

SAVANNAH HARBOR EXPANSION PROJECT CHATMAN  
COUNTY, GEORGIA AND JASPER COUNTY, SOUTH  
CAROLINA: FINAL GENERAL RE-EVALUATION RE-  
PORT AND ENVIRONMENTAL IMPACT STATEMENT  
JANUARY 2012

---

COMMUNICATION

FROM

THE ASSISTANT SECRETARY OF THE ARMY,  
CIVIL WORKS, THE DEPARTMENT OF  
DEFENSE

TRANSMITTING

THE CORPS' FINAL GENERAL RE-EVALUATION REPORT AND  
ENVIRONMENTAL IMPACT STATEMENT

PART 5 OF 15



NOVEMBER 9, 2012.—Referred to the Committee on Transportation and  
Infrastructure and ordered to be printed

---

U.S. GOVERNMENT PRINTING OFFICE

81-594

WASHINGTON : 2013





---

**FINAL**  
**GENERAL RE-EVALUATION REPORT**  
**SAVANNAH HARBOR EXPANSION PROJECT**  
Chatham County, Georgia and Jasper County, South Carolina

**January 2012**  
(Revised July 2012)


---

Appendix C  
Attachment 3  
Parts 27-32

Volume 5



US Army Corps of  
Engineers  
Savannah District  
South Atlantic Division

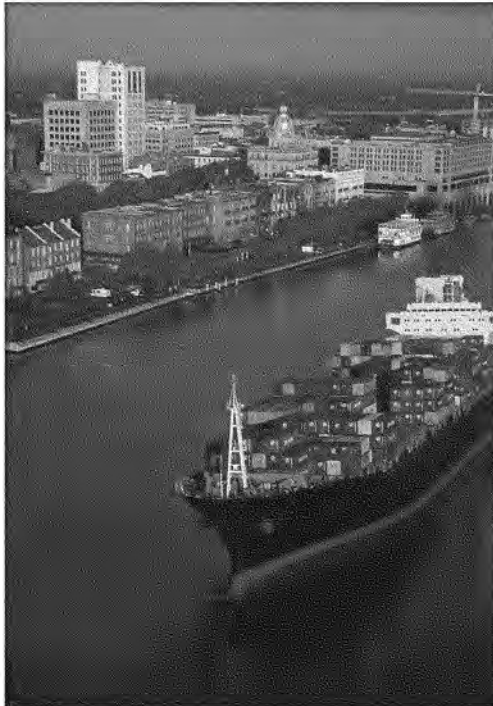

# **SAVANNAH HARBOR EXPANSION GENERAL REEVALUATION REPORT**



## **DREDGED MATERIAL PHYSICAL ANALYSIS REPORT**

# Savannah Harbor Deepening General Re-evaluation Report

## Table of Contents

| <b>Section</b>                             | <b>Page</b> |
|--------------------------------------------|-------------|
| <b>1.0 Site Geology .....</b>              | <b>3</b>    |
| 1.1 General .....                          | 3           |
| 1.2 Post-Miocene Units.....                | 3           |
| 1.3 Miocene Units.....                     | 4           |
| 1.4 Oligocene Unit.....                    | 5           |
| 1.5 Eocene Units .....                     | 5           |
| 1.5.1 Upper Eocene Unit.....               | 5           |
| 1.5.2 Middle Eocene Unit.....              | 5           |
| 1.5.3 Lower Eocene Unit .....              | 6           |
| 1.6 Paleocene Unit .....                   | 6           |
| <b>2.0 Subsurface Investigations .....</b> | <b>6</b>    |
| 2.1 Background .....                       | 6           |
| 2.2 Procedures.....                        | 7           |
| <b>3.0 Material Summary .....</b>          | <b>7</b>    |
| 3.1 General.....                           | 7           |
| 3.2 Soils .....                            | 7           |
| 3.3 Rock .....                             | 8           |
| <b>4.0 Radiological Screening.....</b>     | <b>9</b>    |
| 4.1 Purpose.....                           | 9           |
| 4.2 Procedures.....                        | 9           |
| 4.3 Results.....                           | 9           |

|                                                                  |           |
|------------------------------------------------------------------|-----------|
| <b>5.0 Possible Effects of the Project on Ground Water .....</b> | <b>9</b>  |
| <b>6.0 Additional Geotechnical Requirements .....</b>            | <b>10</b> |

### **Appendices**

|            |                                   |
|------------|-----------------------------------|
| Appendix A | Boring Logs                       |
| Appendix B | Laboratory Data                   |
| Appendix C | Results of Radiological Screening |
| Appendix D | Boring Location Plans             |

## 1.0 Site Geology

### 1.1 General

The study area is underlain with unconsolidated and partly consolidated Atlantic Coastal Plain sediments. These sediments generally consist of unconsolidated to semi-consolidated layers of sand and clay; and semi-consolidated to very dense limestone and dolomite and can achieve thicknesses of about 5,500 feet. They range in age from late Cretaceous (approximately 100 million years old) to recent, or Holocene. The Atlantic Coastal Plain sediments overlie sedimentary strata and volcanics of Triassic age to early Jurassic age (approximately 230 million years old to about 170 million years old, respectively). These rocks overlie crystalline basement rocks of Paleozoic age (from 680 to 230 million years old) consisting of igneous intrusives and low-grade metamorphic rocks. The rock record is not continuous and time gaps exist where either no sediment deposition occurred or where erosional forces removed the rock record. In the project area, the post-Cretaceous sediments (those deposited within the last 65 million years) are estimated to be about 1,800 to 2,500 feet thick. These strata intersect a horizontal plane in a northeast to southwest trend and dip and thicken to the southeast. A discussion of the post-Cretaceous Atlantic Coastal Plain sediments follows, in descending order of occurrence. For the purpose of this discussion, the strata will be referred to based on time-rock units (i.e., rocks deposited during the same geologic time division).

### 1.2 Post-Miocene Units

The post-Miocene units consist of sediments deposited during the Pliocene, Pleistocene, and Holocene (recent) geologic ages (12 million years old and younger). These sediments are comprised of interbedded floodplain deposits of reworked alluvial and beach material and reworked Miocene sediments. Typically, these floodplain sediments are tan, gray, or greenish gray in color.

The post-Miocene unit sediments are found at the surface throughout the area. They consist of phosphatic, micaceous, and clayey sands of Pliocene age; feldspathic sands and gravels with clay beds of Pleistocene age; and varying mixes of clays, silts, sands, and gravels of Holocene age. There is very little fossil material in these sediments. In some areas, Pliocene and Pleistocene sediments may be missing from the geologic record. It is uncertain if these sediments exist within the project area.

The Holocene (recent) sediments generally consist of varying mixtures of clays, silts, sands, and, occasionally, gravels. Within the project area, these sediments are represented by low and high liquid-limit clays with varying amounts of sand and organic matter (CL and CH); inorganic, low and high liquid-limit silts (ML and MH); silty sands containing up to 40 percent silts, some clay and mica (SM); and cleaner, poorly graded sands containing less than 12 percent silts and clays (SP, SP-SM). The consistency of the fine-grained soils (silts and clays) can be described as very soft to soft. The coarse-grained soils (sands) can be described as very loose to dense, with the majority being

medium. The materials are somewhat cohesive when small amounts of silt or clay are present; however, they tend to slough below the water table when there is little fine material.

The Holocene materials are often associated with beaches and dunes. They were carried from topographically high areas from the Piedmont and upstream Coastal Plains and deposited during the formation of the floodplain of the Savannah River. The sediments are mixed by hydraulic action of the waters in the river and by erosion and redeposition of the riverbank and river shoals as the river meanders. There is no active method for sediment accumulation beyond the banks of the river. Consequently, with the exception of accumulations of organic material, there are no materials being deposited there.

Immediately below the Holocene Unit is the Pleistocene series of sediments. These sediments generally consist of arkosic sands and gravels with discontinuous lignitic and fossiliferous clay beds and overlying micaceous sands. These are underlain by the Pliocene sediments, which consist of phosphatic, micaceous, and clayey sands with limestone and dolomite beds. These sediment beds are thin and have not been regularly identified in the project area.

### **1.3 Miocene Units**

According to Clarke and others (1990), the Miocene units (20 to 12 million years old) can be subdivided into three sub-units (Miocene unit A, B, and C), each consisting of three geologically similar beds. The lowest bed of each sub-unit consists of a basal carbonate layer of sandy, phosphatic limestone or dolomite. A layer of interlaminated silty clay and clayey silt overlies the basal carbonate layer. The upper beds consist of sand layers of poorly sorted, very fine to granule-sized quartz sand with some phosphatic and dolomitic grains. Each three-bed unit is separated from the beds above and below it by an erosional surface, or unconformity. These layers are of importance because they form the primary confining layer for the principal artesian aquifer in the area.

The Miocene units at the project extend to a depth of about 220 feet in the upper reaches of the project area. They can achieve a thickness of about 470 feet along the coastal area, but range from about 60 to 175 feet thick under the project area. Miocene Unit C, the lowest unit, appears to be missing in the project area.

The beds of the Miocene were deposited during transgressions and regressions (rising and lowering) of the sea. The basal carbonates were deposited in open marine water during full transgressions. During this time, the land surface was at its greatest depth below the water surface. As the sea regressed, the interlayered silts and clays were deposited in a shallower, nearshore environment that allowed for the settling of the fine silts and clays. In this environment, coarser materials were already removed from the sediment and calcareous materials were not a major contributor. The upper sand beds were deposited in a shallow water, nearshore environment. At this time, the

water was at its shallowest. Materials deposited during the period the sea transgressed inland were, apparently, removed during some erosional event. As the next sea regression occurred, the next sequence of beds was deposited until the final sequence, Miocene Unit A, was deposited.

#### **1.4 Oligocene Unit**

Sediments of the Oligocene units were deposited between 35 and 20 million years ago. This unit can be as thick as 120 feet, and in some areas it is missing. The unit is estimated at approximately 60 thick under the project area, based on geophysical data.

The Oligocene unit sediments are typically tan colored limestones with varying amounts of micrite (dense, non-porous limestone), fine fossil foraminifera shells, and silt and clay-sized phosphate. The sediments were deposited in an offshore mounded carbonate bank environment, with some sand material being deposited where the bank nears the shore.

#### **1.5 Eocene Units**

Immediately below the Oligocene Unit are the Eocene Units. The Eocene sediments, deposited between 55 and 35 million years ago, are subdivided into three sub-units: the upper, middle, and lower Eocene Units. It is the source of the principal artesian aquifer in the Savannah area, the Floridan Aquifer.

##### **1.5.1 Upper Eocene Unit**

The upper Eocene Unit throughout most of the coastal area of Georgia consists of the massive, fossiliferous, Ocala Limestone. There is some glauconite at the base of the unit and an increase in clastic material in the northern coastal areas, including the project area. This unit is more than 200 feet thick throughout the coastal area, and achieves a thickness of 400 feet in some areas. These sediments were deposited in a warm, shallow water, nearshore carbonate bank environment, similar to the other Eocene units.

##### **1.5.2 Middle Eocene Unit**

The middle Eocene Unit is separated from the lower and upper units by erosional surfaces, or unconformities. It is lithologically similar to the lower unit, and can be distinguished based on the abundance of microfossils. The upper beds of this unit are more dolomitic than the upper beds of the lower unit and contrast with the lower limestone beds of the upper Eocene Unit. This unit can be up to 1,000 feet thick in some areas. At Hutchinson Island and Fort Pulaski, near Savannah, Georgia, the unit is 700 and 540 feet thick, respectively. This unit is most likely more than 700 feet thick in the study area. These sediments were deposited in an environment similar to that of the lower Eocene Unit.

### **1.5.3 Lower Eocene Unit**

This unit unconformably overlies the Paleocene unit below it. It consists of carbonate sediments, predominantly glauconitic limestones and dolomites, with sand beds in the upper part. These beds attain a thickness of up to 800 feet in the southern coastal area of Georgia but are only 120 to 180 feet thick in the project area. This unit was deposited in a nearshore warm, shallow, open marine environment.

### **1.6 Paleocene Unit**

Sediments of the Paleocene Unit were deposited between 65 and 55 million years ago. The Paleocene Unit in the northern coastal Georgia area consists of glauconitic sand, argillaceous sand, and medium to dark gray clays. The uppermost beds of the unit consist of a hard, sandy, glauconitic, fossiliferous limestone. The Paleocene Unit can be over 425 feet thick, but there is little data in the coastal area to develop accurate estimates in the project area. The Paleocene time marked the beginning of a regional sea transgression that lasted through the Eocene. The sediments represent marine to marginal marine, nearshore depositional environments. This unit unconformably overlies late Cretaceous age sediments.

## **2.0 Subsurface Investigations**

### **2.1 Background**

The Geology/Hydrogeology and HTRW Design Section, U.S. Army Corps of Engineers, Savannah District, has performed a number of subsurface investigations within the project area over the last 35 years. Several hundred borings have been drilled within and adjacent to the Savannah Harbor. The majority of these borings were along the north side of the channel and were drilled for the Savannah Harbor Widening and the Savannah Harbor Deepening projects, both completed at the end of the last century. These borings were constructed for the purpose of evaluating the in-situ materials within specific areas of the channel for harbor modification projects. The majority of the borings were water-borne; however, land-based borings have been completed to identify soil materials within the channel side slopes for the purpose of determining the most probable channel side slopes resulting for each proposed harbor modification. The investigations have used a variety of methods to obtain subsurface data, including Vibracore, splitspooning, coring, and sub-bottom sonic profiling. Standard penetration sampling using a split-barrel sampler was the method most often used. Using this method, a 1-3/8 inch inner diameter standard split barrel sampler was driven through the material using a 140-pound hammer with a 30-inch fall. The sampler was retrieved and the material was described in accordance with the Unified Soil Classification System. Selected samples were submitted for a variety of mechanical analyses, including grain size analysis, Atterberg limits, natural moisture content, and specific gravity calculations.



## 2.2 Procedures

The majority of the borings constructed within the channel were drilled from a floating barge using a variety of core drills to recover the samples. The barges were somewhat stabilized using steel spuds or anchors. They raised and lowered with the tide cycle. Drilling was very difficult off these platforms and often had to be terminated due to strong tides that would not allow the drill crew to maneuver the barge to a boring location. Wakes caused by high winds and ship traffic also greatly hampered the ability to drill from such a platform.

This drilling platform was also used to construct the Vibracore borings. This method involved vibrating a plastic tube through the subsurface soils to collect a sample that provided a more representative indication of the in-situ nature of the soils. This method could recover soft muds and loose sands that were often lost using standard penetration methods with a split-barrel sampler. However, this method generally did not penetrate stiff silts and clays or medium dense sands, or other materials exhibiting some degree of cementation, induration, or other characteristic of lithification. Also, this method did not provide adequate data that could be easily related to the relative strengths of the soils penetrated using other drilling methods.

During the mid 1980's, drilling was conducted using the U.S. Army Corps of Engineers self-elevating barge Explorer. This barge was a powered vessel that could maneuver on its own using twin diesel motors. It also had the ability to elevate itself above the water on three legs to eliminate the actions of the tide cycles and wave action. Drilling from this platform proved to be much more efficient and allowed the employment of more consistent drilling techniques. In addition, the Explorer allowed drilling in areas that were inaccessible to the standard barge due to rapid tide currents, deep water, and extreme distances from land.

## 3.0 Material Summary

### 3.1 General

The sediments underlying the project area are largely a result of varying depositional environments. As such, the sediments are discontinuous both vertically and horizontally and numerous variations occur over short distances. Boring logs completed for these investigations are included in Appendix A of this document. Analytical results of the mechanical analyses of the samples collected during these investigations are provided in Appendix B. The plans showing the locations of the borings are provided as Appendix D.

### 3.2 Soils

The uppermost sediments consist of varying mixtures of poorly-graded sands (SP), silty sands (SM), poorly-graded gravels (GP), organic silts (OH), low liquid-limit and high liquid-limit silts (ML and MH), clayey sands (SC), and low liquid-limit and high liquid-limit clays (CL and CH). Standard penetration tests from borings indicate the consistency of the fine-grained soils (silts and clays) range from very soft (0 to 4 blows per foot) to very dense (50 or greater blows per foot), while the coarse-grained soils (sands and gravels) range in consistency from dense (30 to 50 blows per foot) to very dense (50 or greater blows per foot). Typically, these soils vary in color from tan, gray, brown, light brown, and greenish to bluish gray. Generally, soils at the river bottom exhibit lower consistency than the deeper soils. The bottom soils are often very loose and semi-liquid and can extend from the bottom of the river channel to only a few inches to several feet deep.

The underlying soils consist of silty sands (SM), clayey sands (SC), high liquid-limit silts (MH), and low liquid-limit and high liquid-limit clays (CL and CH). Standard penetration tests indicate the consistencies of the fine-grained soils range from stiff (8 to 15 blows per foot) to hard (30 or greater blows per foot), while the coarse-grained soils range in density from dense (30 to 50 blows per foot) to very dense (50 or greater blows per foot). In general, these soils are characterized by a significant increase in blow counts, consistency, and cohesiveness. These soils are often described as gray, grayish green, green, and olive green.

### 3.3 Rock

Lenses of moderately hard to hard limestone have been encountered in borings constructed around the project area; however, its occurrence has been below the depths of concern for this project. In addition, borings drilled in 1969 identified compaction shale in the northern end of the channel, near Kings Island turning basin. This lithology has not been identified in any of the more recent borings and this material may be analogous to the greenish-gray to olive green, stiff to hard, fat silts and dense to very dense silty sands that have been described in later borings.

A high resolution, sub-bottom acoustic survey was performed in the channel during the early 1990's as part of the investigation program for the recently completed harbor deepening. This survey showed an area of high acoustic impedance within the middle channel (stations 70+000 to 24+000). Borings drilled in this area and subsequent dredging indicated this material was similar to the greenish-gray to olive green, stiff to hard, fat clays and dense to very dense silty sands described above.

Thin layers of rock were identified in a boring constructed in 2002 at the interface between the post-Miocene sediments and the top of the Miocene. The layer was no more than a few centimeters thick and was a green, fine-grained, sandstone. These more recent borings also describe black gravels and oblong rock fragments within the Miocene sediments, consistent with the geological descriptions of the phosphatic materials within the Miocene sediments provided above in Section 1.3. These materials were encountered both within and below the project depth.

## **4.0 Radiological Screening**

### **4.1 Purpose**

The Savannah Harbor Deepening project area is located downstream from the Savannah River Site, where radioactive materials are processed. Releases of radioactive materials from the site have been documented over the years, raising concern as to whether such releases could cause accumulation of these materials within the sediments that are to be removed from within the project area. The likelihood of this occurring has been considered improbable; nevertheless, a decision was made to screen selected sediment samples that were collected during the 2002 investigations for gross radioactivity.

### **4.2 Procedures**

All samples collected during the 2002 subsurface investigations were placed in sample jars, labeled, inventoried, boxed, and shipped to the Savannah District Army Corps of Engineers' Environmental and Materials Unit located in Marietta, Georgia. Initially, the entire stack of sample boxes was screened, and then selected individual samples. Prior to performing the analyses described in Section 2.1, above, randomly selected jar samples from every boring hole was screened for gross radioactivity. This process involved using a Bicron Geiger Mueller gauge equipped with a pancake probe. The probe was placed approximately 1 centimeter above the soil samples, and the highest reading was recorded. Readings were also collected from around the facility to determine ambient background levels.

### **4.3 Results**

All results were measured in milli-Rems per hour (mRem/hr). Background values varied between 0.01 and 0.03 mRem/hr. Values from the sediment samples ranged from 0.02 to 0.04 mRem/hr. These results are consistent with the background values, with only a few samples exhibiting an increase of 0.01 mRem/hr over the background range. This should be anticipated, since these soils contain phosphatic and glauconitic minerals, along with other clays, that exhibit naturally-occurring levels above background levels. These results are two magnitudes below acceptable action levels approved by OSHA and the EPA that range between 1 mRem/hr and 5mRem/hr. Based on these results, it is believed that the levels of gross radioactivity measured in the samples is naturally occurring and poses no hazards to the environment.

## **5.0 Possible Effects of the Project on Ground Water**

In the past, any proposed deepening of Savannah Harbor has raised questions about the possible effects this action would have on the confining layer of the principal artesian aquifer, known as the Floridan aquifer, and, ultimately, on the aquifer itself.

In light of some of the seemingly conflicting data, additional information was needed to adequately assess the possible effects of a deepened channel on the Upper Brunswick aquifer (as described by Clarke and others, 1990) and the Upper Floridan (principal artesian) aquifer that underlies the entire project area. It was decided that further studies should be conducted to verify the generalized data available from previous studies (mentioned above) of these aquifers. These studies would look at the potential impacts to the confining layer due to removing some confining and relict stream channel material. The results of these additional studies completed to date are provided in a separate document. Additional studies have yet to be completed. They are planned for completion in 2004.

## **6.0 Additional Geotechnical Requirements**

Changes in channel geometry due to deepening, widening, realignment, slope stability, or feature avoidance require re-evaluation of existing data. As channel geometry continues to change, older geotechnical data is no longer adequate to evaluate these changes for a number of reasons. One concern is that there may be an insufficient number of borings located in areas that were naturally deeper than proposed project depths but no longer are. Another concern is that older borings, drilled for a much shallower project, were completed at depths that are shallower than proposed project depths. Also, as channels become deeper to accommodate larger vessels bend widenings are often added in areas that have not been previously investigated. These concerns were considered prior to the performance of the investigations conducted for the re-evaluation of this project. However, as additional changes in channel geometry are identified these concerns will be re-evaluated and additional subsurface investigations will be required.

APPENDIX A  
SAVANNAH HARBOR  
BORING LOGS

# SAVANNAH HARBOR BORING LOGS

Kings Island  
Turning Basin

| DRILLING LOG                                                                   |       | DIV. 4          | INSTALLATION                                                                                               | SHEET 1         |                   |                                                                                |
|--------------------------------------------------------------------------------|-------|-----------------|---|-----------------|-------------------|--------------------------------------------------------------------------------|
| PROJECT Savannah Harbor                                                        |       | South Atlantic  | Savannah, Ga.                                                                                              | OF 2 SHEETS     |                   |                                                                                |
| Widening and Deepening, Phase 2                                                |       |                 |   |                 |                   |                                                                                |
| LOCATION (Coordinates of Station)                                              |       |                 | 10. SIZE AND TYPE OF PIT 1-3/8" Splitspoon, R                                                              |                 |                   |                                                                                |
| See Plan                                                                       |       |                 | 11. DATUM FOR ELEVATION SHOWN (TBM or MSL) Core Bit                                                        |                 |                   |                                                                                |
| DRILLING AGENCY                                                                |       |                 | MLJ   |                 |                   |                                                                                |
| Savannah District                                                              |       |                 | 12. MANUFACTURER'S DESIGNATION OF DRILL                                                                    |                 |                   |                                                                                |
|                                                                                |       |                 | Failing 314 C.D. #8                                                                                        |                 |                   |                                                                                |
| HOLE NO. (As shown on drawing title and file number)                           |       | 1               | 13. TOTAL NO. OF OVER-BURDEN SAMPLES TAKEN                                                                 | 1               |                   |                                                                                |
|                                                                                |       |                 | DISTURBED                                                                                                  | 0               |                   |                                                                                |
| NAME OF DRILLER                                                                |       |                 | 14. TOTAL NUMBER CORE BOXES                                                                                | 2               |                   |                                                                                |
| Creamer                                                                        |       |                 | 15. ELEVATION GROUND WATER                                                                                 | 0.0' - Tidal    |                   |                                                                                |
| DIRECTION OF HOLE                                                              |       |                 | 16. DATE HOLE                                                                                              | 19 Mar 69       |                   |                                                                                |
| <input checked="" type="checkbox"/> VERTICAL <input type="checkbox"/> INCLINED |       | DEG. FROM VERT. | STARTED   | COMPLETED       |                   |                                                                                |
|                                                                                |       |                 | 19 Mar 69                                                                                                  | 20 Mar 69       |                   |                                                                                |
| THICKNESS OF OVERBURDEN                                                        |       |                 | 17. ELEVATION TOP OF HOLE                                                                                  | -14.3'          |                   |                                                                                |
| DEPTH DRILLED INTO ROCK                                                        |       |                 | 18. TOTAL CORE RECOVERY FOR BORING                                                                         | 58 %            |                   |                                                                                |
| TOTAL DEPTH OF HOLE                                                            |       | 45.5'           | 19. SIGNATURE OF INSPECTOR                                                                                 |                 |                   |                                                                                |
|                                                                                |       |                 | Allen Merritt, Robert L. Siesen, Geologist                                                                 |                 |                   |                                                                                |
| ELEVATION                                                                      | DEPTH | LEGEND          | CLASSIFICATION OF MATERIALS (Description)                                                                  | % CORE RECOVERY | BOX OR SAMPLE NO. | REMARKS (Drilling time, water loss, depth of weathering, etc., if significant) |
|                                                                                | 5     |                 | Water   |                 |                   | No Sample obtained of OL materials, stratum very thin                          |
|                                                                                | 10    |                 | Very thin, very soft, layer of OL-organic silt above sand                                                  |                 |                   |                                                                                |
| -14.3'                                                                         | 15    |                 | SH-Gray, very fine grained, silty sand                                                                     |                 | Jer 1             | 14.3' to 16.5' Washed out while setting casing                                 |
|                                                                                | 20    |                 | ML-Greenish gray, clayey to sandy silt, moderate resistance to knife blade penetration from 18.0' to 24.5' | 100             |                   | Splitspoon 16.5' to 18.0' 4" Casing set to 18.5'                               |
|                                                                                | 25    |                 | SH-Gray, silty, very fine grained sand, moderate resistance to knife blade penetration from 24.5' to 29.5' | 86              |                   | Pull #1, 18.0' to 19.5' Run 1.5', Rec 1.5'                                     |
|                                                                                | 30    |                 |   | 40              |                   | Pull #2, 19.5' to 24.5' Run 5.0', Rec 4.3' CI 0.7'                             |
|                                                                                |       |                 | Continued on Sheet #2                                                                                      |                 |                   | Pull #3, 24.5' to 29.5' Run 5.0', Rec 2.0' CI 3.0'                             |
|                                                                                |       |                 | (Revised by Amendment No. 0001)                                                                            |                 |                   |                                                                                |

| DRILLING LOG (Cont Sheet)                               |            |             |   | VARIATION TOP OF HOLE      |                              | Hole No.                                                                               |  |
|---------------------------------------------------------|------------|-------------|---|----------------------------|------------------------------|----------------------------------------------------------------------------------------|--|
| PROJECT Savannah Harbor Widening and Deepening, Phase 2 |            |             |   | INSTALLATION Savannah, Ga. |                              | SHEET 2 OF 2 SHEETS                                                                    |  |
| ELEVATION<br>a                                          | DEPTH<br>b | LEGEND<br>c | CLASSIFICATION OF MATERIALS<br>(Description)<br>d                                                       | % CORE<br>RECOVERY<br>e    | BOX OR<br>SAMPLE<br>NO.<br>f | REMARKS<br>(Drilling time, water loss, depth of weathering, etc., if significant)<br>g |  |
|                                                         | 35         |             | SM-Tan, very fine grained, silty sand, slight resistance to knife blade penetration from 39.5' to 41.6' | 24                         | 1                            | Pull #4, 29.5' to 34.5'<br>Run 5.0', Rec 1.2'<br>CI 3.3'                               |  |
|                                                         | 40         |             |   | 44                         |                              | Pull #5, 34.5' to 38.8'<br>Run 4.3', Rec 1.9'<br>CI 2.4'                               |  |
|                                                         | 45         |             | Compaction shale, gray, sandy, moderate resistance to knife blade penetration<br>BOTTOM OF HOLE 45.5'   | 72                         |                              | Pull #6, 38.8' to 41.6'<br>Run 2.8', Rec 2.0'<br>CI 0.8'                               |  |
|                                                         |            |             | Soils field classified in accordance with the Unified Soil Classification System.                       |                            |                              | Pull #7, 41.6' to 45.5'<br>Run 3.9', Rec 3.1'<br>CI 0.8'                               |  |
|                                                         |            |             |   |                            |                              | Used 150 to 250 lbs. pressure while coring.                                            |  |

ONLY

(Revised by Amendment No. 0001)



HOLE NO. 2

| DRILLING LOG                                                                                   |       | DIVISION       | INSTALLATION   | SHEET           |                   |   |
|------------------------------------------------------------------------------------------------|-------|----------------|---|-----------------|-------------------|---|
|                                                                                                |       | South Atlantic | Savannah   | 1 OF 2 SHEETS   |                   |   |
| 1. PROJECT Savannah Harb Widening and Deepening, Phase 2                                       |       |                | 10. SIZE AND TYPE PIT 1-3/8" Splitspoon, K   |                 |                   |   |
| 2. LOCATION (Continuation of Station)                                                          |       |                | 11. DATUM FOR ELEVATION SHOWN (TBM or MSL) Core B11   |                 |                   |   |
| See Plan                                                                                       |       |                | MIN   |                 |                   |   |
| 3. DRILLING AGENCY Savannah District                                                           |       |                | 12. MANUFACTURER'S DESIGNATION OF DRILL   |                 |                   |   |
|                                                                                                |       |                | Follmer 314 C-D-78   |                 |                   |   |
| 4. HOLE NO. (As shown on drawing title and file number)                                        |       |                | 13. TOTAL NO. OF OVERBURDEN SAMPLES TAKEN   |                 |                   |   |
| 2                                                                                              |       |                | 1 Jar 0   |                 |                   |   |
| 5. NAME OF DRILLER King                                                                        |       |                | 14. TOTAL NUMBER CORE BOXES   |                 |                   |   |
|                                                                                                |       |                | 2   |                 |                   |   |
| 6. DIRECTION OF HOLE                                                                           |       |                | 15. ELEVATION GROUND WATER   |                 |                   |   |
| <input checked="" type="checkbox"/> VERTICAL <input type="checkbox"/> INCLINED DEG. FROM VERT. |       |                | 0.0 - Tidal   |                 |                   |   |
| 7. THICKNESS OF OVERBURDEN                                                                     |       |                | 16. DATE HOLE   |                 |                   |   |
|                                                                                                |       |                | STARTED COMPLETED   |                 |                   |   |
|                                                                                                |       |                | 21 Mar 69 21 Mar 69   |                 |                   |   |
| 8. DEPTH DRILLED INTO ROCK                                                                     |       |                | 17. ELEVATION TOP OF HOLE   |                 |                   |   |
|                                                                                                |       |                | -14.0'   |                 |                   |   |
| 9. TOTAL DEPTH OF HOLE                                                                         |       |                | 18. TOTAL CORE RECOVERY FOR BORING   |                 |                   |   |
| 46.2'                                                                                          |       |                | 55 %   |                 |                   |   |
|                                                                                                |       |                | 19. SIGNATURE OF INSPECTOR   |                 |                   |   |
|                                                                                                |       |                | Allen Harritt, Robert Sieson, Geologist   |                 |                   |   |
| ELEVATION                                                                                      | DEPTH | LEGEND         | CLASSIFICATION OF MATERIALS (Description)   | % CORE RECOVERY | BOX OR SAMPLE NO. | REMARKS (Drilling time, water loss, depth of penetration, etc., if significant)                               |
|                                                                                                |       |                | Water, very thin layer, very soft OL-organic silt above sand   |                 |                   | Casing drilled 2.0'                                                                                           |
| 5                                                                                              |       |                |   |                 |                   | <div style="writing-mode: vertical-rl; transform: rotate(180deg);">           SECTION ONLY FOR         </div> |
| 10                                                                                             |       |                |   |                 |                   |   |
| -14.0                                                                                          |       |                |   |                 |                   |   |
| 15                                                                                             |       |                | SP-Tan-gray, very fine sand, slightly silty   |                 | Jar 1             |   |
|                                                                                                |       |                | Silt-Gray, silty, very fine grained to medium grained sand, micaceous, with thin layers of ML-sandy silt, moderate resistance to blade penetration from 15.5' to 19.0' | 71              |                   | Pull #1, 15.5' to 19.0' Run 3.5', Rec 2.5' CI 1.0'                                                            |
|                                                                                                |       |                | Siltstone, moderate resistance to knife blade penetration from 19.0' to 31.0'                                                                                          | 90              |                   | Pull #2, 19.0' to 24.0' Run 5.0', Rec 4.5' CI 0.5'                                                            |
|                                                                                                |       |                |   | 43              |                   | Pull #3, 24.0' to 31.0' Run 7.0', Rec 3.0' CI 4.0'                                                            |
|                                                                                                |       |                |   |                 |                   | Soft spots recorded this run                                                                                  |
| 30                                                                                             |       |                | Continued on Sheet #2   |                 |                   |   |

(Revised by Amendment No. 0001)

| DRILLING LOG (Cont Sheet)                                  |            |             | ELEVATION TOP OF HOLE<br>-14.0'   |                                | Hole No. 2                   |                                                                                           |
|------------------------------------------------------------|------------|-------------|---|--------------------------------|------------------------------|-------------------------------------------------------------------------------------------|
| PROJECT Savannah Harbor<br>Widening and Deepening, Phase 2 |            |             | INSTALLATION<br>Savannah, Ga.   |                                | SHEET<br>OF 2 SHEETS         |                                                                                           |
| ELEVATION<br>a                                             | DEPTH<br>b | LEGEND<br>c | CLASSIFICATION OF MATERIALS<br>(Description)<br>d   | % CORE<br>RECOVER-<br>ERY<br>e | BOX OR<br>SAMPLE<br>NO.<br>f | REMARKS<br>(Drilling time, water loss, depth of<br>weathering, etc., if significant)<br>g |
|                                                            |            |             | Siltstone   |                                |                              |                                                                                           |
|                                                            | 35         |             | SH-Gray, very fine grained,<br>slightly silty sand, very<br>slight resistance to knife<br>blade penetration from<br>31.0' to 36.0', SM sand<br>and ML sandy silt with<br>generally slight and<br>spotty moderately resist-<br>ance to knife blade<br>penetration from 36.0' to<br>46.2' | 60                             |                              | Pull #4, 31.0' to 36.0'<br>Run 5.0', Rec 3.0'<br>CI 2.0'                                  |
|                                                            | 40         |             |   | 32                             |                              | Pull #5, 36.0' to 38.5'<br>Run 2.5', Rec 1.7'<br>CI 0.8'                                  |
|                                                            |            |             |   | 68                             |                              | Pull #6, 38.5' to 41.0'<br>Run 2.5', Rec 1.7'<br>CI 0.8'                                  |
|                                                            | 45         |             | Core recovery less than 10%.<br>Driller reported material as<br>soft while coring.   | 8                              |                              | Pull #7, 41.0' to 46.2'<br>Run 5.2', Rec 0.4'<br>CI 4.8'                                  |
|                                                            |            |             | BOTTOM OF HOLE 46.2'   |                                | 2                            |                                                                                           |
|                                                            |            |             | Soils field classified in<br>accordance with the Unified<br>Soil Classification System.   |                                |                              |                                                                                           |

INFORMATION  
ONLY

(Revised by Amendment No. 0001)

HQAENo. 3

| PROJECT                                                    |  |  | LOCATION                                                                                             |  | SHEET                                            |  |
|------------------------------------------------------------|--|--|---|--|--------------------------------------------------|--|
| 1. PROJECT                                                 |  |  | 2. LOCATION                                                                                          |  | 3. SHEET                                         |  |
| Savannah Harbor                                            |  |  | South Atlantic                                                                                       |  | Savannah, GA.                                    |  |
| Widening and Deepening, Phase 2                            |  |  |   |  | 10. SIZE AND TYPE OF PIT 1-3/8" Spitspoon/R Core |  |
| LOCATION (Coordinates or Station)                          |  |  |   |  | 11. DATUM FOR ELEVATION SHOWN (TBM or BSL) Bit   |  |
| See Plan                                                   |  |  |   |  | 12. MANUFACTURER'S DESIGNATION OF DRILL          |  |
| 3. DRILLING AGENCY                                         |  |  |   |  | Falling 314 C.D. #8                              |  |
| Savannah District                                          |  |  |   |  | 13. TOTAL NO. OF OVER-<br>BURDEN SAMPLES TAKEN   |  |
| 4. HOLE NO. (As shown on drawing title<br>and life number) |  |  | 3   |  | DISTURBED 1 Jar UNDISTURBED 0                    |  |
| 5. NAME OF DRILLER                                         |  |  | Creamer                                                                                              |  | 14. TOTAL NUMBER CORE BOXES 2                    |  |
| 6. DIRECTION OF HOLE                                       |  |  | <input checked="" type="checkbox"/> VERTICAL <input type="checkbox"/> INCLINED _____ DEG. FROM VERT. |  | 15. ELEVATION GROUND WATER 0.0 - Tidal           |  |
| 7. THICKNESS OF OVERBURDEN                                 |  |  |   |  | 16. DATE HOLE                                    |  |
| 8. DEPTH DRILLED INTO ROCK                                 |  |  |   |  | STARTED 24 Mar 69 COMPLETED 24 Mar 69            |  |
| 9. TOTAL DEPTH OF HOLE 46.4'                               |  |  |   |  | 17. ELEVATION TOP OF HOLE -13.5'                 |  |
|                                                            |  |  |   |  | 18. TOTAL CORE RECOVERY FOR BORING 60 %          |  |
|                                                            |  |  |   |  | 19. SIGNATURE OF INSPECTOR                       |  |
|                                                            |  |  |   |  | Allen Merritt, Robert L. Siesen, Geologist       |  |

| ELEVATION | DEPTH | LEGEND | CLASSIFICATION OF MATERIALS<br>(Description)   | % CORE<br>RECOVERY | BOX OR<br>SAMPLE<br>NO. | REMARKS<br>(Drilling time, water loss, depth of<br>weathering, etc., if significant) |
|-----------|-------|--------|---|--------------------|-------------------------|--------------------------------------------------------------------------------------|
| a         | b     | c      | d   | e                  | f                       | g                                                                                    |
|           |       |        | Water   |                    |                         |                                                                                      |
|           |       |        | OL-Very thin soft layer<br>organic silt above sand   |                    |                         |                                                                                      |
|           | 5     |        |   |                    |                         |                                                                                      |
|           | 10    |        |   |                    |                         |                                                                                      |
| -13.5'    |       |        |   |                    |                         |                                                                                      |
|           | 15    |        | SM-Tan, gray, silty, fine<br>grained sand   |                    | Jar 1                   | Spitspoon from 13.5' to<br>19.5'                                                     |
|           | 20    |        | Fine grained to medium grained,<br>slightly clayey, slight to<br>moderate resistance to knife<br>penetration from 19.5' to 24.5'                                                     | 50                 |                         | Pull #1, 19.5' to 24.5'<br>Run 5.0', Rec 4.0'<br>CI 1.0'                             |
|           | 25    |        | SM-Tan to gray, slightly<br>silty, very fine grained<br>sand with few thin layers<br>of SM sand, generally<br>slight resistance to<br>knife blade penetration<br>from 24.5' to 37.6' | 68                 |                         | Pull #2, 24.5' to 37.6'<br>Run 6.6', Rec 4.5'<br>CI 1.1'                             |
|           | 30    |        |   |                    |                         |                                                                                      |
|           |       |        | - Continued on Sheet #2 -   |                    |                         |                                                                                      |

(Revised by Amendment No. 0001)

| DRILLING LOG (Cont Sheet)                                  |            | ELEVATION TOP OF HOLE<br>-13.5' |   | Hole No. 3                   |                              |                                                                                           |
|------------------------------------------------------------|------------|---------------------------------|---|------------------------------|------------------------------|-------------------------------------------------------------------------------------------|
| PROJECT Savannah Harbor<br>Widening and Deepening, Phase 2 |            | INSTALLATION Savannah, Ga.      |   | SHEET 2<br>OF 2 SHEETS       |                              |                                                                                           |
| ELEVATION:<br>a                                            | DEPTH<br>b | LEGEND<br>c                     | CLASSIFICATION OF MATERIALS<br>(Description)<br>d                                                                                               | % CORE<br>RECOV-<br>ERY<br>e | BOX OR<br>SAMPLE<br>NO.<br>f | REMARKS<br>(Drilling time, water loss, depth of<br>weathering, etc., if significant)<br>g |
|                                                            | 35         |                                 | SH-Tan to gray, slightly silty, very fine grained sand                                                                                          | 52                           | 1                            | Pull #3, 31.1' to 35.3'<br>Run 4.2', Rec 2.2'<br>Cl 2.0'                                  |
| -37.6'                                                     |            |                                 |   | 43                           |                              | Pull #4, 35.3' to 37.6'<br>Run 2.3', Rec 1.0'<br>Cl 1.3'                                  |
|                                                            | 40         |                                 | Compaction shale, gray; very fine grained, silt and sand layers of CL-sandy clay, moderate to fairly high resistance to knife blade penetration | 49                           |                              | Pull #5, 37.6' to 46.4'<br>Run 8.8', Rec 4.3'<br>Cl 4.5'                                  |
| -46.4                                                      |            |                                 | BOTTOM OF HOLE 46.4'   |                              | 2                            |                                                                                           |
|                                                            |            |                                 | Soils field classified in accordance with the Unified Soils Classification System.                                                              |                              |                              |                                                                                           |

INFORMATION  
ONLY

| DRILLING LOG   |       | INSTALLATION                                                         |   | MO-E NO. 4                                                           |                   | SHEET 1 OF 2 SHEETS                                                                                          |                                                     |                                            |
|---|-------|----------------------------------------------------------------------|---|----------------------------------------------------------------------|-------------------|---|-----------------------------------------------------|--------------------------------------------|
| 1. PROJECT Savannah Harbor Widening and Deepening Phase 2                                                           |       | 10. SIZE AND TYPE OF BIT 1-3/8" Spitspoon/R Core Bit                 |   | 11. DATUM FOR ELEVATION SHOWN (TBM or MSL)                           |                   | MLW   |                                                     |                                            |
| 2. LOCATION (Coordinates or Station) See Plan                                                                       |       | 12. MANUFACTURER'S DESIGNATION OF DRILL Filling 314 C.D. #8          |   | 13. TOTAL NO. OF OVERBURDEN SAMPLES TAKEN                            |                   | DISTURBED 1 UNDISTURBED 0                                                                                    |                                                     |                                            |
| 3. DRILLING AGENCY Savannah District                                                                                |       | 14. TOTAL NUMBER CORE BOXES 2                                        |   | 15. ELEVATION GROUND WATER 0.0 - Tidal                               |                   | 16. DATE HOLE STARTED 3 Apr 69 COMPLETED 3 Apr 69                                                            |                                                     |                                            |
| 4. HOLE NO. (As shown on drawing title and file number) 4                                                           |       | 17. ELEVATION TOP OF HOLE -13.5                                      |   | 18. TOTAL CORE RECOVERY FOR BORING 69 %                              |                   | 19. SIGNATURE OF INSPECTOR Allen Merritt Robert L. Sleson, Geologist                                         |                                                     |                                            |
| 5. NAME OF DRILLER Creamer                                                                                          |       | 18. TOTAL CORE RECOVERY FOR BORING 69 %                              |   | 19. SIGNATURE OF INSPECTOR Allen Merritt Robert L. Sleson, Geologist |                   |   |                                                     |                                            |
| 6. DIRECTION OF HOLE <input checked="" type="checkbox"/> VERTICAL <input type="checkbox"/> INCLINED DIO. FROM VERT. |       | 19. SIGNATURE OF INSPECTOR Allen Merritt Robert L. Sleson, Geologist |   |                                                                      |                   |   |                                                     |                                            |
| 7. THICKNESS OF OVERBURDEN                                                                                          |       |                                                                      |   |                                                                      |                   |   |                                                     |                                            |
| 8. DEPTH DRILLED INTO ROCK                                                                                          |       |                                                                      |   |                                                                      |                   |   |                                                     |                                            |
| 9. TOTAL DEPTH OF HOLE 44.6'                                                                                        |       |                                                                      |   |                                                                      |                   |   |                                                     |                                            |
| ELEVATION   | DEPTH | LEGEND                                                               | CLASSIFICATION OF MATERIALS (Description)                                                                | % CORE RECOVERY                                                      | BOX OR SAMPLE NO. | REMARKS (Drilling parameters, test logs, weathering, etc., if significant)                                   |                                                     |                                            |
|   | 5     |                                                                      | Water   |                                                                      |                   | <div style="border: 2px solid black; padding: 10px; text-align: center;"> <b>FOR INFORMATION ONLY</b> </div> |                                                     |                                            |
|   | 11    |                                                                      |   |                                                                      |                   |   |                                                     |                                            |
| -13.5'   | 15    |                                                                      | SM-Gray, very fine grained, silty sand, slight resistance to knife blade penetration from 15.0' to 18.5' | 100                                                                  | Jar 1             |   |                                                     | Spitspoon 13.5' to 15.0'                   |
|   | 20    |                                                                      | Moderate resistance to knife blade penetration from 18.5' to 24.6'                                       |                                                                      |                   |   |                                                     | Pull #1, 15.0' to 18.5' Run 3.5', Rec 3.5' |
|   | 25    |                                                                      | Slight to moderate resistance to penetration of knife blade from 24.6' to 35.8'                          | 74                                                                   |                   |   | Pull #2, 18.5' to 24.6' Run 6.1', Rec 4.5' Cl 1.6'  |                                            |
|   | 30    |                                                                      | Soft Layers                                                                                              | 60                                                                   | 1                 |   | Pull #3, 24.6' to 34.6' Run 10.0', Rec 6.0' Cl 4.0' |                                            |
| - Continued on Sheet #2 -                                                                                           |       |                                                                      |   |                                                                      |                   |   |                                                     |                                            |
| (Revised by Amendment No. 0001)                                                                                     |       |                                                                      |   |                                                                      |                   |   |                                                     |                                            |

| DRILLING LOG (Cont Sheet)                          |       |        | ELEVATION TOP OF HOLE<br>-13.5'                                                         |                    | Hole No. 4              |                                                                                      |
|----------------------------------------------------|-------|--------|-----------------------------------------------------------------------------------------|--------------------|-------------------------|--------------------------------------------------------------------------------------|
| Savannah Harbor<br>Deepening and Dredging, Phase 2 |       |        | INSTALLATION<br>Savannah, Ga.                                                           |                    | SHEET 2<br>OF 2 SHEETS  |                                                                                      |
| LOCATION                                           | DEPTH | LEGEND | CLASSIFICATION OF MATERIALS<br>(Description)                                            | % CORE<br>RECOVERY | BOX OR<br>SAMPLE<br>NO. | REMARKS<br>(Drilling time, water loss, depth of<br>weathering, etc., if significant) |
|                                                    | 35    |        | SM-Gray, very fine grained,<br>silty sand                                               |                    |                         |                                                                                      |
|                                                    | 40    |        | Compaction shale, moderate<br>resistance to penetration<br>with knife blade.            | 64                 |                         | Full #4, 34.6' to 44.6'<br>Run 10.0', Rec 6.4'<br>Cl 3.6'                            |
|                                                    | 44.6' |        | BOTTOM OF HOLE 44.6'                                                                    |                    |                         | Loss was left in hole<br>not washed away.                                            |
|                                                    | 45    |        | Soils field classified in accordance with<br>the Unified Soil<br>Classification System. |                    |                         |                                                                                      |

FOR  
CORRELATION  
ONLY

(Revised by Amendment No. 0001)

81



| DRILLING LOG   |       |        | South Atlantic   |                 | INSTALLATION                                                                               | SHEET 1<br>OF 2 SHEETS                                                                                      |
|---|-------|--------|---|-----------------|--------------------------------------------------------------------------------------------|---|
| 1. PROJECT Savannah Harbor Widening and Deepening, Phase 2                                                          |       |        | Savannah, Ga.   |                 | 10. SIZE AND TYPE OF PIT 1-3/8" Splitspoon, R Core                                         |   |
| 2. LOCATION (Coordinates or Station) See Plan                                                                       |       |        |   |                 | 11. DATUM FOR ELEVATION SHOWN (FIM or MSL) MSL                                             |   |
| 3. DRILLING AGENCY Savannah District                                                                                |       |        |   |                 | 12. MANUFACTURER'S DESIGNATION OF DRILL Felling 314 C.D. #8                                |   |
| 4. HOLE NO. (As shown on drawing title and file required) 5                                                         |       |        |   |                 | 13. TOTAL NO. OF OVERBURDEN SAMPLES TAKEN 1 Jar 0 UNDISTURBED                              |   |
| 5. NAME OF DRILLER Creamer                                                                                          |       |        |   |                 | 14. TOTAL NUMBER CORE BOXES 2                                                              |   |
| 6. DIRECTION OF HOLE <input checked="" type="checkbox"/> VERTICAL <input type="checkbox"/> INCLINED DEG. FROM VERT. |       |        |   |                 | 15. ELEVATION GROUND WATER 0.0 - Tidal                                                     |   |
| 7. THICKNESS OF OVERBURDEN                                                                                          |       |        |   |                 | 16. DATE HOLE STARTED 26 Mar 69 COMPLETED 26 Mar 69                                        |   |
| 8. DEPTH DRILLED INTO ROCK                                                                                          |       |        |   |                 | 17. ELEVATION TOP OF HOLE -15.0'                                                           |   |
| 9. TOTAL DEPTH OF HOLE 44.2'                                                                                        |       |        |   |                 | 18. TOTAL CORE RECOVERY FOR BORING 60 %                                                    |   |
|   |       |        | 19. SIGNATURE OF INSPECTOR Allen Herritt, Robert L. Sienon, Geol.                                                                                         |                 |                                                                                            |   |
| ELEVATION   | DEPTH | LEGEND | CLASSIFICATION OF MATERIALS (Description)   | % CORE RECOVERY | BOX OR SAMPLE NO.                                                                          | REMARKS (Drilling time, water loss, depth of penetration, etc., if available)                               |
|   | 5     |        | Water   |                 |                                                                                            | <div style="border: 2px solid black; padding: 5px; text-align: center;"> <b>FOR INFORMATION ONLY</b> </div> |
|   | 10    |        | Thin layer of soft OL-organic silt above sand   |                 |                                                                                            |   |
| -15.0'   | 15    |        | SH-Gray-tan, silty, very fine grained sand, slightly micaceous, occasional silt layer, moderate resistance to knife blade penetration from 13.5' to 27.6' |                 | Jar 1 Splitspoon from 15.0' to 16.5'<br>Set 4" Casing to 19.0'<br>Wash from 16.5' to 18.5' |   |
|   | 20    |        | Soft thin layers   | 66              |                                                                                            | Full #1, 10.5' to 27.6'<br>Run 9.1', Rec 6.0'<br>Cl 3.1'                                                    |
|   | 25    |        | SH-Gray-tan, slightly silty, slightly clayey   |                 |                                                                                            |   |
|   | 30    |        | Continued on Sheet #2   |                 |                                                                                            |   |
| (Revised by Amendment No. 0001)                                                                                     |       |        |   |                 |                                                                                            |   |

| DRILLING LOG (Cont Sheet)                                  |       |        | ELEVATION TOP OF HOLE<br>-15.0'   |                    | Hole No. 5              |                                                                                      |
|------------------------------------------------------------|-------|--------|---|--------------------|-------------------------|--------------------------------------------------------------------------------------|
| PROJECT Savannah Harbor<br>Widening and Deepening, Phase 2 |       |        | INSTALLATION Savannah, Ga.   |                    | SHEET 2<br>OF 2 SHEETS  |                                                                                      |
| VARIATION                                                  | DEPTH | LEGEND | CLASSIFICATION OF MATERIALS<br>(Description)   | % CORE<br>RECOVERY | BOX OR<br>SAMPLE<br>NO. | REMARKS<br>(Drilling time, water loss, depth of<br>weathering, etc., if significant) |
| a                                                          | b     | c      | d   | e                  | f                       | g                                                                                    |
|                                                            | 35    |        | SH-Gray-con, slightly silty,<br>slightly clayey, very fine<br>grained sand, slight<br>resistance to knife blade<br>penetration from 27.6' to<br>34.8' | 71                 | 1                       | Pull #2, 27.6' to 34.8'<br>Run 7.2', Rec 5.1'<br>Cl 2.1'                             |
|                                                            | 40    |        | Compaction shale, gray-<br>greenish gray, very fine<br>grained sand, moderate<br>resistance to knife pene-<br>tration from 34.8' to 44.2'             | 45                 |                         | Pull #3, 34.8' to 44.2'<br>Run 9.4', Rec 4.2'<br>Cl 5.2'                             |
|                                                            | 44.2' |        | BOTTOM OF HOLE 44.2'   |                    | 2                       |                                                                                      |
|                                                            | 45    |        | Soils field classified in<br>accordance with the Unified<br>Soil Classification System.                                                               |                    |                         |                                                                                      |

FOR  
RECEPTION  
ONLY

(Revised by Amendment No. 0001)



| DRILLING LOG   |            | DIVISION                                   |                                            | INSTALLATION                                                                                  |                   | Hole No. <u>SN-12</u>                                                          |  |
|---|------------|--------------------------------------------|--------------------------------------------|-----------------------------------------------------------------------------------------------|-------------------|--------------------------------------------------------------------------------|--|
| 1. PROJECT <u>SAVANNAH HARBOR</u>                                                                                         |            | 2. LOCATION <u>SOUTH ATLANTIC</u>          |                                            | 3. SIZE AND TYPE OF BIT <u>1 1/4" ID SPLITSPON</u>                                            |                   | 4. SHEET <u>1</u> OF <u>2</u> SHEETS                                           |  |
| 5. HOLE NO. (As shown on drawing title and file number) <u>SH-12</u>                                                      |            | 6. NAME OF DRILLER <u>J. W. SCOTT</u>      |                                            | 7. DATE HOLE <u>16 FEB. 1978</u>                                                              |                   | 8. COMPLETED <u>16 FEB. 1978</u>                                               |  |
| 9. DIRECTION OF HOLE <input checked="" type="checkbox"/> VERTICAL <input type="checkbox"/> INCLINED _____ DEG. FROM VERT. |            | 10. THICKNESS OF OVERBURDEN <u>55.0'</u>   |                                            | 11. ELEVATION TOP OF HOLE <u>2.0 MLLW</u>                                                     |                   | 12. TOTAL CORE RECOVERY FOR BORING <u>1</u>                                    |  |
| 13. DEPTH DRILLED INTO ROCK <u>0.0'</u>                                                                                   |            | 14. TOTAL DEPTH OF HOLE <u>-55.0' MLLW</u> |                                            | 15. SIGNATURE OF INSPECTOR <u>Charles D. Griffin</u>                                          |                   | 16. SIGNATURE OF DRILLER                                                       |  |
| ELEVATION   | DEPTH      | LEGEND                                     | CLASSIFICATION OF MATERIALS (Description)  | % CORE RECOVERY                                                                               | BOX OR SAMPLE NO. | REMARKS (Drilling time, water loss, depth of weathering, etc., if significant) |  |
| <u>0.0 MLLW</u>   | <u>0'</u>  |                                            | <u>WATER</u>                               |                                                                                               |                   |                                                                                |  |
| <u>-2.5</u>   |            |                                            | <u>BOTTOM OF RIVER -2.5' MLLW</u>          |                                                                                               | <u>1</u>          | <u>BLOWS</u>                                                                   |  |
|   | <u>5'</u>  |                                            | <u>MH - GREENISH GRAY SOFT CLAYEY SILT</u> |                                                                                               |                   | <u>NOTE: HEIGHT OF HAMMER, PUNED RODS WITH SPLITSPON FROM -2.5' TO -17.5'</u>  |  |
|   | <u>10'</u> |                                            |                                            |                                                                                               |                   |                                                                                |  |
|   | <u>15'</u> |                                            |                                            |                                                                                               |                   |                                                                                |  |
| <u>-17.5</u>   |            |                                            |                                            |                                                                                               | <u>2</u>          |                                                                                |  |
|   | <u>20'</u> |                                            | <u>SP. TAN POORLY GRADED SAND</u>          |                                                                                               |                   |                                                                                |  |
|   | <u>25'</u> |                                            |                                            |                                                                                               |                   |                                                                                |  |
| <u>30.0</u>   | <u>30'</u> |                                            | <u>CONTINUED ON SHEET 2</u>                |                                                                                               |                   |                                                                                |  |
| NOTE: Soils field classification in accordance with the Unified Soil Classification System.                               |            |                                            |                                            | BLOWS PER FOOT:<br>Number required to drive 1 1/4" ID splitspoon w/140 lb hammer falling 30". |                   |                                                                                |  |

| DRILLING LOG (Cont Sheet)      |       |        | 11 SEP 68                                                                         |                         | Hole No. <i>SH-12</i>   |                                                                                      |
|--------------------------------|-------|--------|-----------------------------------------------------------------------------------|-------------------------|-------------------------|--------------------------------------------------------------------------------------|
| PROJECT <i>Savannah Harbor</i> |       |        | INSTALLATION <i>O.D. M.L.W.</i>                                                   |                         | SHEET <i>2</i>          |                                                                                      |
| RINGS ISLAND THIRING BASIN     |       |        | SAVANNAH RIVER, GA.                                                               |                         | OF 2 SHEETS             |                                                                                      |
| ELEVATION                      | DEPTH | LEGEND | CLASSIFICATION OF MATERIALS<br>(Description)                                      | % CORE<br>RECOV.<br>ERY | BOX OR<br>SAMPLE<br>NO. | REMARKS<br>(Drilling time, water loss, depth of<br>weathering, etc., if significant) |
| a                              | b     | c      | d                                                                                 | e                       | f                       | g                                                                                    |
|                                | 30'   |        |                                                                                   |                         | 3                       |                                                                                      |
|                                |       |        | SP. TAN POORLY GRADED<br>SAND                                                     |                         |                         | 30                                                                                   |
|                                |       |        |                                                                                   |                         |                         | 36                                                                                   |
|                                |       |        |                                                                                   |                         |                         | 40                                                                                   |
|                                | 35'   |        |                                                                                   |                         |                         | 58                                                                                   |
|                                |       |        | WITH SOME GRAVEL                                                                  |                         |                         | 61                                                                                   |
| <i>38.5</i>                    |       |        |                                                                                   |                         |                         | 67                                                                                   |
|                                | 40'   |        |                                                                                   |                         | 4                       | 40                                                                                   |
|                                |       |        | MH. GREEN HARD CLAYEY<br>SILT WITH SILT SAND<br>LAYERS AND TRACES<br>OF FINE MICA |                         |                         | 58                                                                                   |
|                                |       |        |                                                                                   |                         |                         | 66                                                                                   |
|                                | 45'   |        |                                                                                   |                         |                         | 81                                                                                   |
|                                |       |        |                                                                                   |                         |                         | 90                                                                                   |
|                                |       |        |                                                                                   |                         | 5                       | 79                                                                                   |
|                                | 50'   |        |                                                                                   |                         |                         | 100                                                                                  |
|                                |       |        |                                                                                   |                         |                         | 83                                                                                   |
|                                |       |        |                                                                                   |                         |                         | 100/0.9                                                                              |
|                                |       |        |                                                                                   |                         |                         | 94                                                                                   |
| <i>-55.0</i>                   | 55'   |        | BOTTOM OF HOLE<br>-55.0' M.L.W.                                                   |                         |                         | 90                                                                                   |

Hole No. SH-14

| DRILLING LOG   |            | DIVISION<br>South Atlantic |                                                                                         | INSTALLATION<br>Savannah River, Savannah, GA                                  |                                | SHEET 1<br>OF 3 SHEETS                                                                    |                                                                                                 |
|---|------------|----------------------------|-----------------------------------------------------------------------------------------|-------------------------------------------------------------------------------|--------------------------------|-------------------------------------------------------------------------------------------|-------------------------------------------------------------------------------------------------|
| 1. PROJECT/Enlargement of Kings Island Luthing Basin                                                                         |            |                            |                                                                                         | 10. SIZE AND TYPE OF BIT 4" Auger, 1 3/8" ID                                  |                                |                                                                                           |                                                                                                 |
| 2. LOCATION (Coordinates or Station)<br>N 778,045 E 818,310                                                                  |            |                            |                                                                                         | 11. DATUM FOR ELEVATION SHOWN (MLW or MSL) split spoon<br>MLW 7 1/2" Fishtail |                                |                                                                                           |                                                                                                 |
| 3. DRILLING AGENCY<br>Savannah District                                                                                      |            |                            |                                                                                         | 12. MANUFACTURER'S DESIGNATION OF DRILL<br>CME-75                             |                                |                                                                                           |                                                                                                 |
| 4. HOLE NO. (As shown on drawing title and file number)<br>SH-14                                                             |            |                            |                                                                                         | 13. TOTAL NO. OF OVER-BURDEN SAMPLES TAKEN                                    |                                | DISTURBED 17<br>UNDISTURBED 0                                                             |                                                                                                 |
| 5. NAME OF DRILLER<br>T. W. Scott                                                                                            |            |                            |                                                                                         | 14. TOTAL NUMBER CORE BOXES                                                   |                                |                                                                                           |                                                                                                 |
| 6. DIRECTION OF HOLE<br><input checked="" type="checkbox"/> VERTICAL <input type="checkbox"/> INCLINED _____ DEG. FROM VERT. |            |                            |                                                                                         | 15. ELEVATION GROUND WATER 15.1'                                              |                                |                                                                                           |                                                                                                 |
| 7. THICKNESS OF OVERBURDEN                                                                                                   |            |                            |                                                                                         | 16. DATE HOLE                                                                 |                                | STARTED 16 May 78<br>COMPLETED 18 May 78                                                  |                                                                                                 |
| 8. DEPTH DRILLED INTO ROCK 0.0'                                                                                              |            |                            |                                                                                         | 17. ELEVATION TOP OF HOLE -20.5' MLW 25.0                                     |                                |                                                                                           |                                                                                                 |
| 9. TOTAL DEPTH OF HOLE 81.0'                                                                                                 |            |                            |                                                                                         | 18. TOTAL CORE RECOVERY FOR BORING                                            |                                |                                                                                           |                                                                                                 |
|   |            |                            |                                                                                         | 19. SIGNATURE OF INSPECTOR<br>DAWN MARIE HARTLEY                              |                                |                                                                                           |                                                                                                 |
| ELEVATION<br>e   | DEPTH<br>d | LEGEND<br>c                | CLASSIFICATION OF MATERIALS<br>(Description)<br>d                                       | 1 CORE<br>RECOVERY<br>e                                                       | NO. OF<br>SAMPLE<br>NO.<br>JAR | REMARKS<br>(Drilling time, water loss, depth of<br>weathering, etc., if significant)<br>g |                                                                                                 |
| 25.0'   | 0          |                            | SM - Orange-brown, fine to medium grained, silty sand, moist, w/mica flakes             |                                                                               | 1                              | 7                                                                                         | W. T. 18.5'                                                                                     |
|   | 5          |                            |                                                                                         |                                                                               |                                | 7                                                                                         | Date 16 May 78                                                                                  |
|   |            |                            |                                                                                         |                                                                               |                                | 3                                                                                         | Depth to water during drilling.                                                                 |
|   | 10         |                            | W/thin, tan, clay layers                                                                |                                                                               | 2                              | 7                                                                                         |                                                                                                 |
|   |            |                            |                                                                                         |                                                                               |                                | 18                                                                                        | W. T. 9.9'                                                                                      |
|   | 15         |                            |                                                                                         |                                                                               |                                | 22                                                                                        | Water table reading 24 hrs. after hole completed.                                               |
|   |            |                            | Gray fine grained w/a little clay, damp                                                 |                                                                               | 3                              | 22                                                                                        |                                                                                                 |
|   | 20         |                            | Orange-tan, fine to medium grained, wet                                                 |                                                                               | 4                              | 18                                                                                        |                                                                                                 |
| 5.0'   |            |                            | SC - Gray, fine grained, clayey sand, saturated                                         |                                                                               | 5                              | 6                                                                                         |                                                                                                 |
|   | 25         |                            |                                                                                         |                                                                               |                                | 4                                                                                         |                                                                                                 |
|   |            |                            | W/ occasional clay layers                                                               |                                                                               | 6                              | 8                                                                                         |                                                                                                 |
|   | 30         |                            |                                                                                         |                                                                               |                                | 12                                                                                        |                                                                                                 |
|   |            |                            | Continued on sheet 2                                                                    |                                                                               |                                | 9                                                                                         |                                                                                                 |
|   |            |                            | NOTE: Soils field classified in accordance with the Unified Soil Classification System. |                                                                               |                                |                                                                                           |                                                                                                 |
|   |            |                            |                                                                                         |                                                                               |                                |                                                                                           | BLOWS PER FOOT:<br>Number required to drive 1 3/8" ID split spoon w/ 140 lb. hammer falling 30" |

| DRILLING LOG (Cont Sheet)                       |            | Hole No. SR-14                                                             |                                                                                   |
|-------------------------------------------------|------------|----------------------------------------------------------------------------|-----------------------------------------------------------------------------------|
| Enlargement of Kings Island Turning             |            | Savannah River, Savannah, GA                                               |                                                                                   |
| Basin Classification of Materials (Description) |            | SHEET 2 OF 2 SHEETS                                                        |                                                                                   |
| ELEVATION<br>a                                  | DEPTH<br>b | LEGEND<br>c                                                                | REMARKS<br>(Drilling time, water loss, depth of weathering, etc., if significant) |
| - 6.0'                                          | 30         | SC - Gray, fine grained clayey sand, w/occasional clay layers saturated    | 77                                                                                |
|                                                 | 35         | SM - Gray-brown, medium to fine grained silty sand, saturated              | 18                                                                                |
|                                                 | 40         | Fine to medium grained w/fine gravel and gray clay layers                  | 25                                                                                |
|                                                 | 45         | Gray, fine grained, no gravel                                              | 25                                                                                |
|                                                 | 50         | No clay, w/a fine gravel layer                                             | 12                                                                                |
|                                                 | 55         | Fine to medium grained                                                     | 18                                                                                |
|                                                 | 60         | Traces of decomposing organic matter                                       | 24                                                                                |
| -30.5'                                          | 65         | SC - Gray, fine grained, clayey sand                                       | 28                                                                                |
| -32.5'                                          | 70         | SM - Gray, fine to medium grained silty sand                               | 30                                                                                |
|                                                 | 75         | w/fine gravel                                                              | 22                                                                                |
|                                                 | 80         | Coarse grained w/gray clay patches                                         | 50                                                                                |
|                                                 | 85         | No clay                                                                    | 40                                                                                |
| -44.0'                                          | 90         | MH - Dark gray-green, plastic silt, w/ fine mica flakes & some fine gravel | 26                                                                                |
|                                                 | 95         |                                                                            | 26                                                                                |
|                                                 | 100        |                                                                            | 40                                                                                |
|                                                 | 105        |                                                                            | 39                                                                                |
|                                                 | 110        |                                                                            | 45                                                                                |
|                                                 | 115        |                                                                            | 58                                                                                |
|                                                 | 120        |                                                                            | 50                                                                                |
|                                                 | 125        |                                                                            | 55                                                                                |
|                                                 | 130        |                                                                            | 51                                                                                |
|                                                 | 135        |                                                                            | 30                                                                                |
|                                                 | 140        |                                                                            | 23                                                                                |
|                                                 | 145        |                                                                            | 34                                                                                |

| DRILLING LOG (Cont Sheet)           |              | 4 TOP OF HOLE<br>25.0'                       |   | Hole No. SH-14               |                              |                                                                                           |            |
|-------------------------------------|--------------|----------------------------------------------|---|------------------------------|------------------------------|-------------------------------------------------------------------------------------------|------------|
| enlargement of Kings Island Turning |              | INSTALLATION<br>Savannah River, Savannah, GA |   | SHEET 3<br>OF 3 SHEETS       |                              |                                                                                           |            |
| ELEVATION<br>a                      | DEPTH<br>79. | LEGEND<br>c                                  | Basin CLASSIFICATION OF MATERIALS<br>(Description)<br>d                                                                   | % CORE<br>RECOV.<br>EST<br>e | BOX OR<br>SAMPLE<br>NO.<br>f | REMARKS<br>(Drilling time, water loss, depth of<br>weathering, etc., if significant)<br>g | BLOWS<br>h |
|                                     |              |                                              | MH - Dark gray-green plastic<br>silt w/patches of fine grain<br>gray sand throughout, w/fine<br>mica flakes but no gravel |                              | 15                           |                                                                                           | 25         |
|                                     |              |                                              |   |                              |                              |                                                                                           | 27         |
|                                     |              |                                              |   |                              |                              |                                                                                           | 70         |
|                                     | 75           |                                              |   |                              |                              |                                                                                           | 27         |
|                                     |              |                                              |   |                              | 16                           |                                                                                           | 65         |
|                                     |              |                                              |   |                              |                              |                                                                                           | 70         |
|                                     |              |                                              |   |                              |                              |                                                                                           | 27         |
| -56.0                               | 80           |                                              | Approximately 50% sand   |                              | 17                           |                                                                                           | 90         |
|                                     |              |                                              | Bottom of hole 81.0'   |                              |                              |                                                                                           |            |
|                                     | 85           |                                              |   |                              |                              |                                                                                           |            |

Hole No. SH-17

| DRILLING LOG                                               |            | DIVISION<br>South Atlantic                                                                                                   |   | INSTALLATION<br>Savannah River, Savannah, GA                    |                                | SHEET 1<br>OF 3 SHEETS                                                                                  |    |
|------------------------------------------------------------|------------|---|---|-----------------------------------------------------------------|--------------------------------|---|----|
| 1. PROJECT<br>Enlargement of Kings Island<br>Turning Basin |            | 2. LOCATION (Coordinates as shown)                                                                                           |   | 10. SIZE AND TYPE OF BIT<br>3/8" ID Splitspoon                  |                                | 11. DATUM FOR ELEVATION SHOWN (TBM or MLL)                                                              |    |
| 3. DRILLING AGENCY<br>Savannah District                    |            | 4. HOLE NO. (As shown on drawing title and file number)<br>SH-17                                                             |   | 12. MANUFACTURER'S DESIGNATION OF DRILL<br>CHE 75               |                                | 13. TOTAL NO. OF OVER-<br>BURDEN SAMPLES TAKEN<br>DISTURBED<br>UNDISTURBED                              |    |
| 5. NAME OF DRILLER<br>T. W. Scott                          |            | 6. DIRECTION OF HOLE<br><input checked="" type="checkbox"/> VERTICAL <input type="checkbox"/> INCLINED _____ DEG. FROM VERT. |   | 14. TOTAL NUMBER CORE BOXES                                     |                                | 15. ELEVATION GROUND WATER                                                                              |    |
| 7. THICKNESS OF OVERBURDEN<br>81.0'                        |            | 8. DEPTH DRILLED INTO ROCK<br>0.0'                                                                                           |   | 16. DATE HOLE<br>STARTED<br>18 May 78<br>COMPLETED<br>25 May 78 |                                | 17. ELEVATION TOP OF HOLE<br>25.0' MLL                                                                  |    |
| 9. TOTAL DEPTH OF HOLE<br>81.0'                            |            | 18. SIGNATURE OF INSPECTOR<br>DAWN MARIE HARTLEY                                                                             |   | 19. TOTAL CORE RECOVERY FOR BORING<br>%                         |                                | 20. SIGNATURE OF INSPECTOR<br>DAWN MARIE HARTLEY                                                        |    |
| ELEVATION<br>+                                             | DEPTH<br>0 | LEGEND<br>+   | CLASSIFICATION OF MATERIALS<br>(Description)<br>+                                                                                 | % CORE<br>RECOVERY<br>+                                         | BOX OR<br>SAMPLE<br>NO.<br>JAR | REMARKS<br>(Drilling time, water loss, depth of<br>penetration, etc., if significant)<br>BLOWS          |    |
|                                                            |            |   | SM - Orange-tan, fine to med-<br>ium grained silty sand, damp<br>with a little clay and a trace<br>of fine gravel and mica flakes |                                                                 | 1                              |   | 30 |
|                                                            |            |   | Clay in thin layers only   |                                                                 |                                |   | 50 |
|                                                            |            |   | 15% clay   |                                                                 | 2                              |   | 40 |
|                                                            |            |   | Only a trace of clay   |                                                                 |                                |   | 30 |
|                                                            |            |   | No clay   |                                                                 | 3                              |   | 70 |
|                                                            |            |   | Fine grained   |                                                                 |                                |   | 60 |
|                                                            |            |   | Gray, wet, no gravel   |                                                                 | 4                              |   | 33 |
|                                                            |            |   | 10-15% plastic silt   |                                                                 | 5                              |   | 33 |
|                                                            |            |   |   |                                                                 | 6                              |   | 28 |
|                                                            |            |   |   |                                                                 |                                |   | 16 |
|                                                            |            |   |   |                                                                 |                                |   | 12 |
|                                                            |            |   |   |                                                                 |                                |   | 18 |
|                                                            |            |   |   |                                                                 |                                |   | 14 |
|                                                            |            |   |   |                                                                 |                                |   | 99 |
|                                                            |            |   |   |                                                                 |                                |   | 4  |
|                                                            |            |   |   |                                                                 |                                |   | 5  |
|                                                            |            |   |   |                                                                 |                                |   | 10 |
|                                                            |            |   | Continued on sheet 2   |                                                                 |                                | BLOWS PER FOOT:<br>Number required to drive<br>1 3/8" ID Splitspoon<br>4/140 lb. hammer falling<br>80". |    |

| DRILLING LOG (Cont Sheet)           |       |                                           | 25.0' MLW                                                                                        | Hole No. SH-17          |                                |                                                                                      |
|-------------------------------------|-------|-------------------------------------------|--------------------------------------------------------------------------------------------------|-------------------------|--------------------------------|--------------------------------------------------------------------------------------|
| PROJECT Enlargement of Kings Island |       | INSTALLATION Savannah River, Savannah, GA |                                                                                                  | SHEET 2 OF 3 SHEETS     |                                |                                                                                      |
| TURNING BASIN                       |       |                                           |                                                                                                  |                         |                                |                                                                                      |
| ELEVATION                           | DEPTH | LEGEND                                    | CLASSIFICATION OF MATERIALS<br>(Description)                                                     | % CORE<br>RECOV.<br>EST | BOX OR<br>SAMPLE<br>NO.<br>JAR | REMARKS<br>(Drilling time, water loss, depth of<br>weathering, etc., if significant) |
| a                                   | 30    | c                                         | d                                                                                                | e                       |                                | B.                                                                                   |
|                                     |       |                                           | SM - Gray fine grained silty sand with mica flakes and green and dark brown plastic silty layers |                         |                                | 20                                                                                   |
|                                     |       |                                           | No silt, with organic matter                                                                     |                         | 7                              | 16                                                                                   |
|                                     | 35    |                                           | No organic matter                                                                                |                         |                                | 26                                                                                   |
|                                     |       |                                           |                                                                                                  |                         | 8                              | 14                                                                                   |
|                                     | 40    |                                           |                                                                                                  |                         |                                | 36                                                                                   |
|                                     |       |                                           |                                                                                                  |                         |                                | 36                                                                                   |
|                                     |       |                                           |                                                                                                  |                         |                                | 38                                                                                   |
|                                     |       |                                           | Fine to medium grained                                                                           |                         | 9                              | 36                                                                                   |
|                                     | 45    |                                           | With wood chunks                                                                                 |                         |                                | 44                                                                                   |
|                                     |       |                                           | Fine grained, without wood chunks                                                                |                         |                                | 20                                                                                   |
|                                     | 50    |                                           |                                                                                                  |                         | 10                             | 36                                                                                   |
|                                     |       |                                           |                                                                                                  |                         |                                | 38                                                                                   |
|                                     | 55    |                                           | Fine to medium grained                                                                           |                         | 11                             | 46                                                                                   |
|                                     |       |                                           | Medium to fine grained with small gray clay patches                                              |                         |                                | 30                                                                                   |
|                                     | 60    |                                           | Medium grained                                                                                   |                         | 12                             | 34                                                                                   |
|                                     |       |                                           | Medium to coarse grained                                                                         |                         |                                | 45                                                                                   |
|                                     | 65    |                                           | With wood chunks                                                                                 |                         |                                | 36                                                                                   |
|                                     |       |                                           | Fine to medium grained, no wood chunks, with a trace of clay                                     |                         | 13                             | 50                                                                                   |
|                                     | 70    |                                           | MH - Dark green plastic silt with small pockets of sand throughout, with fine mica flakes        |                         |                                | 50                                                                                   |
|                                     |       |                                           | Continued on sheet 3                                                                             |                         |                                | 36                                                                                   |

| DRILLING LOG (Cont Sheet)   |       | FILE # TOP OF HOLE           |   | 25.0' MLW         |                         | Hole No. SH-17                                                                       |       |
|-----------------------------|-------|------------------------------|---|-------------------|-------------------------|--------------------------------------------------------------------------------------|-------|
| PROJECT                     |       | INSTALLATION                 |   | SHEET             |                         | OF 3 SHEETS                                                                          |       |
| Enlargement of Kings Island |       | Savannah River, Savannah, GA |   | 3                 |                         |                                                                                      |       |
| Turning Basin               |       |                              |   |                   |                         |                                                                                      |       |
| ELEVATION                   | DEPTH | LOG #                        | CLASSIFICATION OF MATERIALS<br>(Description)                                                        | % CORE<br>RECOVER | BOX OR<br>SAMPLE<br>NO. | REMARKS<br>(Drilling time, water loss, depth of<br>weathering, etc., if significant) | BLOWS |
| a                           | 70    | c                            | d                                                                                                   | e                 | JAR                     | f                                                                                    |       |
|                             |       |                              | MH - Dark green plastic silt,<br>with fine mica flakes and<br>small pockets of sand through-<br>out |                   |                         |                                                                                      | 100   |
|                             |       |                              | No sand                                                                                             |                   | 14                      |                                                                                      | 89    |
|                             | 75    |                              |   |                   |                         |                                                                                      | 55    |
|                             |       |                              |   |                   |                         |                                                                                      | 30    |
|                             |       |                              |   |                   |                         |                                                                                      | 31    |
|                             |       |                              |   |                   |                         |                                                                                      | 36    |
|                             | 80    |                              | With occasional thin gray<br>fine grained sand lenses                                               |                   | 15                      |                                                                                      | 40    |
|                             |       |                              |   |                   |                         |                                                                                      | 30    |
|                             |       |                              | Bottom of Hole 81.0'                                                                                |                   |                         |                                                                                      |       |



Hole No. SH-18

| DRILLING LOG   |             | DIVISION       | INSTALLATION                                                                            |                         | SHEET 1<br>OF 2 SHEETS         |                                                                                                |
|---|-------------|----------------|-----------------------------------------------------------------------------------------|-------------------------|--------------------------------|------------------------------------------------------------------------------------------------|
| 1. PROJECT<br>Enlargement of Kings Island<br>Turnpike Basin                                                                  |             | South Atlantic | Savannah River, Savannah, GA                                                            |                         |                                |                                                                                                |
| 2. LOCATION (Coordinates or Station)                                                                                         |             |                | 10. SIZE AND TYPE OF BIT<br>1 3/8" ID Split spoon                                       |                         |                                |                                                                                                |
| N777075 E818800   |             |                | 11. DATUM FOR ELEVATION SHOW (TBM or MLL)                                               |                         | 4" Auger                       |                                                                                                |
| 3. DRILLING AGENCY<br>Savannah District                                                                                      |             |                | 12. MANUFACTURER'S DESIGNATION OF DRILL<br>CME 75                                       |                         | 7" Fish tail                   |                                                                                                |
| 4. HOLE NO. (As shown on drawing title<br>and file number)                                                                   |             | SH-18          | 13. TOTAL NO. OF OVER-<br>BURDEN SAMPLES TAKEN                                          |                         | 12                             | UNDISTURBED<br>0                                                                               |
| 5. NAME OF DRILLER<br>T. W. Scott                                                                                            |             |                | 14. TOTAL NUMBER CORE BOXES                                                             |                         |                                |                                                                                                |
| 6. DIRECTION OF HOLE<br><input checked="" type="checkbox"/> VERTICAL <input type="checkbox"/> INCLINED _____ DES. FROM VERT. |             |                | 15. ELEVATION GROUND WATER                                                              |                         |                                |                                                                                                |
| 7. THICKNESS OF OVERBURDEN<br>67.5'                                                                                          |             |                | 16. DATE HOLE<br>STARTED 1 Jun 78 COMPLETED 12 Jun 78                                   |                         |                                |                                                                                                |
| 8. DEPTH DRILLED INTO ROCK<br>0.0'                                                                                           |             |                | 17. ELEVATION TOP OF HOLE<br>12.7' MLW                                                  |                         |                                |                                                                                                |
| 9. TOTAL DEPTH OF HOLE<br>67.5'                                                                                              |             |                | 18. TOTAL CORE RECOVERY FOR BORING<br>1                                                 |                         |                                |                                                                                                |
|   |             |                | 19. SIGNATURE OF INSPECTOR<br>DAWN MARIE HARTLEY                                        |                         |                                |                                                                                                |
| ELEVATION<br>=   | DEPTH<br>0= | LEGEND<br>=    | CLASSIFICATION OF MATERIALS<br>(Description)<br>=                                       | % CORE<br>RECOVERY<br>= | BOX OR<br>SAMPLE<br>NO.<br>JAR | REMARKS<br>(Drilling time, water loss, depth of<br>measuring, etc., if significant)<br>=       |
|   |             |                | SC - Orange-tan, fine to medium grained clayey sand, moist, with gray clay layers       |                         | 1                              | W. T. 4.0'<br>Date 1 Jun 78<br>Depth to water during drilling.                                 |
|   | 5           |                | Saturated                                                                               |                         |                                |                                                                                                |
|   |             |                | SM - Brown, gray, fine grained, silty sand with occasional clay layers                  |                         | 2                              | W. T. 3.5'<br>Water Table reading 24 hrs. after hole completed.                                |
|   | 10          |                | OL - Dark brown, soft fat, clayey organic silt                                          |                         | 3                              |                                                                                                |
|   |             |                | SM - tan, gray, fine grained silty sand with fine mica flakes                           |                         | 4                              |                                                                                                |
|   | 15          |                | Gray                                                                                    |                         |                                |                                                                                                |
|   | 20          |                |                                                                                         |                         | 5                              |                                                                                                |
|   | 25          |                | MI - Gray-green, soft plastic silt with a trace of organic matter                       |                         | 6                              |                                                                                                |
|   |             |                | SM - Gray, fine to medium grained silty sand                                            |                         | 7                              |                                                                                                |
|   | 30          |                | fine gravel layer with occasional thin gray clay layers                                 |                         |                                |                                                                                                |
|   |             |                | Continued on sheet 2                                                                    |                         |                                |                                                                                                |
|   |             |                | NOTE: Soils field classified in accordance with the Unified Soil Classification System. |                         |                                |                                                                                                |
|   |             |                |                                                                                         |                         |                                | BLOWS PER FOOT:<br>Number required to drive 1 3/8" ID split-spoon w/140 lb. hammer falling 30" |

| DRILLING LOG (Cont Sheet) |       |                             | 12.7' MLW                                                                |                         | Hole No. SH-18          |                                                                                      |  |             |    |
|---------------------------|-------|-----------------------------|--------------------------------------------------------------------------|-------------------------|-------------------------|--------------------------------------------------------------------------------------|--|-------------|----|
| PROJECT                   |       | Enlargement of Kings Island |                                                                          | INSTALLATION            |                         | Savannah River, Savannah, GA                                                         |  | SHEET 2     |    |
| TURNING BASIN             |       |                             |                                                                          |                         |                         |                                                                                      |  | OF 2 SHEETS |    |
| ELEVATION                 | DEPTH | LEGEND                      | CLASSIFICATION OF MATERIALS<br>(Description)                             | % CORE<br>RECOV.<br>ERY | BOX OR<br>SAMPLE<br>NO. | REMARKS<br>(Drilling time, water loss, depth of<br>weathering, etc., if significant) |  | BLOWS       |    |
|                           | 30    |                             | SH - Gray, fine grained silty sand with occasional thin gray clay layers |                         | 8                       |                                                                                      |  |             | 22 |
|                           |       |                             | With a thin layer of fine gravel                                         |                         |                         |                                                                                      |  |             | 16 |
|                           | 35    |                             | With mica flakes but no clay or gravel                                   |                         |                         |                                                                                      |  |             | 22 |
|                           |       |                             | Fine to medium grained                                                   |                         |                         |                                                                                      |  |             | 20 |
|                           |       |                             | Medium to coarse grained with some fine gravel                           |                         | 9                       |                                                                                      |  |             | 15 |
|                           | 40    |                             |                                                                          |                         |                         |                                                                                      |  |             | 30 |
|                           |       |                             |                                                                          |                         |                         |                                                                                      |  |             | 20 |
|                           |       |                             |                                                                          |                         |                         |                                                                                      |  |             | 27 |
|                           |       |                             |                                                                          |                         |                         |                                                                                      |  |             | 33 |
|                           | 45    |                             | Fine grained, no gravel                                                  |                         |                         |                                                                                      |  |             | 38 |
|                           |       |                             |                                                                          |                         |                         |                                                                                      |  |             | 30 |
|                           |       |                             |                                                                          |                         | 10                      |                                                                                      |  |             | 33 |
|                           | 50    |                             |                                                                          |                         |                         |                                                                                      |  |             | 34 |
|                           |       |                             | MF - Green plastic silt with fine mica flakes                            |                         |                         |                                                                                      |  |             | 49 |
|                           |       |                             |                                                                          |                         |                         |                                                                                      |  |             | 40 |
|                           | 55    |                             |                                                                          |                         |                         |                                                                                      |  |             | 41 |
|                           |       |                             |                                                                          |                         | 11                      |                                                                                      |  |             | 49 |
|                           |       |                             |                                                                          |                         |                         |                                                                                      |  |             | 57 |
|                           | 60    |                             |                                                                          |                         |                         |                                                                                      |  |             | 89 |
|                           |       |                             |                                                                          |                         |                         |                                                                                      |  |             | 40 |
|                           |       |                             |                                                                          |                         |                         |                                                                                      |  |             | 40 |
|                           | 65    |                             |                                                                          |                         |                         |                                                                                      |  |             | 80 |
|                           |       |                             |                                                                          |                         | 12                      |                                                                                      |  |             | 33 |
|                           |       |                             |                                                                          |                         |                         |                                                                                      |  |             | 41 |
|                           |       |                             | Bottom of Hole 67.5'                                                     |                         |                         |                                                                                      |  |             |    |
|                           | 70    |                             |                                                                          |                         |                         |                                                                                      |  |             |    |

Hole No. SH-20

| DRILLING LOG   |            | DIVISION<br>South Atlantic |                                                                                 | INSTALLATION<br>Savannah River, Savannah, GA                                        |                                | SHEET 1<br>OF 2 SHEETS                                                                    |    |
|---|------------|----------------------------|---------------------------------------------------------------------------------|-------------------------------------------------------------------------------------|--------------------------------|-------------------------------------------------------------------------------------------|----|
| 1. PROJECT Enlargement of Kings Island<br>Turning Basin                                                                      |            |                            |                                                                                 | 10. SIZE AND TYPE OF BIT 1 3/8" ID Splitspoon                                       |                                |                                                                                           |    |
| 2. LOCATION (Coordinates or Station)<br>N775665 E819180                                                                      |            |                            |                                                                                 | 11. DATUM FOR ELEVATION SHOWN (FSM or MSL) 4" Auger<br>7" Fishra                    |                                |                                                                                           |    |
| 3. DRILLING AGENCY<br>Savannah District                                                                                      |            |                            |                                                                                 | 12. MANUFACTURER'S DESIGNATION OF DRILL<br>CME 45; CME 75                           |                                |                                                                                           |    |
| 4. HOLE NO. (As shown on drawing title<br>and file number) SH-20                                                             |            |                            |                                                                                 | 13. TOTAL NO. OF OVER-<br>BURDEN SAMPLES TAKEN: DISTURBED 15 UNDISTURBED 0          |                                |                                                                                           |    |
| 5. NAME OF DRILLER<br>T. W. Scott                                                                                            |            |                            |                                                                                 | 14. TOTAL NUMBER CORE BOXES                                                         |                                |                                                                                           |    |
| 6. DIRECTION OF HOLE<br><input checked="" type="checkbox"/> VERTICAL <input type="checkbox"/> INCLINED _____ DEG. FROM VERT. |            |                            |                                                                                 | 15. ELEVATION GROUND WATER                                                          |                                |                                                                                           |    |
| 7. THICKNESS OF OVERBURDEN 70.5'                                                                                             |            |                            |                                                                                 | 16. DATE HOLE STARTED 24 Apr 78 COMPLETED 30 May 78                                 |                                |                                                                                           |    |
| 8. DEPTH DRILLED INTO ROCK 0.0'                                                                                              |            |                            |                                                                                 | 17. ELEVATION TOP OF HOLE 13.5' MLW                                                 |                                |                                                                                           |    |
| 9. TOTAL DEPTH OF HOLE 70.5'                                                                                                 |            |                            |                                                                                 | 18. TOTAL CORE RECOVERY FOR BORING 1                                                |                                |                                                                                           |    |
|   |            |                            |                                                                                 | 19. SIGNATURE OF INSPECTOR<br>C. GRIFFIN/D. HARLEY                                  |                                |                                                                                           |    |
| ELEVATION<br>s   | DEPTH<br>G | LEGEND<br>s                | CLASSIFICATION OF MATERIALS<br>(Description)<br>d                               | % CORE<br>RECOV-<br>ERY<br>s                                                        | BOX OR<br>SAMPLE<br>NO.<br>JAR | REMARKS<br>(Drilling time, water loss, depth of<br>weathering, etc., if significant)<br>g |    |
|   |            |                            | HL - tan inorganic silt with<br>traces of fine sand and mica                    |                                                                                     | 1                              |                                                                                           | 7  |
|   |            |                            | Becomes more sandy                                                              |                                                                                     |                                |                                                                                           |    |
|   |            |                            | SM - Dark gray and brown,<br>fine to medium silty sand<br>with soft silt layers |                                                                                     | 2                              | W. T. 5.0'                                                                                | 12 |
|   | 5          |                            | Dark gray and green, fine<br>grained, saturated, with no<br>silt layers         |                                                                                     | 3                              | Date 24 Apr 78<br>Depth to water<br>during drilling.                                      | 8  |
|   |            |                            | Dark green with gray layers                                                     |                                                                                     |                                | W. T. 3.5'                                                                                | 7  |
|   | 10         |                            | Gray with some pieces of<br>rotten wood, no clay                                |                                                                                     | 4                              | Water table reading<br>24 hrs. after hole<br>completed.                                   | 7  |
|   |            |                            | Green, no wood                                                                  |                                                                                     |                                |                                                                                           | 7  |
|   | 15         |                            | MH - Dark brown, soft fat<br>clayey silt with traces of<br>fine mica            |                                                                                     | 5                              |                                                                                           | 2  |
|   |            |                            |                                                                                 |                                                                                     |                                |                                                                                           | 0  |
|   | 20         |                            | With tan sand layers                                                            |                                                                                     |                                |                                                                                           | 3  |
|   |            |                            | SM - Brown, fine to medium<br>grained silty sand                                |                                                                                     | 6                              |                                                                                           | 0  |
|   |            |                            | Tan and brown                                                                   |                                                                                     |                                |                                                                                           | 1  |
|   | 25         |                            | Gray, fine grained                                                              |                                                                                     | 7                              |                                                                                           | 4  |
|   |            |                            |                                                                                 |                                                                                     |                                |                                                                                           | 9  |
|   |            |                            |                                                                                 |                                                                                     |                                |                                                                                           | 8  |
|   | 30         |                            |                                                                                 |                                                                                     |                                |                                                                                           | 10 |
|   |            |                            |                                                                                 |                                                                                     |                                |                                                                                           | 11 |
|   |            |                            |                                                                                 |                                                                                     |                                |                                                                                           | 20 |
|   |            |                            |                                                                                 |                                                                                     |                                |                                                                                           | 1  |
| Continued on sheet 2   |            |                            |                                                                                 | BLOWS PER FOOT:                                                                     |                                |                                                                                           |    |
| NOTE: Soils field classified<br>in accordance with the Unified<br>Soil Classification System.                                |            |                            |                                                                                 | Number required to drive<br>1 3/8" ID Splitspoon<br>w/140 lb. hammer falling<br>20" |                                |                                                                                           |    |

| DRILLING LOG (Cont Sheet)                         |             |             | REV 1 TOP OF HOLE 13.5' MLW                                                       | Hole No. SB-20               |                              |                                                                                           |            |
|---------------------------------------------------|-------------|-------------|-----------------------------------------------------------------------------------|------------------------------|------------------------------|-------------------------------------------------------------------------------------------|------------|
| PROJECT Enlargement of Kings Island Turning Basin |             |             | INSTALLATION Savannah River, Savannah, GA                                         | SHEET 2 OF 2 SHEETS          |                              |                                                                                           |            |
| ELEVATION<br>a                                    | DEPTH<br>30 | LEGEND<br>c | CLASSIFICATION OF MATERIALS<br>(Description)<br>d                                 | % CORE<br>RECOV.<br>ENT<br>e | BOX OR<br>SAMPLE<br>NO.<br>f | REMARKS<br>(Drilling time, water loss, depth of<br>weathering, etc., if significant)<br>g | BLOWS<br>h |
|                                                   |             |             | SM - Tan, gray, medium grained<br>silty sand with occasional<br>large size gravel |                              |                              |                                                                                           | 16         |
|                                                   |             |             | Gray with gray clay layers                                                        |                              |                              |                                                                                           | 16         |
|                                                   |             |             |                                                                                   |                              | 8                            |                                                                                           | 15         |
|                                                   | 35          |             |                                                                                   |                              |                              |                                                                                           | 40         |
|                                                   |             |             | No gravel                                                                         |                              |                              |                                                                                           | 35         |
|                                                   |             |             |                                                                                   |                              | 9                            |                                                                                           | 42         |
|                                                   | 40          |             | No Clay                                                                           |                              | 10                           |                                                                                           | 45         |
|                                                   |             |             |                                                                                   |                              |                              |                                                                                           | 24         |
|                                                   |             |             | With patches of green silt                                                        |                              |                              |                                                                                           | 46         |
|                                                   | 45          |             |                                                                                   |                              |                              |                                                                                           | 36         |
|                                                   |             |             | No silt                                                                           |                              | 11                           |                                                                                           | 30         |
|                                                   |             |             | With small gray clay patches                                                      |                              |                              |                                                                                           | 30         |
|                                                   | 50          |             |                                                                                   |                              | 12                           |                                                                                           | 5          |
|                                                   |             |             | SM - Green plastic silt with<br>occasional fine grained sand<br>lenses            |                              |                              |                                                                                           | 18         |
|                                                   |             |             |                                                                                   |                              |                              |                                                                                           | 36         |
|                                                   |             |             |                                                                                   |                              |                              |                                                                                           | 26         |
|                                                   | 55          |             | With fine mica flakes                                                             |                              | 13                           |                                                                                           | 26         |
|                                                   |             |             |                                                                                   |                              |                              |                                                                                           | 35         |
|                                                   |             |             |                                                                                   |                              |                              |                                                                                           | 32         |
|                                                   | 60          |             |                                                                                   |                              |                              |                                                                                           | 40         |
|                                                   |             |             | No sand lenses                                                                    |                              | 14                           |                                                                                           | 42         |
|                                                   |             |             |                                                                                   |                              |                              |                                                                                           | 42         |
|                                                   | 65          |             |                                                                                   |                              |                              |                                                                                           | 40         |
|                                                   |             |             |                                                                                   |                              |                              |                                                                                           | 40         |
|                                                   |             |             |                                                                                   |                              |                              |                                                                                           | 44         |
|                                                   |             |             |                                                                                   |                              |                              |                                                                                           | 80         |
|                                                   | 70          |             |                                                                                   |                              | 15                           |                                                                                           | 60         |
|                                                   |             |             | Bottom of Hole 70.5'                                                              |                              |                              |                                                                                           |            |

| DRILLING LOG                                            |       | DIVISION                                                                                             |                                                                                         | INSTALLATION                                   |                   | Hole No. SH-22                                                                 |       |
|---------------------------------------------------------|-------|---|-----------------------------------------------------------------------------------------|------------------------------------------------|-------------------|--------------------------------------------------------------------------------|-------|
| 1. PROJECT                                              |       | South Atlantic                                                                                       |                                                                                         | Savannah River, Savannah, GA                   |                   | SHEET 1 OF 2 SHEETS                                                            |       |
| 2. LOCATION (Coordinate or Station)                     |       | N776200 E819310                                                                                      |                                                                                         | 10. SIZE AND TYPE OF BIT 1 3/8" ID Split spoon |                   | 11. DATUM FOR ELEVATION SHOWN (TBM or MLW) MLW 6" AUGER                        |       |
| 3. DRILLING AGENCY                                      |       | Savannah District                                                                                    |                                                                                         | 12. MANUFACTURER'S DESIGNATION OF DRILL CME 75 |                   | 13. TOTAL NO. OF OVER-BURDEN SAMPLES TAKEN                                     |       |
| 4. HOLE NO. (As shown on drawing title and file number) |       | SH-22                                                                                                |                                                                                         | 14. TOTAL NUMBER CORE BOXES                    |                   | 15. ELEVATION GROUND WATER                                                     |       |
| 5. NAME OF DRILLER                                      |       | T. W. Scott                                                                                          |                                                                                         | 16. DATE HOLE                                  |                   | STARTED 30 May 78 COMPLETED 1 Jun. 78                                          |       |
| 6. DIRECTION OF HOLE                                    |       | <input checked="" type="checkbox"/> VERTICAL <input type="checkbox"/> INCLINED _____ DEG. FROM VERT. |                                                                                         | 17. ELEVATION TOP OF HOLE                      |                   | 12.5' MLW                                                                      |       |
| 7. THICKNESS OF OVERBURDEN                              |       | 67.5'                                                                                                |                                                                                         | 18. TOTAL CORE RECOVERY FOR BORING             |                   | 3                                                                              |       |
| 8. DEPTH DRILLED INTO ROCK                              |       | 0.0'                                                                                                 |                                                                                         | 19. SIGNATURE OF INSPECTOR                     |                   | DAWN MARIE HARTLEY                                                             |       |
| 9. TOTAL DEPTH OF HOLE                                  |       | 67.5'                                                                                                |                                                                                         |                                                |                   |                                                                                |       |
| ELEVATION                                               | DEPTH | LEGEND                                                                                               | CLASSIFICATION OF MATERIALS (Description)                                               | % CORE RECOVERY                                | BOX OR SAMPLE NO. | REMARKS (Drilling time, water loss, depth of weathering, etc., if significant) |       |
|                                                         |       |   |                                                                                         |                                                | JAR               |                                                                                | BLOWS |
|                                                         |       |   | SM - Brown, fine grained silty sand, moist, with mica flakes, with organic matter       |                                                | 1                 |                                                                                | 12    |
|                                                         |       |   | SC - Tan, fine grained clayey sand, damp, with mica flakes                              |                                                | 2                 | W. T. 6.0'                                                                     | 23    |
|                                                         |       |   | SM - Orange-tan, fine to medium grained silty sand, damp, with mica flakes              |                                                |                   | Date 30 May 78                                                                 | 25    |
|                                                         |       |   | Saturated                                                                               |                                                |                   | Depth to water during drilling.                                                | 6     |
|                                                         |       |   | MH - Dark brown, soft fat clayey silt, with fine mica flakes                            |                                                | 3                 | W. T. 4.3'                                                                     | 6     |
|                                                         |       |   | SM - Light gray, fine grained silty sand, with mica flakes                              |                                                | 4                 | Water table reading 24 hrs. after hole completed.                              | 7     |
|                                                         |       |   | With occasional thin layers of organic matter                                           |                                                |                   |                                                                                | 16    |
|                                                         |       |   |                                                                                         |                                                | 5                 |                                                                                | 9     |
|                                                         |       |   |                                                                                         |                                                |                   |                                                                                | 15    |
|                                                         |       |   |                                                                                         |                                                |                   |                                                                                | 12    |
|                                                         |       |   |                                                                                         |                                                |                   |                                                                                | 12    |
|                                                         |       |   | No organic layers                                                                       |                                                | 6                 |                                                                                | 15    |
|                                                         |       |   |                                                                                         |                                                |                   |                                                                                | 12    |
|                                                         |       |   |                                                                                         |                                                |                   |                                                                                | 12    |
|                                                         |       |   | With occasional organic layers                                                          |                                                |                   |                                                                                | 12    |
|                                                         |       |   |                                                                                         |                                                |                   |                                                                                | 12    |
|                                                         |       |   |                                                                                         |                                                | 7                 |                                                                                | 14    |
|                                                         |       |   | Continued on sheet 2                                                                    |                                                |                   |                                                                                |       |
|                                                         |       |   | NOTE: Soils field classified in accordance with the Unified Soil Classification System. |                                                |                   |                                                                                |       |
|                                                         |       |   |                                                                                         |                                                |                   | BLOWS PER FOOT:                                                                |       |
|                                                         |       |   |                                                                                         |                                                |                   | Number required to drive 1 3/8" ID split spoon w/140 lb. hammer falling 30"    |       |

| DRILLING LOG (Cont Sheet) |       | REV. 1 TOP OF HOLE          |                                                                                                | 12.5' MLW           |                         | Hole No. SH-22                                                                       |       |
|---------------------------|-------|-----------------------------|------------------------------------------------------------------------------------------------|---------------------|-------------------------|--------------------------------------------------------------------------------------|-------|
| PROJECT                   |       | Enlargement of Kings Island |                                                                                                | INSTALLATION        |                         | Savannah River, Savannah, GA.                                                        |       |
| Turning Basin             |       |                             |                                                                                                |                     |                         | SHEET 2                                                                              |       |
| OF 2 SHEETS               |       |                             |                                                                                                |                     |                         |                                                                                      |       |
| ELEVATION                 | DEPTH | LEGEND                      | CLASSIFICATION OF MATERIALS<br>(Description)                                                   | % CORE<br>RECOVERED | BOX OR<br>SAMPLE<br>NO. | REMARKS<br>(Drilling time, water loss, depth of<br>weathering, etc., if significant) | BLOWS |
| a                         | b     | c                           | d                                                                                              | e                   | f                       | g                                                                                    | h     |
|                           | 30    |                             | SM - Light gray, fine grained<br>silty sand, with mica flakes<br>and occasional organic layers |                     |                         |                                                                                      | 33    |
|                           |       |                             |                                                                                                |                     |                         |                                                                                      | 20    |
|                           |       |                             |                                                                                                |                     |                         |                                                                                      | 20    |
|                           | 35    |                             |                                                                                                |                     |                         |                                                                                      | 29    |
|                           |       |                             | Gray, fine to medium grained                                                                   |                     | 8                       |                                                                                      | 17    |
|                           |       |                             | With occasional layers of<br>fine gravel                                                       |                     |                         |                                                                                      | 17    |
|                           | 40    |                             |                                                                                                |                     |                         |                                                                                      | 19    |
|                           |       |                             | Fine grained, no gravel                                                                        |                     |                         |                                                                                      | 20    |
|                           |       |                             | Fine to medium grained                                                                         |                     | 9                       |                                                                                      | 14    |
|                           | 45    |                             |                                                                                                |                     |                         |                                                                                      | 11    |
|                           |       |                             |                                                                                                |                     |                         |                                                                                      | 17    |
|                           | 50    |                             | Fine grained                                                                                   |                     |                         |                                                                                      | 40    |
|                           |       |                             |                                                                                                |                     |                         |                                                                                      | 37    |
|                           | 55    |                             | MH - Green plastic silt with<br>fine mica flakes                                               |                     | 10                      |                                                                                      | 23    |
|                           |       |                             |                                                                                                |                     |                         |                                                                                      | 19    |
|                           |       |                             |                                                                                                |                     |                         |                                                                                      | 34    |
|                           | 60    |                             |                                                                                                |                     |                         |                                                                                      | 36    |
|                           |       |                             |                                                                                                |                     |                         |                                                                                      | 34    |
|                           |       |                             |                                                                                                |                     |                         |                                                                                      | 34    |
|                           | 65    |                             |                                                                                                |                     | 11                      |                                                                                      | 40    |
|                           |       |                             |                                                                                                |                     |                         |                                                                                      | 66    |
|                           |       |                             |                                                                                                |                     |                         |                                                                                      | 70    |
|                           |       |                             |                                                                                                |                     | 12                      |                                                                                      | 70    |
|                           |       |                             | Bottom of Hole 67.5'                                                                           |                     |                         |                                                                                      |       |
|                           | 70    |                             |                                                                                                |                     |                         |                                                                                      |       |

Hole No. SH-149

| DRILLING LOG   |       | DIVISION              | INSTALLATION                                                                                     | SHEET                              |                                      |   |
|---|-------|-----------------------|--------------------------------------------------------------------------------------------------|------------------------------------|--------------------------------------|---|
| 1. PROJECT<br><u>SAVANNAH HARBOR DEEPENING</u>                                                                               |       | <u>SOUTH ATLANTIC</u> | <u>SAVANNAH, GA.</u>                                                                             | <u>1</u> OF <u>2</u> SHEETS        |                                      |   |
| 2. LOCATION (Coordinates or Station)<br><u>X = 017840; Y = 778530 (GA EAST)</u>                                              |       |                       | 10. SIZE AND TYPE OF BIT<br><u>1 3/8" I.D. SPLIT SPOON,</u>                                      |                                    |                                      |   |
| 3. DRILLING AGENCY<br><u>SAVANNAH DISTRICT</u>                                                                               |       |                       | 11. DATUM FOR ELEVATION SHOWN (BSM or MSL)<br><u>MLW</u>                                         |                                    |                                      |   |
| 4. HOLE NO. (As shown on drawing title and file number)<br><u>SH-149</u>                                                     |       |                       | 12. MANUFACTURER'S DESIGNATION OF DRILL<br><u>FALLING 314</u>                                    |                                    |                                      |   |
| 5. NAME OF DRILLER<br><u>D. JUSTICE</u>                                                                                      |       |                       | 13. TOTAL NO. OF OVER-BURDEN SAMPLES TAKEN                                                       | <u>DISTURBED</u><br><u>15</u>      | <u>UNDISTURBED</u><br><u>0</u>       |   |
| 6. DIRECTION OF HOLE<br><input checked="" type="checkbox"/> VERTICAL <input type="checkbox"/> INCLINED _____ DEG. FROM VERT. |       |                       | 14. TOTAL NUMBER CORE BOXES<br><u>0</u>                                                          |                                    |                                      |   |
| 7. THICKNESS OF OVERBURDEN<br><u>60.0'</u>                                                                                   |       |                       | 15. ELEVATION GROUND WATER<br><u>SEE REMARKS</u>                                                 |                                    |                                      |   |
| 8. DEPTH DRILLED INTO ROCK<br><u>0.0'</u>                                                                                    |       |                       | 16. DATE HOLE                                                                                    | <u>STARTED</u><br><u>18 OCT 91</u> | <u>COMPLETED</u><br><u>18 OCT 91</u> |   |
| 9. TOTAL DEPTH OF HOLE<br><u>60.0'</u>                                                                                       |       |                       | 17. ELEVATION TOP OF HOLE                                                                        |                                    |                                      |   |
|   |       |                       | 18. TOTAL CORE RECOVERY FOR BORING<br><u>N/A</u>                                                 |                                    |                                      |   |
|   |       |                       | 19. SIGNATURE OF INSPECTOR<br><u>J. J. [Signature]</u>                                           |                                    |                                      |   |
| ELEVATION   | DEPTH | LEGEND                | CLASSIFICATION OF MATERIALS (Description)                                                        | % CORE RECOVERY                    | BOX OR SAMPLE NO.                    | REMARKS (Drilling time, water loss, depth of weathering, etc., if significant)                                            |
|   | 0     |                       | (SM) BROWN, SILTY FINE TO MEDIUM SAND, TRACE OF ROOTS, SLIGHTLY DAMP.                            |                                    | 1                                    | CLEANED OUT HOLE WITH 4" SPIRAL AUGER FROM 1.5' TO 4.5' & 6.0' TO 9.0'. JAL SAMPLE #2 TAKEN FROM AUGER FROM 1.5' TO 4.5'. |
|   | 5     |                       | (SP) LIGHT BROWN TO TAN POORLY GRADED FINE TO MEDIUM SAND, TRACE OF SILT, SLIGHTLY DAMP.         |                                    | 2                                    |   |
|   | 10    |                       | (SM) BROWN, SILTY, FINE TO MEDIUM SAND, DAMP. MEDIUM SAND, WET.                                  |                                    | 3                                    | BEGAN USING 5 1/2" FLIGHT & ZFOGEL DRILLING MUD AT 10.5'.                                                                 |
|   | 15    |                       | MEDIUM TO COARSE SAND, SOME FINE TO MEDIUM SAND FROM 10.3' TO 10.5'.                             |                                    | 4                                    | SPLIT SPOON DRIBBS TAKEN AT 4.5' INTERVALS.                                                                               |
|   | 20    |                       | WASH                                                                                             |                                    | 5                                    | WATER LEVEL 6.5' DEPTH TO WATER DURING DRILLING.                                                                          |
|   | 25    |                       | (SC) GREENISH GRAY, CLAYEY, FINE TO MEDIUM SAND, SOME SILT, TRACE OF MICA, WET.                  |                                    | 6                                    | WATER LEVEL NOT ENCOUNTERED 210.0". TAPPED HOLE TO 5.0'.                                                                  |
|   | 30    |                       | WASH                                                                                             |                                    | 7                                    |   |
|   | 35    |                       | (SM) TANNISH GRAY, SILTY, MEDIUM TO COARSE SAND, TRACE OF CLAY, WBT.                             |                                    | 8                                    |   |
|   | 40    |                       | WASH                                                                                             |                                    |                                      |   |
|   | 45    |                       | (SP) TANNISH GRAY, POORLY GRADED MEDIUM TO COARSE SAND, TRACE OF SILT, WBT.                      |                                    |                                      |   |
|   | 50    |                       | WASH                                                                                             |                                    |                                      |   |
|   | 55    |                       | SAME AS 22.5' TO 24.0'                                                                           |                                    |                                      |   |
|   | 60    |                       | WASH                                                                                             |                                    |                                      |   |
|   | 65    |                       | CONTINUED ON SHEET #2                                                                            |                                    |                                      |   |
|   | 70    |                       | NOTE: SOILS VISUALLY FIELD CLASSIFIED IN ACCORDANCE WITH THE UNIFIED SOIL CLASSIFICATION SYSTEM. |                                    |                                      |   |
|   | 75    |                       |                                                                                                  |                                    |                                      |   |
|   | 80    |                       |                                                                                                  |                                    |                                      |   |
BLOWS PER FOOT:  
NUMBER REQUIRED TO  
DRIVE 1 3/8" I.D. SPLIT-  
SPOON WITH 140LB.  
HAMMER FALLING 70".

| DRILLING LOG (Cont. Sheet)           |       |        | ELEVATION TOP OF HOLE                                                             |                    | Hole No. SH-149                |                                                                                      |
|--------------------------------------|-------|--------|-----------------------------------------------------------------------------------|--------------------|--------------------------------|--------------------------------------------------------------------------------------|
| PROJECT<br>SAVANNAH HARBOR DEEPENING |       |        | INSTALLATION<br>SAVANNAH, GA.                                                     |                    | SHEET 2<br>OF 2 SHEETS         |                                                                                      |
| ELEVATION                            | DEPTH | LEGEND | CLASSIFICATION OF MATERIALS<br>(Description)                                      | % CORE<br>RECOVERY | BOX OR<br>SAMPLE<br>NO.<br>JAR | REMARKS<br>(Drilling time, water loss, depth of<br>weathering, etc., if significant) |
|                                      | 30    |        | Wash.                                                                             |                    |                                |                                                                                      |
|                                      |       |        | (SM) Grey, fine to med. silty SAND. Trace of mica, wet.                           |                    | 9                              |                                                                                      |
|                                      |       |        | Wash.                                                                             |                    |                                |                                                                                      |
|                                      | 35    |        | (SP) Grey, med. to coarse, poorly graded SAND. Trace of silt & mica, wet.         |                    | 10                             |                                                                                      |
|                                      |       |        | Wash.                                                                             |                    |                                |                                                                                      |
|                                      | 40    |        | Same as 36.0' to 37.5' but coarse sand. Trace of fine gravel.                     |                    | 11                             |                                                                                      |
|                                      |       |        | Wash.                                                                             |                    |                                |                                                                                      |
|                                      | 45    |        | Same as 40.5' to 42.0'.                                                           |                    | 12                             |                                                                                      |
|                                      |       |        | Wash.                                                                             |                    |                                |                                                                                      |
|                                      | 50    |        | (GP) Greenish-grey, fine, poorly graded GRAVEL. Trace of silt & coarse sand, wet. |                    | 13                             |                                                                                      |
|                                      |       |        | Wash.<br>NOTE: Wash return contained some sand and clay.                          |                    |                                |                                                                                      |
|                                      | 55    |        | (CL) Greyish-green, silty, lean CLAY. Trace of mica & fine sand, slightly damp.   |                    | 14                             |                                                                                      |
|                                      |       |        | Wash.                                                                             |                    |                                |                                                                                      |
|                                      |       |        | Same as 54.0' to 55.5' but dry.                                                   |                    | 15                             |                                                                                      |
|                                      | 60    |        | Bottom of Boring 60.0'                                                            |                    |                                |                                                                                      |



Hole No. SM-13U

| DRILLING LOG   |              | VISION SOUTH ATLANTIC                                                                            |                                                   | INSTALLATION SAVANNAH, GA.                                                   |                                | SHEET 1 OF 2 SHEETS                                                                           |   |
|---|--------------|--------------------------------------------------------------------------------------------------|---------------------------------------------------|------------------------------------------------------------------------------|--------------------------------|-----------------------------------------------------------------------------------------------|---|
| 1. PROJECT<br>SAVANNAH HARBOR DEEPENING                                                                                      |              |                                                                                                  |                                                   | 10. SIZE AND TYPE OF BIT 1 3/4" splitspoon, 4" spiral auger, 5 1/2" fishtail |                                |                                                                                               |   |
| 2. LOCATION (Coordinates or Station)<br>X-817555 Y-779145 GA. EAST                                                           |              |                                                                                                  |                                                   | 11. DATUM FOR ELEVATION SHOWN (TBM or MSL)<br>MLW                            |                                |                                                                                               |   |
| 3. DRILLING AGENCY<br>SAVANNAH DISTRICT                                                                                      |              |                                                                                                  |                                                   | 12. MANUFACTURER'S DESIGNATION OF DRILL<br>FALLING 314                       |                                |                                                                                               |   |
| 4. HOLE NO. (As shown on drawing title and file number)<br>SH-150                                                            |              |                                                                                                  |                                                   | 13. TOTAL NO. OF OVER-BURDEN SAMPLES TAKEN : 18 : 0 : 0                      |                                |                                                                                               |   |
| 5. NAME OF DRILLER<br>DAVID JUSTISS                                                                                          |              |                                                                                                  |                                                   | 14. TOTAL NUMBER CORE BOXES<br>0                                             |                                |                                                                                               |   |
| 6. DIRECTION OF HOLE<br><input checked="" type="checkbox"/> VERTICAL <input type="checkbox"/> INCLINED _____ DEG. FROM VERT. |              |                                                                                                  |                                                   | 15. ELEVATION GROUND WATER SEE REMARKS                                       |                                |                                                                                               |   |
| 7. THICKNESS OF OVERBURDEN 64.5'                                                                                             |              |                                                                                                  |                                                   | 16. DATE HOLE : STARTED : 16 OCT 91 : COMPLETED : 17 OCT 91                  |                                |                                                                                               |   |
| 8. DEPTH DRILLED INTO ROCK 0.0'                                                                                              |              |                                                                                                  |                                                   | 17. ELEVATION TOP OF HOLE                                                    |                                |                                                                                               |   |
| 9. TOTAL DEPTH OF HOLE 64.5'                                                                                                 |              |                                                                                                  |                                                   | 18. TOTAL CORE RECOVERY FOR BORING N/A                                       |                                |                                                                                               |   |
|   |              |                                                                                                  |                                                   | 19. SIGNATURE OF INSPECTOR<br>JAMES ARTHUR, P.G.                             |                                |                                                                                               |   |
| ELEVATION<br>a   | DEPTH<br>0 b | LEGEND<br>c                                                                                      | CLASSIFICATION OF MATERIALS<br>(Description)<br>d | % CORE<br>RECOVER-<br>ERY                                                    | BOX OR<br>SAMPLE<br>NO.<br>JAR | REMARKS<br>(Drilling time, water loss, depth of<br>weathering, etc., if significant)<br>BLOWS |   |
|   |              | (SP) Tan, coarse, poorly graded SAND, damp.                                                      |                                                   |                                                                              | 1                              |                                                                                               | 4   |
|   |              | (SC) Olive, fine clayey SAND. Some silt, damp.                                                   |                                                   |                                                                              | 2                              |                                                                                               | Cleaned out hole with spiral auger to 4.5'. Jar #2 taken from auger from 1.5' to 4.5'. Splitspoon drive taken at each 4.5' interval to 55.5'. Began using 5 1/2" fishtail & Zeageldrilling mud at 6.0'. |
|   | 5            | Fine to med sand, trace of fine gravel, wet.                                                     |                                                   |                                                                              | 3                              |                                                                                               | 0   |
|   |              | Wash.<br>NOTE: Wash return contained large amount of clay.                                       |                                                   |                                                                              |                                |                                                                                               | Water level 2.0' depth to water during drilling.   |
|   | 10           | Same as 4.5' to 6.0'.                                                                            |                                                   |                                                                              | 4                              |                                                                                               | 15   |
|   |              | Wash.                                                                                            |                                                   |                                                                              |                                |                                                                                               | Water level 1.7' depth to water on 21 Oct 91. Taped hole to 19.8' depth.   |
|   | 15           | (SP) Olive grey, med., poorly graded SAND. Trace of silt, wet.                                   |                                                   |                                                                              | 5                              |                                                                                               | 30   |
|   |              | Wash.                                                                                            |                                                   |                                                                              |                                |                                                                                               |   |
|   | 20           | (SM) Olive-grey, med., silty SAND, wet.                                                          |                                                   |                                                                              | 6                              |                                                                                               | 21   |
|   |              | Wash.<br>Note: Traces of wood in wash.                                                           |                                                   |                                                                              |                                |                                                                                               |   |
|   | 25           | (SP) Light brown, med. to coarse, poorly graded SAND. Trace of silt, wet.                        |                                                   |                                                                              | 7                              |                                                                                               | 16   |
|   |              | Wash.                                                                                            |                                                   |                                                                              |                                |                                                                                               |   |
|   |              | Same as 22.5' to 24.0', but with traces of fine gravel.                                          |                                                   |                                                                              | 8                              |                                                                                               | 26   |
|   |              | Wash.                                                                                            |                                                   |                                                                              |                                |                                                                                               |   |
|   | 30           | Continued on sheet #2                                                                            |                                                   |                                                                              |                                |                                                                                               |   |
|   |              | NOTE: Soils visually field classified in accordance with the Unified Soil Classification System. |                                                   |                                                                              |                                |                                                                                               | BLOWS PER FOOT:<br>Number required to drive 1 3/4" I.D. splitspoon w/140 lb. hammer falling 30".   |

| DRILLING LOG (Cont. Sheet) |       |         | ELEVATION TOP OF HOLE                                                                     |                           | Hole No. SH-150                |                                                                                     |
|----------------------------|-------|---------|-------------------------------------------------------------------------------------------|---------------------------|--------------------------------|-------------------------------------------------------------------------------------|
| PROJECT                    |       |         | INSTALLATION                                                                              |                           | SHEET 2                        |                                                                                     |
| SAVANNAH HARBOR DEEPENING  |       |         | SAVANNAH, GA.                                                                             |                           | OF 2 SHEETS                    |                                                                                     |
| ELEVATION                  | DEPTH | LEGEND  | CLASSIFICATION OF MATERIALS<br>(Description)                                              | % CORE<br>RECOVER-<br>ERY | BOX OR<br>SAMPLE<br>NO.<br>JAR | REMARKS<br>(Drilling time, water loss, depth of<br>weathering, etc. If significant) |
|                            | 30    |         | Wash.                                                                                     |                           |                                |                                                                                     |
|                            |       | • •     | (SP) Light brown, fine to med<br>poorly graded SAND. Trace of<br>silt, wet.               |                           | 9                              |                                                                                     |
|                            | 35    |         | Wash.                                                                                     |                           |                                |                                                                                     |
|                            |       | • • • • | Same as 31.5' to 33.0' but med.<br>to coarse sand.                                        |                           | 10                             |                                                                                     |
|                            | 40    |         | Wash.                                                                                     |                           |                                |                                                                                     |
|                            |       | • • • • | Same as 36.0' to 37.5' but<br>with some wood.                                             |                           | 11                             |                                                                                     |
|                            | 45    |         | Wash.                                                                                     |                           |                                |                                                                                     |
|                            |       | • • • • | (SP) Greyish-brown, coarse, poor-<br>ly graded SAND. Trace of fine<br>gravel & silt, wet. |                           | 12                             |                                                                                     |
|                            | 50    |         | Wash.                                                                                     |                           |                                |                                                                                     |
|                            |       | ▨       | (CL) Greyish-green, silty lean<br>CLAY. Trace of Mica & fine<br>sand, dry.                |                           | 13                             |                                                                                     |
|                            | 55    |         | Wash.                                                                                     |                           |                                |                                                                                     |
|                            |       | • • • • | Same as 49.5' to 51.0' but<br>greyish-green.                                              |                           | 14                             |                                                                                     |
|                            | 60    |         | Wash.                                                                                     |                           |                                |                                                                                     |
|                            |       | ▨       | (SM) Grey & greenish-grey, fine<br>silty SAND. Trace of Mica, dry.                        |                           | 15                             |                                                                                     |
|                            |       | ▨       | (SC) Greyish-green, fine clayey<br>SAND. Some silt, dry.                                  |                           | 16                             |                                                                                     |
|                            | 65    |         | Bottom of Boring 64.5'                                                                    |                           | 17                             |                                                                                     |
|                            |       |         |                                                                                           |                           | 18                             |                                                                                     |
|                            |       |         |                                                                                           |                           |                                | Began continuous<br>split spoon drives at<br>58.5'.                                 |
|                            |       |         |                                                                                           |                           |                                | 100/0.8                                                                             |
|                            |       |         |                                                                                           |                           |                                | 78                                                                                  |
|                            |       |         |                                                                                           |                           |                                | 42                                                                                  |
|                            |       |         |                                                                                           |                           |                                | 43                                                                                  |

Hole No. SH-15 /

| DRILLING LOG   |       | VISION SOUTH ATLANTIC |                                                             | INSTALLATION VANNAH, GA.                                  |                   | SHEET 1 OF 1 SHEETS   |  |
|---|-------|-----------------------|-------------------------------------------------------------|-----------------------------------------------------------|-------------------|---|--|
| 1. PROJECT<br>SAVANNAH HARBOR DEEPENING                                                                                      |       |                       |                                                             | 10. SIZE AND TYPE OF BIT 1 1/4" splitspoon, 5/8" fishtail |                   |   |  |
| 2. LOCATION (Coordinates or Station)<br>X-817067 Y-779191 GA. EAST                                                           |       |                       |                                                             | 11. DATUM FOR ELEVATION SHOWN (TBM or MSL)<br>MLW         |                   |   |  |
| 3. DRILLING AGENCY<br>SAVANNAH DISTRICT                                                                                      |       |                       |                                                             | 12. MANUFACTURER'S DESIGNATION OF DRILL<br>FALLING 314    |                   |   |  |
| 4. HOLE NO. (As shown on drawing title and file number)<br>SH-157                                                            |       |                       |                                                             | 13. TOTAL NO. OF OVER-BURDEN SAMPLES TAKEN                |                   | DISTURBED<br>5<br>UNDISTURBED<br>0   |  |
| 5. NAME OF DRILLER<br>DAVID JUSTISS                                                                                          |       |                       |                                                             | 14. TOTAL NUMBER CORE BOXES                               |                   |   |  |
| 6. DIRECTION OF HOLE<br><input checked="" type="checkbox"/> VERTICAL <input type="checkbox"/> INCLINED _____ DEG. FROM VERT. |       |                       |                                                             | 15. ELEVATION GROUND WATER N/A                            |                   |   |  |
| 7. THICKNESS OF OVERBURDEN 59.6' (Water 38.6')                                                                               |       |                       |                                                             | 16. DATE HOLE                                             |                   | STARTED<br>10 DEC 91<br>COMPLETED<br>10 DEC 91                                                                                         |  |
| 8. DEPTH DRILLED INTO ROCK 0.0'                                                                                              |       |                       |                                                             | 17. ELEVATION TOP OF HOLE 0.0'                            |                   |   |  |
| 9. TOTAL DEPTH OF HOLE 59.6'                                                                                                 |       |                       |                                                             | 18. TOTAL CORE RECOVERY FOR BORING N/A %                  |                   |   |  |
|   |       |                       |                                                             | 19. SIGNATURE OF INSPECTOR<br>JAMES ARTHUR, P.G.          |                   |   |  |
| ELEVATION   | DEPTH | LEGEND                | CLASSIFICATION OF MATERIALS<br>(Description)                | % CORE RECOVERY                                           | BOX OR SAMPLE NO. | REMARKS<br>(Drilling time, water loss, depth of weathering, etc., if significant)                                                      |  |
| 0.0   | 0.0   |                       |                                                             |                                                           |                   | BLOWS   |  |
|   |       |                       | Water                                                       |                                                           |                   | Scaler change at 35.0'.<br>Set 6" diameter casing by own weight to 43.0'.                                                              |  |
|   | 35    |                       | Bottom of Harbor 38.6'                                      |                                                           |                   |   |  |
| -38.6'   | 40    |                       | (SP) Tan, poorly graded, coarse SAND.                       |                                                           | 1                 | Weight of rods drove splitspoon to 40.1'. Had no recovery, redrove to 40.1' then cont'd. drive to 41.6'. Sample 1 from 38.6' to 41.6'. |  |
| -41.6'   |       |                       | Some fine gravel.                                           |                                                           |                   |   |  |
| -44.6'   | 45    |                       | (CL) Grey, silty, lean CLAY. Some fine sand, trace of mica. |                                                           | 2                 |   |  |
|   | 50    |                       |                                                             |                                                           | 3                 |   |  |
|   | 55    |                       |                                                             |                                                           | 4                 |   |  |
| -58.1'   |       |                       | (SC) Grey, fine clayey SAND. Some silt, trace of mica.      |                                                           | 5                 |   |  |
| -59.6'   | 60    |                       | Bottom of Boring 59.6'                                      |                                                           |                   | BLOWS PER FOOT:<br>Number required to drive 1 1/4" I.D. splitspoon w/140 lb. hammer falling 30".                                       |  |
| NOTE: Soils visually field classified in accordance with the Unified Soil Classification System.                             |       |                       |                                                             |                                                           |                   |   |  |

Hole No. SM-100

| DRILLING LOG   |            | VISION<br>SOUTH ATLANTIC |                                                                      | INSTALLATION<br>SAVANNAH, GA.                                                                       |                              | SHEET 1<br>OF 1 SHEETS   |  |
|---|------------|--------------------------|----------------------------------------------------------------------|---|------------------------------|---|--|
| 1. PROJECT<br>SAVANNAH HARBOR DEEPENING                                                                                      |            |                          |                                                                      | 10. SIZE AND TYPE OF BIT<br>1 1/4" spitspoon, 5/16" fishtail                                        |                              |   |  |
| 2. LOCATION (Coordinates or Station)<br>X=817368 Y=779194 GA. EAST                                                           |            |                          |                                                                      | 11. DATUM FOR ELEVATION SHOWN (TBM or MSL)<br>MLW                                                   |                              |   |  |
| 3. DRILLING AGENCY<br>SAVANNAH DISTRICT                                                                                      |            |                          |                                                                      | 12. MANUFACTURER'S DESIGNATION OF DRILL<br>FALLING 314                                              |                              |   |  |
| 4. HOLE NO. (As shown on drawing title and file number)<br>SH-158                                                            |            |                          |                                                                      | 13. TOTAL NO. OF OVER-BURDEN SAMPLES TAKEN<br>DISTURBED: 6<br>UNDISTURBED: 0                        |                              |   |  |
| 5. NAME OF DRILLER<br>DAVID JUSTISS                                                                                          |            |                          |                                                                      | 14. TOTAL NUMBER CORE BOXES<br>0                                                                    |                              |   |  |
| 6. DIRECTION OF HOLE<br><input checked="" type="checkbox"/> VERTICAL <input type="checkbox"/> INCLINED _____ DEG. FROM VERT. |            |                          |                                                                      | 15. ELEVATION GROUND WATER<br>N/A                                                                   |                              |   |  |
| 7. THICKNESS OF OVERBURDEN<br>60.0' (WATER 34.5')                                                                            |            |                          |                                                                      | 16. DATE HOLE<br>6 DEC 91                                                                           |                              | 18. ELEVATION TOP OF HOLE<br>0.0'   |  |
| 8. DEPTH DRILLED INTO ROCK<br>0.0'                                                                                           |            |                          |                                                                      | 17. TOTAL CORE RECOVERY FOR BORING<br>N/A                                                           |                              | 19. SIGNATURE OF INSPECTOR<br>JAMES ARTHUR, P.G.                                                                                            |  |
| 9. TOTAL DEPTH OF HOLE<br>60.0'                                                                                              |            |                          |                                                                      |   |                              |   |  |
| ELEVATION<br>0.0   | DEPTH<br>0 | LEGEND<br>c              | CLASSIFICATION OF MATERIALS<br>(Description)<br>d                    | % CORE<br>RECOVERY<br>JAR                                                                           | BOX OR<br>SAMPLE<br>NO.<br>f | REMARKS<br>(Drilling time, water loss, depth of<br>weathering, etc. if significant)<br>g                                                    |  |
|   | 30         |                          | Water                                                                |   |                              | Scale change at 30.0'.<br>Set 6" diameter casing by own<br>weight to 40.3'.                                                                 |  |
| -34.5'   | 35         |                          | (SP) Tan, fine to medium, poorly graded SAND.<br>Trace of silt.      |   | 1                            | Weight of rods drove spitspoon<br>from 34.5' to 35.8'; cont'd.<br>drive to 36.0' w/ one hammer<br>blow. Pulled tool but had no<br>recovery. |  |
| -37.5'   |            |                          | Medium to coarse.                                                    |   |                              |   |  |
| -39.0'   | 40         |                          | Greyish-tan, trace of wood particles.                                |   | 2                            | Redrove first drive then cont'd.<br>drive to 37.5'. Jar sample #1 from<br>34.5' to 37.5'. Began using Zeagel<br>drilling mud at 37.5'.      |  |
| -43.5'   | 45         |                          | (CH) Dark olive-grey, fat CLAY. Trace of<br>silt, fine sand & mica.  |   | 3                            |   |  |
| -46.5'   |            |                          | Some fine sand.                                                      |   |                              |   |  |
| -48.0'   | 50         |                          | (CL) Olive-grey, silty, lean CLAY. Some fine<br>sand, trace of mica. |   | 4                            |   |  |
| -49.5'   |            |                          | Trace of fine sand.                                                  |   |                              |   |  |
| -51.0'   |            |                          | Some fine sand.                                                      |   |                              |   |  |
| -52.5'   | 55         |                          | (CH) olive-grey, fat CLAY. Trace of fine sand<br>& mica.             |   | 5                            |   |  |
|   | 60         |                          | Bottom of Boring 60.0'                                               |   | 6                            |   |  |
| NOTE: Soils visually field classified in<br>accordance with the Unified Soil Classification<br>System.                       |            |                          |                                                                      | BLOWS PER FOOT:<br>Number required to drive 1 1/4" I.D.<br>spitspoon w/ 140 lb. hammer falling 30". |                              |   |  |

Hole No. SM-109

| DRILLING LOG   |            | VISION<br>SOUTH ATLANTIC |                                                                                                  | INSTALLATION<br>SAVANNAH, GA.                                |                                | SHEET 1<br>OF 1 SHEETS                                                                           |  |
|---|------------|--------------------------|--------------------------------------------------------------------------------------------------|--------------------------------------------------------------|--------------------------------|--------------------------------------------------------------------------------------------------|--|
| 1. PROJECT<br>SAVANNAH HARBOR DEEPENING                                                                                      |            |                          |                                                                                                  | 10. SIZE AND TYPE OF BIT<br>1 1/2" splitspoon, 5/8" fishtail |                                |                                                                                                  |  |
| 2. LOCATION (Coordinates or Station)<br>X=816934 Y=778722 GA. EAST                                                           |            |                          |                                                                                                  | 11. DATUM FOR ELEVATION SHOWN (TBM or MSL)<br>MLW            |                                |                                                                                                  |  |
| 3. DRILLING AGENCY<br>SAVANNAH DISTRICT                                                                                      |            |                          |                                                                                                  | 12. MANUFACTURER'S DESIGNATION OF DRILL<br>FALLING 314       |                                |                                                                                                  |  |
| 4. HOLE NO. (As shown on drawing title and file number)<br>SH-159                                                            |            |                          |                                                                                                  | 13. TOTAL NO. OF OVER-BURDEN SAMPLES TAKEN<br>4              |                                | 13. TOTAL NO. OF OVER-BURDEN SAMPLES TAKEN<br>DISTURBED<br>0<br>UNDISTURBED<br>0                 |  |
| 5. NAME OF DRILLER<br>DAVID JUSTISS                                                                                          |            |                          |                                                                                                  | 14. TOTAL NUMBER CORE BOXES<br>0                             |                                |                                                                                                  |  |
| 6. DIRECTION OF HOLE<br><input checked="" type="checkbox"/> VERTICAL <input type="checkbox"/> INCLINED _____ DEG. FROM VERT. |            |                          |                                                                                                  | 15. ELEVATION GROUND WATER<br>N/A                            |                                |                                                                                                  |  |
| 7. THICKNESS OF OVERBURDEN<br>50.3' (Water 41.3')                                                                            |            |                          |                                                                                                  | 16. DATE HOLE<br>14 JAN 92                                   |                                | 16. DATE HOLE<br>STARTED<br>14 JAN 92<br>COMPLETED<br>14 JAN 92                                  |  |
| 8. DEPTH DRILLED INTO ROCK<br>0.0'                                                                                           |            |                          |                                                                                                  | 17. ELEVATION TOP OF HOLE<br>0.0'                            |                                |                                                                                                  |  |
| 9. TOTAL DEPTH OF HOLE<br>50.3'                                                                                              |            |                          |                                                                                                  | 18. TOTAL CORE RECOVERY FOR BORING<br>N/A                    |                                |                                                                                                  |  |
| 19. SIGNATURE OF INSPECTOR<br>JAMES ARTHUR, P.G.                                                                             |            |                          |                                                                                                  |                                                              |                                |                                                                                                  |  |
| ELEVATION<br>0.0   | DEPTH<br>0 | LEGEND<br>a              | CLASSIFICATION OF MATERIALS<br>(Description)<br>a                                                | % CORE<br>RECOVERY<br>a                                      | BOX OR<br>SAMPLE<br>NO.<br>JAR | REMARKS<br>(Drilling time, water loss, depth of<br>weathering, etc., if significant)<br>a        |  |
|   |            |                          | Water                                                                                            |                                                              |                                | Scale change at 40.0'. Set 6" diameter casing by own weight to 42.3'.                            |  |
| -41.3'   | 40         |                          | Bottom of Harbor 41.3'                                                                           |                                                              |                                |                                                                                                  |  |
| -42.8'   |            |                          | (SC) Olive-grey, fine clayey SAND. Trace of mica.                                                |                                                              | 1                              | 5                                                                                                |  |
|   |            |                          | (SM) Dark grey, fine silty SAND. Trace of clay & mica.                                           |                                                              | 2                              | 33                                                                                               |  |
| -45.8'   | 45         |                          | (SC) Dark grey, fine clayey SAND. Some silt, trace of mica.                                      |                                                              | 3                              | 62                                                                                               |  |
| -47.3'   |            |                          | Trace of silt.                                                                                   |                                                              | 4                              | 28                                                                                               |  |
| -50.3'   | 50         |                          | Bottom of Boring 50.3'                                                                           |                                                              |                                | 39                                                                                               |  |
|   |            |                          | NOTE: Soils visually field classified in accordance with the Unified Soil Classification System. |                                                              |                                | 52                                                                                               |  |
|   |            |                          |                                                                                                  |                                                              |                                | BLOWS PER FOOT:<br>Number required to drive 1 1/2" I.D. splitspoon w/140 lb. hammer falling 30". |  |

SH-16U

| DRILLING LOG   |       | VISION<br>SOUTH ATLANTIC |                                                                                                  | INSTALLATION<br>SAVANNAH, GA.                               |                   | SHEET 1<br>OF 1 SHEETS   |  |
|---|-------|--------------------------|--------------------------------------------------------------------------------------------------|-------------------------------------------------------------|-------------------|---|--|
| 1. PROJECT<br>SAVANNAH HARBOR DEEPENING                                                                                        |       |                          |                                                                                                  | 10. SIZE AND TYPE OF BIT<br>1 1/8" Spitspoon, 5/8" Fishtail |                   |   |  |
| 2. LOCATION (Coordinates or Station)<br>X-817039 Y-778184 GA. EAST                                                             |       |                          |                                                                                                  | 11. DATUM FOR ELEVATION SHOWN (TBM or MSL)<br>MLW           |                   |   |  |
| 3. DRILLING AGENCY<br>SAVANNAH DISTRICT                                                                                        |       |                          |                                                                                                  | 12. MANUFACTURER'S DESIGNATION OF DRILL<br>FAILING 314      |                   |   |  |
| 4. HOLE NO. (As shown on drawing title and file number)<br>SH-160                                                              |       |                          |                                                                                                  | 13. TOTAL NO. OF OVER-BURDEN SAMPLES TAKEN<br>5             |                   | 13. DISTURBED<br>0   |  |
| 5. NAME OF DRILLER<br>DAVID JUSTISS                                                                                            |       |                          |                                                                                                  | 14. TOTAL NUMBER CORE BOXES<br>0                            |                   | 13. UNDISTURBED<br>0   |  |
| 6. DIRECTION OF HOLE<br><input checked="" type="checkbox"/> VERTICAL <input type="checkbox"/> INCLINED : _____ DEG. FROM VERT. |       |                          |                                                                                                  | 15. ELEVATION GROUND WATER<br>N/A                           |                   | 16. DATE HOLE<br>STARTED 14 JAN 91<br>COMPLETED 14 JAN 91                                                                                     |  |
| 7. THICKNESS OF OVERBURDEN<br>50.8' (Water 40.3')                                                                              |       |                          |                                                                                                  | 17. ELEVATION TOP OF HOLE<br>0.0'                           |                   | 18. TOTAL CORE RECOVERY FOR BORING<br>N/A   |  |
| 8. DEPTH DRILLED INTO ROCK<br>0.0'                                                                                             |       |                          |                                                                                                  | 19. SIGNATURE OF INSPECTOR<br>JAMES ARTHUR, P.G.            |                   |   |  |
| 9. TOTAL DEPTH OF HOLE<br>50.8'                                                                                                |       |                          |                                                                                                  |                                                             |                   |   |  |
| ELEVATION   | DEPTH | LEGEND                   | CLASSIFICATION OF MATERIALS<br>(Description)                                                     | % CORE RECOVERY                                             | BOX OR SAMPLE NO. | REMARKS<br>(Drilling time, water loss, depth of weathering, etc., if significant)                                                             |  |
| 0.0   | 0     |                          |                                                                                                  |                                                             |                   | BLOWS   |  |
|   |       |                          | Water                                                                                            |                                                             |                   | Scale change at 40.0'.<br>Set 6" diameter casing by own weight to 43.4'.                                                                      |  |
|   |       |                          | Bottom of Harbor 40.3'                                                                           |                                                             |                   |   |  |
| -40.3'   | 40    |                          | (MH) Dark grey to black clayey SILT.                                                             |                                                             | 1                 | Weight of rods drove spitspoon from 40.3' to 42.6'. Cont'd. drive to 43.3' with three hammer blows. Jar sample 2 from approx. 42.6' to 43.3'. |  |
| -42.6'   |       |                          | (SC) Dark grey, fine to medium clayey SAND.                                                      |                                                             | 2                 |   |  |
| -43.3'   |       |                          | (SM) Dark grey, fine silty SAND. Trace of clay.                                                  |                                                             | 3                 |   |  |
|   | 45    |                          |                                                                                                  |                                                             |                   |   |  |
| -46.3'   |       |                          | (SC) Grey, fine clayey SAND. Some silt. Trace of mica.                                           |                                                             | 4                 |   |  |
|   | 50    |                          |                                                                                                  |                                                             | 5                 |   |  |
| -50.8'   |       |                          | Bottom of Boring 50.8'                                                                           |                                                             |                   |   |  |
|   |       |                          | NOTE: Soils visually field classified in accordance with the Unified Soil Classification System. |                                                             |                   | BLOWS PER FOOT:<br>Number required to drive 1 1/8" I.D. spitspoon w/140 lb. hammer falling 30".                                               |  |

Hole No. SH-101

| DRILLING LOG   |            | VISION<br>SOUTH ATLANTIC |   | INSTALLATION<br>VANNAH, GA.                                |                                | SHEET 1<br>OF 1 SHEETS                                                                                   |  |
|---|------------|--------------------------|---|------------------------------------------------------------|--------------------------------|---|--|
| 1. PROJECT<br>SAVANNAH HARBOR DEEPENING                                                                                      |            |                          |   | 10. SIZE AND TYPE OF BIT 1 1/2" Split spoon, 5/2" Fishtail |                                |   |  |
| 2. LOCATION (Coordinates or Station)<br>X=818085 Y=778090 GA. EAST                                                           |            |                          |   | 11. DATUM FOR ELEVATION SHOWN (TBM or NSL)<br>MLW          |                                |   |  |
| 3. DRILLING AGENCY<br>SAVANNAH DISTRICT                                                                                      |            |                          |   | 12. MANUFACTURER'S DESIGNATION OF DRILL<br>FALLING 314     |                                |   |  |
| 4. HOLE NO. (As shown on drawing title and file number)<br>SH-161                                                            |            |                          |   | 13. TOTAL NO. OF OVER-BURDEN SAMPLES TAKEN                 |                                | 13. DISTURBED : 4<br>UNDISTURBED : 0                                                                     |  |
| 5. NAME OF DRILLER<br>DAVID JUSTISS                                                                                          |            |                          |   | 14. TOTAL NUMBER CORE BOXES<br>0                           |                                |   |  |
| 6. DIRECTION OF HOLE<br><input checked="" type="checkbox"/> VERTICAL <input type="checkbox"/> INCLINED _____ DEG. FROM VERT. |            |                          |   | 15. ELEVATION GROUND WATER<br>N/A                          |                                |   |  |
| 7. THICKNESS OF OVERBURDEN 50.9' (Water 38.9')                                                                               |            |                          |   | 16. DATE HOLE                                              |                                | 16. STARTED : 14 JAN 91<br>COMPLETED : 14 JAN 91                                                         |  |
| 8. DEPTH DRILLED INTO ROCK 0.0'                                                                                              |            |                          |   | 17. ELEVATION TOP OF HOLE 0.0'                             |                                |   |  |
| 9. TOTAL DEPTH OF HOLE 50.9'                                                                                                 |            |                          |   | 18. TOTAL CORE RECOVERY FOR BORING N/A %                   |                                |   |  |
|   |            |                          |   | 19. SIGNATURE OF INSPECTOR<br>JAMES ARTHUR, P.G.           |                                |   |  |
| ELEVATION<br>0+0   | DEPTH<br>0 | LEGEND<br>c              | CLASSIFICATION OF MATERIALS<br>(Description)<br>d                                                      | % CORE<br>RECOV-<br>ERY                                    | BOX OR<br>SAMPLE<br>NO.<br>JAR | REMARKS<br>(Drilling time, water loss, depth of<br>weathering, etc., if significant)<br>BLOWS            |  |
|   |            |                          | Water                                                                                                  |                                                            |                                | Scale change at 35.0'.<br>Set 6" diameter casing by own weight<br>to 44.9'.                              |  |
|   | 35         |                          | Bottom of Harbor 38.9'                                                                                 |                                                            |                                | Weight of rods drove split spoon<br>from 38.9' to 44.9'.<br>Jar sample 2 from approx. 44.0'<br>to 44.9'. |  |
|   | 40         |                          | (MH) Very dark grey clayey SILT.                                                                       |                                                            | 1                              |   |  |
|   | 44.0'      |                          | (SC) Dark grey, fine to medium clayey SAND.                                                            |                                                            | 2                              |   |  |
|   | 44.9'      |                          | Fine sand, some silt, trace of mica.                                                                   |                                                            | 3                              |   |  |
|   | 50         |                          | Bottom of Boring 50.9'                                                                                 |                                                            | 4                              |   |  |
|   |            |                          | NOTE: Soils visually field classified in<br>accordance with the Unified Soil Classification<br>System. |                                                            |                                | BLOWS PER FOOT:<br>Number required to drive 1 1/2" I.D.<br>split spoon w/140 lb. hammer falling 30".     |  |

Hole No. SH-162

| DRILLING LOG   |       | VISION<br>SOUTH ATLANTIC |                                                                                                  | INSTALLATION<br>SAVANNAH, GA.                                 |                         | SHEET 1<br>OF 1 SHEETS                                                                                   |  |
|---|-------|--------------------------|--------------------------------------------------------------------------------------------------|---------------------------------------------------------------|-------------------------|---|--|
| 1. PROJECT<br>SAVANNAH HARBOR DEEPENING                                                                                      |       |                          |                                                                                                  | 10. SIZE AND TYPE OF BIT 1 3/4" split spoon, 5 1/2" fish tail |                         |   |  |
| 2. LOCATION (Coordinates or Station)<br>X-817143 Y-777680 GA. EAST                                                           |       |                          |                                                                                                  | 11. DATUM FOR ELEVATION SHOWN (TBM or MSU)<br>MLW             |                         |   |  |
| 3. DRILLING AGENCY<br>SAVANNAH DISTRICT                                                                                      |       |                          |                                                                                                  | 12. MANUFACTURER'S DESIGNATION OF DRILL<br>FALLING 314        |                         |   |  |
| 4. HOLE NO. (As shown on drawing title and file number)<br>SH-162                                                            |       |                          |                                                                                                  | 13. TOTAL NO. OF OVER-BURDEN SAMPLES TAKEN<br>6               |                         | DISTURBED<br>6<br>UNDISTURBED<br>0                                                                       |  |
| 5. NAME OF DRILLER<br>DAVID JUSTISS                                                                                          |       |                          |                                                                                                  | 14. TOTAL NUMBER CORE BOXES<br>0                              |                         |   |  |
| 6. DIRECTION OF HOLE<br><input checked="" type="checkbox"/> VERTICAL <input type="checkbox"/> INCLINED _____ DEG. FROM VERT. |       |                          |                                                                                                  | 15. ELEVATION GROUND WATER N/A                                |                         |   |  |
| 7. THICKNESS OF OVERBURDEN 59.9' (Water 41.5')                                                                               |       |                          |                                                                                                  | 16. DATE HOLE<br>STARTED 26 JAN 92                            |                         | COMPLETED 26 JAN 92                                                                                      |  |
| 8. DEPTH DRILLED INTO ROCK 0.0'                                                                                              |       |                          |                                                                                                  | 17. ELEVATION TOP OF HOLE 0.0'                                |                         |   |  |
| 9. TOTAL DEPTH OF HOLE 59.9'                                                                                                 |       |                          |                                                                                                  | 18. TOTAL CORE RECOVERY FOR BORING N/A                        |                         |   |  |
|   |       |                          |                                                                                                  | 19. SIGNATURE OF INSPECTOR<br>JAMES ARTHUR, P.G.              |                         |   |  |
| ELEVATION   | DEPTH | LEGEND                   | CLASSIFICATION OF MATERIALS<br>(Description)                                                     | % CORE<br>RECOVERY                                            | BOX OR<br>SAMPLE<br>NO. | REMARKS<br>(Drilling time, water loss, depth of<br>weathering, etc., if significant)                     |  |
| 0.0   | 0.0   |                          |                                                                                                  |                                                               |                         | BLOWS   |  |
|   |       |                          | Water                                                                                            |                                                               |                         | Scale change at 41.5'.<br>Set 6" diameter casing by own weight to 43.3'.                                 |  |
|   | 40    |                          | Bottom of Harbor 41.5'                                                                           |                                                               |                         |   |  |
| -41.5'   |       |                          | (MH) Very dark gray to black clayey SILT. Some fine to coarse sand.                              |                                                               | 1                       | Weight of rods drove split spoon from 41.5' to 43.4'.<br>Jar sample 2 taken from approx. 43.0' to 43.4'. |  |
| -43.0'   |       |                          | (SC) Very grey, fine clayey SAND. Some silt.                                                     |                                                               | 2                       | 0   |  |
| -43.4'   |       |                          | Trace of mica.                                                                                   |                                                               | 3                       | 59   |  |
|   | 45    |                          | Trace of silt.                                                                                   |                                                               | 4                       | 43   |  |
| -46.4'   |       |                          |                                                                                                  |                                                               | 5                       | 43   |  |
|   | 50    |                          |                                                                                                  |                                                               | 6                       | 45   |  |
|   | 55    |                          |                                                                                                  |                                                               |                         | 42   |  |
|   | 60    |                          |                                                                                                  |                                                               |                         | 41   |  |
| -59.9'   |       |                          |                                                                                                  |                                                               |                         | 46   |  |
|   |       |                          | Bottom of Boring 59.9'                                                                           |                                                               |                         | 45   |  |
|   |       |                          | NOTE: Soils visually field classified in accordance with the Unified Soil Classification System. |                                                               |                         | BLOWS PER FOOT:<br>Number required to drive 1 3/8" I.D. split spoon w/140 lb. hammer falling 30".        |  |



Hole No. SM-103

| DRILLING LOG   |            | VISION<br>SOUTH ATLANTIC |                                                                                                  | INSTALLATION<br>SAVANNAH, GA.                               |                                | SHEET 1<br>of 1 SHEETS                                                                            |  |
|---|------------|--------------------------|--------------------------------------------------------------------------------------------------|-------------------------------------------------------------|--------------------------------|---------------------------------------------------------------------------------------------------|--|
| 1. PROJECT<br>SAVANNAH HARBOR DEEPENING                                                                                      |            |                          |                                                                                                  | 10. SIZE AND TYPE OF BIT 1 1/2" split spoon, 5/16" fishtail |                                |                                                                                                   |  |
| 2. LOCATION (Coordinates or Station)<br>X-817375 Y-777535 GA. EAST                                                           |            |                          |                                                                                                  | 11. DATUM FOR ELEVATION SHOWN IF BM or MSL<br>MLW           |                                |                                                                                                   |  |
| 3. DRILLING AGENCY<br>SAVANNAH DISTRICT                                                                                      |            |                          |                                                                                                  | 12. MANUFACTURER'S DESIGNATION OF DRILL<br>Failing 314      |                                |                                                                                                   |  |
| 4. HOLE NO. (As shown on drawing title and file number)<br>SH-163                                                            |            |                          |                                                                                                  | 13. TOTAL NO. OF OVER-BURDEN SAMPLES TAKEN<br>6             |                                | 13. DISTURBED<br>0                                                                                |  |
| 5. NAME OF DRILLER<br>DAVID JUSTISS                                                                                          |            |                          |                                                                                                  | 14. TOTAL NUMBER CORE BOXES<br>0                            |                                | 15. ELEVATION GROUND WATER<br>N/A                                                                 |  |
| 6. DIRECTION OF HOLE<br><input checked="" type="checkbox"/> VERTICAL <input type="checkbox"/> INCLINED _____ DEG. FROM VERT. |            |                          |                                                                                                  | 16. DATE HOLE<br>16 Nov 91                                  |                                | 16. STARTED<br>16 NOV 91                                                                          |  |
| 7. THICKNESS OF OVERBURDEN 59.8' (Water 41.8')                                                                               |            |                          |                                                                                                  | 17. ELEVATION TOP OF HOLE 0.0'                              |                                | 18. TOTAL CORE RECOVERY FOR BORING N/A                                                            |  |
| 8. DEPTH DRILLED INTO ROCK 0.0'                                                                                              |            |                          |                                                                                                  | 19. SIGNATURE OF INSPECTOR<br>JAMES ARTHUR, P.G.            |                                |                                                                                                   |  |
| 9. TOTAL DEPTH OF HOLE 59.8'                                                                                                 |            |                          |                                                                                                  |                                                             |                                |                                                                                                   |  |
| ELEVATION<br>0.0   | DEPTH<br>0 | LEGEND<br>a              | CLASSIFICATION OF MATERIALS<br>(Description)<br>d                                                | % CORE<br>RECOVERY<br>e                                     | BOX OR<br>SAMPLE<br>NO.<br>JAR | REMARKS<br>(Drilling time, water loss, depth of<br>weathering, etc., if significant)<br>f         |  |
|   |            |                          | Water                                                                                            |                                                             |                                | Scale change at 40.0'. Set 6" diameter casing by own weight to 45.8'.                             |  |
|   | 40         |                          | Bottom of Harbor 41.8'                                                                           |                                                             |                                |                                                                                                   |  |
| -41.8'   |            |                          | (MH) Dark gray, fat SILT.                                                                        |                                                             | 1                              | Weight of hammer drive split spoon from 41.8' to 44.3'.                                           |  |
| -43.3'   |            |                          | (SC) Dark gray & grey, med. to coarse clayey SAND.                                               |                                                             | 2                              | Cont'd. drive with five blows to 44.8'.                                                           |  |
| -44.8'   | 45         |                          | (SM) Grey, fine silty SAND. Some clay in layers up to 0.3' thick, trace of mica.                 |                                                             | 3                              | Material from 41.8' to approx. 43.3' was very soft & wet.                                         |  |
| -46.3'   |            |                          | (SC) Greenish gray, fine clayey SAND. Some silt, trace of mica.                                  |                                                             | 4                              |                                                                                                   |  |
|   | 50         |                          |                                                                                                  |                                                             |                                |                                                                                                   |  |
|   | 55         |                          |                                                                                                  |                                                             | 5                              |                                                                                                   |  |
|   | 60         |                          |                                                                                                  |                                                             | 6                              |                                                                                                   |  |
| -59.8'   |            |                          | Bottom of Boring 59.8'                                                                           |                                                             |                                | BLOWS PER FOOT:<br>Number required to drive 1 1/2" I.D. split spoon w/140 lb. hammer falling 30". |  |
|   |            |                          | NOTE: Soils visually field classified in accordance with the Unified Soil Classification System. |                                                             |                                |                                                                                                   |  |

Hole No. SM-104

| DRILLING LOG   |              | DIVISION<br>SOUTH ATLANTIC |                                                                    | INSTALLATION<br>SAVANNAH, GA.                                                                           |                                | SHEET 1<br>OF 1 SHEETS                                                                    |  |
|---|--------------|----------------------------|--------------------------------------------------------------------|---|--------------------------------|-------------------------------------------------------------------------------------------|--|
| 1. PROJECT<br>SAVANNAH HARBOR DEEPENING                                                                                      |              |                            |                                                                    | 10. SIZE AND TYPE OF BIT<br>1 1/2" SPLITSPOON, 5/2" FISHTAIL                                            |                                |                                                                                           |  |
| 2. LOCATION (Coordinates or Station)<br>X-818481 Y-777661 GA. EAST                                                           |              |                            |                                                                    | 11. DATUM FOR ELEVATION SHOWN (TBM or MSL)<br>MLW                                                       |                                |                                                                                           |  |
| 3. DRILLING AGENCY<br>SAVANNAH DISTRICT                                                                                      |              |                            |                                                                    | 12. MANUFACTURER'S DESIGNATION OF DRILL<br>Folling 314                                                  |                                |                                                                                           |  |
| 4. HOLE NO. (As shown on drawing title and file number)<br>SH-164                                                            |              |                            |                                                                    | 13. TOTAL NO. OF OVER-<br>BURDEN SAMPLES TAKEN                                                          |                                | DISTURBED<br>6<br>UNDISTURBED<br>0                                                        |  |
| 5. NAME OF DRILLER<br>DAVID JUSTISS                                                                                          |              |                            |                                                                    | 14. TOTAL NUMBER CORE BOXES<br>0                                                                        |                                |                                                                                           |  |
| 6. DIRECTION OF HOLE<br><input checked="" type="checkbox"/> VERTICAL <input type="checkbox"/> INCLINED _____ DEG. FROM VERT. |              |                            |                                                                    | 15. ELEVATION GROUND WATER N/A                                                                          |                                |                                                                                           |  |
| 7. THICKNESS OF OVERBURDEN<br>60.5' (Water 38.6')                                                                            |              |                            |                                                                    | 16. DATE HOLE                                                                                           |                                | STARTED<br>16 NOV 91<br>COMPLETED<br>16 NOV 91                                            |  |
| 8. DEPTH DRILLED INTO ROCK<br>0.0'                                                                                           |              |                            |                                                                    | 17. ELEVATION TOP OF HOLE<br>0.0'                                                                       |                                |                                                                                           |  |
| 9. TOTAL DEPTH OF HOLE<br>60.5'                                                                                              |              |                            |                                                                    | 18. TOTAL CORE RECOVERY FOR BORING<br>N/A                                                               |                                |                                                                                           |  |
|   |              |                            |                                                                    | 19. SIGNATURE OF INSPECTOR<br>JAMES ARTHUR, P.G.                                                        |                                |                                                                                           |  |
| ELEVATION<br>0.0   | DEPTH<br>0.0 | LEGEND<br>c                | CLASSIFICATION OF MATERIALS<br>(Description)<br>s                  | % CORE<br>RECOV-<br>ERY<br>e                                                                            | BOX OR<br>SAMPLE<br>NO.<br>UAR | REMARKS<br>(Drilling time, water loss, depth of<br>weathering, etc., if significant)<br>g |  |
|   | 35           |                            | Water                                                              |   |                                |                                                                                           |  |
|   | -38.6'       |                            | Bottom of Harbor 38.6'                                             |   |                                |                                                                                           |  |
|   | 40           |                            | (MH) Dark grey, clayey SILT. Very wet<br>& soft.                   |   | 1                              | Weight of hammer drove splitspoon<br>from 38.6' to 44.0'. Jar 2 from<br>43.7' to 44.0'. 0 |  |
|   | -43.7'       |                            |                                                                    |   | 2                              |                                                                                           |  |
|   | 45           |                            | (SC) Greenish-grey, fine clayey SAND.<br>Some silt, trace of mica. |   | 3                              |                                                                                           |  |
|   | 50           |                            |                                                                    |   | 4                              |                                                                                           |  |
|   | 55           |                            |                                                                    |   | 5                              |                                                                                           |  |
|   | 60           |                            |                                                                    |   | 6                              |                                                                                           |  |
|   | -60.5'       |                            | Bottom of Boring 60.5'                                             |   |                                |                                                                                           |  |
| NOTE: Soils visually field classified in<br>accordance with the Unified Soil Classification<br>System.                       |              |                            |                                                                    | BLOWS PER FOOT:<br><br>Number required to drive 1 1/2" I.D.<br>splitspoon w/140 lb. hammer falling 30". |                                |                                                                                           |  |

Hole No. SH-165

| DRILLING LOG   |       | VISION SOUTH ATLANTIC |                                                                                                  | INSTALLATION SAVANNAH, GA.                                 |                   | SHEET 1 OF 1 SHEETS                                                                  |   |
|---|-------|-----------------------|--------------------------------------------------------------------------------------------------|------------------------------------------------------------|-------------------|--------------------------------------------------------------------------------------|---|
| 1. PROJECT<br>SAVANNAH HARBOR DEEPENING                                                                                      |       |                       |                                                                                                  | 10. SIZE AND TYPE OF BIT 1 3/4" split spoon, 5/8" fishtail |                   |                                                                                      |   |
| 2. LOCATION (Coordinates or Station)<br>X-817521 Y-777184 GA. EAST                                                           |       |                       |                                                                                                  | 11. DATUM FOR ELEVATION SHOWN (TBM or MSL)<br>MLW          |                   |                                                                                      |   |
| 3. DRILLING AGENCY<br>SAVANNAH DISTRICT                                                                                      |       |                       |                                                                                                  | 12. MANUFACTURER'S DESIGNATION OF DRILL<br>FALLING 314     |                   |                                                                                      |   |
| 4. HOLE NO. (As shown on drawing title and file number)<br>SH-165                                                            |       |                       |                                                                                                  | 13. TOTAL NO. OF OVER-BURDEN SAMPLES TAKEN                 |                   | 13. DISTURBED : 6<br>UNDISTURBED : 0                                                 |   |
| 5. NAME OF DRILLER<br>DAVID JUSTISS                                                                                          |       |                       |                                                                                                  | 14. TOTAL NUMBER CORE BOXES 0                              |                   |                                                                                      |   |
| 6. DIRECTION OF HOLE<br><input checked="" type="checkbox"/> VERTICAL <input type="checkbox"/> INCLINED _____ DEG. FROM VERT. |       |                       |                                                                                                  | 15. ELEVATION GROUND WATER N/A                             |                   |                                                                                      |   |
| 7. THICKNESS OF OVERBURDEN 50.8' (Water 38.8')                                                                               |       |                       |                                                                                                  | 16. DATE HOLE                                              |                   | 16. STARTED : 14 JAN 92<br>COMPLETED : 14 JAN 92                                     |   |
| 8. DEPTH DRILLED INTO ROCK 0.0'                                                                                              |       |                       |                                                                                                  | 17. ELEVATION TOP OF HOLE 0.0'                             |                   | 18. TOTAL CORE RECOVERY FOR BORING N/A                                               |   |
| 9. TOTAL DEPTH OF HOLE 50.8'                                                                                                 |       |                       |                                                                                                  | 19. SIGNATURE OF INSPECTOR<br>JAMES ARTHUR, P.G.           |                   |                                                                                      |   |
| ELEVATION   | DEPTH | LEGEND                | CLASSIFICATION OF MATERIALS (Description)                                                        | % CORE RECOVERY                                            | BOX OR SAMPLE NO. | REMARKS (Drilling time, water loss, depth of weathering, etc., if significant) BLOWS |   |
| 0+0   | 0     |                       |                                                                                                  |                                                            |                   |                                                                                      |   |
|   |       |                       | Water                                                                                            |                                                            |                   |                                                                                      | Scale change at 35.0'. Set 6" diameter casing by own weight to 45.1'.                                   |
|   | 35    |                       | Bottom of Harbor 44.5' ± 0.8'                                                                    |                                                            |                   |                                                                                      |   |
| -38.8'   | 40    |                       | (MH) Dark olive-grey, clayey SILT.                                                               |                                                            | 1                 |                                                                                      | Weight of rods drove split spoon from 38.8' to 43.3'. Jar sample 2 taken from approx. 42.8' to 43.3'. 0 |
| -42.8'   |       |                       | (SC) Very dark grey to black, medium to coarse clayey SAND. Some silt.                           |                                                            | 2                 |                                                                                      |   |
| -44.8'   | 45    |                       | (SM) Grey, fine silty SAND. Trace of clay & mica.                                                |                                                            | 3                 |                                                                                      |   |
| -46.3'   |       |                       | (SC) Grey, fine clayey SAND. Some silt, trace of mica.                                           |                                                            | 4                 |                                                                                      |   |
|   |       |                       |                                                                                                  |                                                            | 5                 |                                                                                      |   |
|   | 50    |                       |                                                                                                  |                                                            | 6                 |                                                                                      |   |
| -50.8'   |       |                       | Bottom of Boring 50.8'                                                                           |                                                            |                   |                                                                                      | BLOWS PER FOOT:<br>Number required to drive 1 3/4" I.D. split spoon w/140 lb. hammer falling 30".       |
|   |       |                       | NOTE: Soils visually field classified in accordance with the Unified Soil Classification System. |                                                            |                   |                                                                                      |   |

Hole No. SM-100

| DRILLING LOG   |              | VISION<br>SOUTH ATLANTIC |                                                                                                  | INSTALLATION<br>SAVANNAH, GA.                                                  |                                | SHEET 1<br>OF 1 SHEETS                                                                           |  |
|---|--------------|--------------------------|--------------------------------------------------------------------------------------------------|--------------------------------------------------------------------------------|--------------------------------|--------------------------------------------------------------------------------------------------|--|
| 1. PROJECT<br>SAVANNAH HARBOR DEEPENING                                                                                      |              |                          |                                                                                                  | 10. SIZE AND TYPE OF BIT<br>1 1/2" splitspoon, 5/2" fishtail                   |                                |                                                                                                  |  |
| 2. LOCATION (Coordinates or Station)<br>X=817973 Y=777182 G.A.EAST                                                           |              |                          |                                                                                                  | 11. DATUM FOR ELEVATION SHOWN (TBM or MSL)<br>MLW                              |                                |                                                                                                  |  |
| 3. DRILLING AGENCY<br>SAVANNAH DISTRICT                                                                                      |              |                          |                                                                                                  | 12. MANUFACTURER'S DESIGNATION OF DRILL<br>FALLING 314                         |                                |                                                                                                  |  |
| 4. HOLE NO. (As shown on drawing title and file number)<br>SH-166                                                            |              |                          |                                                                                                  | 13. TOTAL NO. OF OVER-BURDEN SAMPLES TAKEN<br>DISTURBED : 6<br>UNDISTURBED : 0 |                                |                                                                                                  |  |
| 5. NAME OF DRILLER<br>DAVID JUSTISS                                                                                          |              |                          |                                                                                                  | 14. TOTAL NUMBER CORE BOXES<br>0                                               |                                |                                                                                                  |  |
| 6. DIRECTION OF HOLE<br><input checked="" type="checkbox"/> VERTICAL <input type="checkbox"/> INCLINED _____ DEG. FROM VERT. |              |                          |                                                                                                  | 15. ELEVATION GROUND WATER N/A                                                 |                                |                                                                                                  |  |
| 7. THICKNESS OF OVERBURDEN<br>60.8' (Water 41.3')                                                                            |              |                          |                                                                                                  | 16. DATE HOLE<br>STARTED : 14 DEC 91<br>COMPLETED : 14 DEC 91                  |                                |                                                                                                  |  |
| 8. DEPTH DRILLED INTO ROCK 0.0'                                                                                              |              |                          |                                                                                                  | 17. ELEVATION TOP OF HOLE<br>0.0'                                              |                                |                                                                                                  |  |
| 9. TOTAL DEPTH OF HOLE 60.8'                                                                                                 |              |                          |                                                                                                  | 18. TOTAL CORE RECOVERY FOR BORING<br>N/A                                      |                                |                                                                                                  |  |
|   |              |                          |                                                                                                  | 19. SIGNATURE OF INSPECTOR<br>JAMES ARTHUR, P.G.                               |                                |                                                                                                  |  |
| ELEVATION<br>0.0   | DEPTH<br>0.0 | LEGEND<br>c              | CLASSIFICATION OF MATERIALS<br>(Description)<br>d                                                | % CORE<br>RECOVERY                                                             | BOX OR<br>SAMPLE<br>NO.<br>JBR | REMARKS<br>(Drilling time, water loss, depth of<br>weathering, etc., if significant)<br>e        |  |
|   |              |                          | Water                                                                                            |                                                                                |                                | Scale change at 40.0'. Set 6" diameter casing by own weight to 41.8'.                            |  |
|   | 40           |                          | Bottom of Harbor 41.3'                                                                           |                                                                                |                                |                                                                                                  |  |
| -41.3'   |              |                          | (SC) Grey, fine clayey SAND. Some silt.                                                          |                                                                                | 1                              | 25                                                                                               |  |
|   | 45           |                          | Occasional layer of silty fine sand up to 0.2' thick.                                            |                                                                                | 2                              | 37                                                                                               |  |
| -45.8'   |              |                          | (SM) Grey, fine silty SAND. Trace of mica.                                                       |                                                                                | 3                              | 64                                                                                               |  |
| -47.3'   |              |                          |                                                                                                  |                                                                                | 4                              | 100/0.9'                                                                                         |  |
| -48.8'   |              |                          | (SC) Grey, fine clayey SAND. Some silt, trace of mica.                                           |                                                                                | 5                              | 79                                                                                               |  |
|   | 50           |                          |                                                                                                  |                                                                                | 6                              | 52                                                                                               |  |
|   | 55           |                          |                                                                                                  |                                                                                |                                | 49                                                                                               |  |
|   | 60           |                          | Bottom of Boring 60.8'                                                                           |                                                                                |                                | 47                                                                                               |  |
| -60.8'   |              |                          | NOTE: Soils visually field classified in accordance with the Unified Soil Classification System. |                                                                                |                                | 45                                                                                               |  |
|   |              |                          |                                                                                                  |                                                                                |                                | 52                                                                                               |  |
|   |              |                          |                                                                                                  |                                                                                |                                | 66                                                                                               |  |
|   |              |                          |                                                                                                  |                                                                                |                                | 65                                                                                               |  |
|   |              |                          |                                                                                                  |                                                                                |                                | 68                                                                                               |  |
|   |              |                          |                                                                                                  |                                                                                |                                | BLOWS PER FOOT:<br>Number required to drive 1 1/2" I.D. splitspoon w/140 lb. hammer falling 30". |  |

Hole No. SM-107

| DRILLING LOG   |            |             | VISION<br>SOUTH ATLANTIC                                                                         |                                  | INSTALLATION<br>VANNAH, GA.                              |                                                                                                 | SHEET 1<br>OF 1 SHEETS                     |  |
|---|------------|-------------|--------------------------------------------------------------------------------------------------|----------------------------------|----------------------------------------------------------|-------------------------------------------------------------------------------------------------|--------------------------------------------|--|
| 1. PROJECT<br>SAVANNAH HARBOR DEEPENING                                                                                      |            |             |                                                                                                  |                                  | 10. SIZE AND TYPE OF BIT 1 1/2" spitspoon, 5/2" fishtail |                                                                                                 |                                            |  |
| 2. LOCATION (Coordinates or Station)<br>X=819096 Y=777170 GA. EAST                                                           |            |             |                                                                                                  |                                  | 11. DATUM FOR ELEVATION SHOWN (TBM or MSL)<br>MLW        |                                                                                                 |                                            |  |
| 3. DRILLING AGENCY<br>SAVANNAH DISTRICT                                                                                      |            |             |                                                                                                  |                                  | 12. MANUFACTURER'S DESIGNATION OF DRILL<br>FALLING 314   |                                                                                                 |                                            |  |
| 4. HOLE NO. (As shown on drawing title and file number)<br>SH-167                                                            |            |             |                                                                                                  |                                  | 13. TOTAL NO. OF OVER-BURDEN SAMPLES TAKEN               |                                                                                                 | 13. TOTAL NO. OF OVER-BURDEN SAMPLES TAKEN |  |
| 5. NAME OF DRILLER<br>DAVID JUSTISS                                                                                          |            |             |                                                                                                  |                                  | 14. TOTAL NUMBER CORE BOXES                              |                                                                                                 | 14. TOTAL NUMBER CORE BOXES                |  |
| 6. DIRECTION OF HOLE<br><input checked="" type="checkbox"/> VERTICAL <input type="checkbox"/> INCLINED _____ DEG. FROM VERT. |            |             |                                                                                                  |                                  | 15. ELEVATION GROUND WATER                               |                                                                                                 | 15. ELEVATION GROUND WATER                 |  |
| 7. THICKNESS OF OVERBURDEN 59.7' (WATER 42.6')                                                                               |            |             |                                                                                                  |                                  | 16. DATE HOLE                                            |                                                                                                 | 16. DATE HOLE                              |  |
| 8. DEPTH DRILLED INTO ROCK 0.0'                                                                                              |            |             |                                                                                                  |                                  | 17. ELEVATION TOP OF HOLE                                |                                                                                                 | 17. ELEVATION TOP OF HOLE                  |  |
| 9. TOTAL DEPTH OF HOLE 59.7'                                                                                                 |            |             |                                                                                                  |                                  | 18. TOTAL CORE RECOVERY FOR BORING                       |                                                                                                 | 18. TOTAL CORE RECOVERY FOR BORING         |  |
|   |            |             |                                                                                                  |                                  | 19. SIGNATURE OF INSPECTOR<br>JAMES ARTHUR, P.G.         |                                                                                                 | 19. SIGNATURE OF INSPECTOR                 |  |
| ELEVATION<br>0=0   | DEPTH<br>0 | LEGEND<br>c | CLASSIFICATION OF MATERIALS<br>(Description)<br>a                                                | % CORE RECOVERY<br>FALL JAR<br>f | BOX OR SAMPLE NO.<br>i                                   | REMARKS<br>(Drilling time, water loss, depth of weathering, etc., if significant)<br>g          |                                            |  |
|   |            |             | Water                                                                                            |                                  |                                                          | Scale change at 40.0'.                                                                          |                                            |  |
|   |            |             | Bottom of Harbor 42.6'                                                                           |                                  |                                                          | Set 6" diameter casing by own weight to 45.1'.                                                  |                                            |  |
| -42.6'   | 40         |             |                                                                                                  |                                  |                                                          |                                                                                                 |                                            |  |
| -44.7'   | 45         |             | (CH) Dark grey, fat CLAY. Some fine sand.                                                        |                                  | 1                                                        | Weight of rods drove spitspoon from 42.6' to 44.7.                                              |                                            |  |
|   |            |             | (SC) Grey, fine clayey SAND. Some silt.                                                          |                                  | 2                                                        |                                                                                                 |                                            |  |
|   |            |             |                                                                                                  |                                  | 3                                                        |                                                                                                 |                                            |  |
|   |            |             |                                                                                                  |                                  | 4                                                        |                                                                                                 |                                            |  |
|   |            |             |                                                                                                  |                                  | 5                                                        |                                                                                                 |                                            |  |
| -59.7'   | 60         |             | Bottom of Boring 59.7'                                                                           |                                  |                                                          | BLOWS PER FOOT:<br>Number required to drive 1 1/2" I.D. spitspoon w/140 lb. hammer falling 30". |                                            |  |
|   |            |             | NOTE: Soils visually field classified in accordance with the Unified Soil Classification System. |                                  |                                                          |                                                                                                 |                                            |  |

Hole No. SM-168

| DRILLING LOG   |              | VISION<br>SOUTH ATLANTIC |   | INSTALLATION<br>SAVANNAH, GA.                                |                                | SHEET 1<br>OF 1 SHEETS                                                                              |  |
|---|--------------|--------------------------|---|--------------------------------------------------------------|--------------------------------|---|--|
| 1. PROJECT<br>SAVANNAH HARBOR DEEPENING                                                                                      |              |                          |   | 10. SIZE AND TYPE OF BIT<br>1 3/4" splitspoon, 5/2" fishtail |                                |   |  |
| 2. LOCATION (Coordinates or Station)<br>X=817468 Y=776786 GA. EAST                                                           |              |                          |   | 11. DATUM FOR ELEVATION SHOWN (TBM or MSL)<br>MLW            |                                |   |  |
| 3. DRILLING AGENCY<br>SAVANNAH DISTRICT                                                                                      |              |                          |   | 12. MANUFACTURER'S DESIGNATION OF DRILL<br>FALING 314        |                                |   |  |
| 4. HOLE NO. (As shown on drawing title and file number)<br>SH-168                                                            |              |                          |   | 13. TOTAL NO. OF OVER-BURDEN SAMPLES TAKEN<br>4              |                                | DISTURBED<br>0                                                                                      |  |
| 5. NAME OF DRILLER<br>DAVID JUSTISS                                                                                          |              |                          |   | 14. TOTAL NUMBER CORE BOXES<br>0                             |                                | UNDISTURBED<br>0                                                                                    |  |
| 6. DIRECTION OF HOLE<br><input checked="" type="checkbox"/> VERTICAL <input type="checkbox"/> INCLINED _____ DEG. FROM VERT. |              |                          |   | 15. ELEVATION GROUND WATER<br>N/A                            |                                |   |  |
| 7. THICKNESS OF OVERBURDEN<br>53.5' (Water 40.7')                                                                            |              |                          |   | 16. DATE HOLE<br>25 JAN 92                                   |                                | 17. ELEVATION TOP OF HOLE<br>0.0'                                                                   |  |
| 8. DEPTH DRILLED INTO ROCK<br>0.0'                                                                                           |              |                          |   | 18. TOTAL CORE RECOVERY FOR BORING<br>N/A                    |                                | 19. SIGNATURE OF INSPECTOR<br>JAMES ARTHUR, P.G.                                                    |  |
| 9. TOTAL DEPTH OF HOLE<br>53.5'                                                                                              |              |                          |   |                                                              |                                |   |  |
| ELEVATION<br>0.0   | DEPTH<br>0.0 | LEGEND<br>e              | CLASSIFICATION OF MATERIALS<br>(Description)<br>d                                                      | % CORE<br>RECOVERY                                           | BOX OR<br>SAMPLE<br>NO.<br>JAR | REMARKS<br>(Drilling time, water loss, depth of<br>weathering, etc., if significant)<br>g           |  |
|   |              |                          | Water                                                                                                  |                                                              |                                | Scale change at 40.0'. Set 6" diameter casing by own weight to 44.5'.                               |  |
| -40.7'   | 40           |                          | Bottom of Harbor 40.7                                                                                  |                                                              |                                |   |  |
|   |              |                          | (WH) Very dark grey, clayey SILT.<br>Trace of fine to coarse sand.                                     |                                                              | 1                              | 0                                                                                                   |  |
| -43.8'   |              |                          | (CL) Dark grey, silty, lean CLAY. Some<br>fine sand. Trace of mica.                                    |                                                              | 2                              |   |  |
| -46.0'   | 45           |                          | (SC) Grey, fine clayey SAND.<br>Trace of silt, some mica.                                              |                                                              | 3                              | 37                                                                                                  |  |
|   |              |                          |   |                                                              | 4                              | 45                                                                                                  |  |
|   | 50           |                          |   |                                                              |                                | 77                                                                                                  |  |
|   |              |                          |   |                                                              |                                | 70                                                                                                  |  |
|   |              |                          |   |                                                              |                                | 93                                                                                                  |  |
| -53.5'   | 55           |                          | Bottom of Boring 53.5'                                                                                 |                                                              |                                | 76                                                                                                  |  |
|   |              |                          | NOTE: Soils visually field classified in<br>accordance with the Unified Soil Classification<br>System. |                                                              |                                | BLOWS PER FOOT:<br>Number required to drive 1 3/4" I.D.<br>splitspoon w/140 lb. hammer falling 30". |  |
|   | 60           |                          |   |                                                              |                                |   |  |

Hole No. 37-100A

| DRILLING LOG   |             | DIVISION<br>SOUTH ATLANTIC |   | INSTALLATION<br>SAVANNAH, GA.                                  |                                | SHEET 1<br>OF 1 SHEETS                                                                               |  |
|---|-------------|----------------------------|---|----------------------------------------------------------------|--------------------------------|---|--|
| 1. PROJECT<br>SAVANNAH HARBOR DEEPENING                                                                                      |             |                            |   | 10. SIZE AND TYPE OF BIT<br>1 1/2" split spoon, 5/16" fishtail |                                |   |  |
| 2. LOCATION (Coordinates or Station)<br>X=817466 Y=776799 GA. EAST                                                           |             |                            |   | 11. DATUM FOR ELEVATION SHOWN (TBM or MSL)<br>MLW              |                                |   |  |
| 3. DRILLING AGENCY<br>SAVANNAH DISTRICT                                                                                      |             |                            |   | 12. MANUFACTURER'S DESIGNATION OF DRILL<br>FALLING 314         |                                |   |  |
| 4. HOLE NO. (As shown on drawing title and file number)<br>SH-168A                                                           |             |                            |   | 13. TOTAL NO. OF OVER-BURDEN SAMPLES TAKEN<br>2                |                                | 13. DISTURBED<br>0                                                                                   |  |
| 5. NAME OF DRILLER<br>DAVID JUSTISS                                                                                          |             |                            |   | 14. TOTAL NUMBER CORE BOXES<br>0                               |                                |   |  |
| 6. DIRECTION OF HOLE<br><input checked="" type="checkbox"/> VERTICAL <input type="checkbox"/> INCLINED _____ DEG. FROM VERT. |             |                            |   | 15. ELEVATION GROUND WATER<br>N/A                              |                                |   |  |
| 7. THICKNESS OF OVERBURDEN<br>59.5' (Water 38.3')                                                                            |             |                            |   | 16. DATE HOLE<br>25 JAN 92                                     |                                | 16. STARTED<br>25 JAN 92                                                                             |  |
| 8. DEPTH DRILLED INTO ROCK<br>0.0'                                                                                           |             |                            |   | 17. ELEVATION TOP OF HOLE<br>0.0'                              |                                |   |  |
| 9. TOTAL DEPTH OF HOLE<br>59.5'                                                                                              |             |                            |   | 18. TOTAL CORE RECOVERY FOR BORING<br>N/A                      |                                |   |  |
|   |             |                            |   | 19. SIGNATURE OF INSPECTOR<br>JAMES ARTHUR, P.G.               |                                |   |  |
| ELEVATION<br>0=0   | DEPTH<br>0= | LEGEND<br>c                | CLASSIFICATION OF MATERIALS<br>(Description)<br>a                                                      | % CORE<br>RECOVERY<br>e                                        | BOX OR<br>SAMPLE<br>NO.<br>JAR | REMARKS<br>(Drilling time, water loss, depth of<br>weathering, etc., if significant)<br>b            |  |
|   | 35          |                            | Water                                                                                                  |                                                                |                                |   |  |
|   | 38.3'       |                            | Bottom of Harbor 38.3'                                                                                 |                                                                |                                |   |  |
|   | 40          |                            | Wash (see remarks)                                                                                     |                                                                |                                | Cleaned out from 38.3'<br>to 53.5' with 5/16" fishtail.                                              |  |
|   | 45          |                            |   |                                                                |                                |   |  |
|   | 50          |                            |   |                                                                |                                |   |  |
|   | 53.5'       |                            |   |                                                                |                                |   |  |
|   | 55          |                            | (SC) Dark grey, fine clayey SAND. Trace<br>of silt & mica.                                             |                                                                | 1                              | 75                                                                                                   |  |
|   |             |                            |   |                                                                |                                | 62                                                                                                   |  |
|   |             |                            |   |                                                                |                                | 75                                                                                                   |  |
|   |             |                            |   |                                                                | 2                              | 57                                                                                                   |  |
|   | 59.5'       |                            | Bottom of Boring 59.5'                                                                                 |                                                                |                                |   |  |
|   |             |                            | NOTE: Soils visually field classified in<br>accordance with the Unified Soil Classification<br>System. |                                                                |                                | BLOWS PER FOOT:<br>Number required to drive 1 1/2" I.D.<br>split spoon w/140 lb. hammer falling 30". |  |

Hole No. SH-169

| DRILLING LOG   |              | DIVISION<br>SOUTH ATLANTIC |                                                                                                  | INSTALLATION<br>SAVANNAH, GA.                                |                              | SHEET 1<br>OF 1 SHEETS                                                                           |  |
|---|--------------|----------------------------|--------------------------------------------------------------------------------------------------|--------------------------------------------------------------|------------------------------|--------------------------------------------------------------------------------------------------|--|
| 1. PROJECT<br>SAVANNAH HARBOR DEEPENING                                                                                      |              |                            |                                                                                                  | 10. SIZE AND TYPE OF BIT<br>1 1/2" SPLITSPOON, 5/2" FISHTAIL |                              |                                                                                                  |  |
| 2. LOCATION (Coordinates or Station)<br>X-818211 Y-776659 GA. EAST                                                           |              |                            |                                                                                                  | 11. DATUM FOR ELEVATION SHOWN (TBM or MSL)<br>MLW            |                              |                                                                                                  |  |
| 3. DRILLING AGENCY<br>SAVANNAH DISTRICT                                                                                      |              |                            |                                                                                                  | 12. MANUFACTURER'S DESIGNATION OF DRILL<br>Failing 314       |                              |                                                                                                  |  |
| 4. HOLE NO. (As shown on drawing title and file number)<br>SH-169                                                            |              |                            |                                                                                                  | 13. TOTAL NO. OF OVER-BURDEN SAMPLES TAKEN                   |                              | DISTURBED<br>5<br>UNDISTURBED<br>0                                                               |  |
| 5. NAME OF DRILLER<br>DAVID JUSTISS                                                                                          |              |                            |                                                                                                  | 14. TOTAL NUMBER CORE BOXES<br>0                             |                              |                                                                                                  |  |
| 6. DIRECTION OF HOLE<br><input checked="" type="checkbox"/> VERTICAL <input type="checkbox"/> INCLINED _____ DEG. FROM VERT. |              |                            |                                                                                                  | 15. ELEVATION GROUND WATER<br>N/A                            |                              |                                                                                                  |  |
| 7. THICKNESS OF OVERBURDEN<br>60.3' (Water 40.8')                                                                            |              |                            |                                                                                                  | 16. DATE HOLE                                                |                              | STARTED<br>26 JAN 92<br>COMPLETED<br>26 JAN 92                                                   |  |
| 8. DEPTH DRILLED INTO ROCK<br>0.0'                                                                                           |              |                            |                                                                                                  | 17. ELEVATION TOP OF HOLE<br>0.0'                            |                              | 18. TOTAL CORE RECOVERY FOR BORING<br>N/A                                                        |  |
| 9. TOTAL DEPTH OF HOLE<br>60.3'                                                                                              |              |                            |                                                                                                  | 19. SIGNATURE OF INSPECTOR<br>JAMES ARTHUR, P.G.             |                              |                                                                                                  |  |
| ELEVATION<br>0.0   | DEPTH<br>0.0 | LEGEND<br>c                | CLASSIFICATION OF MATERIALS<br>(Description)<br>d                                                | % CORE<br>RECOVER-<br>ERY<br>e                               | BOX OR<br>SAMPLE<br>NO.<br>f | REMARKS<br>(Drilling time, water loss, depth of<br>weathering, etc., if significant)<br>g        |  |
|   |              |                            | Water                                                                                            |                                                              |                              | Scale change at 40.0'. Set 6" diameter casing by own weight to 41.7'.<br>BLOWS                   |  |
|   | 40           |                            | Bottom of Harbor 40.8'                                                                           |                                                              |                              |                                                                                                  |  |
| -40.8'   |              |                            | (SC) Olive grey, fine clayey SAND. Some silt. Trace of mica.                                     |                                                              | 1                            | 22                                                                                               |  |
| -43.8'   |              |                            |                                                                                                  |                                                              |                              | 38                                                                                               |  |
|   | 45           |                            | Grey.                                                                                            |                                                              | 2                            | 41                                                                                               |  |
|   |              |                            |                                                                                                  |                                                              |                              | 45                                                                                               |  |
| -48.3'   |              |                            |                                                                                                  |                                                              |                              | 44                                                                                               |  |
|   | 50           |                            | Trace of silt.                                                                                   |                                                              | 3                            | 42                                                                                               |  |
|   |              |                            |                                                                                                  |                                                              |                              | 52                                                                                               |  |
|   | 55           |                            |                                                                                                  |                                                              | 4                            | 54                                                                                               |  |
|   |              |                            |                                                                                                  |                                                              |                              | 68                                                                                               |  |
|   |              |                            |                                                                                                  |                                                              |                              | 66                                                                                               |  |
|   |              |                            |                                                                                                  |                                                              |                              | 78                                                                                               |  |
|   |              |                            |                                                                                                  |                                                              |                              | 82                                                                                               |  |
| -60.3'   | 60           |                            | Bottom of Boring 60.3'                                                                           |                                                              | 5                            | 76                                                                                               |  |
|   |              |                            | NOTE: Soils visually field classified in accordance with the Unified Soil Classification System. |                                                              |                              | BLOWS PER FOOT:<br>Number required to drive 1 1/2" I.D. splitspoon w/140 lb. hammer falling 30". |  |



Hole No. SH-170

| DRILLING LOG   |            | DIVISION<br>SOUTH ATLANTIC |                                                                                                  | INSTALLATION<br>SAVANNAH, GA.                             |                                | SHEET 1<br>OF 1 SHEETS                                                                            |  |
|---|------------|----------------------------|--------------------------------------------------------------------------------------------------|-----------------------------------------------------------|--------------------------------|---------------------------------------------------------------------------------------------------|--|
| 1. PROJECT<br>SAVANNAH HARBOR DEEPENING                                                                                      |            |                            |                                                                                                  | 10. SIZE AND TYPE OF BIT 1 1/4" SPLITSPOON, 5/2" FISHTAIL |                                |                                                                                                   |  |
| 2. LOCATION (Coordinates or Station)<br>X=818643 Y=776483 GA. EAST                                                           |            |                            |                                                                                                  | 11. DATUM FOR ELEVATION SHOWN (TBM or MSL)<br>MLW         |                                |                                                                                                   |  |
| 3. DRILLING AGENCY<br>SAVANNAH DISTRICT                                                                                      |            |                            |                                                                                                  | 12. MANUFACTURER'S DESIGNATION OF DRILL<br>Falling 314    |                                |                                                                                                   |  |
| 4. HOLE NO. (As shown on drawing title and file number)<br>SH-170                                                            |            |                            |                                                                                                  | 13. TOTAL NO. OF OVER-BURDEN SAMPLES TAKEN                |                                | DISTURBED<br>5<br>UNDISTURBED<br>0                                                                |  |
| 5. NAME OF DRILLER<br>DAVID JUSTISS                                                                                          |            |                            |                                                                                                  | 14. TOTAL NUMBER CORE BOXES 0                             |                                |                                                                                                   |  |
| 6. DIRECTION OF HOLE<br><input checked="" type="checkbox"/> VERTICAL <input type="checkbox"/> INCLINED _____ DEG. FROM VERT. |            |                            |                                                                                                  | 15. ELEVATION GROUND WATER N/A                            |                                |                                                                                                   |  |
| 7. THICKNESS OF OVERBURDEN 59.8' (Water 41.8')                                                                               |            |                            |                                                                                                  | 16. DATE HOLE                                             |                                | STARTED<br>17 NOV 91<br>COMPLETED<br>17 NOV 91                                                    |  |
| 8. DEPTH DRILLED INTO ROCK 0.0'                                                                                              |            |                            |                                                                                                  | 17. ELEVATION TOP OF HOLE 0.0'                            |                                |                                                                                                   |  |
| 9. TOTAL DEPTH OF HOLE 59.8'                                                                                                 |            |                            |                                                                                                  | 18. TOTAL CORE RECOVERY FOR BORING N/A                    |                                |                                                                                                   |  |
|   |            |                            |                                                                                                  | 19. SIGNATURE OF INSPECTOR<br>JAMES ARTHUR, P.C.          |                                |                                                                                                   |  |
| ELEVATION<br>0.0   | DEPTH<br>0 | LEGEND<br>e                | CLASSIFICATION OF MATERIALS<br>(Description)<br>d                                                | % CORE<br>RECOVER-<br>ERY<br>e                            | BOX OR<br>SAMPLE<br>NO.<br>UAR | REMARKS<br>(Drilling time, water loss, depth of<br>weathering, etc. If significant)<br>g BLOWS    |  |
|   | 40         |                            | Water                                                                                            |                                                           |                                | Scale change at 40.0'. Set 6" diameter casing by own weight to 42.6'.                             |  |
| -41.8'   |            |                            | Bottom of Harbor 41.8'                                                                           |                                                           |                                |                                                                                                   |  |
|   | 45         |                            | (CL) Greenish-grey, silty lean CLAY. Trace of mica & fine sand.                                  |                                                           | 1                              | 70                                                                                                |  |
| -44.8'   |            |                            |                                                                                                  |                                                           | 2                              | 27                                                                                                |  |
|   | 50         |                            | (SC) Greenish-grey, fine clayey SAND. Some silt, trace of mica.                                  |                                                           | 3                              | 42                                                                                                |  |
|   | 55         |                            |                                                                                                  |                                                           | 4                              | 36                                                                                                |  |
|   | 60         |                            |                                                                                                  |                                                           | 5                              | 30                                                                                                |  |
| -59.8'   |            |                            | Bottom of Boring 59.8'                                                                           |                                                           |                                | 52                                                                                                |  |
|   |            |                            | NOTE: Soils visually field classified in accordance with the Unified Soil Classification System. |                                                           |                                | 42                                                                                                |  |
|   |            |                            |                                                                                                  |                                                           |                                | 65                                                                                                |  |
|   |            |                            |                                                                                                  |                                                           |                                | 60                                                                                                |  |
|   |            |                            |                                                                                                  |                                                           |                                | 63                                                                                                |  |
|   |            |                            |                                                                                                  |                                                           |                                | 80                                                                                                |  |
|   |            |                            |                                                                                                  |                                                           |                                | 64                                                                                                |  |
|   |            |                            |                                                                                                  |                                                           |                                | BLOWS PER FOOT:<br>Number required to drive 1 1/4" I.D. split spoon w/140 lb. hammer falling 30". |  |

MOB NO. 377-171

| DRILLING LOG   |       | VISION<br>SOUTH ATLANTIC |                                              | INSTALLATION<br>SAVANNAH, GA.                                                                     |                   | SHEET 1<br>OF 1 SHEETS                                                            |  |
|---|-------|--------------------------|----------------------------------------------|---------------------------------------------------------------------------------------------------|-------------------|-----------------------------------------------------------------------------------|--|
| 1. PROJECT<br>SAVANNAH HARBOR DEEPENING                                                                                      |       |                          |                                              | 10. SIZE AND TYPE OF BIT<br>1 1/2" split spoon, 5/8" fish tail                                    |                   |                                                                                   |  |
| 2. LOCATION (Coordinates or Station)<br>X-817736 Y-776361 GA. EAST                                                           |       |                          |                                              | 11. DATUM FOR ELEVATION SHOWN (TBM or MSL)<br>MLW                                                 |                   |                                                                                   |  |
| 3. DRILLING AGENCY<br>SAVANNAH DISTRICT                                                                                      |       |                          |                                              | 12. MANUFACTURER'S DESIGNATION OF DRILL<br>FALLING 314                                            |                   |                                                                                   |  |
| 4. HOLE NO. (As shown on drawing title and file number)<br>SH-171                                                            |       |                          |                                              | 13. TOTAL NO. OF OVER-BURDEN SAMPLES TAKEN<br>6                                                   |                   | 13. DISTURBED<br>0                                                                |  |
| 5. NAME OF DRILLER<br>DAVID JUSTISS                                                                                          |       |                          |                                              | 14. TOTAL NUMBER CORE BOXES<br>0                                                                  |                   | 15. ELEVATION GROUND WATER<br>N/A                                                 |  |
| 6. DIRECTION OF HOLE<br><input checked="" type="checkbox"/> VERTICAL <input type="checkbox"/> INCLINED _____ DEG. FROM VERT. |       |                          |                                              | 16. DATE HOLE<br>14 DEC 91                                                                        |                   | 16. COMPLETED<br>14 DEC 91                                                        |  |
| 7. THICKNESS OF OVERBURDEN<br>60.5' (WATER 39.5')                                                                            |       |                          |                                              | 17. ELEVATION TOP OF HOLE<br>0.0'                                                                 |                   | 18. TOTAL CORE RECOVERY FOR BORING<br>N/A                                         |  |
| 8. DEPTH DRILLED INTO ROCK<br>0.0'                                                                                           |       |                          |                                              | 19. SIGNATURE OF INSPECTOR<br>JAMES ARTHUR, P.G.                                                  |                   |                                                                                   |  |
| 9. TOTAL DEPTH OF HOLE<br>60.5'                                                                                              |       |                          |                                              |                                                                                                   |                   |                                                                                   |  |
| ELEVATION   | DEPTH | LEGEND                   | CLASSIFICATION OF MATERIALS<br>(Description) | % CORE RECOVERY<br>NO. JAR                                                                        | BOX OR SAMPLE NO. | REMARKS<br>(Drilling time, water loss, depth of weathering, etc., if significant) |  |
| 0.0   | 0     |                          |                                              |                                                                                                   |                   | BLOWS                                                                             |  |
|   | 35    |                          | Water                                        |                                                                                                   |                   | Scale change at 35.0',<br>Set 6" diameter casing by own weight to 45.7'.          |  |
|   | 40    |                          | Bottom of Harbor 39.5'                       |                                                                                                   |                   |                                                                                   |  |
|   | 40    |                          | (MH) Dark grey, clayey SILT.                 |                                                                                                   | 1                 | Weight of rods drove split spoon from 39.5' to 45.5'.                             |  |
|   | 44.5' |                          | (SC) Dark grey, fine to medium clayey SAND.  |                                                                                                   | 2                 |                                                                                   |  |
|   | 45.5' |                          | (CH) Gray, fat CLAY. Some silt & fine sand.  |                                                                                                   | 3                 |                                                                                   |  |
|   | 48.5' |                          | (SC) Gray, fine clayey SAND.                 |                                                                                                   | 4                 |                                                                                   |  |
|   | 50    |                          |                                              |                                                                                                   |                   |                                                                                   |  |
|   | 55    |                          |                                              |                                                                                                   | 5                 |                                                                                   |  |
|   | 60    |                          |                                              |                                                                                                   | 6                 |                                                                                   |  |
|   | 60.5' |                          | Bottom of Boring 60.5'                       |                                                                                                   |                   |                                                                                   |  |
| NOTE: Soils visually field classified in accordance with the Unified Soil Classification System.                             |       |                          |                                              | BLOWS PER FOOT:<br>Number required to drive 1 1/2" I.D. split spoon w/140 lb. hammer falling 30". |                   |                                                                                   |  |

Hole No. SH-172

| DRILLING LOG   |              | VISION<br>SOUTH ATLANTIC |                                                                                                  | INSTALLATION<br>SAVANNAH, GA.                                                |                          | SHEET 1<br>OF 1 SHEETS                                                                           |  |
|---|--------------|--------------------------|--------------------------------------------------------------------------------------------------|------------------------------------------------------------------------------|--------------------------|--------------------------------------------------------------------------------------------------|--|
| 1. PROJECT<br>SAVANNAH HARBOR DEEPENING                                                                                      |              |                          |                                                                                                  | 10. SIZE AND TYPE OF BIT<br>1 1/4" SPLITSPOON, 5/8" FISH TAIL                |                          |                                                                                                  |  |
| 2. LOCATION (Coordinates or Station)<br>X=818054 Y=775978 GA. EAST                                                           |              |                          |                                                                                                  | 11. DATUM FOR ELEVATION SHOWN (TBM or MSL)<br>MLW                            |                          |                                                                                                  |  |
| 3. DRILLING AGENCY<br>SAVANNAH DISTRICT                                                                                      |              |                          |                                                                                                  | 12. MANUFACTURER'S DESIGNATION OF DRILL<br>Falling 314                       |                          |                                                                                                  |  |
| 4. HOLE NO. (As shown on drawing title and file number)<br>SH-172                                                            |              |                          |                                                                                                  | 13. TOTAL NO. OF OVER-BURDEN SAMPLES TAKEN<br>DISTURBED: 4<br>UNDISTURBED: 0 |                          |                                                                                                  |  |
| 5. NAME OF DRILLER<br>DAVID JUSTISS                                                                                          |              |                          |                                                                                                  | 14. TOTAL NUMBER CORE BOXES<br>0                                             |                          |                                                                                                  |  |
| 6. DIRECTION OF HOLE<br><input checked="" type="checkbox"/> VERTICAL <input type="checkbox"/> INCLINED _____ DEG. FROM VERT. |              |                          |                                                                                                  | 15. ELEVATION GROUND WATER<br>N/A                                            |                          |                                                                                                  |  |
| 7. THICKNESS OF OVERBURDEN<br>59.9' (Water 43.4')                                                                            |              |                          |                                                                                                  | 16. DATE HOLE<br>STARTED: 25 JAN 92<br>COMPLETED: 25 JAN 92                  |                          |                                                                                                  |  |
| 8. DEPTH DRILLED INTO ROCK<br>0.0'                                                                                           |              |                          |                                                                                                  | 17. ELEVATION TOP OF HOLE<br>0.0'                                            |                          |                                                                                                  |  |
| 9. TOTAL DEPTH OF HOLE<br>59.9'                                                                                              |              |                          |                                                                                                  | 18. TOTAL CORE RECOVERY FOR BORING<br>N/A                                    |                          |                                                                                                  |  |
|   |              |                          |                                                                                                  | 19. SIGNATURE OF INSPECTOR<br>JAMES ARTHUR, P.C.                             |                          |                                                                                                  |  |
| ELEVATION<br>0.0   | DEPTH<br>0.0 | LEGEND<br>c              | CLASSIFICATION OF MATERIALS<br>(Description)<br>d                                                | % CORE RECOVERY<br>e                                                         | BOX OR SAMPLE NO.<br>UAR | REMARKS<br>(Drilling time, water loss, depth of weathering, etc., if significant)<br>f           |  |
|   |              |                          | Water                                                                                            |                                                                              |                          | Scale change at 40.0'. Set 6" diameter casing by own weight to 44.3'.                            |  |
|   | 40           |                          | Bottom of Harbor 43.4'                                                                           |                                                                              |                          | 0                                                                                                |  |
| -43.4'   | 45           |                          | (CL) Dark grey, silty lean CLAY. Some fine sand.                                                 |                                                                              | 1                        | 27                                                                                               |  |
|   |              |                          | D&M                                                                                              |                                                                              |                          | 99                                                                                               |  |
| -47.9'   | 50           |                          | (SC) Olive-grey, fine clayey SAND. Some silt, trace of mica.                                     |                                                                              | 2                        | 32                                                                                               |  |
|   |              |                          | Olive-grey                                                                                       |                                                                              |                          | 31                                                                                               |  |
|   | 55           |                          |                                                                                                  |                                                                              | 3                        | 90                                                                                               |  |
|   |              |                          |                                                                                                  |                                                                              |                          | 89                                                                                               |  |
|   | 60           |                          |                                                                                                  |                                                                              | 4                        | 100/0.6                                                                                          |  |
| -59.9'   |              |                          |                                                                                                  |                                                                              |                          | 100/0.9                                                                                          |  |
|   |              |                          | Bottom of Boring 59.9'                                                                           |                                                                              |                          | 90                                                                                               |  |
|   |              |                          | NOTE: Soils visually field classified in accordance with the Unified Soil Classification System. |                                                                              |                          | 54                                                                                               |  |
|   |              |                          |                                                                                                  |                                                                              |                          | 39                                                                                               |  |
|   |              |                          |                                                                                                  |                                                                              |                          | BLOWS PER FOOT:<br>Number required to drive 1 1/4" I.D. splitspoon w/140 lb. hammer falling 30". |  |

Hole No. SM-173

| DRILLING LOG   |              | DIVISION<br>SOUTH ATLANTIC |                                                                                                  | INSTALLATION<br>SAVANNAH, GA.                                |                                | SHEET 1<br>OF 1 SHEETS                                                                                 |  |
|---|--------------|----------------------------|--------------------------------------------------------------------------------------------------|--------------------------------------------------------------|--------------------------------|---|--|
| 1. PROJECT<br>SAVANNAH HARBOR DEEPENING                                                                                      |              |                            |                                                                                                  | 10. SIZE AND TYPE OF BIT<br>1 3/4" SPLITSPOON, 5/8" FISHTAIL |                                |   |  |
| 2. LOCATION (Coordinates or Station)<br>X-818264 Y-775913 GA. EAST                                                           |              |                            |                                                                                                  | 11. DATUM FOR ELEVATION SHOWN (TBM or MSL)<br>MLW            |                                |   |  |
| 3. DRILLING AGENCY<br>SAVANNAH DISTRICT                                                                                      |              |                            |                                                                                                  | 12. MANUFACTURER'S DESIGNATION OF DRILL<br>Falling 314       |                                |   |  |
| 4. HOLE NO. (As shown on drawing title and file number)<br>SH-173                                                            |              |                            |                                                                                                  | 13. TOTAL NO. OF OVER-BURDEN SAMPLES TAKEN<br>5              |                                | DISTURBED<br>UNDISTURBED<br>0                                                                          |  |
| 5. NAME OF DRILLER<br>DAVID JUSTISS                                                                                          |              |                            |                                                                                                  | 14. TOTAL NUMBER CORE BOXES<br>0                             |                                |   |  |
| 6. DIRECTION OF HOLE<br><input checked="" type="checkbox"/> VERTICAL <input type="checkbox"/> INCLINED _____ DEG. FROM VERT. |              |                            |                                                                                                  | 15. ELEVATION GROUND WATER<br>N/A                            |                                |   |  |
| 7. THICKNESS OF OVERBURDEN<br>59.8' (Water 44.4')                                                                            |              |                            |                                                                                                  | 16. DATE HOLE<br>27 JAN 92                                   |                                | STARTED<br>COMPLETED<br>27 JAN 92                                                                      |  |
| 8. DEPTH DRILLED INTO ROCK<br>0.0'                                                                                           |              |                            |                                                                                                  | 17. ELEVATION TOP OF HOLE<br>0.0'                            |                                |   |  |
| 9. TOTAL DEPTH OF HOLE<br>59.8'                                                                                              |              |                            |                                                                                                  | 18. TOTAL CORE RECOVERY FOR BORING<br>N/A                    |                                |   |  |
|   |              |                            |                                                                                                  | 19. SIGNATURE OF INSPECTOR<br>JAMES ARTHUR, P.G.             |                                |   |  |
| ELEVATION<br>0.0   | DEPTH<br>0.0 | LEGEND<br>a                | CLASSIFICATION OF MATERIALS<br>(Description)<br>d                                                | % CORE<br>RECOVERY<br>e                                      | BOX OR<br>SAMPLE<br>NO.<br>JAR | REMARKS<br>(Drilling time, water loss, depth of<br>weathering, etc., if significant)<br>g              |  |
|   |              |                            | Water                                                                                            |                                                              |                                | Scale change at 40.0'. Set 6" diameter casing by own weight to 48.2'.                                  |  |
|   | 40           |                            |                                                                                                  |                                                              |                                |   |  |
|   | 44.4'        |                            | Bottom of Harbor 44.4'                                                                           |                                                              |                                |   |  |
|   | 45           |                            | (MH) Very dark grey to black clayey SILT.                                                        |                                                              | 1                              | Weight of rods drove splitspoon from 44.4' to 47.9'. Jar sample 2 taken from approx. 47.5' to 47.9'. 0 |  |
|   | 47.5'        |                            |                                                                                                  |                                                              | 2                              |   |  |
|   |              |                            | (SC) Dark grey, fine clayey SAND. Trace of silt.                                                 |                                                              | 3                              |   |  |
|   | 50           |                            |                                                                                                  |                                                              |                                |   |  |
|   |              |                            |                                                                                                  |                                                              | 4                              |   |  |
|   | 55           |                            |                                                                                                  |                                                              |                                |   |  |
|   |              |                            |                                                                                                  |                                                              | 5                              |   |  |
|   | 59.8'        |                            | Bottom of Boring 59.8'                                                                           |                                                              |                                | 100/0.9                                                                                                |  |
|   |              |                            | NOTE: Soils visually field classified in accordance with the Unified Soil Classification System. |                                                              |                                | BLOWS PER FOOT:<br>Number required to drive 1 3/4" I.D. splitspoon w/140 lb. hammer falling 30".       |  |

HOLE NO. 37-174

| DRILLING LOG   |            | DIVISION<br>SOUTH ATLANTIC |                                                                                                  | INSTALLATION<br>SAVANNAH, GA.                                           |                              | SHEET 1<br>OF 1 SHEETS                                                                           |  |
|---|------------|----------------------------|--------------------------------------------------------------------------------------------------|-------------------------------------------------------------------------|------------------------------|--------------------------------------------------------------------------------------------------|--|
| 1. PROJECT<br>SAVANNAH HARBOR DEEPENING                                                                                      |            |                            |                                                                                                  | 10. SIZE AND TYPE OF BIT<br>1 1/4" SPLITSPOON, 5/8" FISHTAIL            |                              |                                                                                                  |  |
| 2. LOCATION (Coordinates or Station)<br>X-818856 Y-775859 GA. EAST                                                           |            |                            |                                                                                                  | 11. DATUM FOR ELEVATION SHOWN (TBM or MSL)<br>MLW                       |                              |                                                                                                  |  |
| 3. DRILLING AGENCY<br>SAVANNAH DISTRICT                                                                                      |            |                            |                                                                                                  | 12. MANUFACTURER'S DESIGNATION OF DRILL<br>Failing 314                  |                              |                                                                                                  |  |
| 4. HOLE NO. (As shown on drawing title and title number)<br>SH-174                                                           |            |                            |                                                                                                  | 13. TOTAL NO. OF OVER-BURDEN SAMPLES TAKEN<br>DISTURBED 6 UNDISTURBED 0 |                              |                                                                                                  |  |
| 5. NAME OF DRILLER<br>DAVID JUSTISS                                                                                          |            |                            |                                                                                                  | 14. TOTAL NUMBER CORE BOXES<br>0                                        |                              |                                                                                                  |  |
| 6. DIRECTION OF HOLE<br><input checked="" type="checkbox"/> VERTICAL <input type="checkbox"/> INCLINED _____ DEG. FROM VERT. |            |                            |                                                                                                  | 15. ELEVATION GROUND WATER N/A                                          |                              |                                                                                                  |  |
| 7. THICKNESS OF OVERBURDEN 59.6' (Water 41.6')                                                                               |            |                            |                                                                                                  | 16. DATE HOLE<br>STARTED 27 JAN 92 COMPLETED 27 JAN 92                  |                              |                                                                                                  |  |
| 8. DEPTH DRILLED INTO ROCK 0.0'                                                                                              |            |                            |                                                                                                  | 17. ELEVATION TOP OF HOLE 0.0'                                          |                              |                                                                                                  |  |
| 9. TOTAL DEPTH OF HOLE 59.6'                                                                                                 |            |                            |                                                                                                  | 18. TOTAL CORE RECOVERY FOR BORING N/A                                  |                              |                                                                                                  |  |
|   |            |                            |                                                                                                  | 19. SIGNATURE OF INSPECTOR<br>JAMES ARTHUR, P.G.                        |                              |                                                                                                  |  |
| ELEVATION<br>0.0   | DEPTH<br>0 | LEGEND<br>c                | CLASSIFICATION OF MATERIALS<br>(Description)<br>d                                                | % CORE<br>RECOVER-<br>ERY<br>e                                          | BOX OR<br>SAMPLE<br>NO.<br>f | REMARKS<br>(Drilling time, water loss, depth of<br>weathering, etc., if significant)<br>g        |  |
|   |            |                            | Water                                                                                            |                                                                         |                              | Scale change at 40.0'. Set 6" diameter casing by own weight to 41.9'.                            |  |
|   | 40         |                            | Bottom of Harbor 41.6'                                                                           |                                                                         |                              |                                                                                                  |  |
| -41.6'   |            |                            | (SC) Dark grey, fine clayey SAND. Some silt, trace of mica.                                      |                                                                         | 1                            | 30                                                                                               |  |
| -43.1'   |            |                            | (SM) Dark grey, fine silty SAND. Some clay & mica.                                               |                                                                         | 2                            | 76                                                                                               |  |
| -46.1'   | 45         |                            | (SC) Grey, fine clayey SAND. Trace of silt.                                                      |                                                                         | 3                            | 49                                                                                               |  |
| -49.1'   |            |                            | Dark grey.                                                                                       |                                                                         | 4                            | 34                                                                                               |  |
|   | 50         |                            |                                                                                                  |                                                                         |                              | 38                                                                                               |  |
|   | 55         |                            |                                                                                                  |                                                                         | 5                            | 44                                                                                               |  |
|   |            |                            |                                                                                                  |                                                                         |                              | 55                                                                                               |  |
|   |            |                            |                                                                                                  |                                                                         | 6                            | 61                                                                                               |  |
|   |            |                            |                                                                                                  |                                                                         |                              | 64                                                                                               |  |
|   |            |                            |                                                                                                  |                                                                         |                              | 58                                                                                               |  |
|   |            |                            |                                                                                                  |                                                                         |                              | 92                                                                                               |  |
|   |            |                            |                                                                                                  |                                                                         |                              | 80                                                                                               |  |
| -59.6'   | 60         |                            | Bottom of Boring 59.6'                                                                           |                                                                         |                              |                                                                                                  |  |
|   |            |                            | NOTE: Soils visually field classified in accordance with the Unified Soil Classification System. |                                                                         |                              | BLOWS PER FOOT:<br>Number required to drive 1 1/4" I.D. splitspoon w/140 lb. hammer falling 30". |  |

MOIS NO. 37-17J

| DRILLING LOG   |              | DIVISION<br>SOUTH ATLANTIC |                                                                                                  | INSTALLATION<br>SAVANNAH, GA.                                |                               | SHEET 1<br>OF 1 SHEETS                                                                            |    |  |
|---|--------------|----------------------------|--------------------------------------------------------------------------------------------------|--------------------------------------------------------------|-------------------------------|---------------------------------------------------------------------------------------------------|----|--|
| 1. PROJECT<br>SAVANNAH HARBOR DEEPENING                                                                                      |              |                            |                                                                                                  | 10. SIZE AND TYPE OF BIT<br>1 3/4" SPLITSPOON, 5/2" FISHTAIL |                               |                                                                                                   |    |  |
| 2. LOCATION (Coordinates or Station)<br>X-818516 Y-775447 GA. EAST                                                           |              |                            |                                                                                                  | 11. DATUM FOR ELEVATION SHOWN (TBM or MSL)<br>MLW            |                               |                                                                                                   |    |  |
| 3. DRILLING AGENCY<br>SAVANNAH DISTRICT                                                                                      |              |                            |                                                                                                  | 12. MANUFACTURER'S DESIGNATION OF DRILL<br>Failing 314       |                               |                                                                                                   |    |  |
| 4. HOLE NO. (As shown on drawing title and file number)<br>SH-175                                                            |              |                            |                                                                                                  | 13. TOTAL NO. OF OVER-BURDEN SAMPLES TAKEN                   |                               | DISTURBED<br>5<br>UNDISTURBED<br>0                                                                |    |  |
| 5. NAME OF DRILLER<br>DAVID JUSTISS                                                                                          |              |                            |                                                                                                  | 14. TOTAL NUMBER CORE BOXES<br>0                             |                               | 15. ELEVATION GROUND WATER<br>N/A                                                                 |    |  |
| 6. DIRECTION OF HOLE<br><input checked="" type="checkbox"/> VERTICAL <input type="checkbox"/> INCLINED _____ DEG. FROM VERT. |              |                            |                                                                                                  | 16. DATE HOLE<br>17 NOV 91                                   |                               | STARTED<br>17 NOV 91<br>COMPLETED<br>17 NOV 91                                                    |    |  |
| 7. THICKNESS OF OVERBURDEN<br>60.1' (Water 43.6')                                                                            |              |                            |                                                                                                  | 17. ELEVATION TOP OF HOLE<br>0.0'                            |                               | 18. TOTAL CORE RECOVERY FOR BORING<br>N/A                                                         |    |  |
| 8. DEPTH DRILLED INTO ROCK<br>0.0'                                                                                           |              |                            |                                                                                                  | 19. SIGNATURE OF INSPECTOR<br>JAMES ARTHUR, P.G.             |                               |                                                                                                   |    |  |
| 9. TOTAL DEPTH OF HOLE<br>60.1'                                                                                              |              |                            |                                                                                                  |                                                              |                               |                                                                                                   |    |  |
| ELEVATION<br>0.0   | DEPTH<br>0.0 | LEGEND<br>c                | CLASSIFICATION OF MATERIALS<br>(Description)<br>d                                                | % CORE RECOVERY<br>e                                         | BOX OR SAMPLE NO.<br>f<br>UAR | REMARKS<br>(Drilling time, water loss, depth of weathering, etc., if significant)<br>g<br>BLOWS   |    |  |
|   | 40           |                            | Water                                                                                            |                                                              |                               | Scale change at 40.0'.<br>Set 6" diameter casing by own weight to 44.1'.                          |    |  |
| -43.6'   |              |                            | Bottom of Harbor 43.6'                                                                           |                                                              |                               |                                                                                                   |    |  |
| -45.1'   | 45           |                            | (SC) Greenish-grey, fine clayey SAND. Some silt, trace of mica.                                  |                                                              | 1                             | 24                                                                                                |    |  |
| -46.6'   |              |                            | Light olive to greenish-grey.                                                                    |                                                              |                               | 37                                                                                                |    |  |
|   |              |                            |                                                                                                  |                                                              | 2                             | 42                                                                                                |    |  |
|   | 50           |                            |                                                                                                  | Greenish-grey.                                               |                               | 3                                                                                                 | 42 |  |
|   |              |                            |                                                                                                  |                                                              |                               |                                                                                                   | 49 |  |
|   | 55           |                            |                                                                                                  |                                                              |                               | 74                                                                                                |    |  |
|   |              |                            |                                                                                                  |                                                              |                               | 50                                                                                                |    |  |
|   | 60           |                            |                                                                                                  |                                                              | 4                             | 57                                                                                                |    |  |
|   |              |                            |                                                                                                  |                                                              |                               | 77                                                                                                |    |  |
|   |              |                            |                                                                                                  |                                                              | 5                             | 77                                                                                                |    |  |
| -60.1'   | 60           |                            |                                                                                                  |                                                              |                               | 90                                                                                                |    |  |
|   |              |                            | Bottom of Boring 60.1'                                                                           |                                                              |                               | BLOWS PER FOOT:<br>Number required to drive 1 3/4" I.D. split spoon w/140 lb. hammer falling 30". |    |  |
|   |              |                            | NOTE: Soils visually field classified in accordance with the Unified Soil Classification System. |                                                              |                               |                                                                                                   |    |  |

Hole No. SM-04

| DRILLING LOG   |       | DIVISION       | INSTALLATION   |                 | SHEET 1 OF 2 SHEETS |                                                                                             |
|---|-------|----------------|---|-----------------|---------------------|---------------------------------------------------------------------------------------------|
| 1. PROJECT<br>Savannah Harbor Widening                                                                                       |       | South Atlantic | Savannah, GA   |                 |                     |                                                                                             |
| 2. LOCATION (Coordinates or Station)<br>Y-819190, Y-775340                                                                   |       |                | 10. SIZE AND TYPE OF BIT 3/8" ID splitspoon &                                                                   |                 |                     |                                                                                             |
| 3. DRILLING AGENCY<br>Savannah District                                                                                      |       |                | 11. DATUM FOR ELEVATION SHOWN (TBM or MSL) 4X54                                                                 |                 |                     |                                                                                             |
| 4. HOLE NO. (As shown on drawing title and file number)<br>SH-84                                                             |       |                | 12. MANUFACTURER'S DESIGNATION OF DRILL<br>Falling 314                                                          |                 |                     |                                                                                             |
| 5. NAME OF DRILLER<br>T.W. Scott, E. Mauldin                                                                                 |       |                | 13. TOTAL NO. OF OVER-BURDEN SAMPLES TAKEN                                                                      |                 | DISTURBED<br>11     | UNDISTURBED<br>0                                                                            |
| 6. DIRECTION OF HOLE<br><input checked="" type="checkbox"/> VERTICAL <input type="checkbox"/> INCLINED _____ DEG. FROM VERT. |       |                | 14. TOTAL NUMBER CORE BOXES                                                                                     |                 |                     |                                                                                             |
| 7. THICKNESS OF OVERBURDEN 50.1'                                                                                             |       |                | 15. ELEVATION GROUND WATER 0.0 MLW                                                                              |                 |                     |                                                                                             |
| 8. DEPTH DRILLED INTO ROCK 0.0'                                                                                              |       |                | 16. DATE HOLE STARTED 12 Sep 83 COMPLETED 12 Sep 83                                                             |                 |                     |                                                                                             |
| 9. TOTAL DEPTH OF HOLE 50.1'                                                                                                 |       |                | 17. ELEVATION TOP OF HOLE 0.0 MLW                                                                               |                 |                     |                                                                                             |
|   |       |                | 18. TOTAL CORE RECOVERY FOR BORING %                                                                            |                 |                     |                                                                                             |
|   |       |                | 19. SIGNATURE OF INSPECTOR<br>James E. Bolen Geologist                                                          |                 |                     |                                                                                             |
| ELEVATION   | DEPTH | LEGEND         | CLASSIFICATION OF MATERIALS (Description)                                                                       | % CORE RECOVERY | BOX OR SAMPLE NO.   | REMARKS (Drilling time, water loss, depth of weathering, etc., if sign (yard) Blows         |
| 0.0   | 0     |                | Sea Water 0.0'-26.9'                                                                                            |                 | JAR                 |                                                                                             |
|   | 10    |                |   |                 |                     | Note: Change of scale @ 20.0'                                                               |
|   | 20    |                |   |                 |                     |                                                                                             |
|   | 25    |                |   |                 |                     | SAMPLE LAD                                                                                  |
|   |       |                |   |                 |                     | No. Class LL PL PI                                                                          |
|   |       |                |   |                 |                     | 2 SP NP NP NP                                                                               |
|   |       |                |   |                 |                     | 3 SP NP NP NP                                                                               |
|   |       |                |   |                 |                     | 7 MH 74 35 39                                                                               |
|   |       |                |   |                 |                     | 10 CH 113 39 74                                                                             |
| -26.9   |       |                | Bottom of Harbor 26.9'                                                                                          |                 |                     |                                                                                             |
|   | 30    |                | SM-Gray silty coarse, medium sand low silt content                                                              |                 | 1                   | Note: Weight of tool 26.9-27.5'                                                             |
|   |       |                | Gray, black with traces of fine gravel and clay                                                                 |                 | 2                   | Set 6" diameter steel casing to 29.2'.                                                      |
|   | 35    |                | Gray silty coarse medium sand, low silt content                                                                 |                 | 3                   |                                                                                             |
|   |       |                |   |                 | 4                   |                                                                                             |
|   |       |                |   |                 |                     |                                                                                             |
|   |       |                |   |                 | 5                   |                                                                                             |
| -38.0   |       |                | ML-Dark green clayey silt with 15% fine sand                                                                    |                 | 6                   |                                                                                             |
|   | 40    |                |   |                 | 7                   | Note: Change of scale at 40.0'                                                              |
|   |       |                |   |                 | 8                   |                                                                                             |
| -42.0   |       |                | Continued on Sheet 2<br>Note: Soils field classified in accordance with the Unified Soil Classification System. |                 |                     | Blows Per Foot: Number required to drive 1 3/8" 1D splitspoon w/140 lb. hammer falling 30". |

| DRILLING LOG (Cont Sheet)           |       |        | ELEVATION TOP OF HOLE                                                                                  |                          | Hole No. SH-84                 |                                                                                           |
|-------------------------------------|-------|--------|---|--------------------------|--------------------------------|-------------------------------------------------------------------------------------------|
| PROJECT<br>Savannah Harbor Widening |       |        | INSTALLATION<br>Savannah, GA                                                                           |                          | SHEET 2<br>OF 2 SHEETS         |                                                                                           |
| ELEVATION                           | DEPTH | LEGEND | CLASSIFICATION OF MATERIALS<br>(Description)                                                           | % CORE<br>RECOVER<br>ERY | BOX OR<br>SAMPLE<br>NO.<br>JAR | REMARKS<br>(Drilling time, water loss, depth of<br>weathering, etc., if significant) BLOW |
| -42.0                               | 42.0  | c      | d   | e                        | 8                              | Began Coring at 42.5'                                                                     |
| -42.5                               |       |        | ML-Dark green clayey silt,<br>with 15% fine sand.                                                      |                          |                                |                                                                                           |
|                                     |       |        | Core Loss-42.5'-45.6' -<br>believed to be clayey silt,<br>easily washed out, rapid<br>bit penetration. | 0<br>RQD                 |                                | Pull 1<br>From 42.5' To 45.6'<br>Run 3.1' Rec 0.0'<br>CL 3.1'                             |
|                                     |       |        |   | 0                        |                                | All core washed out.                                                                      |
|                                     |       |        |   |                          |                                | Note: Change of scale<br>at 45.0'                                                         |
| -45.6                               | 45    |        | ML-Dark green clayey silt,<br>with 15% fine sand                                                       | 45.6'                    | 9                              | Note: Resume split-                                                                       |
|                                     |       |        |   |                          | 10                             | spooning at 45.6'                                                                         |
| -50.1                               | 50    |        |   |                          | 11                             |                                                                                           |
|                                     |       |        | Bottom of Hole: 50.1'                                                                                  |                          |                                | Note: Depth figure in<br>column 'e' is a taped<br>depth after Pull.                       |



Hole No. SH-83

| DRILLING LOG   |  | DIVISION       | INSTALLATION                                           |  | SHEET 1 OF 1 SHEETS                                    |                  |
|---|--|----------------|--------------------------------------------------------|--|--------------------------------------------------------|------------------|
| 1. PROJECT<br>Savannah Harbor Widening                                                                                        |  | South Atlantic | Savannah, GA                                           |  |                                                        |                  |
| 2. LOCATION (Coordinates of Station)<br>X-820005, Y-773530                                                                    |  |                | 10. SIZE AND TYPE OF BIT<br>1-3/8" ID splitspoon, 5"   |  | 11. DATUM FOR ELEVATION SHOWN (TBM or MSL)<br>fishtail |                  |
| 3. DRILLING AGENCY<br>Savannah District                                                                                       |  |                | 12. MANUFACTURER'S DESIGNATION OF DRILL<br>Failing 314 |  |                                                        |                  |
| 4. HOLE NO. (As shown on logging title and file number)<br>SH-83                                                              |  |                | 13. TOTAL NO. OF OVER-BURDEN SAMPLES TAKEN             |  | DISTURBED<br>8                                         | UNDISTURBED<br>0 |
| 5. NAME OF DRILLER<br>T.W. Scott                                                                                              |  |                | 14. TOTAL NUMBER CORE BOXES                            |  |                                                        |                  |
| 6. DIRECTION OF HOLE<br><input checked="" type="checkbox"/> VERTICAL, <input type="checkbox"/> INCLINED _____ DEG. FROM VERT. |  |                | 15. ELEVATION GROUND WATER                             |  |                                                        |                  |
| 7. THICKNESS OF OVERBURDEN<br>45.8'                                                                                           |  |                | 16. DATE HOLE<br>STARTED 10 Sep 83 COMPLETED 11 Sep 83 |  |                                                        |                  |
| 8. DEPTH DRILLED INTO ROCK<br>0.0'                                                                                            |  |                | 17. ELEVATION TOP OF HOLE<br>0.0'                      |  |                                                        |                  |
| 9. TOTAL DEPTH OF HOLE<br>45.8'                                                                                               |  |                | 18. TOTAL CORE RECOVERY FOR BORING                     |  |                                                        |                  |
|   |  |                | 19. SIGNATURE OF INSPECTOR<br>James Arthur, Geologist  |  |                                                        |                  |

| ELEVATION | DEPTH | LEGEND | CLASSIFICATION OF MATERIALS (Description)                                 | % CORE RECOVERY | BOX OR SAMPLE NO. | REMARKS (Drilling time, water loss, depth of penetration, etc., if significant)                                            |
|-----------|-------|--------|---------------------------------------------------------------------------|-----------------|-------------------|---|
| 0.0       | 0     |        | Sea Water 0.0'-17.3'                                                      |                 |                   | Blows   |
| -17.3     | 17    |        | Bottom of Harbor: 17.3'                                                   |                 |                   | Note change of scale at 17.0'                                                                                              |
| -20.3     | 22    |        | SP-Gray medium to coarse poorly graded sand with trace of fine gravel     |                 | 1                 | Note: Set 6" casing to 17.3'.<br>Weight of rods with hammer drove splitspoon from 17.3' to 18.3'. Continued drive to 18.8' |
| -23.3     | 27    |        | Tannish gray with trace of silt                                           |                 | 2                 | Reset casing to 24.2', 34.0' 35.8' and 36.8'.                                                                              |
| -24.8     | 32    |        | SM-Tannish gray fine to medium silty sand with layer of gray plastic silt |                 | 3                 |   |
| -27.8     | 37    |        | SP-Tannish gray fine to medium poorly graded sand with trace of silt      |                 | 4                 |   |
| -30.8     | 42    |        | Gray, fine grained, trace of mica                                         |                 |                   | SATTLE LAB   |
| -33.8     | 47    |        | Tannish gray, fine to medium grained.                                     |                 | 5                 | No. Class LL PL PI   |
| -35.3     | 52    |        | Medium to coarse grained with 15% fine gravel                             |                 |                   | 1 SP NP NP NP 27   |
| -37.8     | 57    |        | Fine to medium grained with trace of fine gravel.                         |                 |                   | 2 SC H 55 21 34   |
| -39.8     | 62    |        |                                                                           |                 |                   | 4 ST NP NP NP 56   |
| -42.8     | 67    |        | CL-Green micaceous lean clay.                                             |                 | 7                 | 7 CH 105 34 71 30   |
| -44.8     | 72    |        |                                                                           |                 |                   | 32.3' Ten blows required to drive splitspoon from 33.7' to 33.8'                                                           |
| -45.8     | 77    |        | With 20% fine sand                                                        |                 | 8                 | 39.8' Casing stopped following wash with fishtail                                                                          |
|           |       |        | Bottom of Hole: 45.8'                                                     |                 |                   | Blows Per Foot: Number required to drive 1 3/8" ID splitspoon w/140 lb. hammer falling 30".                                |

| DRILLING LOG   |            | DIVISION<br>South Atlantic |   | INSTALLATION<br>Savannah, GA                                                 |                              | Hole No. SH-85<br>SHEET 1<br>OF 2 SHEETS                                                    |    |    |    |
|---|------------|----------------------------|---|------------------------------------------------------------------------------|------------------------------|---------------------------------------------------------------------------------------------|----|----|----|
| 1. PROJECT<br>Savannah Harbor Widening                                                                                        |            |                            |   | 10. SIZE AND TYPE OF BIT 1 3/8" ID splitspoon                                |                              |                                                                                             |    |    |    |
| 2. LOCATION (Coordinates or Station)<br>X-821038, Y-771926                                                                    |            |                            |   | 11. DATUM FOR ELEVATION SHOWN (TBM or MSL)<br>MLW                            |                              |                                                                                             |    |    |    |
| 3. DRILLING AGENCY<br>Savannah District                                                                                       |            |                            |   | 12. MANUFACTURER'S DESIGNATION OF DRILL<br>Falling 314                       |                              |                                                                                             |    |    |    |
| 4. HOLE NO. (As shown on drawing title and file number)<br>SH-85                                                              |            |                            |   | 13. TOTAL NO. OF OVERBURDEN SAMPLES TAKEN                                    |                              | DISTURBED<br>12                                                                             |    |    |    |
|   |            |                            |   |                                                                              |                              | UNDISTURBED<br>0                                                                            |    |    |    |
| 5. NAME OF DRILLER<br>T. W. Scott and Earl Maulden                                                                            |            |                            |   | 14. TOTAL NUMBER CORE BOXES                                                  |                              |                                                                                             |    |    |    |
| 6. DIRECTION OF HOLE<br><input checked="" type="checkbox"/> VERTICAL, <input type="checkbox"/> INCLINED _____ DEG. FROM VERT. |            |                            |   | 15. ELEVATION GROUND WATER<br>0.0 MLW                                        |                              |                                                                                             |    |    |    |
| 7. THICKNESS OF OVERBURDEN<br>50.0'                                                                                           |            |                            |   | 16. DATE HOLE<br>13 Sep 83                                                   |                              |                                                                                             |    |    |    |
| 8. DEPTH DRILLED INTO ROCK<br>0.0'                                                                                            |            |                            |   | 17. ELEVATION TOP OF HOLE<br>0.0 MLW                                         |                              |                                                                                             |    |    |    |
| 9. TOTAL DEPTH OF HOLE<br>50.0'                                                                                               |            |                            |   | 18. TOTAL CORE RECOVERY FOR BORING<br>3                                      |                              |                                                                                             |    |    |    |
|   |            |                            |   | 19. SIGNATURE OF INSPECTOR<br>James E. Bolen Geologist <i>James E. Bolen</i> |                              |                                                                                             |    |    |    |
| ELEVATION<br>0.0   | DEPTH<br>0 | LEGEND<br>c                | CLASSIFICATION OF MATERIALS<br>(Description)<br>d                                                               | 1 CORE<br>RECOVERY<br>e                                                      | BOX OR<br>SAMPLE<br>NO.<br>f | REMARKS<br>(Drilling time, water loss, depth of weathering, etc., if significant)<br>g      |    |    |    |
|   | 10         |                            | Sea Water 0.0'-21.5'                                                                                            |                                                                              |                              | Note: Change of scale at 20.0'                                                              |    |    |    |
| -21.5   | 20         |                            | Bottom of Harbor: 21.5'                                                                                         |                                                                              |                              |                                                                                             |    |    |    |
| -23.0   | 25         |                            | Wood chips, fibers (old piling ?)                                                                               |                                                                              | 1                            |                                                                                             |    |    |    |
|   | 25         |                            | SM-Gray, brown silty coarse, medium sand (low silt content)                                                     |                                                                              | 2                            | SAMPLE LAB                                                                                  |    |    |    |
|   | 30         |                            | Gray silty medium grained sand, with a trace of coarse sand                                                     |                                                                              | 3                            | No. Class                                                                                   | LL | PL | PI |
|   | 35         |                            |   |                                                                              | 4                            | 2                                                                                           | SP | NP | NP |
|   | 40         |                            |   |                                                                              | 5                            | 6                                                                                           | SP | NP | NP |
|   | 45         |                            |   |                                                                              | 6                            | 7                                                                                           | CH | 99 | 31 |
|   |            |                            |   |                                                                              | 7                            | 10                                                                                          | CH | 97 | 34 |
|   |            |                            |   |                                                                              | 8                            |                                                                                             |    |    |    |
|   |            |                            |   |                                                                              | 9                            |                                                                                             |    |    |    |
| -39.5   | 40         |                            | ML-Dark green clayey silt with 10% fine sand                                                                    |                                                                              |                              |                                                                                             |    |    |    |
| -45.0   | 45         |                            | Continued on Sheet 2<br>Note: Soils field classified in accordance with the Unified Soil Classification System. |                                                                              |                              | Blows Per Foot: Number required to drive 1 3/8" ID splitspoon w/140 lb. hammer falling 30". |    |    |    |

| DRILLING LOG (Cont Sheet)           |       | ELEVATION TOP OF HOLE 0.0' MLW |                                                 | Hole No. SH-85               |                                |                                                                                           |            |
|-------------------------------------|-------|--------------------------------|-------------------------------------------------|------------------------------|--------------------------------|-------------------------------------------------------------------------------------------|------------|
| PROJECT<br>Savannah Harbor Widening |       |                                | INSTALLATION<br>Savannah, GA                    |                              | SHEET 2<br>OF 2 SHEETS         |                                                                                           |            |
| ELEVATION                           | DEPTH | LEGEND                         | CLASSIFICATION OF MATERIALS<br>(Description)    | % CORE<br>RECOV.<br>ERY<br>e | BOX OR<br>SAMPLE<br>NO.<br>JAR | REMARKS<br>(Drilling time, water loss, depth of<br>weathering, etc., if significant)<br>g | Blow:<br>h |
| -49.0                               | 45 b  | c                              | d                                               |                              | 9                              |                                                                                           | 5          |
|                                     |       |                                | ML-Dark green clayey silt<br>with 10% fine sand |                              | 10                             |                                                                                           | 6          |
|                                     |       |                                | With 15% fine sand                              |                              | 11                             |                                                                                           | 5          |
|                                     |       |                                |                                                 |                              | 12                             |                                                                                           | 6          |
| -50.0                               | 50    |                                | Bottom of Hole: 50.0'                           |                              |                                |                                                                                           |            |

46

Hole No. SH-87

| DRILLING LOG   |       | DIVISION       | INSTALLATION                                                                            | SHEET           |                       |   |
|---|-------|----------------|-----------------------------------------------------------------------------------------|-----------------|-----------------------|---|
|   |       | South Atlantic | Savannah, GA                                                                            | OF 2 SHEETS     |                       |   |
| 1. PROJECT<br>Savannah Harbor Widening                                                                                       |       |                | 10. SIZE AND TYPE OF BIT 3/8" ID splitspoon                                             |                 |                       |   |
| 2. LOCATION (Coordinates or Station)<br>X-826323, Y-765959                                                                   |       |                | 11. DATUM FOR ELEVATION SHOWN (TBM or MSL)<br>MSL                                       |                 |                       |   |
| 3. DRILLING AGENCY<br>Savannah District                                                                                      |       |                | 12. MANUFACTURER'S DESIGNATION OF DRILL<br>Falling 314                                  |                 |                       |   |
| 4. HOLE NO. (As shown on map or title and file number)<br>SH-87                                                              |       |                | 13. TOTAL NO. OF OVER-BURDEN SAMPLES TAKEN<br>DISTURBED 9 UNDISTURBED 0                 |                 |                       |   |
| 5. NAME OF DRILLER<br>E. Maulden & T. Scott                                                                                  |       |                | 14. TOTAL NUMBER CORE BOXES                                                             |                 |                       |   |
| 6. DIRECTION OF HOLE<br><input checked="" type="checkbox"/> VERTICAL <input type="checkbox"/> INCLINED _____ DEG. FROM VERT. |       |                | 15. ELEVATION GROUND WATER 0.0' MLW                                                     |                 |                       |   |
| 7. THICKNESS OF OVERBURDEN 50.0'                                                                                             |       |                | 16. DATE HOLE STARTED 14 Sep 83 COMPLETED 15 Sep 83                                     |                 |                       |   |
| 8. DEPTH DRILLED INTO ROCK 0.0'                                                                                              |       |                | 17. ELEVATION TOP OF HOLE 0.0' MLW                                                      |                 |                       |   |
| 9. TOTAL DEPTH OF HOLE 50.0'                                                                                                 |       |                | 18. TOTAL CORE RECOVERY FOR BORING 1                                                    |                 |                       |   |
|   |       |                | 19. SIGNATURE OF INSPECTOR<br>James E. Rolan, Geologist <i>James E. Rolan</i>           |                 |                       |   |
| ELEVATION   | DEPTH | LEGEND         | CLASSIFICATION OF MATERIALS (Description)                                               | % CORE RECOVERY | BOX OR SAMPLE NO. JAR | REMARKS (Drilling time, water loss, depth of weathering, etc.; if significant)                      |
| 0.0'   | 0     |                |                                                                                         |                 |                       | Blows                                                                                               |
|   | 10    |                | Sea Water 0.0'-19.6'                                                                    |                 |                       | Note: Change of scale at 10.0'                                                                      |
|   | 15    |                |                                                                                         |                 |                       | SAMPLE LAB                                                                                          |
|   |       |                |                                                                                         |                 |                       | No. Class LL PL PI                                                                                  |
|   |       |                |                                                                                         |                 |                       | 3 SP NP NP NP                                                                                       |
|   |       |                |                                                                                         |                 |                       | 7 SP NP NP NP                                                                                       |
|   |       |                |                                                                                         |                 |                       | 9 SC-H 65 26 39                                                                                     |
|   | 20    |                | Bottom of Harbor 19.6'                                                                  |                 |                       |   |
|   | 25    |                | SM-Gray, brown silty coarse medium sand with 5% rounded fine gravel, subangular grains  |                 | 1                     | Note: Weight of hammer 19.6'-20.5'                                                                  |
|   | 30    |                | No Sample                                                                               |                 | 2                     |   |
|   | 35    |                | SM-Gray, brown silty coarse medium sand with 5% rounded fine gravel                     |                 | 3                     |   |
|   |       |                | Continued on Sheet 2                                                                    |                 | 4                     | Note: Because of mathematical error, accidentally washed out from 28.0'-32.0' while setting casing. |
|   |       |                | Note: Soils field classified in accordance with the Unified Soil Classification System. |                 | 5                     |   |
|   |       |                |                                                                                         |                 |                       | Blows Per Foot: Number required to drive 1 3/8" ID splitspoon with 140lb hammer falling 30".        |

| DRILLING LOG (Cont Sheet)        |       | ELEVATION TOP OF HOLE     |   | Hole No.                |                                |                                                                                      |
|----------------------------------|-------|---------------------------|---|-------------------------|--------------------------------|--------------------------------------------------------------------------------------|
| PROJECT Savannah Harbor Widening |       | INSTALLATION Savannah, GA |   | SH-87                   |                                |                                                                                      |
| SHEET 2 OF 2 SHEETS              |       |                           |   |                         |                                |                                                                                      |
| ELEVATION                        | DEPTH | LEGEND                    | CLASSIFICATION OF MATERIALS<br>(Description)                                                                | % CORE<br>RECOV.<br>ERY | BOX OR<br>SAMPLE<br>NO.<br>JAR | REMARKS<br>(Drilling time, water loss, depth of<br>weathering, etc., if significant) |
| -35.0                            | 35.0  | c                         | d   | e                       | JAR                            | B1.                                                                                  |
|                                  |       |                           | SM-Gray, brown silty coarse,<br>medium sand with 10% fine<br>gravel; low silt content,<br>subangular grains |                         | 6                              | 40                                                                                   |
|                                  | 40    |                           | Silty coarse sand with some<br>fine gravel                                                                  |                         | 7                              | 43                                                                                   |
|                                  |       |                           |   |                         |                                | 33                                                                                   |
|                                  |       |                           |   |                         |                                | 18                                                                                   |
|                                  |       |                           |   |                         |                                | 26                                                                                   |
|                                  | 45    |                           |   |                         | 8                              | 51                                                                                   |
| -48.0                            |       |                           |   |                         |                                | 17                                                                                   |
|                                  |       |                           |   |                         |                                | 12                                                                                   |
| -50.0                            | 50    |                           | ML-Dark green, clayey silt<br>with 25% fine sand                                                            |                         | 9                              | 37                                                                                   |
|                                  |       |                           |   |                         |                                | 62                                                                                   |
|                                  |       |                           | Bottom of Hole: 50.0'                                                                                       |                         |                                |                                                                                      |

| DRILLING LOG   |  | DIVISION                                                                | INSTALLATION | Hole No. | SHEET       |
|---|--|-------------------------------------------------------------------------|--------------|----------|-------------|
| 1. PROJECT<br>Savannah Harbor Widening                                                                                       |  | South Atlantic                                                          | Savannah, GA | SH-70    | OF 2 SHEETS |
| 2. LOCATION (Coordinates or Station)<br>X-828814, Y-763538                                                                   |  | 10. SIZE AND TYPE OF BIT 1 3/8" ID splitspoon 4"                        |              |          |             |
| 3. DRILLING AGENCY<br>Savannah District                                                                                      |  | 11. DATUM FOR ELEVATION SHOWN (TBM or MSL)<br>MLW                       |              |          |             |
| 4. HOLE NO. (As shown on drawing title and file number)<br>SH-70                                                             |  | 12. MANUFACTURER'S DESIGNATION OF DRILL<br>Sprague & Henwood            |              |          |             |
| 5. NAME OF DRILLER<br>T.W. Scott                                                                                             |  | 13. TOTAL NO. OF OVER-BURDEN SAMPLES TAKEN<br>DISTURBED 6 UNDISTURBED 0 |              |          |             |
| 6. DIRECTION OF HOLE<br><input checked="" type="checkbox"/> VERTICAL <input type="checkbox"/> INCLINED _____ DEG. FROM VERT. |  | 14. TOTAL NUMBER CORE BOXES                                             |              |          |             |
| 7. THICKNESS OF OVERBURDEN<br>60.1'                                                                                          |  | 15. ELEVATION GROUND WATER                                              |              |          |             |
| 8. DEPTH DRILLED INTO ROCK<br>0.0'                                                                                           |  | 16. DATE HOLE<br>STARTED 8 Sep 82 COMPLETED 8 Sep 82                    |              |          |             |
| 9. TOTAL DEPTH OF HOLE<br>60.1'                                                                                              |  | 17. ELEVATION TOP OF HOLE 0.0'                                          |              |          |             |
|   |  | 18. TOTAL CORE RECOVERY FOR BORING %                                    |              |          |             |
|   |  | 19. SIGNATURE OF INSPECTOR<br>J. Arthur, Geologist                      |              |          |             |

| ELEVATION<br>a | DEPTH<br>b | LEGEND<br>c | CLASSIFICATION OF MATERIALS<br>(Description)<br>d                                                                 | % CORE<br>RECOVERY<br>e | BOX OR<br>SAMPLE<br>NO.<br>f | REMARKS<br>(Drilling time, water loss, depth of<br>weathering, etc., if significant)<br>g                                  |
|----------------|------------|-------------|---|-------------------------|------------------------------|---|
|                | 0          |             | Water   |                         |                              | Note: Top of Hole established at 0.0' MLW.                                                                                 |
|                | 20         |             |   |                         |                              | Note: Scale changed at 20.0'                                                                                               |
|                | 25         |             |   |                         |                              | Note: Checked water depth using tape with heavy weight.                                                                    |
| -27.5          |            |             | Bottom of Harbor 27.5'                                                                                            |                         |                              |   |
|                | 30         |             | MH-Gray fat silt.                                                                                                 |                         | JAR                          | Note: 27.5' to 30.7' weight of rod string drove splitspoon. 30.7'-43.6' weight of rod string plus hammer drove splitspoon. |
|                | 35         |             |   |                         | 1                            |   |
|                | 40         |             |   |                         |                              |   |
| -43.6          |            |             | SM-Gray fine to medium silty sand                                                                                 |                         | 2                            |   |
|                | 45         |             | With layers of gray fat silt                                                                                      |                         |                              |   |
| -47.5'         |            |             | Continued on Sheet # 2<br>Note: Soils field classified in accordance with the Unified Soil Classification System. |                         |                              | Blows Per Foot: Number required to drive 1 3/8 ID splitspoon w/140                                                         |

| DRILLING LOG (Cont Sheet) |       | ELEVATION TOP OF HOLE    |                                                                            | 0.0' MLW           |                         | Hole No. SH-70                                                                       |         |
|---------------------------|-------|--------------------------|----------------------------------------------------------------------------|--------------------|-------------------------|--------------------------------------------------------------------------------------|---------|
| PROJECT                   |       | Savannah Harbor Widening |                                                                            | INSTALLATION       |                         | Savannah, GA                                                                         |         |
| SHEET                     |       | OF 2                     |                                                                            | SHEETS             |                         | 2                                                                                    |         |
| ELEVATION                 | DEPTH | LEGEND                   | CLASSIFICATION OF MATERIALS<br>(Description)                               | % CORE<br>RECOVER. | BOX OR<br>SAMPLE<br>NO. | REMARKS<br>(Drilling time, water loss, depth of<br>weathering, etc., if significant) |         |
| a                         | b     | c                        | d                                                                          | e                  | f                       | g                                                                                    |         |
|                           | 47.5  |                          | SM-Gray fine to medium<br>silty sand with layers of<br>gray fat silt.      |                    |                         |                                                                                      | 30      |
| -51.1                     | 50    |                          | Green medium to coarse silty<br>sand with trace of fine<br>gravel and mica |                    | 3                       |                                                                                      | 100/0.9 |
| -52.6                     |       |                          | MH-Green fat silt with<br>some fine sand and mica                          |                    | 4                       |                                                                                      | 50      |
|                           | 55    |                          | SM-Green fine silty sand with<br>some mica                                 |                    | 5                       |                                                                                      | 30      |
|                           |       |                          | With trace of fine gravel                                                  |                    |                         |                                                                                      | 50      |
|                           |       |                          |                                                                            |                    |                         |                                                                                      | 20      |
|                           |       |                          |                                                                            |                    |                         |                                                                                      | 47      |
| -60.1                     | 60    |                          | With no gravel                                                             |                    | 6                       |                                                                                      | 45      |
|                           |       |                          | Bottom of Hole: -60.1'                                                     |                    |                         |                                                                                      |         |



| DRILLING LOG                                                                                         |       | DIVISION       |   | INSTALLATION                                     |                   | SHEET   |  |
|---|-------|----------------|---|--------------------------------------------------|-------------------|---|--|
| 1. PROJECT                                                                                           |       | South Atlantic |   | Savannah, GA                                     |                   | OF 1 SHEETS   |  |
| Savannah Harbor Widening                                                                             |       |                |   | 10. SIZE AND TYPE OF BIT 1 3/8" ID 5" splitspoon |                   |   |  |
| 2. LOCATION (Coordinates or Station)                                                                 |       |                |   | 11. DATUM FOR ELEVATION SHOWN (TBM or MSL)       |                   |   |  |
| X-830688, Y-761519                                                                                   |       |                |   | MLW                                              |                   |   |  |
| 3. DRILLING AGENCY                                                                                   |       |                |   | 12. MANUFACTURER'S DESIGNATION OF DRILL          |                   |   |  |
| Savannah District                                                                                    |       |                |   | Sprague Henwood                                  |                   |   |  |
| 4. HOLE NO. (As shown on drawing title and file number)                                              |       | SH-69          |   | 13. TOTAL NO. OF OVERBURDEN SAMPLES TAKEN        |                   | DISTURBED 2 UNDISTURBED 0   |  |
| 5. NAME OF DRILLER                                                                                   |       | T. Scott       |   | 14. TOTAL NUMBER CORE BOXES                      |                   |   |  |
| 6. DIRECTION OF HOLE                                                                                 |       |                |   | 15. ELEVATION GROUND WATER                       |                   |   |  |
| <input checked="" type="checkbox"/> VERTICAL <input type="checkbox"/> INCLINED _____ DEG. FROM VERT. |       |                |   | 16. DATE HOLE                                    |                   | STARTED 26 Jul 82 COMPLETED 28 Jul 82   |  |
| 7. THICKNESS OF OVERBURDEN                                                                           |       |                |   | 17. ELEVATION TOP OF HOLE                        |                   | 0.0 MLW   |  |
| 8. DEPTH DRILLED INTO ROCK                                                                           |       |                |   | 18. TOTAL CORE RECOVERY FOR BORING               |                   | 5   |  |
| 9. TOTAL DEPTH OF HOLE                                                                               |       | 57.0           |   | 19. SIGNATURE OF INSPECTOR                       |                   | B. Green & T. Scott   |  |
| ELEVATION                                                                                            | DEPTH | LEGEND         | CLASSIFICATION OF MATERIALS (Description)                                                                        | % CORE RECOVERY                                  | BOX OR SAMPLE NO. | REMARKS (Drilling time, water loss, depth of weathering, etc., if significant)                                                                      |  |
| 0.0                                                                                                  | 0     |                |   |                                                  |                   |   |  |
|   | 5     |                | Water   |                                                  |                   |   |  |
|   | 10    |                |   |                                                  |                   |   |  |
|   | 15    |                |   |                                                  |                   |   |  |
|   | 20    |                |   |                                                  |                   |   |  |
| -22.0                                                                                                | 22    |                |   |                                                  |                   |   |  |
|   | 25    |                | CH-Dark gray, fat clay, with seams of SC                                                                         |                                                  | 1                 | Note: Spoon pushed by weight of drill string and hammer                                                                                             |  |
|   | 30    |                |   |                                                  |                   |   |  |
|   | 35    |                |   |                                                  |                   |   |  |
| -37.0                                                                                                | 37    |                |   |                                                  |                   |   |  |
|   | 40    |                | SP-Gray, medium-grained, poorly sorted sand, with some silt.                                                     |                                                  | 2                 |   |  |
|   | 45    |                |   |                                                  | 3                 |   |  |
| -45.0                                                                                                | 45    |                | FLM   |                                                  | 4                 |   |  |
|   | 50    |                | No Sample   |                                                  |                   | Note: Switched to 300 lb. hammer and 5 inch spoon at EL.-48.0'                                                                                      |  |
|   | 55    |                |   |                                                  |                   |   |  |
| -57.0                                                                                                | 57    |                |   |                                                  |                   |   |  |
|   | 60    |                | Bottom of Hole:-57.0'<br>Note: Soils field classified in accordance with the Unified Soil Classification System. |                                                  |                   | Note: Hole abandoned at EL. -57.0 due to gravel in hole.<br>Blows Per foot: Number required to drive 1 3/8" ID splitspoon w/140 lb. hammer falling. |  |

Hole No. SH-82

| DRILLING LOG   |       | DIVISION                                                                | INSTALLATION                                                                                              | SHEET           |                   |                                                                                             |
|---|-------|-------------------------------------------------------------------------|---|-----------------|-------------------|---------------------------------------------------------------------------------------------|
| 1. PROJECT<br>Savannah Harbor Widening                                                                                       |       | South Atlantic                                                          | Savannah, GA                                                                                              | 1 OF 1 SHEETS   |                   |                                                                                             |
| 2. LOCATION (Coordinates or Station)<br>N-821690, Y-771180                                                                   |       | 10. SIZE AND TYPE OF CILI 3/8" TH solid round 5"                        |   |                 |                   |                                                                                             |
| 3. DRILLING AGENCY<br>Savannah District                                                                                      |       | 11. DATUM FOR ELEVATION SHOWN (FSM or AGL) 1984<br>MLW                  |   |                 |                   |                                                                                             |
| 4. HOLE NO. (As shown on and file number)<br>SH-82                                                                           |       | 12. MANUFACTURER'S DESIGNATION OF DRILL<br>Failine 314                  |   |                 |                   |                                                                                             |
| 5. NAME OF DRILLER<br>T.W. Scott                                                                                             |       | 13. TOTAL NO. OF OVER-BURDEN SAMPLES TAKEN<br>DISTURBED 9 UNDISTURBED 0 |   |                 |                   |                                                                                             |
| 6. DIRECTION OF HOLE<br><input checked="" type="checkbox"/> VERTICAL <input type="checkbox"/> INCLINED _____ DEG. FROM VERT. |       | 14. TOTAL NUMBER CORE BOXES 0                                           |   |                 |                   |                                                                                             |
| 7. THICKNESS OF OVERBURDEN 49.6'                                                                                             |       | 15. ELEVATION GROUND WATER                                              |   |                 |                   |                                                                                             |
| 8. DEPTH DRILLED INTO ROCK 0.0'                                                                                              |       | 16. DATE HOLE STARTED 9 Sep 83 COMPLETED 10 Sep 83                      |   |                 |                   |                                                                                             |
| 9. TOTAL DEPTH OF HOLE 49.6'                                                                                                 |       | 17. ELEVATION TOP OF HOLE 0.0'                                          |   |                 |                   |                                                                                             |
|   |       | 18. TOTAL CORE RECOVERY FOR BORING                                      |   |                 |                   |                                                                                             |
|   |       | 19. SIGNATURE OF INSPECTOR<br>James Arthur, Geologist                   |   |                 |                   |                                                                                             |
| ELEVATION   | DEPTH | LEGEND                                                                  | CLASSIFICATION OF MATERIALS (Description)                                                                 | % CORE RECOVERY | BOX OR SAMPLE NO. | REMARKS (Drilling time, water loss, depth of weathering, etc., if significant)              |
| 0.0'   | 0     |                                                                         |   |                 |                   |                                                                                             |
|   |       |                                                                         | Sea Water 0.0'-22.8'                                                                                      |                 |                   | Note: Change of scale at 22.0'                                                              |
| -22.8   | 22    |                                                                         | Bottom of Harbor: 22.8'                                                                                   |                 |                   |                                                                                             |
| -24.3   |       |                                                                         | SP-Ian fine to medium poorly graded sand with trace of silt                                               |                 | 1                 | Note: Set 6" casing to 27.4'. Reset casing to 33.0', 37.9' and 40.1'.                       |
| -25.8   | 27    |                                                                         | Medium to coarse grained with trace of fine gravel                                                        |                 |                   |                                                                                             |
| -28.8   |       |                                                                         | Fine to medium grained with no gravel                                                                     |                 |                   |                                                                                             |
| -31.8   | 32    |                                                                         | Gray, medium to coarse grained.                                                                           |                 | 2                 | SAMPLE LAB                                                                                  |
| -33.3   |       |                                                                         | Coarse grained, no silt                                                                                   |                 |                   | No. Class LL PL PI                                                                          |
| -34.8   |       |                                                                         | Trace of fine gravel, layer of blue fat clay from 34.5' to 34.8'                                          |                 | 3                 | 2 SP NP NP NP 19                                                                            |
| -37.8   | 37    |                                                                         | Coarse grained with trace of silt, fine gravel and layer of fat clay from 35.8' to 36.0'                  |                 |                   | 4 SP NP NP NP                                                                               |
| -42.3   | 42    |                                                                         | Medium to coarse grained                                                                                  |                 | 4                 | 8 SM - - - 48                                                                               |
| -43.8   |       |                                                                         | Coarse grained with trace of fine gravel, thin layer of clayey sand from 43.2'-43.5' With 15% fine gravel |                 | 5                 |                                                                                             |
| -46.8   | 47    |                                                                         | SM-Green fine silty sand with trace of mica and fine gravel.                                              |                 | 6                 |                                                                                             |
| -49.6   |       |                                                                         | Bottom of Hole: 49.6'                                                                                     |                 | 7                 |                                                                                             |
|   |       |                                                                         | Note: Soils field classified in accordance with the Unified Soil Classification System.                   |                 | 8                 | Note: 47.9'-48.3' cleaned out hole with fishtail.                                           |
|   |       |                                                                         |   |                 | 9                 | Blows Per Foot: Number required to drive 1 3/4" ID splitspoon w/140 lb. hammer falling 30". |

HOLE NO. V-90A

| DRILLING LOG   |       | South Atlantic |                                                                                   | Savannah, Ga.                                                           |                   | SHEET 1 OF 1                                                                    |  |
|---|-------|----------------|-----------------------------------------------------------------------------------|-------------------------------------------------------------------------|-------------------|---------------------------------------------------------------------------------|--|
| 1. PROJECT<br>Widening & Deepening Savannah Harbor                                                                           |       |                |                                                                                   | 10. SIZE AND TYPE OF BIT<br>3-1/2" ID Sampler                           |                   |                                                                                 |  |
| 2. LOCATION (Continuation of Section)<br>Sta. 94B, N. Side                                                                   |       |                |                                                                                   | 11. DATUM FOR ELEVATION SHOWN (FORMAL, LOCAL)<br>MLW                    |                   |                                                                                 |  |
| 3. DRILLING AGENCY<br>Alpine Geophysical Assn.                                                                               |       |                |                                                                                   | 12. MANUFACTURE'S DESIGNATION OF DRILL<br>Alpine 20' Vibro-Core Sampler |                   |                                                                                 |  |
| (If HO. 1, it shows no drawing title and file number)                                                                        |       |                |                                                                                   | 13. TOTAL NO. OF OVERBURDEN SAMPLES TAKEN<br>1 0                        |                   |                                                                                 |  |
| 4. NAME OF DRILLER<br>Al Stockel                                                                                             |       |                |                                                                                   | 14. TOTAL NUMBER CORE BORES<br>1 Plastic Tube                           |                   |                                                                                 |  |
| 5. DIRECTION OF HOLE<br><input checked="" type="checkbox"/> VERTICAL <input type="checkbox"/> INCLINED _____ DEG. FROM VERT. |       |                |                                                                                   | 15. ELEVATION GROUND WATER<br>Tide Gage 6.3                             |                   |                                                                                 |  |
| 6. THICKNESS OF OVERBURDEN                                                                                                   |       |                |                                                                                   | 16. DATE HOLE<br>5-24-67 5-24-67                                        |                   |                                                                                 |  |
| 7. DEPTH DRILLED INTO ROCK                                                                                                   |       |                |                                                                                   | 17. ELEVATION TOP OF HOLE<br>-36.7                                      |                   |                                                                                 |  |
| 8. TOTAL DEPTH OF HOLE<br>7.5'                                                                                               |       |                |                                                                                   | 18. TOTAL CORE RECOVERY FOR BORING<br>71 %                              |                   |                                                                                 |  |
|   |       |                |                                                                                   | 19. SIGNATURE OF INSPECTOR<br>J. A. Albritton                           |                   |                                                                                 |  |
| ELEVATION   | DEPTH | LEGEND         | CLASSIFICATION OF MATERIALS (Description)                                         | % CORE RECOVERY                                                         | NO. OF SAMPLE NO. | REMARKS (Drilling time, water loss, depth of penetration, etc., if significant) |  |
| -35.0   |       |                |                                                                                   |                                                                         |                   | Time Sec./Ft.                                                                   |  |
|   |       |                | No Sample                                                                         |                                                                         |                   | Zone-of-Core-Loss 0.5                                                           |  |
| -40.0   |       |                | SM-Green, micaceous, fine, silty sand.                                            | 71                                                                      | V-90A             | -36.7 to -38.9 0.5                                                              |  |
|   |       |                | ML-Green, dense, sandy silt, toward a concretion shale                            | 71                                                                      | V-90A             | 1.0                                                                             |  |
|   |       |                | BOTTOM OF HOLE -44.2'                                                             | 71                                                                      | V-90A             | 1.0                                                                             |  |
|   |       |                | Soils field classified in accordance with the Unified Soil Classification System. |                                                                         |                   | 110/0.108                                                                       |  |

ONLY

Hole No. CS-1

| DRILLING LOG                                            |       | DIVISION                                                                       |                                           | INSTALLATION                               |                   | SHEET                                                                          |  |
|---------------------------------------------------------|-------|--------------------------------------------------------------------------------|-------------------------------------------|--------------------------------------------|-------------------|--------------------------------------------------------------------------------|--|
| PROJECT                                                 |       | <u>SOUTH ATLANTIC</u>                                                          |                                           | <u>SAVANNAH RIVER HARBOR</u>               |                   | <u>1</u> OF 2 SHEETS                                                           |  |
| 1. LOCATION (Coordinates or Station)                    |       | <u>WINGS ISLAND TIKWINE BASIN</u>                                              |                                           | 10. SIZE AND TYPE OF BIT                   |                   | <u>1 1/2" ID SPLITSPON</u>                                                     |  |
| 2. DRILLING AGENCY                                      |       | <u>SEVENHOLD DISTRICT</u>                                                      |                                           | 11. DATUM FOR ELEVATION SHOWN (TBM or MLL) |                   | <u>MLW</u>                                                                     |  |
| 3. HOLE NO. (As shown on drawing title and file number) |       | <u>CS 1</u>                                                                    |                                           | 12. MANUFACTURER'S DESIGNATION OF DRILL    |                   | <u>SPRUE &amp; HENNING</u>                                                     |  |
| 4. NAME OF DRILLER                                      |       | <u>J. Mc DONALD</u>                                                            |                                           | 13. TOTAL NO. OF OVERBURDEN SAMPLES TAKEN  |                   | <u>5</u>                                                                       |  |
| 5. DIRECTION OF HOLE                                    |       | <input checked="" type="checkbox"/> VERTICAL <input type="checkbox"/> INCLINED |                                           | 14. TOTAL NUMBER CORE BOXES                |                   | <u>0</u>                                                                       |  |
| 6. THICKNESS OF OVERBURDEN                              |       |                                                                                |                                           | 15. ELEVATION GROUND WATER                 |                   |                                                                                |  |
| 7. DEPTH DRILLED INTO ROCK                              |       |                                                                                |                                           | 16. DATE HOLE                              |                   | STARTED <u>3 MARCH 1973</u> COMPLETED <u>3 MARCH 1973</u>                      |  |
| 8. TOTAL DEPTH OF HOLE                                  |       | <u>45.1' BELOW MLW</u>                                                         |                                           | 17. ELEVATION TOP OF HOLE                  |                   | <u>0.0' MLW</u>                                                                |  |
|                                                         |       |                                                                                |                                           | 18. TOTAL CORE RECOVERY FOR BORING         |                   | <u>1</u>                                                                       |  |
|                                                         |       |                                                                                |                                           | 19. SIGNATURE OF INSPECTOR                 |                   | <u>Charles D. Griffin</u>                                                      |  |
| ELEVATION                                               | DEPTH | LEGEND                                                                         | CLASSIFICATION OF MATERIALS (Description) | % CORE RECOVERY                            | BOX OR SAMPLE NO. | REMARKS (Drilling time, water loss, depth of weathering, etc., if significant) |  |
|                                                         | 0     |                                                                                |                                           |                                            |                   |                                                                                |  |
|                                                         | 5     |                                                                                | - WATER                                   |                                            |                   |                                                                                |  |
|                                                         | 10    |                                                                                |                                           |                                            |                   |                                                                                |  |
|                                                         | 13.6  |                                                                                | WATER DEPTH 13.6' AT MLW                  |                                            |                   |                                                                                |  |
|                                                         | 15    |                                                                                | SM. GRAY SILTY FINE & MEDIUM SAND         |                                            | 1                 | 88                                                                             |  |
|                                                         |       |                                                                                |                                           |                                            |                   | 79                                                                             |  |
|                                                         |       |                                                                                |                                           |                                            |                   | 81                                                                             |  |
|                                                         | 20    |                                                                                | W/GREEN                                   |                                            | 2                 | 68                                                                             |  |
|                                                         |       |                                                                                |                                           |                                            |                   | 76                                                                             |  |
|                                                         |       |                                                                                |                                           |                                            |                   | 84                                                                             |  |
|                                                         | 25    |                                                                                | OLIVE GREEN                               |                                            | 3                 | 93                                                                             |  |
|                                                         |       |                                                                                |                                           |                                            |                   | 100                                                                            |  |
|                                                         |       |                                                                                |                                           |                                            |                   | 89                                                                             |  |
|                                                         |       |                                                                                |                                           |                                            |                   | 63                                                                             |  |
|                                                         | 30    |                                                                                |                                           |                                            | 4                 | 74                                                                             |  |
| CONTINUED ON SHEET NO 2                                 |       |                                                                                |                                           |                                            |                   |                                                                                |  |

| DRILLING LOG (Cont Sheet 1)    |            | LOCATION TOP OF HOLE     |                                                                                               | -13.6 BELOW M.W.-      |                              | Hole No. CS 1                                                                                              |     |
|--------------------------------|------------|--------------------------|-----------------------------------------------------------------------------------------------|------------------------|------------------------------|---|-----|
| PROJECT                        |            | INSTALLATION             |                                                                                               | SHEET 2 OF 2 SHEETS    |                              |   |     |
| KINGS ISLAND TRAINING EXERCISE |            | SUNNYSIDE DRIVE HONOLULU |                                                                                               |                        |                              |   |     |
| ELEVATION<br>a                 | DEPTH<br>b | LEGEND<br>c              | CLASSIFICATION OF MATERIALS<br>(Description)<br>d                                             | % CORE<br>RECOVER<br>e | BOX OR<br>SAMPLE<br>NO.<br>f | REMARKS<br>(Drilling time, water loss, depth of<br>weathering, etc., if significant)<br>g                  |     |
|                                |            |                          | SM- OLIVE GREEN<br>SILTY FINE SAND                                                            |                        | 5                            |   | 100 |
|                                |            |                          |                                                                                               |                        |                              |   | 99  |
|                                |            |                          |                                                                                               |                        |                              |   | 88  |
|                                | 35         |                          |                                                                                               |                        |                              |   | 100 |
|                                |            |                          |                                                                                               |                        |                              |   | 94  |
|                                |            |                          |                                                                                               |                        |                              |   | 88  |
|                                | 40         |                          |                                                                                               |                        |                              |   | 93  |
|                                |            |                          |                                                                                               |                        |                              |   | 76  |
|                                |            |                          |                                                                                               |                        |                              |   | 94  |
|                                | 45         |                          |                                                                                               |                        |                              |   | 98  |
|                                |            |                          | NOTE: Soils field classified<br>in accordance with the Unified<br>Soil Classification System. |                        |                              | <u>BLOWS PER FOOT:</u><br>Number required to drive<br>1 1/2" ID splitspoon w/140 lb<br>hammer falling 30". |     |

Hole No. CS-2

| DRILLING LOG   |  | DIVISION                                                                             | INSTALLATION | SHEET 1 OF 2 SHEETS                                |                         |
|---|--|--------------------------------------------------------------------------------------|--------------|----------------------------------------------------|-------------------------|
| PROJECT<br><u>Kure Island Turning Basin</u>                                                                                  |  | 10. SIZE AND TYPE OF BIT<br><u>1 1/2" ID</u>                                         |              | 11. DAYUM FOR ELEVATION SHOWN (TYM = MSL)          |                         |
| 2. LOCATION (Coordinates or S in N 100° NE W BN 16<br><u>Approx. 350' from NW 1/4 E 25E</u>                                  |  | 12. MANUFACTURER'S DESIGNATION OF DRILL<br><u>Spencer &amp; Harrison</u>             |              | 13. TOTAL NO. OF OVER-<br>BURDEN SAMPLES TAKEN     |                         |
| 3. DRILLING AGENCY<br><u>Seawater Division</u>                                                                               |  | 14. TOTAL NUMBER CORE BOXES<br><u>0</u>                                              |              | 15. ELEVATION GROUND WATER<br><u>In River</u>      |                         |
| 4. HOLE NO. (As shown on drawing title<br>and file number)<br><u>CS-2</u>                                                    |  | 16. DATE HOLE<br>STARTED <u>5 April 73</u> COMPLETED <u>11 April 73</u>              |              | 17. ELEVATION TOP OF HOLE<br><u>0.0' MSL</u>       |                         |
| 5. NAME OF DRILLER<br><u>ME Donnell</u>                                                                                      |  | 18. TOTAL CORE RECOVERY FOR BORING<br><u>5</u>                                       |              | 19. SIGNATURE OF INSPECTOR<br><u>Edward M. ...</u> |                         |
| 6. DIRECTION OF HOLE<br><input checked="" type="checkbox"/> VERTICAL <input type="checkbox"/> INCLINED _____ DEG. FROM VERT. |  | 7. THICKNESS OF OVERBURDEN                                                           |              | 8. DEPTH DRILLED INTO ROCK                         |                         |
| 9. TOTAL DEPTH OF HOLE<br><u>45.0'</u>                                                                                       |  | ELEVATION                                                                            |              | DEPTH                                              | LEGEND                  |
|   |  | CLASSIFICATION OF MATERIALS<br>(Description)                                         |              | % CORE<br>RECOV-<br>ERY                            | BOX OR<br>SAMPLE<br>NO. |
|   |  | REMARKS<br>(Drilling time, water loss, depth of<br>weathering, etc., if significant) |              |                                                    |                         |
|   |  | Water                                                                                |              | 1                                                  |                         |
|   |  | Water depth 17.6' at MSL                                                             |              | 2                                                  |                         |
|   |  | SP-Tan poorly graded sand                                                            |              | 3                                                  |                         |
|   |  | ML-Green & Gray fine<br>sandy silt micaceous<br>slight plasticity                    |              | 4                                                  |                         |
|   |  | SM-Green & Gray silty<br>fine sand micaceous<br>slight plasticity                    |              | 5                                                  |                         |

Hole No. CS-2

| DRILLING LOG   |       | DIVISION | INSTALLATION                                                                                 |                 | SHEET 2<br>OF 2      |   |
|---|-------|----------|----------------------------------------------------------------------------------------------|-----------------|----------------------|---|
| 1. PROJECT<br><i>Kings Island</i>                                                                                            |       |          | 14. SIZE AND TYPE OF BIT                                                                     |                 |                      |   |
| 2. LOCATION (Coordinate or Station)<br><i>Site 1</i>                                                                         |       |          | 11. DATUM FOR PLACING THE BIT (FROM TO MET.)<br><i>L.I.</i>                                  |                 |                      |   |
| 3. DRILLING AGENCY<br><i>Seaboard Air Line</i>                                                                               |       |          | 12. MANUFACTURER'S DESIGNATION OF DRILL                                                      |                 |                      |   |
| 4. HOLE NO. (As shown on drawing title and file number)<br><i>CS-2</i>                                                       |       |          | 13. TOTAL NO. OF OVER-BURDEN SAMPLES TAKEN                                                   |                 | DISTURBED            | UNDISTURBED                                                                                          |
| 5. NAME OF DRILLER<br><i>McDonnell</i>                                                                                       |       |          | 14. TOTAL NUMBER CORE BOXES                                                                  |                 | 0                    |   |
| 6. DIRECTION OF HOLE<br><input checked="" type="checkbox"/> VERTICAL <input type="checkbox"/> INCLINED _____ DEG. FROM VERT. |       |          | 15. ELEVATION GROUND WATER                                                                   |                 | <i>In situ</i>       |   |
| 7. THICKNESS OF OVERBURDEN                                                                                                   |       |          | 16. DATE HOLE                                                                                |                 | STARTED              | COMPLETED                                                                                            |
| 8. DEPTH DRILLED INTO ROCK                                                                                                   |       |          | <i>5 April 73</i>                                                                            |                 | <i>11 April 73</i>   |   |
| 9. TOTAL DEPTH OF HOLE <i>25.0'</i>                                                                                          |       |          | 17. ELEVATION TOP OF HOLE                                                                    |                 | <i>7.5' to 14.6'</i> |   |
|   |       |          | 18. TOTAL CORE RECOVERY FOR BORING                                                           |                 | 3                    |   |
|   |       |          | 19. SIGNATURE OF INSPECTOR                                                                   |                 | <i>James L. ...</i>  |   |
| ELEVATION   | DEPTH | LEGEND   | CLASSIFICATION OF MATERIALS<br>(Description)                                                 | % CORE RECOVERY | BOX OR SAMPLE NO.    | REMARKS<br>(Drilling time, water loss, depth of weathering, etc., if significant)                    |
|   | 30'   |          |                                                                                              |                 | 1                    |   |
|   | 35'   |          |                                                                                              |                 | 6                    |   |
|   | 40'   |          | ML-Green & Gray fine<br>Sands s.l.t micaceous<br>slight plasticity                           |                 | 7                    |   |
|   | 45'   |          |                                                                                              |                 | 8                    |   |
|   |       |          | Soils field classified<br>in accordance with the<br>Unified Soil Classifi-<br>cation System. |                 |                      | BLOWS PER FOOT:<br>Number required to drive<br>1 1/2" ID splitspoon w/140 lb.<br>hammer falling 30". |

Hole No. CS-3

| DRILLING LOG                                                      |       | DIVISION                                  | INSTALLATION                                                           | SHEET           |                   |                                                                                |
|-------------------------------------------------------------------|-------|-------------------------------------------|------------------------------------------------------------------------|-----------------|-------------------|--------------------------------------------------------------------------------|
| 1. PROJECT                                                        |       | South Atlantic                            | Savannah River                                                         | 1 OF 3 SH       |                   |                                                                                |
| 2. LOCATION (Coordinates or Station) (Approximate Sta. indicated) |       | 10. SIZE AND TYPE OF BIT                  |                                                                        |                 |                   |                                                                                |
| 3. DRILLING AGENCY                                                |       | 11. DATUM OR ELEVATION SHOWN (TTM = MSL)  |                                                                        |                 |                   |                                                                                |
| 4. HOLE NO. (As shown on drawing title and file number)           |       | 12. MANUFACTURER'S DESIGNATION OF DRILL   |                                                                        |                 |                   |                                                                                |
| 5. NAME OF DRILLER                                                |       | 13. TOTAL NO. OF OVERBURDEN SAMPLES TAKEN |                                                                        |                 |                   |                                                                                |
| 6. DIRECTION OF HOLE                                              |       | 14. TOTAL NUMBER CORE BOXES               |                                                                        |                 |                   |                                                                                |
| 7. THICKNESS OF OVERBURDEN                                        |       | 15. ELEVATION GROUND WATER                |                                                                        |                 |                   |                                                                                |
| 8. DEPTH DRILLED INTO ROCK                                        |       | 16. DATE HOLE                             |                                                                        |                 |                   |                                                                                |
| 9. TOTAL DEPTH OF HOLE                                            |       | 17. ELEVATION TOP OF HOLE                 |                                                                        |                 |                   |                                                                                |
|                                                                   |       | 18. TOTAL CORE RECOVERY FOR BORING        |                                                                        |                 |                   |                                                                                |
|                                                                   |       | 19. SIGNATURE OF INSPECTOR                |                                                                        |                 |                   |                                                                                |
| ELEVATION                                                         | DEPTH | LEGEND                                    | CLASSIFICATION OF MATERIALS (Description)                              | % CORE RECOVERY | BOX OR SAMPLE NO. | REMARKS (Drilling time, water loss, depth of weathering, etc., if significant) |
|                                                                   | 0     |                                           |                                                                        |                 |                   |                                                                                |
|                                                                   | 5'    |                                           | Water                                                                  |                 |                   |                                                                                |
|                                                                   | 10'   |                                           | Water depth 11.9' MLW                                                  |                 |                   |                                                                                |
|                                                                   | 15'   |                                           |                                                                        |                 | 1                 | 42                                                                             |
|                                                                   | 20'   |                                           | SM - Gray & Green silty fine sand micaceous slight plasticity when wet |                 | 2                 | 45                                                                             |
|                                                                   | 25'   |                                           |                                                                        |                 | 3                 | 48                                                                             |
|                                                                   | 30'   |                                           |                                                                        |                 |                   | 42                                                                             |
|                                                                   |       |                                           |                                                                        |                 |                   | 47                                                                             |
|                                                                   |       |                                           |                                                                        |                 |                   | 58                                                                             |
|                                                                   |       |                                           |                                                                        |                 |                   | 65                                                                             |
|                                                                   |       |                                           |                                                                        |                 |                   | 67                                                                             |
|                                                                   |       |                                           |                                                                        |                 |                   | 70                                                                             |
|                                                                   |       |                                           |                                                                        |                 |                   | 72                                                                             |



Hole No. CS-3

| DRILLING LOG                                            |            | DIVISION                                                                                             |                                                                                       | INSTALLATION                               |                        | SHEET No. 1 OF 2 SH                                                                    |                                                                                                   |
|---------------------------------------------------------|------------|---|---------------------------------------------------------------------------------------|--------------------------------------------|------------------------|----------------------------------------------------------------------------------------|---------------------------------------------------------------------------------------------------|
| 1. PROJECT                                              |            | South ATLANTIC                                                                                       |                                                                                       | Savannah River                             |                        |                                                                                        |                                                                                                   |
| 2. LOCATION (Coordinate or Station)                     |            | Kings Island Turning Basin                                                                           |                                                                                       | 11. SIZE AND TYPE OF BIT                   |                        |                                                                                        |                                                                                                   |
| 3. DRILLING AGENCY                                      |            | Sec Plan                                                                                             |                                                                                       | 11. DATUM FOR ELEVATION SHOWN (TBM - MSL)  |                        | M.L.W.                                                                                 |                                                                                                   |
| 4. HOLE NO. (As shown on drawing title and file number) |            | CS-3                                                                                                 |                                                                                       | 12. MANUFACTURER'S DESIGNATION OF DRILL    |                        | Savannah District                                                                      |                                                                                                   |
| 5. NAME OF DRILLER                                      |            | M.S. Donald                                                                                          |                                                                                       | 13. TOTAL NO. OF OVER-BURDEN SAMPLES TAKEN |                        | DISTURBED 6 UNDISTURBED                                                                |                                                                                                   |
| 6. DIRECTION OF HOLE                                    |            | <input checked="" type="checkbox"/> VERTICAL <input type="checkbox"/> INCLINED _____ DEG. FROM VERT. |                                                                                       | 14. TOTAL NUMBER CORE BOXES                |                        | 0                                                                                      |                                                                                                   |
| 7. THICKNESS OF OVERBURDEN                              |            |   |                                                                                       | 15. ELEVATION GROUND WATER                 |                        | In River                                                                               |                                                                                                   |
| 8. DEPTH DRILLED INTO ROCK                              |            |   |                                                                                       | 16. DATE HOLE                              |                        | STARTED 19 Dec 1973 COMPLETED 19 Dec 1973                                              |                                                                                                   |
| 9. TOTAL DEPTH OF HOLE                                  |            | 146.8'                                                                                               |                                                                                       | 17. ELEVATION TOP OF HOLE                  |                        | 0.0 at M.L.W.                                                                          |                                                                                                   |
|                                                         |            |   |                                                                                       | 18. TOTAL CORE RECOVERY FOR BORING         |                        | 3                                                                                      |                                                                                                   |
|                                                         |            |   |                                                                                       | 19. SIGNATURE OF INSPECTOR                 |                        | Donald M. Donald                                                                       |                                                                                                   |
| ELEVATION<br>e                                          | DEPTH<br>f | LEGEND<br>c                                                                                          | CLASSIFICATION OF MATERIALS<br>(Description)<br>d                                     | % CORE RECOVERY<br>g                       | BOX OR SAMPLE NO.<br>h | REMARKS<br>(Drilling time, water loss, depth of weathering, etc., if significant)<br>i |                                                                                                   |
|                                                         | 35'        |   | SM - Gray & Green silty fine sand micaceous slight plasticity when Wet                |                                            | 4-                     |                                                                                        | 65                                                                                                |
|                                                         | 40'        |   |                                                                                       |                                            |                        |                                                                                        | 57                                                                                                |
|                                                         | 45'        |   | cut out to deep with fish tail                                                        |                                            | 5                      |                                                                                        | 60                                                                                                |
|                                                         | 48'        |   | SM - Gray & Green silty fine sand - micaceous                                         |                                            | 6                      |                                                                                        | 73                                                                                                |
|                                                         |            |   |                                                                                       |                                            |                        |                                                                                        | 70                                                                                                |
|                                                         |            |   |                                                                                       |                                            |                        |                                                                                        | 65                                                                                                |
|                                                         |            |   |                                                                                       |                                            |                        |                                                                                        | 61                                                                                                |
|                                                         |            |   |                                                                                       |                                            |                        |                                                                                        | 100/0.95                                                                                          |
|                                                         |            |   | Soils field classification in accordance with the Unified Soil Classification System. |                                            |                        |                                                                                        | <u>BLOWS PER FOOT:</u><br>Number required to drive 18" ID splitspoon w/140 lb hammer falling 30". |

| DRILLING LOG                                                                                         |       | DIVISION                          | INSTALLATION                              |                 | Hole No. <u>CS-4</u>                                        |                                                                                 |
|---|-------|-----------------------------------|-------------------------------------------|-----------------|-------------------------------------------------------------|---------------------------------------------------------------------------------|
| 1. PROJECT                                                                                           |       | <u>SOUTH ATLANTIC</u>             | <u>SAVANNAH RIVER HARBOR</u>              |                 | SHEET 1<br>OF 2 SHEETS                                      |                                                                                 |
| 2. LOCATION (Coordinates or Station)                                                                 |       | <u>KINGS ISLAND TURNING BASIN</u> | M. SIZE AND TYPE OF BIT                   |                 | <u>1 1/2" H.S. DOUBLE FLUTE</u>                             |                                                                                 |
| 3. DRILLING AGENCY                                                                                   |       | <u>75° NORTH - 25° E OF TRUE</u>  | T1 DATUM FOR ELEVATION SHOWN (TBM or MLL) |                 | <u>MLL</u>                                                  |                                                                                 |
| 4. HOLE NO. (As shown on drawing title and file number)                                              |       | <u>SAVANNAH DISTRICT</u>          | 12. MANUFACTURER'S DESIGNATION OF DRILL   |                 | <u>FAIRING #14</u>                                          |                                                                                 |
| 5. NAME OF DRILLER                                                                                   |       | <u>CS-4</u>                       | 13. TOTAL NO. OF OVERBURDEN SAMPLES TAKEN |                 | DISTURBED <u>7</u> UNDISTURBED <u>0</u>                     |                                                                                 |
| 6. DIRECTION OF HOLE                                                                                 |       | <u>C. McDONALD</u>                | 14. TOTAL NUMBER CORE BOXES               |                 | <u>0</u>                                                    |                                                                                 |
| <input checked="" type="checkbox"/> VERTICAL <input type="checkbox"/> INCLINED _____ DEG. FROM VERT. |       |                                   | 15. ELEVATION GROUND WATER                |                 |                                                             |                                                                                 |
| 7. THICKNESS OF OVERBURDEN                                                                           |       |                                   | 16. DATE HOLE                             |                 | STARTED <u>21 APRIL 1973</u> COMPLETED <u>23 APRIL 1973</u> |                                                                                 |
| 8. DEPTH DRILLED INTO ROCK                                                                           |       |                                   | 17. ELEVATION TOP OF HOLE                 |                 | <u>0.0 MLL</u>                                              |                                                                                 |
| 9. TOTAL DEPTH OF HOLE                                                                               |       | <u>46.0' FERRIS MLL</u>           | 18. TOTAL CORE RECOVERY FOR BORING        |                 | <u>2</u>                                                    |                                                                                 |
|   |       |                                   | 19. SIGNATURE OF INSPECTOR                |                 | <u>Charles D. Driller</u>                                   |                                                                                 |
| ELEVATION                                                                                            | DEPTH | LEGEND                            | CLASSIFICATION OF MATERIALS (Description) | % CORE RECOVERY | BOX OR SAMPLE NO.                                           | REMARKS (Drilling time, water loss, depth of penetration, etc., if significant) |
|   | 0     |                                   |                                           |                 | 1                                                           | 18                                                                              |
|   | 5     |                                   | SM-TAN SILTY FINE & MEDIUM SAND           |                 | 2                                                           | 10                                                                              |
|   | 10    |                                   |                                           |                 | 3                                                           | 12                                                                              |
|   | 15    |                                   |                                           |                 | 4                                                           | 18                                                                              |
|   | 20    |                                   |                                           |                 | 5                                                           | 17                                                                              |
|   | 25    |                                   | SP SM-TAN POORLY GRADED SAND              |                 | 6                                                           | 19                                                                              |
|   | 30    |                                   |                                           |                 |                                                             | 16                                                                              |
|   |       |                                   |                                           |                 |                                                             | 20                                                                              |
|   |       |                                   |                                           |                 |                                                             | 21                                                                              |
|   |       |                                   |                                           |                 |                                                             | 22                                                                              |
|   |       |                                   |                                           |                 |                                                             | 35                                                                              |
|   |       |                                   |                                           |                 |                                                             | 30                                                                              |
|   |       |                                   |                                           |                 |                                                             | 34                                                                              |
|   |       |                                   |                                           |                 |                                                             | 26                                                                              |
|   |       |                                   |                                           |                 |                                                             | 29                                                                              |
|   |       |                                   |                                           |                 |                                                             | 36                                                                              |
|   |       |                                   |                                           |                 |                                                             | 21                                                                              |
|   |       |                                   |                                           |                 |                                                             | 12                                                                              |

CONTINUED ON SHEET NO 2

| DRILLING LOG (Cont Sheet) |       | LOCATION TOP OF HOLE                                                              |                                                                                               | Hole No.                  |                         |   |
|---------------------------|-------|-----------------------------------------------------------------------------------|-----------------------------------------------------------------------------------------------|---------------------------|-------------------------|---|
| PROJECT                   |       | INSTALLATION                                                                      |                                                                                               | SHEET                     |                         |   |
| KINGS ISLAND TUGBOG BASIN |       | 0.3 BELOW MSL                                                                     |                                                                                               | CS-A                      |                         |   |
|                           |       | SAYUNAH RIVER WATERS                                                              |                                                                                               | OF 2 SHEETS               |                         |   |
| ELEVATION                 | DEPTH | LEGEND                                                                            | CLASSIFICATION OF MATERIALS<br>(Description)                                                  | % CORE<br>RECOVER-<br>ERY | BOX OR<br>SAMPLE<br>NO. | REMARKS<br>(Drilling time, water loss, depth of<br>weathering, etc., if significant)                  |
| a                         | b     | c                                                                                 | d                                                                                             | e                         | f                       | g   |
|                           | 35    |  | CH - GRAY FAT CLAY<br>SLIGHTLY MICACEOUS                                                      |                           |                         | BLOWS<br>51<br>49<br>41<br>68<br>61<br>59                                                             |
|                           | 40    |  | SP, SM - GREEN POORLY<br>GRADED SAND                                                          |                           | 7                       | 71<br>72<br>68<br>59                                                                                  |
| -46.3                     | 45    |                                                                                   |                                                                                               |                           |                         |   |
|                           |       |                                                                                   | NOTE: Soils field classified<br>in accordance with the Unified<br>Soil Classification System. |                           |                         | BLOWS PER FOOT:<br>Number required to drive<br>1 1/2" ID split spoon w/140 lb.<br>hammer falling 30". |

| DRILLING LOG                                         |       | DIVISION                                                                       |                                           | 11. ALLATION                                  |                   | SHEET /                                                                          |  |
|------------------------------------------------------|-------|--------------------------------------------------------------------------------|-------------------------------------------|-----------------------------------------------|-------------------|----------------------------------------------------------------------------------|--|
| PROJECT                                              |       | SOUTH ATLANTIC                                                                 |                                           | SAVANNAH 1ER HARBOR                           |                   | OF 2 SHEETS                                                                      |  |
| LOCATION (Continued or Station)                      |       | KINGS ISLAND TURNING BASIN                                                     |                                           | 10. SIZE AND TYPE OF BIT 1 7/8" 10 SPLITSPEAR |                   |                                                                                  |  |
| 1. LOCATION                                          |       | TO 1001.250 AT WATERS EDGE                                                     |                                           | 11. SATURN FOR ELEVATION SHOWN (FROM OR TO)   |                   |                                                                                  |  |
| DRILLING AGENCY                                      |       | SAVANNAH DISTRICT                                                              |                                           | 12. MANUFACTURER'S DESIGNATION OF DRILL       |                   | M L M                                                                            |  |
| HOLE NO. (as shown on drawing title and site number) |       | CS 5                                                                           |                                           | 13. TOTAL NO. OF OVER-BURDEN SAMPLES TAKEN    |                   | 9                                                                                |  |
| 14. NAME OF DRILLER                                  |       | J. McDONALD                                                                    |                                           | 15. ELEVATION GROUND WATER                    |                   |                                                                                  |  |
| 16. DIRECTION OF HOLE                                |       | <input checked="" type="checkbox"/> VERTICAL <input type="checkbox"/> INCLINED |                                           | 17. DATE HOLE                                 |                   | STARTED 26 APRIL 1978 COMPLETED 26 APRIL 1978                                    |  |
| 17. THICKNESS OF OVERBURDEN                          |       |                                                                                |                                           | 18. ELEVATION TOP OF HOLE                     |                   | 0.0' MLW                                                                         |  |
| 18. DEPTH DRILLED INTO ROCK                          |       |                                                                                |                                           | 19. TOTAL CORE RECOVERY FOR BORING            |                   | 3                                                                                |  |
| 19. TOTAL DEPTH OF HOLE                              |       | 45.9' BELOW MLW                                                                |                                           | 20. SIGNATURE OF INSPECTOR                    |                   | Charles D. Griffin                                                               |  |
| ELEVATION                                            | DEPTH | LEGEND                                                                         | CLASSIFICATION OF MATERIALS (Description) | % CORE RECOVERY                               | BOX OR SAMPLE NO. | REMARKS (Drilling time, water level, depth of penetration, etc., if significant) |  |
|                                                      | 0     |                                                                                |                                           |                                               | 1                 | Blows                                                                            |  |
|                                                      | 5     | WATER                                                                          | WATER DEPTH 1.5' AT MLW                   |                                               |                   |                                                                                  |  |
|                                                      | 5     |                                                                                | ML GRAY INORGANIC SILT                    |                                               |                   |                                                                                  |  |
|                                                      | 10    |                                                                                |                                           |                                               |                   |                                                                                  |  |
|                                                      | 15    |                                                                                |                                           |                                               |                   |                                                                                  |  |
|                                                      | 20    |                                                                                |                                           |                                               |                   |                                                                                  |  |
|                                                      | 25    |                                                                                | SM-TAN & GRAY SILTY FINE MEDIUM SAND      |                                               | 2                 |                                                                                  |  |
|                                                      | 30    |                                                                                | CONTINUED ON SHEET 402                    |                                               |                   |                                                                                  |  |

| DRILLING LOG (Cont Sheet)                     |            | Hole No. <b>CS 5</b>                                                                                        |                                                   |
|-----------------------------------------------|------------|---|---------------------------------------------------|
| PROJECT<br><b>KINGS ISLAND TIDALING REFIN</b> |            | INSTALLATION<br><b>SLYDANONH CIVIL ENGINE</b>                                                               |                                                   |
| ELEVATION<br>a                                | DEPTH<br>b | LEGEND<br>c                                                                                                 | CLASSIFICATION OF MATERIALS<br>(Description)<br>d |
|                                               |            | % CORE<br>RECOVER<br>ERY<br>e                                                                               | BOX OR<br>SAMPLE<br>NO.<br>f                      |
|                                               |            | REMARKS<br>(Drilling time, water loss, depth of<br>weathering, etc., if significant)<br>g                   |                                                   |
|                                               | 30         |   | CL- GREEN & GRAY<br>SILTY SANDY CLAY              |
|                                               | 35         |   | SP SM- GREEN<br>POORLY GRADED<br>SANDY SAND       |
|                                               | 40         |   |                                                   |
|                                               | 45         |   |                                                   |
|                                               |            | <b>NOTE:</b> Soils field classified<br>in accordance with the Unified<br>Soil Classification System.        |                                                   |
|                                               |            | <b>BLOWS PER FOOT:</b><br>Number required to drive<br>1 1/2" ID splitspoon w/140 lb.<br>hammer falling 30". |                                                   |

| DRILLING LOG                               |       | DIVISION                                                                                             |                                               | INSTALLATION                                               |                      | Hole No. <u>C.S. 6</u>                                                         |  |
|--------------------------------------------|-------|---|-----------------------------------------------|------------------------------------------------------------|----------------------|--------------------------------------------------------------------------------|--|
| PROJECT                                    |       | <u>SOUTH ATLANTIC</u>                                                                                |                                               | <u>SAVANNAH RIVER HARBOR</u>                               |                      | SHEET <u>1</u>                                                                 |  |
| LOCATION (Coordinates or Station)          |       | <u>KINGS ISLAND TURNING BASIN</u>                                                                    |                                               | 10. SIZE AND TYPE OF BIT <u>1 1/2" ID SPLIT SPDR</u>       |                      | OF <u>2</u> SHEETS                                                             |  |
| DRILLING AGENCY                            |       | <u>NORTH 50° OF BN 14</u>                                                                            |                                               | 11. DATUM FOR ELEVATION SHOWN <u>MLW</u>                   |                      |                                                                                |  |
| HOLE NO. (As shown on drawing title)       |       | <u>SAVANNAH DISTRICT</u>                                                                             |                                               | 12. MANUFACTURER'S DESIGNATION OF DRILL <u>FAIRING 314</u> |                      |                                                                                |  |
| Hole No. (As shown on drawing title)       |       | <u>CS 6</u>                                                                                          |                                               | 13. TOTAL NO. OF OVERBURDEN SAMPLES TAKEN                  |                      | DISTURBED <u>4</u> UNDISTURBED <u>0</u>                                        |  |
| NAME OF DRILLER                            |       | <u>L. MC DONALD</u>                                                                                  |                                               | 14. TOTAL NUMBER CORE BOXES                                |                      |                                                                                |  |
| DIRECTION OF HOLE                          |       | <input checked="" type="checkbox"/> VERTICAL <input type="checkbox"/> INCLINED _____ DEG. FROM VERT. |                                               | 15. ELEVATION GROUND WATER                                 |                      |                                                                                |  |
| THICKNESS OF OVERBURDEN                    |       |   |                                               | 16. DATE HOLE                                              |                      | STARTED <u>27 APRIL 1973</u> COMPLETED <u>27 APRIL 1973</u>                    |  |
| DEPTH DRILLED INTO ROCK                    |       |   |                                               | 17. ELEVATION TOP OF HOLE <u>0.0' MLW</u>                  |                      |                                                                                |  |
| TOTAL DEPTH OF HOLE <u>29.8' BELOW MLW</u> |       |   |                                               | 18. TOTAL CORE RECOVERY FOR BORING                         |                      | <u>3</u>                                                                       |  |
|                                            |       |   |                                               | 19. SIGNATURE OF INSPECTOR                                 |                      | <u>Charles D. Griffin</u>                                                      |  |
| ELEVATION                                  | DEPTH | LEGEND                                                                                               | CLASSIFICATION OF MATERIALS (Description)     | 1. CORE RECOVERY                                           | 2. BOX OR SAMPLE NO. | REMARKS (Drilling time, water loss, depth of weathering, etc., if significant) |  |
| 17.5                                       | 0     |   |                                               |                                                            |                      | REMARKS                                                                        |  |
|                                            | 5     |   | WATER                                         |                                                            |                      | SLUGS                                                                          |  |
|                                            | 10    |   |                                               |                                                            |                      |                                                                                |  |
|                                            | 15    |   |                                               |                                                            |                      |                                                                                |  |
|                                            | 20    |   | ML - GRAY INORGANIC SILT W/ SILTY SAND LAYERS |                                                            |                      |                                                                                |  |
|                                            | 25    |   | CH - GRAY FAT CLAY W/ GRAVEL                  |                                                            |                      |                                                                                |  |
|                                            | 30    |   | CONTINUED ON SHEET No. <u>2</u>               |                                                            |                      |                                                                                |  |



| DRILLING LOG (Cont. Sheet) |       | LOCATION TOP OF HOLE  |                                                                                               | Hole No.                  |                         |   |
|----------------------------|-------|-----------------------|-----------------------------------------------------------------------------------------------|---------------------------|-------------------------|---|
| PROJECT                    |       | INSTALLATION          |                                                                                               | SHEET                     |                         |   |
| KINGS ISLAND TURNING BASIN |       | 16.5' BELOW ML        |                                                                                               | CS 6                      |                         |   |
| KINGS ISLAND TURNING BASIN |       | SAVANNAH RIVER HARBOR |                                                                                               | SHEET 2 OF 2 SHEETS       |                         |   |
| ELEVATION                  | DEPTH | LEGEND                | CLASSIFICATION OF MATERIALS<br>(Description)                                                  | % CORE<br>RECOVER-<br>ERY | BOX OR<br>SAMPLE<br>NO. | REMARKS<br>(Drilling time, water loss, depth of<br>weathering, etc., if significant)                |
| 30                         |       |                       | 54- GRAY SILTY FINE<br>MEDIUM SAND                                                            |                           |                         | BLOWS                                                                                               |
|                            |       |                       |                                                                                               |                           |                         | 21                                                                                                  |
|                            |       |                       |                                                                                               |                           |                         | 32                                                                                                  |
|                            |       |                       |                                                                                               |                           |                         | 34                                                                                                  |
|                            |       |                       |                                                                                               |                           |                         | 41                                                                                                  |
|                            |       |                       |                                                                                               |                           |                         | 40                                                                                                  |
|                            |       |                       |                                                                                               |                           |                         | 43                                                                                                  |
|                            |       |                       | GREEN, SLIGHTLY<br>MICACEOUS                                                                  |                           | 4                       | 46                                                                                                  |
|                            |       |                       |                                                                                               |                           |                         | 49                                                                                                  |
|                            |       |                       |                                                                                               |                           |                         | 51                                                                                                  |
|                            |       |                       |                                                                                               |                           |                         | 52                                                                                                  |
|                            |       |                       |                                                                                               |                           |                         | 56                                                                                                  |
| 46.5                       |       |                       | NOTE: Soils field classified<br>in accordance with the Unified<br>Soil Classification System. |                           |                         | BLOWS PER FOOT:<br>Number required to drive<br>1 1/2" ID. splitspoon w/140 lb<br>hammer falling 30" |

| DRILLING LOG                                            |       | DIVISION                                     | INSTALLATION                                 | Hole No.        | SHEET             |                                                                                |
|---------------------------------------------------------|-------|----------------------------------------------|----------------------------------------------|-----------------|-------------------|--------------------------------------------------------------------------------|
| PROJECT                                                 |       | SQUAD ATLANTIC                               | SAVANNAH R. & HARBOR                         | CS-7            | OF 2 SHEETS       |                                                                                |
| 1. PROJECT                                              |       | MINAS ISLAND TURNING BASIN                   |                                              |                 |                   |                                                                                |
| 2. LOCATION (Coordinates or Station) SEE PLAN           |       | 10. SIZE AND TYPE OF BIT 1 1/2" 10 SPUR-POIN |                                              |                 |                   |                                                                                |
| 3. LOCATION (Coordinates or Station) SEE PLAN           |       | 11. DATUM FOR ELEVATION KNOWN (EAM or JBM)   |                                              |                 |                   |                                                                                |
| 4. DRILLING AGENCY                                      |       | 12. MANUFACTURER'S DESIGNATION OF DRILL      |                                              |                 |                   |                                                                                |
| 5. HOLE NO. (As shown on drawing (HMA) and file number) |       | 13. TOTAL NO. OF OVERBURDEN SAMPLES TAKEN    |                                              |                 |                   |                                                                                |
| 6. NAME OF DRILLER                                      |       | 14. TOTAL NUMBER CORE BOXES                  |                                              |                 |                   |                                                                                |
| 7. DIRECTION OF HOLE                                    |       | 15. ELEVATION GROUND WATER                   |                                              |                 |                   |                                                                                |
| 8. THICKNESS OF OVERBURDEN                              |       | 16. DATE HOLE                                |                                              |                 |                   |                                                                                |
| 9. DEPTH DRILLED INTO ROCK                              |       | 17. ELEVATION TOP OF HOLE                    |                                              |                 |                   |                                                                                |
| 10. TOTAL DEPTH OF HOLE                                 |       | 18. TOTAL CORE RECOVERY FOR BORING           |                                              |                 |                   |                                                                                |
| 11. SIGNATURE OF INSPECTOR                              |       | 19. SIGNATURE OF INSPECTOR                   |                                              |                 |                   |                                                                                |
| ELEVATION                                               | DEPTH | LEGEND                                       | CLASSIFICATION OF MATERIALS (Description)    | % CORE RECOVERY | BOX OR SAMPLE NO. | REMARKS (Drilling time, water loss, depth of weathering, etc., if significant) |
| -0.8                                                    |       |                                              | WATER DEPTH 2.8' AT MLW                      |                 |                   |                                                                                |
| 5                                                       |       |                                              | ML - GRAY INORGANIC SILT W/SILTY SAND LAYERS |                 | 1                 |                                                                                |
| 10                                                      |       |                                              |                                              |                 |                   |                                                                                |
| 15                                                      |       |                                              | CH - GRAY FAT CLAY W/GRAVEL                  |                 | 2                 |                                                                                |
| 20                                                      |       |                                              | SM - GRAY SILTY FINE MEDIUM SAND             |                 | 3                 |                                                                                |
| 25                                                      |       |                                              |                                              |                 |                   |                                                                                |
| 30                                                      |       |                                              | GREEN, SLIGHTLY MICROBIAL                    |                 | 4                 |                                                                                |
|                                                         |       |                                              | CONTINUED ON SHEET NO. 2                     |                 |                   |                                                                                |



| DRILLING LOG (Cont Sheet)         |       | LOCATION TOP OF HOLE          |                                                                                               | Hole No. <u>CS 7</u>                                                                               |                         |                                                                                       |
|-----------------------------------|-------|-------------------------------|-----------------------------------------------------------------------------------------------|---|-------------------------|---------------------------------------------------------------------------------------|
| SOURCE                            |       | INSTALLATION                  |                                                                                               | SHEET <u>2</u> OF <u>2</u> SHEETS                                                                  |                         |                                                                                       |
| <u>KINGS ISLAND TURNING BASIN</u> |       | <u>SAYALYNH RIVER HARBOUR</u> |                                                                                               |   |                         |                                                                                       |
| ELEVATION                         | DEPTH | LEGEND                        | CLASSIFICATION OF MATERIALS<br>(Description)                                                  | % CORE<br>RECOVERY                                                                                 | BOX OR<br>SAMPLE<br>NO. | REMARKS<br>(Drilling unit, water level, depth of<br>weathering, etc., if significant) |
|                                   |       |                               |                                                                                               |   |                         | BLOWS                                                                                 |
|                                   | 30    |                               |                                                                                               |   |                         | 51                                                                                    |
|                                   |       |                               |                                                                                               |   |                         | 54                                                                                    |
|                                   | 35    |                               | SM. GREEN SILTY FINE<br>SAND, SLIGHTLY<br>MICACEOUS                                           |   |                         | 62                                                                                    |
|                                   |       |                               |                                                                                               |   |                         | 64                                                                                    |
|                                   |       |                               |                                                                                               |   |                         | 59                                                                                    |
|                                   |       |                               |                                                                                               |   |                         | 61                                                                                    |
|                                   | 40    |                               |                                                                                               |   |                         | 62                                                                                    |
|                                   |       |                               |                                                                                               |   |                         | 60                                                                                    |
|                                   |       |                               |                                                                                               |   |                         | 58                                                                                    |
| 45.5                              | 45    |                               |                                                                                               |   | 5                       | 51                                                                                    |
|                                   |       |                               | NOTE: Soils field classified<br>in accordance with the Unified<br>Soil Classification System. | BLOWS PER FOOT<br>Number required to drive<br>1 1/2" ID split spoon w/140 lb<br>hammer falling 30" |                         |                                                                                       |

| DRILLING LOG   |  | DIVISION                                                              | INSTALLATION     | Hole No.    | SHEET         |
|---|--|-----------------------------------------------------------------------|------------------|-------------|---------------|
| 1. PROJECT<br><i>Kings Island Tugboat Basin</i>                                                                              |  | <i>South Atlantic</i>                                                 | <i>U.S. Navy</i> | <i>CS-8</i> | 1 OF 2 SHEETS |
| 2. LOCATION (Coordinates or Station)<br><i>Opposite Sta. 78+330</i>                                                          |  | 10. SIZE AND TYPE OF BIT<br><i>1 1/4" J.D. 5-1/2" O.D.</i>            |                  |             |               |
| 3. DEPTH TO WATER<br><i>100' from Water Edge</i>                                                                             |  | 11. DATUM FOR ELEVATION SHOWN (TBM = MLL)<br><i>MLW</i>               |                  |             |               |
| 4. HOLE NO. (As shown on drawing title and file number)<br><i>CS-8</i>                                                       |  | 12. MANUFACTURER'S DESIGNATION OF DRILL<br><i>314 Failure</i>         |                  |             |               |
| 5. NAME OF DRILLER<br><i>M. S. Doran</i>                                                                                     |  | 13. TOTAL NO. OF OVER-<br>BURDEN SAMPLES TAKEN<br><i>4</i>            |                  |             |               |
| 6. DIRECTION OF HOLE<br><input checked="" type="checkbox"/> VERTICAL <input type="checkbox"/> INCLINED _____ DEG. FROM VERT. |  | 14. TOTAL NUMBER CORE BOXES<br><i>0</i>                               |                  |             |               |
| 7. THICKNESS OF OVERBURDEN                                                                                                   |  | 15. ELEVATION GROUND WATER<br><i>Boring In Pipe</i>                   |                  |             |               |
| 8. DEPTH DRILLED INTO ROCK                                                                                                   |  | 16. DATE HOLE<br>STARTED <i>30 April 73</i> COMPLETED <i>1 May 73</i> |                  |             |               |
| 9. TOTAL DEPTH OF HOLE<br><i>150'</i>                                                                                        |  | 17. ELEVATION TOP OF HOLE                                             |                  |             |               |
|   |  | 18. TOTAL CORE RECOVERY FOR BORING                                    |                  |             |               |
|   |  | 19. SIGNATURE OF INSPECTOR<br><i>Elmer J. McLeod</i>                  |                  |             |               |

| ELEVATION | DEPTH | LEGEND | CLASSIFICATION OF MATERIALS<br>(Description) | % CORE<br>RECOVERY | BOX OR<br>SAMPLE<br>NO. | REMARKS<br>(Drilling time, water loss, depth of<br>weathering, etc., if significant) |
|-----------|-------|--------|----------------------------------------------|--------------------|-------------------------|--------------------------------------------------------------------------------------|
| 20.0      | 0     |        |                                              |                    |                         |                                                                                      |
| 15.0      | 5     |        |                                              |                    |                         |                                                                                      |
| 10.0      | 10    |        |                                              |                    |                         |                                                                                      |
| 5.0       | 15    |        | Water                                        |                    |                         |                                                                                      |
| 0.0       | 30    |        | Bottom at MLW 30.0                           |                    |                         |                                                                                      |

Hole No. C5-8

| DRILLING LOG   |       | DIVISION                                                            | INSTALLATION                                                                      |                  |                   |                                                                                               |
|---|-------|---------------------------------------------------------------------|-----------------------------------------------------------------------------------|------------------|-------------------|-----------------------------------------------------------------------------------------------|
| 1. PROJECT<br><u>Kings Island Temporary Base</u>                                                                             |       | <u>South Atlantic</u>                                               | <u>U.S. Navy</u>                                                                  |                  |                   |                                                                                               |
| 2. LOCATION (Coordinates or Station)<br><u>See Plan</u>                                                                      |       | 10. SIZE AND TYPE OF BIT <u>1 3/4" ID Split Spoon</u>               |                                                                                   |                  |                   |                                                                                               |
| 3. DRILLING AGENCY<br><u>San Diego District</u>                                                                              |       | 11. DATUM FOR ELEVATION SHOWN (FSM or MLL)<br><u>N.W.</u>           |                                                                                   |                  |                   |                                                                                               |
| 4. HOLE NO. (As shown on drawings and file number)<br><u>C5-8</u>                                                            |       | 12. MANUFACTURER'S DESIGNATION OF DRILL<br><u>314 Feline</u>        |                                                                                   |                  |                   |                                                                                               |
| 5. NAME OF DRILLER<br><u>McDonnell</u>                                                                                       |       | 13. TOTAL NO. OF OVERBURDEN SAMPLES TAKEN                           |                                                                                   |                  |                   |                                                                                               |
| 6. DIRECTION OF HOLE<br><input checked="" type="checkbox"/> VERTICAL <input type="checkbox"/> INCLINED _____ DEG. FROM VERT. |       | 14. TOTAL NUMBER CORE BOXES <u>0</u>                                |                                                                                   |                  |                   |                                                                                               |
| 7. THICKNESS OF OVERBURDEN                                                                                                   |       | 15. ELEVATION FROM GROUND WATER <u>Barry I. M. R. 100</u>           |                                                                                   |                  |                   |                                                                                               |
| 8. DEPTH DRILLED INTO ROCK                                                                                                   |       | 16. DATE HOLE STARTED <u>30 Apr. 1952</u> COMPLETED <u>1 May 52</u> |                                                                                   |                  |                   |                                                                                               |
| 9. TOTAL DEPTH OF HOLE <u>45.0'</u>                                                                                          |       | 17. ELEVATION TOP OF HOLE                                           |                                                                                   |                  |                   |                                                                                               |
|   |       | 18. TOTAL CORE RECOVERY FOR BORING                                  |                                                                                   |                  |                   |                                                                                               |
|   |       | 19. SIGNATURE OF INSPECTOR <u>Edward J. McLaughlin</u>              |                                                                                   |                  |                   |                                                                                               |
| ELEVATION   | DEPTH | LEGEND                                                              | CLASSIFICATION OF MATERIALS (Description)                                         | 1. CORE RECOVERY | BOX OR SAMPLE NO. | REMARKS (Drilling time, water loss, depth of measuring, etc., if significant)                 |
| 33.4   | 12    |                                                                     | SM - Gray silty sand with layers dark gray OH                                     | 1                | 1                 | NX casing set at 33.4' advanced to 37.9'                                                      |
| 35   | 14    |                                                                     | SP - Gray poorly graded sand                                                      | 2                | 2                 |                                                                                               |
| 40   | 19    |                                                                     | SM - Green silty fine sand micaceous slight plasticity white, wet                 | 3                | 3                 |                                                                                               |
| 45   | 24    |                                                                     |                                                                                   | 4                | 4                 |                                                                                               |
|   |       |                                                                     | Soils field classified in accordance with the Unified Soil Classification System. |                  |                   | BLOWS PER FOOT:<br>Number required to drive 1 3/4" ID split spoon w/140 lb hammer falling 30" |

| DRILLING LOG                                            |       | DIVISION                                                                                       | INSTALLATION                               | SHEET                               |                   |         |
|---------------------------------------------------------|-------|------------------------------------------------------------------------------------------------|--------------------------------------------|-------------------------------------|-------------------|---------|
| PROJECT                                                 |       | South Atlantic                                                                                 | Savannah River                             | 1 OF 2 SHEETS                       |                   |         |
| 1. PROJECT                                              |       | Kings Island Tunnage Basin                                                                     | 10. SIZE AND TYPE OF BIT                   | 1 3/4" ID Split Spoon               |                   |         |
| 2. LOCATION (Coordinates or Station)                    |       | OPPOSITE SO. 9400                                                                              | 11. DATUM FOR ELEVATION SHOW (TBM or ASL)  | MLW                                 |                   |         |
| 3. DEPTH, 25' FROM WATERS EDGE                          |       | LING AGENCY                                                                                    | 12. MANUFACTURER'S DESIGNATION OF DRILL    | 3" Gilson                           |                   |         |
| 4. HOLE NO. (As shown on drawing title) and file number |       | CS-9                                                                                           | 13. TOTAL NO. OF OVER-BURDEN SAMPLES TAKEN | DISTURBED 6 UNDISTURBED             |                   |         |
| 5. NAME OF DRILLER                                      |       | MS Decker                                                                                      | 14. TOTAL NUMBER CORE BOXES                | 0                                   |                   |         |
| 6. DIRECTION OF HOLE                                    |       | <input checked="" type="checkbox"/> VERTICAL <input type="checkbox"/> INCLINED DEG. FROM VERT. | 15. ELEVATION-GROUND WATER                 | Boring In River                     |                   |         |
| 7. THICKNESS OF OVERBURDEN                              |       |                                                                                                | 16. DATE HOLE                              | STARTED 2 May 73 COMPLETED 2 May 73 |                   |         |
| 8. DEPTH DRILLED INTO ROCK                              |       |                                                                                                | 17. ELEVATION TOP OF HOLE                  |                                     |                   |         |
| 9. TOTAL DEPTH OF HOLE                                  |       | 25.4'                                                                                          | 18. TOTAL CORE RECOVERY FOR BORING         | 1                                   |                   |         |
|                                                         |       |                                                                                                | 19. SIGNATURE OF INSPECTOR                 | John J. Phillips                    |                   |         |
| ELEVATION                                               | DEPTH | LEGEND                                                                                         | CLASSIFICATION OF MATERIALS (Description)  | CORE RECOVERY                       | BOX OR SAMPLE NO. | REMARKS |
| 0'                                                      | 0'    |                                                                                                |                                            |                                     |                   |         |
| 5'                                                      | 5'    |                                                                                                |                                            |                                     |                   |         |
| 10'                                                     | 10'   |                                                                                                | Water                                      |                                     |                   |         |
| 15'                                                     | 15'   |                                                                                                |                                            |                                     |                   |         |
| 20'                                                     | 20'   |                                                                                                | Water depth 20.2' MLW                      |                                     |                   |         |
| 25'                                                     | 25'   |                                                                                                | MH-Green elastic silt                      |                                     |                   |         |
| 30'                                                     | 30'   |                                                                                                | SP- Gray poorly graded sand                |                                     |                   |         |
| 35'                                                     | 35'   |                                                                                                |                                            |                                     |                   |         |
| 40'                                                     | 40'   |                                                                                                |                                            |                                     |                   |         |
| 45'                                                     | 45'   |                                                                                                |                                            |                                     |                   |         |
| 50'                                                     | 50'   |                                                                                                |                                            |                                     |                   |         |
| 55'                                                     | 55'   |                                                                                                |                                            |                                     |                   |         |
| 60'                                                     | 60'   |                                                                                                |                                            |                                     |                   |         |
| 65'                                                     | 65'   |                                                                                                |                                            |                                     |                   |         |
| 70'                                                     | 70'   |                                                                                                |                                            |                                     |                   |         |
| 75'                                                     | 75'   |                                                                                                |                                            |                                     |                   |         |
| 80'                                                     | 80'   |                                                                                                |                                            |                                     |                   |         |
| 85'                                                     | 85'   |                                                                                                |                                            |                                     |                   |         |
| 90'                                                     | 90'   |                                                                                                |                                            |                                     |                   |         |
| 95'                                                     | 95'   |                                                                                                |                                            |                                     |                   |         |
| 100'                                                    | 100'  |                                                                                                |                                            |                                     |                   |         |
| 105'                                                    | 105'  |                                                                                                |                                            |                                     |                   |         |
| 110'                                                    | 110'  |                                                                                                |                                            |                                     |                   |         |
| 995'                                                    | 995'  |                                                                                                |                                            |                                     |                   |         |
| 1000'                                                   | 1000' |                                                                                                |                                            |                                     |                   |         |

FIGURE NO. CS-9

| DRILLING LOG   |       | DIVISION              | INSTALLATION                                                                      | SHEET 2 OF 2 SHEETS                                                                |                   |                                                                                                 |
|---|-------|-----------------------|-----------------------------------------------------------------------------------|------------------------------------------------------------------------------------|-------------------|-------------------------------------------------------------------------------------------------|
| 1. PROJECT: <u>King's Island Training Basin</u>                                                                               |       | <u>South Atlantic</u> | <u>Savannah River</u>                                                             |                                                                                    |                   |                                                                                                 |
| 2. LOCATION (Coordinates or Station): <u>D-17</u>                                                                             |       |                       | 10. SIZE AND TYPE OF BIT: <u>1 3/8" ID Split Spoon</u>                            |                                                                                    |                   |                                                                                                 |
| 3. HQ AGENCY: <u>Naval District</u>                                                                                           |       |                       | 11. DATUM FOR ELEVATION SHOWN (FIM or MLL): <u>MLW</u>                            |                                                                                    |                   |                                                                                                 |
| 4. HOLE NO. (As shown on drawing and file number): <u>CS-9</u>                                                                |       |                       | 12. MANUFACTURER'S DESIGNATION OF DRILL: <u>2 1/2" E-1-1-1</u>                    |                                                                                    |                   |                                                                                                 |
| 5. NAME OF DRILLER: <u>M. S. Donald</u>                                                                                       |       |                       | 13. TOTAL NO. OF OVERBURDEN SAMPLES TAKEN: <u>6</u>                               | DISTURBED <input checked="" type="checkbox"/> UNDISTURBED <input type="checkbox"/> |                   |                                                                                                 |
| 6. DIRECTION OF HOLE: <input checked="" type="checkbox"/> VERTICAL <input type="checkbox"/> INCLINED <u>1</u> DEG. FROM VERT. |       |                       | 14. TOTAL NUMBER CORE BOXES: <u>0</u>                                             |                                                                                    |                   |                                                                                                 |
| 7. THICKNESS OF OVERBURDEN:                                                                                                   |       |                       | 15. REMARKS ON GROUND WATER: <u>Bottom 1st Pipe</u>                               |                                                                                    |                   |                                                                                                 |
| 8. DEPTH DRILLED INTO ROCK:                                                                                                   |       |                       | 16. DATE HOLE STARTED: <u>2 May 77</u> COMPLETED: <u>2 May 77</u>                 |                                                                                    |                   |                                                                                                 |
| 9. TOTAL DEPTH OF HOLE: <u>45.4'</u>                                                                                          |       |                       | 17. ELEVATION TOP OF HOLE:                                                        |                                                                                    |                   |                                                                                                 |
|   |       |                       | 18. TOTAL CORE RECOVERY FOR BORING: <u>1</u>                                      |                                                                                    |                   |                                                                                                 |
|   |       |                       | 19. SIGNATURE OF INSPECTOR: <u>SP-1 M. S. Donald</u>                              |                                                                                    |                   |                                                                                                 |
| ELEVATION   | DEPTH | LEGEND                | CLASSIFICATION OF MATERIALS (Description)                                         | % CORE RECOVERY                                                                    | BOX OR SAMPLE NO. | REMARKS (Drilling tool, water loss, depth of weathering, etc., if significant)                  |
| 20.6   |       |                       |                                                                                   |                                                                                    | 3                 |                                                                                                 |
| 35   |       |                       | SM-Gray silty fine sand micaceous 30.4-34.9'                                      |                                                                                    | 4                 | Advanced N.K. casing to 35.7' - 38.9'                                                           |
| 40   |       |                       | Gray silty fine sand 34.9-37.9' Green silty fine sand micaceous 37.9-45.4'        |                                                                                    | 5                 |                                                                                                 |
| 45   |       |                       | Soils field classified in accordance with the Unified Soil Classification System. |                                                                                    | 6                 | BLOWS PER FOOT:<br>Number required to drive 1 3/8" ID split spoon w/140 lb. hammer falling 30". |





| DRILLING LOG                                         |  | DIVISION                                                                       | INSTALLATION                                      | HOLE NO. | SHEET         |
|------------------------------------------------------|--|--------------------------------------------------------------------------------|---------------------------------------------------|----------|---------------|
| PROJECT                                              |  | South Atlantic                                                                 | UNCLASSIFIED                                      | 2000     | 2 OF 2 SHEETS |
| LOCATION (Coordinates or Station)                    |  | Kings Island Turning Basin                                                     | 10. SIZE AND TYPE OF BIT 1 3/4" ID splitspoon     |          |               |
| DRILLING AGENCY                                      |  | See Plan                                                                       | 11. DATUM FOR ELEVATION KNOWN (TBM or BENCH MARK) |          |               |
| NAME OF DRILLER                                      |  | Savannah District                                                              | 12. MANUFACTURER'S DESIGNATION OF DRILL           |          |               |
| HOLE NO. (As shown on drawing title and file number) |  | CS-10                                                                          | 314 Falling                                       |          |               |
| NAME OF DRILLER                                      |  | MC Donald                                                                      | 13. TOTAL NO. OF OVERBURDEN SAMPLES TAKEN         |          |               |
| DIRECTION OF HOLE                                    |  | <input checked="" type="checkbox"/> VERTICAL <input type="checkbox"/> INCLINED | 14. TOTAL NUMBER CORE BOXES                       |          |               |
| THICKNESS OF OVERBURDEN                              |  |                                                                                | 15. ELEVATION GROUND WATER BORING IN "Pipe"       |          |               |
| DEPTH DRILLED INTO ROCK                              |  |                                                                                | 16. DATE HOLE STARTED COMPLETED                   |          |               |
| TOTAL DEPTH OF HOLE                                  |  | 45.7'                                                                          | 3 May 73 7 May 73                                 |          |               |
|                                                      |  |                                                                                | 17. ELEVATION TOP OF HOLE                         |          |               |
|                                                      |  |                                                                                | 18. TOTAL CORE RECOVERY FOR BORING                |          |               |
|                                                      |  |                                                                                | 19. SIGNATURE OF INSPECTOR                        |          |               |
|                                                      |  |                                                                                | Edward Michael                                    |          |               |

| ELEVATION | DEPTH | LEGEND | CLASSIFICATION OF MATERIALS (Description)                                         | % CORE RECOVERY | BOX OR SAMPLE NO. | REMARKS                                                                                       |
|-----------|-------|--------|-----------------------------------------------------------------------------------|-----------------|-------------------|-----------------------------------------------------------------------------------------------|
| 39'       |       |        |                                                                                   |                 |                   |                                                                                               |
| 35'       |       |        |                                                                                   |                 |                   |                                                                                               |
| 32'       |       |        | SM-Gray & Green                                                                   |                 |                   |                                                                                               |
| 30'       |       |        | Silty fine sand                                                                   |                 |                   |                                                                                               |
| 28'       |       |        | Micaceous                                                                         |                 |                   |                                                                                               |
| 25'       |       |        |                                                                                   |                 |                   |                                                                                               |
| 22'       |       |        |                                                                                   |                 |                   |                                                                                               |
| 19'       |       |        |                                                                                   |                 |                   |                                                                                               |
| 16'       |       |        |                                                                                   |                 |                   |                                                                                               |
| 13'       |       |        |                                                                                   |                 |                   |                                                                                               |
| 10'       |       |        |                                                                                   |                 |                   |                                                                                               |
| 7'        |       |        |                                                                                   |                 |                   |                                                                                               |
| 4'        |       |        |                                                                                   |                 |                   |                                                                                               |
| 1'        |       |        |                                                                                   |                 |                   |                                                                                               |
| 0'        |       |        |                                                                                   |                 |                   |                                                                                               |
|           |       |        | Soils field classified in accordance with the Unified Soil Classification System. |                 |                   | BLWNS FEB FOOT:<br>Number required to drive 1 1/2" ID splitspoon w/140 lb. hammer falling 30" |

# SAVANNAH HARBOR BORING LOGS

From Station 97+750

To

Station 103+000



| DRILLING LOG                                                                   |  | DIV | INSTALLATION                                         | SHEET         |
|--------------------------------------------------------------------------------|--|-----|------------------------------------------------------|---------------|
| South Atlantic                                                                 |  |     | Savannah, Ga.                                        | 1 OF 2 SHEETS |
| 1. PROJECT Savannah Harbor Widening and Deepening, Phase 2                     |  |     | 10. SIZE AND TYPE OF PIT 1-3/8" Split Spoon, R       |               |
| 2. LOCATION (Continuation of Station)                                          |  |     | 11. DATUM FOR ELEVATION SHOWN (Tide or MSL) Core Bit |               |
| See Plan                                                                       |  |     | MLJ                                                  |               |
| 3. DRILLING AGENCY Savannah District                                           |  |     | 12. MANUFACTURER'S DESIGNATION OF DRILL              |               |
|                                                                                |  |     | Failing 314 C.D. #8                                  |               |
| 4. HOLE NO. (As shown on drawing title and file number)                        |  |     | 13. TOTAL NO. OF OVER-UNDISTURBED                    |               |
| 1                                                                              |  |     | BURDEN SAMPLES TAKEN 1 0                             |               |
| 5. NAME OF DRILLER                                                             |  |     | 14. TOTAL NUMBER CORE BOXES                          |               |
| Creemer                                                                        |  |     | 2                                                    |               |
| 6. DIRECTION OF HOLE                                                           |  |     | 15. ELEVATION GROUND WATER                           |               |
| <input checked="" type="checkbox"/> VERTICAL <input type="checkbox"/> INCLINED |  |     | 0.0' - Tidal                                         |               |
| DEC. FROM VERT.                                                                |  |     | 16. DATE HOLE                                        |               |
|                                                                                |  |     | 19 Mar 69                                            |               |
| 7. THICKNESS OF OVERBURDEN                                                     |  |     | 17. ELEVATION TOP OF HOLE                            |               |
|                                                                                |  |     | -14.3'                                               |               |
| 8. DEPTH DRILLED INTO ROCK                                                     |  |     | 18. TOTAL CORE RECOVERY FOR BORING                   |               |
|                                                                                |  |     | 58                                                   |               |
| 9. TOTAL DEPTH OF HOLE                                                         |  |     | 19. SIGNATURE OF INSPECTOR                           |               |
| 45.5'                                                                          |  |     | Allen Merritt, Robert L. Sleson, Geologist           |               |

| ELEVATION | DEPTH | LEGEND | CLASSIFICATION OF MATERIALS (Description)                                                                  | % CORE RECOVERY | BOX OR SAMPLE NO. | REMARKS (Drilling temp, water loss, depth of weathering, etc., if significant) |
|-----------|-------|--------|---|-----------------|-------------------|--------------------------------------------------------------------------------|
| a         | b     | c      | d   | e               | f                 | g                                                                              |
|           |       |        | Water   |                 |                   | No Sample obtained of OL materials, stratum very thin                          |
|           | 5     |        |   |                 |                   |                                                                                |
|           | 10    |        |   |                 |                   |                                                                                |
|           | 15    |        | SH-Gray, very fine grained, silty sand                                                                     |                 | Jan 1             | 14.3' to 16.5' Washed out while setting casing                                 |
|           | 20    |        | ML-Greenish gray, clayey to sandy silt, moderate resistance to knife blade penetration from 18.0' to 24.5' | 100             |                   | Split spoon 16.5' to 18.0' 4" Casing set to 18.5'                              |
|           | 25    |        |   | 86              |                   | Pull #1, 18.0' to 19.5' Run 1.5', Rec 1.5'                                     |
|           | 30    |        | SH-Gray, silty, very fine grained sand, moderate resistance to knife blade penetration from 24.5' to 29.5' | 40              |                   | Pull #2, 19.5' to 24.5' Run 5.0', Rec 4.3' CI 0.7'                             |
|           | 35    |        |   |                 |                   | Pull #3, 24.5' to 29.5' Run 5.0', Rec 2.0' CI 3.0'                             |
|           | 40    |        |   |                 |                   |                                                                                |
|           | 45    |        |   |                 |                   |                                                                                |
|           | 50    |        | Continued on Sheet #2                                                                                      |                 |                   |                                                                                |

(Revised by Amendment No. 0001)

| DRILLING LOG (Cont Sheet)                               |            |             | VARIATION TOP OF HOLE<br>-14.3'                                                                         |                      | Hole No. 1             |                                                                                        |
|---------------------------------------------------------|------------|-------------|---|----------------------|------------------------|----------------------------------------------------------------------------------------|
| PROJECT Savannah Harbor Widening and Deepening, Phase 2 |            |             | INSTALLATION Savannah, Ga.                                                                              |                      | SHEET 2 OF 2 SHEETS    |                                                                                        |
| ELEVATION<br>a                                          | DEPTH<br>b | LEGEND<br>c | CLASSIFICATION OF MATERIALS<br>(Description)<br>d                                                       | % CORE RECOVERY<br>e | BOX OR SAMPLE NO.<br>f | REMARKS<br>(Drilling time, water loss, depth of weathering, etc., if significant)<br>g |
|                                                         | 35         |             | SM-Tan, very fine grained, silty sand, slight resistance to knife blade penetration from 39.5' to 41.6' | 24                   | 1                      | Pull #4, 29.5' to 34.5'<br>Run 5.0', Rec 1.2'<br>Cl 3.8'                               |
|                                                         | 40         |             |   | 44                   |                        | Pull #5, 34.5' to 38.8'<br>Run 4.3', Rec 1.9'<br>Cl 2.4'                               |
|                                                         | 45         |             |   | 72                   |                        | Pull #6, 38.8' to 41.6'<br>Run 2.8', Rec 2.0'<br>Cl 0.8'                               |
|                                                         |            |             | Compaction shale, gray, sandy, moderate resistance to knife blade penetration                           | 80                   |                        | Pull #7, 41.6' to 45.5'<br>Run 3.9', Rec 3.1'<br>Cl 0.8'                               |
|                                                         |            |             | BOTTOM OF HOLE 45.5'                                                                                    |                      |                        |                                                                                        |
|                                                         |            |             | Soils field classified in accordance with the Unified Soil Classification System.                       |                      |                        | Used 150 to 250 lbs. pressure while coring.                                            |

ONLY

(Revised by Amendment No. 0001)

HOLE NO. 2

| DRILLING LOG   |       | DIVISION       | INSTALLATION   |                 | SHEET 1 OF 2 SHEETS |   |
|---|-------|----------------|---|-----------------|---------------------|---|
| 1. PROJECT Savannah Harbor Widening and Deepening, Phase 2                                                                |       | South Atlantic | Savannah   |                 | 2                   |   |
| 2. LOCATION (Coordinates or Station)                                                                                      |       |                | 10. SIZE AND TYPE 2 PIT 1-3/8" Splitspoon, K   |                 |                     |   |
| 3. DRILLING AGENCY Savannah District                                                                                      |       |                | 11. DATUM FOR ELEVATION SHOWN (TBM or MSL) Core Bit   |                 |                     |   |
| 4. HOLE NO. (As shown on drawing title and file number) 2                                                                 |       |                | 12. MANUFACTURER'S DESIGNATION OF DRILL   |                 |                     |   |
| 5. NAME OF DRILLER King                                                                                                   |       |                | 13. TOTAL NO. OF OVERBURDEN SAMPLES TAKEN 1 Jar 0   |                 |                     |   |
| 6. DIRECTION OF HOLE <input checked="" type="checkbox"/> VERTICAL <input type="checkbox"/> INCLINED _____ DEG. FROM VERT. |       |                | 14. TOTAL NUMBER CORE BOXES 2   |                 |                     |   |
| 7. THICKNESS OF OVERBURDEN                                                                                                |       |                | 15. ELEVATION GROUND WATER 0.0 - Tidal   |                 |                     |   |
| 8. DEPTH DRILLED INTO ROCK                                                                                                |       |                | 16. DATE HOLE STARTED 21 Mar 69 COMPLETED 21 Mar 69   |                 |                     |   |
| 9. TOTAL DEPTH OF HOLE 44.2'                                                                                              |       |                | 17. ELEVATION TOP OF HOLE -14.0'   |                 |                     |   |
|   |       |                | 18. TOTAL CORE RECOVERY FOR BORING 55 %   |                 |                     |   |
|   |       |                | 19. SIGNATURE OF INSPECTOR Allen Merritt, Robert Siesen, Geologist                                                                                                  |                 |                     |   |
| ELEVATION   | DEPTH | LEGEND         | CLASSIFICATION OF MATERIALS (Description)   | % CORE RECOVERY | BOX OR SAMPLE NO.   | REMARKS (Drilling time, water loss, depth of washing, etc., if significant)                                                      |
|   |       |                | Water, very thin layer, very soft UL-organic silt above sand   |                 |                     | Casing drilled to 2.0'   |
|   | 5     |                |   |                 |                     | <div style="border: 2px solid black; padding: 5px; text-align: center;"> <b>RECEIVED</b><br/> <b>ONLY</b><br/> <b>FOR</b> </div> |
|   | 10    |                |   |                 |                     |   |
|   | 15    |                | SP-Tan-gray, very fine sand, slightly silty   |                 | Jar 1               |   |
|   | 20    |                | St-Gray, silty, very fine grained to medium grained sand, micaceous, with thin layers of SL-sandy silt moderate resistance to blade penetration from 15.5' to 19.0' | 71              |                     |   |
|   | 25    |                | Siltstone, moderate resistance to knife blade penetration from 19.0' to 31.0'                                                                                       | 90              |                     | Pull #1, 15.5' to 19.0' Run 3.5', Rec 2.5' CI 1.0'<br>Pull #2, 19.0' to 24.0' Run 5.0', Rec 4.5' CI 0.5'                         |
|   | 30    |                |   | 43              |                     | Pull #3, 24.0' to 31.0' Run 7.0', Rec 3.0' CI 4.0'<br>Soft spots recorded this run                                               |
| - Continued on Sheet 02 -                                                                                                 |       |                |   |                 |                     |   |

(Revised by Amendment No. 0001)

| DRILLING LOG (Cont Sheet)                                  |            | ELEVATION TOP OF HOLE<br>-14.0' |   | Hole No. 2                     |                              |                                                                                           |
|------------------------------------------------------------|------------|---------------------------------|---|--------------------------------|------------------------------|-------------------------------------------------------------------------------------------|
| PROJECT Savannah Harbor<br>Widening and Deepening, Phase 2 |            | INSTALLATION<br>Savannah, Ga.   |   | SHEET<br>OF 2 SHEETS           |                              |                                                                                           |
| ELEVATION<br>a                                             | DEPTH<br>b | LEGEND<br>c                     | CLASSIFICATION OF MATERIALS<br>(Description)<br>d   | % CORE<br>RECOVER-<br>ERY<br>e | BOX OR<br>SAMPLE<br>NO.<br>f | REMARKS<br>(Drilling time, water loss, depth of<br>weathering, etc., if significant)<br>g |
|                                                            |            |                                 | Siltstone   |                                |                              |                                                                                           |
|                                                            | 35         |                                 | SH-Gray, very fine grained,<br>slightly silty sand, very<br>slight resistance to knife<br>blade penetration from<br>31.0' to 36.0', SH sand<br>and ML sandy silt with<br>generally slight and<br>spotty moderately resist-<br>ance to knife blade<br>penetration from 36.0' to<br>46.2' | 60                             |                              | Pull #4, 31.0' to 36.0'<br>Run 5.0', Rec 3.0'<br>CI 2.0'                                  |
|                                                            | 40         |                                 |   | 32                             |                              | Pull #5, 36.0' to 38.5'<br>Run 2.5', Rec 1.7'<br>CI 0.8'                                  |
|                                                            |            |                                 |   | 68                             |                              | Pull #6, 38.5' to 41.0'<br>Run 2.5', Rec 1.7'<br>CI 0.8'                                  |
|                                                            | 45         |                                 | Cone recovery less than 10%.<br>Driller reported material as<br>soft while coring.   | 8                              |                              | Pull #7, 41.0' to 46.2'<br>Run 5.2', Rec 0.4'<br>CI 4.8'                                  |
|                                                            |            |                                 | BOTTOM OF HOLE 46.2'   |                                | 2                            |                                                                                           |
|                                                            |            |                                 | Soils field classified in<br>accordance with the Unified<br>Soil Classification System.   |                                |                              |                                                                                           |

INFORMATION  
ONLY

(Revised by Amendment No. 0001)

H&amp;A No. 3

| South Atlantic   |             |              | Savannah, GA.   |                          | SHEET 1<br>OF 2 SHEET         |                                                                                            |
|---|-------------|--------------|---|--------------------------|-------------------------------|--------------------------------------------------------------------------------------------|
| PROJECT Savannah Harbor<br>Widening and Deepening, Phase 2                                                             |             |              | 10. SIZE AND TYPE OF PIT 1-3/8" Spitspoon/R Core   |                          |                               |                                                                                            |
| LOCATION (Coordinates or Station)<br>See Plan                                                                          |             |              | 11. DATUM FOR ELEVATION SHOWN (TBM or MSL) BIC   |                          |                               |                                                                                            |
| 3. DRILLING AGENCY<br>Savannah District                                                                                |             |              | 12. MANUFACTURER'S DESIGNATION OF DRILL<br>Falline 314 C.D. #8   |                          |                               |                                                                                            |
| 4. HOLE NO. (As shown on drawing title)<br>and file number) 3                                                          |             |              | 13. TOTAL NO. OF OVER-<br>BURDEN SAMPLES TAKEN   |                          |                               |                                                                                            |
| 5. NAME OF DRILLER<br>Creamer                                                                                          |             |              | 14. TOTAL NUMBER CORE BOXES 2   |                          |                               |                                                                                            |
| 6. DIRECTION OF HOLE<br><input checked="" type="checkbox"/> VERTICAL <input type="checkbox"/> INCLINED DEG. FROM VERT. |             |              | 15. ELEVATION GROUND WATER 0.0 - Tidal   |                          |                               |                                                                                            |
| 7. THICKNESS OF OVERBURDEN                                                                                             |             |              | 16. DATE HOLE STARTED COMPLETED<br>24 Mar 69 24 Mar 69   |                          |                               |                                                                                            |
| 8. DEPTH DRILLED INTO ROCK                                                                                             |             |              | 17. ELEVATION TOP OF HOLE -13.5'   |                          |                               |                                                                                            |
| 9. TOTAL DEPTH OF HOLE 46.6'                                                                                           |             |              | 18. TOTAL CORE RECOVERY FOR BORING 60 %   |                          |                               |                                                                                            |
|   |             |              | 19. SIGNATURE OF INSPECTOR<br>Allen Merritt, Robert L. Siesen, Geologist   |                          |                               |                                                                                            |
| ELEVATION<br>e.   | DEPTH<br>b. | LEGEND<br>c. | CLASSIFICATION OF MATERIALS<br>(Description)<br>d.   | % CORE<br>RECOVERY<br>e. | BOX OR<br>SAMPLE<br>NO.<br>f. | REMARKS<br>(Drilling time, water loss, depth of<br>weathering, etc., if significant)<br>g. |
|   |             |              | Water   |                          |                               |                                                                                            |
|   |             |              | OL-Very thin soft layer<br>organic silt above sand   |                          |                               |                                                                                            |
|   | 5           |              |   |                          |                               |                                                                                            |
|   | 10          |              |   |                          |                               |                                                                                            |
| -13.5'   |             |              |   |                          |                               |                                                                                            |
|   | 15          |              | SM-Tan, gray, silty, fine<br>grained sand   |                          | Jar 1                         | Spitspoon from 13.5' to<br>19.5'                                                           |
|   | 20          |              | Fine grained to medium grained,<br>slightly clayey, slight to<br>moderate resistance to knife<br>penetration from 19.5' to 24.5'                                                     | 50                       |                               | Used from 150 to 200 lbs<br>pressure to core.                                              |
|   | 25          |              | SM-Tan to gray, slightly<br>silty, very fine grained<br>sand with few thin layers<br>of SM sand, generally<br>slight resistance to<br>knife blade penetration<br>from 24.5' to 37.6' | 68                       |                               | Pull #1, 19.5' to 24.5'<br>Run 5.0', Rec 4.0'<br>CI 1.0'                                   |
|   | 30          |              |   |                          |                               | Pull #2, 24.5' to 37.1'<br>Run 4.6', Rec 4.5'<br>CI 1.1'                                   |
| Continued on Sheet #2                                                                                                  |             |              |   |                          |                               |                                                                                            |

(Revised by Amendment No. 0001)

| DRILLING LOG (Cont Sheet)                                  |            |             | ELEVATION TOP OF HOLE<br>-13.5'   |                         | Hole No. 3                   |                                                                                           |
|------------------------------------------------------------|------------|-------------|---|-------------------------|------------------------------|-------------------------------------------------------------------------------------------|
| PROJECT Savannah Harbor<br>Widening and Deepening, Phase 2 |            |             | INSTALLATION Savannah, Ga.   |                         | SHEET 2<br>OF 2 SHEETS       |                                                                                           |
| ELEVATION<br>a                                             | DEPTH<br>b | LEGEND<br>c | CLASSIFICATION OF MATERIALS<br>(Description)<br>d   | % CORE<br>RECOVERY<br>e | BOX OR<br>SAMPLE<br>NO.<br>f | REMARKS<br>(Drilling time, water loss, depth of<br>weathering, etc., if significant)<br>g |
|                                                            |            |             | SH-Tan to gray, slightly<br>silty, very fine grained<br>sand   |                         | 1                            |                                                                                           |
|                                                            | 35         |             |   | 52                      |                              | Pull #3, 31.1' to 35.3'<br>Run 4.2', Rec 2.2'<br>Cl 2.0'                                  |
|                                                            |            |             |   | 43                      |                              | Pull #4, 35.3' to 37.6'<br>Run 2.3', Rec 1.0'<br>Cl 1.3'                                  |
| -37.6'                                                     | 40         |             | Compaction shale, gray; very<br>fine grained, silt and sand<br>with layers of CL-sandy clay,<br>moderate to fairly high<br>resistance to knife blade<br>penetration | 49                      |                              | Pull #5, 37.6' to 46.4'<br>Run 8.8', Rec 4.3'<br>Cl 4.5'                                  |
|                                                            | 45         |             |   |                         |                              |                                                                                           |
| -46.4                                                      |            |             | BOTTOM OF HOLE 46.4'   |                         |                              |                                                                                           |
|                                                            |            |             | Soils field classified in<br>accordance with the Unified<br>Soils Classification System.                                                                            |                         |                              |                                                                                           |

INFORMATION  
ONLY

| DRILLING LOG                                                                                |       | DIVISION                                                                                             |                                           | INSTALLATION                                                                                   |                   | Hole No. <u>SH-12</u>                                                                      |  |
|---------------------------------------------------------------------------------------------|-------|---|-------------------------------------------|------------------------------------------------------------------------------------------------|-------------------|--------------------------------------------------------------------------------------------|--|
| 1. PROJECT <u>SAYAMPAH HARBOR</u>                                                           |       | <u>SOUTH ATLANTIC</u>                                                                                |                                           | <u>SAYAMPAH R. W. CO.</u>                                                                      |                   | SHEET 1 OF 2 SHEETS                                                                        |  |
| 2. LOCATION (Geographic or Station)                                                         |       | <u>KING ISLAND TURNING BASIN</u>                                                                     |                                           | 10. SIZE AND TYPE OF BIT <u>1 1/4" ID SPLITSPON</u>                                            |                   | 11. DAYTON FOR ELEVATION SHOWN ( <u>MEASURED</u> )                                         |  |
| 3. PLAN LING AGENCY                                                                         |       | <u>TE PLAN</u>                                                                                       |                                           | 12. MANUFACTURER'S DESIGNATION OF DRILL <u>MLW</u>                                             |                   | 13. TOTAL NO. OF OVERBURDEN SAMPLES TAKEN <u>5</u> DISTURBED <u>0</u> UNDISTURBED <u>0</u> |  |
| 4. HOLE NO. (As shown on drawing title) and file number                                     |       | <u>SH-12</u>                                                                                         |                                           | 14. TOTAL NUMBER CORE BOXES                                                                    |                   | 15. ELEVATION GROUND WATER                                                                 |  |
| 5. NAME OF DRILLER                                                                          |       | <u>J. W. SCOTT</u>                                                                                   |                                           | 16. DATE HOLE                                                                                  |                   | STARTED <u>16 FEB. 1978</u> COMPLETED <u>16 FEB. 1978</u>                                  |  |
| 6. DIRECTION OF HOLE                                                                        |       | <input checked="" type="checkbox"/> VERTICAL <input type="checkbox"/> INCLINED _____ DEG. FROM VERT. |                                           | 17. ELEVATION TOP OF HOLE <u>0.0 MLW</u>                                                       |                   | 18. TOTAL CORE RECOVERY FOR BORING <u>5</u>                                                |  |
| 7. THICKNESS OF OVERBURDEN <u>55.0'</u>                                                     |       | 8. DEPTH DRILLED INTO ROCK <u>0.0'</u>                                                               |                                           | 9. TOTAL DEPTH OF HOLE <u>-55.0' MLW</u>                                                       |                   | 19. SIGNATURE OF INSPECTOR <u>Charles D. Griffin</u>                                       |  |
| ELEVATION                                                                                   | DEPTH | LEGEND                                                                                               | CLASSIFICATION OF MATERIALS (Description) | % CORE RECOVERY                                                                                | BOX OR SAMPLE NO. | REMARKS (Drilling time, water loss, depth of weathering, etc., if significant)             |  |
| 0.0 MIN                                                                                     | 0'    |   | WATER                                     |                                                                                                |                   |                                                                                            |  |
| -2.5                                                                                        |       |   | BOTTOM OF RIVER -2.5' MLW                 |                                                                                                | 1A                | BLOWS                                                                                      |  |
|                                                                                             | 5'    |   | MH - GREENISH GRAY SOFT CLAYBY Silt       |                                                                                                | 1                 | NOTE: HEIGHT OF HAMMER PUNCHED RODS WITH SPLITSPON FROM -2.5' TO -17.5'                    |  |
|                                                                                             | 10'   |   |                                           |                                                                                                |                   | 0                                                                                          |  |
|                                                                                             | 15'   |   |                                           |                                                                                                |                   | 0                                                                                          |  |
|                                                                                             | 20'   |   | SP. TAN POORELY GRADED SAND               |                                                                                                | 2                 | 5                                                                                          |  |
|                                                                                             | 25'   |   |                                           |                                                                                                |                   | 7                                                                                          |  |
|                                                                                             | 30'   |   |                                           |                                                                                                |                   | 10                                                                                         |  |
|                                                                                             |       |   |                                           |                                                                                                |                   | 10                                                                                         |  |
|                                                                                             |       |   |                                           |                                                                                                |                   | 20                                                                                         |  |
|                                                                                             |       |   |                                           |                                                                                                |                   | 15                                                                                         |  |
|                                                                                             |       |   |                                           |                                                                                                |                   | 17                                                                                         |  |
|                                                                                             |       |   |                                           |                                                                                                |                   | 14                                                                                         |  |
| -30.0                                                                                       | 30'   |   | CONTINUED ON SHEET 2                      |                                                                                                |                   |                                                                                            |  |
| NOTE: Soils field classification in accordance with the Unified Soil Classification System. |       |   |                                           | BLOWS PER FOOT:<br>Number required to drive 1 1/4" ID split spoon w/140 lb hammer falling 30". |                   |                                                                                            |  |

| DRILLING LOG (Cont Sheet)       |       |                                  | Hole No. <i>SN-12</i>                                                     |                  |                   |                                                                                   |
|---------------------------------|-------|----------------------------------|---------------------------------------------------------------------------|------------------|-------------------|-----------------------------------------------------------------------------------|
| PROJECT <i>Savannah Harbor</i>  |       | INSTALLATION <i>O.D. 10.0 IN</i> |                                                                           |                  |                   |                                                                                   |
| HOLE ISLAND <i>THAMES BASIN</i> |       | SEVANIAN RIVER, GA.              |                                                                           |                  |                   |                                                                                   |
| ELEVATION                       | DEPTH | LEGEND                           | CLASSIFICATION OF MATERIALS<br>(If known)                                 | % CORE RECOVERED | BOX OR SAMPLE NO. | REMARKS<br>(Drilling time, water loss, depth of weathering, etc., if significant) |
| a                               | b     | c                                | d                                                                         | e                | f                 | g                                                                                 |
|                                 | 30'   |                                  |                                                                           |                  | 3                 |                                                                                   |
|                                 |       |                                  | SP. TAN POORLY GRADED SAND                                                |                  |                   | 30                                                                                |
|                                 |       |                                  |                                                                           |                  |                   | 36                                                                                |
|                                 |       |                                  |                                                                           |                  |                   | 40                                                                                |
|                                 | 35'   |                                  |                                                                           |                  |                   | 58                                                                                |
|                                 |       |                                  |                                                                           |                  |                   | 61                                                                                |
|                                 |       |                                  | WITH SOME GRAVEL                                                          |                  |                   | 67                                                                                |
| <i>38.5</i>                     |       |                                  |                                                                           |                  | 4                 | 40                                                                                |
|                                 | 40'   |                                  | MH. GREEN HARD CLAYEY SILT WITH SILTY SAND LAYERS AND TRACES OF FINE MICA |                  |                   | 58                                                                                |
|                                 |       |                                  |                                                                           |                  |                   | 66                                                                                |
|                                 | 45'   |                                  |                                                                           |                  |                   | 81                                                                                |
|                                 |       |                                  |                                                                           |                  |                   | 90                                                                                |
|                                 |       |                                  |                                                                           |                  | 5                 | 79                                                                                |
|                                 | 50'   |                                  |                                                                           |                  |                   | 100                                                                               |
|                                 |       |                                  |                                                                           |                  |                   | 83                                                                                |
|                                 |       |                                  |                                                                           |                  |                   | 100/0.9                                                                           |
|                                 |       |                                  |                                                                           |                  |                   | 94                                                                                |
| <i>-35.0</i>                    | 55'   |                                  | BOTTOM OF HOLE - 55.0' MDW                                                |                  |                   | 90                                                                                |



| DRILLING LOG   |             | DIVISION                     | INSTALLATION                                                                            | Hole No.                | SR-14                          |                                                                                                 |
|---|-------------|------------------------------|-----------------------------------------------------------------------------------------|-------------------------|--------------------------------|-------------------------------------------------------------------------------------------------|
| South Atlantic   |             | Savannah River, Savannah, GA |                                                                                         | SHEET 1 OF 3 SHEETS     |                                |                                                                                                 |
| 1. PROJECT Enlargement of Kings Island Turning Basin                                                                         |             |                              | 10. SIZE AND TYPE OF BIT 1 3/8" Auger, 1 3/8" ID                                        |                         |                                |                                                                                                 |
| 2. LOCATION (Comma or Station)<br>N 778.045 E 818.310                                                                        |             |                              | 11. DATUM FOR ELEVATION SHOWS ITEM - MLW splitspoon                                     |                         |                                |                                                                                                 |
| 3. DRILLING AGENCY<br>Savannah District                                                                                      |             |                              | 12. MANUFACTURER'S DESIGNATION OF DRILL<br>CME-75                                       |                         |                                |                                                                                                 |
| 4. HOLE NO. (As shown on drawing title)<br>and file number                                                                   |             |                              | 13. TOTAL NO. OF OVER-<br>BURDEN SAMPLES TAKEN                                          |                         |                                |                                                                                                 |
| SH-14   |             |                              | DISTURBED 17 UNDISTURBED 0                                                              |                         |                                |                                                                                                 |
| 5. NAME OF DRILLER<br>T. W. Scott                                                                                            |             |                              | 14. TOTAL NUMBER CORE BOXES                                                             |                         |                                |                                                                                                 |
| 6. DIRECTION OF HOLE<br><input checked="" type="checkbox"/> VERTICAL <input type="checkbox"/> INCLINED _____ DEG. FROM VERT. |             |                              | 15. ELEVATION GROUND WATER 15.1'                                                        |                         |                                |                                                                                                 |
| 7. THICKNESS OF OVERBURDEN                                                                                                   |             |                              | 16. DATE HOLE STARTED 16 May 78 COMPLETED 18 May 78                                     |                         |                                |                                                                                                 |
| 8. DEPTH DRILLED INTO ROCK 0.0'                                                                                              |             |                              | 17. ELEVATION TOP OF HOLE -20.5' MLW 25.0                                               |                         |                                |                                                                                                 |
| 9. TOTAL DEPTH OF HOLE 81.0'                                                                                                 |             |                              | 18. TOTAL CORE RECOVERY FOR BORING                                                      |                         |                                |                                                                                                 |
|   |             |                              | 19. SIGNATURE OF INSPECTOR<br>DAWN MARIE HARTLEY                                        |                         |                                |                                                                                                 |
| ELEVATION<br>+   | DEPTH<br>0+ | LEGEND                       | CLASSIFICATION OF MATERIALS<br>(Description)                                            | 1 CORE<br>RECOVERY<br>% | BOX OF<br>SAMPLE<br>NO.<br>JAR | REMARKS<br>(Drilling time, water level, depth of<br>penetration, etc., if significant)<br>BLOWS |
| 25.0'   |             |                              | SM - Orange-brown, fine to medium grained, silty sand, moist, w/mica flakes             |                         | 1.                             | W. T. 18.5'<br>Date 16 May 78<br>Depth to water during drilling.                                |
|   | 5           |                              |                                                                                         |                         | 2                              | W. T. 9.9'<br>Water table reading 24 hrs. after hole completed.                                 |
|   | 10          |                              | W/thin, tan, clay layers                                                                |                         |                                |                                                                                                 |
|   | 15          |                              |                                                                                         |                         | 3                              |                                                                                                 |
|   |             |                              | Gray fine grained w/a little clay, damp                                                 |                         | 4                              |                                                                                                 |
|   | 20          |                              | Orange-tan, fine to medium grained, wet                                                 |                         |                                |                                                                                                 |
| 5.0'   |             |                              | SC - Gray, fine grained, clayey sand, saturated                                         |                         | 5                              |                                                                                                 |
|   | 25          |                              |                                                                                         |                         |                                |                                                                                                 |
|   |             |                              | W/ occasional clay layers                                                               |                         | 6                              |                                                                                                 |
|   | 30          |                              |                                                                                         |                         |                                |                                                                                                 |
|   |             |                              | Continued on sheet 2                                                                    |                         |                                |                                                                                                 |
|   |             |                              | NOTE: Soils field classified in accordance with the Unified Soil Classification System. |                         |                                |                                                                                                 |
|   |             |                              |                                                                                         |                         |                                | BLOWS PER FOOT:<br>Number required to drive 1 3/8" ID splitspoon w/ 140 lb. hammer falling 30"  |

| BILLING LOG (Cont Sheet)            |                                                                            | Hole No. SH-14                                     |                                                                                   |
|-------------------------------------|----------------------------------------------------------------------------|----------------------------------------------------|-----------------------------------------------------------------------------------|
| INSTALLATION                        |                                                                            | SHEET 2 OF 3 SHEETS                                |                                                                                   |
| enlargement of Kings Island Turning |                                                                            | Savannah River Savannah, GA                        |                                                                                   |
| DEPTH                               | LEGEND                                                                     | Basin CLASSIFICATION OF MATERIALS<br>(Description) | REMARKS<br>(Drilling time, water loss, depth of weathering, etc., if significant) |
| 30                                  |                                                                            |                                                    |                                                                                   |
| 6.0'                                | SC - Gray, fine grained clayey sand, w/occasional clay layers saturated    | 77                                                 | 6                                                                                 |
|                                     | SM - Gray-brown, medium to fine grained silty sand, saturated              |                                                    | 18                                                                                |
| 35                                  |                                                                            |                                                    | 25                                                                                |
|                                     | Fine to medium grained w/fine gravel and gray clay layers                  | 8                                                  | 25                                                                                |
|                                     |                                                                            |                                                    | 12                                                                                |
| 40                                  |                                                                            |                                                    | 18                                                                                |
|                                     | Gray, fine grained, no gravel                                              |                                                    | 24                                                                                |
|                                     |                                                                            |                                                    | 28                                                                                |
|                                     |                                                                            |                                                    | 30                                                                                |
| 45                                  |                                                                            |                                                    | 22                                                                                |
|                                     | No clay, w/a fine gravel layer                                             | 9                                                  | 50                                                                                |
|                                     |                                                                            |                                                    | 33                                                                                |
| 50                                  |                                                                            |                                                    | 40                                                                                |
|                                     | Fine to medium grained                                                     | 10                                                 | 26                                                                                |
|                                     |                                                                            |                                                    | 26                                                                                |
|                                     | Traces of decomposing organic matter                                       |                                                    | 26                                                                                |
| 55                                  |                                                                            | 11                                                 | 40                                                                                |
| 30.5'                               | SC - Gray, fine grained, clayey sand                                       | 12                                                 | 39                                                                                |
| 32.5'                               | SM - Gray, fine to medium grained silty sand                               |                                                    | 45                                                                                |
| 60                                  |                                                                            |                                                    | 58                                                                                |
|                                     | w/fine gravel                                                              | 13                                                 | 50                                                                                |
|                                     |                                                                            |                                                    | 35                                                                                |
| 65                                  |                                                                            |                                                    | 51                                                                                |
|                                     | Coarse grained w/gray clay patches                                         |                                                    | 30                                                                                |
|                                     |                                                                            |                                                    | 23                                                                                |
| 70                                  | No clay                                                                    | 14                                                 | 34                                                                                |
| 4.0'                                | MM - Dark gray-green, plastic silt, w/ fine mica flakes & some fine gravel |                                                    |                                                                                   |

| DRILLING LOG (Cont Sheet)           |       | V TOP OF HOLE<br>75.0'                       |   | Hole No. SH-14               |                                   |                                                                                                |
|-------------------------------------|-------|----------------------------------------------|---|------------------------------|-----------------------------------|------------------------------------------------------------------------------------------------|
| enlargement of Kings Island Turning |       | INSTALLATION<br>Savannah River, Savannah, GA |   | SHEET 3<br>OF 3 SHEETS       |                                   |                                                                                                |
| ELEVATION<br>s                      | DEPTH | LEGEND<br>c                                  | Basin CLASSIFICATION OF MATERIALS<br>(Description)<br>d                                                                   | % CORE<br>RECOV.<br>ERY<br>e | BOX OR<br>SAMPLE<br>NO.<br>f<br>g | REMARKS<br>(Drilling time, water loss, depth of<br>weathering, etc., if significant)<br>h<br>i |
|                                     | 79.   |                                              | MH - Dark gray-green plastic<br>silt w/patches of fine grain<br>gray sand throughout, w/fine<br>mica flakes but no gravel |                              | 15                                | 25                                                                                             |
|                                     |       |                                              |   |                              |                                   | 27                                                                                             |
|                                     |       |                                              |   |                              |                                   | 70                                                                                             |
|                                     | 75    |                                              |   |                              |                                   | 27                                                                                             |
|                                     |       |                                              |   |                              | 16                                | 65                                                                                             |
|                                     |       |                                              |   |                              |                                   | 70                                                                                             |
|                                     | 80    |                                              | Approximately 50% sand   |                              | 17                                | 27                                                                                             |
| -56.0                               |       |                                              | Bottom of hole 81.0'   |                              |                                   | 90                                                                                             |
|                                     | 85    |                                              |   |                              |                                   |                                                                                                |

Hole No. SH-17

| DRILLING LOG   |             | DIVISION<br>South Atlantic                        |   | INSTALLATION<br>Savannah River, Savannah, GA   |                                | SHEET 1<br>OF 3 SHEETS                                                               |    |
|---|-------------|---------------------------------------------------|---|------------------------------------------------|--------------------------------|--------------------------------------------------------------------------------------|----|
| 1. PROJECT<br>Enlargement of Kings Island<br>Turning Basin                                                                   |             | 10. SIZE AND TYPE OF BIT<br>1 3/8" ID Split spoon |   | 11. DATUM FOR ELEVATION SHOWN (TBM or MSL)     |                                | 4" Spiral<br>7" Fish tail                                                            |    |
| 2. DRILLING AGENCY<br>Savannah District                                                                                      |             | 12. MANUFACTURER'S DESIGNATION OF DRILL<br>CME 75 |   | 13. TOTAL NO. OF OVER-<br>BURDEN SAMPLES TAKEN |                                | DISTURBED<br>15                                                                      |    |
| 3. HOLE NO. (As shown on drawing title<br>and file number)                                                                   |             | SH-17                                             |   | 14. TOTAL NUMBER CORE BOXES                    |                                | UNDISTURBED<br>0                                                                     |    |
| 4. NAME OF DRILLER<br>T. W. Scott                                                                                            |             | 15. ELEVATION GROUND WATER                        |   | 16. DATE HOLE                                  |                                | STARTED<br>18 May 78                                                                 |    |
| 5. DIRECTION OF HOLE<br><input checked="" type="checkbox"/> VERTICAL <input type="checkbox"/> INCLINED _____ DEG. FROM VERT. |             | 17. ELEVATION TOP OF HOLE<br>25.0' MHW            |   | 18. TOTAL CORE RECOVERY FOR BORING             |                                | COMPLETED<br>25 May 78                                                               |    |
| 6. THICKNESS OF OVERBURDEN<br>81.0'                                                                                          |             | 19. SIGNATURE OF INSPECTOR<br>DAWN MARIE HARTLEY  |   | 19. SIGNATURE OF INSPECTOR                     |                                | 1                                                                                    |    |
| 7. DEPTH DRILLED INTO ROCK<br>0.0'                                                                                           |             | 20. SIGNATURE OF INSPECTOR                        |   | 20. SIGNATURE OF INSPECTOR                     |                                | 1                                                                                    |    |
| 8. TOTAL DEPTH OF HOLE<br>81.0'                                                                                              |             | 21. SIGNATURE OF INSPECTOR                        |   | 21. SIGNATURE OF INSPECTOR                     |                                | 1                                                                                    |    |
| ELEVATION<br>=   | DEPTH<br>0' | LEGEND                                            | CLASSIFICATION OF MATERIALS<br>(Description)                                                                                      | % CORE<br>RECOVERY                             | BOX OR<br>SAMPLE<br>NO.<br>JAR | REMARKS<br>(Drilling time, water loss, depth of<br>weathering, etc., if significant) |    |
|   |             |                                                   | SM - Orange-tan, fine to med-<br>ium grained silty sand, damp<br>with a little clay and a trace<br>of fine gravel and mica flakes |                                                | 1                              |                                                                                      | 30 |
|   |             |                                                   | Clay in thin layers only   |                                                |                                |                                                                                      | 50 |
|   | 5           |                                                   | 15% clay   |                                                | 2                              |                                                                                      | 40 |
|   |             |                                                   | Only a trace of clay   |                                                |                                |                                                                                      | 60 |
|   | 10          |                                                   | No clay   |                                                | 3                              |                                                                                      | 33 |
|   |             |                                                   | Fine grained   |                                                |                                |                                                                                      | 33 |
|   | 15          |                                                   | Gray, wet, no gravel   |                                                | 4                              |                                                                                      | 33 |
|   |             |                                                   | 10-15% plastic silt   |                                                | 5                              |                                                                                      | 28 |
|   | 20          |                                                   |   |                                                |                                |                                                                                      | 16 |
|   |             |                                                   |   |                                                | 6                              |                                                                                      | 12 |
|   | 25          |                                                   |   |                                                |                                |                                                                                      | 18 |
|   |             |                                                   |   |                                                |                                |                                                                                      | 14 |
|   | 30          |                                                   |   |                                                |                                |                                                                                      | 99 |
|   |             |                                                   |   |                                                |                                |                                                                                      | 4  |
|   |             |                                                   |   |                                                |                                |                                                                                      | 5  |
|   |             |                                                   | Continued on sheet 2   |                                                |                                |                                                                                      |    |
|   |             |                                                   | NOTE: Soils field classified<br>in accordance with the Unified<br>Soil Classification System.                                     |                                                |                                |                                                                                      |    |
|   |             |                                                   | BLOWS PER FOOT:<br>Number required to drive<br>1 3/8" ID Split spoon<br>w/140 lb. hammer falling<br>80".                          |                                                |                                |                                                                                      |    |

| DRILLING LOG (Cont Sheet) |       |        | 4 TOP OF HOLE                                                                                    |  | 25.0' MLW               |                                | Hole No. SR-17                                                                       |    |
|---------------------------|-------|--------|--------------------------------------------------------------------------------------------------|--|-------------------------|--------------------------------|--------------------------------------------------------------------------------------|----|
| PROJECT                   |       |        | Enlargement of Kings Island                                                                      |  | INSTALLATION            |                                | Savannah River, Savannah, GA                                                         |    |
| TURNING BASIN             |       |        |                                                                                                  |  |                         |                                | SHEET 2 OF 3 LOGS                                                                    |    |
| ELEVATION                 | DEPTH | LEGEND | CLASSIFICATION OF MATERIALS<br>(Description)                                                     |  | % CORE<br>RECOV.<br>EST | BOX OR<br>SAMPLE<br>NO.<br>JAR | REMARKS<br>(Drilling time, water loss, depth of<br>weathering, etc., if significant) |    |
| a                         | 30    | c      | d                                                                                                |  | e                       |                                | f                                                                                    | B. |
|                           |       |        | SM - Gray fine grained silty sand with mica flakes and green and dark brown plastic silty layers |  |                         |                                |                                                                                      | 20 |
|                           |       |        | No silt, with organic matter                                                                     |  |                         | 7                              |                                                                                      | 16 |
|                           | 35    |        | No organic matter                                                                                |  |                         |                                |                                                                                      | 26 |
|                           |       |        |                                                                                                  |  |                         |                                |                                                                                      | 14 |
|                           |       |        |                                                                                                  |  |                         |                                |                                                                                      | 30 |
|                           | 40    |        |                                                                                                  |  |                         | 8                              |                                                                                      | 36 |
|                           |       |        |                                                                                                  |  |                         |                                |                                                                                      | 36 |
|                           |       |        |                                                                                                  |  |                         |                                |                                                                                      | 38 |
|                           |       |        | Fine to medium grained                                                                           |  |                         |                                |                                                                                      | 36 |
|                           | 45    |        | With wood chunks                                                                                 |  |                         | 9                              |                                                                                      | 44 |
|                           |       |        | Fine grained, without wood chunks                                                                |  |                         |                                |                                                                                      | 20 |
|                           |       |        |                                                                                                  |  |                         |                                |                                                                                      | 36 |
|                           | 50    |        |                                                                                                  |  |                         | 10                             |                                                                                      | 38 |
|                           |       |        |                                                                                                  |  |                         |                                |                                                                                      | 38 |
|                           |       |        |                                                                                                  |  |                         |                                |                                                                                      | 46 |
|                           | 55    |        | Fine to medium grained                                                                           |  |                         | 11                             |                                                                                      | 30 |
|                           |       |        | Medium to fine grained with small gray clay patches                                              |  |                         |                                |                                                                                      | 34 |
|                           | 60    |        |                                                                                                  |  |                         |                                |                                                                                      | 45 |
|                           |       |        | Medium grained                                                                                   |  |                         | 12                             |                                                                                      | 36 |
|                           |       |        | Medium to coarse grained                                                                         |  |                         |                                |                                                                                      | 50 |
|                           | 65    |        | With wood chunks                                                                                 |  |                         |                                |                                                                                      | 22 |
|                           |       |        | Fine to medium grained, no wood chunks, with a trace of clay                                     |  |                         |                                |                                                                                      | 20 |
|                           |       |        |                                                                                                  |  |                         | 13                             |                                                                                      | 50 |
|                           | 70    |        | MH - Dark green plastic silt with small pockets of sand throughout with fine mica flakes         |  |                         |                                |                                                                                      | 36 |
|                           |       |        | Continued on sheet 3                                                                             |  |                         |                                |                                                                                      |    |

| DRILLING LOG (Cont Sheet) |       | FILE # TOP OF HOLE          |   | 25.0' MLW               |                                | Hole No. SH-17                                                                       |       |
|---------------------------|-------|-----------------------------|---|-------------------------|--------------------------------|--------------------------------------------------------------------------------------|-------|
| PROJECT                   |       | Enlargement of Kings Island |   | INSTALLATION            |                                | Savannah River, Savannah, GA                                                         |       |
| Turning Basin             |       |                             |   |                         |                                | SHEET 3 OF 3 SHEETS                                                                  |       |
| ELEVATION                 | DEPTH | LOG #                       | CLASSIFICATION OF MATERIALS<br>(Description)                                                        | % CORE<br>RECOV.<br>ERY | BOX OR<br>SAMPLE<br>NO.<br>JAR | REMARKS<br>(Drilling time, water loss, depth of<br>weathering, etc., if significant) | BLOWS |
|                           | 70    |                             | MH - Dark green plastic silt,<br>with fine mica flakes and<br>small pockets of sand through-<br>out |                         |                                |                                                                                      | 100   |
|                           |       |                             | No sand                                                                                             |                         | 14                             |                                                                                      | 89    |
|                           | 75    |                             |   |                         |                                |                                                                                      | 55    |
|                           |       |                             |   |                         |                                |                                                                                      | 30    |
|                           |       |                             |   |                         |                                |                                                                                      | 31    |
|                           |       |                             |   |                         |                                |                                                                                      | 36    |
|                           | 80    |                             | With occasional thin gray<br>fine grained sand lenses                                               |                         | 15                             |                                                                                      | 40    |
|                           |       |                             |   |                         |                                |                                                                                      | 30    |
|                           |       |                             | Bottom of Hole 81.0'                                                                                |                         |                                |                                                                                      |       |

Hole No. SH-18

| DRILLING LOG                                            |       | DIVISION                                                                                             | INSTALLATION                                                                            |                 | SHEET 1 OF 2 SHEETS                 |                                                                                |
|---------------------------------------------------------|-------|---|-----------------------------------------------------------------------------------------|-----------------|-------------------------------------|--------------------------------------------------------------------------------|
| 1. PROJECT                                              |       | South Atlantic                                                                                       | Savannah River, Savannah, GA                                                            |                 |                                     |                                                                                |
| 2. LOCATION (Coordinates or Station)                    |       | Enlargement of Kings Island Turning Basin                                                            | 10. SIZE AND TYPE OF BIT                                                                |                 | 1 3/8" ID Split-spoon               |                                                                                |
| 3. DRILLING AGENCY                                      |       | N777075 E818800                                                                                      | 11. DATUM FOR ELEVATION SHOWN (TBM or MLL)                                              |                 | 4" Auger                            |                                                                                |
| 4. HOLE NO. (As shown on drawing title and file number) |       | SH-18                                                                                                | 12. MANUFACTURER'S DESIGNATION OF DRILL                                                 |                 | 7" Fishtrap                         |                                                                                |
| 5. NAME OF DRILLER                                      |       | T. W. Scott                                                                                          | 13. TOTAL NO. OF OVERBURDEN SAMPLES TAKEN                                               |                 | DISTURBED 12 UNDISTURBED 0          |                                                                                |
| 6. DIRECTION OF HOLE                                    |       | <input checked="" type="checkbox"/> VERTICAL <input type="checkbox"/> INCLINED _____ DEG. FROM VERT. | 14. TOTAL NUMBER CORE BOXES                                                             |                 |                                     |                                                                                |
| 7. THICKNESS OF OVERBURDEN                              |       | 67.5'                                                                                                | 15. ELEVATION GROUND WATER                                                              |                 |                                     |                                                                                |
| 8. DEPTH DRILLED INTO ROCK                              |       | 0.0'                                                                                                 | 16. DATE HOLE                                                                           |                 | STARTED 1 Jun 78 COMPLETED 2 Jun 78 |                                                                                |
| 9. TOTAL DEPTH OF HOLE                                  |       | 67.5'                                                                                                | 17. ELEVATION TOP OF HOLE                                                               |                 | 12.7' MLW                           |                                                                                |
|                                                         |       |   | 18. TOTAL CORE RECOVERY FOR BORING                                                      |                 | 3                                   |                                                                                |
|                                                         |       |   | 19. SIGNATURE OF INSPECTOR                                                              |                 | DAWN MARIE HARTLEY                  |                                                                                |
| ELEVATION                                               | DEPTH | LEGEND                                                                                               | CLASSIFICATION OF MATERIALS (Description)                                               | % CORE RECOVERY | BOX OR SAMPLE NO.                   | REMARKS (Drilling time, water loss, depth of weathering, etc., if significant) |
|                                                         | 0     |   |                                                                                         |                 | JAR                                 | BLOWS                                                                          |
|                                                         |       |   | SC - Orange-tan, fine to medium grained clayey sand, moist, with gray clay layers       |                 | 1                                   | W. T. 4.0'                                                                     |
|                                                         |       |   |                                                                                         |                 |                                     | Date 1 Jun 78                                                                  |
|                                                         |       |   |                                                                                         |                 |                                     | Depth to water during drilling.                                                |
|                                                         | 5     |   | Saturated                                                                               |                 |                                     |                                                                                |
|                                                         |       |   | SM - Brown, gray, fine grained, silty sand with occasional clay layers                  |                 | 2                                   | W. T. 3.5'                                                                     |
|                                                         |       |   |                                                                                         |                 |                                     | Water Table reading 24 hrs. after hole completed.                              |
|                                                         | 10    |   | OL - Dark brown, soft fat, clayey organic silt                                          |                 | 3                                   |                                                                                |
|                                                         |       |   | SM - Tan, gray, fine grained silty sand with fine mica flakes                           |                 | 4                                   |                                                                                |
|                                                         | 15    |   | Gray                                                                                    |                 |                                     |                                                                                |
|                                                         |       |   |                                                                                         |                 | 5                                   |                                                                                |
|                                                         | 20    |   |                                                                                         |                 |                                     |                                                                                |
|                                                         |       |   | MI - Gray-green, soft plastic silt with a trace of organic matter                       |                 | 6                                   |                                                                                |
|                                                         | 25    |   | SN - Gray, fine to medium grained silty sand                                            |                 | 7                                   |                                                                                |
|                                                         |       |   | Fine gravel layer with occasional thin gray clay layers                                 |                 |                                     |                                                                                |
|                                                         | 30    |   | Continued on sheet 2                                                                    |                 |                                     |                                                                                |
|                                                         |       |   | NOTE: Soils field classified in accordance with the Unified Soil Classification System. |                 |                                     |                                                                                |
|                                                         |       |   |                                                                                         |                 |                                     | BLOWS PER FOOT:                                                                |
|                                                         |       |   |                                                                                         |                 |                                     | Number required to drive 1 3/8" ID split-spoon w/140 lb. hammer                |

| DRILLING LOG (Cont Sheet)           |       | REF - 4 TOP OF HOLE          | 12.7' MLW                                                                      |                     | Hole No. SH-18          |                                                                                      |
|-------------------------------------|-------|------------------------------|--------------------------------------------------------------------------------|---------------------|-------------------------|--------------------------------------------------------------------------------------|
| PROJECT Enlargement of Kings Island |       | INSTALLATION                 |                                                                                |                     | SHEET 2                 |                                                                                      |
| Turning Basin                       |       | Savannah River, Savannah, GA |                                                                                |                     | OF 2 SHEETS             |                                                                                      |
| ELEVATION                           | DEPTH | LEGEND                       | CLASSIFICATION OF MATERIALS<br>(Description)                                   | % CORE<br>RECOVERED | BOX OR<br>SAMPLE<br>NO. | REMARKS<br>(Drilling time, water loss, depth of<br>weathering, etc., if significant) |
|                                     | 30    |                              |                                                                                |                     | JAR                     |                                                                                      |
|                                     |       |                              | SM - Gray, fine grained silty<br>sand with occasional thin<br>gray clay layers |                     |                         | 22                                                                                   |
|                                     |       |                              | With a thin layer of fine<br>gravel                                            |                     | 8                       | 16                                                                                   |
|                                     | 35    |                              | With mica flakes but no clay<br>or gravel                                      |                     |                         | 22                                                                                   |
|                                     |       |                              | Fine to medium grained                                                         |                     |                         | 20                                                                                   |
|                                     |       |                              | Medium to coarse grained with<br>some fine gravel                              |                     | 9                       | 15                                                                                   |
|                                     | 40    |                              |                                                                                |                     |                         | 30                                                                                   |
|                                     |       |                              |                                                                                |                     |                         | 20                                                                                   |
|                                     |       |                              |                                                                                |                     |                         | 27                                                                                   |
|                                     |       |                              |                                                                                |                     |                         | 33                                                                                   |
|                                     | 45    |                              |                                                                                |                     |                         | 38                                                                                   |
|                                     |       |                              | Fine grained, no gravel                                                        |                     |                         | 30                                                                                   |
|                                     |       |                              |                                                                                |                     |                         | 33                                                                                   |
|                                     | 50    |                              |                                                                                |                     | 10                      |                                                                                      |
|                                     |       |                              | SM - Green plastic silt with<br>fine mica flakes                               |                     |                         | 34                                                                                   |
|                                     |       |                              |                                                                                |                     |                         | 49                                                                                   |
|                                     |       |                              |                                                                                |                     |                         | 40                                                                                   |
|                                     | 55    |                              |                                                                                |                     |                         | 41                                                                                   |
|                                     |       |                              |                                                                                |                     |                         | 45                                                                                   |
|                                     |       |                              |                                                                                |                     | 11                      | 57                                                                                   |
|                                     | 60    |                              |                                                                                |                     |                         | 89                                                                                   |
|                                     |       |                              |                                                                                |                     |                         | 40                                                                                   |
|                                     |       |                              |                                                                                |                     |                         | 40                                                                                   |
|                                     | 65    |                              |                                                                                |                     |                         | 80                                                                                   |
|                                     |       |                              |                                                                                |                     | 12                      | 33                                                                                   |
|                                     |       |                              | Bottom of Hole 67.5'                                                           |                     |                         | 41                                                                                   |
|                                     | 70    |                              |                                                                                |                     |                         |                                                                                      |



File No. SH-20

| DRILLING LOG                                            |  | DIVISION                                                                                             |  | Notes No. SH-20                            |  | SHEET 1 OF 2 SHEETS                   |  |
|---------------------------------------------------------|--|---|--|--------------------------------------------|--|---------------------------------------|--|
| 1. PROJECT                                              |  | South Atlantic                                                                                       |  | Savannah River, Savannah, GA               |  |                                       |  |
| 2. LOCATION (Continuation of Station)                   |  | Turning Basin                                                                                        |  | NO. SIZE AND TYPE OF BIT                   |  | 1 1/8" ID Spitspoon                   |  |
| N776665 E819180                                         |  |   |  | 11. DAYUM FOR ELEVATION SHOWN (TEN = MIL)  |  | 4" Auger<br>7" Fishra                 |  |
| 3. DRILLING AGENCY                                      |  | Savannah District                                                                                    |  | 12. MANUFACTURER'S DESIGNATION OF DRILL    |  | CME 45; CME 75                        |  |
| 4. HOLE NO. (As shown on drawing title and file number) |  | SH-20                                                                                                |  | 13. TOTAL NO. OF OVER-BURDEN SAMPLES TAKEN |  | DISTURBED 15 UNDISTURBED 0            |  |
| 5. NAME OF DRILLER                                      |  | T. W. Scott                                                                                          |  | 14. TOTAL NUMBER CORE BOXES                |  |                                       |  |
| 6. DIRECTION OF HOLE                                    |  | <input checked="" type="checkbox"/> VERTICAL <input type="checkbox"/> INCLINED _____ DEG. FROM VERT. |  | 15. ELEVATION GROUND WATER                 |  |                                       |  |
| 7. THICKNESS OF OVERBURDEN                              |  | 70.5'                                                                                                |  | 16. DATE HOLE                              |  | STARTED 24 Apr 78 COMPLETED 30 May 78 |  |
| 8. DEPTH DRILLED INTO ROCK                              |  | 0.0'                                                                                                 |  | 17. ELEVATION TOP OF HOLE                  |  | 13.5' MLW                             |  |
| 9. TOTAL DEPTH OF HOLE                                  |  | 70.5'                                                                                                |  | 18. TOTAL CORE RECOVERY FOR BORING         |  |                                       |  |
|                                                         |  |   |  | 19. SIGNATURE OF INSPECTOR                 |  | C. GRIFFIN/D. HARLEY                  |  |

| ELEVATION | DEPTH | LEGEND | CLASSIFICATION OF MATERIALS (Description)                                               | CORE RECOVERY | BOX OR SAMPLE | REMARKS (Drilling time, water loss, depth of weathering, etc., if significant) | BLOWS |
|-----------|-------|--------|-----------------------------------------------------------------------------------------|---------------|---------------|--------------------------------------------------------------------------------|-------|
|           |       |        | HL - Tan inorganic silt with traces of fine sand and mica                               |               | 1             |                                                                                | 7     |
|           |       |        | Becomes more sandy                                                                      |               |               |                                                                                |       |
|           |       |        | SH - Dark gray and brown, fine to medium silty sand with soft silt layers               |               | 2             | W. T. 5.0'                                                                     | 12    |
|           |       |        | Dark gray and green, fine grained, saturated, with no silt layers                       |               | 3             | Date 24 Apr 78                                                                 | 8     |
|           |       |        | Dark green with gray layers                                                             |               |               | Depth to water during drilling.                                                | 7     |
|           |       |        | Gray with some pieces of rotten wood, no clay                                           |               |               |                                                                                |       |
|           |       |        | Green, no wood                                                                          |               | 4             | W. T. 3.5'                                                                     | 7     |
|           |       |        |                                                                                         |               |               | Water table reading 24 hrs. after hole completed.                              | 7     |
|           |       |        |                                                                                         |               |               |                                                                                |       |
|           |       |        | MH - Dark brown, soft fat clayey silt with traces of fine mica                          |               | 5             |                                                                                | 3     |
|           |       |        |                                                                                         |               |               |                                                                                | 0     |
|           |       |        |                                                                                         |               |               |                                                                                | 1     |
|           |       |        | With tan sand layers                                                                    |               |               |                                                                                | 4     |
|           |       |        | SM - Brown, fine to medium grained silty sand                                           |               | 6             |                                                                                | 9     |
|           |       |        | Tan and brown                                                                           |               |               |                                                                                | 8     |
|           |       |        | Gray, fine grained                                                                      |               |               |                                                                                | 10    |
|           |       |        |                                                                                         |               | 7             |                                                                                | 11    |
|           |       |        |                                                                                         |               |               |                                                                                | 20    |
|           |       |        |                                                                                         |               |               |                                                                                | 1     |
|           |       |        | Continued on sheet 2                                                                    |               |               | BLOWS PER FOOT:                                                                |       |
|           |       |        | NOTE: Soils field classified in accordance with the Unified Soil Classification System. |               |               | Number required to drive 1 3/8" ID Spitspoon w/140 lb. hammer falling 70"      |       |

| DRILLING LOG (Cont Sheet)                         |            | REV. 1 TOP OF HOLE                         |                                                                                                | 12.5' MLW                    |                                | Hole No. SH-22                                                                            |       |
|---------------------------------------------------|------------|--------------------------------------------|------------------------------------------------------------------------------------------------|------------------------------|--------------------------------|-------------------------------------------------------------------------------------------|-------|
| PROJECT Enlargement of Kings Island Turning Basin |            | INSTALLATION Savannah River, Savannah, GA. |                                                                                                | SHEET 2 OF 2 SHEETS          |                                |                                                                                           |       |
| ELEVATION<br>a                                    | DEPTH<br>b | LEGEND<br>c                                | CLASSIFICATION OF MATERIALS<br>(Description)<br>d                                              | % CORE<br>RECOV.<br>ERY<br>e | BOX OR<br>SAMPLE<br>NO.<br>JAR | REMARKS<br>(Drilling time, water loss, depth of<br>weathering, etc., if significant)<br>g |       |
|                                                   | 30         |                                            | SM - Light gray, fine grained<br>silty sand, with mica flakes<br>and occasional organic layers |                              |                                |                                                                                           | BLOWS |
|                                                   |            |                                            |                                                                                                |                              |                                |                                                                                           | 33    |
|                                                   |            |                                            |                                                                                                |                              |                                |                                                                                           | 20    |
|                                                   |            |                                            |                                                                                                |                              |                                |                                                                                           | 20    |
|                                                   | 35         |                                            |                                                                                                |                              |                                |                                                                                           | 29    |
|                                                   |            |                                            | Gray, fine to medium grained                                                                   |                              | 8                              |                                                                                           | 17    |
|                                                   |            |                                            | With occasional layers of<br>fine gravel                                                       |                              |                                |                                                                                           | 17    |
|                                                   | 40         |                                            |                                                                                                |                              |                                |                                                                                           | 19    |
|                                                   |            |                                            | Fine grained, no gravel                                                                        |                              |                                |                                                                                           | 20    |
|                                                   |            |                                            | Fine to medium grained                                                                         |                              | 9                              |                                                                                           | 14    |
|                                                   | 45         |                                            |                                                                                                |                              |                                |                                                                                           | 11    |
|                                                   |            |                                            |                                                                                                |                              |                                |                                                                                           | 11    |
|                                                   |            |                                            |                                                                                                |                              |                                |                                                                                           | 12    |
|                                                   | 50         |                                            | Fine grained                                                                                   |                              |                                |                                                                                           | 40    |
|                                                   |            |                                            |                                                                                                |                              |                                |                                                                                           | 37    |
|                                                   |            |                                            | MH - Green plastic silt with<br>fine mica flakes                                               |                              |                                |                                                                                           | 23    |
|                                                   | 55         |                                            |                                                                                                |                              | 10                             |                                                                                           | 19    |
|                                                   |            |                                            |                                                                                                |                              |                                |                                                                                           | 34    |
|                                                   |            |                                            |                                                                                                |                              |                                |                                                                                           | 36    |
|                                                   | 60         |                                            |                                                                                                |                              |                                |                                                                                           | 34    |
|                                                   |            |                                            |                                                                                                |                              | 11                             |                                                                                           | 34    |
|                                                   |            |                                            |                                                                                                |                              |                                |                                                                                           | 40    |
|                                                   | 65         |                                            |                                                                                                |                              |                                |                                                                                           | 66    |
|                                                   |            |                                            |                                                                                                |                              | 12                             |                                                                                           | 70    |
|                                                   |            |                                            | Bottom of Hole 67.5'                                                                           |                              |                                |                                                                                           | 70    |
|                                                   | 70         |                                            |                                                                                                |                              |                                |                                                                                           |       |

| DRILLING LOG                                         |       | DIVISION                                                                                             |                                                                                         | INSTALLATION                                  |                   | Hole No. SH-22                                                                                 |  |
|------------------------------------------------------|-------|---|-----------------------------------------------------------------------------------------|-----------------------------------------------|-------------------|------------------------------------------------------------------------------------------------|--|
| PROJECT                                              |       | South Atlantic                                                                                       |                                                                                         | Savannah River, Savannah, GA                  |                   | SHEET 1 OF 2 SHEETS                                                                            |  |
| LOCATION (Coordinates or Station)                    |       | Enlargement of Kings Island Turning Basin                                                            |                                                                                         | 10. SIZE AND TYPE OF BIT 1 3/8" ID Spillspoon |                   | 11. DATUM FOR ELEVATION SHOWN (TBM or MLL)                                                     |  |
| N776200                                              |       | E819310                                                                                              |                                                                                         | MLW                                           |                   | 9" SURVEY PILE                                                                                 |  |
| DRILLING AGENCY                                      |       | Savannah District                                                                                    |                                                                                         | 12. MANUFACTURER'S DESIGNATION OF DRILL       |                   | CME 75                                                                                         |  |
| HOLE NO. (As shown on drawing title and file number) |       | SR-22                                                                                                |                                                                                         | 13. TOTAL NO. OF OVERBURDEN SAMPLES TAKEN     |                   | DISTURBED 12 UNDISTURBED 0                                                                     |  |
| NAME OF DRILLER                                      |       | T. W. Scott                                                                                          |                                                                                         | 14. TOTAL NUMBER CORE BOXES                   |                   |                                                                                                |  |
| DIRECTION OF HOLE                                    |       | <input checked="" type="checkbox"/> VERTICAL <input type="checkbox"/> INCLINED _____ DEG. FROM VERT. |                                                                                         | 15. ELEVATION GROUND WATER                    |                   |                                                                                                |  |
| THICKNESS OF OVERBURDEN                              |       | 67.5'                                                                                                |                                                                                         | 16. DATE HOLE                                 |                   | STARTED 30 May 78 COMPLETED 1 Jun 78                                                           |  |
| DEPTH DRILLED INTO ROCK                              |       | 0.0'                                                                                                 |                                                                                         | 17. ELEVATION TOP OF HOLE                     |                   | 12.5' MLW                                                                                      |  |
| TOTAL DEPTH OF HOLE                                  |       | 67.5'                                                                                                |                                                                                         | 18. TOTAL CORE RECOVERY FOR BORING            |                   | %                                                                                              |  |
|                                                      |       |   |                                                                                         | 19. SIGNATURE OF INSPECTOR                    |                   | DAWN MARIE HARTLEY                                                                             |  |
| ELEVATION                                            | DEPTH | LEGEND                                                                                               | CLASSIFICATION OF MATERIALS (Description)                                               | % CORE RECOVERY                               | BOX OR SAMPLE NO. | REMARKS (Drilling time, water loss, depth of penetration, etc., if significant)                |  |
|                                                      |       |   | SM - Brown, fine grained silty sand, moist, with mica flakes, with organic matter       |                                               | 1                 | BLOWS                                                                                          |  |
|                                                      |       |   | SC - Tan, fine grained clayey sand, damp, with mica flakes                              |                                               | 2                 | 12                                                                                             |  |
|                                                      |       |   | SM - Orange-tan, fine to medium grained silty sand, damp, with mica flakes              |                                               |                   | 23                                                                                             |  |
|                                                      |       |   | Saturated                                                                               |                                               |                   | 25                                                                                             |  |
|                                                      |       |   | MH - Dark brown, soft fat clayey silt, with fine mica flakes                            |                                               | 3                 | 6                                                                                              |  |
|                                                      |       |   | SM - Light gray, fine grained silty sand, with mica flakes                              |                                               | 4                 | 7                                                                                              |  |
|                                                      |       |   | With occasional thin layers of organic matter                                           |                                               |                   | 16                                                                                             |  |
|                                                      |       |   | No organic layers                                                                       |                                               | 5                 | 9                                                                                              |  |
|                                                      |       |   |                                                                                         |                                               |                   | 12                                                                                             |  |
|                                                      |       |   |                                                                                         |                                               | 6                 | 12                                                                                             |  |
|                                                      |       |   | With occasional organic layers                                                          |                                               |                   | 12                                                                                             |  |
|                                                      |       |   |                                                                                         |                                               | 7                 | 12                                                                                             |  |
|                                                      |       |   |                                                                                         |                                               |                   | 14                                                                                             |  |
|                                                      |       |   | Continued on sheet 2                                                                    |                                               |                   |                                                                                                |  |
|                                                      |       |   | NOTE: Soils field classified in accordance with the Unified Soil Classification System. |                                               |                   | BLOWS PER FOOT:<br>Number required to drive 1 3/8" ID splitspoon w/140 lb. hammer falling 30". |  |

| WING LOG (Cont Sheet)       |       | ELEV 1 TOP OF HOLE 13.5' MLW |                                                                                   | Hole No. SH-20         |                                |                                                                                      |
|-----------------------------|-------|------------------------------|-----------------------------------------------------------------------------------|------------------------|--------------------------------|--------------------------------------------------------------------------------------|
| Enlargement of Kings Island |       | INSTALLATION                 |                                                                                   | SHEET 2                |                                |                                                                                      |
| Turning Basin               |       | Savannah River, Savannah, GA |                                                                                   | OF 2 SHEETS            |                                |                                                                                      |
| VARIATION                   | DEPTH | LEGEND                       | CLASSIFICATION OF MATERIALS<br>(Description)                                      | % CORE<br>RECOV.<br>BY | BOX OR<br>SAMPLE<br>NO.<br>JAR | REMARKS<br>(Drilling time, water loss, depth of<br>weathering, etc., if significant) |
|                             | 30    | c                            | d                                                                                 | e                      |                                | f                                                                                    |
|                             |       |                              | SM - Tan, gray, medium grained<br>silty sand with occasional<br>large size gravel |                        |                                |                                                                                      |
|                             |       |                              | Gray with gray clay layers                                                        |                        |                                |                                                                                      |
|                             |       |                              |                                                                                   |                        | 8                              |                                                                                      |
|                             | 35    |                              |                                                                                   |                        |                                |                                                                                      |
|                             |       |                              | No gravel                                                                         |                        |                                |                                                                                      |
|                             | 40    |                              |                                                                                   |                        | 9                              |                                                                                      |
|                             |       |                              | No Clay                                                                           |                        | 10                             |                                                                                      |
|                             | 45    |                              |                                                                                   |                        |                                |                                                                                      |
|                             |       |                              | With patches of green silt                                                        |                        |                                |                                                                                      |
|                             |       |                              | No silt                                                                           |                        | 11                             |                                                                                      |
|                             |       |                              | With small gray clay patches                                                      |                        | 12                             |                                                                                      |
|                             | 50    |                              |                                                                                   |                        |                                |                                                                                      |
|                             |       |                              | SM - Green plastic silt with<br>occasional fine grained sand<br>lenses            |                        |                                |                                                                                      |
|                             | 55    |                              |                                                                                   |                        |                                |                                                                                      |
|                             |       |                              | With fine mica flakes                                                             |                        | 13                             |                                                                                      |
|                             | 60    |                              |                                                                                   |                        |                                |                                                                                      |
|                             |       |                              | No sand lenses                                                                    |                        | 14                             |                                                                                      |
|                             | 65    |                              |                                                                                   |                        |                                |                                                                                      |
|                             | 70    |                              |                                                                                   |                        | 15                             |                                                                                      |
|                             |       |                              | Bottom of Hole 70.5'                                                              |                        |                                |                                                                                      |

| DRILLING LOG   |            | DIVISION                                                                           | INSTALLATION                                                                                     | Hole No.                | SHEET                        |   |            |
|---|------------|------------------------------------------------------------------------------------|--------------------------------------------------------------------------------------------------|-------------------------|------------------------------|---|------------|
| 1. PROJECT<br>SAVANNAH HARBOR DEEPENING                                                                                      |            | SOUTH ATLANTIC                                                                     | SAVANNAH, GA.                                                                                    | SH-149                  | 1 OF 2 SHEETS                |   |            |
| 2. LOCATION (Coordinates or Station)<br>X = 817 840 Y = 732 530 (GA EAST)                                                    |            | 10. SIZE AND TYPE OF BIT<br>1 3/8" I.D. SPLIT SPOON                                |                                                                                                  |                         |                              |   |            |
| 3. DRILLING AGENCY<br>SAVANNAH DISTRICT                                                                                      |            | 11. DATUM FOR ELEVATION SHOWN (TBM or MSL)<br>MLW 4" SPIRAL AUGER, 5 1/2" FISHTAIL |                                                                                                  |                         |                              |   |            |
| 4. HOLE NO. (As shown on drawing title and file number)<br>SH-149                                                            |            | 12. MANUFACTURER'S DESIGNATION OF DRILL<br>FALLING 314                             |                                                                                                  |                         |                              |   |            |
| 5. NAME OF DRILLER<br>D. JUSTICE                                                                                             |            | 13. TOTAL NO. OF OVER-BURDEN SAMPLES TAKEN<br>DISTURBED 15 UNDISTURBED 0           |                                                                                                  |                         |                              |   |            |
| 6. DIRECTION OF HOLE<br><input checked="" type="checkbox"/> VERTICAL <input type="checkbox"/> INCLINED _____ DEG. FROM VERT. |            | 14. TOTAL NUMBER CORE BOXES 0                                                      |                                                                                                  |                         |                              |   |            |
| 7. THICKNESS OF OVERBURDEN 60.0'                                                                                             |            | 15. ELEVATION GROUND WATER SEE REMARKS                                             |                                                                                                  |                         |                              |   |            |
| 8. DEPTH DRILLED INTO ROCK 0.0'                                                                                              |            | 16. DATE HOLE STARTED 18 OCT 91 COMPLETED 18 OCT 91                                |                                                                                                  |                         |                              |   |            |
| 9. TOTAL DEPTH OF HOLE 60.0'                                                                                                 |            | 17. ELEVATION TOP OF HOLE                                                          |                                                                                                  |                         |                              |   |            |
|   |            | 18. TOTAL CORE RECOVERY FOR BORING N/A                                             |                                                                                                  |                         |                              |   |            |
|   |            | 19. SIGNATURE OF INSPECTOR J. J. J. P.G.                                           |                                                                                                  |                         |                              |   |            |
| ELEVATION<br>a   | DEPTH<br>b | LEGEND<br>c                                                                        | CLASSIFICATION OF MATERIALS<br>(Description)<br>d                                                | S CORE<br>RECOVERY<br>e | BOX OR<br>SAMPLE<br>NO.<br>f | REMARKS<br>(Drilling time, water loss, depth of<br>weathering, etc., if significant)<br>g            | blows<br>h |
|   |            |                                                                                    | (SM) BROWN, SILTY FINE TO MEDIUM SAND, TRACE OF ROOTS, SLIGHTLY DAMP.                            |                         | 1                            | CLEANED OUT HOLE WITH 4" SPIRAL AUGER FROM 1.5' TO 4.5' & 6.0' TO 9.0'.                              | 7          |
|   |            |                                                                                    | (SP) LIGHT BROWN TO TAN, POORLY GRADED FINE TO MEDIUM SAND, TRACE OF SILT, SLIGHTLY DAMP.        |                         | 2                            | JAL SAMPLE #2 TAKEN FROM AUGER FROM 1.5' TO 4.5'.                                                    |            |
|   |            |                                                                                    | (SM) BROWN, SILTY, FINE TO MEDIUM SAND, DAMP.                                                    |                         | 3                            | BEGAN USING 5 1/2" FISHTAIL & ZFOGEL DRILLING MUD AT 10.5'.                                          | 15         |
|   |            |                                                                                    | MEDIUM TO COARSE SAND, SOME FINE TO MEDIUM SAND FROM 10.3' TO 10.5'.                             |                         | 4                            | SPLIT SPOON DRIVES TAKEN AT 4.5' INTERVALS.                                                          | 4          |
|   |            |                                                                                    | WASH                                                                                             |                         |                              |   |            |
|   |            |                                                                                    | (SC) GREENISH GRAY, CLAYEY, FINE TO MEDIUM SAND, SOME SILT, TRACE OF MICA, WET.                  |                         | 5                            | WATER LEVEL 6.5' DEPTH TO WATER DURING DRILLING.                                                     | 4          |
|   |            |                                                                                    | WASH                                                                                             |                         |                              | WATER LEVEL NOT ENCOUNTERED 210791.                                                                  |            |
|   |            |                                                                                    | (SM) TANNISH GRAY SILTY, MEDIUM TO COARSE SAND, TRACE OF CLAY, WET.                              |                         | 6                            | TAPPED HOLE TO 5.0'.                                                                                 | 18         |
|   |            |                                                                                    | WASH                                                                                             |                         |                              |   |            |
|   |            |                                                                                    | (SP) TANNISH GRAY, POORLY GRADED MEDIUM TO COARSE SAND, TRACE OF SILT, WET.                      |                         | 7                            |   | 15         |
|   |            |                                                                                    | WASH                                                                                             |                         |                              |   |            |
|   |            |                                                                                    | SAME AS 22.5' TO 24.0'.                                                                          |                         | 8                            |   | 13         |
|   |            |                                                                                    | WASH                                                                                             |                         |                              |   |            |
|   |            |                                                                                    | CONTINUED ON SHEET #2                                                                            |                         |                              |   |            |
|   |            |                                                                                    | NOTE: SOILS VISUALLY FIELD CLASSIFIED IN ACCORDANCE WITH THE UNIFIED SOIL CLASSIFICATION SYSTEM. |                         |                              | BLOWS PER FOOT:<br>NUMBER REQUIRED TO DRIVE 1 3/8" I.D. SPLIT-SPOON WITH 140 LB. HAMMER FALLING 30". |            |

| DRILLING LOG (Cont. Sheet)           |            |             | ELEVATION TOP OF HOLE                                                             |                         | Hole No. SH-149                |   |
|--------------------------------------|------------|-------------|-----------------------------------------------------------------------------------|-------------------------|--------------------------------|---|
| PROJECT<br>SAVANNAH HARBOR DEEPENING |            |             | INSTALLATION<br>SAVANNAH, GA.                                                     |                         | SHEET 2<br>OF 2 SHEETS         |   |
| ELEVATION<br>a                       | DEPTH<br>b | LEGEND<br>c | CLASSIFICATION OF MATERIALS<br>(Description)<br>d                                 | % CORE<br>RECOVERY<br>e | BOX OR<br>SAMPLE<br>NO.<br>JAR | REMARKS<br>(Drilling time, water loss, depth of<br>weathering, etc., if significant)<br>f<br>BLOWS |
|                                      | 30         |             | Wash.                                                                             |                         |                                |   |
|                                      |            |             | (SM) Grey, fine to med. silty SAND. Trace of mica, wet.                           |                         | 9                              | 24                                                                                                 |
|                                      | 35         |             | Wash.                                                                             |                         |                                |   |
|                                      |            |             | (SP) Grey, med. to coarse, poorly graded SAND. Trace of silt & mica, wet.         |                         | 10                             | 39                                                                                                 |
|                                      | 40         |             | Wash.                                                                             |                         |                                |   |
|                                      |            |             | Same as 36.0' to 37.5' but coarse sand, Trace of fine gravel.                     |                         | 11                             | 46                                                                                                 |
|                                      |            |             | Wash.                                                                             |                         |                                |   |
|                                      | 45         |             | Same as 40.5' to 42.0'.                                                           |                         | 12                             | 33                                                                                                 |
|                                      |            |             | Wash.                                                                             |                         |                                |   |
|                                      | 50         |             | (GP) Greenish-grey, fine, poorly graded GRAVEL. Trace of silt & coarse sand, wet. |                         | 13                             | 17                                                                                                 |
|                                      |            |             | Wash.<br>NOTE: Wash return contained some sand and clay.                          |                         |                                |   |
|                                      | 55         |             | (CL) Greyish-green, silty, lean CLAY. Trace of mica & fine sand, slightly damp.   |                         | 14                             | 36                                                                                                 |
|                                      |            |             | Wash                                                                              |                         |                                |   |
|                                      | 60         |             | Same as 54.0' to 55.5' but dry.                                                   |                         | 15                             | 45                                                                                                 |
|                                      |            |             | Bottom of Boring 60.0'                                                            |                         |                                |   |

| DRILLING LOG   |              | VISION<br>SOUTH ATLANTIC |   | INSTALLATION<br>SAVANNAH, GA.                                                   |                                | Hole No. 37-130<br>SHEET 1<br>OF 2 SHEETS                                                 |   |
|---|--------------|--------------------------|---|---------------------------------------------------------------------------------|--------------------------------|-------------------------------------------------------------------------------------------|---|
| 1. PROJECT<br>SAVANNAH HARBOR DEEPENING                                                                                      |              |                          |   | 10. SIZE AND TYPE OF BIT<br>1 3/4" splitspoon, 4" spiral auger, 5 1/2" fishtail |                                |                                                                                           |   |
| 2. LOCATION (Coordinates or Station)<br>X=817555 Y=779145 GA. EAST                                                           |              |                          |   | 11. DATUM FOR ELEVATION SHOWN (TBM or MSL)<br>MLW                               |                                |                                                                                           |   |
| 3. DRILLING AGENCY<br>SAVANNAH DISTRICT                                                                                      |              |                          |   | 12. MANUFACTURER'S DESIGNATION OF DRILL<br>FALLING 314                          |                                |                                                                                           |   |
| 4. HOLE NO. (as shown on drawing title and file number)<br>SH-150                                                            |              |                          |   | 13. TOTAL NO. OF OVER-BURDEN SAMPLES TAKEN<br>DISTURBED : 18<br>UNDISTURBED : 0 |                                |                                                                                           |   |
| 5. NAME OF DRILLER<br>DAVID JUSTISS                                                                                          |              |                          |   | 14. TOTAL NUMBER CORE BOXES<br>0                                                |                                |                                                                                           |   |
| 6. DIRECTION OF HOLE<br><input checked="" type="checkbox"/> VERTICAL <input type="checkbox"/> INCLINED _____ DEG. FROM VERT. |              |                          |   | 15. ELEVATION GROUND WATER SEE REMARKS                                          |                                |                                                                                           |   |
| 7. THICKNESS OF OVERBURDEN 64.5'                                                                                             |              |                          |   | 16. DATE HOLE<br>STARTED : 16 OCT 91<br>COMPLETED : 17 OCT 91                   |                                |                                                                                           |   |
| 8. DEPTH DRILLED INTO ROCK 0.0'                                                                                              |              |                          |   | 17. ELEVATION TOP OF HOLE                                                       |                                |                                                                                           |   |
| 9. TOTAL DEPTH OF HOLE 64.5'                                                                                                 |              |                          |   | 18. TOTAL CORE RECOVERY FOR BORING N/A                                          |                                |                                                                                           |   |
|   |              |                          |   | 19. SIGNATURE OF INSPECTOR<br>JAMES ARTHUR, P.G.                                |                                |                                                                                           |   |
| ELEVATION<br>+   | DEPTH<br>0 + | LEGEND<br>c              | CLASSIFICATION OF MATERIALS<br>(Description)<br>d                                                                         | % CORE<br>RECOVER-<br>ERY                                                       | BOX OR<br>SAMPLE<br>NO.<br>JAR | REMARKS<br>(Drilling time, water loss, depth of<br>weathering, etc., if significant)<br>e |   |
|   |              |                          | (SP) Tan, coarse, poorly graded SAND, damp.                                                                               |                                                                                 | 1                              |                                                                                           |   |
|   |              |                          | (SC) Olive, fine clayey SAND. Some silt, damp.                                                                            |                                                                                 | 2                              |                                                                                           | Cleaned out hole with spiral auger to 4.5'. Jar #2 taken from auger from 1.5' to 4.5'. Splitspoon drive taken at each 4.5' interval to 55.5'. Began using 5 1/2" fishtail & Zeogel drilling mud at 6.0'. |
|   | 5            |                          | Fine to med. sand, trace of fine gravel, wet.                                                                             |                                                                                 | 3                              |                                                                                           | Water level 2.0' depth to water during drilling.   |
|   |              |                          | Wash<br>NOTE: Wash return contained large amount of clay                                                                  |                                                                                 |                                |                                                                                           | Water level 17' depth to water on 21 Oct 91. Taped hole to 19.8' depth.   |
|   | 10           |                          | Same as 4.5' to 6.0'.   |                                                                                 | 4                              |                                                                                           |   |
|   |              |                          | Wash   |                                                                                 |                                |                                                                                           |   |
|   | 15           |                          | (SP) Olive grey, med., poorly graded SAND. Trace of silt, wet.                                                            |                                                                                 | 5                              |                                                                                           |   |
|   |              |                          | Wash.   |                                                                                 |                                |                                                                                           |   |
|   | 20           |                          | (SM) Olive-grey, med., silty SAND, wet.                                                                                   |                                                                                 | 6                              |                                                                                           |   |
|   |              |                          | Wash.<br>Note: Traces of wood in wash.                                                                                    |                                                                                 |                                |                                                                                           |   |
|   | 25           |                          | (SP) Light brown, med. to coarse, poorly graded SAND. Trace of silt, wet.                                                 |                                                                                 | 7                              |                                                                                           |   |
|   |              |                          | Wash.   |                                                                                 |                                |                                                                                           |   |
|   |              |                          | Same as 22.5' to 24.0', but with traces of fine gravel.                                                                   |                                                                                 | 8                              |                                                                                           |   |
|   |              |                          | Wash.   |                                                                                 |                                |                                                                                           |   |
|   | 30           |                          | Continued on sheet #2<br>NOTE: Soils visually field classified in accordance with the Unified Soil Classification System. |                                                                                 |                                |                                                                                           | BLOWS PER FOOT:<br>Number required to drive 1 3/4" I.D. splitspoon w/140 lb. hammer falling 30"   |





Hole No. SH-15 /

| DRILLING LOG   |       | VISION SOUTH ATLANTIC |                                                             | INSTALLATION: SAVANNAH, GA.                                                                       |                          | SHEET 1 OF 1 SHEETS   |  |
|---|-------|-----------------------|-------------------------------------------------------------|---------------------------------------------------------------------------------------------------|--------------------------|---|--|
| 1. PROJECT<br>SAVANNAH HARBOR DEEPENING                                                                                      |       |                       |                                                             | 10. SIZE AND TYPE OF BIT 1 1/4" split spoon, 5/8" fishtail                                        |                          |   |  |
| 2. LOCATION (Coordinates or Station)<br>X=817067 Y=779191 GA. EAST                                                           |       |                       |                                                             | 11. DATUM FOR ELEVATION SHOWN (TBM or MSL)<br>MLW                                                 |                          |   |  |
| 3. DRILLING AGENCY<br>SAVANNAH DISTRICT                                                                                      |       |                       |                                                             | 12. MANUFACTURER'S DESIGNATION OF DRILL<br>FALLING 314                                            |                          |   |  |
| 4. HOLE NO. (As shown on drawing title and file number)<br>SH-157                                                            |       |                       |                                                             | 13. TOTAL NO. OF OVER-BURDEN SAMPLES TAKEN                                                        |                          | DISTURBED : 5<br>UNDISTURBED : 0   |  |
| 5. NAME OF DRILLER<br>DAVID JUSTISS                                                                                          |       |                       |                                                             | 14. TOTAL NUMBER CORE BOXES                                                                       |                          |   |  |
| 6. DIRECTION OF HOLE<br><input checked="" type="checkbox"/> VERTICAL <input type="checkbox"/> INCLINED _____ DEG. FROM VERT. |       |                       |                                                             | 15. ELEVATION GROUND WATER N/A                                                                    |                          |   |  |
| 7. THICKNESS OF OVERBURDEN 59.6' (Water 38.6')                                                                               |       |                       |                                                             | 16. DATE HOLE                                                                                     |                          | STARTED : 10 DEC 91<br>COMPLETED : 10 DEC 91                                                                                            |  |
| 8. DEPTH DRILLED INTO ROCK 0.0'                                                                                              |       |                       |                                                             | 17. ELEVATION TOP OF HOLE 0.0'                                                                    |                          |   |  |
| 9. TOTAL DEPTH OF HOLE 59.6'                                                                                                 |       |                       |                                                             | 18. TOTAL CORE RECOVERY FOR BORING                                                                |                          | N/A %   |  |
|   |       |                       |                                                             | 19. SIGNATURE OF INSPECTOR<br>JAMES ARTHUR, P.G.                                                  |                          |   |  |
| ELEVATION   | DEPTH | LEGEND                | CLASSIFICATION OF MATERIALS<br>(Description)                | % CORE RECOVERY                                                                                   | BOX OR SAMPLE NO.<br>JAR | REMARKS<br>(Drilling time, water loss, depth of weathering, etc., if significant)                                                       |  |
| 0.0   | 0     |                       |                                                             |                                                                                                   |                          | BLOWS   |  |
|   |       |                       | Water                                                       |                                                                                                   |                          | Sclerometer change at 35.0'.<br>Set 6" diameter casing by own weight to 43.0'.                                                          |  |
|   | 35    |                       | Bottom of Harbor 38.6'                                      |                                                                                                   |                          |   |  |
| -38.6'   | 40    |                       | (SP) Tan, poorly graded, coarse SAND.                       |                                                                                                   | 1                        | Weight of rods drove split spoon to 40.1'. Had no recovery. redrove to 40.1' then cont'd. drive to 41.6'. Sample 1 from 38.6' to 41.6'. |  |
| -41.6'   |       |                       | Some fine gravel.                                           |                                                                                                   |                          |   |  |
| -44.6'   | 45    |                       | (CL) Grey, silty, lean CLAY. Some fine sand, trace of mica. |                                                                                                   | 2                        |   |  |
|   | 50    |                       |                                                             |                                                                                                   | 3                        |   |  |
|   | 55    |                       |                                                             |                                                                                                   | 4                        |   |  |
| -58.1'   |       |                       | (SC) Grey, fine clayey SAND. Some silt, trace of mica.      |                                                                                                   | 5                        |   |  |
| -59.6'   | 60    |                       | Bottom of Boring 59.6'                                      |                                                                                                   |                          |   |  |
| NOTE: Soils visually field classified in accordance with the Unified Soil Classification System.                             |       |                       |                                                             | BLOWS PER FOOT:<br>Number required to drive 1 1/4" I.D. split spoon w/140 lb. hammer falling 30". |                          |   |  |

Hole No. SM-130

| DRILLING LOG   |       | VISION<br>SOUTH ATLANTIC |                                                                   | INSTALLATION<br>SAVANNAH, GA.                                                                      |                   | SHEET 1<br>OF 1 SHEETS   |  |
|---|-------|--------------------------|-------------------------------------------------------------------|---|-------------------|---|--|
| 1. PROJECT<br>SAVANNAH HARBOR DEEPENING                                                                                      |       |                          |                                                                   | 10. SIZE AND TYPE OF BIT<br>1 1/2" split spoon, 5/2" fish tail                                     |                   |   |  |
| 2. LOCATION (Coordinates or Station)<br>X=817368 Y=779194 GA. EAST                                                           |       |                          |                                                                   | 11. DATUM FOR ELEVATION SHOWN (TBM or MSL)<br>MLW                                                  |                   |   |  |
| 3. DRILLING AGENCY<br>SAVANNAH DISTRICT                                                                                      |       |                          |                                                                   | 12. MANUFACTURER'S DESIGNATION OF DRILL<br>FALLING 314                                             |                   |   |  |
| 4. HOLE NO. (As shown on drawing title and file number)<br>SH-158                                                            |       |                          |                                                                   | 13. TOTAL NO. OF OVER-BURDEN SAMPLES TAKEN<br>DISTURBED : 6<br>UNDISTURBED : 0                     |                   |   |  |
| 5. NAME OF DRILLER<br>DAVID JUSTISS                                                                                          |       |                          |                                                                   | 14. TOTAL NUMBER CORE BOXES<br>0                                                                   |                   |   |  |
| 6. DIRECTION OF HOLE<br><input checked="" type="checkbox"/> VERTICAL <input type="checkbox"/> INCLINED _____ DEG. FROM VERT. |       |                          |                                                                   | 15. ELEVATION GROUND WATER N/A                                                                     |                   |   |  |
| 7. THICKNESS OF OVERBURDEN<br>60.0' (WATER 34.5')                                                                            |       |                          |                                                                   | 16. DATE HOLE<br>STARTED : 6 DEC 91<br>COMPLETED : 6 DEC 91                                        |                   |   |  |
| 8. DEPTH DRILLED INTO ROCK 0.0'                                                                                              |       |                          |                                                                   | 17. ELEVATION TOP OF HOLE<br>0.0'                                                                  |                   |   |  |
| 9. TOTAL DEPTH OF HOLE 60.0'                                                                                                 |       |                          |                                                                   | 18. TOTAL CORE RECOVERY FOR BORING<br>N/A                                                          |                   |   |  |
|   |       |                          |                                                                   | 19. SIGNATURE OF INSPECTOR<br>JAMES ARTHUR, P.G.                                                   |                   |   |  |
| ELEVATION   | DEPTH | LEGEND                   | CLASSIFICATION OF MATERIALS<br>(Description)                      | % CORE RECOVERY<br>JAR                                                                             | BOX OR SAMPLE NO. | REMARKS<br>(Drilling time, water loss, depth of weathering, etc., if significant)                                                 |  |
| 0+0   | 0     |                          |                                                                   |   |                   | BLOWS   |  |
|   | 30    |                          | Water                                                             |   |                   | Scale change at 30.0'.<br>Set 6" diameter casing by own weight to 40.3'.                                                          |  |
| -34.5'   | 35    |                          | Bottom of Harbor 34.5'                                            |   |                   |   |  |
|   |       |                          | (SP) Tan, fine to medium, poorly graded SAND. Trace of silt.      |   | 1                 | Weight of rods drove split spoon from 34.5' to 35.8', cont'd. drive to 36.0' w/ one hammer blow. Pulled tool but had no recovery. |  |
| -37.5'   |       |                          | Medium to coarse.                                                 |   |                   |   |  |
| -39.0'   | 40    |                          | Greyish-tan, trace of wood particles.                             |   | 2                 | Redrove first drive then cont'd. drive to 37.5'. Jar sample #1 from 34.5' to 37.5'. Began using Zeogel drilling mud at 37.5'.     |  |
| -43.5'   |       |                          |                                                                   |   |                   |   |  |
|   | 45    |                          | (CH) Dark olive-grey, fat CLAY. Trace of silt, fine sand & mica.  |   | 3                 |   |  |
| -46.5'   |       |                          | Some fine sand.                                                   |   |                   |   |  |
| -48.0'   |       |                          |                                                                   |   |                   |   |  |
|   | 50    |                          | (CL) Olive-grey, silty, lean CLAY. Some fine sand, trace of mica. |   | 4                 |   |  |
| -49.5'   |       |                          | Trace of fine sand.                                               |   |                   |   |  |
| -51.0'   |       |                          | Some fine sand.                                                   |   |                   |   |  |
| -52.5'   |       |                          |                                                                   |   |                   |   |  |
|   | 55    |                          | (CH) olive-grey, fat CLAY. Trace of fine sand & mica.             |   | 5                 |   |  |
|   |       |                          |                                                                   |   |                   |   |  |
|   | 60    |                          |                                                                   |   | 6                 |   |  |
| -60.0'   |       |                          | Bottom of Boring 60.0'                                            |   |                   |   |  |
| NOTE: Soils visually field classified in accordance with the Unified Soil Classification System.                             |       |                          |                                                                   | BLOWS PER FOOT:<br>Number required to drive 1 1/2" I.D. split spoon w/ 140 lb. hammer falling 30". |                   |   |  |

Hole No. SM-159

| DRILLING LOG   |             | VISION<br>SOUTH ATLANTIC |                                                                                                  | INSTALLATION<br>SAVANNAH, GA.                                |                                | SHEET 1<br>OF 1 SHEETS                                                                           |  |
|---|-------------|--------------------------|--------------------------------------------------------------------------------------------------|--------------------------------------------------------------|--------------------------------|--------------------------------------------------------------------------------------------------|--|
| 1. PROJECT<br>SAVANNAH HARBOR DEEPENING                                                                                      |             |                          |                                                                                                  | 10. SIZE AND TYPE OF BIT<br>1 1/2" splitspoon, 5/8" fishtail |                                |                                                                                                  |  |
| 2. LOCATION (Coordinates or Station)<br>X-816934 Y-778722 GA. EAST                                                           |             |                          |                                                                                                  | 11. DATUM FOR ELEVATION SHOWN (TBM or MSL)<br>MLW            |                                |                                                                                                  |  |
| 3. DRILLING AGENCY<br>SAVANNAH DISTRICT                                                                                      |             |                          |                                                                                                  | 12. MANUFACTURER'S DESIGNATION OF DRILL<br>FALLING 314       |                                |                                                                                                  |  |
| 4. HOLE NO. (As shown on drawing title and file number)<br>SH-159                                                            |             |                          |                                                                                                  | 13. TOTAL NO. OF OVER-BURDEN SAMPLES TAKEN                   |                                | 13. DISTURBED<br>4<br>13. UNDISTURBED<br>0                                                       |  |
| 5. NAME OF DRILLER<br>DAVID JUSTISS                                                                                          |             |                          |                                                                                                  | 14. TOTAL NUMBER CORE BOXES<br>0                             |                                |                                                                                                  |  |
| 6. DIRECTION OF HOLE<br><input checked="" type="checkbox"/> VERTICAL <input type="checkbox"/> INCLINED _____ DEG. FROM VERT. |             |                          |                                                                                                  | 15. ELEVATION GROUND WATER<br>N/A                            |                                |                                                                                                  |  |
| 7. THICKNESS OF OVERBURDEN<br>50.3' (Water 41.3')                                                                            |             |                          |                                                                                                  | 16. DATE HOLE                                                |                                | 16. STARTED<br>14 JAN 92<br>16. COMPLETED<br>14 JAN 92                                           |  |
| 8. DEPTH DRILLED INTO ROCK<br>0.0'                                                                                           |             |                          |                                                                                                  | 17. ELEVATION TOP OF HOLE<br>0.0'                            |                                |                                                                                                  |  |
| 9. TOTAL DEPTH OF HOLE<br>50.3'                                                                                              |             |                          |                                                                                                  | 18. TOTAL CORE RECOVERY FOR BORING<br>N/A                    |                                |                                                                                                  |  |
|   |             |                          |                                                                                                  | 19. SIGNATURE OF INSPECTOR<br>JAMES ARTHUR, P.G.             |                                |                                                                                                  |  |
| ELEVATION<br>0+0   | DEPTH<br>0+ | LEGEND<br>c              | CLASSIFICATION OF MATERIALS<br>(Description)<br>d                                                | % CORE<br>RECOVER-<br>ERY<br>e                               | BOX OR<br>SAMPLE<br>NO.<br>JAN | REMARKS<br>(Drilling time, water loss, depth of<br>weathering, etc. if significant)<br>1         |  |
|   |             |                          | Water                                                                                            |                                                              |                                |                                                                                                  |  |
|   |             |                          | Bottom of Harbor 41.3'                                                                           |                                                              |                                |                                                                                                  |  |
| -41.3'   |             |                          | (SC) Olive-grey, fine clayey SAND. Trace of mica.                                                |                                                              | 1                              | 5                                                                                                |  |
| -42.8'   |             |                          | (SM) Dark grey, fine silty SAND. Trace of clay & mica.                                           |                                                              | 2                              | 33                                                                                               |  |
| -45.8'   |             |                          | (SC) Dark grey, fine clayey SAND. Some silt, trace of mica.                                      |                                                              | 3                              | 62                                                                                               |  |
| -47.3'   |             |                          | Trace of silt.                                                                                   |                                                              | 4                              | 29                                                                                               |  |
| -50.3'   |             |                          | Bottom of Boring 50.3'                                                                           |                                                              |                                | 39                                                                                               |  |
|   |             |                          | NOTE: Soils visually field classified in accordance with the Unified Soil Classification System. |                                                              |                                | 52                                                                                               |  |
|   |             |                          |                                                                                                  |                                                              |                                | BLOWS PER FOOT:<br>Number required to drive 1 1/2" I.D. splitspoon w/140 lb. hammer falling 30". |  |

SH-160

| DRILLING LOG   |       | VISION<br>SOUTH ATLANTIC |                                                                                                  | INSTALLATION<br>SAVANNAH, GA.                                             |                   | SHEET 1<br>OF 1 SHEETS   |  |
|---|-------|--------------------------|--------------------------------------------------------------------------------------------------|---------------------------------------------------------------------------|-------------------|---|--|
| 1. PROJECT<br>SAVANNAH HARBOR DEEPENING                                                                                      |       |                          |                                                                                                  | 10. SIZE AND TYPE OF BIT<br>1 1/4" Spat spoon, 5/2" Fishtail              |                   |   |  |
| 2. LOCATION (Coordinates or Station)<br>X=817039 Y=778184 GA. EAST                                                           |       |                          |                                                                                                  | 11. DATUM FOR ELEVATION SHOWN (TBM or MSU)<br>MLW                         |                   |   |  |
| 3. DRILLING AGENCY<br>SAVANNAH DISTRICT                                                                                      |       |                          |                                                                                                  | 12. MANUFACTURER'S DESIGNATION OF DRILL<br>FALLING 314                    |                   |   |  |
| 4. HOLE NO. (As shown on drawing title and file number)<br>SH-160                                                            |       |                          |                                                                                                  | 13. TOTAL NO. OF OVER-BURDEN SAMPLES TAKEN<br>DISTURBED: 5 UNDISTURBED: 0 |                   |   |  |
| 5. NAME OF DRILLER<br>DAVID JUSTISS                                                                                          |       |                          |                                                                                                  | 14. TOTAL NUMBER CORE BOXES<br>0                                          |                   |   |  |
| 6. DIRECTION OF HOLE<br><input checked="" type="checkbox"/> VERTICAL <input type="checkbox"/> INCLINED _____ DEG. FROM VERT. |       |                          |                                                                                                  | 15. ELEVATION GROUND WATER<br>N/A                                         |                   |   |  |
| 7. THICKNESS OF OVERBURDEN<br>50.8' (Water 40.3')                                                                            |       |                          |                                                                                                  | 16. DATE HOLE<br>STARTED: 14 JAN 91 COMPLETED: 14 JAN 91                  |                   |   |  |
| 8. DEPTH DRILLED INTO ROCK<br>0.0'                                                                                           |       |                          |                                                                                                  | 17. ELEVATION TOP OF HOLE<br>0.0'                                         |                   |   |  |
| 9. TOTAL DEPTH OF HOLE<br>50.8'                                                                                              |       |                          |                                                                                                  | 18. TOTAL CORE RECOVERY FOR BORING<br>N/A                                 |                   |   |  |
|   |       |                          |                                                                                                  | 19. SIGNATURE OF INSPECTOR<br>JAMES ARTHUR, P.G.                          |                   |   |  |
| ELEVATION   | DEPTH | LEGEND                   | CLASSIFICATION OF MATERIALS<br>(Description)                                                     | % CORE RECOVERY                                                           | BOX OR SAMPLE NO. | REMARKS<br>(Drilling time, water loss, depth of weathering, etc. If significant)                                                                 |  |
| 0.0   | 0     |                          | Water.                                                                                           |                                                                           |                   | Scale change at 40.0'.<br>Set 6" diameter casing by own weight to 43.4'.<br>BLOWS                                                                |  |
| -40.3'   | 40    |                          | Bottom of Harbor 40.3'                                                                           |                                                                           |                   |   |  |
| -42.6'   |       |                          | (MH) Dark grey to black clayey SILT.                                                             |                                                                           | 1                 | Weight of rods drove spat spoon from 40.3' to 42.6'. Cont'd. drive to 43.3' with three hammer blows. Jar sample 2 from approx. 42.6' to 43.3'. 0 |  |
| -43.3'   |       |                          | (SC) Dark grey, fine to medium clayey SAND.                                                      |                                                                           | 2                 | 3   |  |
|   |       |                          | (SM) Dark grey, fine silty SAND. Trace of clay.                                                  |                                                                           | 3                 | 45   |  |
| -46.3'   |       |                          | (SC) Grey, fine clayey SAND. Some silt. Trace of mica.                                           |                                                                           | 4                 | 72   |  |
|   |       |                          |                                                                                                  |                                                                           |                   | 38   |  |
|   |       |                          |                                                                                                  |                                                                           |                   | 48   |  |
| -50.8'   | 50    |                          | Bottom of Boring 50.8'                                                                           |                                                                           | 5                 | 36   |  |
|   |       |                          | NOTE: Soils visually field classified in accordance with the Unified Soil Classification System. |                                                                           |                   | BLOWS PER FOOT:<br>Number required to drive 1 1/4" I.D. spat spoon w/140 lb. hammer falling 30".                                                 |  |

Hole No. 37-101

| DRILLING LOG   |              | VISION<br>SOUTH ATLANTIC |   | INSTALLATION<br>VANNAH, GA.                              |                                | SHEET 1<br>OF 1 SHEETS                                                                               |  |
|---|--------------|--------------------------|---|----------------------------------------------------------|--------------------------------|---|--|
| 1. PROJECT<br>SAVANNAH HARBOR DEEPENING                                                                                      |              |                          |   | 10. SIZE AND TYPE OF BIT 1 1/4" Spillspoon, 5/16" Finish |                                |   |  |
| 2. LOCATION (Coordinates or Station)<br>X=818085 Y=778090 GA. EAST                                                           |              |                          |   | 11. DATUM FOR ELEVATION SHOWN (TBM or WSL)<br>MLW        |                                |   |  |
| 3. DRILLING AGENCY<br>SAVANNAH DISTRICT                                                                                      |              |                          |   | 12. MANUFACTURER'S DESIGNATION OF DRILL<br>FALLING 314   |                                |   |  |
| 4. HOLE NO. (As shown on drawing title and file number)<br>SH-161                                                            |              |                          |   | 13. TOTAL NO. OF OVER-BURDEN SAMPLES TAKEN : 4           |                                | : DISTURBED : 0<br>: UNDISTURBED : 0                                                                 |  |
| 5. NAME OF DRILLER<br>DAVID JUSTISS                                                                                          |              |                          |   | 14. TOTAL NUMBER CORE BOXES 0                            |                                |   |  |
| 6. DIRECTION OF HOLE<br><input checked="" type="checkbox"/> VERTICAL <input type="checkbox"/> INCLINED _____ DEG. FROM VERT. |              |                          |   | 15. ELEVATION GROUND WATER N/A                           |                                |   |  |
| 7. THICKNESS OF OVERBURDEN 50.9' (Water 38.9')                                                                               |              |                          |   | 16. DATE HOLE : 14 JAN 91                                |                                | : STARTED : 14 JAN 91<br>: COMPLETED                                                                 |  |
| 8. DEPTH DRILLED INTO ROCK 0.0'                                                                                              |              |                          |   | 17. ELEVATION TOP OF HOLE 0.0'                           |                                |   |  |
| 9. TOTAL DEPTH OF HOLE 50.9'                                                                                                 |              |                          |   | 18. TOTAL CORE RECOVERY FOR BORING N/A                   |                                | %   |  |
|   |              |                          |   | 19. SIGNATURE OF INSPECTOR<br>JAMES ARTHUR, P.G.         |                                |   |  |
| ELEVATION<br>0=0   | DEPTH<br>0 = | LEGEND<br>c              | CLASSIFICATION OF MATERIALS<br>(Description)<br>d                                                      | % CORE<br>RECOVER-<br>Y                                  | BOX OR<br>SAMPLE<br>NO.<br>JAR | REMARKS<br>(Drilling time, water loss, depth of<br>weathering, etc., if significant)<br>g            |  |
|   |              |                          | Water                                                                                                  |                                                          |                                | Scale change at 35.0'.<br>Set 5" diameter casing by own weight<br>to 44.9'.                          |  |
|   | 35           |                          |   |                                                          |                                |   |  |
|   | -38.9'       |                          | Bottom of Harbor 38.9'                                                                                 |                                                          |                                |   |  |
|   | 40           |                          | (MH) Very dark grey clayey SILT.                                                                       |                                                          | 1                              |   |  |
|   | -44.0'       |                          |   |                                                          |                                |   |  |
|   | -44.9'       |                          | (SC) Dark grey, fine to medium clayey SAND.                                                            |                                                          | 2                              |   |  |
|   | 45           |                          |   |                                                          | 3                              |   |  |
|   |              |                          | Fine sand, some silt, trace of mica.                                                                   |                                                          |                                |   |  |
|   | 50           |                          |   |                                                          | 4                              |   |  |
|   | -50.9'       |                          | Bottom of Boring 50.9'                                                                                 |                                                          |                                |   |  |
|   |              |                          | NOTE: Soils visually field classified in<br>accordance with the Unified Soil Classification<br>System. |                                                          |                                | BLOWS PER FOOT:<br>Number required to drive 1 1/4" I.D.<br>spillsppoon w/140 lb. hammer falling 30". |  |

Hole No. SH-162

| DRILLING LOG   |              | VISION SOUTH ATLANTIC |                                                                     | INSTALLATION SAVANNAH, GA.                               |                          | SHEET 1 OF 1 SHEETS                                                                                    |  |
|---|--------------|-----------------------|---------------------------------------------------------------------|----------------------------------------------------------|--------------------------|---|--|
| 1. PROJECT<br>SAVANNAH HARBOR DEEPENING                                                                                      |              |                       |                                                                     | 10. SIZE AND TYPE OF BIT 1 3/8" spitspoon, 5/2" fishtail |                          |   |  |
| 2. LOCATION (Coordinates or Station)<br>X=817143 Y=777680 GA. EAST                                                           |              |                       |                                                                     | 11. DATUM FOR ELEVATION SHOWN (TBW or MSL)<br>MLW        |                          |   |  |
| 3. DRILLING AGENCY<br>SAVANNAH DISTRICT                                                                                      |              |                       |                                                                     | 12. MANUFACTURER'S DESIGNATION OF DRILL<br>FALING 314    |                          |   |  |
| 4. HOLE NO. (As shown on drawing title and title number)<br>SH-162                                                           |              |                       |                                                                     | 13. TOTAL NO. OF OVER-BURDEN SAMPLES TAKEN               |                          | DISTURBED : 6<br>UNDISTURBED : 0                                                                       |  |
| 5. NAME OF DRILLER<br>DAVID JUSTISS                                                                                          |              |                       |                                                                     | 14. TOTAL NUMBER CORE BOXES 0                            |                          |   |  |
| 6. DIRECTION OF HOLE<br><input checked="" type="checkbox"/> VERTICAL <input type="checkbox"/> INCLINED _____ DEG. FROM VERT. |              |                       |                                                                     | 15. ELEVATION GROUND WATER N/A                           |                          |   |  |
| 7. THICKNESS OF OVERBURDEN 59.9' (Water 41.5')                                                                               |              |                       |                                                                     | 16. DATE HOLE                                            |                          | STARTED : 26 JAN 92<br>COMPLETED : 26 JAN 92                                                           |  |
| 8. DEPTH DRILLED INTO ROCK 0.0'                                                                                              |              |                       |                                                                     | 17. ELEVATION TOP OF HOLE 0.0'                           |                          |   |  |
| 9. TOTAL DEPTH OF HOLE 59.9'                                                                                                 |              |                       |                                                                     | 18. TOTAL CORE RECOVERY FOR BORING N/A                   |                          |   |  |
|   |              |                       |                                                                     | 19. SIGNATURE OF INSPECTOR<br>JAMES ARTHUR, P.G.         |                          |   |  |
| ELEVATION<br>D.0   | DEPTH<br>D.0 | LEGEND<br>c           | CLASSIFICATION OF MATERIALS<br>(Description)<br>e                   | % CORE RECOVERY                                          | BOX OR SAMPLE NO.<br>JAR | REMARKS<br>(Drilling time, water loss, depth of weathering, etc., if significant)<br>BLOWS             |  |
|   |              |                       | Water                                                               |                                                          |                          | Scale change at 41.5'.<br>Set 6" diameter casing by own weight to 43.3'.                               |  |
|   | 40           |                       | Bottom of Harbor 41.5'                                              |                                                          |                          |   |  |
| -41.5'   |              |                       | (MH) Very dark grey to black clayey SILT. Some fine to coarse sand. |                                                          | 1                        | Weight of rods drove spitspoon from 41.5' to 43.4'.<br>Jar sample 2 taken from approx. 43.0' to 43.4'. |  |
| -43.0'   |              |                       | (SC) Very grey, fine clayey SAND. Some silt.                        |                                                          | 2                        |   |  |
| -43.4'   |              |                       | Trace of mica.                                                      |                                                          | 3                        |   |  |
|   | 45           |                       | Trace of silt.                                                      |                                                          |                          |   |  |
| -46.4'   |              |                       |                                                                     |                                                          | 4                        |   |  |
|   | 50           |                       |                                                                     |                                                          |                          |   |  |
|   | 55           |                       |                                                                     |                                                          | 5                        |   |  |
|   | 60           |                       |                                                                     |                                                          | 6                        |   |  |
| -59.9'   |              |                       | Bottom of Boring 59.9'                                              |                                                          |                          | BLOWS PER FOOT:<br>Number required to drive 1 3/8" I.D. spitspoon w/140 lb. hammer falling 30".        |  |
| NOTE: Soils visually field classified in accordance with the Unified Soil Classification System.                             |              |                       |                                                                     |                                                          |                          |   |  |

Hole No. 37-100

| DRILLING LOG   |              | VISION<br>SOUTH ATLANTIC |                                                                                  | INSTALLATION<br>SAVANNAH, GA.                                               |                                | SHEET 1<br>OF 1 SHEETS                                                                           |  |
|---|--------------|--------------------------|----------------------------------------------------------------------------------|-----------------------------------------------------------------------------|--------------------------------|--------------------------------------------------------------------------------------------------|--|
| 1. PROJECT<br>SAVANNAH HARBOR DEEPENING                                                                                      |              |                          |                                                                                  | 10. SIZE AND TYPE OF BIT 1 1/2" spiltspoon, 5/16" flatbit                   |                                |                                                                                                  |  |
| 2. LOCATION (Coordinates or Station)<br>X-817375 Y-777535 GA. EAST                                                           |              |                          |                                                                                  | 11. DATUM FOR ELEVATION SHOWN (BM or NSL)<br>MLW                            |                                |                                                                                                  |  |
| 3. DRILLING AGENCY<br>SAVANNAH DISTRICT                                                                                      |              |                          |                                                                                  | 12. MANUFACTURER'S DESIGNATION OF DRILL<br>Failing 314                      |                                |                                                                                                  |  |
| 4. HOLE NO. (As shown on drawing title and file number)<br>SH-163                                                            |              |                          |                                                                                  | 13. TOTAL NO. OF OVER-BURDEN SAMPLES TAKEN :DISTURBED :UNDISTURBED<br>:6 :0 |                                |                                                                                                  |  |
| 5. NAME OF DRILLER<br>DAVID JUSTISS                                                                                          |              |                          |                                                                                  | 14. TOTAL NUMBER CORE BOXES 0                                               |                                |                                                                                                  |  |
| 6. DIRECTION OF HOLE<br><input checked="" type="checkbox"/> VERTICAL <input type="checkbox"/> INCLINED _____ DEG. FROM VERT. |              |                          |                                                                                  | 15. ELEVATION GROUND WATER N/A                                              |                                |                                                                                                  |  |
| 7. THICKNESS OF OVERBURDEN 59.8' (Water 41.8')                                                                               |              |                          |                                                                                  | 16. DATE HOLE :STARTED :COMPLETED<br>:16 Nov 91 :16 NOV 91                  |                                |                                                                                                  |  |
| 8. DEPTH DRILLED INTO ROCK 0.0'                                                                                              |              |                          |                                                                                  | 17. ELEVATION TOP OF HOLE 0.0'                                              |                                |                                                                                                  |  |
| 9. TOTAL DEPTH OF HOLE 59.8'                                                                                                 |              |                          |                                                                                  | 18. TOTAL CORE RECOVERY FOR BORING N/A %                                    |                                |                                                                                                  |  |
|   |              |                          |                                                                                  | 19. SIGNATURE OF INSPECTOR<br>JAMES ARTHUR, P.G.                            |                                |                                                                                                  |  |
| ELEVATION<br>0.0   | DEPTH<br>0.0 | LEGEND<br>c              | CLASSIFICATION OF MATERIALS<br>(Description)<br>#                                | % CORE<br>RECOVERY<br>+                                                     | BOX OR<br>SAMPLE<br>NO.<br>JAR | REMARKS<br>(Drilling time, water loss, depth of<br>weathering, etc. if significant)<br>BLOWS     |  |
|   | 40           |                          | Water                                                                            |                                                                             |                                | Scale change at 40.0'. Set 6" diameter casing by own weight to 45.6'.                            |  |
|   | -41.8'       |                          | Bottom of Harbor 41.8'                                                           |                                                                             |                                |                                                                                                  |  |
|   | -43.3'       |                          | (MH) Dark grey, fat SILT.                                                        |                                                                             | 1                              | Weight of hammer drove spiltspoon from 41.8' to 44.3',                                           |  |
|   | -44.8'       |                          | (SC) Dark grey & grey, med. to coarse clayey SAND.                               |                                                                             | 2                              | Cont'd. drive with five blows to 44.8'.                                                          |  |
|   | -46.3'       |                          | (SM) Grey, fine silty SAND. Some clay in layers up to 0.3' thick, trace of mica. |                                                                             | 3                              | Material from 41.8' to approx. 43.3' was very soft & wet.                                        |  |
|   |              |                          | (SC) Greenish grey, fine clayey SAND. Some silt, trace of mica.                  |                                                                             | 4                              |                                                                                                  |  |
|   | 50           |                          |                                                                                  |                                                                             |                                |                                                                                                  |  |
|   | 55           |                          |                                                                                  |                                                                             | 5                              |                                                                                                  |  |
|   | 60           |                          |                                                                                  |                                                                             | 6                              |                                                                                                  |  |
|   | -59.8'       |                          | Bottom of Boring 59.8'                                                           |                                                                             |                                | BLOWS PER FOOT:<br>Number required to drive 1 1/2" I.D. spiltspoon w/140 lb. hammer falling 30". |  |
| NOTE: Soils visually field classified in accordance with the Unified Soil Classification System.                             |              |                          |                                                                                  |                                                                             |                                |                                                                                                  |  |

Hole No. SM-104

| DRILLING LOG   |            | VISION<br>SOUTH ATLANTIC |                                                                 | INSTALLATION<br>SAVANNAH, GA.                                                                    |                                | SHEET 1<br>OF 1 SHEETS                                                                    |  |
|---|------------|--------------------------|-----------------------------------------------------------------|--------------------------------------------------------------------------------------------------|--------------------------------|-------------------------------------------------------------------------------------------|--|
| 1. PROJECT<br>SAVANNAH HARBOR DEEPENING                                                                                      |            |                          |                                                                 | 10. SIZE AND TYPE OF BIT<br>1 1/2" SPLITSPOON, 5/8" FISHTAIL                                     |                                |                                                                                           |  |
| 2. LOCATION (Coordinates or Station)<br>X=818481 Y=777661 GA. EAST                                                           |            |                          |                                                                 | 11. DATUM FOR ELEVATION SHOWN (TBM or MSL)<br>MLW                                                |                                |                                                                                           |  |
| 3. DRILLING AGENCY<br>SAVANNAH DISTRICT                                                                                      |            |                          |                                                                 | 12. MANUFACTURER'S DESIGNATION OF DRILL<br>Failing 314                                           |                                |                                                                                           |  |
| 4. HOLE NO. (As shown on drawing title and file number)<br>SH-164                                                            |            |                          |                                                                 | 13. TOTAL NO. OF OVER-BURDEN SAMPLES TAKEN<br>DISTURBED 6 UNDISTURBED 0                          |                                |                                                                                           |  |
| 5. NAME OF DRILLER<br>DAVID JUSTISS                                                                                          |            |                          |                                                                 | 14. TOTAL NUMBER CORE BOXES<br>0                                                                 |                                |                                                                                           |  |
| 6. DIRECTION OF HOLE<br><input checked="" type="checkbox"/> VERTICAL <input type="checkbox"/> INCLINED _____ DEG. FROM VERT. |            |                          |                                                                 | 15. ELEVATION GROUND WATER<br>N/A                                                                |                                |                                                                                           |  |
| 7. THICKNESS OF OVERBURDEN<br>60.5' (Water 38.6')                                                                            |            |                          |                                                                 | 16. DATE HOLE<br>STARTED 16 NOV 91 COMPLETED 16 NOV 91                                           |                                |                                                                                           |  |
| 8. DEPTH DRILLED INTO ROCK<br>0.0'                                                                                           |            |                          |                                                                 | 17. ELEVATION TOP OF HOLE<br>0.0'                                                                |                                |                                                                                           |  |
| 9. TOTAL DEPTH OF HOLE<br>60.5'                                                                                              |            |                          |                                                                 | 18. TOTAL CORE RECOVERY FOR BORING<br>N/A                                                        |                                |                                                                                           |  |
|   |            |                          |                                                                 | 19. SIGNATURE OF INSPECTOR<br>JAMES ARTHUR, P.G.                                                 |                                |                                                                                           |  |
| ELEVATION<br>0+0   | DEPTH<br>0 | LEGEND<br>c              | CLASSIFICATION OF MATERIALS<br>(Description)<br>d               | % CORE<br>RECOV-<br>ERY<br>e                                                                     | BOX OR<br>SAMPLE<br>NO.<br>JAR | REMARKS<br>(Drilling time, water loss, depth of<br>weathering, etc., if significant)<br>g |  |
|   | 35         |                          | Water                                                           |                                                                                                  |                                | Scale change at 35.0'. Set 6" diameter casing by own weight to 43.6'.                     |  |
| -38.6'   | 40         |                          | (MH) Dark grey, clayey SILT. Very wet & soft.                   |                                                                                                  | 1                              | Weight of hammer drove splitspoon from 38.6' to 44.0'. Jar 2 from 43.7' to 44.0'.         |  |
| -43.7'   | 45         |                          | (SC) Greenish-grey, fine clayey SAND. Some silt, trace of mica. |                                                                                                  | 2                              |                                                                                           |  |
|   |            |                          |                                                                 |                                                                                                  | 3                              |                                                                                           |  |
|   |            |                          |                                                                 |                                                                                                  | 4                              |                                                                                           |  |
|   | 50         |                          |                                                                 |                                                                                                  | 5                              |                                                                                           |  |
|   | 55         |                          |                                                                 |                                                                                                  | 6                              |                                                                                           |  |
| -60.5'   | 60         |                          | Bottom of Boring 60.5'                                          |                                                                                                  |                                |                                                                                           |  |
| NOTE: Soils visually field classified in accordance with the Unified Soil Classification System.                             |            |                          |                                                                 | BLOWS PER FOOT:<br>Number required to drive 1 1/2" I.D. splitspoon w/140 lb. hammer falling 30". |                                |                                                                                           |  |



Hole No. SH-105

| DRILLING LOG   |              | DIVISION<br>SOUTH ATLANTIC |   | INSTALLATION<br>SAVANNAH, GA.                               |                                | SHEET 1<br>OF 1 SHEETS                                                                   |   |
|---|--------------|----------------------------|---|-------------------------------------------------------------|--------------------------------|------------------------------------------------------------------------------------------|---|
| 1. PROJECT<br>SAVANNAH HARBOR DEEPENING                                                                                      |              |                            |   | 10. SIZE AND TYPE OF BIT : 1 1/2" splitspoon, 5/8" fishtail |                                |                                                                                          |   |
| 2. LOCATION (Coordinates or Station)<br>X=817521 Y=777184 GA. EAST                                                           |              |                            |   | 11. DATUM FOR ELEVATION SHOWN (TBM or WSL)<br>MLW           |                                |                                                                                          |   |
| 3. DRILLING AGENCY<br>SAVANNAH DISTRICT                                                                                      |              |                            |   | 12. MANUFACTURER'S DESIGNATION OF DRILL<br>FALLING 314      |                                |                                                                                          |   |
| 4. HOLE NO. (As shown on drawing title and file number)<br>SH-165                                                            |              |                            |   | 13. TOTAL NO. OF OVER-BURDEN SAMPLES TAKEN : 6              |                                | 13. TOTAL NO. OF OVER-BURDEN SAMPLES TAKEN : 0                                           |   |
| 5. NAME OF DRILLER<br>DAVID JUSTISS                                                                                          |              |                            |   | 14. TOTAL NUMBER CORE BOXES : 0                             |                                |                                                                                          |   |
| 6. DIRECTION OF HOLE<br><input checked="" type="checkbox"/> VERTICAL <input type="checkbox"/> INCLINED _____ DEG. FROM VERT. |              |                            |   | 15. ELEVATION GROUND WATER : N/A                            |                                |                                                                                          |   |
| 7. THICKNESS OF OVERBURDEN : 50.8' (Water 38.8')                                                                             |              |                            |   | 16. DATE HOLE : 14 JAN 92                                   |                                | 16. DATE HOLE : 14 JAN 92                                                                |   |
| 8. DEPTH DRILLED INTO ROCK : 0.0'                                                                                            |              |                            |   | 17. ELEVATION TOP OF HOLE : 0.0'                            |                                | 17. ELEVATION TOP OF HOLE : 0.0'                                                         |   |
| 9. TOTAL DEPTH OF HOLE : 50.8'                                                                                               |              |                            |   | 18. TOTAL CORE RECOVERY FOR BORING : N/A                    |                                | 18. TOTAL CORE RECOVERY FOR BORING : N/A                                                 |   |
|   |              |                            |   | 19. SIGNATURE OF INSPECTOR<br>JAMES ARTHUR, P.G.            |                                |                                                                                          |   |
| ELEVATION<br>0.0   | DEPTH<br>0.0 | LEGEND<br>z                | CLASSIFICATION OF MATERIALS<br>(Description)<br>s                                                      | % CORE<br>RECOVER-<br>Y                                     | BOX OR<br>SAMPLE<br>NO.<br>JAR | REMARKS<br>(Drilling time, water loss, depth of<br>weathering, etc. if significant)<br>g |   |
|   |              |                            | Water                                                                                                  |                                                             |                                |                                                                                          | Scale change at 35.0'.<br>Set 6" diameter casing by own weight<br>to 45.1.                                      |
|   | 35           |                            |   |                                                             |                                |                                                                                          |   |
|   | -38.8'       |                            | Bottom of Harbor 44.8' to 38.8'                                                                        |                                                             |                                |                                                                                          |   |
|   | 40           |                            | (LH) Dark olive-grey, clayey SILT.                                                                     |                                                             | 1                              |                                                                                          | Weight of rods drove splitspoon<br>from 38.8' to 43.3'.<br>For sample 2 taken from approx.<br>42.8' to 43.3'. 0 |
|   | -42.8'       |                            | (SC) Very dark grey to black, medium to<br>coarse clayey SAND. Some silt.                              |                                                             | 2                              |                                                                                          |   |
|   | -44.8'       |                            | (SM) Grey, fine silty SAND. Trace of clay<br>& mica.                                                   |                                                             | 3                              |                                                                                          |   |
|   | -46.3'       |                            | (SC) Grey, fine clayey SAND. Some silt,<br>trace of mica.                                              |                                                             | 4                              |                                                                                          |   |
|   | 50           |                            |   |                                                             | 5                              |                                                                                          |   |
|   | -50.8'       |                            |   |                                                             | 6                              |                                                                                          |   |
|   |              |                            | Bottom of Boring 50.8'                                                                                 |                                                             |                                |                                                                                          |   |
|   |              |                            | NOTE: Soils visually field classified in<br>accordance with the Unified Soil Classification<br>System. |                                                             |                                |                                                                                          | BLOWS PER FOOT:<br>Number required to drive 1 1/2" I.D.<br>splitspoon w/140 lb. hammer falling 30".             |

Hole No. 37-100

| DRILLING LOG   |              | VISION<br>SOUTH ATLANTIC |                                                                                                  | INSTALLATION<br>SAVANNAH, GA.                                                  |                                | SHEET 1<br>of 1 SHEETS                                                                           |  |
|---|--------------|--------------------------|--------------------------------------------------------------------------------------------------|--------------------------------------------------------------------------------|--------------------------------|--------------------------------------------------------------------------------------------------|--|
| 1. PROJECT<br>SAVANNAH HARBOR DEEPENING                                                                                      |              |                          |                                                                                                  | 10. SIZE AND TYPE OF BIT<br>1 1/4" spoilspoon, 5/8" fishtail                   |                                |                                                                                                  |  |
| 2. LOCATION (Coordinates or Station)<br>X=817973 Y=777182 G.A.EAST                                                           |              |                          |                                                                                                  | 11. DATUM FOR ELEVATION SHOWN (TBM or MSL)<br>MLW                              |                                |                                                                                                  |  |
| 3. DRILLING AGENCY<br>SAVANNAH DISTRICT                                                                                      |              |                          |                                                                                                  | 12. MANUFACTURER'S DESIGNATION OF DRILL<br>FALLING 314                         |                                |                                                                                                  |  |
| 4. HOLE NO. (As shown on drawing title and file number)<br>SH-166                                                            |              |                          |                                                                                                  | 13. TOTAL NO. OF OVER-BURDEN SAMPLES TAKEN<br>DISTURBED : 6<br>UNDISTURBED : 0 |                                |                                                                                                  |  |
| 5. NAME OF DRILLER<br>DAVID JUSTISS                                                                                          |              |                          |                                                                                                  | 14. TOTAL NUMBER CORE BOXES<br>0                                               |                                |                                                                                                  |  |
| 6. DIRECTION OF HOLE<br><input checked="" type="checkbox"/> VERTICAL <input type="checkbox"/> INCLINED _____ DEG. FROM VERT. |              |                          |                                                                                                  | 15. ELEVATION GROUND WATER<br>N/A                                              |                                |                                                                                                  |  |
| 7. THICKNESS OF OVERBURDEN<br>60.8' (Water 41.3')                                                                            |              |                          |                                                                                                  | 16. DATE HOLE<br>STARTED : 14 DEC 91<br>COMPLETED : 14 DEC 91                  |                                |                                                                                                  |  |
| 8. DEPTH DRILLED INTO ROCK<br>0.0'                                                                                           |              |                          |                                                                                                  | 17. ELEVATION TOP OF HOLE<br>0.0'                                              |                                |                                                                                                  |  |
| 9. TOTAL DEPTH OF HOLE<br>60.8'                                                                                              |              |                          |                                                                                                  | 18. TOTAL CORE RECOVERY FOR BORING<br>N/A                                      |                                |                                                                                                  |  |
|   |              |                          |                                                                                                  | 19. SIGNATURE OF INSPECTOR<br>JAMES ARTHUR, P.G.                               |                                |                                                                                                  |  |
| ELEVATION<br>0.0   | DEPTH<br>0.0 | LEGEND<br>c              | CLASSIFICATION OF MATERIALS<br>(Description)<br>d                                                | 2 CORE<br>RECOV-<br>ERY                                                        | BOX OR<br>SAMPLE<br>NO.<br>JAR | REMARKS<br>(Drilling time, water loss, depth of<br>weathering, etc. If significant)<br>g         |  |
|   |              |                          | Water                                                                                            |                                                                                |                                | Scale change at 40.0'. Set 6" diameter casing by own weight to 41.8'.                            |  |
|   | 40           |                          | Bottom of Harbor 41.3'                                                                           |                                                                                |                                |                                                                                                  |  |
| -41.3'   |              |                          | (SC) Grey, fine clayey SAND. Some silt.                                                          |                                                                                | 1                              | 25                                                                                               |  |
|   | 45           |                          | Occasional layer of silty fine sand up to 0.2' thick.                                            |                                                                                | 2                              | 37                                                                                               |  |
| -45.8'   |              |                          | (SM) Grey, fine silty SAND. Trace of mica.                                                       |                                                                                | 3                              | 64                                                                                               |  |
| -47.3'   |              |                          |                                                                                                  |                                                                                | 4                              | 79                                                                                               |  |
| -48.8'   |              |                          | (SC) Grey, fine clayey SAND. Some silt. trace of mica.                                           |                                                                                | 5                              | 52                                                                                               |  |
|   | 50           |                          |                                                                                                  |                                                                                | 6                              | 49                                                                                               |  |
|   | 55           |                          |                                                                                                  |                                                                                |                                | 47                                                                                               |  |
|   | 60           |                          |                                                                                                  |                                                                                |                                | 45                                                                                               |  |
| -60.8'   |              |                          | Bottom of Boring 60.8'                                                                           |                                                                                |                                | 52                                                                                               |  |
|   |              |                          | NOTE: Soils visually field classified in accordance with the Unified Soil Classification System. |                                                                                |                                | 56                                                                                               |  |
|   |              |                          |                                                                                                  |                                                                                |                                | 65                                                                                               |  |
|   |              |                          |                                                                                                  |                                                                                |                                | 68                                                                                               |  |
|   |              |                          |                                                                                                  |                                                                                |                                | BLOWS PER FOOT:<br>Number required to drive 1 1/4" I.D. spoilspoon w/140 lb. hammer falling 30". |  |


HOLE NO. 37-107

| DRILLING LOG   |            | DIVISION SOUTH ATLANTIC |                                                   | INSTALLATION VANNAH, GA.                                                                             |                              | SHEET 1 OF 1 SHEETS                                                                       |  |
|---|------------|-------------------------|---------------------------------------------------|---|------------------------------|-------------------------------------------------------------------------------------------|--|
| 1. PROJECT SAVANNAH HARBOR DEEPENING                                                                                      |            |                         |                                                   | 10. SIZE AND TYPE OF BIT 1 1/2" split spoon, 5/16" fluted                                            |                              |                                                                                           |  |
| 2. LOCATION (Coordinates or Station) X-819096 Y-777170 GA. EAST                                                           |            |                         |                                                   | 11. DATUM FOR ELEVATION SHOWN (TBM or MSL) MLW                                                       |                              |                                                                                           |  |
| 3. DRILLING AGENCY SAVANNAH DISTRICT                                                                                      |            |                         |                                                   | 12. MANUFACTURER'S DESIGNATION OF DRILL FAILING 314                                                  |                              |                                                                                           |  |
| 4. HOLE NO. (As shown on drawing title and file number) SH-167                                                            |            |                         |                                                   | 13. TOTAL NO. OF OVER-BURDEN SAMPLES TAKEN :DISTURBED :5 :UNDISTURBED :0                             |                              |                                                                                           |  |
| 5. NAME OF DRILLER DAVID JUSTISS                                                                                          |            |                         |                                                   | 14. TOTAL NUMBER CORE BOXES 0                                                                        |                              |                                                                                           |  |
| 6. DIRECTION OF HOLE <input checked="" type="checkbox"/> VERTICAL <input type="checkbox"/> INCLINED _____ DEG. FROM VERT. |            |                         |                                                   | 15. ELEVATION GROUND WATER N/A                                                                       |                              |                                                                                           |  |
| 7. THICKNESS OF OVERBURDEN 59.7' (WATER 42.6')                                                                            |            |                         |                                                   | 16. DATE HOLE :STARTED :24 JAN 92 :COMPLETED :24 JAN 92                                              |                              |                                                                                           |  |
| 8. DEPTH DRILLED INTO ROCK 0.0'                                                                                           |            |                         |                                                   | 17. ELEVATION TOP OF HOLE 0.0'                                                                       |                              |                                                                                           |  |
| 9. TOTAL DEPTH OF HOLE 59.7'                                                                                              |            |                         |                                                   | 18. TOTAL CORE RECOVERY FOR BORING N/A                                                               |                              |                                                                                           |  |
|   |            |                         |                                                   | 19. SIGNATURE OF INSPECTOR JAMES ARTHUR, P.G.                                                        |                              |                                                                                           |  |
| ELEVATION<br>0=0   | DEPTH<br>0 | LEGEND<br>z             | CLASSIFICATION OF MATERIALS<br>(Description)<br>s | % CORE<br>RECOV-<br>ERY<br>JAR                                                                       | BOX OR<br>SAMPLE<br>NO.<br>i | REMARKS<br>(Drilling time, water loss, depth of<br>weathering, etc., if significant)<br>g |  |
|   | 40         |                         | Water                                             |   |                              | Scale change at 40.0'.<br>Set 6" diameter casing by own<br>weight to 45.1'.               |  |
| -42.6'   | 45         |                         | (CH) Dark grey, fat CLAY. Some fine sand.         |   | 1                            | Weight of rods drove split spoon<br>from 42.6' to 44.7.                                   |  |
| -44.7'   | 50         |                         | (SC) Grey, fine clayey SAND. Some silt.           |   | 2                            |                                                                                           |  |
|   | 55         |                         |                                                   |   | 3                            |                                                                                           |  |
|   | 60         |                         |                                                   |   | 4                            |                                                                                           |  |
| -59.7'   | 60         |                         | Bottom of Boring 59.7'                            |   | 5                            |                                                                                           |  |
| NOTE: Soils visually field classified in accordance with the Unified Soil Classification System.                          |            |                         |                                                   | BLOWS PER FOOT:<br>Number required to drive 1 1/2" I.D.<br>split spoon w/140 lb. hammer falling 30". |                              |                                                                                           |  |

Hole No. SM-100

| DRILLING LOG   |              | VISOR<br>SOUTH ATLANTIC |   | INSTALLATION<br>SAVANNAH, GA.                                        |                                | SHEET 1<br>OF 1 SHEETS                                                                               |  |
|---|--------------|-------------------------|---|----------------------------------------------------------------------|--------------------------------|---|--|
| 1. PROJECT<br>SAVANNAH HARBOR DEEPENING                                                                                      |              |                         |   | 10. SIZE AND TYPE OF BIT<br>1 1/2" split spoon, 3/4" fishtail        |                                |   |  |
| 2. LOCATION (Coordinates or Station)<br>X-817468 Y-776786 GA. EAST                                                           |              |                         |   | 11. DATUM FOR ELEVATION SHOWN (TSW or MSU)<br>MLW                    |                                |   |  |
| 3. DRILLING AGENCY<br>SAVANNAH DISTRICT                                                                                      |              |                         |   | 12. MANUFACTURER'S DESIGNATION OF DRILL<br>FALLING 314               |                                |   |  |
| 4. HOLE NO. (As shown on drawing title and file number)<br>SH-168                                                            |              |                         |   | 13. TOTAL NO. OF OVER-<br>BURDEN SAMPLES TAKEN : 4 : UNDISTURBED : 0 |                                |   |  |
| 5. NAME OF DRILLER<br>DAVID JUSTISS                                                                                          |              |                         |   | 14. TOTAL NUMBER CORE BOXES : 0                                      |                                |   |  |
| 6. DIRECTION OF HOLE<br><input checked="" type="checkbox"/> VERTICAL <input type="checkbox"/> INCLINED _____ DEG. FROM VERT. |              |                         |   | 15. ELEVATION GROUND WATER N/A                                       |                                |   |  |
| 7. THICKNESS OF OVERBURDEN : 53.5' (Water 40.7')                                                                             |              |                         |   | 16. DATE HOLE : STARTED : 25 JAN 92 : COMPLETED : 25 JAN 92          |                                |   |  |
| 8. DEPTH DRILLED INTO ROCK : 0.0'                                                                                            |              |                         |   | 17. ELEVATION TOP OF HOLE : 0.0'                                     |                                |   |  |
| 9. TOTAL DEPTH OF HOLE : 53.5'                                                                                               |              |                         |   | 18. TOTAL CORE RECOVERY FOR BORING : N/A                             |                                |   |  |
|   |              |                         |   | 19. SIGNATURE OF INSPECTOR<br>JAMES ARTHUR, P.G.                     |                                |   |  |
| ELEVATION<br>0.0   | DEPTH<br>0.0 | LEGEND<br>c             | CLASSIFICATION OF MATERIALS<br>(Description)<br>d                                                      | % CORE<br>RECOVERY                                                   | BOX OR<br>SAMPLE<br>NO.<br>JAR | REMARKS<br>(Drilling time, water loss, depth of<br>weathering, etc., if significant)<br>g            |  |
|   |              |                         | Water                                                                                                  |                                                                      |                                | Scale change at 40.0'. Set 6" diameter casing by own weight to 44.5'                                 |  |
|   | 40.7'        |                         | Bottom of Harbor 40.7'                                                                                 |                                                                      |                                |   |  |
|   | -40.7'       |                         | (MH) Very dark grey, clayey SILT.<br>Trace of fine to coarse sand.                                     |                                                                      | 1                              | 0   |  |
|   | -43.8'       |                         | (CL) Dark grey, silty, lean CLAY. Some<br>fine sand. Trace of mica.                                    |                                                                      | 2                              | 37                                                                                                   |  |
|   | -46.0'       |                         | (SC) Grey, fine clayey SAND.<br>Trace of silt, some mica.                                              |                                                                      | 3                              | 45                                                                                                   |  |
|   | 50           |                         |   |                                                                      | 4                              | 77                                                                                                   |  |
|   | 53.5'        |                         | Bottom of Boring 53.5'                                                                                 |                                                                      |                                | 70                                                                                                   |  |
|   | 55           |                         | NOTE: Soils visually field classified in<br>accordance with the Unified Soil Classification<br>System. |                                                                      |                                | 93                                                                                                   |  |
|   | 60           |                         |   |                                                                      |                                | 76                                                                                                   |  |
|   |              |                         |   |                                                                      |                                | BLOWS PER FOOT:<br>Number required to drive 1 1/2" I.D.<br>split spoon w/140 lb. hammer falling 30". |  |

NOTE: NO. 311 1000
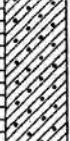
| DRILLING LOG   |            | DIVISION<br>SOUTH ATLANTIC                                                          |                                                                                                 | INSTALLATION<br>SAVANNAH, GA.                                                  |                                | SHEET 1<br>OF 1 SHEETS   |  |
|---|------------|-------------------------------------------------------------------------------------|-------------------------------------------------------------------------------------------------|--------------------------------------------------------------------------------|--------------------------------|---|--|
| 1. PROJECT<br>SAVANNAH HARBOR DEEPENING                                                                                      |            |                                                                                     |                                                                                                 | 10. SIZE AND TYPE OF BIT<br>1 3/8" splitspoon, 5/8" fishtail                   |                                |   |  |
| 2. LOCATION (Coordinates or Station)<br>X=817466 Y=776799 GA. EAST                                                           |            |                                                                                     |                                                                                                 | 11. DATUM FOR ELEVATION SHOWN (TBM or MSL)<br>MLW                              |                                |   |  |
| 3. DRILLING AGENCY<br>SAVANNAH DISTRICT                                                                                      |            |                                                                                     |                                                                                                 | 12. MANUFACTURER'S DESIGNATION OF DRILL<br>FALLING 314                         |                                |   |  |
| 4. HOLE NO. (As shown on drawing title and file number)<br>SH-168A                                                           |            |                                                                                     |                                                                                                 | 13. TOTAL NO. OF OVER-BURDEN SAMPLES TAKEN<br>DISTURBED : 2<br>UNDISTURBED : 0 |                                |   |  |
| 5. NAME OF DRILLER<br>DAVID JUSTISS                                                                                          |            |                                                                                     |                                                                                                 | 14. TOTAL NUMBER CORE BOXES<br>0                                               |                                |   |  |
| 6. DIRECTION OF HOLE<br><input checked="" type="checkbox"/> VERTICAL <input type="checkbox"/> INCLINED _____ DEG. FROM VERT. |            |                                                                                     |                                                                                                 | 15. ELEVATION GROUND WATER<br>N/A                                              |                                |   |  |
| 7. THICKNESS OF OVERBURDEN<br>59.5' (Water 38.3')                                                                            |            |                                                                                     |                                                                                                 | 16. DATE HOLE<br>STARTED : 25 JAN 92<br>COMPLETED : 25 JAN 92                  |                                |   |  |
| 8. DEPTH DRILLED INTO ROCK<br>0.0'                                                                                           |            |                                                                                     |                                                                                                 | 17. ELEVATION TOP OF HOLE<br>0.0'                                              |                                |   |  |
| 9. TOTAL DEPTH OF HOLE<br>59.5'                                                                                              |            |                                                                                     |                                                                                                 | 18. TOTAL CORE RECOVERY FOR BORING<br>N/A                                      |                                |   |  |
|   |            |                                                                                     |                                                                                                 | 19. SIGNATURE OF INSPECTOR<br>JAMES ARTHUR, P.G.                               |                                |   |  |
| ELEVATION<br>0.0   | DEPTH<br>0 | LEGEND<br>c                                                                         | CLASSIFICATION OF MATERIALS<br>(Description)<br>s                                               | % CORE<br>RECOVERY<br>s                                                        | BOX OR<br>SAMPLE<br>NO.<br>JAR | REMARKS<br>(Drilling time, water loss, depth of<br>weathering, etc., if significant)<br>s   |  |
|   |            |                                                                                     | Water                                                                                           |                                                                                |                                |   |  |
|   | 35         |                                                                                     | Bottom of Harbor 38.3'                                                                          |                                                                                |                                | Scale change at 35.0'. Set 6" diameter casing by own weight to 44.5'. Hole SH-168A is a companion log to SH-168 which was completed to 53.5' before moving barge out of the shipping lane for traffic. |  |
| -38.3'   | 40         |                                                                                     | Wash (see remarks)                                                                              |                                                                                |                                | Cleaned out from 38.3' to 53.5' with 3/4" fishtail.   |  |
|   | 45         |                                                                                     |                                                                                                 |                                                                                |                                |   |  |
|   | 50         |                                                                                     |                                                                                                 |                                                                                |                                |   |  |
| -53.5'   | 55         |  | ISC1 Dark grey, fine clayey SAND. Trace of silt & mica.                                         |                                                                                | 1                              | 75   |  |
|   |            |                                                                                     |                                                                                                 |                                                                                |                                | 62   |  |
|   |            |                                                                                     |                                                                                                 |                                                                                |                                | 75   |  |
| -59.5'   | 60         |                                                                                     | Bottom of Boring 59.5'                                                                          |                                                                                | 2                              | 57   |  |
|   |            |                                                                                     | NOTE: Soil visually field classified in accordance with the Unified Soil Classification System. |                                                                                |                                | BLOWS PER FOOT:<br><br>Number required to drive 1 3/8" I.D. splitspoon w/ 140 lb. hammer falling 30".                                                                                                  |  |

Hole No. 37-109

| DRILLING LOG   |             | DIVISION<br>SOUTH ATLANTIC |                                                              | INSTALLATION<br>SAVANNAH, GA.                                                                    |                                | SHEET 1<br>OF 1 SHEETS                                                                   |  |
|---|-------------|----------------------------|--------------------------------------------------------------|--------------------------------------------------------------------------------------------------|--------------------------------|------------------------------------------------------------------------------------------|--|
| 1. PROJECT<br>SAVANNAH HARBOR DEEPENING                                                                                      |             |                            |                                                              | 10. SIZE AND TYPE OF BIT<br>1 1/2" SPLITSPOON, 5/8" FISHTAIL                                     |                                |                                                                                          |  |
| 2. LOCATION (Coordinates or Station)<br>X-818211 Y-776659 GA. EAST                                                           |             |                            |                                                              | 11. DATUM FOR ELEVATION SHOWN (TBM or MSL)<br>MLW                                                |                                |                                                                                          |  |
| 3. DRILLING AGENCY<br>SAVANNAH DISTRICT                                                                                      |             |                            |                                                              | 12. MANUFACTURER'S DESIGNATION OF DREL<br>Failing 314                                            |                                |                                                                                          |  |
| 4. HOLE NO. (As shown on drawing title and file number)<br>SH-169                                                            |             |                            |                                                              | 13. TOTAL NO. OF OVER-BURDEN SAMPLES TAKEN<br>DISTURBED : 5<br>UNDISTURBED : 0                   |                                |                                                                                          |  |
| 5. NAME OF DRILLER<br>DAVID JUSTISS                                                                                          |             |                            |                                                              | 14. TOTAL NUMBER CORE BOXES<br>0                                                                 |                                |                                                                                          |  |
| 6. DIRECTION OF HOLE<br><input checked="" type="checkbox"/> VERTICAL <input type="checkbox"/> INCLINED _____ DEG. FROM VERT. |             |                            |                                                              | 15. ELEVATION GROUND WATER N/A                                                                   |                                |                                                                                          |  |
| 7. THICKNESS OF OVERBURDEN 60.3' (Water 40.8')                                                                               |             |                            |                                                              | 16. DATE HOLE<br>STARTED : 26 JAN 92<br>COMPLETED : 26 JAN 92                                    |                                |                                                                                          |  |
| 8. DEPTH DRILLED INTO ROCK 0.0'                                                                                              |             |                            |                                                              | 17. ELEVATION TOP OF HOLE 0.0'                                                                   |                                |                                                                                          |  |
| 9. TOTAL DEPTH OF HOLE 60.3'                                                                                                 |             |                            |                                                              | 18. TOTAL CORE RECOVERY FOR BORING N/A                                                           |                                |                                                                                          |  |
|   |             |                            |                                                              | 19. SIGNATURE OF INSPECTOR<br>JAMES ARTHUR, P.G.                                                 |                                |                                                                                          |  |
| ELEVATION<br>0+0   | DEPTH<br>0+ | LEGEND<br>e                | CLASSIFICATION OF MATERIALS<br>(Description)<br>e            | % CORE<br>RECOVER-<br>Y<br>e                                                                     | BOX OR<br>SAMPLE<br>NO.<br>UAR | REMARKS<br>(Drilling time, water loss, depth of<br>weathering, etc., if applicable)<br>e |  |
|   |             |                            | Water                                                        |                                                                                                  |                                | Scale change at 40.0'. Set 6" diameter casing by own weight to 41.7'.                    |  |
| -40.8'   | 40          |                            | Bottom of Harbor 40.8'                                       |                                                                                                  |                                |                                                                                          |  |
| -43.8'   | 45          |                            | (SC) Olive grey, fine clayey SAND. Some silt. Trace of mica. |                                                                                                  | 1                              | 22                                                                                       |  |
|   |             |                            |                                                              |                                                                                                  |                                | 38                                                                                       |  |
|   |             |                            | Grey.                                                        |                                                                                                  | 2                              | 41                                                                                       |  |
|   |             |                            |                                                              |                                                                                                  |                                | 48                                                                                       |  |
| -48.3'   | 50          |                            | Trace of silt.                                               |                                                                                                  | 3                              | 44                                                                                       |  |
|   |             |                            |                                                              |                                                                                                  |                                | 42                                                                                       |  |
|   |             |                            |                                                              |                                                                                                  | 4                              | 52                                                                                       |  |
|   |             |                            |                                                              |                                                                                                  |                                | 54                                                                                       |  |
|   |             |                            |                                                              |                                                                                                  | 5                              | 68                                                                                       |  |
|   |             |                            |                                                              |                                                                                                  |                                | 66                                                                                       |  |
|   |             |                            |                                                              |                                                                                                  |                                | 76                                                                                       |  |
|   |             |                            |                                                              |                                                                                                  |                                | 82                                                                                       |  |
| -60.3'   | 60          |                            | Bottom of Boring 60.3'                                       |                                                                                                  |                                | 76                                                                                       |  |
| NOTE: Soils visually field classified in accordance with the Unified Soil Classification System.                             |             |                            |                                                              | BLOWS PER FOOT:<br>Number required to drive 1 1/2" I.D. splitspoon w/140 lb. hammer falling 30". |                                |                                                                                          |  |

Hole No. SM-170

| DRILLING LOG   |            | DIVISION<br>SOUTH ATLANTIC |                                                                                                  | INSTALLATION<br>SAVANNAH, GA.                                |                                | SHEET 1<br>OF 1 SHEETS                                                                           |  |
|---|------------|----------------------------|--------------------------------------------------------------------------------------------------|--------------------------------------------------------------|--------------------------------|--------------------------------------------------------------------------------------------------|--|
| 1. PROJECT<br>SAVANNAH HARBOR DEEPENING                                                                                      |            |                            |                                                                                                  | 10. SIZE AND TYPE OF BIT<br>1 1/4" SPLITSPOON, 5/8" FISHTAIL |                                |                                                                                                  |  |
| 2. LOCATION (Coordinates or Station)<br>X=818643 Y=776483 GA. EAST                                                           |            |                            |                                                                                                  | 11. DATUM FOR ELEVATION SHOWN (TBM or MSL)<br>MLW            |                                |                                                                                                  |  |
| 3. DRILLING AGENCY<br>SAVANNAH DISTRICT                                                                                      |            |                            |                                                                                                  | 12. MANUFACTURER'S DESIGNATION OF DRILL<br>Falling 314       |                                |                                                                                                  |  |
| 4. HOLE NO. (as shown on drawing title and file number)<br>SH-170                                                            |            |                            |                                                                                                  | 13. TOTAL NO. OF OVER-BURDEN SAMPLES TAKEN<br>5              |                                | UNDISTURBED<br>0                                                                                 |  |
| 5. NAME OF DRILLER<br>DAVID JUSTISS                                                                                          |            |                            |                                                                                                  | 14. TOTAL NUMBER CORE BOXES<br>0                             |                                |                                                                                                  |  |
| 6. DIRECTION OF HOLE<br><input checked="" type="checkbox"/> VERTICAL <input type="checkbox"/> INCLINED _____ DEG. FROM VERT. |            |                            |                                                                                                  | 15. ELEVATION GROUND WATER<br>N/A                            |                                |                                                                                                  |  |
| 7. THICKNESS OF OVERBURDEN<br>59.8' (Water 41.8')                                                                            |            |                            |                                                                                                  | 16. DATE HOLE<br>STARTED 17 NOV 91 COMPLETED 17 NOV 91       |                                |                                                                                                  |  |
| 8. DEPTH DRILLED INTO ROCK<br>0.0'                                                                                           |            |                            |                                                                                                  | 17. ELEVATION TOP OF HOLE<br>0.0'                            |                                |                                                                                                  |  |
| 9. TOTAL DEPTH OF HOLE<br>59.8'                                                                                              |            |                            |                                                                                                  | 18. TOTAL CORE RECOVERY FOR BORING<br>N/A                    |                                |                                                                                                  |  |
|   |            |                            |                                                                                                  | 19. SIGNATURE OF INSPECTOR<br>JAMES ARTHUR, P.G.             |                                |                                                                                                  |  |
| ELEVATION<br>0+0   | DEPTH<br>0 | LEGEND<br>c                | CLASSIFICATION OF MATERIALS<br>(Description)<br>d                                                | Z CORE<br>RECOV-<br>ERY<br>e                                 | BOX OR<br>SAMPLE<br>NO.<br>UAR | REMARKS<br>(Drifting time, water loss, depth of<br>weathering, etc., if significant)<br>f        |  |
|   |            |                            | Water                                                                                            |                                                              |                                | Scale change at 40.0'. Set 6" diameter casing by own weight to 42.6'                             |  |
| -41.8'   | 40         |                            | Bottom of Harbor 41.8'                                                                           |                                                              |                                |                                                                                                  |  |
| -44.8'   | 45         |                            | (CL) Greenish-gray, silty lean CLAY. Trace of mica & fine sand.                                  |                                                              | 1                              | 20                                                                                               |  |
|   |            |                            | (SC) Greenish-gray, fine clayey SAND. Some silt, trace of mica.                                  |                                                              | 2                              | 27                                                                                               |  |
|   |            |                            |                                                                                                  |                                                              | 3                              | 42                                                                                               |  |
|   |            |                            |                                                                                                  |                                                              | 4                              | 36                                                                                               |  |
|   |            |                            |                                                                                                  |                                                              | 5                              | 30                                                                                               |  |
|   |            |                            |                                                                                                  |                                                              |                                | 52                                                                                               |  |
| -59.8'   | 60         |                            | Bottom of Boring 59.8'                                                                           |                                                              |                                | 42                                                                                               |  |
|   |            |                            | NOTE: Soils visually field classified in accordance with the Unified Soil Classification System. |                                                              |                                | 65                                                                                               |  |
|   |            |                            |                                                                                                  |                                                              |                                | 60                                                                                               |  |
|   |            |                            |                                                                                                  |                                                              |                                | 63                                                                                               |  |
|   |            |                            |                                                                                                  |                                                              |                                | 80                                                                                               |  |
|   |            |                            |                                                                                                  |                                                              |                                | 64                                                                                               |  |
|   |            |                            |                                                                                                  |                                                              |                                | BLOWS PER FOOT:<br>Number required to drive 1 1/4" I.D. split spoon w/140 lb. hammer falling 30" |  |

Hole No. 37-171

| DRILLING LOG   |            | VISION<br>SOUTH ATLANTIC |                                                   | INSTALLATION<br>SAVANNAH, GA.                                                                      |                              | SHEET 1<br>OF 1 SHEETS                                                                        |  |
|---|------------|--------------------------|---------------------------------------------------|---|------------------------------|-----------------------------------------------------------------------------------------------|--|
| 1. PROJECT<br>SAVANNAH HARBOR DEEPENING                                                                                      |            |                          |                                                   | 10. SIZE AND TYPE OF BIT<br>1 1/4" split spoon, 5/8" flight                                        |                              |                                                                                               |  |
| 2. LOCATION (Coordinates or Station)<br>X=817736 Y=776361 GA. EAST                                                           |            |                          |                                                   | 11. DATUM FOR ELEVATION SHOWN (TBM or MSL)<br>MLW                                                  |                              |                                                                                               |  |
| 3. DRILLING AGENCY<br>SAVANNAH DISTRICT                                                                                      |            |                          |                                                   | 12. MANUFACTURER'S DESIGNATION OF DRILL<br>FALING 314                                              |                              |                                                                                               |  |
| 4. HOLE NO. (As shown on drawing title and file number)<br>SH-171                                                            |            |                          |                                                   | 13. TOTAL NO. OF OVER-BURDEN SAMPLES TAKEN<br>DISTURBED : 6<br>UNDISTURBED : 0                     |                              |                                                                                               |  |
| 5. NAME OF DRILLER<br>DAVID JUSTISS                                                                                          |            |                          |                                                   | 14. TOTAL NUMBER CORE BOXES<br>0                                                                   |                              |                                                                                               |  |
| 6. DIRECTION OF HOLE<br><input checked="" type="checkbox"/> VERTICAL <input type="checkbox"/> INCLINED _____ DEG. FROM VERT. |            |                          |                                                   | 15. ELEVATION GROUND WATER<br>N/A                                                                  |                              |                                                                                               |  |
| 7. THICKNESS OF OVERBURDEN<br>60.5' (WATER 39.5')                                                                            |            |                          |                                                   | 16. DATE HOLE<br>STARTED : 14 DEC 91<br>COMPLETED : 14 DEC 91                                      |                              |                                                                                               |  |
| 8. DEPTH DRILLED INTO ROCK<br>0.0'                                                                                           |            |                          |                                                   | 17. ELEVATION TOP OF HOLE<br>0.0'                                                                  |                              |                                                                                               |  |
| 9. TOTAL DEPTH OF HOLE<br>60.5'                                                                                              |            |                          |                                                   | 18. TOTAL CORE RECOVERY FOR BORING<br>N/A                                                          |                              |                                                                                               |  |
|   |            |                          |                                                   | 19. SIGNATURE OF INSPECTOR<br>JAMES ARTHUR, P.G.                                                   |                              |                                                                                               |  |
| ELEVATION<br>0.0   | DEPTH<br>0 | LEGEND<br>c              | CLASSIFICATION OF MATERIALS<br>(Description)<br>s | % CORE<br>RECOVERY<br>ERY<br>JAR                                                                   | BOX OR<br>SAMPLE<br>NO.<br>r | REMARKS<br>(Drilling time, water loss, depth of<br>weathering, etc., if significant)<br>BLOWS |  |
|   |            |                          | Water                                             |   |                              | Scale change of 35.0'.<br>Set 6" diameter casing by own weight to 45.7'.                      |  |
| -39.5'   | 40         |                          | Bottom of Harbor 39.5'                            |   |                              |                                                                                               |  |
|   |            |                          | (MH) Dark grey, clayey SILT.                      |   | 1                            | Weight of rods drove split spoon from 39.5' to 45.5'.<br>0                                    |  |
| -44.5'   | 45         |                          | (SC) Dark grey, fine to medium clayey SAND.       |   | 2                            |                                                                                               |  |
| -45.5'   |            |                          | (CH) Grey, fat CLAY. Some silt & fine sand.       |   | 3                            | 5                                                                                             |  |
|   |            |                          |                                                   |   |                              | 5                                                                                             |  |
| -48.5'   | 50         |                          | (SC) Grey, fine clayey SAND.                      |   | 4                            | 38                                                                                            |  |
|   |            |                          |                                                   |   |                              | 49                                                                                            |  |
|   |            |                          |                                                   |   |                              | 49                                                                                            |  |
|   |            |                          |                                                   |   |                              | 56                                                                                            |  |
|   | 55         |                          |                                                   |   | 5                            | 42                                                                                            |  |
|   |            |                          |                                                   |   |                              | 48                                                                                            |  |
|   |            |                          |                                                   |   |                              | 41                                                                                            |  |
| -60.5'   | 60         |                          | Bottom of Boring 60.5'                            |   | 6                            | 44                                                                                            |  |
| NOTE: Soils visually field classified in accordance with the Unified Soil Classification System.                             |            |                          |                                                   | BLOWS PER FOOT:<br>Number required to drive 1 1/4" I.D. split spoon w/ 140 lb. hammer falling 30". |                              |                                                                                               |  |



H016 NO. 37-174

| DRILLING LOG   |            | VISION<br>SOUTH ATLANTIC |                                                                                                  | INSTALLATION<br>SAVANNAH, GA.                                |                              | SHEET 1<br>OF 1 SHEETS                                                                    |  |
|---|------------|--------------------------|--------------------------------------------------------------------------------------------------|--------------------------------------------------------------|------------------------------|-------------------------------------------------------------------------------------------|--|
| 1. PROJECT<br>SAVANNAH HARBOR DEEPENING                                                                                      |            |                          |                                                                                                  | 10. SIZE AND TYPE OF BIT<br>1 3/4" SPLITSPOON, 5/8" FISHTAIL |                              |                                                                                           |  |
| 2. LOCATION (Coordinates or Station)<br>X-818054 Y-775978 GA. EAST                                                           |            |                          |                                                                                                  | 11. DATUM FOR ELEVATION SHOWN (TBM or MSL)<br>MLW            |                              |                                                                                           |  |
| 3. DRILLING AGENCY<br>SAVANNAH DISTRICT                                                                                      |            |                          |                                                                                                  | 12. MANUFACTURER'S DESIGNATION OF DRILL<br>Failing 314       |                              |                                                                                           |  |
| 4. HOLE NO. (As shown on drawing title and file number)<br>SH-172                                                            |            |                          |                                                                                                  | 13. TOTAL NO. OF OVER-BURDEN SAMPLES TAKEN                   |                              | DISTURBED<br>4<br>UNDISTURBED<br>0                                                        |  |
| 5. NAME OF DRILLER<br>DAVID JUSTISS                                                                                          |            |                          |                                                                                                  | 14. TOTAL NUMBER CORE BOXES<br>0                             |                              |                                                                                           |  |
| 6. DIRECTION OF HOLE<br><input checked="" type="checkbox"/> VERTICAL <input type="checkbox"/> INCLINED _____ DEG. FROM VERT. |            |                          |                                                                                                  | 15. ELEVATION GROUND WATER<br>N/A                            |                              |                                                                                           |  |
| 7. THICKNESS OF OVERBURDEN<br>59.9' (Water 43.4')                                                                            |            |                          |                                                                                                  | 16. DATE HOLE                                                |                              | STARTED<br>25 JAN 92<br>COMPLETED<br>25 JAN 92                                            |  |
| 8. DEPTH DRILLED INTO ROCK<br>0.0'                                                                                           |            |                          |                                                                                                  | 17. ELEVATION TOP OF HOLE<br>0.0'                            |                              |                                                                                           |  |
| 9. TOTAL DEPTH OF HOLE<br>59.9'                                                                                              |            |                          |                                                                                                  | 18. TOTAL CORE RECOVERY FOR BORING<br>N/A                    |                              |                                                                                           |  |
|   |            |                          |                                                                                                  | 19. SIGNATURE OF INSPECTOR<br>JAMES ARTHUR, P.G.             |                              |                                                                                           |  |
| ELEVATION<br>0.0   | DEPTH<br>0 | LEGEND<br>c              | CLASSIFICATION OF MATERIALS<br>(Description)<br>a                                                | % CORE<br>RECOVER-<br>Y<br>e                                 | BOX OR<br>SAMPLE<br>NO.<br>d | REMARKS<br>(Drilling time, water loss, depth of<br>weathering, etc., if significant)<br>g |  |
|   |            |                          | Water                                                                                            |                                                              |                              | Scale change at 40.0'. Set 6" diameter casing by own weight to 44.3'.                     |  |
|   | 40         |                          | Bottom of Harbor 43.4'                                                                           |                                                              |                              | 0                                                                                         |  |
|   | 45         |                          | (CL) Dark grey, silty lean CLAY. Some fine sand.                                                 |                                                              | 1                            | 27                                                                                        |  |
|   |            |                          | Dark                                                                                             |                                                              |                              | 99                                                                                        |  |
|   | 47.9'      |                          | (SC) Olive-grey, fine clayey SAND. Some silt, trace of mica.                                     |                                                              | 2                            | 32                                                                                        |  |
|   |            |                          | Olive-grey.                                                                                      |                                                              |                              | 31                                                                                        |  |
|   | 50         |                          |                                                                                                  |                                                              | 3                            | 90                                                                                        |  |
|   |            |                          |                                                                                                  |                                                              |                              | 89                                                                                        |  |
|   | 55         |                          |                                                                                                  |                                                              |                              | 100/0.6                                                                                   |  |
|   |            |                          |                                                                                                  |                                                              |                              | 100/0.9                                                                                   |  |
|   | 60         |                          |                                                                                                  |                                                              | 4                            | 90                                                                                        |  |
|   |            |                          |                                                                                                  |                                                              |                              | 54                                                                                        |  |
|   | 59.9'      |                          |                                                                                                  |                                                              |                              | 39                                                                                        |  |
|   |            |                          | Bottom of Boring 59.9'                                                                           |                                                              |                              | BLOWS PER FOOT:                                                                           |  |
|   |            |                          | NOTE: Soils visually field classified in accordance with the Unified Soil Classification System. |                                                              |                              | Number required to drive 1 3/4" I.D. splitspoon w/140 lb. hammer falling 30".             |  |

HOLE NO. 37-173

| DRILLING LOG   |              | DIVISION<br>SOUTH ATLANTIC |                                                   | INSTALLATION<br>SAVANNAH, GA.                                                                     |                                      | SHEET 1<br>OF 1 SHEETS                                                                                  |  |
|---|--------------|----------------------------|---------------------------------------------------|---------------------------------------------------------------------------------------------------|--------------------------------------|---|--|
| 1. PROJECT<br>SAVANNAH HARBOR DEEPENING                                                                                      |              |                            |                                                   | 10. SIZE AND TYPE OF BIT<br>1 1/2" SPLIT SPOON, 5/2" FISHTAIL                                     |                                      |   |  |
| 2. LOCATION (Coordinates or Station)<br>X-818264 Y-775913 GA. EAST                                                           |              |                            |                                                   | 11. DATUM FOR ELEVATION SHOWN (FBM or MSL)<br>MLW                                                 |                                      |   |  |
| 3. DRILLING AGENCY<br>SAVANNAH DISTRICT                                                                                      |              |                            |                                                   | 12. MANUFACTURER'S DESIGNATION OF DRILL<br>Failing 314                                            |                                      |   |  |
| 4. HOLE NO. (As shown on drawing title and file number)<br>SH-173                                                            |              |                            |                                                   | 13. TOTAL NO. OF OVER-BURDEN SAMPLES TAKEN                                                        |                                      | 13. TOTAL NO. OF OVER-BURDEN SAMPLES TAKEN                                                              |  |
|   |              |                            |                                                   | DISTURBED<br>5                                                                                    |                                      | UNDISTURBED<br>0                                                                                        |  |
| 5. NAME OF DRILLER<br>DAVID JUSTISS                                                                                          |              |                            |                                                   | 14. TOTAL NUMBER CORE BOXES<br>0                                                                  |                                      |   |  |
| 6. DIRECTION OF HOLE<br><input checked="" type="checkbox"/> VERTICAL <input type="checkbox"/> INCLINED _____ DEG. FROM VERT. |              |                            |                                                   | 15. ELEVATION GROUND WATER<br>N/A                                                                 |                                      |   |  |
| 7. THICKNESS OF OVERBURDEN<br>59.8' (Water 44.4')                                                                            |              |                            |                                                   | 16. DATE HOLE<br>27 JAN 92                                                                        |                                      | 16. DATE HOLE<br>27 JAN 92                                                                              |  |
| 8. DEPTH DRILLED INTO ROCK<br>0.0'                                                                                           |              |                            |                                                   | 17. ELEVATION TOP OF HOLE<br>0.0'                                                                 |                                      | 17. ELEVATION TOP OF HOLE<br>0.0'                                                                       |  |
| 9. TOTAL DEPTH OF HOLE<br>59.8'                                                                                              |              |                            |                                                   | 18. TOTAL CORE RECOVERY FOR BORING<br>N/A                                                         |                                      | 18. TOTAL CORE RECOVERY FOR BORING<br>N/A                                                               |  |
|   |              |                            |                                                   | 19. SIGNATURE OF INSPECTOR<br>JAMES ARTHUR, P.G.                                                  |                                      |   |  |
| ELEVATION<br>0.0   | DEPTH<br>0.0 | LEGEND<br>c                | CLASSIFICATION OF MATERIALS<br>(Description)<br>d | % CORE<br>RECOVERY<br>+                                                                           | BOX OR<br>SAMPLE<br>NO.<br>OR<br>JAR | REMARKS<br>(Drilling time, water loss, depth of<br>weathering, etc., if significant)<br>BLOWS           |  |
|   |              |                            | Water                                             |                                                                                                   |                                      | Scale change at 40.0'. Set 6" diameter casing by own weight to 48.2'.                                   |  |
|   | 40           |                            |                                                   |                                                                                                   |                                      |   |  |
|   | 44.4'        |                            | Bottom of Harbor 44.4'                            |                                                                                                   |                                      |   |  |
|   | 45           |                            | (MH) Very dark grey to black clayey SILT.         |                                                                                                   | 1                                    | Weight of rods drove split spoon from 44.4' to 47.9'. Jar sample 2 taken from approx. 47.5' to 47.9'. 0 |  |
|   | 47.5'        |                            | (SC) Dark grey, fine clayey SAND. Trace of silt.  |                                                                                                   | 2                                    |   |  |
|   | 50           |                            |                                                   |                                                                                                   | 3                                    |   |  |
|   | 55           |                            |                                                   |                                                                                                   | 4                                    |   |  |
|   | 59.8'        |                            | Bottom of Boring 59.8'                            |                                                                                                   | 5                                    | 100/0.9                                                                                                 |  |
| NOTE: Soils visually field classified in accordance with the Unified Soil Classification System.                             |              |                            |                                                   | BLOWS PER FOOT:<br>Number required to drive 1 1/2" I.D. split spoon w/140 lb. hammer falling 30". |                                      |   |  |

HOLE NO. 371-1-T

| DRILLING LOG   |             | DIVISION<br>SOUTH ATLANTIC |                                                                                                  | INSTALLATION<br>SAVANNAH, GA.                                                  |                                  | SHEET 1<br>OF 1 SHEETS                                                                           |  |
|---|-------------|----------------------------|--------------------------------------------------------------------------------------------------|--------------------------------------------------------------------------------|----------------------------------|--------------------------------------------------------------------------------------------------|--|
| 1. PROJECT<br>SAVANNAH HARBOR DEEPENING                                                                                      |             |                            |                                                                                                  | 10. SIZE AND TYPE OF BIT<br>1 1/4" SPLITSPOON, 5/8" FISHTAIL                   |                                  |                                                                                                  |  |
| 2. LOCATION (Coordinates or Station)<br>X=818856 Y=775859 GA. EAST                                                           |             |                            |                                                                                                  | 11. DATUM FOR ELEVATION SHOWN (TBM or MSU)<br>MLW                              |                                  |                                                                                                  |  |
| 3. DRILLING AGENCY<br>SAVANNAH DISTRICT                                                                                      |             |                            |                                                                                                  | 12. MANUFACTURER'S DESIGNATION OF DRILL<br>Failing 314                         |                                  |                                                                                                  |  |
| 4. HOLE NO. (As shown on drawing title and file number)<br>SH-174                                                            |             |                            |                                                                                                  | 13. TOTAL NO. OF OVER-BURDEN SAMPLES TAKEN<br>DISTURBED : 6<br>UNDISTURBED : 0 |                                  |                                                                                                  |  |
| 5. NAME OF DRILLER<br>DAVID JUSTISS                                                                                          |             |                            |                                                                                                  | 14. TOTAL NUMBER CORE BOXES<br>0                                               |                                  |                                                                                                  |  |
| 6. DIRECTION OF HOLE<br><input checked="" type="checkbox"/> VERTICAL <input type="checkbox"/> INCLINED _____ DEG. FROM VERT. |             |                            |                                                                                                  | 15. ELEVATION GROUND WATER<br>N/A                                              |                                  |                                                                                                  |  |
| 7. THICKNESS OF OVERBURDEN<br>59.6' (Water 41.6')                                                                            |             |                            |                                                                                                  | 16. DATE HOLE<br>STARTED : 27 JAN 92<br>COMPLETED : 27 JAN 92                  |                                  |                                                                                                  |  |
| 8. DEPTH DRILLED INTO ROCK<br>0.0'                                                                                           |             |                            |                                                                                                  | 17. ELEVATION TOP OF HOLE<br>0.0'                                              |                                  |                                                                                                  |  |
| 9. TOTAL DEPTH OF HOLE<br>59.6'                                                                                              |             |                            |                                                                                                  | 18. TOTAL CORE RECOVERY FOR BORING<br>N/A                                      |                                  |                                                                                                  |  |
|   |             |                            |                                                                                                  | 19. SIGNATURE OF INSPECTOR<br>JAMES ARTHUR, P.G.                               |                                  |                                                                                                  |  |
| ELEVATION<br>0=0   | DEPTH<br>0= | LEGEND<br>c                | CLASSIFICATION OF MATERIALS<br>(Description)<br>d                                                | % CORE<br>RECOVERY<br>e                                                        | BOX OR<br>SAMPLE<br>NO.<br>(JAR) | REMARKS<br>(Drilling time, water loss, depth of<br>weathering, etc. If sign/lead)<br>BLOWS       |  |
|   |             |                            | Water                                                                                            |                                                                                |                                  | Scale change at 40.0'. Set 6" diameter casing by own weight to 41.9'.                            |  |
|   | 40          |                            | Bottom of Harbor 41.6'                                                                           |                                                                                |                                  |                                                                                                  |  |
| -41.6'   |             |                            | (SC) Dark grey, fine clayey SAND. Some silt, trace of mica.                                      |                                                                                | 1                                | 30                                                                                               |  |
| -43.1'   |             |                            | (SM) Dark grey, fine silty SAND. Some clay & mica.                                               |                                                                                | 2                                | 76                                                                                               |  |
| -46.1'   | 45          |                            | (SC) Grey, fine clayey SAND. Trace of silt.                                                      |                                                                                | 3                                | 49                                                                                               |  |
| -49.1'   |             |                            | Dark grey.                                                                                       |                                                                                | 4                                | 34                                                                                               |  |
|   | 50          |                            |                                                                                                  |                                                                                |                                  | 38                                                                                               |  |
|   | 55          |                            |                                                                                                  |                                                                                | 5                                | 44                                                                                               |  |
|   |             |                            |                                                                                                  |                                                                                |                                  | 55                                                                                               |  |
|   |             |                            |                                                                                                  |                                                                                |                                  | 61                                                                                               |  |
|   |             |                            |                                                                                                  |                                                                                |                                  | 64                                                                                               |  |
|   |             |                            |                                                                                                  |                                                                                |                                  | 68                                                                                               |  |
|   |             |                            |                                                                                                  |                                                                                |                                  | 92                                                                                               |  |
| -59.6'   | 60          |                            | Bottom of Boring 59.6'                                                                           |                                                                                | 6                                | 80                                                                                               |  |
|   |             |                            | NOTE: Soils visually field classified in accordance with the Unified Soil Classification System. |                                                                                |                                  | BLOWS PER FOOT:<br>Number required to drive 1 1/4" I.D. splitspoon w/140 lb. hammer falling 30". |  |

Hole No. SH-175

| DRILLING LOG   |              | DIVISION<br>SOUTH ATLANTIC |   | INSTALLATION<br>SAVANNAH, GA.                                   |                              | SHEET 1<br>OF 1 SHEETS                                                                             |    |  |
|---|--------------|----------------------------|---|-----------------------------------------------------------------|------------------------------|---|----|--|
| 1. PROJECT<br>SAVANNAH HARBOR DEEPENING                                                                                      |              |                            |   | 10. SIZE AND TYPE OF BIT<br>1 3/4" SPLITSPOON, 5/2" FISHTAIL    |                              |   |    |  |
| 2. LOCATION (Coordinates or Station)<br>X-818516 Y-775447 GA. EAST                                                           |              |                            |   | 11. DATUM FOR ELEVATION SHOWN (FBM or NSL)<br>MLW               |                              |   |    |  |
| 3. DRILLING AGENCY<br>SAVANNAH DISTRICT                                                                                      |              |                            |   | 12. MANUFACTURER'S DESIGNATION OF DRILL<br>Failing 314          |                              |   |    |  |
| 4. HOLE NO. (As shown on drawing title and file number)<br>SH-175                                                            |              |                            |   | 13. TOTAL NO. OF OVER-BURDEN SAMPLES TAKEN                      |                              | 13. TOTAL NO. OF OVER-BURDEN SAMPLES TAKEN                                                         |    |  |
|   |              |                            |   | DISTURBED<br>5                                                  |                              | UNDISTURBED<br>0                                                                                   |    |  |
| 5. NAME OF DRILLER<br>DAVID JUSTISS                                                                                          |              |                            |   | 14. TOTAL NUMBER CORE BOXES<br>0                                |                              |   |    |  |
| 6. DIRECTION OF HOLE<br><input checked="" type="checkbox"/> VERTICAL <input type="checkbox"/> INCLINED _____ DEG. FROM VERT. |              |                            |   | 15. ELEVATION GROUND WATER<br>N/A                               |                              |   |    |  |
| 7. THICKNESS OF OVERBURDEN<br>60.1' (Water 43.6')                                                                            |              |                            |   | 16. DATE HOLE<br>STARTED<br>17 NOV 91<br>COMPLETED<br>17 NOV 91 |                              |   |    |  |
| 8. DEPTH DRILLED INTO ROCK<br>0.0'                                                                                           |              |                            |   | 17. ELEVATION TOP OF HOLE<br>0.0'                               |                              |   |    |  |
| 9. TOTAL DEPTH OF HOLE<br>60.1'                                                                                              |              |                            |   | 18. TOTAL CORE RECOVERY FOR BORING<br>N/A                       |                              |   |    |  |
|   |              |                            |   | 19. SIGNATURE OF INSPECTOR<br>JAMES ARTHUR, P.G.                |                              |   |    |  |
| ELEVATION<br>0.0   | DEPTH<br>0.0 | LEGEND<br>c                | CLASSIFICATION OF MATERIALS<br>(Description)<br>d                                                      | % CORE<br>RECOV-<br>ERY<br>e                                    | BOX OR<br>SAMPLE<br>NO.<br>f | REMARKS<br>(Drilling time, water loss, depth of<br>weathering, etc., if significant)<br>g          |    |  |
|   | 40           |                            | Water                                                                                                  |                                                                 |                              | Scale change at 40.0'.<br>Set 6" diameter casing by own<br>weight to 44.1'.                        |    |  |
| -43.6'   |              |                            | Bottom of Harbor 43.6'                                                                                 |                                                                 |                              |   |    |  |
| -45.1'   | 45           |                            | (SC) Greenish-grey, fine clayey<br>SAND. Some silt, trace of mica.<br>Light olive to greenish-grey.    |                                                                 | 1                            | 24                                                                                                 |    |  |
| -46.6'   |              |                            |   |                                                                 |                              | 37                                                                                                 |    |  |
|   |              |                            |   |                                                                 |                              | 2                                                                                                  | 42 |  |
|   | 50           |                            |   |                                                                 |                              |   | 42 |  |
|   |              |                            |   |                                                                 |                              | 3                                                                                                  | 49 |  |
|   | 55           |                            | Greenish-grey.                                                                                         |                                                                 |                              | 74                                                                                                 |    |  |
|   |              |                            |   |                                                                 |                              | 50                                                                                                 |    |  |
|   |              |                            |   |                                                                 |                              | 57                                                                                                 |    |  |
|   |              |                            |   |                                                                 | 4                            | 77                                                                                                 |    |  |
|   |              |                            |   |                                                                 |                              | 77                                                                                                 |    |  |
|   |              |                            |   |                                                                 | 5                            | 90                                                                                                 |    |  |
| -60.1'   | 60           |                            | Bottom of Boring 60.1'                                                                                 |                                                                 |                              | BLOWS PER FOOT:<br>Number required to drive 1 3/4" I.D.<br>spitapoon w/140 lb. hammer falling 30". |    |  |
|   |              |                            | NOTE: Soils visually field classified in<br>accordance with the Unified Soil Classification<br>System. |                                                                 |                              |   |    |  |

| DRILLING LOG   |            | DIVISION                                                                             |                                              | INSTALLATION                 |                                | Hole No. <u>CS-1</u>                                                              |     |
|---|------------|--------------------------------------------------------------------------------------|----------------------------------------------|------------------------------|--------------------------------|-----------------------------------------------------------------------------------|-----|
| PROJECT<br><u>MINGS ISLAND TIKVING ASSIN</u>                                                                                 |            | <u>SOUTH ATLANTIC</u>                                                                |                                              | <u>SAVANNAH RIVER HARBOR</u> |                                | SHEET 1<br>OF 2 SHEETS                                                            |     |
| 2. LOCATION (Coordinates or Station) <u>OFFSHORE STA. 1001750</u>                                                            |            | 10. SIZE AND TYPE OF BIT <u>1 1/2" ID SPLITSPR</u>                                   |                                              |                              |                                |                                                                                   |     |
| 3. DRILLING AGENCY<br><u>SAVANNAH DISTRICT</u>                                                                               |            | 11. DATUM FOR ELEVATION SHOWN (TBM or MLL)<br><u>LL - IV</u>                         |                                              |                              |                                |                                                                                   |     |
| 4. HOLE NO. (As shown on drawing title and file number)<br><u>CS 1</u>                                                       |            | 12. MANUFACTURER'S DESIGNATION OF DRILL<br><u>SPROUSE &amp; HENWOOD</u>              |                                              |                              |                                |                                                                                   |     |
| 5. NAME OF DRILLER<br><u>C. Mc DONALD</u>                                                                                    |            | 13. TOTAL NO. OF OVERBURDEN SAMPLES TAKEN<br>DISTURBED <u>5</u> UNDISTURBED <u>0</u> |                                              |                              |                                |                                                                                   |     |
| 6. DIRECTION OF HOLE<br><input checked="" type="checkbox"/> VERTICAL <input type="checkbox"/> INCLINED _____ DEG. FROM VERT. |            | 14. TOTAL NUMBER CORE BOXES                                                          |                                              |                              |                                |                                                                                   |     |
| 7. THICKNESS OF OVERBURDEN                                                                                                   |            | 15. ELEVATION GROUND WATER                                                           |                                              |                              |                                |                                                                                   |     |
| 8. DEPTH DRILLED INTO ROCK                                                                                                   |            | 16. DATE HOLE STARTED <u>3 MARCH 1973</u> COMPLETED <u>3 MARCH 1973</u>              |                                              |                              |                                |                                                                                   |     |
| 9. TOTAL DEPTH OF HOLE <u>45.1' BELOW MLL</u>                                                                                |            | 17. ELEVATION TOP OF HOLE <u>0.0' MLL</u>                                            |                                              |                              |                                |                                                                                   |     |
|   |            | 18. TOTAL CORE RECOVERY FOR BORING <u>5</u>                                          |                                              |                              |                                |                                                                                   |     |
|   |            | 19. SIGNATURE OF INSPECTOR <u>Charles D. Griffin</u>                                 |                                              |                              |                                |                                                                                   |     |
| ELEVATION<br>+   | DEPTH<br>0 | LEGEND<br>+                                                                          | CLASSIFICATION OF MATERIALS<br>(Description) | % CORE<br>RECOVERY<br>+      | BOX OR<br>SAMPLE<br>NO.<br>100 | REMARKS<br>(Drilling time, water loss, depth of weathering, etc., if significant) |     |
|   | 5          |                                                                                      | - WATER                                      |                              |                                |                                                                                   |     |
|   | 10         |                                                                                      |                                              |                              |                                |                                                                                   |     |
| -13.6   |            |                                                                                      | WATER DEPTH 13.6' BT MLL                     |                              |                                |                                                                                   |     |
|   | 15         |                                                                                      | SM. GRAY SILTY FINE & MEDIUM SAND            |                              | 1                              |                                                                                   | 88  |
|   | 20         |                                                                                      | W/ GREEN                                     |                              | 2                              |                                                                                   | 79  |
|   | 25         |                                                                                      | OLIVE GREEN                                  |                              | 3                              |                                                                                   | 81  |
|   | 30         |                                                                                      |                                              |                              | 4                              |                                                                                   | 68  |
|   |            |                                                                                      |                                              |                              |                                |                                                                                   | 76  |
|   |            |                                                                                      |                                              |                              |                                |                                                                                   | 84  |
|   |            |                                                                                      |                                              |                              |                                |                                                                                   | 93  |
|   |            |                                                                                      |                                              |                              |                                |                                                                                   | 100 |
|   |            |                                                                                      |                                              |                              |                                |                                                                                   | 89  |
|   |            |                                                                                      |                                              |                              |                                |                                                                                   | 63  |
|   |            |                                                                                      |                                              |                              |                                |                                                                                   | 74  |

CONTINUED ON SHEET NO 2

| DRILLING LOG (Cont Sheet 3)  |       |        | Hole No. CS 1                                                                                 |                         |                         |   |
|------------------------------|-------|--------|-----------------------------------------------------------------------------------------------|-------------------------|-------------------------|---|
| PROJECT                      |       |        | INSTALLATION                                                                                  |                         |                         |   |
| KANSAS ILLINOIS TAPPING EXPT |       |        | SUNSHINE POWER PLANT                                                                          |                         |                         |   |
| ELEVATION                    | DEPTH | LEGEND | CLASSIFICATION OF MATERIALS<br>(Description)                                                  | % CORE<br>RECOV.<br>ERY | BOX OR<br>SAMPLE<br>NO. | REMARKS<br>(Drilling time, water loss, depth of<br>weathering, etc., if significant)                |
| a                            | b     | c      | d                                                                                             | e                       | f                       | g                                                                                                   |
|                              |       |        | SM- OLIVE GREEN<br>SILTY FINE SAND                                                            |                         | 100                     |   |
|                              |       |        |                                                                                               |                         | 98                      |   |
|                              |       |        |                                                                                               |                         | 88                      |   |
|                              | 35    |        |                                                                                               |                         | 100                     |   |
|                              |       |        |                                                                                               |                         | 94                      |   |
|                              |       |        |                                                                                               |                         | 88                      |   |
|                              | 40    |        |                                                                                               | 5                       | 93                      |   |
|                              |       |        |                                                                                               |                         | 76                      |   |
|                              |       |        |                                                                                               |                         | 94                      |   |
|                              | 45    |        |                                                                                               |                         | 98                      |   |
|                              |       |        | NOTE: Soils field classified<br>in accordance with the Unified<br>Soil Classification System. |                         |                         |   |
|                              |       |        |                                                                                               |                         |                         | BLOWS PER FOOT:<br>Number required to drive<br>1 1/2" ID splitspoon w/140 lb.<br>hammer falling 30" |

Hole No. CS-2

| DRILLING LOG   |            | DIVISION    |                                                                   | INSTALLATION                                                              |                              | SHEET 1 OF 2 SHEETS                                                                       |  |
|---|------------|-------------|-------------------------------------------------------------------|---------------------------------------------------------------------------|------------------------------|-------------------------------------------------------------------------------------------|--|
| PROJECT<br><u>Kings Island Turning Basin</u>                                                                                 |            |             |                                                                   | 10. SIZE AND TYPE OF BIT<br><u>1" ID S.S. - 1/2" DIA.</u>                 |                              |                                                                                           |  |
| 2. LOCATION (Coordinates or Sec. no.) <u>100° NE of BN 16</u>                                                                |            |             |                                                                   | 11. DAY ON FOR ELEVATION SHOWN (TYPICAL - MWL)                            |                              |                                                                                           |  |
| 3. DRILLING AGENCY<br><u>San Juan Island Dist. 1</u>                                                                         |            |             |                                                                   | 12. MANUFACTURER'S DESIGNATION OF DRILL<br><u>Edwards &amp; Kellogg</u>   |                              |                                                                                           |  |
| 4. HOLE NO. (As shown on drawing title and file number)<br><u>CS-2</u>                                                       |            |             |                                                                   | 13. TOTAL NO. OF OVER-<br>BURDEN SAMPLES TAKEN                            |                              | 13. DISTURBED<br><u>9</u> UNDISTURBED                                                     |  |
| 5. NAME OF DRILLER<br><u>M. E. Dorn</u>                                                                                      |            |             |                                                                   | 14. TOTAL NUMBER CORE BOXES<br><u>0</u>                                   |                              |                                                                                           |  |
| 6. DIRECTION OF HOLE<br><input checked="" type="checkbox"/> VERTICAL <input type="checkbox"/> INCLINED _____ DEG. FROM VERT. |            |             |                                                                   | 15. ELEVATION GROUND WATER<br><u>In River</u>                             |                              |                                                                                           |  |
| 7. THICKNESS OF OVERBURDEN                                                                                                   |            |             |                                                                   | 16. DATE HOLE<br>STARTED <u>5 April 1951</u> COMPLETED <u>11 April 51</u> |                              |                                                                                           |  |
| 8. DEPTH DRILLED INTO ROCK                                                                                                   |            |             |                                                                   | 17. ELEVATION TOP OF HOLE<br><u>0.0' M.L.W.</u>                           |                              |                                                                                           |  |
| 9. TOTAL DEPTH OF HOLE<br><u>45.0'</u>                                                                                       |            |             |                                                                   | 18. TOTAL CORE RECOVERY FOR BORING<br><u>1</u>                            |                              |                                                                                           |  |
|   |            |             |                                                                   | 19. SIGNATURE OF INSPECTOR<br><u>Edward M. ...</u>                        |                              |                                                                                           |  |
| ELEVATION<br>e   | DEPTH<br>d | LEGEND<br>c | CLASSIFICATION OF MATERIALS<br>(Description)<br>d                 | S CORE<br>RECOV-<br>ERY<br>e                                              | BOX OR<br>SAMPLE<br>NO.<br>f | REMARKS<br>(Drilling time, water loss, depth of<br>weathering, etc., if significant)<br>g |  |
|   | 0'         |             |                                                                   |                                                                           | 1                            | Jan                                                                                       |  |
|   | 5'         |             | Water                                                             |                                                                           |                              |                                                                                           |  |
|   | 10'        |             |                                                                   |                                                                           |                              |                                                                                           |  |
|   | 15'        |             |                                                                   |                                                                           |                              |                                                                                           |  |
|   |            |             | Water depth 17.6' at M.L.W.                                       |                                                                           |                              |                                                                                           |  |
|   |            |             | SP-Tan poorly graded Sand                                         |                                                                           | 1                            |                                                                                           |  |
|   | 20'        |             | ML-Green & Gray fine<br>sandy silt micaceous<br>slight plasticity |                                                                           | 2                            |                                                                                           |  |
|   |            |             |                                                                   |                                                                           | 3                            |                                                                                           |  |
|   |            |             |                                                                   |                                                                           | 4                            |                                                                                           |  |
|   | 25'        |             | SM-Green & Gray silty<br>fine sand micaceous<br>slight plasticity |                                                                           | 5                            |                                                                                           |  |
|   |            |             |                                                                   |                                                                           |                              |                                                                                           |  |
|   | 30'        |             |                                                                   |                                                                           |                              |                                                                                           |  |

| DRILLING LOG   |  | DIVISION | INSTALLATION                                                      | SHEET<br>OF |
|---|--|----------|-------------------------------------------------------------------|-------------|
| 1. PROJECT<br><b>Kinas Island</b>                                                                                           |  |          | 10. SIZE AND TYPE OF BIT                                          |             |
| 2. LOCATION (Coordinates or Station)<br><b>See Plan</b>                                                                     |  |          | 11. DATUM FOR ELEVATION MEASUREMENT (FROM or MEAN)<br><b>L.L.</b> |             |
| 3. DRILLING AGENCY<br><b>Southern District</b>                                                                              |  |          | 12. MANUFACTURER'S DESIGNATION OF GRILL                           |             |
| 4. HOLE NO. (As shown on drawing title and file number)<br><b>C5-2</b>                                                      |  |          | 13. TOTAL NO. OF OVERBURDEN SAMPLES TAKEN<br><b>5</b>             |             |
| 5. NAME OF DRILLER<br><b>McDonald</b>                                                                                       |  |          | 14. TOTAL NUMBER CORE BOXES<br><b>0</b>                           |             |
| 6. DIRECTION OF HOLE<br><input checked="" type="checkbox"/> VERTICAL <input type="checkbox"/> INCLINED      DEG. FROM VERT. |  |          | 15. ELEVATION GROUND WATER<br><b>In 100 ft</b>                    |             |
| 7. THICKNESS OF OVERBURDEN                                                                                                  |  |          | 16. DATE HOLE<br><b>STARTED 5 Apr 73 COMPLETED 11 Apr 73</b>      |             |
| 8. DEPTH DRILLED INTO ROCK                                                                                                  |  |          | 17. ELEVATION TOP OF HOLE<br><b>7.5' ± 12 L.W.</b>                |             |
| 9. TOTAL DEPTH OF HOLE <b>25.0'</b>                                                                                         |  |          | 18. TOTAL CORE RECOVERY FOR BORING<br><b>5'</b>                   |             |
| 19. SIGNATURE OF INSPECTOR<br><b>S. J. ...</b>                                                                              |  |          | 20. SIGNATURE OF INSPECTOR<br><b>S. J. ...</b>                    |             |

| ELEVATION | DEPTH | LEGEND | CLASSIFICATION OF MATERIALS<br>(Description)                                      | CORE RECOVERY | BOX OR SAMPLE NO. | REMARKS<br>(Drilling time, water loss, depth of weathering, etc., if significant)                 |
|-----------|-------|--------|-----------------------------------------------------------------------------------|---------------|-------------------|---------------------------------------------------------------------------------------------------|
|           | 30'   |        |                                                                                   |               |                   |                                                                                                   |
|           | 35'   |        |                                                                                   |               | 6                 |                                                                                                   |
|           | 40'   |        |                                                                                   |               | 7                 |                                                                                                   |
|           | 45'   |        |                                                                                   |               | 8                 |                                                                                                   |
|           |       |        | ML-Green & Gray fine sand silt micaceous slight plasticity                        |               |                   |                                                                                                   |
|           |       |        | Soils field classified in accordance with the Unified Soil Classification System. |               |                   | <u>BLOWS PER FOOT:</u><br>Number required to drive 15" ID splitspoon w/140 lb hammer falling 30". |



| DRILLING LOG   |  | DIVISION              | Hole No. CS-3                                                                 |  |
|---|--|-----------------------|-------------------------------------------------------------------------------|--|
| 1. PROJECT<br><i>Kinnel Island</i>                                                                                           |  | <i>South Atlantic</i> | INSTALLATION<br><i>Savannah River</i>                                         |  |
| 2. LOCATION (Coordinates or Stationing) <i>Sta. 100000</i>                                                                   |  |                       | SHEET 1 OF 3 SH                                                               |  |
| 3. DRILLING AGENCY<br><i>Savannah District</i>                                                                               |  |                       | 10. SIZE AND TYPE OF BIT<br><i>MLW</i>                                        |  |
| 4. HOLE NO. (As shown on drawing title and file number)<br><i>CS-3</i>                                                       |  |                       | 11. DATUM FOR ELEVATION SHOW WITHIN 100 FT.<br><i>MLW</i>                     |  |
| 5. NAME OF DRILLER<br><i>MS Driller</i>                                                                                      |  |                       | 12. MANUFACTURER'S DESIGNATION OF DRILL<br><i>...</i>                         |  |
| 6. DIRECTION OF HOLE<br><input checked="" type="checkbox"/> VERTICAL <input type="checkbox"/> INCLINED _____ DEG. FROM VERT. |  |                       | 13. TOTAL NO. OF OVER-<br>BURDEN SAMPLES TAKEN <i>6</i> DISTURBED UNDISTURBED |  |
| 7. THICKNESS OF OVERBURDEN                                                                                                   |  |                       | 14. TOTAL NUMBER CORE BOXES <i>0</i>                                          |  |
| 8. DEPTH DRILLED INTO ROCK                                                                                                   |  |                       | 15. ELEVATION GROUND WATER <i>In River</i>                                    |  |
| 9. TOTAL DEPTH OF HOLE <i>41.9'</i>                                                                                          |  |                       | 16. DATE HOLE STARTED <i>19 April 73</i> COMPLETED <i>19 April 73</i>         |  |
|   |  |                       | 17. ELEVATION TOP OF HOLE <i>0.0</i> <i>MLW</i>                               |  |
|   |  |                       | 18. TOTAL CORE RECOVERY FOR BORING <i>1</i>                                   |  |
|   |  |                       | 19. SIGNATURE OF INSPECTOR<br><i>...</i>                                      |  |

| ELEVATION<br>e | DEPTH<br>d | LEGEND<br>e | CLASSIFICATION OF MATERIALS<br>(Description)<br>d                                             | % CORE<br>RECOVER-<br>ERY<br>e | BOX OR<br>SAMPLE<br>NO.<br>f | REMARKS<br>(Drilling time, water loss, depth of<br>weathering, etc., if significant)<br>g |
|----------------|------------|-------------|-----------------------------------------------------------------------------------------------|--------------------------------|------------------------------|-------------------------------------------------------------------------------------------|
|                | 0'         |             |                                                                                               |                                | 1                            | <i>Casing set at 14.1'</i>                                                                |
|                | 5'         |             | <i>Water</i>                                                                                  |                                |                              |                                                                                           |
|                | 10'        |             | <i>Water depth 11.9' MLW</i>                                                                  |                                |                              |                                                                                           |
|                | 15'        |             |                                                                                               |                                | 2                            |                                                                                           |
|                | 20'        |             | <i>SM - Gray &amp; Green silty<br/>fine sand micaceous<br/>slight plasticity<br/>When Wet</i> |                                | 3                            |                                                                                           |
|                | 25'        |             |                                                                                               |                                |                              |                                                                                           |
|                | 30'        |             |                                                                                               |                                |                              |                                                                                           |
|                | 35'        |             |                                                                                               |                                |                              |                                                                                           |
|                | 40'        |             |                                                                                               |                                |                              |                                                                                           |
|                | 45'        |             |                                                                                               |                                |                              |                                                                                           |
|                | 50'        |             |                                                                                               |                                |                              |                                                                                           |
|                | 55'        |             |                                                                                               |                                |                              |                                                                                           |
|                | 60'        |             |                                                                                               |                                |                              |                                                                                           |
|                | 65'        |             |                                                                                               |                                |                              |                                                                                           |
|                | 70'        |             |                                                                                               |                                |                              |                                                                                           |
|                | 75'        |             |                                                                                               |                                |                              |                                                                                           |

Hole No. CS-3

| DRILLING LOG                                            |       | DIVISION                                                                                             | INSTALLATION                                                                          | SHEET No        |                   |   |
|---------------------------------------------------------|-------|---|---------------------------------------------------------------------------------------|-----------------|-------------------|---|
|                                                         |       | South ATLANTIC                                                                                       | Savannah River                                                                        | 1 OF 2 SH       |                   |   |
| 1. PROJECT                                              |       | Kinas Island Turning Basin                                                                           |                                                                                       |                 |                   |   |
| 2. LOCATION (Coordinates or Station)                    |       | See Plan                                                                                             |                                                                                       |                 |                   |   |
| 3. DRILLING AGENCY                                      |       | Savannah District                                                                                    |                                                                                       |                 |                   |   |
| 4. HOLE NO. (As shown on drawing title and file number) |       | CS-3                                                                                                 |                                                                                       |                 |                   |   |
| 5. NAME OF DRILLER                                      |       | M.E. Donald                                                                                          |                                                                                       |                 |                   |   |
| 6. DIRECTION OF HOLE                                    |       | <input checked="" type="checkbox"/> VERTICAL <input type="checkbox"/> INCLINED _____ DEG. FROM VERT. |                                                                                       |                 |                   |   |
| 7. THICKNESS OF OVERBURDEN                              |       |   |                                                                                       |                 |                   |   |
| 8. DEPTH DRILLED INTO ROCK                              |       |   |                                                                                       |                 |                   |   |
| 9. TOTAL DEPTH OF HOLE                                  |       | 146.5'                                                                                               |                                                                                       |                 |                   |   |
| 10. SIZE AND TYPE OF BIT                                |       | M.I.W.                                                                                               |                                                                                       |                 |                   |   |
| 11. DATUM FOR ELEVATION (SHOW WITHIN 100' OF HOLE)      |       | M.I.W.                                                                                               |                                                                                       |                 |                   |   |
| 12. MANUFACTURER'S DESIGNATION OF DRILL                 |       | Savannah & H. H. H. H.                                                                               |                                                                                       |                 |                   |   |
| 13. TOTAL NO. OF OVER-BURDEN SAMPLES TAKEN              |       | DISTURBED                                                                                            | UNDISTURBED                                                                           |                 |                   |   |
|                                                         |       | 6   |                                                                                       |                 |                   |   |
| 14. TOTAL NUMBER CORE BOXES                             |       | 0   |                                                                                       |                 |                   |   |
| 15. ELEVATION GROUND WATER                              |       | In River                                                                                             |                                                                                       |                 |                   |   |
| 16. DATE HOLE                                           |       | STARTED                                                                                              | COMPLETED                                                                             |                 |                   |   |
|                                                         |       | 19 Nov. 1973                                                                                         | 19 Dec. 1973                                                                          |                 |                   |   |
| 17. ELEVATION TOP OF HOLE                               |       | 0.0 at M.I.W.                                                                                        |                                                                                       |                 |                   |   |
| 18. TOTAL CORE RECOVERY FOR BORING                      |       | %   |                                                                                       |                 |                   |   |
| 19. SIGNATURE OF INSPECTOR                              |       | [Signature]                                                                                          |                                                                                       |                 |                   |   |
| ELEVATION                                               | DEPTH | LEGEND                                                                                               | CLASSIFICATION OF MATERIALS<br>(Description)                                          | % CORE RECOVERY | BOX OR SAMPLE NO. | REMARKS<br>(Drilling time, water loss, depth of weathering, etc., if significant)                     |
|                                                         | 0'    |   |                                                                                       |                 | 4                 |   |
|                                                         | 30'   |   | SM - Gray & Green silty fine sand micaceous slight plasticity when Wet                |                 |                   |   |
|                                                         | 90'   |   |                                                                                       |                 | 5                 |   |
|                                                         | 95'   |   | cut out to top with fish tail                                                         |                 |                   |   |
|                                                         | 96'   |   | SM - Gray & Green silty fine sand micaceous                                           |                 | 6                 |   |
|                                                         |       |   | Soils field classification in accordance with the Unified Soil Classification System. |                 |                   | <b>BLOWS PER FOOT:</b><br>Number required to drive 1 1/2" ID split spoon w/140 lb hammer falling 30". |

Hole No. CS-4

| DRILLING LOG                                                        |       | DIVISION                                                    | INSTALLATION                              | SHEET 1<br>OF 2 SHEETS |                   |                                                                                |
|---------------------------------------------------------------------|-------|-------------------------------------------------------------|-------------------------------------------|------------------------|-------------------|--------------------------------------------------------------------------------|
| 1. PROJECT                                                          |       | <u>SOUTH ATLANTIC</u>                                       | <u>SAVANNAH RIVER HARBOR</u>              |                        |                   |                                                                                |
| 2. LOCATION (Coordinates or Station)                                |       | <u>WINGS ISLAND TURNING BASIN</u>                           |                                           |                        |                   |                                                                                |
| 3. DRILLING AGENCY                                                  |       | <u>75° 45' 00" N 75° 15' 00" W</u>                          |                                           |                        |                   |                                                                                |
| 4. HOLE NO. (As shown on drawing title and file number)             |       | <u>CS-4</u>                                                 |                                           |                        |                   |                                                                                |
| 5. NAME OF DRILLER                                                  |       | <u>STANNARD DISTRICT</u>                                    |                                           |                        |                   |                                                                                |
| 6. DIRECTION OF HOLE                                                |       | <u>FAIRING 314</u>                                          |                                           |                        |                   |                                                                                |
| <input type="checkbox"/> VERTICAL <input type="checkbox"/> INCLINED |       | DES. FROM VERT.                                             |                                           |                        |                   |                                                                                |
| 7. THICKNESS OF OVERBURDEN                                          |       | 13. TOTAL NO. OF OVER-BURDEN SAMPLES TAKEN                  |                                           |                        |                   |                                                                                |
| 8. DEPTH DRILLED INTO ROCK                                          |       | DISTURBED <u>7</u> UNDISTURBED <u>0</u>                     |                                           |                        |                   |                                                                                |
| 9. TOTAL DEPTH OF HOLE                                              |       | 14. TOTAL NUMBER CORE BOXES                                 |                                           |                        |                   |                                                                                |
| <u>46.0' BELOW MSL</u>                                              |       | 15. ELEVATION GROUND WATER                                  |                                           |                        |                   |                                                                                |
| 16. DATE HOLE                                                       |       | STARTED <u>21 APRIL 1973</u> COMPLETED <u>22 APRIL 1973</u> |                                           |                        |                   |                                                                                |
| 17. ELEVATION TOP OF HOLE                                           |       | <u>0.0' MLLW</u>                                            |                                           |                        |                   |                                                                                |
| 18. TOTAL CORE RECOVERY FOR BORING                                  |       | <u>1</u>                                                    |                                           |                        |                   |                                                                                |
| 19. SIGNATURE OF INSPECTOR                                          |       | <u>John D. Dillie</u>                                       |                                           |                        |                   |                                                                                |
| ELEVATION                                                           | DEPTH | LEGEND                                                      | CLASSIFICATION OF MATERIALS (Description) | 3 CORE RECOVERY        | BOX OR SAMPLE NO. | REMARKS (Drilling time, water loss, depth of weathering, etc., if significant) |
|                                                                     | 0     |                                                             |                                           |                        | 1                 | 18                                                                             |
|                                                                     | 5     |                                                             | SM-TAN SILTY FINE & MEDIUM SAND           |                        | 2                 | 10                                                                             |
|                                                                     | 10    |                                                             |                                           |                        | 3                 | 12                                                                             |
|                                                                     | 15    |                                                             |                                           |                        |                   | 18                                                                             |
|                                                                     | 20    |                                                             |                                           |                        |                   | 17                                                                             |
|                                                                     | 25    |                                                             |                                           |                        |                   | 19                                                                             |
|                                                                     | 30    |                                                             |                                           |                        |                   | 16                                                                             |
|                                                                     | 35    |                                                             |                                           |                        |                   | 20                                                                             |
|                                                                     | 40    |                                                             |                                           |                        |                   | 21                                                                             |
|                                                                     | 45    |                                                             |                                           |                        |                   | 22                                                                             |
|                                                                     | 50    |                                                             |                                           |                        |                   | 35                                                                             |
|                                                                     | 55    |                                                             |                                           |                        |                   | 30                                                                             |
|                                                                     | 60    |                                                             |                                           |                        |                   | 34                                                                             |
|                                                                     | 65    |                                                             |                                           |                        |                   | 26                                                                             |
|                                                                     | 70    |                                                             |                                           |                        |                   | 29                                                                             |
|                                                                     | 75    |                                                             |                                           |                        |                   | 36                                                                             |
|                                                                     | 80    |                                                             |                                           |                        |                   | 21                                                                             |
|                                                                     | 85    |                                                             |                                           |                        |                   |                                                                                |
|                                                                     | 90    |                                                             |                                           |                        |                   |                                                                                |
CONTINUED ON SHEET NO 2

| DRILLING LOG (Cont Sheet) |            |             | LOCATION TOP OF HOLE                                                                          |                                | Hole No.                     |   |
|---------------------------|------------|-------------|-----------------------------------------------------------------------------------------------|--------------------------------|------------------------------|---|
| PROJECT                   |            |             | INSTALLATION                                                                                  |                                | SHEET                        |   |
| KINGS ISLAND TRENCH BASIN |            |             | 0.3 BELOW MLLW<br>SAVUNAN RIVER HARBOR                                                        |                                | CS-4<br>OF 2 SHEETS          |   |
| ELEVATION<br>a            | DEPTH<br>b | LEGEND<br>c | CLASSIFICATION OF MATERIALS<br>(Description)<br>d                                             | % CORE<br>RECOVER-<br>ERY<br>e | BOX OR<br>SAMPLE<br>NO.<br>f | REMARKS<br>(Drilling time, water loss, depth of<br>weathering, etc., if significant)<br>g                    |
|                           |            |             | CH. GRAY FAT CLAY<br>SLIGHTLY MICACEOUS                                                       |                                |                              | BLOWS<br>51<br>49<br>41<br>68<br>61<br>59                                                                    |
|                           | 35         |             |                                                                                               |                                |                              |   |
|                           | 40         |             | SP. SM. GREEN POORLY<br>GRADED SAND                                                           |                                | 7                            | 71<br>72<br>68<br>59                                                                                         |
| -46.3                     | 45         |             |                                                                                               |                                |                              |   |
|                           |            |             | NOTE: Soils field classified<br>in accordance with the Unified<br>Soil Classification System. |                                |                              | <u>BLOWS PER FOOT:</u><br>Number required to drive<br>1 3/4" ID split spoon w/140 lb.<br>hammer falling 30". |

| DRILLING LOG                                   |       | DIVISION                                                                                       |                                           | PROJECT                                       |                   | SHEET                                                                          |  |
|------------------------------------------------|-------|------------------------------------------------------------------------------------------------|-------------------------------------------|-----------------------------------------------|-------------------|--------------------------------------------------------------------------------|--|
| PROJECT                                        |       | SOUTH ATLANTIC                                                                                 |                                           | SVANNANH IER HARBOR                           |                   | OF 2 SHEETS                                                                    |  |
| LOCATION (Continuation of Station)             |       | KINGS ISLAND TURNING BASIN                                                                     |                                           | NO. HSE AND TYPE OF BIT 1 1/4" ID SPLITSPRINT |                   |                                                                                |  |
| DRILLING AGENCY                                |       | SAVANNAH DISTRICT                                                                              |                                           | 11. SAYON FOR ELEVATION (DOWN FROM) = MLW     |                   |                                                                                |  |
| HOLE NO. (As shown on drawing) and file number |       | CS 5                                                                                           |                                           | 12. MANUFACTURER'S DESIGNATION OF DRILL       |                   | M.L.W.                                                                         |  |
| NAME OF DRILLER                                |       | J. MC DONALD                                                                                   |                                           | 13. TOTAL NO. OF OVERBURDEN SAMPLES TAKEN     |                   | 4 0                                                                            |  |
| DIRECTION OF HOLE                              |       | VERTICAL <input checked="" type="checkbox"/> INCLINED <input type="checkbox"/> DES. FROM VERT. |                                           | 14. TOTAL NUMBER CORE BOXES                   |                   |                                                                                |  |
| THICKNESS OF OVERBURDEN                        |       |                                                                                                |                                           | 15. ELEVATION GROUND WATER                    |                   |                                                                                |  |
| DEPTH DRILLED INTO ROCK                        |       |                                                                                                |                                           | 16. DATE HOLE                                 |                   | STARTED 26 APRIL 1973 COMPLETED 26 APRIL 1973                                  |  |
| TOTAL DEPTH OF HOLE                            |       | 45.9' BELOW MLW                                                                                |                                           | 17. ELEVATION TOP OF HOLE                     |                   | 0.0' MLW                                                                       |  |
|                                                |       |                                                                                                |                                           | 18. TOTAL CORE RECOVERY FOR BORING            |                   | 3                                                                              |  |
|                                                |       |                                                                                                |                                           | 19. SIGNATURE OF INSPECTOR                    |                   | Charles D. Griffin                                                             |  |
| ELEVATION                                      | DEPTH | LEGEND                                                                                         | CLASSIFICATION OF MATERIALS (Description) | SCORE RECOVERY                                | BOX OR SAMPLE NO. | REMARKS (Drilling time, water loss, depth of weathering, etc., if significant) |  |
|                                                | 0     | WATER                                                                                          | WATER DEPTH 1.5' AT MLW                   |                                               |                   |                                                                                |  |
|                                                | 5     |                                                                                                | ML GRAY INORGANIC SILT                    |                                               |                   |                                                                                |  |
|                                                | 10    |                                                                                                |                                           |                                               |                   |                                                                                |  |
|                                                | 15    |                                                                                                |                                           |                                               |                   |                                                                                |  |
|                                                | 20    |                                                                                                |                                           |                                               |                   |                                                                                |  |
|                                                | 25    |                                                                                                | SM-TAN & GRAY SILTY FINE MEDIUM SAND      |                                               | 2                 |                                                                                |  |
|                                                | 30    |                                                                                                | CONTINUED ON SHEET NO. 2                  |                                               |                   |                                                                                |  |

| DRILLING LOG (Cont Sheet)                    |            | Hole No. <b>CS 5</b>                                                                                        |                                                   |
|----------------------------------------------|------------|---|---------------------------------------------------|
| PROJECT<br><b>KINGS ISLAND TURNING BASIN</b> |            | INSTALLATION<br><b>SALVAGE DIVISION</b>                                                                     |                                                   |
| ELEVATION<br>a                               | DEPTH<br>b | LEGEND<br>c                                                                                                 | CLASSIFICATION OF MATERIALS<br>(Description)<br>d |
|                                              | 35         |                            | <b>CL- GREEN &amp; GRAY<br/>SILTY SANDY CLAY</b>  |
|                                              | 40         |                            | <b>SP SM- GREEN<br/>POORLY GRADED<br/>SAND</b>    |
|                                              | 45         |   |                                                   |
|                                              |            | <b>NOTE: Soils field classified<br/>in accordance with the Unified<br/>Soil Classification System.</b>      |                                                   |
|                                              |            | <b>BLOWS PER FOOT:</b><br>Number required to drive<br>1 1/2" ID splitspoon w/140 lb.<br>hammer falling 30". |                                                   |

| DRILLING LOG   |  | DIVISION <u>SOUTH ATLANTIC</u>                                                  |  | INSTALLATION <u>SAVANNAH RIVER HARBOR</u>                |  | Hole No. <u>CS-6</u>              |  |
|---|--|---------------------------------------------------------------------------------|--|----------------------------------------------------------|--|-----------------------------------|--|
| PROJECT <u>KINGS ISLAND TURNING BASIN</u>                                                                              |  | LOCATION (Coordinates or Station) <u>NORTH 50' OF BN 1A</u>                     |  | 10. SIZE AND TYPE OF BIT <u>1 7/8" ID SPLIT SPAN</u>     |  | SHEET <u>1</u> OF <u>2</u> SHEETS |  |
| DRILLING AGENCY <u>SAVANNAH DISTRICT</u>                                                                               |  | HOLE NO. (As shown on opening title and title number) <u>CS 6</u>               |  | 11. DATUM FOR ELEVATION SHOWN (Elev. or Ref.) <u>MLW</u> |  |                                   |  |
| NAME OF DRILLER <u>L. MC DONALD</u>                                                                                    |  | 12. MANUFACTURER'S DESIGNATION OF DRILL <u>FAIRING 314</u>                      |  | 13. TOTAL NO. OF OVERBURDEN SAMPLES TAKEN <u>4</u>       |  | UNDISTURBED <u>0</u>              |  |
| DIRECTION OF HOLE <input checked="" type="checkbox"/> VERTICAL <input type="checkbox"/> INCLINED _____ DEG. FROM VERT. |  | 14. TOTAL NUMBER CORE BOXES _____                                               |  | 15. ELEVATION GROUND WATER _____                         |  |                                   |  |
| THICKNESS OF OVERBURDEN _____                                                                                          |  | 16. DATE HOLE <u>27 APRIL 1973</u> STARTED <u>27 APRIL 1973</u> COMPLETED _____ |  | 17. ELEVATION TOP OF HOLE <u>0.0' MLW</u>                |  |                                   |  |
| DEPTH DRILLED INTO ROCK _____                                                                                          |  | 18. TOTAL CORE RECOVERY FOR BORING _____                                        |  | 19. SIGNATURE OF INSPECTOR <u>Charles D. Griffin</u>     |  |                                   |  |
| TOTAL DEPTH OF HOLE <u>29.8' BELOW MLW</u>                                                                             |  |                                                                                 |  |                                                          |  |                                   |  |

| ELEVATION | DEPTH | LEGEND | CLASSIFICATION OF MATERIALS (Description)     | 1. CORE RECOVERY | 2. BOX OR SAMPLE NO. | 3. REMARKS (Drilling time, water loss, depth of monitoring, etc., if significant) |
|-----------|-------|--------|-----------------------------------------------|------------------|----------------------|-----------------------------------------------------------------------------------|
| 31.5      | 0     |        |                                               |                  |                      |                                                                                   |
|           | 5     |        | WATER                                         |                  |                      |                                                                                   |
|           | 10    |        |                                               |                  |                      |                                                                                   |
|           | 15    |        |                                               |                  |                      |                                                                                   |
| 26.5      | 16.5  |        | WATER DEPTH 16.5' AT MLW                      |                  |                      |                                                                                   |
|           | 20    |        | ML - GRAY INORGANIC SILT W/ SILTY SAND LAYERS |                  |                      |                                                                                   |
|           | 25    |        | CH - GRAY FAT CLAY W/ GRAVEL                  |                  | 2                    |                                                                                   |
|           | 30    |        | CONTINUED ON SHEET No. 2                      |                  | 3                    |                                                                                   |



| BILLING LOG (Cont. Sheet)  |       | LOCATION TOP OF HOLE |                                                                                               | Hole No.                |                         | SHEET 2 OF 2 SHEETS                                                                                  |  |
|----------------------------|-------|----------------------|-----------------------------------------------------------------------------------------------|-------------------------|-------------------------|---|--|
| QUEST.                     |       | INSTALLATION         |                                                                                               | REMARKS                 |                         |   |  |
| KINGS ISLAND TURNING BASIN |       | SAVANNAH RIVER       |                                                                                               | HARBOR                  |                         |   |  |
| LEVATION                   | DEPTH | LEGEND               | CLASSIFICATION OF MATERIALS<br>(Description)                                                  | % CORE<br>RECOV.<br>EST | BOX OR<br>SAMPLE<br>NO. | (Drilling time, water loss, depth of<br>weathering, etc., if significant)                            |  |
|                            | 30    |                      | SM- GRAY SILTY FINE<br>MEDIUM SAND                                                            |                         |                         | BLOWS                                                                                                |  |
|                            |       |                      |                                                                                               |                         |                         | 21                                                                                                   |  |
|                            |       |                      |                                                                                               |                         |                         | 32                                                                                                   |  |
|                            |       |                      |                                                                                               |                         |                         | 34                                                                                                   |  |
|                            | 35    |                      |                                                                                               |                         |                         | 41                                                                                                   |  |
|                            |       |                      |                                                                                               |                         |                         | 40                                                                                                   |  |
|                            |       |                      |                                                                                               |                         |                         | 43                                                                                                   |  |
|                            | 40    |                      | GREEN, SLIGHTLY<br>MICACEOUS                                                                  |                         |                         | 46                                                                                                   |  |
|                            |       |                      |                                                                                               |                         |                         | 49                                                                                                   |  |
|                            |       |                      |                                                                                               |                         |                         | 51                                                                                                   |  |
|                            | 45    |                      |                                                                                               |                         |                         | 52                                                                                                   |  |
|                            | 46.5  |                      |                                                                                               |                         |                         | 56                                                                                                   |  |
|                            |       |                      | NOTE: Soils field classified<br>in accordance with the Unified<br>Soil Classification System. |                         |                         | BLOWS PER FOOT:<br>Number required to drive<br>1 1/2" ID split spoon w/140 lb<br>hammer falling 30". |  |



| DRILLING LOG                                          |       | DIVISION        |                                               | INSTALLATION                                  |                   | Hole No.                                                                       |  |
|-------------------------------------------------------|-------|-----------------|-----------------------------------------------|-----------------------------------------------|-------------------|--------------------------------------------------------------------------------|--|
| PROJECT                                               |       | SOVIET ATLANTIC |                                               | SAVANNAH R. ? HARBOR                          |                   | SHEET 1 OF 2 SHEETS                                                            |  |
| 1. LOCATION (Continuation of Division) SEE PLAN       |       | 2. DATE         |                                               | 10. SIZE AND TYPE OF BIT 1 7/8" 10 SPLUTSDOWN |                   | 11. DATUM FOR ELEVATION SHOWN (Elev. or Ref.)                                  |  |
| 3. LOCATION (Continuation of Division) SEE PLAN       |       | 4. DATE         |                                               | 12. MANUFACTURER'S DESIGNATION OF DRILL       |                   | 13. TOTAL NO. OF OVER-BURDEN SAMPLES TAKEN                                     |  |
| 4. HOLE NO. (As shown on drawing HHS and file number) |       | 5. DATE         |                                               | 13. TOTAL NO. OF OVER-BURDEN SAMPLES TAKEN    |                   | 14. TOTAL NUMBER CORE BOXES                                                    |  |
| 5. NAME OF DRILLER                                    |       | 6. DATE         |                                               | 14. TOTAL NUMBER CORE BOXES                   |                   | 15. ELEVATION GROUND WATER                                                     |  |
| 6. DIRECTION OF HOLE                                  |       | 7. DATE         |                                               | 15. DATE HOLE                                 |                   | 16. ELEVATION TOP OF HOLE                                                      |  |
| 7. THICKNESS OF OVERBURDEN                            |       | 8. DATE         |                                               | 16. ELEVATION TOP OF HOLE                     |                   | 17. TOTAL CORE RECOVERY FOR BORING                                             |  |
| 8. DEPTH DRILLED INTO ROCK                            |       | 9. DATE         |                                               | 17. TOTAL CORE RECOVERY FOR BORING            |                   | 18. SIGNATURE OF INSPECTOR                                                     |  |
| 9. TOTAL DEPTH OF HOLE                                |       | 10. DATE        |                                               | 18. SIGNATURE OF INSPECTOR                    |                   | 19. SIGNATURE OF INSPECTOR                                                     |  |
| ELEVATION                                             | DEPTH | LEGEND          | CLASSIFICATION OF MATERIALS (Description)     | % CORE RECOVERY                               | BOX OR SAMPLE NO. | REMARKS (Drilling time, water loss, depth of weathering, etc., if significant) |  |
| -0.8                                                  | 0     |                 | WATER DEPTH 0.8' AT MLW                       |                                               | 1                 | BLOWS                                                                          |  |
|                                                       | 5     |                 | ML - GRAY INORGANIC SILT W/ SILTY SAND LAYERS |                                               | 1                 |                                                                                |  |
|                                                       | 10    |                 |                                               |                                               | 1                 |                                                                                |  |
|                                                       | 15    |                 | CH - GRAY FAT CLAY W/ GRAVEL                  |                                               | 2                 |                                                                                |  |
|                                                       | 20    |                 | SM - GRAY SILTY FINE MEDIUM SAND              |                                               | 3                 |                                                                                |  |
|                                                       | 25    |                 |                                               |                                               | 3                 |                                                                                |  |
|                                                       | 30    |                 | GREEN, SLIGHTLY MICACEOUS                     |                                               | 4                 |                                                                                |  |
|                                                       |       |                 | CONTINUED ON SHEET 102                        |                                               |                   |                                                                                |  |

| RILLING LOG (Cont Sheet)   |       | LOCATION TOP OF HOLE  |                                                                                               | Hole No. <u>CS 7</u>        |                         |   |
|----------------------------|-------|-----------------------|-----------------------------------------------------------------------------------------------|-----------------------------|-------------------------|---|
| QUICK                      |       | INSTALLATION          |                                                                                               | SHEET: <u>2</u> OF 2 SHEETS |                         |   |
| KINGS ISLAND TURNING BASIN |       | SAYANAH RIVER HARBOUR |                                                                                               |                             |                         |   |
| LEVATION                   | DEPTH | LEGEND                | CLASSIFICATION OF MATERIALS<br>(Description)                                                  | % CORE<br>RECOV.<br>-ERY    | NO. OF<br>SAMPLE<br>NO. | REMARKS<br>(Drilling time, water loss, depth of<br>weathering, etc., if significant)               |
|                            | 30    |                       |                                                                                               |                             |                         | 51                                                                                                 |
|                            |       |                       |                                                                                               |                             |                         | 54                                                                                                 |
|                            | 35    |                       | SM. GREEN SILTY FINE<br>SAND, SLIGHTLY<br>MICACEOUS                                           |                             |                         | 62                                                                                                 |
|                            |       |                       |                                                                                               |                             |                         | 64                                                                                                 |
|                            |       |                       |                                                                                               |                             |                         | 59                                                                                                 |
|                            | 40    |                       |                                                                                               |                             |                         | 61                                                                                                 |
|                            |       |                       |                                                                                               |                             |                         | 62                                                                                                 |
|                            |       |                       |                                                                                               |                             |                         | 60                                                                                                 |
|                            |       |                       |                                                                                               |                             |                         | 58                                                                                                 |
| 45.5                       | 45    |                       |                                                                                               |                             | 5                       | 51                                                                                                 |
|                            |       |                       | NOTE: Soils field classified<br>in accordance with the Unified<br>Soil Classification System. |                             |                         | BLOWS PER FOOT:<br>Number required to drive<br>1 1/2" ID splitspoon w/140 lb<br>hammer falling 30" |

| DRILLING LOG                                         |       | DIVISION                                                                                             | INSTALLATION                               | Hole No.                               | SHEET             |                                                                                 |
|------------------------------------------------------|-------|---|--------------------------------------------|----------------------------------------|-------------------|---------------------------------------------------------------------------------|
| PROJECT                                              |       | South Atlantic                                                                                       | Installation                               | CS-8                                   | 1 OF 2 SHEETS     |                                                                                 |
| LOCATION (Coordinates or Station)                    |       | Opposite Sta. 98+330                                                                                 | 10. SIZE AND TYPE OF BIT                   | 1 1/4" ID S&W                          |                   |                                                                                 |
| LEAD AGENCY                                          |       | SAVANAUGH DISTRICT                                                                                   | 11. DATUM FOR ELEVATION SHOWN (BSM or MLL) | MLW                                    |                   |                                                                                 |
| HOLE NO. (As shown on drawing title and file number) |       | CS-8                                                                                                 | 12. MANUFACTURER'S DESIGNATION OF DRILL    | 314 Failing                            |                   |                                                                                 |
| NAME OF DRILLER                                      |       | MS Doran II                                                                                          | 13. TOTAL NO. OF OVERBURDEN SAMPLES TAKEN  | 4                                      | UNDISTURBED       |                                                                                 |
| DIRECTION OF HOLE                                    |       | <input checked="" type="checkbox"/> VERTICAL <input type="checkbox"/> INCLINED _____ DEG. FROM VERT. | 14. TOTAL NUMBER CORE BOXES                | 0                                      |                   |                                                                                 |
| THICKNESS OF OVERBURDEN                              |       |   | 15. ESTIMATION GROUND WATER BORING IN PILE |                                        |                   |                                                                                 |
| DEPTH DRILLED INTO ROCK                              |       |   | 16. DATE HOLE                              | STARTED 30 April 73 COMPLETED 1 May 73 |                   |                                                                                 |
| TOTAL DEPTH OF HOLE                                  |       | 150'                                                                                                 | 17. ELEVATION TOP OF HOLE                  |                                        |                   |                                                                                 |
|                                                      |       |   | 18. TOTAL CORE RECOVERY FOR BORING         | 3                                      |                   |                                                                                 |
|                                                      |       |   | 19. SIGNATURE OF INSPECTOR                 | James J. McLaughlin                    |                   |                                                                                 |
| ELEVATION                                            | DEPTH | LEGEND                                                                                               | CLASSIFICATION OF MATERIALS (Description)  | % CORE RECOVERY                        | BOX OR SAMPLE NO. | REMARKS (Drilling time, water loss, depth of penetration, etc., if significant) |
| 0                                                    | 0     |   |                                            |                                        |                   |                                                                                 |
| 5                                                    | 5     |   |                                            |                                        |                   |                                                                                 |
| 10                                                   | 10    |   |                                            |                                        |                   |                                                                                 |
| 15                                                   | 15    |   | Water                                      |                                        |                   |                                                                                 |
| 20                                                   | 20    |   |                                            |                                        |                   |                                                                                 |
| 25                                                   | 25    |   |                                            |                                        |                   |                                                                                 |
| 30                                                   | 30    |   | Depth at MLW + 30.0'                       |                                        |                   |                                                                                 |

| DRILLING LOG                                        |       | DIVISION                                                                       | INSTALLATION                                                                      |   | Hole No. <b>C5-8</b> |                                                                               |
|-----------------------------------------------------|-------|--------------------------------------------------------------------------------|-----------------------------------------------------------------------------------|---|----------------------|-------------------------------------------------------------------------------|
| 1. PROJECT                                          |       | <b>South Atlantic</b>                                                          | 2. HOLE NO. (As shown on drawings and title number)                               |   | 3. DATE HOLE         |                                                                               |
| 2. LOCATION (Coordinates or Station)                |       | <b>See Plans</b>                                                               | 4. HOLE NO. (As shown on drawings and title number)                               |   | 5. DATE HOLE         |                                                                               |
| 3. DRILLING AGENCY                                  |       | <b>Edwards &amp; Kelcey, Inc.</b>                                              | 6. HOLE NO. (As shown on drawings and title number)                               |   | 7. DATE HOLE         |                                                                               |
| 4. HOLE NO. (As shown on drawings and title number) |       | <b>C5-8</b>                                                                    | 8. HOLE NO. (As shown on drawings and title number)                               |   | 9. DATE HOLE         |                                                                               |
| 5. NAME OF DRILLER                                  |       | <b>McDonnell</b>                                                               | 10. HOLE NO. (As shown on drawings and title number)                              |   | 11. DATE HOLE        |                                                                               |
| 6. DIRECTION OF HOLE                                |       | <input checked="" type="checkbox"/> VERTICAL <input type="checkbox"/> INCLINED | 12. HOLE NO. (As shown on drawings and title number)                              |   | 13. DATE HOLE        |                                                                               |
| 7. THICKNESS OF OVERBURDEN                          |       |                                                                                | 14. HOLE NO. (As shown on drawings and title number)                              |   | 15. DATE HOLE        |                                                                               |
| 8. DEPTH DRILLED INTO ROCK                          |       |                                                                                | 16. HOLE NO. (As shown on drawings and title number)                              |   | 17. DATE HOLE        |                                                                               |
| 9. TOTAL DEPTH OF HOLE                              |       | <b>45.0'</b>                                                                   | 18. HOLE NO. (As shown on drawings and title number)                              |   | 19. DATE HOLE        |                                                                               |
| 10. SIZE AND TYPE OF BIT                            |       | <b>1 1/2" ID Split Spoon</b>                                                   | 20. HOLE NO. (As shown on drawings and title number)                              |   | 21. DATE HOLE        |                                                                               |
| 11. DATUM FOR ELEVATION SHOWN (TBM or MSL)          |       | <b>N.W.</b>                                                                    | 22. HOLE NO. (As shown on drawings and title number)                              |   | 23. DATE HOLE        |                                                                               |
| 12. MANUFACTURER'S DESIGNATION OF DRILL             |       | <b>314 F. 1. 1. 1. 1.</b>                                                      | 24. HOLE NO. (As shown on drawings and title number)                              |   | 25. DATE HOLE        |                                                                               |
| 13. TOTAL NO. OF OVERBURDEN SAMPLES TAKEN           |       | <b>6</b>                                                                       | 26. HOLE NO. (As shown on drawings and title number)                              |   | 27. DATE HOLE        |                                                                               |
| 14. TOTAL NUMBER CORE BOXES                         |       | <b>0</b>                                                                       | 28. HOLE NO. (As shown on drawings and title number)                              |   | 29. DATE HOLE        |                                                                               |
| 15. SUBSTRATE GROUND WATER                          |       | <b>Boring in River</b>                                                         | 30. HOLE NO. (As shown on drawings and title number)                              |   | 31. DATE HOLE        |                                                                               |
| 16. DATE HOLE                                       |       | <b>30 Apr. 72</b>                                                              | 32. HOLE NO. (As shown on drawings and title number)                              |   | 33. DATE HOLE        |                                                                               |
| 17. ELEVATION TOP OF HOLE                           |       |                                                                                | 34. HOLE NO. (As shown on drawings and title number)                              |   | 35. DATE HOLE        |                                                                               |
| 18. TOTAL CORE RECOVERY FOR BORING                  |       | <b>1</b>                                                                       | 36. HOLE NO. (As shown on drawings and title number)                              |   | 37. DATE HOLE        |                                                                               |
| 19. SIGNATURE OF INSPECTOR                          |       | <b>Edwards &amp; Kelcey, Inc.</b>                                              | 38. HOLE NO. (As shown on drawings and title number)                              |   | 39. DATE HOLE        |                                                                               |
| 20. SIGNATURE OF INSPECTOR                          |       | <b>Edwards &amp; Kelcey, Inc.</b>                                              | 40. HOLE NO. (As shown on drawings and title number)                              |   | 41. DATE HOLE        |                                                                               |
| ELEVATION                                           | DEPTH | LEGEND                                                                         | CLASSIFICATION OF MATERIALS (Description)                                         | 1. CORE RECOVERY                                                                                    | 2. BOX OR SAMPLE NO. | REMARKS (Drilling time, water loss, depth of measuring, etc., if significant) |
| 30                                                  | 30    |                                                                                | SM - Gray silty sand with layers dark gray OH                                     | 1                                                                                                   | 1                    | NX casing set at 33.4', advanced to 37.9'                                     |
| 35                                                  | 35    |                                                                                | SP - Gray poorly graded sand                                                      | 2                                                                                                   | 2                    |                                                                               |
| 40                                                  | 40    |                                                                                | SM - Green silty fine sand micaceous slight plasticity while wet                  | 3                                                                                                   | 3                    |                                                                               |
| 45                                                  | 45    |                                                                                | Soils field classified in accordance with the Unified Soil Classification System. | 4                                                                                                   | 4                    |                                                                               |
|                                                     |       |                                                                                |                                                                                   | <b>BLOWS PER FOOT:</b><br>Number required to drive 1 1/2" ID splitspoon w/140 lb hammer falling 30" |                      |                                                                               |

| DRILLING LOG                                            |       | DIVISION                                                                                       |                                                | INSTALLATION                               |                   | SHEET                                                                     |  |
|---------------------------------------------------------|-------|------------------------------------------------------------------------------------------------|------------------------------------------------|--------------------------------------------|-------------------|---------------------------------------------------------------------------|--|
| PROJECT                                                 |       | SOUTH ATLANTIC                                                                                 |                                                | S. Vannoy River                            |                   | OF 2 SHEETS                                                               |  |
| 1. LOCATION (Coordinates by Station)                    |       | Kings Island Turning Basin                                                                     |                                                | 10. SIZE AND TYPE OF BIT                   |                   | 1 3/4" ID Split Spoon                                                     |  |
| 2. APPROX. 25' FROM WATERS EDGE                         |       | Opposite 50.9400                                                                               |                                                | 11. DATUM FOR ELEVATION SHOWN (TBM or ASL) |                   | M.L.W.                                                                    |  |
| 3. HOLE NO. (As shown on drawing title and file number) |       | CS-9                                                                                           |                                                | 12. MANUFACTURER'S DESIGNATION OF DRILL    |                   | S.L. Killion                                                              |  |
| 4. NAME OF DRILLER                                      |       | M.C. Donald                                                                                    |                                                | 13. TOTAL NO. OF OVER-BURDEN SAMPLES TAKEN |                   | 6                                                                         |  |
| 5. DIRECTION OF HOLE                                    |       | VERTICAL <input checked="" type="checkbox"/> INCLINED <input type="checkbox"/> DES. FROM VERT. |                                                | 14. TOTAL NUMBER CORE BOXES                |                   | 0                                                                         |  |
| 6. THICKNESS OF OVERBURDEN                              |       |                                                                                                |                                                | 15. RECORDED GROUND WATER                  |                   | 20' In River                                                              |  |
| 7. DEPTH DRILLED INTO ROCK                              |       |                                                                                                |                                                | 16. DATE HOLE                              |                   | STARTED 2 May 73 COMPLETED 2 May 73                                       |  |
| 8. TOTAL DEPTH OF HOLE                                  |       | 45.4'                                                                                          |                                                | 17. ELEVATION TOP OF HOLE                  |                   |                                                                           |  |
|                                                         |       |                                                                                                |                                                | 18. TOTAL CORE RECOVERY FOR BORING         |                   | 3                                                                         |  |
|                                                         |       |                                                                                                |                                                | 19. SIGNATURE OF INSPECTOR                 |                   | E.R. J. M. [Signature]                                                    |  |
| ELEVATION                                               | DEPTH | LEGEND                                                                                         | CLASSIFICATION OF MATERIALS (Description)      | CORE RECOVERY                              | BOX OR SAMPLE NO. | REMARKS (Drilling time, water loss, depth of water, etc., if significant) |  |
| 0'                                                      | 0'    |                                                                                                |                                                |                                            |                   |                                                                           |  |
| 5'                                                      | 5'    |                                                                                                |                                                |                                            |                   |                                                                           |  |
| 10'                                                     | 10'   |                                                                                                | Water                                          |                                            |                   |                                                                           |  |
| 15'                                                     | 15'   |                                                                                                |                                                |                                            |                   |                                                                           |  |
| 20'                                                     | 20'   |                                                                                                | Water depth 20.2' MLW<br>MH-Green elastic silt |                                            | 1                 |                                                                           |  |
| 25'                                                     | 25'   |                                                                                                | SP- Gray poorly graded Sand                    |                                            | 2                 | NX casing lost at 25.4'                                                   |  |
| 30'                                                     | 30'   |                                                                                                |                                                |                                            | 3                 | Advanced NX casing to 29.9'                                               |  |



| DRILLING LOG                                                   |       | DIVISION                                              | INSTALLATION                                                                              | FIGURE NO.          |                   | SHEET                                                            |  |
|----------------------------------------------------------------|-------|-------------------------------------------------------|-------------------------------------------------------------------------------------------|---------------------|-------------------|------------------------------------------------------------------|--|
| PROJECT: <u>Kings Island Training Basin</u>                    |       | <u>South Atlantic</u>                                 | <u>Savannah River</u>                                                                     | <u>CS-9</u>         |                   | <u>2</u>                                                         |  |
| LOCATION (Coordinates or Station): <u>DL-9</u>                 |       | 10. SIZE AND TYPE OF BIT: <u>1 1/2" ID Split-Pipe</u> |                                                                                           | SHEET 2 OF 2 SHEETS |                   |                                                                  |  |
| 11. DATUM FOR ELEVATION SHOWN (TBM - MEAN): <u>196W</u>        |       |                                                       |                                                                                           |                     |                   |                                                                  |  |
| 12. MANUFACTURER'S DESIGNATION OF DRILL: <u>3 1/2" F. Line</u> |       |                                                       |                                                                                           |                     |                   |                                                                  |  |
| 13. TOTAL NO. OF OVERBURDEN SAMPLES TAKEN: <u>6</u>            |       |                                                       |                                                                                           |                     |                   |                                                                  |  |
| 14. TOTAL NUMBER CORE BOXES: <u>0</u>                          |       |                                                       |                                                                                           |                     |                   |                                                                  |  |
| 15. GROUND WATER: <u>20' in Pile</u>                           |       |                                                       |                                                                                           |                     |                   |                                                                  |  |
| 16. DATE HOLE: <u>2 May 73</u>                                 |       |                                                       |                                                                                           |                     |                   |                                                                  |  |
| 17. ELEVATION TOP OF HOLE: <u>2 May 73</u>                     |       |                                                       |                                                                                           |                     |                   |                                                                  |  |
| 18. TOTAL CORE RECOVERY FOR BORING: <u>1</u>                   |       |                                                       |                                                                                           |                     |                   |                                                                  |  |
| 19. SIGNATURE OF INSPECTOR: <u>Shirley M. ...</u>              |       |                                                       |                                                                                           |                     |                   |                                                                  |  |
| 20. TOTAL DEPTH OF HOLE: <u>45.4'</u>                          |       |                                                       |                                                                                           |                     |                   |                                                                  |  |
| ELEVATION                                                      | DEPTH | LEGEND                                                | CLASSIFICATION OF MATERIALS (Description)                                                 | SCORE RECOVERY      | BOX OR SAMPLE NO. | REMARKS                                                          |  |
| 206                                                            | 35'   |                                                       | SM - Gray silty fine sand                                                                 | 3                   |                   | Advanced N.Y. casing to 35'                                      |  |
|                                                                | 40'   |                                                       | Gray silty fine & medium sand 34.9' - 37.9' Green silty fine sand micaceous 37.9' - 45.4' | 5                   |                   | Blows per foot: 13" ID split pipe w/ 100 lb. hammer falling 50". |  |
|                                                                | 45'   |                                                       | Soils field classified in accordance with the Unified Soil Classification System.         | 6                   |                   |                                                                  |  |

| DRILLING LOG   |       | DIVISION                                                   | INSTALLATION                                                                     | SHEET         |                   |                                                                               |
|---|-------|------------------------------------------------------------|----------------------------------------------------------------------------------|---------------|-------------------|-------------------------------------------------------------------------------|
| PROJECT   |       | South Atlantic                                             | Savannah River                                                                   | 1 OF 2 SHEETS |                   |                                                                               |
| LOCATION (Coordinates of Station) <i>Opposite Sta. 1001500</i>                                                             |       | 10. SIZE AND TYPE OF BIT <i>1 3/8" ID Soft-Steel</i>       |                                                                                  |               |                   |                                                                               |
| ELEVATION <i>270' FROM WATERS EDGE</i>                                                                                     |       | 11. DATUM FOR ELEVATION SHOWN (TEN IN ALL) <i>M.L.W.</i>   |                                                                                  |               |                   |                                                                               |
| TILLING AGENCY <i>Savannah District</i>                                                                                    |       | 12. MANUFACTURER'S DESIGNATION OF DRILL <i>314 Failure</i> |                                                                                  |               |                   |                                                                               |
| 1. HOLE NO. (As shown on drawing title and life numbered) <i>CS-10</i>                                                     |       | 13. TOTAL NO. OF OVER-BURDEN SAMPLES TAKEN <i>7</i>        |                                                                                  |               |                   |                                                                               |
| 2. NAME OF DRILLER <i>McDonald</i>                                                                                         |       | 14. TOTAL NUMBER CORE BOXES <i>0</i>                       |                                                                                  |               |                   |                                                                               |
| 3. DIRECTION OF HOLE <input checked="" type="checkbox"/> VERTICAL <input type="checkbox"/> INCLINED <i>DES. FROM VERT.</i> |       | 15. ELEVATION GROUND WATER <i>Boring In River</i>          |                                                                                  |               |                   |                                                                               |
| 7. THICKNESS OF OVERBURDEN                                                                                                 |       | 16. DATE HOLE <i>STARTED 3 May 73 COMPLETED 7 May 73</i>   |                                                                                  |               |                   |                                                                               |
| 8. DEPTH DRILLED INTO ROCK                                                                                                 |       | 17. ELEVATION TOP OF HOLE                                  |                                                                                  |               |                   |                                                                               |
| 9. TOTAL DEPTH OF HOLE <i>45.7'</i>                                                                                        |       | 18. TOTAL CORE RECOVERY FOR BORING                         |                                                                                  |               |                   |                                                                               |
|   |       | 19. SIGNATURE OF INSPECTOR <i>Edward M. Land</i>           |                                                                                  |               |                   |                                                                               |
| ELEVATION   | DEPTH | LEGEND                                                     | CLASSIFICATION OF MATERIALS (Description)                                        | CORE RECOVERY | BOX OR SAMPLE NO. | REMARKS (Drilling time, water loss, depth of measuring, etc., if significant) |
| 0'   | 0'    |                                                            |                                                                                  |               |                   |                                                                               |
| 5'   | 5'    |                                                            | Water                                                                            |               |                   |                                                                               |
| 10'   | 10'   |                                                            | Water depth 11.9' MLW                                                            |               |                   |                                                                               |
| 15'   | 15'   |                                                            | MH-Green elastic silt                                                            |               |                   |                                                                               |
| 20'   | 20'   |                                                            | SM-Gray silty fine & medium sand micaceous w/occasional small gravel 13.4'-17.9' |               |                   |                                                                               |
| 25'   | 25'   |                                                            | 17.9'-45.7' Gray & Green silty fine sand micaceous                               |               |                   |                                                                               |
| 30'   | 30'   |                                                            |                                                                                  |               |                   |                                                                               |

| DRILLING LOG                                                                      |       | DIVISION                                                 |                                           | ALLIANCE                                                                                         |                   | HOLE NO. <u>CS-10</u>                                                          |  | SHEET <u>2</u>                          |  |
|-----------------------------------------------------------------------------------|-------|----------------------------------------------------------|-------------------------------------------|--------------------------------------------------------------------------------------------------|-------------------|--------------------------------------------------------------------------------|--|-----------------------------------------|--|
| 1. PROJECT                                                                        |       | 2. LOCATION (Continuation of Station)                    |                                           | 10. SIZE AND TYPE OF BIT                                                                         |                   | 11. DATUM FOR ELEVATION SHOWN (TBM or ALL)                                     |  | 12. MANUFACTURER'S DESIGNATION OF DRILL |  |
| King's Island Turning Basin                                                       |       | 300 Plan                                                 |                                           | 1 3/4" ID Splitting                                                                              |                   | TBM                                                                            |  | 314 Failure                             |  |
| 3. DRILLING AGENCY                                                                |       | 4. HOLE NO. (As shown on drawing title) and title number |                                           | 13. TOTAL NO. OF OVERBURDEN SAMPLES TAKEN                                                        |                   | 14. TOTAL NUMBER CORE BOXES                                                    |  | 15. ELEVATION GROUND WATER              |  |
| Savannah District                                                                 |       | CS-10                                                    |                                           | 7                                                                                                |                   | 0                                                                              |  | 800 ft. In River                        |  |
| 5. NAME OF DRILLER                                                                |       | 6. DIRECTION OF HOLE                                     |                                           | 16. DATE HOLE                                                                                    |                   | 17. ELEVATION TOP OF HOLE                                                      |  | 18. TOTAL CORE RECOVERY FOR BORING      |  |
| McDonald                                                                          |       | Vertical                                                 |                                           | 3 May 73                                                                                         |                   | 7 May 73                                                                       |  | 19. SIGNATURE OF INSPECTOR              |  |
| 7. THICKNESS OF OVERBURDEN                                                        |       | 8. DEPTH DRILLED INTO ROCK                               |                                           | 9. TOTAL DEPTH OF HOLE                                                                           |                   | 45.7'                                                                          |  | Edward Mulholland                       |  |
| ELEVATION                                                                         | DEPTH | LEGEND                                                   | CLASSIFICATION OF MATERIALS (Description) | SCORE RECOVERY                                                                                   | BOX OR SAMPLE NO. | REMARKS (Drilling time, water loss, depth of weathering, etc., if significant) |  |                                         |  |
| 30'                                                                               |       |                                                          |                                           |                                                                                                  |                   |                                                                                |  |                                         |  |
| 35'                                                                               |       |                                                          | SM-Gray & Green silty-fine sand micaceous |                                                                                                  |                   |                                                                                |  |                                         |  |
| 40'                                                                               |       |                                                          |                                           |                                                                                                  |                   |                                                                                |  |                                         |  |
| 45'                                                                               |       |                                                          |                                           |                                                                                                  |                   |                                                                                |  |                                         |  |
| Soils field classified in accordance with the Unified Soil Classification System. |       |                                                          |                                           | BLOCKS PER FOOT:<br>Number required to drive 1 3/4" ID split spoon w/140 lb. hammer falling 30". |                   |                                                                                |  |                                         |  |



HOLE NO. V-90A

| DRILLING LOG   |       | South Atlantic |                                                                                   | Savannah, Ga.                                                           |                   | SHEETS 1                                                                       |  |
|---|-------|----------------|-----------------------------------------------------------------------------------|-------------------------------------------------------------------------|-------------------|--------------------------------------------------------------------------------|--|
| 1. PROJECT<br>Widening & Deepening Savannah Harbor                                                                           |       |                |                                                                                   | 10. SIZE AND TYPE OF BIT<br>3-1/2" ID Sampler                           |                   |                                                                                |  |
| 2. LOCATION (Coordinates or Station)<br>Sta. 948, N. Side                                                                    |       |                |                                                                                   | 11. DATUM FOR ELEVATION SHOWN FORMULA/NO.                               |                   |                                                                                |  |
| 3. DRILLING AGENCY<br>Alpine Geophysical Assn.                                                                               |       |                |                                                                                   | 12. MANUFACTURER'S DESIGNATION OF DRILL<br>Aline 20' Vibro-Core Sampler |                   |                                                                                |  |
| 4. HOLE NO. (As shown on drawing note and file number)<br>V-90A                                                              |       |                |                                                                                   | 13. TOTAL NO. OF OVERBURDEN SAMPLES TAKEN<br>1 0                        |                   |                                                                                |  |
| 5. NAME OF DRILLER<br>Al Stockel                                                                                             |       |                |                                                                                   | 14. TOTAL NUMBER CORE BOXES<br>1 Plastic Tube                           |                   |                                                                                |  |
| 6. DIRECTION OF HOLE<br><input checked="" type="checkbox"/> VERTICAL <input type="checkbox"/> INCLINED _____ DEG. FROM VERT. |       |                |                                                                                   | 15. ELEVATION GROUND WATER<br>Tide Gage 6.3                             |                   |                                                                                |  |
| 7. THICKNESS OF OVERBURDEN                                                                                                   |       |                |                                                                                   | 16. DATE HOLE<br>STARTED 5-24-67 COMPLETED 5-24-67                      |                   |                                                                                |  |
| 8. DEPTH DRILLED INTO ROCK                                                                                                   |       |                |                                                                                   | 17. ELEVATION TOP OF HOLE<br>-36.7                                      |                   |                                                                                |  |
| 9. TOTAL DEPTH OF HOLE<br>7.5'                                                                                               |       |                |                                                                                   | 18. TOTAL CORE RECOVERY FOR BORING<br>71 %                              |                   |                                                                                |  |
|   |       |                |                                                                                   | 19. SIGNATURE OF INSPECTOR<br>J. A. Albritton                           |                   |                                                                                |  |
| ELEVATION   | DEPTH | LEGEND         | CLASSIFICATION OF MATERIALS (Description)                                         | % CORE RECOVERY                                                         | BOX OR SAMPLE NO. | REMARKS (Drilling time, water loss, depth of weathering, etc., if significant) |  |
| -35.0   |       |                |                                                                                   |                                                                         |                   | Time Sec./Ft.                                                                  |  |
|   |       |                | No Sample                                                                         |                                                                         |                   | Zone-of-Core-Loss 0.5                                                          |  |
| -40.0   |       |                | SH-Green, micaceous, fine, silty sand.                                            | 71                                                                      | V-90A             | -36.7 to -38.9 0.5                                                             |  |
|   |       |                | ML-Green, dense, sandy silt, toward a compaction shale                            | grading below                                                           | 43.0'             | 1.0                                                                            |  |
|   |       |                | BOTTOM OF HOLE -44.2'                                                             |                                                                         |                   | 1.0                                                                            |  |
|   |       |                | Soils field classified in accordance with the Unified Soil Classification System. |                                                                         |                   | 310/0.5 108                                                                    |  |

ONLY  
 108

| DRILLING LOG   |       | VISION SOUTH ATLANTIC |                                                                                                  | INSTALLATION SAVANNAH, GA.                                |                   | Hole No. 37-133                                                                                  |  | SHEET 1 OF 1 SHEETS |  |
|---|-------|-----------------------|--------------------------------------------------------------------------------------------------|-----------------------------------------------------------|-------------------|--------------------------------------------------------------------------------------------------|--|---------------------|--|
| 1. PROJECT SAVANNAH HARBOR DEEPENING                                                                                      |       |                       |                                                                                                  | 10. SIZE AND TYPE OF BIT 1 3/4" splitspoon, 5/2" fishtail |                   |                                                                                                  |  |                     |  |
| 2. LOCATION (Coordinates or Station) X=816990 Y=780189 GA. EAST                                                           |       |                       |                                                                                                  | 11. DATUM FOR ELEVATION SHOWN (TBM or MSL) MLW            |                   |                                                                                                  |  |                     |  |
| 3. DRILLING AGENCY SAVANNAH DISTRICT                                                                                      |       |                       |                                                                                                  | 12. MANUFACTURER'S DESIGNATION OF DRILL FALLING 314       |                   |                                                                                                  |  |                     |  |
| 4. HOLE NO. (As shown on drawing title and file number) SH-155                                                            |       |                       |                                                                                                  | 13. TOTAL NO. OF OVER-BURDEN SAMPLES TAKEN                |                   | DISTURBED 6                                                                                      |  | UNDISTURBED 0       |  |
| 5. NAME OF DRILLER DAVID JUSTISS                                                                                          |       |                       |                                                                                                  | 14. TOTAL NUMBER CORE BOXES                               |                   | 0                                                                                                |  |                     |  |
| 6. DIRECTION OF HOLE <input checked="" type="checkbox"/> VERTICAL <input type="checkbox"/> INCLINED _____ DEG. FROM VERT. |       |                       |                                                                                                  | 15. ELEVATION GROUND WATER                                |                   | N/A                                                                                              |  |                     |  |
| 7. THICKNESS OF OVERBURDEN 59.0' (Water 41.6')                                                                            |       |                       |                                                                                                  | 16. DATE HOLE                                             |                   | STARTED 15 NOV 91                                                                                |  | COMPLETED 15 NOV 91 |  |
| 8. DEPTH DRILLED INTO ROCK 0.0'                                                                                           |       |                       |                                                                                                  | 17. ELEVATION TOP OF HOLE                                 |                   | 0.0'                                                                                             |  |                     |  |
| 9. TOTAL DEPTH OF HOLE 59.0'                                                                                              |       |                       |                                                                                                  | 18. TOTAL CORE RECOVERY FOR BORING                        |                   | N/A                                                                                              |  |                     |  |
|   |       |                       |                                                                                                  | 19. SIGNATURE OF INSPECTOR JAMES ARTHUR, P.G.             |                   |                                                                                                  |  |                     |  |
| ELEVATION   | DEPTH | LEGEND                | CLASSIFICATION OF MATERIALS (Description)                                                        | % CORE RECOVERY                                           | BOX OR SAMPLE NO. | REMARKS (Drilling time, water loss, depth of weathering, etc., if significant)                   |  | BLOWS               |  |
| 0.0   | 0     |                       |                                                                                                  |                                                           |                   |                                                                                                  |  |                     |  |
|   | 40    |                       | Water                                                                                            |                                                           |                   | Scale change at 40.0'. Set 6" diameter casing by own weight to 42.3'.                            |  |                     |  |
|   |       |                       | Bottom of Harbor 41.6'                                                                           |                                                           |                   |                                                                                                  |  |                     |  |
| -41.6'   |       |                       | (SM) Gray, fine, silty SAND, trace of mica.                                                      |                                                           | 1                 |                                                                                                  |  |                     |  |
|   |       |                       | (SC) Greenish-gray, fine clayey SAND. Trace of mica.                                             |                                                           | 2                 | Weight of hammer drive splitspoon to 42.3'. Jar 1 from 41.6' to approx. 42.0'.                   |  | 21                  |  |
| -44.6'   | 45    |                       | Trace of fine to coarse gravel.                                                                  |                                                           |                   |                                                                                                  |  | 42                  |  |
|   |       |                       |                                                                                                  |                                                           |                   |                                                                                                  |  | 22                  |  |
| -47.6'   |       |                       |                                                                                                  |                                                           | 3                 |                                                                                                  |  | 35                  |  |
|   |       |                       |                                                                                                  |                                                           |                   |                                                                                                  |  | 41                  |  |
|   | 50    |                       | No gravel.                                                                                       |                                                           |                   |                                                                                                  |  | 26                  |  |
|   |       |                       |                                                                                                  |                                                           | 4                 |                                                                                                  |  | 43                  |  |
|   |       |                       |                                                                                                  |                                                           |                   |                                                                                                  |  | 51                  |  |
|   | 55    |                       |                                                                                                  |                                                           |                   |                                                                                                  |  | 47                  |  |
|   |       |                       |                                                                                                  |                                                           | 5                 |                                                                                                  |  | 86                  |  |
|   |       |                       |                                                                                                  |                                                           |                   |                                                                                                  |  | 100/0.8             |  |
| -59.0'   |       |                       | (SM) Gray, fine silty SAND. Trace of mica.                                                       |                                                           | 6                 |                                                                                                  |  | 100/0.4             |  |
|   | 60    |                       | Bottom of Boring 59.0'                                                                           |                                                           |                   |                                                                                                  |  |                     |  |
|   |       |                       | NOTE: Soils visually field classified in accordance with the Unified Soil Classification System. |                                                           |                   | BLOWS PER FOOT:<br>Number required to drive 1 3/4" I.D. splitspoon w/140 lb. hammer falling 30". |  |                     |  |

| DRILLING LOG   |       | "ISION SOUTH ATLANTIC |                                                                                                  | INSTALLATION SAVANNAH, GA.                                             |                  | SHEET 1 OF 1 SHEETS                                                                              |  |
|---|-------|-----------------------|--------------------------------------------------------------------------------------------------|------------------------------------------------------------------------|------------------|--------------------------------------------------------------------------------------------------|--|
| 1. PROJECT SAVANNAH HARBOR DEEPENING                                                                                      |       |                       |                                                                                                  | 10. SIZE AND TYPE OF BIT 1 3/4" splitspoon, 5 1/2" fishtail            |                  |                                                                                                  |  |
| 2. LOCATION (Coordinates or Station) X=816798 Y=779692 GA. EAST                                                           |       |                       |                                                                                                  | 11. DATUM FOR ELEVATION SHOWN (TBM or MSL) MLW                         |                  |                                                                                                  |  |
| 3. DRILLING AGENCY SAVANNAH DISTRICT                                                                                      |       |                       |                                                                                                  | 12. MANUFACTURER'S DESIGNATION OF DRILL Failing 314                    |                  |                                                                                                  |  |
| 4. HOLE NO. (As shown on drawing title and file number) SH-156                                                            |       |                       |                                                                                                  | 13. TOTAL NO. OF OVER-BURDEN SAMPLES TAKEN :DISTURBED 6 :UNDISTURBED 0 |                  |                                                                                                  |  |
| 5. NAME OF DRILLER DAVID JUSTISS                                                                                          |       |                       |                                                                                                  | 14. TOTAL NUMBER CORE BOXES 0                                          |                  |                                                                                                  |  |
| 6. DIRECTION OF HOLE <input checked="" type="checkbox"/> VERTICAL <input type="checkbox"/> INCLINED _____ DEG. FROM VERT. |       |                       |                                                                                                  | 15. ELEVATION GROUND WATER N/A                                         |                  |                                                                                                  |  |
| 7. THICKNESS OF OVERBURDEN 59.6' (Water 41.7')                                                                            |       |                       |                                                                                                  | 16. DATE HOLE STARTED 15 DEC 91 COMPLETED 15 DEC 91                    |                  |                                                                                                  |  |
| 8. DEPTH DRILLED INTO ROCK 0.0'                                                                                           |       |                       |                                                                                                  | 17. ELEVATION TOP OF HOLE 0.0'                                         |                  |                                                                                                  |  |
| 9. TOTAL DEPTH OF HOLE 59.6'                                                                                              |       |                       |                                                                                                  | 18. TOTAL CORE RECOVERY FOR BORING N/A                                 |                  |                                                                                                  |  |
|   |       |                       |                                                                                                  | 19. SIGNATURE OF INSPECTOR JAMES ARTHUR, P.G.                          |                  |                                                                                                  |  |
| ELEVATION   | DEPTH | LEGEND                | CLASSIFICATION OF MATERIALS (Description)                                                        | % CORE RECOVERY                                                        | BOX OR SAMPLE NO | REMARKS (Drilling time, water loss, depth of weathering, etc., if splitspoon)                    |  |
| 0.0   | 0     | c                     | d                                                                                                | e                                                                      | UAR              | g BLOWS                                                                                          |  |
|   |       |                       | Water                                                                                            |                                                                        |                  | Scale change at 40.0'. Set 6" diameter casing by own weight to 42.3'.                            |  |
| 40   |       |                       | Bottom of Harbor 41.7'                                                                           |                                                                        |                  |                                                                                                  |  |
| -41.7'   |       |                       | (SM) Grey, fine silty SAND. Trace of mica.                                                       |                                                                        | 1                | 45                                                                                               |  |
| -43.2'   |       |                       | (SC) Grey, fine clayey SAND. Trace of silt & mica.                                               |                                                                        | 2                | 38                                                                                               |  |
| -44.7'   |       |                       | Occasional layer of fine silty sand up to 0.3' thick.                                            |                                                                        |                  | 62                                                                                               |  |
|   |       |                       |                                                                                                  |                                                                        | 3                | 43                                                                                               |  |
| -49.2'   |       |                       | No silty sand layers.                                                                            |                                                                        |                  | 61                                                                                               |  |
|   |       |                       |                                                                                                  |                                                                        | 4                | 35                                                                                               |  |
|   |       |                       |                                                                                                  |                                                                        | 5                | 37                                                                                               |  |
|   |       |                       |                                                                                                  |                                                                        |                  | 43                                                                                               |  |
|   |       |                       |                                                                                                  |                                                                        | 6                | 56                                                                                               |  |
| -58.2'   |       |                       | Some silt.                                                                                       |                                                                        |                  | 64                                                                                               |  |
| -59.6'   |       |                       |                                                                                                  |                                                                        |                  | 56                                                                                               |  |
|   |       |                       | Bottom of Boring 59.6'                                                                           |                                                                        |                  | 100/0.0'                                                                                         |  |
|   |       |                       | NOTE: Soils visually field classified in accordance with the Unified Soil Classification System. |                                                                        |                  | BLOWS PER FOOT:<br>Number required to drive 1 3/4" I.D. splitspoon w/140 lb. hammer falling 30". |  |

Hole No. SH-15 /

| DRILLING LOG   |              | VISION SOUTH ATLANTIC |   | INSTALLATION IVANNAH, GA.                                 |                                | SHEET 1 OF 1 SHEETS   |  |
|---|--------------|-----------------------|---|-----------------------------------------------------------|--------------------------------|---|--|
| 1. PROJECT<br>SAVANNAH HARBOR DEEPENING                                                                                      |              |                       |   | 10. SIZE AND TYPE OF BIT 1 1/2" splitspoon, 5/8" fishtail |                                |   |  |
| 2. LOCATION (Coordinates or Station)<br>X-817067 Y-779191 GA. EAST                                                           |              |                       |   | 11. DATUM FOR ELEVATION SHOWN (TBM or MSL)<br>MLW         |                                |   |  |
| 3. DRILLING AGENCY<br>SAVANNAH DISTRICT                                                                                      |              |                       |   | 12. MANUFACTURER'S DESIGNATION OF DRILL<br>FALLING 314    |                                |   |  |
| 4. HOLE NO. (As shown on drawing title and file number)<br>SH-157                                                            |              |                       |   | 13. TOTAL NO. OF OVER-BURDEN SAMPLES TAKEN                |                                | 13. TOTAL NO. OF OVER-BURDEN SAMPLES TAKEN   |  |
|   |              |                       |   | 13. TOTAL NO. OF OVER-BURDEN SAMPLES TAKEN                |                                | 13. TOTAL NO. OF OVER-BURDEN SAMPLES TAKEN   |  |
| 5. NAME OF DRILLER<br>DAVID JUSTISS                                                                                          |              |                       |   | 14. TOTAL NUMBER CORE BOXES                               |                                | 14. TOTAL NUMBER CORE BOXES   |  |
| 6. DIRECTION OF HOLE<br><input checked="" type="checkbox"/> VERTICAL <input type="checkbox"/> INCLINED _____ DEG. FROM VERT. |              |                       |   | 15. ELEVATION GROUND WATER N/A                            |                                | 15. ELEVATION GROUND WATER N/A   |  |
|   |              |                       |   | 16. DATE HOLE                                             |                                | 16. DATE HOLE   |  |
|   |              |                       |   | 16. DATE HOLE                                             |                                | 16. DATE HOLE   |  |
| 7. THICKNESS OF OVERBURDEN 59.6' (Water 38.6')                                                                               |              |                       |   | 17. ELEVATION TOP OF HOLE 0.0'                            |                                | 17. ELEVATION TOP OF HOLE 0.0'   |  |
| 8. DEPTH DRILLED INTO ROCK 0.0'                                                                                              |              |                       |   | 18. TOTAL CORE RECOVERY FOR BORING N/A                    |                                | 18. TOTAL CORE RECOVERY FOR BORING N/A   |  |
| 9. TOTAL DEPTH OF HOLE 59.6'                                                                                                 |              |                       |   | 19. SIGNATURE OF INSPECTOR<br>JAMES ARTHUR, P.G.          |                                | 19. SIGNATURE OF INSPECTOR<br>JAMES ARTHUR, P.G.                                                                                                   |  |
| ELEVATION<br>0.0   | DEPTH<br>0.0 | LEGEND                | CLASSIFICATION OF MATERIALS<br>(Description)                                                          | % CORE<br>RECOVER-<br>ERY                                 | BOX OR<br>SAMPLE<br>NO.<br>JAR | REMARKS<br>(Drilling time, water loss, depth of<br>weathering, etc., if applicable)                                                                |  |
|   |              |                       | Water                                                                                                 |                                                           |                                | Scaler change at 35.0'.<br>Set 6" diameter casing by own<br>weight to 43.0'.                                                                       |  |
|   |              |                       | Bottom of Harbor 38.6'                                                                                |                                                           |                                |   |  |
|   |              |                       | (SP) Tan, poorly graded, coarse SAND.                                                                 |                                                           | 1                              | Weight of rods drove splitspoon<br>to 40.1'. Had no recovery, redrove<br>to 40.1' then cont'd. drive to<br>41.6'. Sample 1 from 38.6' to<br>41.6'. |  |
|   |              |                       | Some fine gravel.                                                                                     |                                                           |                                |   |  |
|   |              |                       | (CL) Grey, silty, lean CLAY. Some fine sand,<br>trace of mica.                                        |                                                           | 2                              |   |  |
|   |              |                       |   |                                                           | 3                              |   |  |
|   |              |                       |   |                                                           | 4                              |   |  |
|   |              |                       | (SC) Grey, fine clayey SAND. Some silt,<br>trace of mica.                                             |                                                           | 5                              |   |  |
|   |              |                       | Bottom of Boring 59.6'                                                                                |                                                           |                                |   |  |
|   |              |                       | NOTE: Soils visually field classified in<br>accordance with the United Soil Classification<br>System. |                                                           |                                | BLOWS PER FOOT:<br>Number required to drive 1 1/2" I.D.<br>splitspoon w/140 lb. hammer falling 30".                                                |  |

HOLE NO. V-90A

| DRILLING LOG   |       | South Atlantic |                                                                                   | Savannah, Ga.                                                           |                   | Sheet 1 of 1                                                                      |  |
|---|-------|----------------|-----------------------------------------------------------------------------------|-------------------------------------------------------------------------|-------------------|-----------------------------------------------------------------------------------|--|
| 1. PROJECT<br>Widening & Deepening Savannah Harbor                                                                           |       |                |                                                                                   | 10. SIZE AND TYPE OF BIT<br>3-1/2" ID Sampler                           |                   |                                                                                   |  |
| 2. LOCATION (Continuation of Form)<br>Sta. 94B, N. Side                                                                      |       |                |                                                                                   | 11. DASH FOR ELEVATION SHOWN FORMERLY                                   |                   |                                                                                   |  |
| 3. DRILLING AGENCY<br>Alpine Geophysical Asso.                                                                               |       |                |                                                                                   | 12. MANUFACTURER'S DESIGNATION OF DRILL<br>Alpine 20' Vibratory Sampler |                   |                                                                                   |  |
| 4. HOLE NO. (As shown on drawing hole and file number)<br>V-90A                                                              |       |                |                                                                                   | 13. TOTAL NO. OF OVERBURDEN SAMPLES TAKEN<br>1 0                        |                   |                                                                                   |  |
| 5. NAME OF DRILLER<br>Al Stockel                                                                                             |       |                |                                                                                   | 14. TOTAL NUMBER CORE HOLES<br>1 Plastic Tube                           |                   |                                                                                   |  |
| 6. DIRECTION OF HOLE<br><input checked="" type="checkbox"/> VERTICAL <input type="checkbox"/> INCLINED _____ DEG. FROM VERT. |       |                |                                                                                   | 15. ELEVATION GROUND WATER<br>Tide Gage 6.3                             |                   |                                                                                   |  |
| 7. THICKNESS OF OVERBURDEN                                                                                                   |       |                |                                                                                   | 16. DATE HOLE<br>STARTED 5-24-67 COMPLETED 5-24-67                      |                   |                                                                                   |  |
| 8. DEPTH DRILLED INTO ROCK                                                                                                   |       |                |                                                                                   | 17. ELEVATION TOP OF HOLE<br>-36.7                                      |                   |                                                                                   |  |
| 9. TOTAL DEPTH OF HOLE<br>7.5'                                                                                               |       |                |                                                                                   | 18. TOTAL CORE RECOVERY FOR BORING<br>71 %                              |                   |                                                                                   |  |
|   |       |                |                                                                                   | 19. SIGNATURE OF INSPECTOR<br>J. A. Albritton                           |                   |                                                                                   |  |
| ELEVATION   | DEPTH | LEGEND         | CLASSIFICATION OF MATERIALS<br>(Description)                                      | % CORE RECOVERY                                                         | NO. OF SAMPLE NO. | REMARKS<br>(Drilling time, water loss, depth of overburden, etc., if significant) |  |
| -35.0   |       |                |                                                                                   |                                                                         |                   | Time Sec./Ft.                                                                     |  |
|   |       |                | No Sample                                                                         |                                                                         |                   | Zone-of-Core-Loss 0.5                                                             |  |
| -40.0   |       |                | SM-Green, micaceous, fine, silty sand.                                            | 71                                                                      | V-90A             | -36.7 to -38.9 0.5                                                                |  |
|   |       |                | ML-Green, dense, sandy silt, toward a compaction shale                            | grading below                                                           | -43.0'            | 1.0                                                                               |  |
|   |       |                | BOTTOM OF HOLE -44.2'                                                             |                                                                         |                   | 1.0                                                                               |  |
|   |       |                | Soils field classified in accordance with the Unified Soil Classification System. |                                                                         |                   | 310/0.3 108                                                                       |  |

ONLY

# SAVANNAH HARBOR BORING LOGS

From Station 79+000

To

Station 97+750

| DRILLING LOG                                            |             |             | DIVISION                                                                                             |                              | INSTALLATION                                   |   | Hole No. SH-23                                 |  |
|---------------------------------------------------------|-------------|-------------|---|------------------------------|------------------------------------------------|---|------------------------------------------------|--|
| 1. PROJECT                                              |             |             | South Atlantic                                                                                       |                              | Savannah, GA                                   |   | SHEET 1<br>OF 2 SHEETS                         |  |
| 2. LOCATION (Coordinates or Station)                    |             |             | See Plan Sta 96+500, E of CL, Range 38                                                               |                              | 10. SIZE AND TYPE OF BIT 1 3/8" ID Splitspoon  |   |                                                |  |
| 3. DRILLING AGENCY                                      |             |             | Savannah District                                                                                    |                              | 11. DATUM FOR ELEVATION SHOWN (TBM or MSL)     |   | MLW                                            |  |
| 4. HOLE NO. (As shown on drawing title and file number) |             |             | SH-23                                                                                                |                              | 12. MANUFACTURER'S DESIGNATION OF DRILL        |   | CME 75                                         |  |
| 5. NAME OF FILLER                                       |             |             | T. W. Scott                                                                                          |                              | 13. TOTAL NO. OF OVER-<br>BURDEN SAMPLES TAKEN |   | DISTURBED<br>5<br>UNDISTURBED<br>0             |  |
| 6. DIRECTION OF HOLE                                    |             |             | <input checked="" type="checkbox"/> VERTICAL <input type="checkbox"/> INCLINED _____ DEG. FROM VERT. |                              | 14. TOTAL NUMBER CORE BOXES                    |   |                                                |  |
| 7. THICKNESS OF OVERBURDEN                              |             |             | 56.0'                                                                                                |                              | 15. ELEVATION GROUND WATER                     |   |                                                |  |
| 8. DEPTH DRILLED INTO ROCK                              |             |             | 0.0'                                                                                                 |                              | 16. DATE HOLE                                  |   | STARTED<br>26 Nov 77<br>COMPLETED<br>26 Nov 77 |  |
| 9. TOTAL DEPTH OF HOLE                                  |             |             | -56.0' MLW                                                                                           |                              | 17. ELEVATION TOP OF HOLE                      |   | 0.0 MLW                                        |  |
|                                                         |             |             |   |                              | 18. TOTAL CORE RECOVERY FOR BORING             |   | 5                                              |  |
|                                                         |             |             |   |                              | 19. SIGNATURE OF INSPECTOR                     |   | CHARLES D. GRIFFIN                             |  |
| ELEVATION<br>0.0                                        | DEPTH<br>0' | LEGEND<br>c | CLASSIFICATION OF MATERIALS<br>(Description)<br>d                                                    | % CORE<br>RECOV-<br>ERY<br>e | BOX OR<br>SAMPLE<br>NO.<br>f                   | REMARKS<br>(Drilling time, water loss, depth of<br>weathering, etc., if significant)<br>g           |                                                |  |
|                                                         | 5'          |             | Water                                                                                                |                              |                                                |   |                                                |  |
|                                                         | 10'         |             |   |                              |                                                |   |                                                |  |
|                                                         | 15'         |             |   |                              |                                                |   |                                                |  |
|                                                         | 20'         |             |   |                              |                                                |   |                                                |  |
|                                                         | 25'         |             |   |                              |                                                |   |                                                |  |
|                                                         | 30'         |             |   |                              |                                                |   |                                                |  |
| -30.0                                                   |             |             | continued on sheet 2                                                                                 |                              |                                                |   |                                                |  |
|                                                         |             |             | NOTE: Soils field classified<br>in accordance with the Unified<br>Soil Classification System.        |                              | B-52                                           | BLOWS PER FOOT:<br>Number required to drive<br>1 3/8" ID splitspoon w/<br>140 lb hammer falling 30" |                                                |  |

| DRILLING LOG (Cont Sheet) |       | LOCATION TOP OF HOLE |                                                                   | Hole No.           |                         | SH-23                                                                               |       |
|---------------------------|-------|----------------------|-------------------------------------------------------------------|--------------------|-------------------------|-------------------------------------------------------------------------------------|-------|
| PROJECT                   |       | INSTALLATION         |                                                                   | SHEET              |                         | 2                                                                                   |       |
| Savannah Harbor           |       | Savannah, GA         |                                                                   | OF 2 SHEETS        |                         |                                                                                     |       |
| ELEVATION                 | DEPTH | LOG                  | CLASSIFICATION OF MATERIALS<br>(Description)                      | % CORE<br>RECOVERY | BOX OR<br>SAMPLE<br>NO. | REMARKS<br>(Drilling time, water loss, depth of<br>weathering, etc. if significant) |       |
| a                         | b     | c                    | d                                                                 | e                  | JAR                     | g                                                                                   | Blows |
| -30.5                     | 30'   |                      | Bottom of River -30.5'                                            |                    | 1                       |                                                                                     | 16    |
|                           |       |                      | SP - Tan poorly graded sand                                       |                    |                         |                                                                                     | 12    |
|                           | 35'   |                      |                                                                   |                    | 2                       |                                                                                     | 14    |
|                           |       |                      | Tan and gray                                                      |                    |                         |                                                                                     | 21    |
|                           |       |                      |                                                                   |                    |                         |                                                                                     | 32    |
|                           | 40'   |                      |                                                                   |                    |                         |                                                                                     | 40    |
| -41.0                     |       |                      |                                                                   |                    |                         |                                                                                     | 58    |
|                           |       |                      |                                                                   |                    | 3                       |                                                                                     | 71    |
|                           |       |                      | MH - Dark green hard clayey<br>silt interbedded with fine<br>sand |                    |                         |                                                                                     | 79    |
|                           | 45'   |                      |                                                                   |                    |                         |                                                                                     | 83    |
|                           |       |                      |                                                                   |                    |                         |                                                                                     | 94    |
|                           |       |                      |                                                                   |                    | 4                       |                                                                                     | 100/0 |
|                           | 50'   |                      |                                                                   |                    |                         |                                                                                     | 91    |
|                           |       |                      |                                                                   |                    |                         |                                                                                     | 93    |
|                           |       |                      |                                                                   |                    |                         |                                                                                     | 96    |
|                           |       |                      |                                                                   |                    |                         |                                                                                     | 100   |
| -56.0                     | 55'   |                      |                                                                   |                    | 5                       |                                                                                     | 98    |
|                           |       |                      | Bottom of hole -56.0' MLW                                         |                    |                         |                                                                                     |       |

B-60

B-60



Hole No. SH-23

| DRILLING LOG   |             | DIVISION       | INSTALLATION                                                                                  |                                | SHEET 1<br>OF 2 SHEETS       |   |
|---|-------------|----------------|-----------------------------------------------------------------------------------------------|--------------------------------|------------------------------|---|
| 1. PROJECT<br>Savannah Harbor                                                                                                |             | South Atlantic | Savannah, GA                                                                                  |                                |                              |   |
| 2. LOCATION (Coordinates or Station)<br>See Plan Sta 96+500, E of CL, Range 38                                               |             |                | 10. SIZE AND TYPE OF BIT 1 3/8" ID Splitspoon                                                 |                                |                              |   |
| 3. DRILLING AGENCY<br>Savannah District                                                                                      |             |                | 11. DATUM FOR ELEVATION SHOWN (TBM or MSL)<br>MLW                                             |                                |                              |   |
| 4. HOLE NO. (As shown on drawing title and file number)<br>SH-23                                                             |             |                | 12. MANUFACTURER'S DESIGNATION OF DRILL<br>CME 75                                             |                                |                              |   |
| 5. NAME OF DRILLER<br>T. W. Scott                                                                                            |             |                | 13. TOTAL NO. OF OVER-<br>BURDEN SAMPLES TAKEN                                                |                                | DISTURBED<br>5               | UNDISTURBED<br>0                                                                                    |
| 6. DIRECTION OF HOLE<br><input checked="" type="checkbox"/> VERTICAL <input type="checkbox"/> INCLINED _____ DEG. FROM VERT. |             |                | 14. TOTAL NUMBER CORE BOXES                                                                   |                                |                              |   |
| 7. THICKNESS OF OVERBURDEN<br>56.0'                                                                                          |             |                | 15. ELEVATION GROUND WATER                                                                    |                                |                              |   |
| 8. DEPTH DRILLED INTO ROCK<br>0.0'                                                                                           |             |                | 16. DATE HOLE                                                                                 |                                | STARTED<br>26 Nov 77         | COMPLETED<br>26 Nov 77                                                                              |
| 9. TOTAL DEPTH OF HOLE<br>-56.0' MLW                                                                                         |             |                | 17. ELEVATION TOP OF HOLE<br>0.0 MLW                                                          |                                |                              |   |
|   |             |                | 18. TOTAL CORE RECOVERY FOR BORING<br>%                                                       |                                |                              |   |
|   |             |                | 19. SIGNATURE OF INSPECTOR<br>CHARLES D. GRIFFIN                                              |                                |                              |   |
| ELEVATION<br>0.0   | DEPTH<br>0' | LEGEND<br>c    | CLASSIFICATION OF MATERIALS<br>(Description)<br>d                                             | % CORE<br>RECOVER-<br>ERY<br>e | BOX OR<br>SAMPLE<br>NO.<br>f | REMARKS<br>(Drilling time, water loss, depth of<br>weathering, etc., if significant)<br>g           |
|   | 5'          |                | Water                                                                                         |                                |                              |   |
|   | 10'         |                |                                                                                               |                                |                              |   |
|   | 15'         |                |                                                                                               |                                |                              |   |
|   | 20'         |                |                                                                                               |                                |                              |   |
|   | 25'         |                |                                                                                               |                                |                              |   |
|   | 30'         |                |                                                                                               |                                |                              |   |
| -30.0   |             |                | Continued on sheet 2                                                                          |                                |                              |   |
|   |             |                | NOTE: Soils field classified<br>in accordance with the Unified<br>Soil Classification System. |                                |                              | BLOWS PER FOOT:<br>Number required to drive<br>1 3/8" ID splitspoon w/<br>140 lb hammer falling 30" |

Hole No. SH-24

| DRILLING LOG   |            | DIVISION<br>South Atlantic |   | INSTALLATION<br>Savannah, GA                      |                              | SHEET 1.<br>OF 2 SHEETS                                                                              |  |
|---|------------|----------------------------|---|---------------------------------------------------|------------------------------|---|--|
| 1. PROJECT<br>Savannah Harbor                                                                                                |            |                            |   | 10. SIZE AND TYPE OF BIT<br>1 3/8" ID splitspoon  |                              |   |  |
| 2. LOCATION (Coordinates w/ Station)<br>See Plans Sta 95+500E, R=138"                                                        |            |                            |   | 11. DATUM FOR ELEVATION SHOWN (BSM or MLL)<br>MLW |                              |   |  |
| 3. DRILLING AGENCY<br>Savannah District                                                                                      |            |                            |   | 12. MANUFACTURER'S DESIGNATION OF DRILL<br>CME 75 |                              |   |  |
| 4. HOLE NO. (As shown on drawing title and file number)<br>SH-24                                                             |            |                            |   | 13. TOTAL NO. OF OVER-BURDEN SAMPLES TAKEN        |                              | 13. TOTAL NO. OF OVER-BURDEN SAMPLES TAKEN                                                           |  |
| 5. NAME OF DRILLER<br>T. W. Scott                                                                                            |            |                            |   | 14. TOTAL NUMBER CORE BOXES                       |                              | 14. TOTAL NUMBER CORE BOXES                                                                          |  |
| 6. DIRECTION OF HOLE<br><input checked="" type="checkbox"/> VERTICAL <input type="checkbox"/> INCLINED _____ DEG. FROM VERT. |            |                            |   | 15. ELEVATION GROUND WATER                        |                              | 15. ELEVATION GROUND WATER                                                                           |  |
| 7. THICKNESS OF OVERBURDEN<br>55.5'                                                                                          |            |                            |   | 16. DATE HOLE<br>25 Nov 77                        |                              | 16. DATE HOLE<br>25 Nov 77                                                                           |  |
| 8. DEPTH DRILLED INTO ROCK<br>0.0'                                                                                           |            |                            |   | 17. ELEVATION TOP OF HOLE<br>0.0 MLW              |                              | 17. ELEVATION TOP OF HOLE<br>0.0 MLW                                                                 |  |
| 9. TOTAL DEPTH OF HOLE<br>-55.5' MLW                                                                                         |            |                            |   | 18. TOTAL CORE RECOVERY FOR BORING                |                              | 18. TOTAL CORE RECOVERY FOR BORING                                                                   |  |
|   |            |                            |   | 19. SIGNATURE OF INSPECTOR<br>CHARLES D. GRIFFIN  |                              | 19. SIGNATURE OF INSPECTOR<br>CHARLES D. GRIFFIN                                                     |  |
| ELEVATION<br>a   | DEPTH<br>b | LEGEND<br>c                | CLASSIFICATION OF MATERIALS<br>(Description)<br>d                                                                    | % CORE<br>RECOV-<br>ERY<br>e                      | BOX OR<br>SAMPLE<br>NO.<br>f | REMARKS<br>(Drilling time, water loss, depth of<br>weathering, etc., if significant)<br>g            |  |
|   | 5'         |                            | Water   |                                                   |                              |   |  |
|   | 10'        |                            |   |                                                   |                              |   |  |
|   | 15'        |                            |   |                                                   |                              |   |  |
|   | 20'        |                            |   |                                                   |                              |   |  |
|   | 25'        |                            |   |                                                   |                              |   |  |
| -30.0   | 30'        |                            | Continued on sheet 2<br>NOTE: Soils field classified<br>in accordance with the Unified<br>Soil Classification System |                                                   |                              | Blows Per Foot: Number<br>required to drive 1 3/8"<br>ID splitspoon w/140 lb.<br>hammer falling 30". |  |

| DRILLING LOG (Cont Sheet) |            | LOCATION TOP OF HOLE |                                                                  | Hole No. SH-24       |                                                                                        |
|---------------------------|------------|----------------------|------------------------------------------------------------------|----------------------|----------------------------------------------------------------------------------------|
| PROJECT                   |            | INSTALLATION         |                                                                  | SHEET 2 OF 2 SHEETS  |                                                                                        |
| Savannah Harbor           |            | Savannah, GA         |                                                                  |                      |                                                                                        |
| ELEVATION<br>a            | DEPTH<br>b | LEGEND               | CLASSIFICATION OF MATERIALS<br>(Description)<br>d                | % CORE RECOVERY<br>e | REMARKS<br>(Drilling time, water loss, depth of weathering, etc., if significant)<br>f |
| 31.5                      | 30'        |                      | Bottom of river -31.5'                                           | TAR                  | Blows                                                                                  |
|                           |            |                      | SP- Tan poorly graded sand                                       | 1                    | 7                                                                                      |
|                           | 35'        |                      | Tan and gray                                                     |                      | 14                                                                                     |
|                           |            |                      |                                                                  | 2                    | 15                                                                                     |
|                           |            |                      |                                                                  |                      | 19                                                                                     |
|                           | 40'        |                      | Tan                                                              | 3                    | 25                                                                                     |
| -41.0                     |            |                      |                                                                  |                      | 61                                                                                     |
|                           |            |                      | MH - Dark green hard clayey silt interbedded with some fine sand | 4                    | 64                                                                                     |
|                           | 45'        |                      |                                                                  |                      | 55                                                                                     |
|                           |            |                      |                                                                  | 5                    | 66                                                                                     |
|                           |            |                      |                                                                  |                      | 71                                                                                     |
|                           | 50'        |                      |                                                                  |                      | 83                                                                                     |
|                           |            |                      |                                                                  |                      | 94                                                                                     |
|                           |            |                      |                                                                  |                      | 100/0.7                                                                                |
| -55.5                     | 55'        |                      | Bottom of hole -55.5' MLW                                        |                      | 94                                                                                     |
|                           |            |                      |                                                                  |                      | 97                                                                                     |

Hole No. SH-25

| DRILLING LOG   |       | DIVISION<br>South Atlantic |                                                         | INSTALLATION<br>Savannah, GA                                                                  |                   | SHEET 1<br>OF 2 SHEETS                                                            |  |
|---|-------|----------------------------|---------------------------------------------------------|-----------------------------------------------------------------------------------------------|-------------------|-----------------------------------------------------------------------------------|--|
| 1. PROJECT<br>Savannah Harbor                                                                                                |       |                            |                                                         | 10. SIZE AND TYPE OF BIT 1 3/8" ID splitspoon                                                 |                   |                                                                                   |  |
| 2. LOCATION (Coordinates or Station)<br>See Plan Sta 94+500E, R="37"                                                         |       |                            |                                                         | 11. DATUM FOR ELEVATION SHOWN (TBM or MSL)<br>MLW                                             |                   |                                                                                   |  |
| 3. DRILLING AGENCY<br>Savannah District                                                                                      |       |                            |                                                         | 12. MANUFACTURER'S DESIGNATION OF DRILL<br>Sprague and Henwood                                |                   |                                                                                   |  |
| 4. HOLE NO. (As shown on drawing title and file number)<br>SH-25                                                             |       |                            |                                                         | 13. TOTAL NO. OF OVER-BURDEN SAMPLES TAKEN                                                    |                   | DISTURBED<br>8<br>UNDISTURBED<br>0                                                |  |
| 5. NAME OF DRILLER<br>Perry Rountree                                                                                         |       |                            |                                                         | 14. TOTAL NUMBER CORE BOXES                                                                   |                   |                                                                                   |  |
| 6. DIRECTION OF HOLE<br><input checked="" type="checkbox"/> VERTICAL <input type="checkbox"/> INCLINED _____ DEG. FROM VERT. |       |                            |                                                         | 15. ELEVATION GROUND WATER                                                                    |                   |                                                                                   |  |
| 7. THICKNESS OF OVERBURDEN 55.5'                                                                                             |       |                            |                                                         | 16. DATE HOLE                                                                                 |                   | STARTED<br>27 Oct 77<br>COMPLETED<br>27 Oct 77                                    |  |
| 8. DEPTH DRILLED INTO ROCK 0.0'                                                                                              |       |                            |                                                         | 17. ELEVATION TOP OF HOLE 0.0 MLW                                                             |                   | 18. TOTAL CORE RECOVERY FOR BORING %                                              |  |
| 9. TOTAL DEPTH OF HOLE -55.5' MLW                                                                                            |       |                            |                                                         | 19. SIGNATURE OF INSPECTOR<br>CHARLES D. GRIFFIN                                              |                   |                                                                                   |  |
| ELEVATION   | DEPTH | LEGEND                     | CLASSIFICATION OF MATERIALS<br>(Description)            | % CORE RECOVERY                                                                               | BOX OR SAMPLE NO. | REMARKS<br>(Drilling time, water loss, depth of weathering, etc., if significant) |  |
| 0.0 MLW   | 0' b  | c                          | d                                                       | e                                                                                             | f                 | g                                                                                 |  |
| -1.5   |       |                            | Water<br>Bottom of river -1.5'                          |                                                                                               | JAR               | Blows                                                                             |  |
|   | 5'    |                            | SM - Gray and brown fine and medium silty sand          |                                                                                               | 1                 | 9                                                                                 |  |
|   |       |                            |                                                         |                                                                                               |                   | 11                                                                                |  |
|   |       |                            | Greenish gray fine silty sand                           |                                                                                               | 2                 | 11                                                                                |  |
|   | 10'   |                            | With some soft silt layers                              |                                                                                               |                   | 13                                                                                |  |
|   |       |                            |                                                         |                                                                                               |                   | 9                                                                                 |  |
|   |       |                            |                                                         |                                                                                               |                   | 7                                                                                 |  |
|   |       |                            |                                                         |                                                                                               |                   | 5                                                                                 |  |
|   | 15'   |                            | SM - MH - Gray fine silty sand with layers of soft silt |                                                                                               | 3                 | 4                                                                                 |  |
|   |       |                            |                                                         |                                                                                               |                   | 12                                                                                |  |
| -16.5   |       |                            | SP - Tan poorly graded sand                             |                                                                                               | 4                 | 16                                                                                |  |
|   | 20'   |                            |                                                         |                                                                                               |                   | 21                                                                                |  |
|   |       |                            |                                                         |                                                                                               |                   | 29                                                                                |  |
|   |       |                            |                                                         |                                                                                               |                   | 37                                                                                |  |
|   | 25'   |                            |                                                         |                                                                                               | 5                 | 35                                                                                |  |
|   |       |                            |                                                         |                                                                                               |                   | 32                                                                                |  |
|   |       |                            |                                                         |                                                                                               |                   | 39                                                                                |  |
|   |       |                            |                                                         |                                                                                               |                   | 41                                                                                |  |
|   |       |                            |                                                         |                                                                                               |                   | 50                                                                                |  |
| -30.0   | 30'   |                            | Continued on sheet 2                                    |                                                                                               |                   | 55                                                                                |  |
| NOTE: Soils field classified in accordance with the Unified Soil Classification System.                                      |       |                            |                                                         | BLOWS PER FOOT:<br>Number required to drive 1 3/8" ID splitspoon w/ 140 lb hammer falling 30' |                   |                                                                                   |  |

| DRILLING LOG (Cont Sheet) |       |         | FROM TOP OF HOLE                                                           |                    | 0.0 MLW                 |                                                                                      | Hole No. SH-25 |    |
|---------------------------|-------|---------|----------------------------------------------------------------------------|--------------------|-------------------------|--------------------------------------------------------------------------------------|----------------|----|
| PROJECT                   |       |         | INSTALLATION                                                               |                    |                         | SHEET 2                                                                              |                |    |
| Savannah Harbor           |       |         | Savannah, GA                                                               |                    |                         | OF 2 SHEETS                                                                          |                |    |
| ELEVATION                 | DEPTH | LOG NO. | CLASSIFICATION OF MATERIALS<br>(Description)                               | % CORE<br>RECOVERY | BOX OR<br>SAMPLE<br>NO. | REMARKS<br>(Drilling time, water loss, depth of<br>weathering, etc., if significant) |                |    |
| a                         | 30b   | c       | d                                                                          | e                  | JAR                     | g                                                                                    | Blows          |    |
|                           |       |         | SP - Tan poorly graded sand                                                |                    |                         |                                                                                      | 34             |    |
|                           |       |         |                                                                            |                    |                         | 6                                                                                    |                | 27 |
|                           | 35'   |         |                                                                            |                    |                         |                                                                                      |                | 31 |
|                           |       |         |                                                                            |                    |                         |                                                                                      |                | 29 |
|                           |       |         |                                                                            |                    |                         |                                                                                      |                | 23 |
|                           | 40'   |         | SM - Dark green fine cemented<br>silty sand                                |                    |                         |                                                                                      | 19             |    |
|                           |       |         |                                                                            |                    |                         |                                                                                      |                | 21 |
|                           |       |         |                                                                            |                    |                         |                                                                                      |                | 14 |
|                           | 45'   |         |                                                                            |                    |                         |                                                                                      |                | 21 |
|                           |       |         |                                                                            |                    |                         |                                                                                      |                | 24 |
| -46.5                     |       |         |                                                                            |                    | 7                       |                                                                                      | 28             |    |
|                           | 50'   |         | MH - Dark green hard clayey<br>silt interbedded with fine<br>sand and mica |                    |                         |                                                                                      | 64             |    |
| -51.0                     |       |         |                                                                            |                    |                         |                                                                                      |                | 73 |
|                           |       |         |                                                                            |                    |                         | 8                                                                                    |                | 88 |
|                           |       |         |                                                                            |                    |                         |                                                                                      |                | 70 |
| -55.5                     | 55'   |         | Bottom of hole -55.5' MLW                                                  |                    |                         |                                                                                      |                | 66 |

Hole No. SH-26

| DRILLING LOG   |                 | DIVISION<br>South Atlantic | INSTALLATION<br>Savannah, GA                                                                                          |                              | SHEET 1<br>OF 4 SHEETS                         |   |
|---|-----------------|----------------------------|---|------------------------------|------------------------------------------------|---|
| 1. PROJECT<br>Savannah Harbor                                                                                                |                 |                            | 10. SIZE AND TYPE OF BIT: 1 3/8" ID Splitspoon                                                                        |                              |                                                |   |
| 2. LOCATION (Coordinates or Station)<br>See Plan Sta 924750E, R=136"                                                         |                 |                            | 11. DATUM FOR ELEVATION SHOWN (TBM or MSL)<br>Sprague and Henwood                                                     |                              |                                                |   |
| 3. DRILLING AGENCY<br>Savannah District                                                                                      |                 |                            | 12. MANUFACTURER'S DESIGNATION OF DRILL                                                                               |                              |                                                |   |
| 4. HOLE NO. (As shown on drawing title and file number)<br>SH-26                                                             |                 |                            | 13. TOTAL NO. OF OVER-<br>BURDEN SAMPLES TAKEN                                                                        |                              | DISTURBED<br>6<br>UNDISTURBED<br>0             |   |
| 5. NAME OF DRILLER<br>Perry Rountree                                                                                         |                 |                            | 14. TOTAL NUMBER CORE BOXES                                                                                           |                              |                                                |   |
| 6. DIRECTION OF HOLE<br><input checked="" type="checkbox"/> VERTICAL <input type="checkbox"/> INCLINED _____ DEG. FROM VERT. |                 |                            | 15. ELEVATION GROUND WATER                                                                                            |                              |                                                |   |
| 7. THICKNESS OF OVERBURDEN<br>55.0'                                                                                          |                 |                            | 16. DATE HOLE   |                              | STARTED<br>28 Oct 77<br>COMPLETED<br>28 Oct 77 |   |
| 8. DEPTH DRILLED INTO ROCK<br>0.0'                                                                                           |                 |                            | 17. ELEVATION TOP OF HOLE<br>0.0 MLW                                                                                  |                              |                                                |   |
| 9. TOTAL DEPTH OF HOLE<br>-55.0' MLW                                                                                         |                 |                            | 18. TOTAL CORE RECOVERY FOR BORING<br>%                                                                               |                              |                                                |   |
|   |                 |                            | 19. SIGNATURE OF INSPECTOR<br>CHARLES D. GRIFFIN                                                                      |                              |                                                |   |
| ELEVATION<br>0.0 MLW   | DEPTH<br>0' MLW | LEGEND<br>c                | CLASSIFICATION OF MATERIALS<br>(Description)<br>d                                                                     | % CORE<br>RECOV-<br>ERY<br>e | BOX OR<br>SAMPLE<br>NO.<br>f                   | REMARKS<br>(Drilling time, water loss, depth of<br>weathering, etc., if significant)<br>g          |
|   | 5'              |                            | Water   |                              |                                                |   |
|   | 10'             |                            |   |                              |                                                |   |
|   | 15'             |                            | Bottom of river -14.5'                                                                                                |                              | JAR                                            | Blows                                                                                              |
|   |                 |                            | SM- Gray and brown fine and<br>medium silty sand                                                                      |                              | 1                                              |   |
|   | 20'             |                            | GM - Light gray and tan<br>coarse sand and gravel                                                                     |                              | 2                                              |   |
|   | 25'             |                            |   |                              | 3                                              |   |
|   | 30'             |                            | SP - Light gray poorly<br>graded sand                                                                                 |                              | 4                                              |   |
|   |                 |                            | Continued on sheet 2<br>NOTE: Soils field classified<br>in accordance with the Unified<br>Soil Classification System. |                              |                                                | Blows Per Foot:<br>Number required to drive<br>1 3/8" ID splitspoon w/<br>140 lb hammer falling 30 |

| DRILLING LOG (Cont Sheet) |       | FROM TOP OF HOLE |                                                           | Hole No. SH-26          |                         |                                                                                      |
|---------------------------|-------|------------------|-----------------------------------------------------------|-------------------------|-------------------------|--------------------------------------------------------------------------------------|
| PROJECT                   |       | 0.0 MLW          |                                                           | SHEET 2                 |                         |                                                                                      |
| Savannah Harbor           |       | Savannah, GA     |                                                           | OF 2 SHEETS             |                         |                                                                                      |
| ELEVATION                 | DEPTH | LEGEND           | CLASSIFICATION OF MATERIALS<br>(Description)              | % CORE<br>RECOV.<br>ERY | BOX OR<br>SAMPLE<br>NO. | REMARKS<br>(Drilling time, water loss, depth of<br>weathering, etc., if significant) |
| s                         | 38'   | c                | d                                                         | e                       | f                       | g                                                                                    |
|                           |       |                  | SP - Light gray poorly<br>graded sand                     |                         | JAR<br>4                | 28                                                                                   |
|                           |       |                  |                                                           |                         |                         | 25                                                                                   |
|                           |       |                  |                                                           |                         |                         | 31                                                                                   |
|                           | 35'   |                  |                                                           |                         |                         | 29                                                                                   |
|                           |       |                  |                                                           |                         |                         | 34                                                                                   |
|                           |       |                  |                                                           |                         |                         | 38                                                                                   |
|                           | 40'   |                  |                                                           |                         |                         | 33                                                                                   |
|                           |       |                  |                                                           |                         |                         | 35                                                                                   |
|                           |       |                  |                                                           |                         |                         | 40                                                                                   |
|                           | 45'   |                  |                                                           |                         |                         | 38                                                                                   |
|                           |       |                  |                                                           |                         |                         | 35                                                                                   |
| -47.5                     |       |                  |                                                           |                         |                         | 31                                                                                   |
|                           |       |                  | SM - Dark green fine<br>cemented silty sand               |                         | 5                       | 56                                                                                   |
|                           | 50'   |                  |                                                           |                         |                         | 61                                                                                   |
|                           |       |                  | with hard silt layers,<br>micaceous                       |                         |                         | 69                                                                                   |
| -53.5                     |       |                  | MH - Dark green hard clayey<br>silt with fine sand lenses |                         |                         | 70                                                                                   |
| -55.0                     | 55'   |                  | micaceous<br>Bottom of hole -55.0' MLW                    |                         | 6                       | 68                                                                                   |

Hole No. SH-27

| DRILLING LOG                                                                                         |             | DIVISION       | INSTALLATION                                                                                  |   | SHEET 1<br>OF 2 SHEETS       |                                                                                           |
|---|-------------|----------------|-----------------------------------------------------------------------------------------------|---|------------------------------|-------------------------------------------------------------------------------------------|
| 1. PROJECT                                                                                           |             | South Atlantic | Savannah, GA                                                                                  |   |                              |                                                                                           |
| Savannah Harbor                                                                                      |             |                | 10. SIZE AND TYPE OF BIT 1 3/8" ID splitspoon                                                 |   |                              |                                                                                           |
| 2. LOCATION (Coordinates or Station)                                                                 |             |                | 11. DATUM FOR ELEVATION SHOWN (TBM or MSL)                                                    |   |                              |                                                                                           |
| See Plan Sta 89+0.00E, R= "35"                                                                       |             |                | MLW                                                                                           |   |                              |                                                                                           |
| 3. DRILLING AGENCY                                                                                   |             |                | 12. MANUFACTURER'S DESIGNATION OF DRILL                                                       |   |                              |                                                                                           |
| Savannah District                                                                                    |             |                | CMP 75                                                                                        |   |                              |                                                                                           |
| 4. HOLE NO. (As shown on covering title and file number)                                             |             | SH-27          | 13. TOTAL NO. OF OVER-BURDEN SAMPLES TAKEN                                                    |   | DISTURBED                    | UNDISTURBED                                                                               |
|   |             |                | 4                                                                                             |   | 0                            |                                                                                           |
| 5. NAME OF OPERATOR                                                                                  |             |                | 14. TOTAL NUMBER CORE BOXES                                                                   |   |                              |                                                                                           |
| T. W. Scott                                                                                          |             |                | 15. ELEVATION GROUND WATER                                                                    |   |                              |                                                                                           |
| 6. DIRECTION OF HOLE                                                                                 |             |                | 16. DATE HOLE                                                                                 |   | STARTED                      | COMPLETED                                                                                 |
| <input checked="" type="checkbox"/> VERTICAL <input type="checkbox"/> INCLINED _____ DEG. FROM VERT. |             |                | 23 Nov 77                                                                                     |   | 23 Nov 77                    |                                                                                           |
| 7. THICKNESS OF OVERBURDEN                                                                           |             | 55.0'          | 17. ELEVATION TOP OF HOLE                                                                     |   | 0.0 MLW                      |                                                                                           |
| 8. DEPTH DRILLED INTO ROCK                                                                           |             | 0.0'           | 18. TOTAL CORE RECOVERY FOR BORING                                                            |   | %                            |                                                                                           |
| 9. TOTAL DEPTH OF HOLE                                                                               |             | -55.0' MLW     | 19. SIGNATURE OF INSPECTOR                                                                    |   | CHARLES D. CRIEEN            |                                                                                           |
| ELEVATION<br>0.0.                                                                                    | DEPTH<br>0' | LEGEND<br>c    | CLASSIFICATION OF MATERIALS<br>(Description)<br>d                                             | % CORE<br>RECOVERY<br>e                                                                             | BOX OR<br>SAMPLE<br>NO.<br>f | REMARKS<br>(Drilling time, water loss, depth of<br>weathering, etc., if significant)<br>g |
|   | 5'          |                | Water                                                                                         |   |                              |                                                                                           |
|   | 10'         |                |                                                                                               |   |                              |                                                                                           |
|   | 15'         |                |                                                                                               |   |                              |                                                                                           |
|   | 20'         |                |                                                                                               |   |                              |                                                                                           |
|   | 25'         |                |                                                                                               |   |                              |                                                                                           |
|   | 30'         |                |                                                                                               |   |                              |                                                                                           |
| -30.0                                                                                                |             |                |                                                                                               |   |                              |                                                                                           |
|   |             |                | Continued on sheet 2                                                                          |   |                              |                                                                                           |
|   |             |                | NOTE: Soils field classified<br>in accordance with the Unified<br>Soil Classification System. | BLOWS PER FOOT:<br>Number required to drive<br>1 3/8" ID splitspoon w/<br>140 lb hammer falling 30' |                              |                                                                                           |



Hole No. SH-28

| DRILLING LOG   |       | DIVISION       | INSTALLATION                                                                            |                 | SHEET                  |                                                                                               |
|---|-------|----------------|-----------------------------------------------------------------------------------------|-----------------|------------------------|-----------------------------------------------------------------------------------------------|
|   |       | South Atlantic | Savannah, GA                                                                            |                 | 1<br>OF 2 SHEETS       |                                                                                               |
| 1. PROJECT<br>Savannah Harbor                                                                                                |       |                | 10. SIZE AND TYPE OF BIT 1 3/8" ID splitspoon                                           |                 |                        |                                                                                               |
| 2. LOCATION (Coordinates or Station)<br>See Plan Sta 88+0005, R=133"                                                         |       |                | 11. DATUM FOR ELEVATION SHOWN (TBM or MSL)<br>MLW                                       |                 |                        |                                                                                               |
| 3. DRILLING AGENCY<br>Savannah District                                                                                      |       |                | 12. MANUFACTURER'S DESIGNATION OF DRILL<br>CME 75                                       |                 |                        |                                                                                               |
| 4. HOLE NO. (As shown on drawing title and file number)<br>SH-28                                                             |       |                | 13. TOTAL NO. OF OVER-BURDEN SAMPLES TAKEN                                              |                 | DISTURBED<br>4         |                                                                                               |
|   |       |                |                                                                                         |                 | UNDISTURBED<br>0       |                                                                                               |
| 5. NAME OF OPERATOR<br>T. W. Scott                                                                                           |       |                | 14. TOTAL NUMBER CORE BOXES                                                             |                 |                        |                                                                                               |
| 6. DIRECTION OF HOLE<br><input checked="" type="checkbox"/> VERTICAL <input type="checkbox"/> INCLINED _____ DEG. FROM VERT. |       |                | 15. ELEVATION GROUND WATER                                                              |                 |                        |                                                                                               |
|   |       |                | 16. DATE HOLE                                                                           |                 | STARTED<br>22 Nov 77   |                                                                                               |
|   |       |                |                                                                                         |                 | COMPLETED<br>22 Nov 77 |                                                                                               |
| 7. THICKNESS OF OVERBURDEN<br>56.0'                                                                                          |       |                | 17. ELEVATION TOP OF HOLE<br>0.0 MLW                                                    |                 |                        |                                                                                               |
| 8. DEPTH DRILLED INTO ROCK<br>0.0'                                                                                           |       |                | 18. TOTAL CORE RECOVERY FOR BORING<br>1                                                 |                 |                        |                                                                                               |
| 9. TOTAL DEPTH OF HOLE<br>-56.0' MLW                                                                                         |       |                | 19. SIGNATURE OF INSPECTOR<br>CHARLES D. GRIFFIN                                        |                 |                        |                                                                                               |
| ELEVATION   | DEPTH | LEGEND         | CLASSIFICATION OF MATERIALS<br>(Description)                                            | % CORE RECOVERY | BOX OR SAMPLE NO.      | REMARKS<br>(Drilling time, water loss, depth of weathering, etc., if significant)             |
| 0.0 MLW   | 0'    | c              |                                                                                         |                 |                        |                                                                                               |
|   | 5'    |                | Water                                                                                   |                 |                        |                                                                                               |
|   | 10'   |                |                                                                                         |                 |                        |                                                                                               |
|   | 15'   |                |                                                                                         |                 |                        |                                                                                               |
|   | 20'   |                |                                                                                         |                 |                        |                                                                                               |
|   | 25'   |                |                                                                                         |                 |                        |                                                                                               |
| -30.0   | 30'   |                | Continued on sheet 2                                                                    |                 |                        |                                                                                               |
|   |       |                | NOTE: Soils field classified in accordance with the Unified Soil Classification System. |                 |                        |                                                                                               |
|   |       |                |                                                                                         |                 |                        | BLOWS PER FOOT:<br>Number required to drive 1 3/8" ID splitspoon w/ 140 lb hammer falling 30' |

| DRILLING LOG (Cont Sheet) |            |             | ATION TOP OF HOLE                                         |                              | Hole No. SH-28               |                                                                                           |
|---------------------------|------------|-------------|-----------------------------------------------------------|------------------------------|------------------------------|-------------------------------------------------------------------------------------------|
| PROJECT Savannah Harbor   |            |             | INSTALLATION Savannah, GA                                 |                              | SHEET 2 OF 2 SHEETS          |                                                                                           |
| ELEVATION<br>a            | DEPTH<br>b | LEGEND<br>c | CLASSIFICATION OF MATERIALS<br>(Description)<br>d         | % CORE<br>RECOV.<br>ERY<br>e | BOX OR<br>SAMPLE<br>NO.<br>f | REMARKS<br>(Drilling time, water loss, depth of<br>weathering, etc., if significant)<br>g |
| -33.5                     | 30'        |             | Water                                                     |                              |                              |                                                                                           |
|                           |            |             | Bottom of river -33.5'                                    |                              | JAR                          | Blows                                                                                     |
|                           | 35'        |             | SP-SM - Tan medium & coarse<br>silty & poorly graded sand |                              | 1                            | 10                                                                                        |
|                           |            |             | Tan and greenish gray                                     |                              |                              | 11                                                                                        |
|                           |            |             |                                                           |                              |                              | 19                                                                                        |
|                           | 40'        |             |                                                           |                              | 2                            | 25                                                                                        |
|                           |            |             |                                                           |                              |                              | 24                                                                                        |
|                           |            |             | SM - Dark green very fine<br>cemented silty sand          |                              | 3                            | 42                                                                                        |
|                           |            |             |                                                           |                              |                              | 31                                                                                        |
|                           | 45'        |             |                                                           |                              |                              | 47                                                                                        |
|                           |            |             |                                                           |                              |                              | 68                                                                                        |
|                           |            |             |                                                           |                              |                              | 79                                                                                        |
|                           | 50'        |             |                                                           |                              | 4                            | 88                                                                                        |
|                           |            |             |                                                           |                              |                              | 91                                                                                        |
|                           |            |             |                                                           |                              |                              | 100/0.9                                                                                   |
|                           | 55'        |             |                                                           |                              |                              | 94                                                                                        |
| -56.0                     |            |             | Bottom of hole -56.0 MLW                                  |                              |                              | 91                                                                                        |

| DRILLING LOG (Cont Sheet) |               |             | LOCATION TOP OF HOLE                                        |                              | Hole No. SH-27               |                                                                                           |       |
|---------------------------|---------------|-------------|-------------------------------------------------------------|------------------------------|------------------------------|-------------------------------------------------------------------------------------------|-------|
| PROJECT                   |               |             | INSTALLATION                                                |                              |                              | SHEET 2<br>OF 2 SHEETS                                                                    |       |
| ELEVATION<br>a            | DEPTH<br>30 b | LEGEND<br>c | CLASSIFICATION OF MATERIALS<br>(Description)<br>d           | % CORE<br>RECOV-<br>ERY<br>e | BOX OR<br>SAMPLE<br>NO.<br>f | REMARKS<br>(Drilling time, water loss, depth of<br>weathering, etc., if significant)<br>g |       |
|                           |               |             | Water                                                       |                              |                              |                                                                                           |       |
| -35.5                     | 35'           |             | Bottom of river -35.5'                                      |                              | JAR                          |                                                                                           | Blows |
|                           |               |             | SP-SM - Tan and gray medium<br>poorly graded and silty sand |                              | 1                            |                                                                                           | 4     |
|                           | 40'           |             |                                                             |                              |                              |                                                                                           | 6     |
|                           |               |             |                                                             |                              | 2                            |                                                                                           | 6     |
|                           |               |             |                                                             |                              |                              |                                                                                           | 10    |
| -44.0                     |               |             |                                                             |                              |                              |                                                                                           | 23    |
|                           | 45'           |             | SM - Dark green very fine<br>cemented silty sand            |                              | 3                            |                                                                                           | 41    |
|                           |               |             |                                                             |                              |                              |                                                                                           | 50    |
|                           |               |             |                                                             |                              |                              |                                                                                           | 62    |
|                           | 50'           |             |                                                             |                              |                              |                                                                                           | 58    |
|                           |               |             |                                                             |                              | 4                            |                                                                                           | 60    |
|                           |               |             |                                                             |                              |                              |                                                                                           | 71    |
|                           |               |             |                                                             |                              |                              |                                                                                           | 88    |
| -55.0                     | 55'           |             | Bottom of hole -55.0' MLW                                   |                              |                              |                                                                                           | 75    |

Hole No. SH-29

| DRILLING LOG   |             | DIVISION<br>South Atlantic |                                                   | INSTALLATION<br>Savannah, GA                                                                  |                              | SHEET 1<br>OF 3 SHEETS                                                                    |       |
|---|-------------|----------------------------|---------------------------------------------------|-----------------------------------------------------------------------------------------------|------------------------------|-------------------------------------------------------------------------------------------|-------|
| 1. PROJECT<br>Savannah Harbor                                                                                                |             |                            |                                                   | 10. SIZE AND TYPE OF BIT 1 3/8" ID splitspoon                                                 |                              |                                                                                           |       |
| 2. LOCATION (Coordinates or Sounding)<br>See Plan Sta 8+000E, R=1133"                                                        |             |                            |                                                   | 11. DATUM FOR ELEVATION SHOWN (TBM or MLL)<br>MLW                                             |                              |                                                                                           |       |
| 3. DRILLING AGENCY<br>Savannah District                                                                                      |             |                            |                                                   | 12. MANUFACTURER'S DESIGNATION OF DRILL<br>Sprague and Henwood                                |                              |                                                                                           |       |
| 4. HOLE NO. (As shown on drawing title and file number)<br>SH-29                                                             |             |                            |                                                   | 13. TOTAL NO. OF OVER-<br>BURDEN SAMPLES TAKEN                                                |                              | DISTURBED<br>8<br>UNDISTURBED<br>0                                                        |       |
| 5. NAME OF DRILLER<br>Perry Rountree                                                                                         |             |                            |                                                   | 14. TOTAL NUMBER CORE BOXES                                                                   |                              |                                                                                           |       |
| 6. DIRECTION OF HOLE<br><input checked="" type="checkbox"/> VERTICAL <input type="checkbox"/> INCLINED _____ DEG. FROM VERT. |             |                            |                                                   | 15. ELEVATION GROUND WATER                                                                    |                              |                                                                                           |       |
| 7. THICKNESS OF OVERBURDEN<br>56.0'                                                                                          |             |                            |                                                   | 16. DATE HOLE                                                                                 |                              | STARTED<br>29 Oct 77<br>COMPLETED<br>29 Oct 77                                            |       |
| 8. DEPTH DRILLED INTO ROCK<br>0.0'                                                                                           |             |                            |                                                   | 17. ELEVATION TOP OF HOLE<br>-0.6 MLW                                                         |                              |                                                                                           |       |
| 9. TOTAL DEPTH OF HOLE<br>-56.0' MLW                                                                                         |             |                            |                                                   | 18. TOTAL CORE RECOVERY FOR BORING<br>%                                                       |                              |                                                                                           |       |
|   |             |                            |                                                   | 19. SIGNATURE OF INSPECTOR<br>CHARLES D. GRIFFIN                                              |                              |                                                                                           |       |
| ELEVATION<br>0.0 MLW   | DEPTH<br>0' | LEGEND<br>c                | CLASSIFICATION OF MATERIALS<br>(Description)<br>d | % CORE<br>RECOV-<br>ERY<br>e                                                                  | BOX OR<br>SAMPLE<br>NO.<br>f | REMARKS<br>(Drilling time, water loss, depth of<br>weathering, etc., if significant)<br>g |       |
|   | 5'          |                            | Water                                             |                                                                                               |                              |                                                                                           |       |
| -11.0   | 10'         |                            | Bottom of river -11.0'                            |                                                                                               | JAR                          |                                                                                           | Blows |
|   | 15'         |                            | SP - Tan poorly graded sand                       |                                                                                               | 1                            |                                                                                           | 13    |
|   |             |                            |                                                   |                                                                                               |                              |                                                                                           | 18    |
|   |             |                            | Tan and gray                                      |                                                                                               | 2                            |                                                                                           | 25    |
|   |             |                            |                                                   |                                                                                               |                              |                                                                                           | 31    |
|   | 20'         |                            |                                                   |                                                                                               |                              |                                                                                           | 38    |
|   |             |                            |                                                   |                                                                                               | 3                            |                                                                                           | 58    |
|   |             |                            |                                                   |                                                                                               |                              |                                                                                           | 84    |
|   | 25'         |                            |                                                   |                                                                                               |                              |                                                                                           | 51    |
|   |             |                            |                                                   |                                                                                               | 4                            |                                                                                           | 42    |
|   |             |                            |                                                   |                                                                                               |                              |                                                                                           | 29    |
|   |             |                            |                                                   |                                                                                               |                              |                                                                                           | 30    |
| 30.0   | 30'         |                            | Continued on sheet 2                              |                                                                                               |                              |                                                                                           | 39    |
| NOTE: Soils field classified in accordance with the Unified Soil Classification System.                                      |             |                            |                                                   | BLOWS PER FOOT:<br>Number required to drive 1 3/8" ID splitspoon w/ 140 lb hammer falling 30' |                              |                                                                                           |       |

| DRILLING LOG (Cont Sheet) |       | ATION TOP OF HOLE |                             | 0.0 MLW   |        | Hole No.                             |       | SH-29 |  |
|---------------------------|-------|-------------------|-----------------------------|-----------|--------|--------------------------------------|-------|-------|--|
| PROJECT                   |       |                   | INSTALLATION                |           |        | SHEET 2                              |       |       |  |
| Savannah Harbor           |       |                   | Savannah, GA                |           |        | OF 2 SHEETS                          |       |       |  |
| ELEVATION                 | DEPTH | LOG               | CLASSIFICATION OF MATERIALS | % CORE    | BOX OR | REMARKS                              |       |       |  |
| a                         | 30'   |                   | (Description)               | RECOVERED | SAMPLE | (Drilling time, water loss, depth of |       |       |  |
|                           |       |                   | u                           | e         | JAR    | weathering, etc., if significant)    |       |       |  |
|                           |       |                   |                             |           |        | #                                    | BLOWS |       |  |
|                           |       |                   |                             |           |        |                                      |       | 36    |  |
|                           |       |                   | SP - Tan and gray poorly    |           | 5      |                                      |       | 41    |  |
|                           |       |                   | graded sand                 |           |        |                                      |       | 48    |  |
|                           | 35'   |                   |                             |           |        |                                      |       | 44    |  |
|                           |       |                   |                             |           |        |                                      |       | 39    |  |
|                           |       |                   |                             |           |        |                                      |       | 35    |  |
|                           | 40'   |                   |                             |           |        |                                      |       | 33    |  |
|                           |       |                   | With some gravel            |           |        |                                      |       | 38    |  |
|                           |       |                   |                             |           |        |                                      |       | 40    |  |
|                           |       |                   |                             |           |        |                                      |       | 48    |  |
|                           | 45'   |                   | Tan poorly graded sand      |           | 6      |                                      |       | 34    |  |
|                           |       |                   |                             |           |        |                                      |       | 31    |  |
|                           |       |                   |                             |           |        |                                      |       | 29    |  |
| -48.5                     | 50'   |                   | MH - Dark green hard clayey |           | 7      |                                      |       | 77    |  |
|                           |       |                   | silt                        |           |        |                                      |       | 84    |  |
|                           |       |                   |                             |           |        |                                      |       | 90    |  |
|                           | 55'   |                   |                             |           | 8      |                                      |       | 88    |  |
| -56.0                     |       |                   | Bottom of hole -56.0' MLW   |           |        |                                      |       |       |  |

Hole No. SH-67

| DRILLING LOG   |             | DIVISION<br>South Atlantic                       |   | INSTALLATION<br>Savannah, GA                      |                        | SHEET<br>OF 1 SHEETS                                                                       |  |
|---|-------------|--------------------------------------------------|---|---------------------------------------------------|------------------------|--------------------------------------------------------------------------------------------|--|
| 1. PROJECT<br>Savannah Harbor Widening                                                                                       |             | 10. SIZE AND TYPE OF BIT<br>1 3/8" ID Splitspoon |   | 11. DATUM FOR ELEVATION SHOWN (TBM or MSL)<br>MLW |                        | 12. MANUFACTURER'S DESIGNATION OF DRILL<br>Sprague and Henwood                             |  |
| 2. LOCATION (Coordinates or Station)<br>X-830665, Y-761539                                                                   |             | 13. TOTAL NO. OF OVER-BURDEN SAMPLES TAKEN       |   | DISTURBED<br>3                                    |                        | UNDISTURBED<br>0                                                                           |  |
| 3. DRILLING AGENCY<br>Savannah District                                                                                      |             | 14. TOTAL NUMBER CORE BOXES                      |   | 15. ELEVATION GROUND WATER                        |                        | 16. DATE HOLE                                                                              |  |
| 4. HOLE NO. (As shown on drawing title and file number)<br>SH-67                                                             |             | 17. ELEVATION TOP OF HOLE<br>0.0 MLW             |   | 18. TOTAL CORE RECOVERY FOR BORING<br>%           |                        | 19. SIGNATURE OF INSPECTOR<br>L. Benjamin                                                  |  |
| 5. NAME OF DRILLER<br>T. Scott                                                                                               |             | 18. TOTAL CORE RECOVERY FOR BORING<br>%          |   | 19. SIGNATURE OF INSPECTOR<br>L. Benjamin         |                        | 16. DATE HOLE                                                                              |  |
| 6. DIRECTION OF HOLE<br><input checked="" type="checkbox"/> VERTICAL <input type="checkbox"/> INCLINED _____ DEG. FROM VERT. |             | 17. ELEVATION TOP OF HOLE<br>0.0 MLW             |   | 18. TOTAL CORE RECOVERY FOR BORING<br>%           |                        | 19. SIGNATURE OF INSPECTOR<br>L. Benjamin                                                  |  |
| 7. THICKNESS OF OVERBURDEN                                                                                                   |             | 18. TOTAL CORE RECOVERY FOR BORING<br>%          |   | 19. SIGNATURE OF INSPECTOR<br>L. Benjamin         |                        | 16. DATE HOLE                                                                              |  |
| 8. DEPTH DRILLED INTO ROCK                                                                                                   |             | 19. SIGNATURE OF INSPECTOR<br>L. Benjamin        |   | 16. DATE HOLE                                     |                        | 17. ELEVATION TOP OF HOLE<br>0.0 MLW                                                       |  |
| 9. TOTAL DEPTH OF HOLE<br>52.6                                                                                               |             | 16. DATE HOLE                                    |   | 17. ELEVATION TOP OF HOLE<br>0.0 MLW              |                        | 18. TOTAL CORE RECOVERY FOR BORING<br>%                                                    |  |
| ELEVATION<br>e'   | DEPTH<br>b' | LEGEND<br>c                                      | CLASSIFICATION OF MATERIALS<br>(Description)<br>d                                                                | % CORE RECOVERY<br>e                              | BOX OR SAMPLE NO.<br>f | REMARKS<br>(Drilling time, water loss, depth of weathering, etc., if significant)<br>g     |  |
|   |             |                                                  | Water   |                                                   | 1AR                    | Blows                                                                                      |  |
| -41.6'   | 42          |                                                  | SP-Light green coarse poorly graded sand with some fine sandy silt and trace of mica                             |                                                   | 1                      | Note: The splitspoon was stuck in the hole over night.                                     |  |
| -44.6   | 44          |                                                  | Trace of wood chip and no fine sandy silt.                                                                       |                                                   | 2                      |                                                                                            |  |
| -47.6'   | 48          |                                                  | ML-Green fine sandy silt with no wood chip.                                                                      |                                                   | 3                      |                                                                                            |  |
| -52.6'   | 52          |                                                  | Bottom of Hole: 52.6'<br>Note: Soils field classified in accordance with the Unified Soil Classification System. |                                                   |                        | Blows Per Foot: Number required to drive 1 3/8 ID splitspoon w/140 lb. hammer falling 30". |  |

Hole No. SH-68

| DRILLING LOG   |       | DIVISION<br>South Atlantic |   | INSTALLATION<br>Savannah, GA                                     |                   | SHEET<br>1 OF 6 SHEETS                                                                  |  |
|---|-------|----------------------------|---|------------------------------------------------------------------|-------------------|-----------------------------------------------------------------------------------------|--|
| 1. PROJECT<br>Savannah Harbor Widening                                                                                       |       |                            |   | 10. SIZE AND TYPE OF BIT 5" Spoon, 4 1/2" Fishtail               |                   |                                                                                         |  |
| 2. LOCATION (Coordinates or Station)<br>X-830676, Y-761520                                                                   |       |                            |   | 11. DATUM FOR ELEVATION SHOWN (TBM or MSL)<br>MLW                |                   |                                                                                         |  |
| 3. DRILLING AGENCY<br>Savannah District                                                                                      |       |                            |   | 12. MANUFACTURER'S DESIGNATION OF DRILL<br>Sprague & Henwood     |                   |                                                                                         |  |
| 4. HOLE NO. (As shown on drawing title and file number)<br>SH-68                                                             |       |                            |   | 13. TOTAL NO. OF OVER-BURDEN SAMPLES TAKEN<br>2 JARS             |                   | UNDISTURBED                                                                             |  |
| 5. NAME OF DRILLER<br>T.W. Scott                                                                                             |       |                            |   | 14. TOTAL NUMBER CORE BOXES 10                                   |                   |                                                                                         |  |
| 6. DIRECTION OF HOLE<br><input checked="" type="checkbox"/> VERTICAL <input type="checkbox"/> INCLINED _____ DEG. FROM VERT. |       |                            |   | 15. ELEVATION GROUND WATER                                       |                   |                                                                                         |  |
| 7. THICKNESS OF OVERBURDEN                                                                                                   |       |                            |   | 16. DATE HOLE<br>29 Jul 82                                       |                   | STARTED<br>3 Aug 82                                                                     |  |
| 8. DEPTH DRILLED INTO ROCK                                                                                                   |       |                            |   | 17. ELEVATION TOP OF HOLE 0.0 MLW                                |                   |                                                                                         |  |
| 9. TOTAL DEPTH OF HOLE 132.9                                                                                                 |       |                            |   | 18. TOTAL CORE RECOVERY FOR BORING 87.1 %                        |                   |                                                                                         |  |
|   |       |                            |   | 19. SIGNATURE OF INSPECTOR<br>T.W. Scott, J. Arthur, L. Benjamin |                   |                                                                                         |  |
| ELEVATION   | DEPTH | LEGEND                     | CLASSIFICATION OF MATERIALS<br>(Description)                                                                      | 1. CORE RECOVERY                                                 | BOX OR SAMPLE NO. | REMARKS<br>(Drilling time, water loss, depth of weathering, etc., if significant)       |  |
| 0.0   |       |                            | Water   |                                                                  |                   | Change scale at 50.0' Blows                                                             |  |
| -41.5   | 50    |                            | See Remarks   |                                                                  | JAR               | Note: Weight of hammer and rods drove spoon from 41.5' to 51.0'                         |  |
| -51.0   |       |                            | SM-Fine to coarse                                                                                                 |                                                                  | 1                 |                                                                                         |  |
| -52.5   |       |                            | MH-Green   |                                                                  | 2                 | Note: Change of scale at 55.0'.                                                         |  |
| -55.5   | 55    |                            | ML-MH-Green, soft with some fine sand, "marl-like material"                                                       |                                                                  |                   | Pull 1 55.5' to 57.5'<br>Run 2.0'<br>Rec 2.0'                                           |  |
|   | 57    |                            |   |                                                                  |                   | Pull 2 57.5' to 60.0'<br>Run 2.5'<br>Rec 2.5'<br>Note: Drove spoon from 60.0' to 60.4'. |  |
|   | 59    |                            |   |                                                                  | Box 1             | Pull 3 60.0' to 61.5'<br>Run 1.5'<br>Rec 1.5'                                           |  |
|   | 61    |                            |   |                                                                  |                   | Pull 4 61.5' to 64.0'<br>Run 2.5'<br>Rec 2.5'                                           |  |
|   | 63    |                            |   |                                                                  | Box 2             |                                                                                         |  |
| -64.0   |       |                            | Continued on Sheet # 2<br>Note: Soils field classified in accordance with the Unified Soil Classification System. |                                                                  |                   | Blows Per Foot: Number required to drive 1 3/8" ID splitspoon w/140 lb. hammer falling. |  |

| DRILLING LOG (Cont Sheet) |       |        | ELEVATION TOP OF HOLE                                             |                    | 0.0 MLW                 |                                                                                      | Hole No. SH-68 |  |
|---------------------------|-------|--------|-------------------------------------------------------------------|--------------------|-------------------------|--------------------------------------------------------------------------------------|----------------|--|
| PROJECT                   |       |        | INSTALLATION                                                      |                    | Savannah, GA            |                                                                                      | SHEET 2        |  |
| Savannah Harbor Widening  |       |        |                                                                   |                    |                         |                                                                                      | OF 6 SHEETS    |  |
| ELEVATION                 | DEPTH | LEGEND | CLASSIFICATION OF MATERIALS<br>(Description)                      | % CORE<br>RECOVERY | BOX OR<br>SAMPLE<br>NO. | REMARKS<br>(Drilling time, water loss, depth of<br>weathering, etc., if significant) |                |  |
| -64.0                     | 64h   | c      | d                                                                 | e                  | f                       | R                                                                                    |                |  |
|                           |       |        | (Continued)                                                       |                    |                         | Pull 5<br>64.0' to 65.5'<br>Run 1.5'<br>Rec 1.5'                                     |                |  |
|                           | 66    |        | ML-MH-Green, soft with some<br>fine sand, "marl-like<br>material" |                    |                         | Pull 6<br>65.5' to 69.0'<br>Run 3.5'<br>Rec 3.5'                                     |                |  |
|                           | 68    |        |                                                                   |                    |                         |                                                                                      |                |  |
|                           | 70    |        |                                                                   |                    |                         | Pull 7<br>69.0' to 72.5'<br>Run 3.5'<br>Rec 3.3'<br>C.L. 0.2'                        |                |  |
|                           | 72    |        |                                                                   |                    | Box<br>3                |                                                                                      |                |  |
|                           | 74    |        | With trace of fine sand                                           |                    |                         | Pull 8<br>72.5' to 75.5'<br>Run 3.0'<br>Rec 0.0'<br>C.L. 3.0'                        |                |  |
|                           | 76    |        |                                                                   |                    |                         | Pull 9<br>75.7' to 78.5'<br>Run 3.0'<br>Rec 4.3'                                     |                |  |
|                           | 78    |        |                                                                   |                    |                         |                                                                                      |                |  |
|                           | 80    |        |                                                                   |                    |                         | Pull 10<br>78.5' to 84.2'<br>Run 5.7'<br>Rec 3.8' C.L. 1.9'                          |                |  |
| -80.0                     |       |        | Continued on Sheet #3                                             |                    |                         |                                                                                      |                |  |



| DRILLING LOG (Cont Sheet) |       | ELEVATION TOP OF HOLE |                                                                                          | Hole No.           |                         |                                                                                      |
|---------------------------|-------|-----------------------|------------------------------------------------------------------------------------------|--------------------|-------------------------|--------------------------------------------------------------------------------------|
| PROJECT                   |       | INSTALLATION          |                                                                                          | SHEET              |                         |                                                                                      |
| Savannah Harbor Widening  |       | Savannah, GA          |                                                                                          | SH-68              |                         |                                                                                      |
| SHEET 3                   |       | OF 6 SHEETS           |                                                                                          |                    |                         |                                                                                      |
| ELEVATION                 | DEPTH | LEGEND                | CLASSIFICATION OF MATERIALS<br>(Description)                                             | % CORE<br>RECOVERY | BOX OR<br>SAMPLE<br>NO. | REMARKS<br>(Drilling time, water loss, depth of<br>weathering, etc., if significant) |
| -80.0                     | 80    | c                     | d                                                                                        | e                  | f                       | g                                                                                    |
|                           |       |                       | (Continued)<br><br>ML-MH-Green, soft with trace<br>of fine sand, "marl-like<br>material" |                    |                         | Pull 10<br>(Continued)                                                               |
|                           |       |                       |                                                                                          |                    |                         | Pull 11<br>84.2' to 91.3'<br>Run 7.1'<br>Rec 3.6'<br>C.L. 3.5'<br>Taped at 89.8'     |
|                           |       |                       |                                                                                          |                    | Box<br>5                | Pull 12<br>91.0' to 94.2'<br>Run 2.9'<br>Rec 0.0'<br>C.L. 2.9'<br>Taped at 92.8'     |
|                           |       |                       |                                                                                          |                    |                         | Pull 13<br>94.2' to 95.6'<br>Run 1.4' Rec 1.8'<br>C.G. 0.4' Taped 91.6'              |
|                           |       |                       |                                                                                          |                    |                         | Pull 14                                                                              |
| -96.0                     |       |                       | Continued on Sheet # 4                                                                   |                    |                         |                                                                                      |

| DRILLING LOG (Cont Sheet)        |       | ELEVATION TOP OF HOLE |                                                                                       | 0.0 MLW            |                         | Hole No. SH-68                                                                       |  |
|----------------------------------|-------|-----------------------|---------------------------------------------------------------------------------------|--------------------|-------------------------|--------------------------------------------------------------------------------------|--|
| PROJECT Savannah Harbor Widening |       |                       | INSTALLATION Savannah, GA                                                             |                    |                         | SHEET 4 OF 6 SHEETS                                                                  |  |
| ELEVATION                        | DEPTH | LEGEND                | CLASSIFICATION OF MATERIALS<br>(Description)                                          | % CORE<br>RECOVERY | BOX OR<br>SAMPLE<br>NO. | REMARKS<br>(Drilling time, water loss, depth of<br>weathering, etc., if significant) |  |
| -06.0                            | 96.0  | c                     | d                                                                                     | e                  | f                       | K                                                                                    |  |
|                                  | 98    |                       | (Continued)<br>ML-MH-Green, soft with trace<br>of fine sand, "marl-like<br>material." |                    |                         | Pull 14<br>95.6' to 97.9'<br>Run 2.3'<br>Rec 6.1'<br>C.G. 3.8'                       |  |
|                                  | 100   |                       |                                                                                       |                    | Box 6                   | Pull 15<br>97.9' to 102.6'<br>Run 4.7'<br>Rec 4.7'                                   |  |
|                                  | 102   |                       |                                                                                       |                    |                         |                                                                                      |  |
|                                  | 104   |                       |                                                                                       |                    |                         | Pull 16<br>102.6' to 106.8'<br>Run 4.2'<br>Rec 4.2'<br>Taped at 106.8'               |  |
|                                  | 106   |                       |                                                                                       |                    | Box 7                   |                                                                                      |  |
|                                  | 108   |                       |                                                                                       |                    |                         | Pull 17<br>106.8' to 115.1'<br>Run 8.3'<br>Rec 7.8'<br>C.L. 0.5'<br>Taped at 114.6'  |  |
|                                  | 110   |                       |                                                                                       |                    |                         |                                                                                      |  |
| -112.0                           | 112   |                       |                                                                                       |                    |                         |                                                                                      |  |
|                                  |       |                       | Continued on Sheet # 5                                                                |                    |                         |                                                                                      |  |

| DRILLING LOG (Cont Sheet)           |       |        | ELEVATION TOP OF HOLE                                                                              |                           | 0.0 MLW                 |                                                                                      | Hole No. SH-68                                                                      |  |
|-------------------------------------|-------|--------|---|---------------------------|-------------------------|--------------------------------------------------------------------------------------|-------------------------------------------------------------------------------------|--|
| PROJECT<br>Savannah Harbor Widening |       |        | INSTALLATION<br>Savannah, GA                                                                       |                           |                         |                                                                                      | SHEET 5<br>OF 6 SHEETS                                                              |  |
| ELEVATION                           | DEPTH | LEGEND | CLASSIFICATION OF MATERIALS<br>(Description)                                                       | % CORE<br>RECOVER-<br>ERY | BOX OR<br>SAMPLE<br>NO. | REMARKS<br>(Drilling time, water loss, depth of<br>weathering, etc., if significant) |                                                                                     |  |
| -112.0                              | 112   | c      | (Continued)<br>ML-MH-Green, soft with trace<br>of fine sand, "marl-like<br>material."              |                           |                         |                                                                                      |                                                                                     |  |
|                                     | 114   |        |   |                           | Box<br>8                |                                                                                      | Pull 17 (Continued)                                                                 |  |
|                                     | 116   |        |   |                           |                         |                                                                                      | Pull 18<br>115.1' to 121.7'<br>Run 6.6'<br>Rec 5.4'<br>C.L. 1.2'<br>Taped at 121.4' |  |
|                                     | 118   |        |   |                           |                         |                                                                                      |                                                                                     |  |
|                                     | 120   |        |   |                           |                         |                                                                                      |                                                                                     |  |
| -121.7                              | 122   |        | SC-Green medium to coarse<br>clayey sand with some fine<br>gravel                                  |                           |                         |                                                                                      | Pull 19<br>121.7' to 128.7'<br>Run 7.0'<br>Rec 4.5'<br>C.L. 2.5'<br>Taped at 127.0' |  |
|                                     | 124   |        | ML-MH-Green, soft micaceous<br>SC-Green medium to<br>coarse clayey sand                            |                           |                         |                                                                                      |                                                                                     |  |
|                                     | 126   |        | ML-MH-Green, soft<br>micaceous<br>SC-Green fine to<br>medium clayey sand                           |                           | Box<br>9                |                                                                                      |                                                                                     |  |
|                                     | 128   |        | ML-MH-Green soft micaceous<br>With fine to medium sand,<br>some fine gravel and shell<br>fragments |                           |                         |                                                                                      |                                                                                     |  |
| -128.0                              | 128   |        | SM-Grayish green, medium<br>coarse silty sand<br>With some clay, fine<br>gravel, shell fragments   |                           |                         |                                                                                      |                                                                                     |  |
|                                     |       |        | Continued on Sheet # 6                                                                             |                           |                         |                                                                                      |                                                                                     |  |

| DRILLING LOG (Cont Sheet)        |       | ELEVATION TOP OF HOLE 0.0 MLW                                                     |   | Hole No. SH-68      |                   |                                                                                     |
|----------------------------------|-------|-----------------------------------------------------------------------------------|---|---------------------|-------------------|-------------------------------------------------------------------------------------|
| PROJECT Savannah Harbor Widening |       | INSTALLATION Savannah GA                                                          |   | SHEET 6 OF 6 SHEETS |                   |                                                                                     |
| ELEVATION                        | DEPTH | LEGEND                                                                            | CLASSIFICATION OF MATERIALS (Description)                                                                | % CORE RECOVERY     | BOX OR SAMPLE NO. | REMARKS (Drilling time, water loss, depth of weathering, etc., if significant)      |
| -128.0                           | 128   |  | (Continued) SM-Grayish green medium to coarse silty sand with some clay, fine gravel and shell fragments |                     |                   | Pull 19 (Continued)                                                                 |
|                                  | 130   |  | Limestone-Light gray with some shells and medium to coarse sand, hard.                                   |                     | Box 9             | Pull 20<br>128.7' to 129.1'<br>Run 0.4'<br>Rec 1.1'<br>C.G. 0.7'<br>Taped at 128.8' |
|                                  | 132   |  |   |                     | Box 10            | Pull 21<br>129.1' to 131.9'<br>Run 2.8'<br>Rec 1.0'<br>C.L. 1.8'<br>Taped at 128.6' |
| -132.9                           |       |                                                                                   | Bottom of Hole: 132.9'                                                                                   |                     |                   | Pull 22<br>131.9' to 132.9'<br>Run 1.0'<br>Rec 1.0'<br>C.L. 0.0'<br>Taped at 131.4' |
|                                  |       |                                                                                   |   |                     |                   | Note: Hole Electric logged on 3 Aug 82                                              |

Hole No. SH-69

| DRILLING LOG   |       | DIVISION       | INSTALLATION   |                 | SHEET             |   |
|---|-------|----------------|---|-----------------|-------------------|---|
| 1. PROJECT<br>Savannah Harbor Widening                                                                                       |       | South Atlantic | Savannah, GA   |                 | OF 1 SHEETS       |   |
| 2. LOCATION (Coordinates or Station)<br>X-830688, Y-761519                                                                   |       |                | 10. SIZE AND TYPE OF BIT 1 3/8" ID 5" splitspoon                                                                 |                 |                   |   |
| 3. DRILLING AGENCY<br>Savannah District                                                                                      |       |                | 11. DAYUM FOR ELEVATION SHOWN (TUM or MSL)<br>MLW                                                                |                 |                   |   |
| 4. HOLE NO. (As shown on drawing title and file number)<br>SH-69                                                             |       |                | 12. MANUFACTURER'S DESIGNATION OF DRILL<br>Sprague Henwood                                                       |                 |                   |   |
| 5. NAME OF DRILLER<br>T. Scott                                                                                               |       |                | 13. TOTAL NO. OF OVER-BURDEN SAMPLES TAKEN                                                                       |                 |                   |   |
| 6. DIRECTION OF HOLE<br><input checked="" type="checkbox"/> VERTICAL <input type="checkbox"/> INCLINED _____ DEG. FROM VERT. |       |                | 14. TOTAL NUMBER CORE BOXES                                                                                      |                 |                   |   |
| 7. THICKNESS OF OVERBURDEN                                                                                                   |       |                | 15. ELEVATION GROUND WATER                                                                                       |                 |                   |   |
| 8. DEPTH DRILLED INTO ROCK                                                                                                   |       |                | 16. DATE HOLE   |                 |                   |   |
| 9. TOTAL DEPTH OF HOLE<br>57.0                                                                                               |       |                | 17. ELEVATION TOP OF HOLE 0.0 MLW                                                                                |                 |                   |   |
|   |       |                | 18. TOTAL CORE RECOVERY FOR BORING                                                                               |                 |                   |   |
|   |       |                | 19. SIGNATURE OF INSPECTOR<br>B. Green & T. Scott                                                                |                 |                   |   |
| ELEVATION   | DEPTH | LEGEND         | CLASSIFICATION OF MATERIALS<br>(Description)                                                                     | % CORE RECOVERY | BOX OR SAMPLE NO. | REMARKS<br>(Drilling time, water loss, depth of weathering, etc., if significant)                                                                   |
| 0.0   | 0     |                |   |                 |                   |   |
|   | 5     |                | Water   |                 |                   |   |
|   | 10    |                |   |                 |                   |   |
|   | 15    |                |   |                 |                   |   |
|   | 20    |                |   |                 |                   |   |
| -22.0   | 25    |                | CH-Dark gray, fat clay, with seams of SC                                                                         |                 | 1                 | Note: Spoon pushed by weight of drill string and hammer                                                                                             |
|   | 30    |                |   |                 |                   |   |
|   | 35    |                |   |                 |                   |   |
| -37.0   | 40    |                | SP-Gray, medium grained, poorly sorted sand, with some silt.                                                     |                 | 2                 |   |
|   | 45    |                |   |                 | 3                 |   |
| -45.0   | 45    |                | GM   |                 | 4                 |   |
|   | 50    |                | No Sample   |                 |                   | Note: Switched to 300 lb. hammer and 5 inch spoon at EL.-48.0'.                                                                                     |
|   | 55    |                |   |                 |                   |   |
| -57.0   | 60    |                | Bottom of Hole:-57.0'<br>Note: Soils field classified in accordance with the Unified Soil Classification System. |                 |                   | Note: Hole abandoned at EL. -57.0 due to gravel in hole.<br>Blows Per foot: Number required to drive 1 3/8" ID splitspoon w/140 lb. hammer falling. |

| DRILLING LOG   |            | DIVISION       |                                                                                        | INSTALLATION                                                 |                              | Hole No. SH-70   |  |
|---|------------|----------------|----------------------------------------------------------------------------------------|--------------------------------------------------------------|------------------------------|---|--|
| 1. PROJECT<br>Savannah Harbor Widening                                                                                       |            | South Atlantic |                                                                                        | Savannah, GA                                                 |                              | SHEET 1 of 2 SHEETS   |  |
| 2. LOCATION (Coordinates or Station)<br>X-828814, Y-763538                                                                   |            |                |                                                                                        | 10. SIZE AND TYPE OF BIT 1 3/8" ID splitspoon 4"             |                              |   |  |
| 3. DRILLING AGENCY<br>Savannah District                                                                                      |            |                |                                                                                        | 11. DATUM FOR ELEVATION SHOWN (TBM or MSL)<br>MLW            |                              |   |  |
| 4. HOLE NO. (As shown on drawing title and file number)<br>SH-70                                                             |            |                |                                                                                        | 12. MANUFACTURER'S DESIGNATION OF DRILL<br>Sprague & Henwood |                              |   |  |
| 5. NAME OF DRILLER<br>T.W. Scott                                                                                             |            |                |                                                                                        | 13. TOTAL NO. OF OVERBURDEN SAMPLES TAKEN                    |                              | DISTURBED 6 UNDISTURBED 0                                                                                                  |  |
| 6. DIRECTION OF HOLE<br><input checked="" type="checkbox"/> VERTICAL <input type="checkbox"/> INCLINED _____ DEG. FROM VERT. |            |                |                                                                                        | 14. TOTAL NUMBER CORE BOXES                                  |                              |   |  |
| 7. THICKNESS OF OVERBURDEN<br>60.1'                                                                                          |            |                |                                                                                        | 15. ELEVATION GROUND WATER                                   |                              |   |  |
| 8. DEPTH DRILLED INTO ROCK<br>0.0'                                                                                           |            |                |                                                                                        | 16. DATE HOLE STARTED 8 Sep 82 COMPLETED 8 Sep 82            |                              |   |  |
| 9. TOTAL DEPTH OF HOLE<br>60.1'                                                                                              |            |                |                                                                                        | 17. ELEVATION TOP OF HOLE 0.0'                               |                              |   |  |
|   |            |                |                                                                                        | 18. TOTAL CORE RECOVERY FOR BORING %                         |                              |   |  |
|   |            |                |                                                                                        | 19. SIGNATURE OF INSPECTOR<br>J. Arthur, Geologist           |                              |   |  |
| ELEVATION<br>a   | DEPTH<br>b | LEGEND<br>c    | CLASSIFICATION OF MATERIALS<br>(Description)<br>d                                      | % CORE<br>RECOVERY<br>e                                      | BOX OR<br>SAMPLE<br>NO.<br>f | REMARKS<br>(Drilling time, water loss, depth of washing, etc., if significant)<br>g                                        |  |
|   | 20         |                | Water                                                                                  |                                                              |                              | Note: Top of Hole established at 0.0' MLW.                                                                                 |  |
|   | 25         |                |                                                                                        |                                                              |                              | Note: Scale changed at 20.0'                                                                                               |  |
| -27.5   |            |                | Bottom of Harbor 27.5'                                                                 |                                                              |                              | Note: Checked water depth using tape with heavy weight.                                                                    |  |
|   | 30         |                | MH-Gray fat silt.                                                                      |                                                              | JAR                          | Note: 27.5' to 30.7' weight of rod string drove splitspoon. 30.7'-43.6' weight of rod string plus hammer drove splitspoon. |  |
|   | 35         |                |                                                                                        |                                                              | 1                            | 0   |  |
|   | 40         |                |                                                                                        |                                                              |                              |   |  |
| -43.6   | 45         |                | SM-Gray fine to medium silty sand                                                      |                                                              | 2                            | 18   |  |
|   |            |                | With layers of gray fat silt                                                           |                                                              |                              | 7   |  |
| -47.5'   |            |                | Continued on Sheet # 2                                                                 |                                                              |                              | 18   |  |
|   |            |                | Note: Soils field classified in accordance with the Unified Soil Classification System |                                                              |                              | Blows Per Foot: Number required to drive 1 3/8" ID splitspoon 2/140                                                        |  |

| DRILLING LOG   |            | DIVISION       |                                                        | INSTALLATION                                                 |                              | Hole No. SH-70   |  |
|---|------------|----------------|--------------------------------------------------------|--------------------------------------------------------------|------------------------------|---|--|
| 1. PROJECT<br>Savannah Harbor Widening                                                                                       |            | South Atlantic |                                                        | Savannah, GA                                                 |                              | SHEET 1 OF 2 SHEETS   |  |
| 2. LOCATION (Coordinates or Station)<br>X-828814, Y-763538                                                                   |            |                |                                                        | 10. SIZE AND TYPE OF BIT 1 3/8" ID splitspoon 4"             |                              |   |  |
| 3. DRILLING AGENCY<br>Savannah District                                                                                      |            |                |                                                        | 11. DATUM FOR ELEVATION SHOWN (TBM or MSL)<br>MLW            |                              |   |  |
| 4. HOLE ID (as shown on drawing title and file number)<br>SH-70                                                              |            |                |                                                        | 12. MANUFACTURER'S DESIGNATION OF DRILL<br>Sprague & Henwood |                              |   |  |
| 5. NAME OF DRILLER<br>T.W. Scott                                                                                             |            |                |                                                        | 13. TOTAL NO. OF OVER-<br>BURDEN SAMPLES TAKEN               |                              |   |  |
| 6. DIRECTION OF HOLE<br><input checked="" type="checkbox"/> VERTICAL <input type="checkbox"/> INCLINED _____ DEG. FROM VERT. |            |                |                                                        | 14. TOTAL NUMBER OF CORES<br>1                               |                              |   |  |
| 7. THICKNESS OF OVERBURDEN<br>50.1'                                                                                          |            |                |                                                        | 15. DATE HOLE STARTED<br>8 Sep 82                            |                              | COMPLETED<br>8 Sep 82   |  |
| 8. DEPTH DRILLED INTO ROCK<br>0.0'                                                                                           |            |                |                                                        | 16. ELEVATION TOP OF HOLE<br>0.0'                            |                              |   |  |
| 9. TOTAL DEPTH OF HOLE<br>60.1'                                                                                              |            |                |                                                        | 17. TOTAL CORE RECOVERY FOR BORING<br>%                      |                              |   |  |
|   |            |                |                                                        | 18. SIGNATURE OF INSPECTOR<br>J. Arthur, Geologist           |                              |   |  |
| ELEVATION<br>a   | DEPTH<br>b | LEGEND<br>c    | CLASSIFICATION OF MATERIALS<br>(Description)<br>d      | % CORE<br>RECOVERY<br>e                                      | BOX OR<br>SAMPLE<br>NO.<br>f | REMARKS<br>(Drilling time, water loss, depth of<br>weathering, etc., if significant)<br>g                                  |  |
|   | 20         |                | Water                                                  |                                                              |                              | Note: Top of Hole established at 0.0' MLW.                                                                                 |  |
|   | 25         |                |                                                        |                                                              |                              | Note: Scale changed at 20.0'                                                                                               |  |
| -27.5   |            |                | Bottom of Harbor 27.5'                                 |                                                              |                              | Note: Checked water depth using tape with heavy weight.                                                                    |  |
|   | 30         |                | MH-Gray fat silt.                                      |                                                              | JAR                          | Note: 27.5' to 30.7' weight of rod string drove splitspoon. 30.7'-43.6' weight of rod string plus hammer drove splitspoon. |  |
|   | 35         |                |                                                        |                                                              | 1                            |   |  |
|   | 40         |                |                                                        |                                                              |                              |   |  |
| -43.6   |            |                | SM-Gray fine to medium silty sand                      |                                                              | 2                            |   |  |
|   | 45         |                | With layers of gray fat silt                           |                                                              |                              |   |  |
| -47.5'   |            |                | Continued on Sheet # 2<br>Note: Soils field classified |                                                              |                              | Blow. Per Foot: Number   |  |

Hole No. SH-70

| DRILLING LOG   |              | DIVISION<br>South Atlantic |   | INSTALLATION<br>Savannah, GA                                 |                              | SHEET<br>OF 2 SHEETS   |  |
|---|--------------|----------------------------|---|--------------------------------------------------------------|------------------------------|---|--|
| 1. PROJECT<br>Savannah Harbor Widening                                                                                       |              |                            |   | 10. SIZE AND TYPE OF BIT 1 3/8" ID splitspoon 4"             |                              |   |  |
| 2. LOCATION (Continent or Station)<br>X-828814, Y-763538 (Sta. 82)                                                           |              |                            |   | 11. DATUM FOR ELEVATION SHOWN (TUN or MSL)<br>MLW            |                              |   |  |
| 3. DRILLING AGENCY<br>Savannah District                                                                                      |              |                            |   | 12. MANUFACTURER'S DESIGNATION OF DRILL<br>Sprague & Henwood |                              |   |  |
| 4. HOLE NO. (As shown on drawing title and file number)<br>SH-70                                                             |              |                            |   | 13. TOTAL NO. OF OVER-BURDEN SAMPLES TAKEN                   |                              | DISTURBED<br>6   |  |
|   |              |                            |   |                                                              |                              | UNDISTURBED<br>0   |  |
| 5. NAME OF DRILLER<br>T.W. Scott                                                                                             |              |                            |   | 14. TOTAL NUMBER CORE BOXES                                  |                              |   |  |
| 6. DIRECTION OF HOLE<br><input checked="" type="checkbox"/> VERTICAL <input type="checkbox"/> INCLINED _____ DEG. FROM VERT. |              |                            |   | 15. ELEVATION GROUND WATER                                   |                              |   |  |
|   |              |                            |   | 16. DATE HOLE                                                |                              | STARTED<br>8 Sep 82   |  |
|   |              |                            |   |                                                              |                              | COMPLETED<br>8 Sep 82   |  |
| 7. THICKNESS OF OVERBURDEN<br>60.1' ±                                                                                        |              |                            |   | 17. ELEVATION TOP OF HOLE<br>0.0'                            |                              |   |  |
| 8. DEPTH DRILLED INTO ROCK<br>0.0'                                                                                           |              |                            |   | 18. TOTAL CORE RECOVERY FOR BORING                           |                              |   |  |
| 9. TOTAL DEPTH OF HOLE<br>60.1'                                                                                              |              |                            |   | 19. SIGNATURE OF INSPECTOR<br>J. Arthur, Geologist           |                              |   |  |
| ELEVATION<br>a   | DEPTH<br>0 b | LEGEND<br>c                | CLASSIFICATION OF MATERIALS<br>(Description)<br>d                                                                | % CORE<br>RECOVERY<br>e                                      | BOX OR<br>SAMPLE<br>NO.<br>f | REMARKS<br>(Drilling time, water loss, depth of weathering, etc., if significant)<br>g                                     |  |
|   | 20           |                            | Water   |                                                              |                              | Note: Top of Hole established at 0.0' MLW.                                                                                 |  |
|   | 25           |                            |   |                                                              |                              | Note: Scale changed at 20.0'                                                                                               |  |
| -27.5   |              |                            | Bottom of Harbor - 27.5'                                                                                         |                                                              |                              | Note: Checked water depth using tape with heavy weight.                                                                    |  |
|   | 30           |                            | MH-Gray fat silt, very soft to 30.7', soft to 43.6'. (See Remarks)                                               |                                                              | JAR                          | Note: 27.5' to 30.7' weight of rod string drove splitspoon. 30.7'-43.6' weight of rod string plus hammer drove splitspoon. |  |
|   | 35           |                            |   |                                                              | 1                            | 0   |  |
|   | 40           |                            |   |                                                              |                              |   |  |
| -43.6   |              |                            | SM-Gray fine to medium silty sand                                                                                |                                                              | 2                            | 18   |  |
|   | 45           |                            | With layers of gray fat silt                                                                                     |                                                              |                              | 7   |  |
| -47.5'   |              |                            | Continued on Sheet # 2<br>Note: Soils field classified in accordance with the Unified Soil Classification System |                                                              |                              | 18   |  |
|   |              |                            |   |                                                              |                              | Blows Per Foot: Number required to drive 1 3/8 ID splitspoon #140                                                          |  |



| DRILLING LOG (Cont Sheet)        |            |             | LOCATION TOP OF HOLE                                                       |                              | 0.0' MLW                     |                                                                                           | Hole No. SH-70 |  |
|----------------------------------|------------|-------------|----------------------------------------------------------------------------|------------------------------|------------------------------|-------------------------------------------------------------------------------------------|----------------|--|
| PROJECT Savannah Harbor Widening |            |             | INSTALLATION Savannah, GA                                                  |                              |                              | SHEET 1<br>of 2 SHEETS                                                                    |                |  |
| ELEVATION<br>a                   | DEPTH<br>b | LEGEND<br>c | CLASSIFICATION OF MATERIALS<br>(Description)<br>d                          | % CORE<br>RECOV-<br>ERY<br>e | BOX OR<br>SAMPLE<br>NO.<br>f | REMARKS<br>(Drilling time, water loss, depth of<br>weathering, etc., if significant)<br>g |                |  |
|                                  | 47.5       |             |                                                                            |                              |                              |                                                                                           |                |  |
|                                  | 50         |             | SM-Gray fine to medium<br>silty sand with layers of<br>gray fat silt.      |                              |                              |                                                                                           | 30             |  |
| -51.1                            |            |             | Green medium to coarse silty<br>sand with trace of fine<br>gravel and mica |                              | 3                            |                                                                                           | 100/0.9        |  |
| -52.6                            |            |             | MH-Green fat silt with<br>some fine sand and mica                          |                              | 4                            |                                                                                           | 50             |  |
|                                  | 55         |             | SM-Green fine silty sand with<br>some mica<br>With trace of fine gravel    |                              | 5                            |                                                                                           | 30             |  |
|                                  |            |             |                                                                            |                              |                              |                                                                                           | 50             |  |
|                                  |            |             |                                                                            |                              |                              |                                                                                           | 20             |  |
|                                  |            |             |                                                                            |                              |                              |                                                                                           | 47             |  |
| -60.1                            | 60         |             | With no gravel                                                             |                              | 6                            |                                                                                           | 45             |  |
|                                  |            |             | Bottom of Hole: -60.1'                                                     |                              |                              |                                                                                           |                |  |

Hole No. SH-71

| DRILLING LOG   |              | DIVISION<br>South Atlantic |                                                                                         | INSTALLATION<br>Savannah, GA                                 |                              | SHEET 1<br>OF 2 SHEETS                                                                    |  |
|---|--------------|----------------------------|-----------------------------------------------------------------------------------------|--------------------------------------------------------------|------------------------------|-------------------------------------------------------------------------------------------|--|
| 1. PROJECT<br>Savannah Harbor Widening                                                                                       |              |                            |                                                                                         | 10. SIZE AND TYPE OF BIT 1 3/8" splitspoon 4"                |                              |                                                                                           |  |
| 2. LOCATION (Coordinates or Station)<br>X-829527, Y-762839                                                                   |              |                            |                                                                                         | 11. DATUM FOR ELEVATION SHOWN (TBM or MSL)<br>MLW            |                              |                                                                                           |  |
| 3. DRILLING AGENCY<br>Savannah District                                                                                      |              |                            |                                                                                         | 12. MANUFACTURER'S DESIGNATION OF DRILL<br>Sprague & Henwood |                              |                                                                                           |  |
| 4. HOLE NO. (As shown on drawing title and file number)<br>SH-71                                                             |              |                            |                                                                                         | 13. TOTAL NO. OF OVER-BURDEN SAMPLES TAKEN                   |                              | DISTURBED 2 UNDISTURBED                                                                   |  |
| 5. NAME OF DRILLER<br>T. Scott                                                                                               |              |                            |                                                                                         | 14. TOTAL NUMBER CORE BOXES                                  |                              |                                                                                           |  |
| 6. DIRECTION OF HOLE<br><input checked="" type="checkbox"/> VERTICAL <input type="checkbox"/> INCLINED _____ DEG. FROM VERT. |              |                            |                                                                                         | 15. ELEVATION GROUND WATER                                   |                              |                                                                                           |  |
| 7. THICKNESS OF OVERBURDEN 59.7' +                                                                                           |              |                            |                                                                                         | 16. DATE HOLE                                                |                              | STARTED 14 Sep 82 COMPLETED 14 Sep 82                                                     |  |
| 8. DEPTH DRILLED INTO ROCK 0.0'                                                                                              |              |                            |                                                                                         | 17. ELEVATION TOP OF HOLE 0.0' MLW                           |                              | 18. TOTAL CORE RECOVERY FOR BORING 53.8'                                                  |  |
| 9. TOTAL DEPTH OF HOLE 59.7'                                                                                                 |              |                            |                                                                                         | 19. SIGNATURE OF INSPECTOR<br>J. Arthur, Geologist           |                              |                                                                                           |  |
| ELEVATION<br>(f)   | DEPTH<br>0 b | LEGEND<br>c                | CLASSIFICATION OF MATERIALS<br>(Description)<br>d                                       | % CORE<br>RECOVER-<br>ERY<br>e                               | BOX OR<br>SAMPLE<br>NO.<br>f | REMARKS<br>(Drilling time, water loss, depth of<br>weathering, etc., if significant)<br>g |  |
|   | 25           |                            | Water                                                                                   |                                                              |                              | Note: Scale change at 25.0' taped water depth to -27.3' MLW.                              |  |
| -27.3   |              |                            | Bottom of Harbor 27.3'                                                                  |                                                              |                              |                                                                                           |  |
|   | 30           |                            | See Remarks                                                                             |                                                              |                              | Note: Set casing to 44.4' and washed hole to 44.8'.                                       |  |
|   | 35           |                            |                                                                                         |                                                              |                              |                                                                                           |  |
|   | 40           |                            |                                                                                         |                                                              |                              |                                                                                           |  |
| -44.8   | 45           |                            | SM-Green fine silty sand with some mica                                                 |                                                              | JAR                          | Blows                                                                                     |  |
|   |              |                            | With trace of fine gravel                                                               |                                                              | 1                            | 31                                                                                        |  |
|   |              |                            | With less silt, well compact                                                            |                                                              |                              | 25                                                                                        |  |
| -50.0   | 50           |                            | Continued on Sheet # 2                                                                  |                                                              |                              | 23                                                                                        |  |
|   |              |                            | Note: Soils field classified in accordance with the Unified Soil Classification System. |                                                              |                              | 100/0.3                                                                                   |  |
|   |              |                            |                                                                                         |                                                              |                              | Blows Per Foot:<br>Number required to drive 1 3/8" ID splitspoon w/140 hammer falling.    |  |

| DRILLING LOG (Cont Sheet) |       | ELEVATION TOP OF HOLE |   | Hole No. SH-71          |                                |                                                                                               |
|---------------------------|-------|-----------------------|---|-------------------------|--------------------------------|-----------------------------------------------------------------------------------------------|
| PROJECT                   |       | INSTALLATION          |   | SHEET 2 OF 2 SHEETS     |                                |                                                                                               |
| Savannah Harbor Widening  |       | Savannah, GA          |   |                         |                                |                                                                                               |
| ELEVATION                 | DEPTH | LEGEND                | CLASSIFICATION OF MATERIALS<br>(Description)                                                                 | % CORE<br>RECOVERY<br>e | BOX OR<br>SAMPLE<br>NO.<br>MAR | REMARKS<br>(Drilling time, water loss, depth of<br>weathering, etc., if significant)<br>Blows |
| -50.0                     | 50'   | c                     | (Continued) SM-Green fine silty sand with trace of fine gravel, well compacted<br>With no gravel             |                         | 2                              | Note: Scale changed at 50.0'.<br>100/0.6                                                      |
|                           | 52'   | X                     | No Recovery                                                                                                  | 27%                     |                                | Pull 1<br>51.9' to 54.1'<br>Run 2.2'<br>Rec 0.6'<br>C.L. 1.6'                                 |
|                           | 54'   | X                     | SM-Green fine silty sand with some mica and sand lenses well compact and partially indurated.<br>No Recovery | 64%                     | Box 1                          | Pull 2<br>54.1' to 59.7'<br>Run 5.6'<br>Rec 3.6'<br>C.L. 2.0'                                 |
|                           | 56'   |                       | SM-Green fine silty sand with some mica, well compact and partially indurated                                |                         |                                |                                                                                               |
|                           | 58'   |                       |   |                         |                                |                                                                                               |
| -59.7                     | 60'   |                       | Bottom of Hole: 59.7'                                                                                        |                         |                                |                                                                                               |

Hole No. SH-72

| DRILLING LOG   |              | DIVISION       | INSTALLATION   |                      | SHEET 1 OF 1 SHEETS    |   |
|---|--------------|----------------|---|----------------------|------------------------|---|
| 1. PROJECT<br>Savannah Harbor Widening                                                                                       |              | South Atlantic | Savannah, GA   |                      |                        |   |
| 2. LOCATION (Coordinates or Station)<br>See Plan X-830206, Y-762075                                                          |              |                | 10. SIZE AND TYPE OF BIT 1 3/8" ID splitspoon, 4"                                                                |                      |                        |   |
| 3. DRILLING AGENCY<br>Savannah District                                                                                      |              |                | 11. DATUM FOR ELEVATION SHOWN (TBM or MSL) MLW                                                                   |                      |                        |   |
| 4. HOLE NO. (As shown on drawing title and file number) SH-72                                                                |              |                | 12. MANUFACTURER'S DESIGNATION OF DRILL<br>Sprague & Henwood                                                     |                      |                        |   |
| 5. NAME OF DRILLER<br>T. Scott                                                                                               |              |                | 13. TOTAL NO. OF OVER-BURDEN SAMPLES TAKEN                                                                       |                      | DISTURBED              | UNDISTURBED   |
| 6. DIRECTION OF HOLE<br><input checked="" type="checkbox"/> VERTICAL <input type="checkbox"/> INCLINED _____ DEG. FROM VERT. |              |                | 14. TOTAL NUMBER CORE BOXES                                                                                      |                      |                        |   |
| 7. THICKNESS OF OVERBURDEN 40.2' +                                                                                           |              |                | 15. ELEVATION GROUND WATER                                                                                       |                      |                        |   |
| 8. DEPTH DRILLED INTO ROCK 0.0'                                                                                              |              |                | 16. DATE HOLE STARTED 15 Sep 82 COMPLETED 15 Sep 82                                                              |                      |                        |   |
| 9. TOTAL DEPTH OF HOLE 40.2'                                                                                                 |              |                | 17. ELEVATION TOP OF HOLE 0.0 MLW                                                                                |                      |                        |   |
|   |              |                | 18. TOTAL CORE RECOVERY FOR BORING %                                                                             |                      |                        |   |
|   |              |                | 19. SIGNATURE OF INSPECTOR<br>J. Arthur, Geologist                                                               |                      |                        |   |
| ELEVATION<br>0.0   | DEPTH<br>0.0 | LEGEND<br>c    | CLASSIFICATION OF MATERIALS<br>(Description)<br>d                                                                | % CORE RECOVERY<br>e | BOX OR SAMPLE NO.<br>f | REMARKS<br>(Drilling time, water loss, depth of weathering, etc., if significant)<br>g                                                                                    |
| -29.9   |              |                | Water   |                      |                        | Note: Change of scale at 25.0' Taped water depth to -27.9' MLW.   |
|   |              |                | Bottom of Harbor 27.9'                                                                                           |                      |                        |   |
|   |              |                | (See Remarks)   |                      |                        | Note: Set casing and washed hole to 34.2'. Hole caved in, casing reset several times with final depth at 36.8'. Water return was slightly brown with fine, sand and mica. |
| -34.2   |              |                | No Recovery   |                      |                        | Blows 19 26 56 36   |
| -40.2   |              |                | Bottom of Hole: 40.2'<br>Note: Soils field classified in accordance with the Unified Soil Classification System. |                      |                        | Note: For more information, see boring SH-72A<br>Blows Per Foot:<br>Number required to drive 1 3/8" splitspoon w/140 hammer falling.                                      |

Hole No. SH-72A

| DRILLING LOG   |               | DIVISION       |                                                                                            | INSTALLATION                                                 |                              | SHEET 1 OF 1 SHEETS   |  |
|---|---------------|----------------|--------------------------------------------------------------------------------------------|--------------------------------------------------------------|------------------------------|---|--|
| 1. PROJECT<br>Savannah Harbor Widening                                                                                       |               | South Atlantic |                                                                                            | Savannah, GA                                                 |                              |   |  |
| 2. LOCATION (Coordinates or Station)<br>See Plans X-830206, Y-762075                                                         |               |                |                                                                                            | 10. SIZE AND TYPE OF BIT 1 3/8" ID splitspoon, 4"            |                              | 11. DATUM FOR ELEVATION SHOWN (FSM or MSL) Fishtail   |  |
| 3. DRILLING AGENCY<br>Savannah District                                                                                      |               |                |                                                                                            | 12. MANUFACTURER'S DESIGNATION OF DRILL<br>Sprague & Henwood |                              |   |  |
| 4. HOLE NO. (As shown on drawing title and file must be)<br>SH-72A                                                           |               |                |                                                                                            | 13. TOTAL NO. OF OVER-BURDEN SAMPLES TAKEN                   |                              | DISTURBED 4 UNDISTURBED 0   |  |
| 5. NAME OF DRILLER<br>O. LaRoche                                                                                             |               |                |                                                                                            | 14. TOTAL NUMBER CORE BOXES                                  |                              |   |  |
| 6. DIRECTION OF HOLE<br><input checked="" type="checkbox"/> VERTICAL <input type="checkbox"/> INCLINED _____ DEG. FROM VERT. |               |                |                                                                                            | 15. ELEVATION GROUND WATER                                   |                              |   |  |
| 7. THICKNESS OF OVERBURDEN<br>40.1'                                                                                          |               |                |                                                                                            | 16. DATE HOLE                                                |                              | STARTED 22 Sep 82 COMPLETED 29 Sep 82   |  |
| 8. DEPTH DRILLED INTO ROCK<br>0.0'                                                                                           |               |                |                                                                                            | 17. ELEVATION TOP OF HOLE<br>0.0' MLW                        |                              |   |  |
| 9. TOTAL DEPTH OF HOLE<br>40.1'                                                                                              |               |                |                                                                                            | 18. TOTAL CORE RECOVERY FOR BORING                           |                              | %   |  |
|   |               |                |                                                                                            | 19. SIGNATURE OF INSPECTOR<br>J. Arthur, Geologist           |                              |   |  |
| ELEVATION<br>MLW   | DEPTH<br>0.0' | LEGEND<br>c    | CLASSIFICATION OF MATERIALS<br>(Description)<br>d                                          | % CORE<br>RECOV-<br>ERY<br>e                                 | BOX OR<br>SAMPLE<br>NO.<br>f | REMARKS<br>(Drilling time, water loss, depth of<br>weathering, etc., if significant)<br>g   |  |
| -26.3'   | 25            |                | Water                                                                                      |                                                              |                              | Note: Scale changed at 25.0'. Water depth taped from 0.0' MLW   |  |
|   |               |                | Bottom of Harbor 26.3'                                                                     |                                                              |                              | Blows   |  |
|   |               |                | SM-Grayish brown medium to coarse silty sand                                               |                                                              | 1                            | Note: Weight of tool string drove split-spoon from 26.3' to 27.4'. Continued to drive 28.9', 30.4', 31.1' inadvertently washed out hole,                                                                                  |  |
| -30.4'   | 30            |                | See Remarks                                                                                |                                                              |                              |   |  |
| -31.1'   |               |                | SM-Grayish brown fine to medium silty sand                                                 |                                                              | 2                            |   |  |
|   |               |                | No Recovery (See Remarks)                                                                  |                                                              | 3                            | water return was brown with some fine to medium sand.   |  |
| -35.6'   | 35            |                | No Recovery                                                                                |                                                              |                              | 31.1'-34.1' made a double drive to retain sample. 100/0.7'   |  |
| -37.1'   |               |                | GP-Light gray fine to coarse poorly graded gravel with some medium to coarse sand and silt |                                                              | 4                            | 35.6'-37.1' wash water brown and contained some organics (leaves, bark, grass, etc.) Set casing to 34.9', had difficulty keeping hole clear of sand. Terminated hole at 40.1' due to excessive time needed to clean hole. |  |
| -38.6'   |               |                |                                                                                            |                                                              |                              |   |  |
| -40.1'   | 40            |                |                                                                                            |                                                              |                              |   |  |
|   |               |                | Bottom of Hole: 40.1'                                                                      |                                                              |                              |   |  |
|   |               |                | Note: Soils field classified in accordance with the Unified Soil Classification System.    |                                                              |                              | Blows Per Foot:<br>Number required to drive 1 3/8" ID splitspoon w/140 lb. hammer falling 30"   |  |

Hole No. SH-73

| DRILLING LOG   |              | DIVISION<br>South Atlantic | INSTALLATION<br>Savannah, Ga                                             |                              | SHEET 1<br>OF 2 SHEETS         |   |
|---|--------------|----------------------------|--------------------------------------------------------------------------|------------------------------|--------------------------------|---|
| 1. PROJECT<br>Savannah Harbor Widening                                                                                       |              |                            | 10. SIZE AND TYPE OF BIT 1 3/8" ID split spoon, 4"                       |                              |                                |   |
| 2. LOCATION (Coastline or Station)<br>See Plans X-830886, Y-761328                                                           |              |                            | 11. DATUM FOR ELEVATION SHOWN (TBM or MSL)<br>MLW Fishtail, 4x5 1/2" BBL |                              |                                |   |
| 3. DRILLING AGENCY<br>Savannah District                                                                                      |              |                            | 12. MANUFACTURER'S DESIGNATION OF DRILL<br>Sprague & Henwood             |                              |                                |   |
| 4. HOLE NO. (As shown on drawing title and file number)<br>SH-73                                                             |              |                            | 13. TOTAL NO. OF OVER-BURDEN SAMPLES TAKEN<br>DISTURBED 4 UNDISTURBED    |                              |                                |   |
| 5. NAME OF DRILLER<br>T. Scott                                                                                               |              |                            | 14. TOTAL NUMBER CORE BOXES<br>1                                         |                              |                                |   |
| 6. DIRECTION OF HOLE<br><input checked="" type="checkbox"/> VERTICAL <input type="checkbox"/> INCLINED _____ DEG. FROM VERT. |              |                            | 15. ELEVATION GROUND WATER                                               |                              |                                |   |
| 7. THICKNESS OF OVERBURDEN<br>60.2' +                                                                                        |              |                            | 16. DATE HOLE<br>STARTED 16 Sep 82 COMPLETED 16 Sep 82                   |                              |                                |   |
| 8. DEPTH DRILLED INTO ROCK<br>0.0'                                                                                           |              |                            | 17. ELEVATION TOP OF HOLE<br>0.0' MLW                                    |                              |                                |   |
| 9. TOTAL DEPTH OF HOLE<br>60.2'                                                                                              |              |                            | 18. TOTAL CORE RECOVERY FOR BORING<br>76 %                               |                              |                                |   |
|   |              |                            | 19. SIGNATURE OF INSPECTOR<br>J. Arthur, Geologist                       |                              |                                |   |
| ELEVATION<br>0.0s   | DEPTH<br>0 b | LEGEND<br>c                | CLASSIFICATION OF MATERIALS<br>(Description)<br>d                        | % CORE<br>RECOV-<br>ERY<br>e | BOX OR<br>SAMPLE<br>NO.<br>JAR | REMARKS<br>(Drilling time, water loss, depth of<br>weathering, etc., if significant)<br>g                |
|   | 25           |                            | Water                                                                    |                              |                                | Note: Scale change at<br>25.0'. Taped water depth<br>to -29.9' MLW.                                      |
| -29.9   | 30           |                            | Bottom of Harbor 29.9'                                                   |                              |                                |   |
|   | 35           |                            | (See Remarks)                                                            |                              |                                | Note: Set casing to<br>42.2' and washed hole<br>to 43.1'.                                                |
|   | 40           |                            |                                                                          |                              |                                | Note: Had difficulty<br>with sand getting inside<br>of casing after cleaning                             |
|   | 45           |                            | SP-Grayish green fine to<br>medium poorly graded sand<br>No Recovery     |                              | JAR                            | Blows   |
|   |              |                            |                                                                          | 1                            |                                | 32   |
|   |              |                            |                                                                          |                              |                                | 30   |
|   |              |                            | SP-White medium to coarse<br>poorly graded sand                          |                              | 2                              | 42   |
|   |              |                            | SM-Green fine silty sand<br>with some mica and fine<br>gravel            |                              | 3                              | 100/0.5'                                                                                                 |
|   | 50           |                            | (See Remarks)                                                            |                              |                                | Note: Reset casing and<br>washed hole from<br>48.6' to 50.8' 100/0.3'<br>and 51.6' to 52.8'.             |
|   |              |                            | SM-Same as from 47.6' to<br>48.6'                                        |                              | 4                              |   |
| -52.5   |              |                            | (See Remarks)                                                            |                              |                                | Blows Per Foot:<br>Number required to drive<br>1 3/8" ID split spoon<br>w/140 lb. hammer falling<br>30". |
| Continued on Sheet # 2<br>Note: Soils field classified<br>in accordance with the Unified<br>Soil Classification Systems.     |              |                            |                                                                          |                              |                                |   |

| DRILLING LOG (Cont Sheet) |       | ELEVATION TOP OF HOLE |                                                                                     | Hole No. SH-73     |                         |                                                                                      |
|---------------------------|-------|-----------------------|-------------------------------------------------------------------------------------|--------------------|-------------------------|--------------------------------------------------------------------------------------|
| PROJECT                   |       | INSTALLATION          |                                                                                     | SHEET              |                         |                                                                                      |
| Savannah Harbor Widening  |       | Savannah, GA          |                                                                                     | OF 2 SHEETS        |                         |                                                                                      |
| ELEVATION                 | DEPTH | LEGEND                | CLASSIFICATION OF MATERIALS<br>(Description)                                        | % CORE<br>RECOVERY | BOX OR<br>SAMPLE<br>NO. | REMARKS<br>(Drilling time, water loss, depth of<br>weathering, etc., if significant) |
| a                         | b     | c                     | d                                                                                   | e                  | f                       | g                                                                                    |
| -52.5                     |       |                       | Continued (See Remarks)                                                             |                    |                         |                                                                                      |
| -54.6                     | 55    |                       | No Recovery                                                                         |                    |                         | Note: Began coring<br>at 52.8'                                                       |
|                           |       |                       | SM-Green fine silty sand<br>with some sand lenses and<br>mica, partially indurated. |                    |                         | Pull 1<br>52.8' to 60.2'                                                             |
|                           |       |                       |                                                                                     |                    |                         | Run 7.4'                                                                             |
|                           |       |                       |                                                                                     |                    |                         | Rec 5.6'                                                                             |
|                           |       |                       |                                                                                     |                    |                         | C.L. 1.8' (Probably<br>from 52.8' to 54.6')                                          |
| -60.2                     | 60    |                       | Bottom of Hole; 60.2'                                                               |                    |                         |                                                                                      |

Hole No. SH-82

| DRILLING LOG   |            | DIVISION       | INSTALLATION   |                         | SHEET 1<br>OF 1 SHEETS       |   |
|---|------------|----------------|---|-------------------------|------------------------------|---|
| 1. PROJECT<br>Savannah Harbor Widening                                                                                       |            | South Atlantic | Savannah, GA   |                         |                              |   |
| 2. LOCATION (Coordinates or Station)<br>X-821690, Y-771180                                                                   |            |                | 10. SIZE AND TYPE OF BIT<br>3/8" ID split spoon                                                                           |                         | 5"                           |   |
| 3. DRILLING AGENCY<br>Savannah District                                                                                      |            |                | 11. DAYUM FOR ELEVATION SHOWN (TBM or BBL)                                                                                |                         | Fish tail                    |   |
| 4. HOLE NO. (As shown on drawing title and file number)<br>SH-82                                                             |            |                | 12. MANUFACTURER'S DESIGNATION OF DRILL<br>Falling 314                                                                    |                         |                              |   |
| 5. NAME OF DRILLER<br>T. W. SCOTT                                                                                            |            |                | 13. TOTAL NO. OF OVER-<br>BURDEN SAMPLES TAKEN                                                                            |                         | DISTURBED<br>9               | UNDISTURBED<br>0                                                                                      |
| 6. DIRECTION OF HOLE<br><input checked="" type="checkbox"/> VERTICAL <input type="checkbox"/> INCLINED _____ DEG. FROM VERT. |            |                | 14. TO: NUMBER CORE BOXES                                                                                                 |                         | 0                            |   |
| 7. THICKNESS OF OVERBURDEN<br>49.6'                                                                                          |            |                | 15. ELEVATION GROUND WATER                                                                                                |                         |                              |   |
| 8. DEPTH DRILLED INTO ROCK<br>0.0'                                                                                           |            |                | 16. DATE HOLE STARTED<br>9 Sep 83                                                                                         |                         | COMPLETED<br>10 Sep 83       |   |
| 9. TOTAL DEPTH OF HOLE<br>49.6'                                                                                              |            |                | 17. ELEVATION TOP OF HOLE<br>0.0'                                                                                         |                         |                              |   |
|   |            |                | 18. TOTAL CORE RECOVERY FOR BORING<br>%                                                                                   |                         |                              |   |
|   |            |                | 19. SIGNATURE OF INSPECTOR<br>James Arthur, Geologist                                                                     |                         |                              |   |
| ELEVATION<br>0.0'   | DEPTH<br>0 | LEGEND<br>c    | CLASSIFICATION OF MATERIALS<br>(Description)<br>d                                                                         | % CORE<br>RECOVERY<br>e | BOX OR<br>SAMPLE<br>NO.<br>f | REMARKS<br>(Drilling time, water loss, depth of<br>weathering, etc., if significant)<br>g             |
|   |            |                | Sea Water 0.0'-22.8'   |                         |                              | Note: Change of scale<br>at 22.0'                                                                     |
| -22.8   | 22         |                | Bottom of Harbor: 22.8'                                                                                                   |                         |                              |   |
| -24.3   |            |                | SP-Ian fine to medium poorly<br>graded sand with trace of<br>silt                                                         |                         | 1                            | Note: Set 6" casing<br>to 27.4'. Reset<br>casing to 33.0',<br>37.9' and 40.1'.                        |
| -25.8   | 27         |                | Medium to coarse grained<br>with trace of fine gravel<br>Fine to medium grained with<br>no gravel                         |                         |                              |   |
| -28.8   |            |                | Gray, medium to coarse<br>grained.                                                                                        |                         | 2                            | SAMPLE LAB<br>No. Class LL PL #1                                                                      |
| -31.8   | 32         |                | Coarse grained, no silt                                                                                                   |                         | 2                            | SP NP NP NP 19                                                                                        |
| -33.3   |            |                | Trace of fine gravel, layer<br>of blue fat clay from<br>34.5' to 34.8'                                                    |                         | 3                            | 4 SP NP NP NP 48                                                                                      |
| -34.8   |            |                | Coarse grained with trace of<br>silt, fine gravel and layer<br>of fat clay from 35.8' to<br>36.0'                         |                         | 4                            |   |
| -37.8   | 37         |                | Medium to coarse grained                                                                                                  |                         | 5                            |   |
| -42.3   | 42         |                | Coarse grained with trace of<br>fine gravel, thin layer of<br>clayey sand from 43.2'-43.5'                                |                         | 6                            |   |
| -43.8   |            |                | With 15% fine gravel   |                         | 7                            |   |
| -46.8   | 47         |                | SM-Green fine silty sand<br>with trace of mica and fine<br>gravel.                                                        |                         | 8                            | Note: 47.9'-48.3' 100/0<br>cleaned out hole with<br>fishtail. 100/0                                   |
| -49.6   |            |                | Bottom of Hole: 49.6'<br>Note: Soils field classified<br>in accordance with the<br>Unified Soil Classification<br>System. |                         | 9                            | Blows Per Foot: Number<br>required to drive 1 3/8"<br>ID split spoon w/140 lb.<br>hammer falling 30". |



Hole No. SH-83

| DRILLING LOG                                             |       | DIVISION                                                                                             | INSTALLATION                                                                                     |                         | SHEET 1                                        |   |
|----------------------------------------------------------|-------|---|--------------------------------------------------------------------------------------------------|-------------------------|------------------------------------------------|---|
| PROJECT                                                  |       | South Atlantic                                                                                       | Savannah, GA.                                                                                    |                         | 1 of 1 SHEETS                                  |   |
| Savannah Harbor Widening                                 |       |   | 10. SIZE AND TYPE OF BIT                                                                         |                         | 1-3/8" ID splitspoon, 5"                       |   |
| 2. LOCATION (Coordinate or Station)                      |       |   | 11. DATUM FOR ELEVATION SHOWN (TBM or MLL)                                                       |                         | fishtail                                       |   |
| X-820005, Y-773530                                       |       |   | MLW                                                                                              |                         |                                                |   |
| 3. DRILLING AGENCY                                       |       |   | 12. MANUFACTURER'S DESIGNATION OF DRILL                                                          |                         | Failing 314                                    |   |
| Savannah District                                        |       |   | 13. TOTAL NO. OF OVER-<br>BURDEN SAMPLES TAKEN                                                   |                         | DISTURBED<br>8<br>UNDISTURBED<br>0             |   |
| 4. HOLE NO. (As shown on existing title and life number) |       | SH-83                                                                                                | 14. TOTAL NUMBER CORE BOXES                                                                      |                         |                                                |   |
| 5. NAME OF DRILLER                                       |       | T.W. SCOTT                                                                                           | 15. ELEVATION GROUND WATER                                                                       |                         |                                                |   |
| 6. DIRECTION OF HOLE                                     |       | <input checked="" type="checkbox"/> VERTICAL <input type="checkbox"/> INCLINED _____ DES. FROM VERT. | 16. DATE HOLE                                                                                    |                         | STARTED<br>10 Sep 83<br>COMPLETED<br>11 Sep 83 |   |
| 7. THICKNESS OF OVERBURDEN                               |       | 45.8'                                                                                                | 17. ELEVATION TOP OF HOLE                                                                        |                         | 0.0'                                           |   |
| 8. DEPTH DRILLED INTO ROCK                               |       | 0.0'                                                                                                 | 18. TOTAL CORE RECOVERY FOR BORING                                                               |                         | %                                              |   |
| 9. TOTAL DEPTH OF HOLE                                   |       | 45.8'                                                                                                | 19. SIGNATURE OF INSPECTOR                                                                       |                         | James Arthur, Geologist                        |   |
| ELEVATION                                                | DEPTH | LEGEND                                                                                               | CLASSIFICATION OF MATERIALS<br>(Description)                                                     | % CORE<br>RECOV-<br>ERY | BOX OR<br>SAMPLE<br>NO.                        | REMARKS<br>(Drilling time, water loss, depth of<br>weathering, etc., if significant)                    |
| 0.0                                                      | 0     |   | Sea Water 0.0'-17.3'                                                                             |                         |                                                | Note change of scale<br>at 17.0'                                                                        |
| -17.3                                                    | 17    |   | Bottom of Harbor: 17.3'                                                                          |                         |                                                |   |
| -20.3                                                    | 22    |   | SP-Gray medium to coarse<br>poorly graded sand with<br>trace of fine gravel                      |                         | 1                                              | Note: Set 6" casing<br>to 17.3'                                                                         |
| -23.3                                                    | 27    |   | Tannish gray with trace<br>of silt                                                               |                         | 2                                              | Weight of rods with<br>hammer drove split-<br>spoon from 17.3' to<br>18.3'. Continued<br>drive to 18.8' |
| -24.8                                                    | 27    |   | SM-Tannish gray fine to<br>medium silty sand with<br>layer of gray<br>plastic silt               |                         | 3                                              | Reset casing to<br>24.2', 34.0' 35.8'<br>and 36.8'                                                      |
| -30.8                                                    | 32    |   | SP-Tannish gray fine<br>to medium poorly graded<br>sand with trace of silt                       |                         | 4                                              |   |
| -33.8                                                    | 37    |   | Gray, fine grained, trace of<br>mica                                                             |                         |                                                | SAITILE LAB                                                                                             |
| -35.3                                                    | 37    |   | Tannish gray, fine to medium<br>grained.                                                         |                         | 5                                              | No. Class LL PL PI                                                                                      |
| -39.8                                                    | 42    |   | Medium to coarse grained<br>with 15% fine gravel                                                 |                         |                                                | 1 SP NP NP NP 27                                                                                        |
| -45.8                                                    | 42    |   | Fine to medium grained with<br>trace of fine gravel.                                             |                         | 6                                              | 2 SC 11 55 21 34                                                                                        |
|                                                          | 42    |   | CL-Green micaceous lean clay.                                                                    |                         | 7                                              | 4 ST NP NP NP 56                                                                                        |
|                                                          | 42    |   | With 20% fine sand                                                                               |                         | 8                                              | 7 CH 105 34 71 30                                                                                       |
|                                                          | 42    |   | Bottom of Hole: 45.8'                                                                            |                         |                                                | 32.3' Ten blows<br>required to drive<br>splitspoon from 33.7'<br>to 33.8'                               |
|                                                          | 42    |   | Note: Soils field classified<br>in accordance with the<br>Unified Soil Classification<br>System. |                         |                                                | 39.8' Casing stopped<br>following wash with<br>fishtail                                                 |
|                                                          | 42    |   |                                                                                                  |                         |                                                | Blows Per Foot: Number<br>required to drive 1 3/8"<br>ID splitspoon w/140 lb.<br>hammer falling 30".    |

Hole No. SH-84

| DRILLING LOG                                            |       | DIVISION                                                                                              | INSTALLATION                                                                            |                                                 | SHEET 1 OF 2 SHEETS |                                                                                             |
|---------------------------------------------------------|-------|---|-----------------------------------------------------------------------------------------|-------------------------------------------------|---------------------|---------------------------------------------------------------------------------------------|
| 1. PROJECT                                              |       | South Atlantic                                                                                        | Savannah                                                                                |                                                 |                     |                                                                                             |
| 2. LOCATION (Coordinates or Station)                    |       | Savannah Harbor Widening                                                                              |                                                                                         | 10. SIZE AND TYPE OF BIT 3/8" ID splitspoon &   |                     |                                                                                             |
| 3. DRILLING AGENCY                                      |       | X-819190, Y-775340                                                                                    |                                                                                         | 11. DATUM FOR ELEVATION SHOWN (TBM or MLL) 4X54 |                     |                                                                                             |
| 4. HOLE NO. (As shown on drawing title and file number) |       | SH-84                                                                                                 |                                                                                         | 12. MANUFACTURER'S DESIGNATION OF DRILL         |                     | carhalloy                                                                                   |
| 5. NAME OF DRILLER                                      |       | T.W. Scott, E. Mauldin                                                                                |                                                                                         | 13. TOTAL NO. OF OVER-BURDEN SAMPLES TAKEN      |                     | 11                                                                                          |
| 6. DIRECTION OF HOLE                                    |       | <input checked="" type="checkbox"/> VERTICAL, <input type="checkbox"/> INCLINED _____ DEG. FROM VERT. |                                                                                         | 14. TOTAL NUMBER CORE BOXES                     |                     | 0                                                                                           |
| 7. THICKNESS OF OVERBURDEN                              |       | 50.1'                                                                                                 |                                                                                         | 15. ELEVATION GROUND WATER                      |                     | 0.0 MLW                                                                                     |
| 8. DEPTH DRILLED INTO ROCK                              |       | 0.0'                                                                                                  |                                                                                         | 16. DATE HOLE                                   |                     | STARTED 12 Sep 83 COMPLETED 12 Sep 83                                                       |
| 9. TOTAL DEPTH OF HOLE                                  |       | 50.1'                                                                                                 |                                                                                         | 17. ELEVATION TOP OF HOLE                       |                     | 0.0 MLW                                                                                     |
|                                                         |       |   |                                                                                         | 18. TOTAL CORE RECOVERY FOR BORING              |                     | 3                                                                                           |
|                                                         |       |   |                                                                                         | 19. SIGNATURE OF INSPECTOR                      |                     | James E. Bolen                                                                              |
|                                                         |       |   |                                                                                         | James E. Bolen                                  |                     |                                                                                             |
| ELEVATION                                               | DEPTH | LEGEND                                                                                                | CLASSIFICATION OF MATERIALS (Description)                                               | % CORE RECOVERY                                 | BOX OR SAMPLE NO.   | REMARKS (Drilling time, water loss, depth of weathering, etc., if any) (User)               |
| 0.0                                                     | 0     |   | Sea Water 0.0'-26.9'                                                                    |                                                 | JAR                 | Blows                                                                                       |
|                                                         | 10    |   |                                                                                         |                                                 |                     | Note: Change of scale @ 20.0'.                                                              |
|                                                         | 20    |   |                                                                                         |                                                 |                     | SAMPLE LAB                                                                                  |
|                                                         |       |   |                                                                                         |                                                 |                     | No. Class LL PL PI                                                                          |
|                                                         |       |   |                                                                                         |                                                 |                     | 2 SP NP NP NP                                                                               |
|                                                         |       |   |                                                                                         |                                                 |                     | 3 SP NP NP NP                                                                               |
|                                                         |       |   |                                                                                         |                                                 |                     | 7 MI 74 35 39                                                                               |
|                                                         |       |   |                                                                                         |                                                 |                     | 10 CH 113 39 74                                                                             |
|                                                         | 25    |   | Bottom of Harbor 26.9'                                                                  |                                                 |                     |                                                                                             |
|                                                         |       |   | SM-Gray silty coarse, medium sand low silt content                                      |                                                 | 1                   | Note: Weight of tool 26.9-27.5'                                                             |
|                                                         | 30    |   | Gray, black with traces of fine gravel and clay                                         |                                                 | 2                   | Set 6" diameter steel casing to 29.2'.                                                      |
|                                                         |       |   | Gray silty coarse medium sand, low silt content                                         |                                                 | 3                   |                                                                                             |
|                                                         |       |   |                                                                                         |                                                 | 4                   |                                                                                             |
|                                                         | 35    |   |                                                                                         |                                                 |                     |                                                                                             |
|                                                         |       |   |                                                                                         |                                                 | 5                   |                                                                                             |
|                                                         |       |   |                                                                                         |                                                 | 6                   |                                                                                             |
|                                                         | 40    |   | ML-Dark green clayey silt with 15% fine sand                                            |                                                 | 7                   | Note: Change of scale at 40.0'                                                              |
|                                                         |       |   |                                                                                         |                                                 | 8                   |                                                                                             |
|                                                         | 42    |   | Continued on Sheet 2                                                                    |                                                 |                     |                                                                                             |
|                                                         |       |   | Note: Soils field classified in accordance with the Unified Soil Classification System. |                                                 |                     | Blows Per Foot: Number required to drive 1 3/8" ID splitspoon w/140 lb. hammer falling 30". |

| DRILLING LOG (Cont Sheet)           |       | ELEVATION TOP OF HOLE        |   | Hole No. SH-84          |                                |                                                                                      |
|-------------------------------------|-------|------------------------------|---|-------------------------|--------------------------------|--------------------------------------------------------------------------------------|
| PROJECT<br>Savannah Harbor Widening |       | INSTALLATION<br>Savannah, GA |   | SHEET 2<br>OF 2 SHEETS  |                                |                                                                                      |
| ELEVATION                           | DEPTH | LEGEND                       | CLASSIFICATION OF MATERIALS<br>(Description)                                                         | % CORE<br>RECOV.<br>ERY | BOX OR<br>SAMPLE<br>NO.<br>JAR | REMARKS<br>(Drilling time, water loss, depth of<br>weathering, etc., if significant) |
| -42.0                               | 42.0  | c                            | d   | e                       | 8                              | Blow<br>Began Coring at 42.5'                                                        |
| -42.5                               |       |                              | ML-Dark green clayey silt,<br>with 15% fine sand                                                     |                         |                                |                                                                                      |
|                                     | 44    |                              | Core Loss-42.5'-45.6'<br>believed to be clayey silt,<br>easily washed out, rapid<br>bit penetration. | 0<br>RQD                |                                | Pull 1<br>From 42.5' To 45.6'<br>Run 3.1' Rec 0.0'<br>CL 3.1'                        |
|                                     |       |                              |   | 0                       |                                | All core washed out.<br><br>Note: Change of scale<br>at 45.0'                        |
| -45.6                               | 45    |                              | ML-Dark green clayey silt,<br>with 15% fine sand                                                     | 45.6'                   | 9<br>10<br>11                  | Note: Resume split-<br>spooning at 45.6'                                             |
|                                     | 50    |                              |   |                         |                                |                                                                                      |
| -50.1                               |       |                              |   | Bottom of Hole: 50.1'   |                                |                                                                                      |

Hole No. SH-85

| DRILLING LOG   |              | DIVISION       | INSTALLATION   |                                | SHEET 1<br>OF 2 SHEETS       |   |
|---|--------------|----------------|---|--------------------------------|------------------------------|---|
| 1. PROJECT<br>Savannah Harbor Widening                                                                                       |              | South Atlantic | Savannah, GA   |                                |                              |   |
| 2. LOCATION (Coordinates or Station)<br>X-821038, Y-771926                                                                   |              |                | 10. SIZE AND TYPE OF BIT 1 3/8" ID splitspoon                                                                            |                                |                              |   |
| 3. DRILLING AGENCY<br>Savannah District                                                                                      |              |                | 11. DATUM FOR ELEVATION SHOWN (TBM or MLL)<br>MLW                                                                        |                                |                              |   |
| 4. HOLE NO. (As shown on drawing title and file number)<br>SH-85                                                             |              |                | 12. MANUFACTURER'S DESIGNATION OF DRILL<br>Falling 314                                                                   |                                |                              |   |
| 5. NAME OF DRILLER<br>T. W. Scott and Earl Mauldin                                                                           |              |                | 13. TOTAL NO. OF OVER-<br>BURDEN SAMPLES TAKEN                                                                           |                                | DISTURBED<br>12              | UNDISTURBED<br>0                                                                                     |
| 6. DIRECTION OF HOLE<br><input checked="" type="checkbox"/> VERTICAL <input type="checkbox"/> INCLINED _____ DEG. FROM VERT. |              |                | 14. TOTAL NUMBER CORE BOXES                                                                                              |                                |                              |   |
| 7. THICKNESS OF OVERBURDEN<br>50.0'                                                                                          |              |                | 15. ELEVATION GROUND WATER<br>0.0 MLW                                                                                    |                                |                              |   |
| 8. DEPTH DRILLED INTO ROCK<br>0.0'                                                                                           |              |                | 16. DATE HOLE<br>13 Sep 83                                                                                               |                                | COMPLETED                    |   |
| 9. TOTAL DEPTH OF HOLE<br>50.0'                                                                                              |              |                | 17. ELEVATION TOP OF HOLE<br>0.0 MLW                                                                                     |                                |                              |   |
|   |              |                | 18. TOTAL CORE RECOVERY FOR BORING<br>%                                                                                  |                                |                              |   |
|   |              |                | 19. SIGNATURE OF INSPECTOR<br>James E. Bolen Geologist                                                                   |                                | J. E. Bolen                  |   |
| ELEVATION<br>0.0 a   | DEPTH<br>0 b | LEGEND<br>c    | CLASSIFICATION OF MATERIALS<br>(Description)<br>d                                                                        | % CORE<br>RECOVER-<br>ERY<br>e | BOX OR<br>SAMPLE<br>NO.<br>f | REMARKS<br>(Drilling time, water loss, depth of<br>weathering, etc., if significant)<br>g Blows      |
|   | 10           |                | Sea Water 0.0'-21.5'   |                                |                              | Note: Change of scale<br>at 20.0'                                                                    |
| -21.5   | 20           |                | Bottom of Harbor: 21.5'                                                                                                  |                                |                              |   |
| -23.0   | 25           |                | Wood chips, fibers (old<br>piling ?)                                                                                     |                                | 1                            |   |
|   | 25           |                | SM-Gray, brown silty coarse,<br>medium sand (low silt<br>content)                                                        |                                | 2                            | 7   |
|   | 30           |                | Gray silty medium grained<br>sand, with a trace of<br>coarse sand                                                        |                                | 3                            |   |
|   | 35           |                |   |                                | 4                            |   |
|   | 40           |                | Gray silty medium fine<br>sand                                                                                           |                                | 5                            |   |
|   | 40           |                | ML-Dark green clayey silt<br>with 10% fine sand                                                                          |                                | 6                            |   |
| -39.5   | 45           |                |   |                                | 7                            |   |
|   | 45           |                |   |                                | 8                            |   |
| -45.0   | 45           |                |   |                                | 9                            |   |
|   |              |                | Continued on Sheet 2<br>Note: Soils field classified<br>in accordance with the<br>Unified Soil Classification<br>System. |                                |                              | Blows Per Foot: Number<br>required to drive 1 3/8"<br>ID splitspoon w/140 lb.<br>hammer falling 30". |

| DRILLING LOG (Cont Sheet) |       | ELEVATION TOP OF HOLE |                                                                       | 0.0' MLW                |                                | Hole No. SH-85                                                                       |       |
|---------------------------|-------|-----------------------|-----------------------------------------------------------------------|-------------------------|--------------------------------|--------------------------------------------------------------------------------------|-------|
| PROJECT                   |       |                       | INSTALLATION                                                          |                         |                                | SHEET 2                                                                              |       |
| Savannah Harbor Widening  |       |                       | Savannah, GA                                                          |                         |                                | OF 2 SHEETS                                                                          |       |
| ELEVATION                 | DEPTH | LEGEND                | CLASSIFICATION OF MATERIALS<br>(Description)                          | % CORE<br>RECOV-<br>ERY | BOX OR<br>SAMPLE<br>NO.<br>JAR | REMARKS<br>(Drilling time, water loss, depth of<br>weathering, etc., if significant) |       |
| -49.0                     | 15 ft |                       | ML-Dark green clayey silt<br>with 10% fine sand<br>with 15% fine sand |                         | 9                              |                                                                                      | Blows |
|                           | 10    |                       |                                                                       |                         | 57                             |                                                                                      |       |
|                           | 11    |                       |                                                                       |                         | 61                             |                                                                                      |       |
|                           | 12    |                       |                                                                       |                         | 58                             |                                                                                      |       |
| -50.0                     | 50    |                       | Bottom of Hole: 50.0'                                                 |                         |                                |                                                                                      | 61    |



| DRILLING LOG   |             | DIVISION     |                                                                                         | INSTALLATION                                                                  |                              | Hole No. SH-87                                                                                      |  |
|---|-------------|--------------|-----------------------------------------------------------------------------------------|-------------------------------------------------------------------------------|------------------------------|---|--|
| South Atlantic   |             | Savannah, GA |                                                                                         | SHEET 1 OF 2 SHEETS                                                           |                              |   |  |
| 1. PROJECT<br>Savannah Harbor Widening                                                                                       |             |              |                                                                                         | 10. SIZE AND TYPE OF BIT 1 3/8" ID splitspoon                                 |                              |   |  |
| 2. LOCATION (Coordinates or Station)<br>X-826323, Y-765959                                                                   |             |              |                                                                                         | 11. DATUM FOR ELEVATION SHOWN (TBM or MSL)<br>MSL                             |                              |   |  |
| 3. DRILLING AGENCY<br>Savannah District                                                                                      |             |              |                                                                                         | 12. MANUFACTURER'S DESIGNATION OF DRILL<br>Falline 114                        |                              |   |  |
| 4. HOLE NO. (As shown on plan or title and file number)<br>SH-87                                                             |             |              |                                                                                         | 13. TOTAL NO. OF OVER-BURDEN SAMPLES TAKEN<br>DISTURBED 9 UNDISTURBED 0       |                              |   |  |
| 5. NAME OF DRILLER<br>E. Maulden & T. Scott                                                                                  |             |              |                                                                                         | 14. TOTAL NUMBER CORE BOXES                                                   |                              |   |  |
| 6. DIRECTION OF HOLE<br><input checked="" type="checkbox"/> VERTICAL <input type="checkbox"/> INCLINED _____ DEG. FROM VERT. |             |              |                                                                                         | 15. ELEVATION GROUND WATER<br>0.0' MHW                                        |                              |   |  |
| 7. THICKNESS OF OVERBURDEN<br>50.0'                                                                                          |             |              |                                                                                         | 16. DATE HOLE<br>STARTED 14 Sep 83 COMPLETED 15 Sep 83                        |                              |   |  |
| 8. DEPTH DRILLED INTO ROCK<br>0.0'                                                                                           |             |              |                                                                                         | 17. ELEVATION TOP OF HOLE 0.0' MLW                                            |                              |   |  |
| 9. TOTAL DEPTH OF HOLE<br>50.0'                                                                                              |             |              |                                                                                         | 18. TOTAL CORE RECOVERY FOR BORING                                            |                              |   |  |
|   |             |              |                                                                                         | 19. SIGNATURE OF INSPECTOR<br>James E. Bolen, Geologist <i>James E. Bolen</i> |                              |   |  |
| ELEVATION<br>0.0'   | DEPTH<br>0' | LEGEND<br>c  | CLASSIFICATION OF MATERIALS<br>(Description)<br>d                                       | % CORE<br>RECOVERY<br>e                                                       | BOX OR<br>SAMPLE<br>NO.<br>f | REMARKS<br>(Drilling time, water loss, depth of weathering, etc., if significant)<br>g              |  |
|   | 10          |              | Sea Water 0.0'-19.6'                                                                    |                                                                               |                              | Note: Change of scale at 10.0'                                                                      |  |
|   | 15          |              |                                                                                         |                                                                               |                              | SAMPLE LAB                                                                                          |  |
|   |             |              |                                                                                         |                                                                               |                              | No. Class LL PL PI                                                                                  |  |
|   |             |              |                                                                                         |                                                                               |                              | 3 SP NP NP NP                                                                                       |  |
|   |             |              |                                                                                         |                                                                               |                              | 7 SP NP NP NP                                                                                       |  |
|   |             |              |                                                                                         |                                                                               |                              | 9 SC-H 65 26 39                                                                                     |  |
| -19.6   | 20          |              | Bottom of Harbor 19.6'                                                                  |                                                                               |                              |   |  |
|   |             |              | SM-Gray, brown silty coarse medium sand with 5% rounded fine gravel, subangular grains  |                                                                               | 1                            | Note: Weight of hammer 19.6'-20.5'                                                                  |  |
|   |             |              |                                                                                         |                                                                               | 2                            | 7                                                                                                   |  |
|   |             |              |                                                                                         |                                                                               |                              | 15                                                                                                  |  |
|   |             |              |                                                                                         |                                                                               | 3                            | 21                                                                                                  |  |
|   |             |              |                                                                                         |                                                                               | 4                            | 18                                                                                                  |  |
| -28.0   | 30          |              | No Sample                                                                               |                                                                               |                              | 46                                                                                                  |  |
|   |             |              |                                                                                         |                                                                               |                              | Note: Because of mathematical error, accidentally washed out from 28.0'-32.0' while setting casing. |  |
| -32.0   |             |              | SM-Gray, brown silty coarse medium sand with 5% rounded fine gravel                     |                                                                               |                              | 17                                                                                                  |  |
| -35.0   | 35          |              |                                                                                         |                                                                               | 5                            | 32                                                                                                  |  |
|   |             |              | Continued on Sheet 2                                                                    |                                                                               |                              |   |  |
|   |             |              | Note: Soils field classified in accordance with the Unified Soil Classification System. |                                                                               |                              | Blows Per Foot: Number required to drive 1 3/8" ID splitspoon with 140lb hammer falling 30".        |  |

| DRILLING LOG (Cont Sheet)        |       | ELEVATION TOP OF HOLE                                                             |   | Hole No. SH-87          |                         |                                                                                        |
|----------------------------------|-------|-----------------------------------------------------------------------------------|---|-------------------------|-------------------------|----------------------------------------------------------------------------------------|
| PROJECT Savannah Harbor Widening |       | INSTALLATION Savannah, GA                                                         |   | SHEET 2 OF 2 SHEETS     |                         |                                                                                        |
| ELEVATION                        | DEPTH | LEGEND                                                                            | CLASSIFICATION OF MATERIALS<br>(Description)   | % CORE<br>RECOVER<br>RY | BOX OR<br>SAMPLE<br>NO. | REMARKS<br>(Flowline, time, water level, depth of<br>weathering, etc., if significant) |
| -35.0                            | 35    |  | SM-Gray, brown silty coarse, medium sand with 10% fine gravel, low silt content, <u>subangular grains</u><br>Silty coarse sand with some fine gravel | 1                       | 1AR                     |                                                                                        |
|                                  | 6     |                                                                                   |   |                         | 40                      |                                                                                        |
|                                  |       |                                                                                   |   |                         | 43                      |                                                                                        |
|                                  | 7     |                                                                                   |   |                         | 33                      |                                                                                        |
|                                  |       |                                                                                   |   |                         | 18                      |                                                                                        |
|                                  | 40    |                                                                                   |   |                         |                         | 26                                                                                     |
|                                  | 45    |                                                                                   |   |                         | 8                       | 51                                                                                     |
|                                  |       |                                                                                   |   |                         |                         | 17                                                                                     |
| -48.0                            |       |                                                                                   |   |                         |                         | 12                                                                                     |
|                                  | 50    |                                                                                   | ML-Dark green, clayey silt with 25% fine sand   |                         | 9                       | 37                                                                                     |
| -50.0                            |       |                                                                                   | Bottom of Hole: 50.0'   |                         |                         | 62                                                                                     |



| DRILLING LOG   |            | DIVISION<br>South Atlantic | INSTALLATION<br>Savannah, GA                                                          | Hole No. SH-88<br>SHEET 1<br>OF 2 SHEETS |                              |   |
|---|------------|----------------------------|---------------------------------------------------------------------------------------|------------------------------------------|------------------------------|---|
| 1. PROJECT<br>Savannah Harbor Widening                                                                                       |            |                            | 10. SIZE AND TYPE OF BIT 1 3/8" ID splitspoon                                         |                                          |                              |   |
| 2. LOCATION (Coordinates or Station)<br>X-827065, Y-765290                                                                   |            |                            | 11. DATUM FOR ELEVATION SHOWN (TBM or MLL)<br>MLW                                     |                                          |                              |   |
| 3. DRILLING AGENCY<br>Savannah District                                                                                      |            |                            | 12. MANUFACTURER'S DESIGNATION OF DRILL<br>Failing 314                                |                                          |                              |   |
| 4. HOLE NO. (As shown on drawing title and file number)<br>SH-88                                                             |            |                            | 13. TOTAL NO. OF OVER-BURDEN SAMPLES TAKEN<br>DISTURBED 7 UNDISTURBED 0               |                                          |                              |   |
| 5. NAME OF DRILLER<br>T.W. Scott                                                                                             |            |                            | 14. TOTAL NUMBER CORE BOXES                                                           |                                          |                              |   |
| 6. DIRECTION OF HOLE<br><input checked="" type="checkbox"/> VERTICAL <input type="checkbox"/> INCLINED _____ DEG. FROM VERT. |            |                            | 15. ELEVATION GROUND WATER 0.0 MLW                                                    |                                          |                              |   |
| 7. THICKNESS OF OVERBURDEN 50.2'                                                                                             |            |                            | 16. DATE HOLE STARTED 16 Sep 83 COMPLETED 17 Sep 83                                   |                                          |                              |   |
| 8. DEPTH DRILLED INTO ROCK 0.0'                                                                                              |            |                            | 17. ELEVATION TOP OF HOLE 0.0' MLW                                                    |                                          |                              |   |
| 9. TOTAL DEPTH OF HOLE 50.2'                                                                                                 |            |                            | 18. TOTAL CORE RECOVERY FOR BORING %                                                  |                                          |                              |   |
|   |            |                            | 19. SIGNATURE OF INSPECTOR<br>T.W. Scott & James E. Bolen <i>James E. Bolen</i>       |                                          |                              |   |
| ELEVATION<br>0.0   | DEPTH<br>0 | LEGEND<br>c                | CLASSIFICATION OF MATERIALS<br>(Description)<br>d                                     | % CORE<br>RECOVERY<br>e                  | BOX OR<br>SAMPLE<br>NO.<br>f | REMARKS<br>(Drilling time, water loss, depth of<br>weathering, etc., if significant)<br>g              |
|   |            |                            | Sea Water 0.0'-23.2'                                                                  |                                          |                              | Blows                                                                                                  |
|   | 10         |                            |                                                                                       |                                          |                              |   |
|   | 20         |                            |                                                                                       |                                          |                              | Note: Change of scale<br>20.0'                                                                         |
|   |            |                            | Bottom of Harbor 23.2'                                                                |                                          |                              |   |
| -23.2   | 25         |                            | SM-Gray, brown silty coarse,<br>medium sand, low silt content                         |                                          | 1                            | 24   |
|   |            |                            |                                                                                       |                                          |                              | SAMPLE LAR 20                                                                                          |
|   |            |                            |                                                                                       |                                          |                              | No. Class LL PL PI                                                                                     |
|   |            |                            |                                                                                       |                                          | 2                            | SP-SM NP NP NP 23                                                                                      |
|   | 30         |                            |                                                                                       |                                          | 2                            | 6 SC-H 71 30 41 25                                                                                     |
|   |            |                            |                                                                                       |                                          |                              | 20   |
|   |            |                            |                                                                                       |                                          |                              | 19   |
|   | 25         |                            | Gray                                                                                  |                                          | 3                            | 29   |
|   |            |                            |                                                                                       |                                          |                              | 60   |
|   |            |                            |                                                                                       |                                          |                              | 16   |
|   |            |                            |                                                                                       |                                          | 4                            | 40   |
|   | 40         |                            |                                                                                       |                                          |                              | 16   |
|   |            |                            |                                                                                       |                                          |                              | 22   |
|   |            |                            |                                                                                       |                                          | 5                            | 20   |
| -45.0   | 45         |                            |                                                                                       |                                          |                              | 70   |
|   |            |                            | Continued on Sheet 2                                                                  |                                          |                              | Blows Per Foot: Number<br>required to drive 1 3/8"<br>1) splitspoon with 140 lb<br>hammer falling 30". |
|   |            |                            | Note: Soils field classified<br>in accordance with the<br>Unified Soil Classification |                                          |                              |   |

| DRILLING LOG (Cont Sheet)           |       | ELEVATION TOP OF HOLE |                                                                | 0.0 MLW                 |                         | Hole No. SH-88                                                                       |       |
|-------------------------------------|-------|-----------------------|----------------------------------------------------------------|-------------------------|-------------------------|--------------------------------------------------------------------------------------|-------|
| PROJECT<br>Savannah Harbor Widening |       |                       | INSTALLATION<br>Savannah, GA                                   |                         |                         | SHEET 2<br>OF 2 SHEETS                                                               |       |
| ELEVATION                           | DEPTH | LEGEND                | CLASSIFICATION OF MATERIALS<br>(Description)                   | % CORE<br>RECOV-<br>ERY | BOX OR<br>SAMPLE<br>NO. | REMARKS<br>(Drilling time, water loss, depth of<br>weathering, etc., if significant) |       |
| 45.0                                | 45.0  | c                     | d                                                              | e                       | f                       | g                                                                                    | Blows |
| 45.7                                |       |                       | SM-Gray silty coarse medium<br>sand (moderate silt<br>content) |                         | 6                       |                                                                                      | 61    |
|                                     |       |                       | ML-Dark green, clayey silt,<br>with 15% fine sand              |                         | 7                       |                                                                                      | 50    |
| 50.2                                | 50    |                       |                                                                |                         |                         |                                                                                      | 37    |
|                                     |       |                       | Bottom of Hole: 50.2'                                          |                         |                         |                                                                                      | 58    |

| DRILLING LOG   |                     | DIVISION<br>South Atlantic |                                                                                                  | INSTALLATION<br>Savannah, GA                                           |                              | Hole No. SH-89<br>SHEET 1<br>OF 1 SHEETS                                                              |  |
|---|---------------------|----------------------------|--------------------------------------------------------------------------------------------------|------------------------------------------------------------------------|------------------------------|---|--|
| 1. PROJECT<br>Savannah River Widening                                                                                        |                     |                            |                                                                                                  | 10. SIZE AND TYPE OF BIT<br>3/8" ID splitspoon                         |                              |   |  |
| 2. LOCATION (Coordinates or Station)<br>X-827760, Y-764580                                                                   |                     |                            |                                                                                                  | 11. DATUM FOR ELEVATION SHOWN (TBM or MSL)<br>MWL                      |                              |   |  |
| 3. DRILLING AGENCY<br>Savannah District                                                                                      |                     |                            |                                                                                                  | 12. MANUFACTURER'S DESIGNATION OF DRILL<br>CME 75                      |                              |   |  |
| 4. HOLE NO. (As shown on drawing title and title marked)<br>SH-89                                                            |                     |                            |                                                                                                  | 13. TOTAL NO. OF OVER-BURDEN SAMPLES TAKEN                             |                              | DISTURBED<br>6                                                                                        |  |
| 5. NAME OF DRILLER<br>Earl Maulden, P.W. Scott                                                                               |                     |                            |                                                                                                  | 14. TOTAL NUMBER CORE BOXES<br>0                                       |                              | UNDISTURBED<br>0                                                                                      |  |
| 6. DIRECTION OF HOLE<br><input checked="" type="checkbox"/> VERTICAL <input type="checkbox"/> INCLINED _____ DEG. FROM VERT. |                     |                            |                                                                                                  | 15. ELEVATION GROUND WATER<br>0.0 MLW                                  |                              | 16. DATE HOLE<br>STARTED 17 Sep 83<br>COMPLETED 17 Sep 83                                             |  |
| 7. THICKNESS OF OVERBURDEN<br>50.5' (Water & Soil)                                                                           |                     |                            |                                                                                                  | 17. ELEVATION TOP OF HOLE<br>0.0 MLW                                   |                              |   |  |
| 8. DEPTH DRILLED INTO ROCK<br>0.0'                                                                                           |                     |                            |                                                                                                  | 18. TOTAL CORE RECOVERY FOR BORING<br>1                                |                              |   |  |
| 9. TOTAL DEPTH OF HOLE<br>50.5'                                                                                              |                     |                            |                                                                                                  | 19. SIGNATURE OF INSPECTOR<br>James E. Bolen, Geologist James E. Bolen |                              |   |  |
| ELEVATION<br>(f. u. s.)   | DEPTH<br>(f. u. s.) | LEGEND<br>c                | CLASSIFICATION OF MATERIALS<br>(Description)<br>d                                                | % CORE<br>RECOVERY<br>e                                                | BOX OR<br>SAMPLE<br>NO.<br>f | REMARKS<br>(Drilling time, water loss, depth of<br>weathering, etc., if significant)<br>g             |  |
|   |                     |                            | Sea Water 0.0'-33.0'                                                                             |                                                                        |                              |   |  |
|   | 10                  |                            |                                                                                                  |                                                                        |                              |   |  |
|   | 20                  |                            |                                                                                                  |                                                                        |                              |   |  |
|   | 30                  |                            |                                                                                                  |                                                                        |                              |   |  |
| -33.0   |                     |                            | Bottom of Harbor: 33.0'                                                                          |                                                                        |                              | Note: Change of scale<br>at 30.0'                                                                     |  |
|   | 35                  |                            | MH-Greenish black fat clayey<br>silt with some organic<br>matter and a trace of fine<br>sand     |                                                                        | 1                            | Note: Weight of tools<br>33.0'-34.1'                                                                  |  |
| -36.6   |                     |                            | MH-Dark green silty, medium<br>sand, with some fine sand                                         |                                                                        | 2                            | After driving to<br>37.1'. Cleaned out<br>boring to only 37.0'.<br>Following drive is<br>37.0'-38.5'. |  |
|   | 40                  |                            |                                                                                                  |                                                                        | 3                            |   |  |
|   |                     |                            | Silty coarse medium sand                                                                         |                                                                        | 4                            |   |  |
|   | 45                  |                            |                                                                                                  |                                                                        | 5                            |   |  |
| -44.5   |                     |                            | MH-Dark green fat clayey<br>silt                                                                 |                                                                        |                              |   |  |
|   | 50                  |                            |                                                                                                  |                                                                        | 6                            |   |  |
| -50.5   |                     |                            | Bottom of Hole 50.5'                                                                             |                                                                        |                              |   |  |
|   |                     |                            | Note: Soils field classified<br>in accordance with the<br>Unified Soil Classification<br>System. |                                                                        |                              | Blows per Foot: Number<br>required to drive 1 3/8"<br>ID splitspoon w/140 lb.<br>hammer falling 30".  |  |

Hole No. SH-90

| DRILLING LOG   |            | DIVISION<br>South Atlantic |                                                                                                  | INSTALLATION<br>Savannah, GA                                          |                                | SHEET 1<br>OF 1 SHEETS   |  |
|---|------------|----------------------------|--------------------------------------------------------------------------------------------------|-----------------------------------------------------------------------|--------------------------------|---|--|
| 1. PROJECT<br>Savannah Harbor Widening                                                                                       |            |                            |                                                                                                  | 10. SIZE AND TYPE OF BIT<br>MLW                                       |                                |   |  |
| 2. LOCATION (Coordinates or Station)<br>X-829915, Y-762450                                                                   |            |                            |                                                                                                  | 11. DATUM FOR ELEVATION SHOWN (TBM or MSL)<br>MLW                     |                                |   |  |
| 3. DRILLING AGENCY<br>Savannah District                                                                                      |            |                            |                                                                                                  | 12. MANUFACTURER'S DESIGNATION OF DRILL<br>CMC 75                     |                                |   |  |
| 4. HOLE NO. (As shown on drawing title and file number)<br>SH-90                                                             |            |                            |                                                                                                  | 13. TOTAL NO. OF OVER-BURDEN SAMPLES TAKEN                            |                                | DISTURBED<br>5   |  |
|   |            |                            |                                                                                                  |                                                                       |                                | UNDISTURBED<br>0   |  |
| 5. NAME OF DRILLER<br>Earl Moulden                                                                                           |            |                            |                                                                                                  | 14. TOE NUMBER CORE BOXES ( )<br>0                                    |                                |   |  |
| 6. DIRECTION OF HOLE<br><input checked="" type="checkbox"/> VERTICAL <input type="checkbox"/> INCLINED _____ DEG. FROM VERT. |            |                            |                                                                                                  | 15. ELEVATION GROUND WATER<br>0.0 MLW                                 |                                |   |  |
| 7. THICKNESS OF OVERBURDEN<br>50.0'                                                                                          |            |                            |                                                                                                  | 16. DATE HOLE<br>17 Sep 83                                            |                                |   |  |
| 8. DEPTH DRILLED INTO ROCK<br>0.0'                                                                                           |            |                            |                                                                                                  | 17. ELEVATION TOP OF HOLE<br>0.0' MLW                                 |                                |   |  |
| 9. TOTAL DEPTH OF HOLE<br>50.0'                                                                                              |            |                            |                                                                                                  | 18. TOTAL CORE RECOVERY FOR BORING<br>%                               |                                |   |  |
|   |            |                            |                                                                                                  | 19. SIGNATURE OF INSPECTOR<br>James E. Rolan Geologist James E. Rolan |                                |   |  |
| ELEVATION<br>0.0   | DEPTH<br>0 | LEGEND<br>b                | CLASSIFICATION OF MATERIALS<br>(Description)<br>d                                                | % CORE<br>RECOVERY<br>e                                               | BOX OR<br>SAMPLE<br>NO.<br>JAR | REMARKS<br>(Drilling time, water loss, depth of<br>weathering, etc., if significant)<br>f                                                     |  |
|   | 10         |                            | Sea Water 0.0'-40.7'                                                                             |                                                                       |                                |   |  |
|   | 20         |                            |                                                                                                  |                                                                       |                                | Note: Change of scale<br>at 40.0'.   |  |
|   | 30         |                            |                                                                                                  |                                                                       |                                | SAMPLE LAB   |  |
|   | 40         |                            | Bottom of Harbor: 40.7'                                                                          |                                                                       |                                | No. Class LL FL PI   |  |
| -40.7   |            |                            | MH-Dark green fat clayey<br>silt                                                                 |                                                                       | 2                              | 2 SM NP NP NP   |  |
| -40.9   |            |                            | SM-Gray black, silty medium<br>fine sand with a little clay<br>(in clay lenses)                  |                                                                       | 3                              | 4 CH 109 39 70   |  |
| -45.5   | 45         |                            | ML-Green clayey silt, with<br>20% fine sand.                                                     |                                                                       | 4                              | Note: Weight of tools<br>40.7'-40.9'.<br>After driving to 43.9'. Set 6" diameter<br>steel casing to 44.0'. Following<br>drive was 44.0'-45.5' |  |
| -50.0   | 50         |                            | Bottom of Hole 50.0'                                                                             |                                                                       | 5                              | Blows Per Foot: Number<br>required to drive 1 3/8"<br>ID splitspoon w/140 lb.<br>hammer falling 30".                                          |  |
|   |            |                            | Note: Soils field classified<br>in accordance with the<br>Unified Soil Classification<br>System. |                                                                       |                                |   |  |

| DRILLING LOG   |            |             | DIVISION<br>South Atlantic                                                                                                |                              | INSTALLATION<br>Savannah, GA                                               |   | Hole No. SH-94<br>SHEET 1<br>OF 1 SHEETS |                  |
|---|------------|-------------|---|------------------------------|----------------------------------------------------------------------------|---|------------------------------------------|------------------|
| 1. PROJECT<br>Savannah Harbor Widening                                                                                       |            |             |   |                              | 10. SIZE AND TYPE OF BIT 1 3/8" ID splitspoon                              |   |                                          |                  |
| 2. LOCATION (Coordinates or Station)<br>X-823605, Y-768807                                                                   |            |             |   |                              | 11. DATUM FOR ELEVATION SHOWN (TBM or MLW)<br>MLW                          |   |                                          |                  |
| 3. DRILLING AGENCY<br>Savannah District                                                                                      |            |             |   |                              | 12. MANUFACTURER'S DESIGNATION OF DRILL<br>Falling 314                     |   |                                          |                  |
| 4. HOLE NO. (As shown on drawing title and file number)<br>SH-94                                                             |            |             |   |                              | 13. TOTAL NO. OF OVER-<br>BURDEN SAMPLES TAKEN                             |   | DISTURBED<br>3                           | UNDISTURBED<br>0 |
| 5. NAME OF DRILLER<br>E. Maulden and T.W. Scott                                                                              |            |             |   |                              | 14. TOTAL NUMBER CORE BOXES<br>0                                           |   |                                          |                  |
| 6. DIRECTION OF HOLE<br><input checked="" type="checkbox"/> VERTICAL <input type="checkbox"/> INCLINED _____ DEG. FROM VERT. |            |             |   |                              | 15. ELEVATION GROUND WATER<br>0.0 MLW                                      |   |                                          |                  |
| 7. THICKNESS OF OVERBURDEN 50.0' (including water)                                                                           |            |             |   |                              | 16. DATE HOLE STARTED 20 Sep 81 COMPLETED 22 Sep 83                        |   |                                          |                  |
| 8. DEPTH DRILLED INTO ROCK 0.0'                                                                                              |            |             |   |                              | 17. ELEVATION TOP OF HOLE 0.0 MLW                                          |   |                                          |                  |
| 9. TOTAL DEPTH OF HOLE 50.0'                                                                                                 |            |             |   |                              | 18. TOTAL CORE RECOVERY FOR BORING                                         |   |                                          |                  |
|   |            |             |   |                              | 19. SIGNATURE OF INSPECTOR<br>James Bolen, Geologist <i>James B. Bolen</i> |   |                                          |                  |
| ELEVATION<br>0.0   | DEPTH<br>0 | LEGEND<br>c | CLASSIFICATION OF MATERIALS<br>(Description)<br>d                                                                         | % CORE<br>RECOVER-<br>Y<br>e | BOX OR<br>SAMPLE<br>NO.<br>f                                               | REMARKS<br>(Drilling time, water loss, depth of<br>weathering, etc., if significant)<br>g              |                                          |                  |
|   |            |             | Sea Water 0.0'-41.2'   |                              |                                                                            | Blows                                                                                                  |                                          |                  |
|   | 10         |             |   |                              |                                                                            | Note: Change of scale<br>at 40.0'                                                                      |                                          |                  |
|   | 20         |             |   |                              |                                                                            | SAITILE LAB                                                                                            |                                          |                  |
|   | 30         |             |   |                              |                                                                            | No Class LL PL PI                                                                                      |                                          |                  |
|   | 40         |             | Bottom of Harbor: 41.2'                                                                                                   |                              |                                                                            | 1 CM 116 34 P2                                                                                         |                                          |                  |
| -41.2   |            |             |   |                              |                                                                            | 2 SC-II 59 27 32                                                                                       |                                          |                  |
|   |            |             | MH-Dark gray fat clayey silt<br>with a little fine sand                                                                   |                              | 1                                                                          | Note: 44.2' set 6"<br>diameter steel casing                                                            |                                          |                  |
| -44.0   |            |             |   |                              |                                                                            | to 44.0'                                                                                               |                                          |                  |
|   | 45         |             | ML-Green clayey silt with<br>30% fine sand.                                                                               |                              | 2                                                                          | Following drive was<br>44.0'-45.5'                                                                     |                                          |                  |
|   |            |             |   |                              |                                                                            | 64   |                                          |                  |
|   |            |             |   |                              |                                                                            | 57   |                                          |                  |
| -50.0   | 50         |             | Bottom of Hole: 50.0'<br>Note: Soils field classified<br>in accordance with the<br>Unified Soil Classification<br>System. |                              | 3                                                                          | Blows Per Foot: Number<br>required to drive 1 3/8"<br>ID splitspoon with 140 lb<br>hammer falling 30". |                                          |                  |
|   |            |             |   |                              |                                                                            | 42   |                                          |                  |

Hole No. SH-95

| DRILLING LOG   |       | DIVISION<br>South Atlantic |   | INSTALLATION<br>Savannah, GA                                                  |                                | SHEET 1<br>OF 2 SHEETS                                                                            |  |
|---|-------|----------------------------|---|-------------------------------------------------------------------------------|--------------------------------|---------------------------------------------------------------------------------------------------|--|
| 1. PROJECT<br>Savannah Harbor Widening                                                                                       |       |                            |   | 10. SIZE AND TYPE OF BIT 1 3/8" ID splitspoon &                               |                                |                                                                                                   |  |
| 2. LOCATION (Coordinate or Station)<br>X-828501 Y-763920                                                                     |       |                            |   | 11. DAYUM FOR ELEVATION SHOWN (LHM = MLW)<br>MLW 4334 Diamond Coring Bit      |                                |                                                                                                   |  |
| 3. DRILLING AGENCY<br>Savannah District                                                                                      |       |                            |   | 12. MANUFACTURER'S DESIGNATION OF DRILL<br>Falling 314                        |                                |                                                                                                   |  |
| 4. HOLE NO. (As shown on drawing title and life number)<br>SH-95                                                             |       |                            |   | 13. TOTAL NO. OF OVER-BURDEN SAMPLES TAKEN<br>DISTURBED 9 UNDISTURBED 0       |                                |                                                                                                   |  |
| 5. NAME OF DRILLER<br>I.N. SCOTT                                                                                             |       |                            |   | 14. TOTAL NUMBER CORE BOXES 1                                                 |                                |                                                                                                   |  |
| 6. DIRECTION OF HOLE<br><input checked="" type="checkbox"/> VERTICAL <input type="checkbox"/> INCLINED _____ DEG. FROM VERT. |       |                            |   | 15. ELEVATION GROUND WATER 0.0 MLW                                            |                                |                                                                                                   |  |
| 7. THICKNESS OF OVERBURDEN 51.5'                                                                                             |       |                            |   | 16. DATE HOLE STARTED 21 Sep 83 COMPLETED 21 Sep 83                           |                                |                                                                                                   |  |
| 8. DEPTH DRILLED INTO ROCK 0.0'                                                                                              |       |                            |   | 17. ELEVATION TOP OF HOLE 0.0 MLW                                             |                                |                                                                                                   |  |
| 9. TOTAL DEPTH OF HOLE 51.5'                                                                                                 |       |                            |   | 18. TOTAL CORE RECOVERY FOR BORING 40 %                                       |                                |                                                                                                   |  |
|   |       |                            |   | 19. SIGNATURE OF INSPECTOR<br>James E. Bolen, Geologist <i>James E. Bolen</i> |                                |                                                                                                   |  |
| ELEVATION   | DEPTH | LEGEND                     | CLASSIFICATION OF MATERIALS<br>(Description)                                                                              | % CORE<br>RECOVER-<br>Y                                                       | BOX OR<br>SAMPLE<br>NO.<br>JAR | REMARKS<br>(Drilling time, water loss, depth of<br>weathering, etc., if significant)              |  |
| 0.0   | 0     |                            | Sea Water 0.0'-16.0'   |                                                                               |                                | Note: Change of scale<br>10.0'                                                                    |  |
|   | 10    |                            |   |                                                                               |                                | SATTLE LAB<br>No. Class LL PL PI                                                                  |  |
|   |       |                            |   |                                                                               |                                | 3 CL 48 27 21                                                                                     |  |
|   |       |                            |   |                                                                               |                                | 4 MH 57 38 19                                                                                     |  |
|   |       |                            |   |                                                                               |                                | 9 CH 60 29 31                                                                                     |  |
| -16.0   |       |                            | Bottom of Harbor 16.0'   |                                                                               |                                |                                                                                                   |  |
|   | 20    |                            | CH-Gray silty fat clay with<br>10% medium sand                                                                            |                                                                               | 1                              | Note: 16.0'-18.1'<br>weight of tools.                                                             |  |
|   |       |                            |   |                                                                               |                                | Note: At 21.1' set<br>casing to 21.0'.<br>Weight of tools<br>21.0'-27.0'                          |  |
|   | 25    |                            |   |                                                                               | 2                              |                                                                                                   |  |
|   |       |                            |   |                                                                               |                                |                                                                                                   |  |
| -28.5   |       |                            | ML-Dark gray clayey silt,<br>with 10% fine sand                                                                           |                                                                               | 3                              |                                                                                                   |  |
|   | 30    |                            |   |                                                                               | 4                              |                                                                                                   |  |
|   |       |                            |   |                                                                               |                                |                                                                                                   |  |
| -31.5   |       |                            | SH-Gray silty coarse, fine<br>sand (moderate silt content)                                                                |                                                                               | 5                              |                                                                                                   |  |
|   | 35    |                            |   |                                                                               |                                |                                                                                                   |  |
| -35.0   |       |                            | Continued on Sheet 2<br>Note: Soils field classified<br>in accordance with the<br>Unified Soils Classification<br>System. |                                                                               | 6                              | Blows Per Foot: Number<br>required to drive 1 3/8"<br>ID splitspoon w/140"<br>hammer falling 30". |  |

| DRILLING LOG (Cont Sheet) |       | ELEVATION TOP OF HOLE |                                                        | Hole No. SH-95      |                   |                                                                                               |
|---------------------------|-------|-----------------------|--------------------------------------------------------|---------------------|-------------------|-----------------------------------------------------------------------------------------------|
| PROJECT                   |       | INSTALLATION          |                                                        | SHEET 2 OF 2 SHEETS |                   |                                                                                               |
| Savannah Harbor Widening  |       | Savannah, GA          |                                                        |                     |                   |                                                                                               |
| ELEVATION                 | DEPTH | LEGEND                | CLASSIFICATION OF MATERIALS (Description)              | % CORE RECOVERY     | BOX OR SAMPLE NO. | REMARKS (Drilling time, water loss, depth of weathering, etc., if significant)                |
| -38.0                     | 35.6  | c                     | d                                                      | e                   | f                 | g Blows                                                                                       |
|                           |       |                       | SM-Gray silty coarse fine sand (moderate silt content) |                     | 6                 | 71                                                                                            |
|                           |       |                       |                                                        |                     |                   | 39                                                                                            |
|                           | 40    |                       |                                                        |                     | 7                 | Note: Change of scale at 45.0'                                                                |
|                           |       |                       |                                                        |                     |                   | 50                                                                                            |
|                           |       |                       |                                                        |                     |                   | 43                                                                                            |
|                           |       |                       |                                                        |                     |                   | 49                                                                                            |
|                           |       |                       |                                                        |                     | 8                 | 51                                                                                            |
| -45.0                     | 45    |                       | ML-Green clayey silty with 10% fine sand               |                     |                   | 100/0.9                                                                                       |
|                           | 46    |                       |                                                        |                     | 9                 |                                                                                               |
|                           |       |                       |                                                        |                     |                   | 100                                                                                           |
|                           | 47    |                       | 46.5'-48.5' Core is crumbled, broken                   |                     | Box 1             | Pull 1 From 46.5' To 51.5' Run 5.0' Rec 2.0' CL 3.0' Penetration Rate: 6.2 (minutes per foot) |
|                           | 48    |                       |                                                        | 40 RQD N/A          |                   |                                                                                               |
| -48.5                     |       |                       |                                                        |                     | 48.5              | Note: 2.0' of core left in hole. Note: Change of scale at 50.0'                               |
|                           | 49    |                       | 48.5'-49.5' Core Loss washes out by drill water        |                     |                   |                                                                                               |
| -49.5                     |       |                       |                                                        | 49.5                |                   |                                                                                               |
|                           | 50    |                       | ML-Green clayey silt with 10% fine sand                |                     |                   |                                                                                               |
|                           | 51    |                       |                                                        |                     |                   |                                                                                               |
| -51.5                     |       |                       | Bottom of Hole: 51.5'                                  |                     |                   | Note: Depth figure in column "e" is taped depth after run.                                    |

| DRILLING LOG   |       | DIVISION<br>South Atlantic |                                                                                         | INSTALLATION<br>Savannah, GA                                                     |                                | Hole No. SH-97<br>SHEET 1<br>OF 1 SHEETS                                                    |  |
|---|-------|----------------------------|-----------------------------------------------------------------------------------------|----------------------------------------------------------------------------------|--------------------------------|---------------------------------------------------------------------------------------------|--|
| 1. PROJECT<br>Savannah Harbor Widening                                                                                       |       |                            |                                                                                         | 10. SIZE AND TYPE OF BIT<br>1 3/8" ID splitspoon                                 |                                |                                                                                             |  |
| 2. LOCATION (Coordinates or Station)<br>X 822345 Y 770418                                                                    |       |                            |                                                                                         | 11. DATUM FOR ELEVATION SHOWN (78M or ASL)<br>MLW                                |                                |                                                                                             |  |
| 3. DRILLING AGENCY<br>Savannah District                                                                                      |       |                            |                                                                                         | 12. MANUFACTURER'S DESIGNATION OF DRILL<br>Failing 314                           |                                |                                                                                             |  |
| 4. HOLE NO. (As shown on drawing title and file number)<br>SH-97                                                             |       |                            |                                                                                         | 13. TOTAL NO. OF OVER-<br>BURDEN SAMPLES TAKEN<br>DISTURBED: 4<br>UNDISTURBED: 0 |                                |                                                                                             |  |
| 5. NAME OF DRILLER<br>E. Maulden                                                                                             |       |                            |                                                                                         | 14. TOTAL NUMBER CORE BOXES<br>0                                                 |                                |                                                                                             |  |
| 6. DIRECTION OF HOLE<br><input checked="" type="checkbox"/> VERTICAL <input type="checkbox"/> INCLINED _____ DEG. FROM VERT. |       |                            |                                                                                         | 15. ELEVATION GROUND WATER<br>0.0 MLW                                            |                                |                                                                                             |  |
| 7. THICKNESS OF OVERBURDEN<br>50.0                                                                                           |       |                            |                                                                                         | 16. DATE HOLE<br>STARTED: 22 Sep 83<br>COMPLETED: 23 Sep 83                      |                                |                                                                                             |  |
| 8. DEPTH DRILLED INTO ROCK<br>0.0                                                                                            |       |                            |                                                                                         | 17. ELEVATION TOP OF HOLE<br>0.0 MLW                                             |                                |                                                                                             |  |
| 9. TOTAL DEPTH OF HOLE<br>50.0'                                                                                              |       |                            |                                                                                         | 18. TOTAL CORE RECOVERY FOR BORING<br>N/A                                        |                                |                                                                                             |  |
|   |       |                            |                                                                                         | 19. SIGNATURE OF INSPECTOR<br>James Bolen, Geologist <i>James Bolen</i>          |                                |                                                                                             |  |
| ELEVATION   | DEPTH | LEGEND                     | CLASSIFICATION OF MATERIALS<br>(Description)                                            | % CORE<br>RECOVERY                                                               | BOX OR<br>SAMPLE<br>NO.<br>JAR | REMARKS<br>(Drilling time, water loss, depth of<br>weathering, etc., if significant)        |  |
| 0.0   | 0     |                            |                                                                                         |                                                                                  |                                | SAMPLE LAB<br>No. Class LL PL PI                                                            |  |
|   | 10    |                            | Sea Water 0.0'-40.2'                                                                    |                                                                                  |                                | 1 SP NP NP NP                                                                               |  |
|   | 20    |                            |                                                                                         |                                                                                  |                                | 2 SM 40 29 11                                                                               |  |
|   | 30    |                            |                                                                                         |                                                                                  |                                | 3 SC-H 66 28 38                                                                             |  |
|   | 40    |                            | Bottom of Harbor 40.2'                                                                  |                                                                                  |                                | 4 SC-H 51 28 23                                                                             |  |
| -40.2   | 40    |                            | SM-Brown silty coarse, fine sand, slightly clayey                                       |                                                                                  | 1                              | Note: Weight of tools 40.2'-40.7'. 17                                                       |  |
| -42.2   | 42    |                            | SC-Green clayey medium fine sand, with 10% fine gravel                                  |                                                                                  | 2                              | At 43.7' set casing to 44.0'. 32                                                            |  |
| -44.0   | 44    |                            | ML-Green clayey silt with 35% fine sand                                                 |                                                                                  | 3                              |                                                                                             |  |
|   | 45    |                            |                                                                                         |                                                                                  |                                | 51                                                                                          |  |
|   | 50    |                            |                                                                                         |                                                                                  |                                | 67                                                                                          |  |
| -50.0   | 50    |                            | Bottom of Hole: 50.0'                                                                   |                                                                                  | 4                              | 80                                                                                          |  |
|   |       |                            | Note: Soils field classified in accordance with the Unified Soil Classification System. |                                                                                  |                                | 86                                                                                          |  |
|   |       |                            |                                                                                         |                                                                                  |                                | Blows Per Foot: Number required to drive 1 3/8" ID splitspoon w/140 lb. hammer falling 30". |  |



Hole No. SH-97A

| DRILLING LOG                                            |             | DIVISION                                                                                             |   | INSTALLATION                             |                                | SHEET                                                                                            |  |
|---------------------------------------------------------|-------------|---|---|------------------------------------------|--------------------------------|--------------------------------------------------------------------------------------------------|--|
| 1. PROJECT                                              |             | South Atlantic                                                                                       |   | Savannah District                        |                                | 1 OF 2 SHEETS                                                                                    |  |
| 2. LOCATION (Coordinates or Station)                    |             | X-822560 Y-770580                                                                                    |   | 10. SIZE AND TYPE OF BIT                 |                                | 1 3/8" Splitspoon                                                                                |  |
| 3. DRILLING AGENCY                                      |             | Savannah District                                                                                    |   | 11. DATUM FOR ELEVATION                  |                                | MHW                                                                                              |  |
| 4. HOLE NO. (As shown on drawing title and file number) |             | SH-97A                                                                                               |   | 12. MANUFACTURER'S DESIGNATION OF DRILL  |                                | Falling 314                                                                                      |  |
| 5. NAME OF DRILLER                                      |             | Tommy Scott                                                                                          |   | 13. TOTAL NO. OF OVERBURDEN SAMPLES TAKE |                                | DISTURBED: 5 UNDISTURBED: 1                                                                      |  |
| 6. DIRECTION OF HOLE                                    |             | <input checked="" type="checkbox"/> VERTICAL <input type="checkbox"/> INCLINED _____ DEG. FROM VERT. |   | 14. TOTAL NUMBER CORE BOXES              |                                | 1                                                                                                |  |
| 7. THICKNESS OF OVERBURDEN                              |             | 20.6'                                                                                                |   | 15. ELEVATION GROUND WATER               |                                | N/A                                                                                              |  |
| 8. DEPTH DRILLED INTO ROCK                              |             | 0.0'                                                                                                 |   | 16. DATE HOLE                            |                                | STARTED: 9 Nov 1983 COMPLETED: 10 Nov 1983                                                       |  |
| 9. TOTAL DEPTH OF HOLE                                  |             | 48.8'                                                                                                |   | 17. ELEVATION TOP OF HOLE                |                                | 0.0' MHW                                                                                         |  |
|                                                         |             |   |   | 18. TOTAL CORE RECOVERY FOR BORING       |                                | 28.3'                                                                                            |  |
|                                                         |             |   |   | 19. SIGNATURE OF INSPECTOR               |                                | Thaddeus J. Zielonka, Jr., Geologist                                                             |  |
| ELEVATION<br>0.0'                                       | DEPTH<br>0' | LEGEND<br>c                                                                                          | CLASSIFICATION OF MATERIALS<br>(Description)<br>d                                                    | % CORE<br>RECOVERY<br>e                  | BOX OR<br>SAMPLE<br>NO.<br>JAR | REMARKS<br>(Drilling time, water loss, depth of weathering, etc., if significant)<br>f           |  |
|                                                         |             |   | River water 0.0' to 28.2'                                                                            |                                          |                                | NOTE: Scale change<br>at 25.0'                                                                   |  |
| -28.2'                                                  |             |   | Bottom of Harbor 28.2'                                                                               |                                          |                                |                                                                                                  |  |
|                                                         | 30'         |   | MH-Dark grey silt                                                                                    |                                          |                                | NOTE: W/T=Weight of<br>rocks & 140 lb<br>hammer.                                                 |  |
|                                                         |             |   | 34.2'                                                                                                |                                          | 1                              | W/T                                                                                              |  |
| -34.2'                                                  | 34'         |   | SM-Dark grey fine grained<br>very silty sand.                                                        |                                          | 2                              | 20                                                                                               |  |
|                                                         |             |   | With organic material from<br>0.0' to 37.5'                                                          |                                          | 3                              |                                                                                                  |  |
|                                                         | 40'         |   | Change to fine to med.<br>grained at 37.5'                                                           |                                          | 4                              | 40                                                                                               |  |
|                                                         |             |   | Change to grey & w/occ.<br>gravel at 39.0'                                                           |                                          |                                | NOTE: Scale change<br>@ 40.0'                                                                    |  |
|                                                         | 42'         |   |   |                                          |                                | 12                                                                                               |  |
|                                                         |             |   | SM-Green-grey fine grained<br>silty sand                                                             |                                          | 5                              | Pull #1                                                                                          |  |
| -44.0'                                                  | 44'         |   |   |                                          | Box                            | From 42.8' to 45.8'                                                                              |  |
|                                                         |             |   | (Con't. on sht. 2)                                                                                   |                                          |                                |                                                                                                  |  |
|                                                         |             |   | NOTE: Soils field classi-<br>fied in accordance with<br>the Unified Soil Classifi-<br>cation System. |                                          |                                | BLOWS PER FOOT:<br>Number required to drive<br>1 3/8" ID splitspoon<br>w/140 lb hammer (falling) |  |

| DRILLING LOG (Cont Sheet) |       | ELEVATION TOP OF HOLE |                                              | Hole No.                 |                        |   |
|---------------------------|-------|-----------------------|----------------------------------------------|--------------------------|------------------------|---|
| PROJECT                   |       | INSTALLATION          |                                              | SHEET                    |                        |   |
| Savannah Harbor Widening  |       | Savannah District     |                                              | 2 OF 2 SHEETS            |                        |   |
| ELEVATION                 | DEPTH | LEGEND                | CLASSIFICATION OF MATERIALS<br>(Description) | % CORE<br>RECOVER<br>ERY | BOX OR<br>SAMPLE<br>NO | REMARKS<br>(Drilling time, water loss, depth of<br>weathering, etc., if significant)               |
| -44.0'                    | 46    | c                     | d                                            | e                        | f                      | g                                                                                                  |
|                           | 46    |                       | SM-Green-grey fine grained<br>silty sand.    | 56.7%                    | Box<br>1               | Pull #1 con't.<br>Run 3.0' Rec 1.7'<br>C.L. 1.3' U.L. 1.3'<br>100% Green-grey ret.<br>CD 45.8'     |
|                           | 48    |                       |                                              | 0%                       |                        | Pull #2<br>From 45.8' to 48.8'<br>Run 3.0' Rec 0.0'<br>C.L. 3.0' U.L. 3.0'<br>100% Green-grey ret. |
| -48.8'                    |       |                       | Bottom of Hole 48.8'                         |                          |                        | CD 48.8'                                                                                           |

Hole No. SH-99

| DRILLING LOG   |              | DIVISION<br>South Atlantic |                                                                                                  | INSTALLATION<br>Savannah, GA                                                     |                              | SHEET 1<br>OF 1 SHEETS                                                                                    |  |
|---|--------------|----------------------------|--------------------------------------------------------------------------------------------------|----------------------------------------------------------------------------------|------------------------------|---|--|
| 1. PROJECT<br>Savannah Harbor Widening                                                                                       |              |                            |                                                                                                  | 10. SIZE AND TYPE OF BIT<br>1 3/8" ID Spillspoon                                 |                              |   |  |
| 2. LOCATION (Coordinates or Station)<br>X-823017 Y-769666                                                                    |              |                            |                                                                                                  | 11. DATUM FOR ELEVATION SHOWN (TBM or MSL)<br>MSL                                |                              |   |  |
| 3. DRILLING AGENCY<br>Savannah District                                                                                      |              |                            |                                                                                                  | 12. MANUFACTURER'S DESIGNATION OF DRILL<br>Falling 314                           |                              |   |  |
| 4. HOLE NO. (As shown on drawing title and file number)<br>SH-99                                                             |              |                            |                                                                                                  | 13. TOTAL NO. OF OVER-<br>BURDEN SAMPLES TAKEN: DISTURBED: UNDISTURBED:<br>4 0 0 |                              |   |  |
| 5. NAME OF DRILLER<br>E. Maulden                                                                                             |              |                            |                                                                                                  | 14. TOTAL NUMBER CORE BIT RES<br>0                                               |                              |   |  |
| 6. DIRECTION OF HOLE<br><input checked="" type="checkbox"/> VERTICAL <input type="checkbox"/> INCLINED _____ DEG. FROM VERT. |              |                            |                                                                                                  | 15. ELEVATION GROUND WATER<br>0.0 MLW                                            |                              |   |  |
| 7. THICKNESS OF OVERBURDEN<br>51.0' includes water                                                                           |              |                            |                                                                                                  | 16. DATE HOLE<br>STARTED 24 Sep 83 COMPLETED 24 Sep 83                           |                              |   |  |
| 8. DEPTH DRILLED INTO ROCK<br>0.0'                                                                                           |              |                            |                                                                                                  | 17. ELEVATION TOP OF HOLE<br>0.0 MLW                                             |                              |   |  |
| 9. TOTAL DEPTH OF HOLE<br>51.0'                                                                                              |              |                            |                                                                                                  | 18. TOTAL CORE RECOVERY FOR BORING<br>N/A %                                      |                              |   |  |
|   |              |                            |                                                                                                  | 19. SIGNATURE OF INSPECTOR<br>James E. Bolen, Geologist <i>James E. Bolen</i>    |                              |   |  |
| ELEVATION<br>0.0 a   | DEPTH<br>0 b | LEGEND<br>c                | CLASSIFICATION OF MATERIALS<br>(Description)<br>d                                                | % CORE<br>RECOVERY<br>e                                                          | BOX OR<br>SAMPLE<br>NO.<br>f | REMARKS<br>(Drilling time, water loss, depth of<br>weathering, etc., if significant)<br>g                 |  |
|   | 10           |                            | Sea Water 0.0'-37.5'                                                                             |                                                                                  |                              |   |  |
|   | 20           |                            |                                                                                                  |                                                                                  |                              |   |  |
|   | 30           |                            |                                                                                                  |                                                                                  |                              |   |  |
| -37.5   | 40           |                            | Bottom of Harbor 37.5'                                                                           |                                                                                  |                              | Note: Change of scale<br>at 40.0'                                                                         |  |
| -40.5'   |              |                            | MH-Black fat clayey silt<br>with minor organic<br>matter                                         |                                                                                  | 1                            | Note: Weight of tools<br>37.5'-40.5' At 42.0'<br>set casing to 42.0'. 19                                  |  |
| -42.0   |              |                            | SM-Gray silty, medium,<br>fine sand (moderate<br>silt content)                                   |                                                                                  | 2                            | SAMPLE LAB 59                                                                                             |  |
|   | 45           |                            | ML-Green sandy silt.                                                                             |                                                                                  | 3                            | No. Class LL PL PT 70                                                                                     |  |
|   |              |                            |                                                                                                  |                                                                                  |                              | 3 CH 66 26 40 57                                                                                          |  |
|   |              |                            | Clayey silt with 20% fine<br>sand                                                                |                                                                                  |                              | 53   |  |
|   | 50           |                            |                                                                                                  |                                                                                  |                              | 69   |  |
| -51.0   |              |                            |                                                                                                  |                                                                                  | 4                            | 88   |  |
|   |              |                            | Bottom of Hole: 51.0'                                                                            |                                                                                  |                              | Blows Per Foot: Number<br>required to drive a<br>1 3/8" ID splitspoon<br>w/140 lb. hammer falling<br>30". |  |
|   |              |                            | Note: Soils field classified<br>in accordance with the<br>Unified Soil Classification<br>System. |                                                                                  |                              |   |  |

Hole No. SH-99A

| DRILLING LOG   |              | DIVISION<br>South Atlantic | INSTALLATION<br>Savannah District                                                          |                         | SHEET 1<br>OF 1 SHEETS       |   |
|---|--------------|----------------------------|--------------------------------------------------------------------------------------------|-------------------------|------------------------------|---|
| 1. PROJECT<br>Savannah Harbor Widening                                                                                       |              |                            | 10. SIZE AND TYPE OF BIT<br>1 3/8" Splitspoon                                              |                         |                              |   |
| 2. LOCATION (Coordinates or Station)<br>X-823210 Y-769780                                                                    |              |                            | 11. DATUM FOR ELEVATION SHOWN (TBM or MSL)<br>MLW                                          |                         |                              |   |
| 3. DRILLING AGENCY<br>Savannah District                                                                                      |              |                            | 12. MANUFACTURER'S DESIGNATION OF DRILL<br>Failing 314                                     |                         |                              |   |
| 4. HOLE NO. (As shown on drawing title and file marked)<br>SH-99A                                                            |              |                            | 13. TOTAL NO. OF OVERBURDEN SAMPLES TAKEN                                                  |                         | 13. DISTURBED<br>6 0         |   |
| 5. NAME OF DRILLER<br>Tommy Goff                                                                                             |              |                            | 14. P.C. NUMBER OF BURSTS<br>( )                                                           |                         |                              |   |
| 6. DIRECTION OF HOLE<br><input checked="" type="checkbox"/> VERTICAL <input type="checkbox"/> INCLINED _____ DEG. FROM VERT. |              |                            | 15. ELEVATION GROUND WATER<br>N/A                                                          |                         |                              |   |
| 7. THICKNESS OF OVERBURDEN<br>7.4'                                                                                           |              |                            | 16. DATE HOLE<br>19 Nov 1983                                                               |                         | 16. DATE HOLE<br>9 Nov 1983  |   |
| 8. DEPTH DRILLED INTO ROCK<br>0.0'                                                                                           |              |                            | 17. ELEVATION TOP OF HOLE<br>0.0' MLW                                                      |                         |                              |   |
| 9. TOTAL DEPTH OF HOLE<br>47.0'                                                                                              |              |                            | 18. TOTAL CORE RECOVERY FOR BORING<br>N/A                                                  |                         |                              |   |
|   |              |                            | 19. SIGNATURE OF INSPECTOR<br>Thaddeus J. Zielonka, Jr., Geologist                         |                         |                              |   |
| ELEVATION<br>ft., ft.   | DEPTH<br>ft. | LEGEND<br>c                | CLASSIFICATION OF MATERIALS<br>(Description)<br>d                                          | % CORE<br>RECOVERY<br>e | BOX OR<br>SAMPLE<br>NO.<br>f | REMARKS<br>(Drilling time, water loss, depth of<br>weathering, etc., if significant)<br>g               |
|   |              |                            | River water 0.0' to 39.6'                                                                  |                         |                              | BLUES                                                                                                   |
|   | 30           |                            |                                                                                            |                         |                              | NOTE: Scale change<br>@ 30.0'                                                                           |
|   |              |                            |                                                                                            |                         |                              | SAMPLE LAB                                                                                              |
|   |              |                            |                                                                                            |                         |                              | No. Class LL PL PI                                                                                      |
|   |              |                            |                                                                                            |                         |                              | 3 SC-H 138 49 89                                                                                        |
|   | 39.6'        |                            | Bottom of Harbor 39.6'                                                                     |                         |                              |   |
|   | 41.1'        |                            | MH-Dark grey inorganic<br>silt. 41.1'                                                      |                         | 1                            | NOTE: W/T=Weight of<br>tools & 140 lb. 20<br>hammer.                                                    |
|   | 43.0'        |                            | SM-Dark grey fine to med.<br>grained silty sand. 43.0'                                     |                         | 2                            |   |
|   | 44.0'        |                            | MH-Dark grey inorganic silt<br>44.0'                                                       |                         | 3                            | 20   |
|   | 45.0'        |                            | SM-Grey fine to med. grained<br>silty sand 45.0'                                           |                         | 4                            | 31   |
|   | 46.7'        |                            | GM Tan to grey silty, sand,<br>fine & coarse gravel 46.7'                                  |                         | 5                            | 87   |
|   | 47.0'        |                            | SM-Light grey fine silty<br>sand                                                           |                         | 6                            |   |
|   | 50           |                            | Bottom of Hole 47.0'                                                                       |                         |                              |   |
|   |              |                            | NOTE: Soils field classified in accordance with<br>the Unified Soil Classification System. |                         |                              | BLUES PER FOOT:<br>Number required to drive<br>1 3/8" ID splitspoon<br>w/140 lb. hammer falling<br>30". |

Hole No. SH-105

| DRILLING LOG   |              | DIVISION       | INSTALLATION                                                                      |                              | SHEET 1 OF 2 SHEETS          |                                                                                             |
|---|--------------|----------------|-----------------------------------------------------------------------------------|------------------------------|------------------------------|---------------------------------------------------------------------------------------------|
| 1. PROJECT<br>Savannah Harbor Widening                                                                                       |              | South Atlantic | Savannah, GA                                                                      |                              |                              |                                                                                             |
| 2. LOCATION (Coordinates or Station)<br>X 830571 Y 761702                                                                    |              |                | 10. SIZE AND TYPE OF BIT<br>3/8" ID splitspoon                                    |                              |                              |                                                                                             |
| 3. DRILLING AGENCY<br>Savannah District                                                                                      |              |                | 11. DATUM FOR ELEVATION SHOWN (TBM or BSL)<br>MLW                                 |                              |                              |                                                                                             |
| 4. HOLE NO. (As shown on drawing title and file number)<br>SH-105                                                            |              |                | 12. MANUFACTURER'S DESIGNATION OF DRILL<br>Failing 314                            |                              |                              |                                                                                             |
| 5. NAME OF DRILLER<br>E. Maulden                                                                                             |              |                | 13. TOTAL NO. OF OVERBURDEN SAMPLES TAKEN                                         |                              | 14                           | UNDISTURBED                                                                                 |
| 6. DIRECTION OF HOLE<br><input checked="" type="checkbox"/> VERTICAL <input type="checkbox"/> INCLINED _____ DEG. FROM VERT. |              |                | 14. TOTAL NUMBER CORE BOXES                                                       |                              | 0                            |                                                                                             |
| 7. THICKNESS OF OVERBURDEN<br>43.5'                                                                                          |              |                | 15. ELEVATION GROUND WATER<br>N/A                                                 |                              |                              |                                                                                             |
| 8. DEPTH DRILLED INTO ROCK<br>0.0                                                                                            |              |                | 16. DATE HOLE STARTED<br>11 Oct 83                                                |                              | COMPLETED<br>13 Oct 83       |                                                                                             |
| 9. TOTAL DEPTH OF HOLE<br>50.3'                                                                                              |              |                | 17. ELEVATION TOP OF HOLE<br>0.0 MLW                                              |                              |                              |                                                                                             |
|   |              |                | 18. TOTAL CORE RECOVERY FOR BORING<br>N/A                                         |                              |                              |                                                                                             |
|   |              |                | 19. SIGNATURE OF INSPECTOR<br>Thaddeus J. Zielonka                                |                              |                              |                                                                                             |
| ELEVATION<br>0 0 =   | DEPTH<br>0 b | LEGEND<br>c    | CLASSIFICATION OF MATERIALS<br>(Description)<br>d                                 | 1 CORE<br>RECOV-<br>ERY<br>e | BOX OR<br>SAMPLE<br>NO.<br>f | REMARKS<br>(Drilling time, water loss, depth of<br>weathering, etc., if significant)<br>g   |
|   |              |                | Sea Water 0.0'-6.8'                                                               |                              |                              |                                                                                             |
|   | 5            |                |                                                                                   |                              |                              |                                                                                             |
| -6.8   |              |                | Bottom of Harbor 6.8'                                                             |                              |                              |                                                                                             |
| -8.3   |              |                | CH-Dark gray plastic clay                                                         |                              | 1                            | Note: W/T = Weight of tools and 140lb. hammer                                               |
|   | 10           |                | SM-Tan-gray fine to medium grained silty sand. Occasional MH stringers            |                              | 2                            |                                                                                             |
| -11.3   |              |                | MH-Dark gray silt.                                                                |                              |                              | SAMPLE LAB                                                                                  |
|   | 15           |                |                                                                                   |                              | 3                            | No. Class LL PL PI W/T                                                                      |
| -15.5   |              |                | SM-Gray fine medium silty sand                                                    |                              |                              | 1 MH - - -                                                                                  |
| -16.0   |              |                |                                                                                   |                              |                              | 3 MH 173 73 100                                                                             |
| -17.5   |              |                | MH-Dark gray silt                                                                 |                              | 4                            | 5 SP NP NP NP 9                                                                             |
|   | 20           |                | SM-Gray fine to medium grained silty sand                                         |                              | 5                            | 7 SP NP NP NP                                                                               |
|   | 25           |                |                                                                                   |                              |                              | 9 SP NP NP NP W/T                                                                           |
| -22.0   |              |                | SP-Tan-gray fine to medium poorly graded sand                                     |                              | 6                            | 14 SM 44 26 15                                                                              |
| -23.5   |              |                | SM-Gray fine grained silty sand                                                   |                              | 7                            |                                                                                             |
|   | 30           |                | Grain size change fine to medium grained                                          |                              | 8                            |                                                                                             |
| -29.5   |              |                | SP-(Continued)                                                                    |                              |                              |                                                                                             |
| -30.0   |              |                | Continued on Sheet 2                                                              |                              |                              |                                                                                             |
|   |              |                | Note: Soils classified in accordance with the Unified Soil Classification System. |                              |                              | Blows Per Foot: Number required to drive 1 3/8" ID splitspoon w/140 lb. hammer falling 30". |

| DRILLING LOG (Cont Sheet) |       | ELEVATION TOP OF HOLE |                                                                                     | 0.0 MLW                   |                         | Hole No. SH-105                                                                       |                        |
|---------------------------|-------|-----------------------|-------------------------------------------------------------------------------------|---------------------------|-------------------------|---------------------------------------------------------------------------------------|------------------------|
| Savannah Harbor Widening  |       |                       | INSTALLATION                                                                        |                           | Savannah, GA            |                                                                                       | SHEET 2<br>OF 2 SHEETS |
| ELEVATION                 | DEPTH | LEGEND                | CLASSIFICATION OF MATERIALS<br>(Description)                                        | % CORE<br>RECOVER-<br>ERY | BOX OR<br>SAMPLE<br>NO. | REMARKS<br>(Drilling time, water loss, depth of<br>weathering, etc., if significant.) |                        |
| -30.0                     | 30b   | c                     | J                                                                                   | c                         | JAR                     | g                                                                                     | Blows                  |
|                           |       |                       | SP-(Continued) Tan medium to<br>coarse poorly graded sand<br>with a trace of gravel |                           |                         |                                                                                       | 30                     |
|                           |       |                       |                                                                                     |                           | 9                       |                                                                                       | 50                     |
|                           |       |                       |                                                                                     |                           |                         |                                                                                       | 44                     |
|                           | 35    |                       |                                                                                     |                           | 10                      |                                                                                       | 72                     |
|                           |       |                       |                                                                                     |                           |                         |                                                                                       | 23                     |
|                           |       |                       | Color change to light gray.<br>Fine to medium below 37.0'                           |                           | 11                      |                                                                                       | 14                     |
|                           | 40    |                       |                                                                                     |                           |                         |                                                                                       | 68                     |
|                           |       |                       |                                                                                     |                           |                         |                                                                                       | 17                     |
|                           |       |                       | Medium to coarse with<br>occasional gravel below 41.5'                              |                           | 12                      |                                                                                       | 25                     |
| -44.5                     |       |                       |                                                                                     |                           |                         |                                                                                       | 29                     |
| -46.0                     | 45    |                       | SM-Green-gray fine to coarse<br>silty sand                                          |                           |                         |                                                                                       | 13                     |
| -47.5                     |       |                       | SP-Gray medium to coarse<br>poorly graded sand<br>with trace of gravel              |                           | 13                      |                                                                                       | 40                     |
| -50.3                     | 50    |                       | SM-Green-gray very fine silty<br>sand                                               |                           | 14                      |                                                                                       | 100/3.4                |
|                           |       |                       | Bottom of Hole: 50.3'                                                               |                           |                         |                                                                                       | 100/0.8                |

Hole No. SH-107

| DRILLING LOG   |       | DIVISION<br>South Atlantic |   | INSTALLATION<br>Savannah, Ga.                                      |                         | SHEET 1<br>OF 2 SHEETS                                                                                 |  |  |  |
|---|-------|----------------------------|---|--------------------------------------------------------------------|-------------------------|---|--|--|--|
| 1. PROJECT<br>Savannah Harbor Widening                                                                                       |       |                            |   | 10. SIZE AND TYPE OF BIT 1 3/8" Splitspoon                         |                         |   |  |  |  |
| 2. LOCATION (Geographic Station)<br>X-828142, Y-164254                                                                       |       |                            |   | 11. DATUM FOR ELEVATION SHOWN (TBM or MSL)<br>MLW                  |                         |   |  |  |  |
| 3. DRILLING AGENCY<br>Savannah District                                                                                      |       |                            |   | 12. MANUFACTURER'S DESIGNATION OF DRILL<br>Falling 314             |                         |   |  |  |  |
| 4. HOLE NO. (As shown on drawing title and file number)<br>SH-107                                                            |       |                            |   | 13. TOTAL NO. OF OVER-<br>BURDEN SAMPLES TAKEN                     |                         | DISTURBED 7<br>UNDISTURBED 0                                                                           |  |  |  |
| 5. NAME OF DRILLER<br>A. Yates                                                                                               |       |                            |   | 14. TOTAL NUMBER CORE BOXES N/A                                    |                         |   |  |  |  |
| 6. DIRECTION OF HOLE<br><input checked="" type="checkbox"/> VERTICAL <input type="checkbox"/> INCLINED _____ DEG. FROM VERT. |       |                            |   | 15. ELEVATION GROUND WATER                                         |                         |   |  |  |  |
| 7. THICKNESS OF OVERBURDEN 51.2'                                                                                             |       |                            |   | 16. DATE HOLE STARTED 15 Oct 1983 COMPLETED 16 Oct 1983            |                         |   |  |  |  |
| 8. DEPTH DRILLED INTO ROCK 0.0'                                                                                              |       |                            |   | 17. ELEVATION TOP OF HOLE 0.0' MLW                                 |                         |   |  |  |  |
| 9. TOTAL DEPTH OF HOLE 51.2'                                                                                                 |       |                            |   | 18. TOTAL CORE RECOVERY FOR BORING N/A %                           |                         |   |  |  |  |
|   |       |                            |   | 19. SIGNATURE OF INSPECTOR<br>Larry Benjamin <i>Larry Benjamin</i> |                         |   |  |  |  |
| ELEVATION   | DEPTH | LEGEND                     | CLASSIFICATION OF MATERIALS<br>(Description)                                                                             | % CORE<br>RECOVERY                                                 | BOX OR<br>SAMPLE<br>NO. | REMARKS<br>(Drilling time, water loss, depth of<br>weathering, etc., if significant)                   |  |  |  |
| 0.0'   | 0'    |                            |   |                                                                    |                         |   |  |  |  |
|   |       |                            | Sea Water 0.0' to 22.7'                                                                                                  |                                                                    |                         |   |  |  |  |
|   | 20'   |                            |   |                                                                    |                         |   |  |  |  |
|   |       |                            | Bottom of Harbor 22.7'                                                                                                   |                                                                    |                         |   |  |  |  |
| -22.7'   |       |                            | CH-Dark green fine silty<br>fat clay 24.2'                                                                               |                                                                    | 1                       | 10   |  |  |  |
| -24.2'   | 25'   |                            | SM-Green fine silty sand                                                                                                 |                                                                    | 2                       | 10   |  |  |  |
|   |       |                            |   |                                                                    |                         | NOTE: Weight of<br>hammer 140<br>lbs. 12                                                               |  |  |  |
|   |       |                            |   |                                                                    |                         | SAMPLE LAB 12                                                                                          |  |  |  |
| -30.2'   | 30'   |                            | SP-Tan & green coarse<br>poorly graded sand 30.2'                                                                        |                                                                    | 3                       | No. Class LL PL PI 25                                                                                  |  |  |  |
|   |       |                            |   |                                                                    |                         | 2 SP NP NP NP 27                                                                                       |  |  |  |
|   |       |                            |   |                                                                    |                         | 4 SP NP NP NP                                                                                          |  |  |  |
|   |       |                            |   |                                                                    |                         | 6 SM 45 31 14 16                                                                                       |  |  |  |
| -34.7'   | 35'   |                            | SM-Tan fine silty sand,<br>trace of coarse grain<br>sizes                                                                |                                                                    | 4                       | 16   |  |  |  |
|   |       |                            |   |                                                                    |                         | 17   |  |  |  |
|   |       |                            | Green, no coarse grain sizes                                                                                             |                                                                    |                         | 37   |  |  |  |
| -40.7'   | 40'   |                            |   |                                                                    |                         | 43   |  |  |  |
|   |       |                            | No green color   |                                                                    | 5                       | 39   |  |  |  |
|   |       |                            |   |                                                                    |                         | 50   |  |  |  |
| -45.2'   | 45'   |                            | Green   |                                                                    |                         | 21   |  |  |  |
|   |       |                            | (Con't. on sht. 2)<br>NOTE: Soils field classi-<br>fied in accordance with the<br>Unified Soil Classification<br>System. |                                                                    |                         | BLOWS PER FOOT:<br>Number required to<br>drive 1 3/8" split-<br>spoon w/140 lb. hammer<br>falling 30". |  |  |  |

| DRILLING LOG (Cont Sheet) |       | ELEVATION TOP OF HOLE |                                                   | Hole No. SH-107          |                         |                                                                                      |
|---------------------------|-------|-----------------------|---------------------------------------------------|--------------------------|-------------------------|--------------------------------------------------------------------------------------|
| PROJECT                   |       | INSTALLATION          |                                                   | SHEET                    |                         |                                                                                      |
| Savannah Harbor Widening  |       | Savannah District     |                                                   | 2 OF 2 SHEETS            |                         |                                                                                      |
| ELEVATION                 | DEPTH | LEGEND                | CLASSIFICATION OF MATERIALS<br>(Description)      | % CORE<br>RECOVER<br>ERY | BOX OR<br>SAMPLE<br>NO. | REMARKS<br>(Drilling time, water loss, depth of<br>weathering, etc., if significant) |
| -45.2                     | 45    | c                     | d                                                 | e                        | TABLE                   | E BLOWS                                                                              |
| -51.2'                    | 50    |                       | SM-Green fine silty sand<br>trace of river gravel |                          | 6                       | 66                                                                                   |
|                           |       |                       |                                                   |                          |                         | 53                                                                                   |
|                           |       |                       |                                                   |                          |                         | 35                                                                                   |
|                           |       |                       |                                                   |                          | 7                       | 34                                                                                   |
|                           |       |                       | Bottom of Boring 51.2'                            |                          |                         |                                                                                      |



Hole No. SH-108

| DRILLING LOG   |       | DIVISION<br>South Atlantic |   | INSTALLATION<br>Savannah, Ga                                         |                         | SHEET<br>OF 2 SHEETS                                                                                |  |
|---|-------|----------------------------|---|----------------------------------------------------------------------|-------------------------|---|--|
| 1. PROJECT<br>Savannah Harbor Widening                                                                                       |       |                            |   | 10. SIZE AND TYPE OF BIT 1 3/8" ID splitspoon                        |                         |   |  |
| 2. LOCATION (Coordinates or Station)<br>X-825961, Y-766310                                                                   |       |                            |   | 11. DATUM FOR ELEVATION SHOWN (TBM or MSL)<br>MLW                    |                         |   |  |
| 3. DRILLING AGENCY<br>Savannah District                                                                                      |       |                            |   | 12. MANUFACTURER'S DESIGNATION OF DRILL<br>Failing 314               |                         |   |  |
| 4. HOLE NO. (As shown on drawing title and file number)<br>SH-108                                                            |       |                            |   | 13. TOTAL NO. OF OVER-BURDEN SAMPLES TAKEN                           |                         | DISTURBED<br>9                                                                                      |  |
| 5. NAME OF DRILLER<br>Earl Maulin                                                                                            |       |                            |   | 14. TOTAL NUMBER CORE BOXES<br>0                                     |                         | UNDISTURBED<br>0                                                                                    |  |
| 6. DIRECTION OF HOLE<br><input checked="" type="checkbox"/> VERTICAL <input type="checkbox"/> INCLINED _____ DEG. FROM VERT. |       |                            |   | 15. ELEVATION GROUND WATER<br>N/A                                    |                         | 16. DATE HOLE<br>STARTED<br>19 Oct 83                                                               |  |
| 7. THICKNESS OF OVERBURDEN<br>35.9                                                                                           |       |                            |   | 17. ELEVATION TOP OF HOLE<br>0.0 MLW                                 |                         | COMPLETED<br>19 Oct 83                                                                              |  |
| 8. DEPTH DRILLED INTO ROCK<br>0.0                                                                                            |       |                            |   | 18. TOTAL CORE RECOVERY FOR BORING<br>N/A                            |                         | %                                                                                                   |  |
| 9. TOTAL DEPTH OF HOLE<br>50.0                                                                                               |       |                            |   | 19. SIGNATURE OF INSPECTOR<br>Ted Zielonka <i>Ted Zielonka</i> Blows |                         |   |  |
| ELEVATION   | DEPTH | LEGEND                     | CLASSIFICATION OF MATERIALS<br>(Description)                                                                   | % CORE<br>RECOVERY                                                   | BOX OR<br>SAMPLE<br>NO. | REMARKS<br>(Drilling time, water loss, depth of<br>weathering, etc., if significant)                |  |
| 0.0   | 0.0   |                            |   |                                                                      | Jaw                     |   |  |
|   | 10    |                            | River Water 0.0'-14.1'.                                                                                        |                                                                      |                         | Note: Scale change<br>at 10.0'                                                                      |  |
|   | 15    |                            | Bottom of Harbor 14.1'                                                                                         |                                                                      |                         | Note: w/t =Weight<br>of tools and<br>140 lb. hammer                                                 |  |
|   | 20    |                            | CH-Dark gray plastic<br>clay.                                                                                  |                                                                      |                         | w/c                                                                                                 |  |
|   | 25    |                            | 25.3'-25.5' SN stringer 25.5'                                                                                  |                                                                      |                         | SAMPLER LAB                                                                                         |  |
|   |       |                            |   |                                                                      |                         | No. Class LL PL PI                                                                                  |  |
|   |       |                            |   |                                                                      |                         | 2 MH 111 57 54                                                                                      |  |
|   |       |                            |   |                                                                      |                         | 4 MH 88 44 44                                                                                       |  |
|   |       |                            |   |                                                                      |                         | 5 SN NP NP NP                                                                                       |  |
|   |       |                            |   |                                                                      |                         | 9 MH 56 32 24                                                                                       |  |
|   | 28.0  |                            | MH-Dark gray silt.                                                                                             |                                                                      | 2                       | w/c                                                                                                 |  |
|   | 29.5  |                            | SI-Gray fine to medium<br>grained silty sand 29.5                                                              |                                                                      | 1                       | 9                                                                                                   |  |
|   | 30    |                            | MH- Dark gray silt with<br>some sand.                                                                          |                                                                      | 4                       | w/c                                                                                                 |  |
|   | 35    |                            |   |                                                                      |                         | w/r                                                                                                 |  |
|   |       |                            | Continued on Sheet 2<br>Note: Soils field classified<br>in accordance with the<br>Unified soil Classification. |                                                                      |                         | Blows Per Foot<br>Number required to drive<br>1 3/8" ID splitspoon w/140<br>lb. hammer falling 30". |  |

| DRILLING LOG (Cont Sheet)        |       |        | ELEVATION TOP OF HOLE 0.0' MLW                                                          |                  | Hole No. SH-108     |                                                                                |
|----------------------------------|-------|--------|-----------------------------------------------------------------------------------------|------------------|---------------------|--------------------------------------------------------------------------------|
| PROJECT Savannah Harbor Widening |       |        | INSTALLATION Savannah District                                                          |                  | SHEET 2 OF 2 SHEETS |                                                                                |
| ELEVATION                        | DEPTH | LEGEND | CLASSIFICATION OF MATERIALS (Description)                                               | % CORE RECOVERED | BOX OR SAMPLE NO.   | REMARKS (Drilling time, water loss, depth of weathering, etc., if significant) |
| -35                              | 35.0  |        | ML-Continued                                                                            | 35.9             | JAR                 | Blows                                                                          |
|                                  |       |        | SM- Dark gray fine to medium grained silty sand.                                        |                  |                     | 8                                                                              |
|                                  | 40    |        | 39.5' to 41.0'-wood chips.                                                              |                  | 5                   | w/t                                                                            |
|                                  |       |        | color change to gray and less silt below 41.0'.                                         |                  |                     | 5                                                                              |
|                                  |       |        |                                                                                         |                  |                     | 7                                                                              |
|                                  | 45    |        | Fine to coarse grained below 45.5'.                                                     |                  | 6                   | 9                                                                              |
|                                  |       |        | change to dark green/gray very fine silty sand.                                         |                  | 7                   | 7                                                                              |
|                                  |       |        |                                                                                         |                  | 8                   | 19                                                                             |
|                                  |       |        |                                                                                         |                  | 9                   | 12                                                                             |
| -50.0                            | 50    |        | Bottom of Hole 50.0'                                                                    |                  |                     | 23                                                                             |
|                                  |       |        | Note: Soils field classified in accordance with the Unified Soil Classification System. |                  |                     | 58                                                                             |
|                                  |       |        |                                                                                         |                  |                     | Blows Per Foot                                                                 |
|                                  |       |        |                                                                                         |                  |                     | Number required to drive 1 3/8" ID splitspoon w/1 lb. hammer falling 30".      |

Hole No. SH-109

| DRILLING LOG   |              | DIVISION       |                                                                                         | INSTALLATION                                           |                               | SHEET 1 OF 1 SHEETS                                                                                |  |
|---|--------------|----------------|-----------------------------------------------------------------------------------------|--------------------------------------------------------|-------------------------------|---|--|
| 1. PROJECT<br>Savannah Harbor Widening                                                                                       |              | South Atlantic |                                                                                         | Savannah District                                      |                               |   |  |
| 2. LOCATION (Coordinates or Station)<br>X 823917 Y-768402                                                                    |              |                |                                                                                         | 10. SIZE AND TYPE OF BIT<br>1 3/8" ID Splitspoon       |                               |   |  |
| 3. DRILLING AGENCY<br>Savannah District                                                                                      |              |                |                                                                                         | 11. DATUM FOR ELEVATION SHOWN (TBM or MSL)<br>MLW      |                               |   |  |
| 4. HOLE NO. (As shown on drawing title and file number)<br>SH-109                                                            |              |                |                                                                                         | 12. MANUFACTURER'S DESIGNATION OF DRILL<br>Failing 314 |                               |   |  |
| 5. NAME OF DRILLER<br>Earl Mauldin                                                                                           |              |                |                                                                                         | 13. TOTAL NO. OF OVER-BURDEN SAMPLES TAKEN             |                               | DISTURBED<br>4<br>UNDISTURBED<br>0                                                                 |  |
| 6. DIRECTION OF HOLE<br><input checked="" type="checkbox"/> VERTICAL <input type="checkbox"/> INCLINED _____ DEG. FROM VERT. |              |                |                                                                                         | 14. TOT - NUMBER CORE BOXES<br>0                       |                               |   |  |
| 7. THICKNESS OF OVERBURDEN<br>11.9'                                                                                          |              |                |                                                                                         | 15. ELEVATION GROUND WATER<br>N/A                      |                               |   |  |
| 8. DEPTH DRILLED INTO ROCK<br>0.0'                                                                                           |              |                |                                                                                         | 16. DATE HOLE<br>19 Oct 83                             |                               | STARTED<br>19 Oct 83<br>COMPLETED<br>19 Oct 83                                                     |  |
| 9. TOTAL DEPTH OF HOLE<br>50.5'                                                                                              |              |                |                                                                                         | 17. ELEVATION TOP OF HOLE<br>0.0 MLW                   |                               |   |  |
|   |              |                |                                                                                         | 18. TOTAL CORE RECOVERY FOR BORING<br>0                |                               |   |  |
|   |              |                |                                                                                         | 19. SIGNATURE OF INSPECTOR<br>Ted Zielonka             |                               |   |  |
| ELEVATION<br>a   | DEPTH<br>(f) | LEGEND<br>c    | CLASSIFICATION OF MATERIALS<br>(Description)<br>d                                       | % CORE<br>RECOVERY<br>e                                | RCF OR<br>SA-4PLE<br>FOR<br>f | REMARKS<br>(Drilling time, water loss, depth of<br>weathering, etc., if significant)<br>g          |  |
| 0.0   |              |                | River Water 0.0' to 38.6'                                                               |                                                        |                               |   |  |
| 30   |              |                |                                                                                         |                                                        |                               | Note: Scale change at 30.0'.                                                                       |  |
| 35   |              |                |                                                                                         |                                                        |                               | SAMPLE LAB                                                                                         |  |
|   |              |                |                                                                                         |                                                        |                               | No. Class LL PL PI                                                                                 |  |
|   |              |                |                                                                                         |                                                        |                               | 1 MI 156 60 96                                                                                     |  |
|   |              |                |                                                                                         |                                                        |                               | 3 SH-H 63 32 71                                                                                    |  |
| 38.6   |              |                | Bottom of Harbor 38.6'                                                                  |                                                        |                               |   |  |
| 40   |              |                | SH- Dark gray silt with some sand.                                                      |                                                        | 1                             |   |  |
| 41.6   |              |                | 41.6'                                                                                   |                                                        | 2                             |   |  |
|   |              |                | SH- Green/gray fine to coarse silty sand with gravel.                                   |                                                        | 3                             |   |  |
| 45   |              |                | Very fine silty sand with no gravel below 42.4'.                                        |                                                        |                               |   |  |
|   |              |                | GM layer 0.2' thick at 44.0'.                                                           |                                                        | 4                             |   |  |
| 50   |              |                |                                                                                         |                                                        |                               |   |  |
| 50.5'   |              |                | Bottom of Hole at 50.5'                                                                 |                                                        |                               |   |  |
|   |              |                | Note: Soils field classified in accordance with the Unified Soil Classification System. |                                                        |                               | Blows Per Foot<br>Number required to drive<br>1 3/8" ID splitspoon w/14<br>lb. hammer falling 30". |  |

Hole No. SH-110

| DRILLING LOG   |       | DIVISION<br>South Atlantic |                                                                                                   | INSTALLATION<br>Savannah District                              |                         | SHEET<br>OF 1 SHEETS                                                                                   |  |
|---|-------|----------------------------|---------------------------------------------------------------------------------------------------|----------------------------------------------------------------|-------------------------|---|--|
| 1. PROJECT<br>Savannah Harbor Widening                                                                                       |       |                            |                                                                                                   | 10. SIZE AND TYPE OF BIT 1 3/8" ID Splitspoon                  |                         |   |  |
| 2. LOCATION (Coordinates or Station)<br>X-826703 Y-765650                                                                    |       |                            |                                                                                                   | 11. DATUM FOR ELEVATION SHOWN (TBM or MSL)<br>MLW              |                         |   |  |
| 3. DRILLING AGENCY<br>Savannah District                                                                                      |       |                            |                                                                                                   | 12. MANUFACTURER'S DESIGNATION OF DRILL<br>Failing 314         |                         |   |  |
| 4. HOLE NO. (As shown on drawing title and file number)<br>SH-110                                                            |       |                            |                                                                                                   | 13. TOTAL NO. OF OVER-<br>BURDEN SAMPLES TAKEN                 |                         |   |  |
|   |       |                            |                                                                                                   | DISTURBED                                                      |                         | UNDISTURBED                                                                                            |  |
| 5. NAME OF DRILLER<br>Earl Mauldin                                                                                           |       |                            |                                                                                                   | 14. TOTAL NUMBER CORE BOXES<br>0                               |                         |   |  |
| 6. DIRECTION OF HOLE<br><input checked="" type="checkbox"/> VERTICAL <input type="checkbox"/> INCLINED _____ DEG. FROM VERT. |       |                            |                                                                                                   | 15. ELEVATION GROUND WATER<br>N/A                              |                         |   |  |
| 7. THICKNESS OF OVERBURDEN<br>15.0'                                                                                          |       |                            |                                                                                                   | 16. DATE HOLE<br>STARTED 20 Oct 83 COMPLETED 20 Oct 83         |                         |   |  |
| 8. DEPTH DRILLED INTO ROCK<br>0.0'                                                                                           |       |                            |                                                                                                   | 17. ELEVATION TOP OF HOLE<br>0.0 MLW                           |                         |   |  |
| 9. TOTAL DEPTH OF HOLE<br>50.0'                                                                                              |       |                            |                                                                                                   | 18. TOTAL CORE RECOVERY FOR BORING<br>N/A %                    |                         |   |  |
|   |       |                            |                                                                                                   | 19. SIGNATURE OF INSPECTOR<br>Ted Zielonka <i>Ted Zielonka</i> |                         |   |  |
| ELEVATION   | DEPTH | LEGEND                     | CLASSIFICATION OF MATERIALS<br>(Description)                                                      | % CORE<br>RECOVERY                                             | BOX OR<br>SAMPLE<br>NO. | REMARKS<br>(Drilling time, water loss, depth of<br>weathering, etc., if significant)                   |  |
| 0.0   | 0     |                            | River Water 0.0' to 35.0'                                                                         |                                                                |                         | Blows                                                                                                  |  |
|   | 30    |                            |                                                                                                   |                                                                |                         | Note: Scale change<br>at 30.0'.                                                                        |  |
|   |       |                            |                                                                                                   |                                                                |                         | SAMPLE LAB                                                                                             |  |
|   |       |                            |                                                                                                   |                                                                |                         | No. Class LL PL PI                                                                                     |  |
| -35.0   | 35    |                            | Bottom of Harbor 35.0'                                                                            |                                                                |                         | 2 SP NP NP NP                                                                                          |  |
|   |       |                            |                                                                                                   |                                                                |                         | 4 SP NP NP NP                                                                                          |  |
|   | 40    |                            | SM-Gray fine to medium<br>grained silty sand with<br>MH layers and occasional<br>gravel.          |                                                                | 1                       | 12   |  |
|   |       |                            |                                                                                                   |                                                                | 2                       | 12   |  |
|   |       |                            |                                                                                                   |                                                                |                         | 13   |  |
|   | 42.5  |                            | Wood between 36.5' and 38.0'                                                                      |                                                                |                         | 32   |  |
|   |       |                            |                                                                                                   |                                                                |                         | 63   |  |
|   | 45    |                            | SP-Tan fine to coarse<br>grained poorly graded<br>sand with gravel.<br>Fine to medium below 45.5' |                                                                | 3                       | 22   |  |
|   |       |                            |                                                                                                   |                                                                |                         | 48   |  |
| -47.0   | 47.0  |                            |                                                                                                   |                                                                | 4                       | 30   |  |
| -48.5   | 48.5  |                            | SP-SM Gray fine to medium<br>poorly graded silty sand                                             |                                                                | 5                       | 100/0.7                                                                                                |  |
| -50.0   | 50    |                            | SM-Tan fine to coarse silty<br>sand with gravel.                                                  |                                                                | 6                       | 97   |  |
|   |       |                            | Bottom of Hole 50.0                                                                               |                                                                |                         |   |  |
|   |       |                            | Note: Soils field classified<br>in accordance with the Unified<br>Soil Classification System.     |                                                                |                         | Blows Per Foot<br>Number required to drive<br>1 3/8" ID splitspoon<br>w/140 lb. hammer falling<br>30". |  |

Hole No. SH-111

| DRILLING LOG                                                            |       | DIVISION<br>South Atlantic |   | INSTALLATION<br>Savannah District                      |                                | SHEET 1<br>OF 1 SHEETS                                                                      |  |
|-------------------------------------------------------------------------|-------|----------------------------|---|--------------------------------------------------------|--------------------------------|---------------------------------------------------------------------------------------------|--|
| 1. PROJECT<br>Savannah Harbor Widening                                  |       |                            |   | 10. SIZE AND TYPE OF BIT 1 3/8" ID Spitspoon           |                                |                                                                                             |  |
| 2. LOCATION (Coordinates or Station)<br>X-823330 Y-769241               |       |                            |   | 11. DATUM FOR ELEVATION SHOWN (TBM or MSL)<br>MTW      |                                |                                                                                             |  |
| 3. DRILLING AGENCY<br>Savannah District                                 |       |                            |   | 12. MANUFACTURER'S DESIGNATION OF DRILL<br>Falling 314 |                                |                                                                                             |  |
| 4. HOLE NO. (As shown on drawing title and file number)<br>SH-111       |       |                            |   | 13. TOTAL NO. OF OVER-<br>BURDEN SAMPLES TAKEN         |                                | DISTURBED<br>1                                                                              |  |
| 5. NAME OF DRILLER<br>Karl Mandlin                                      |       |                            |   | 14. TOTAL NUMBER CORE BOXES<br>0                       |                                | UNDISTURBED<br>0                                                                            |  |
| 6. DIRECTION OF HOLE<br>[X] VERTICAL [ ] INCLINED _____ DEG. FROM VERT. |       |                            |   | 15. ELEVATION GROUND WATER<br>N/A                      |                                | 16. DATE INST<br>20 Oct 84                                                                  |  |
| 7. THICKNESS OF OVERBURDEN<br>14.0'                                     |       |                            |   | 17. ELEVATION TOP OF HOLE<br>0.0 MTW                   |                                | 18. TOTAL CORE RECOVERY FOR BORING<br>N/A                                                   |  |
| 8. DEPTH DRILLED INTO ROCK<br>0.0'                                      |       |                            |   | 19. SIGNATURE OF INSPECTOR<br>Ted Zielonka             |                                | REMARKS<br>(Drilling time, water loss, depth of weathering, etc., if significant)<br>Blows  |  |
| 9. TOTAL DEPTH OF HOLE<br>50.0'                                         |       |                            |   |                                                        |                                |                                                                                             |  |
| ELEVATION                                                               | DEPTH | LEGEND                     | CLASSIFICATION OF MATERIALS<br>(Description)                                                                                   | % CORE<br>RECOVER-<br>ERY                              | BOX OR<br>SAMPLE<br>NO.<br>JAR | REMARKS                                                                                     |  |
| 0.0                                                                     | 0     | c                          | d   | e                                                      | f                              | g                                                                                           |  |
|                                                                         | 30    |                            | River Water 0.0' to 36.0'.   |                                                        |                                | Note: Scale change at 30.0'.                                                                |  |
|                                                                         | 36.0  |                            | Bottom of Harbor 36.0'   |                                                        |                                | SAMPLE LAB<br>No. Class LI. PL. PI<br>2 SH 47 39 14                                         |  |
|                                                                         | 40    |                            | SM-Gray fine to medium silty sand with dark gray MH layers. Color change to green/gray at 42.5'. MH layers absent below 42.5'. |                                                        | 1                              | Note: W/T = weight of tools and 140 W/T lb. Hammer.                                         |  |
|                                                                         | 45    |                            |   |                                                        | 2                              |                                                                                             |  |
|                                                                         | 50.0  |                            | Change to fine grained below 48.5'.                                                                                            |                                                        | 3                              |                                                                                             |  |
|                                                                         |       |                            | Bottom of Hole at 50.0'   |                                                        |                                |                                                                                             |  |
|                                                                         |       |                            | Note: Soils field classified in accordance with the Unified Soil Classification System.                                        |                                                        |                                | Blows Per Foot<br>Number required to drive 1 3/8" ID spitspoon w/17 lb. hammer falling 30". |  |

| DRILLING LOG   |       | DIVISION       |                                                                                        | INSTALLATION                                           |                         | Hole No. SH-112                                                                      |  |
|---|-------|----------------|----------------------------------------------------------------------------------------|--------------------------------------------------------|-------------------------|--------------------------------------------------------------------------------------|--|
| 1. PROJECT<br>Savannah Harbor Widening                                                                                       |       | South Atlantic |                                                                                        | Savannah District                                      |                         | SHEET 1<br>OF 1 SHEETS                                                               |  |
| 2. LOCATION (Coordinates or Station)<br>X-824512, Y-767695                                                                   |       |                |                                                                                        | 10. SIZE AND TYPE OF BIT<br>3/8" ID Spitspoon          |                         |                                                                                      |  |
| 3. DRILLING AGENCY<br>Savannah District                                                                                      |       |                |                                                                                        | 11. DATUM FOR ELEVATION SHOWN (TBM or MSL)<br>MLW      |                         |                                                                                      |  |
| 4. HOLE NO. (As shown on drawing title and file number)<br>SH-112                                                            |       |                |                                                                                        | 12. MANUFACTURER'S DESIGNATION OF DRILL<br>Failing 314 |                         |                                                                                      |  |
| 5. NAME OF DRILLER<br>Tommy Scott                                                                                            |       |                |                                                                                        | 13. TOTAL NO. OF OVER-<br>BURDEN SAMPLES TAKEN         |                         | DISTURBED 8<br>UNDISTURBED 0                                                         |  |
| 6. DIRECTION OF HOLE<br><input checked="" type="checkbox"/> VERTICAL <input type="checkbox"/> INCLINED _____ DEG. FROM VERT. |       |                |                                                                                        | 14. TOTAL NUMBER CORE BOXES<br>0                       |                         |                                                                                      |  |
| 7. THICKNESS OF OVERBURDEN<br>27.0'                                                                                          |       |                |                                                                                        | 15. ELEVATION GROUND WATER<br>N/A                      |                         |                                                                                      |  |
| 8. DEPTH DRILLED INTO ROCK<br>0.0'                                                                                           |       |                |                                                                                        | 16. DATE HOLE STARTED<br>31 Oct 83                     |                         | COMPLETED<br>31 Oct 83                                                               |  |
| 9. TOTAL DEPTH OF HOLE<br>48.0'                                                                                              |       |                |                                                                                        | 17. ELEVATION TOP OF HOLE<br>0.0 MLW                   |                         |                                                                                      |  |
|   |       |                |                                                                                        | 18. TOTAL CORE RECOVERY FOR BORING<br>N/A              |                         |                                                                                      |  |
|   |       |                |                                                                                        | 19. SIGNATURE OF INSPECTOR<br>Ted Zielonka             |                         |                                                                                      |  |
| ELEVATION   | DEPTH | LEGEND         | CLASSIFICATION OF MATERIALS<br>(Description)                                           | % CORE<br>RECOVERY                                     | BOX OR<br>SAMPLE<br>JAN | REMARKS<br>(Drilling time, water loss, depth of<br>weathering, etc., if significant) |  |
| 0.0   | 0     |                |                                                                                        |                                                        |                         | Blows                                                                                |  |
|   |       |                | River Water 0.0' to 21.0'                                                              |                                                        |                         | Note: Scale change at 20.0'.                                                         |  |
| -21.0   | 20    |                | Bottom of Harbor 21.0'                                                                 |                                                        |                         |                                                                                      |  |
|   |       |                | SM-Fan fine to medium grained silty sand.                                              |                                                        | 1                       |                                                                                      |  |
|   |       |                | Color change to gray at 22.2'                                                          |                                                        | 2                       | 16                                                                                   |  |
|   | 25    |                | Contains organic material from 22.2' to 24.0'.                                         |                                                        |                         | 17                                                                                   |  |
|   |       |                | Color change to dark gray at 28.0'.                                                    |                                                        |                         | 18                                                                                   |  |
| -28.5   |       |                | 28.5'                                                                                  |                                                        |                         | 55                                                                                   |  |
|   | 30    |                | No Recovery                                                                            |                                                        |                         | 36                                                                                   |  |
| -31.5   |       |                | 31.5'                                                                                  |                                                        |                         | 100/0.9                                                                              |  |
| -33.0   |       |                | SC-Dark gray fine to medium grained clayey sand.                                       |                                                        | 4                       | Note: 28.5' to 31.5' cuttings appear to be from gray fine to medium silty sand.      |  |
|   | 35    |                | SM-Gray fine to medium grained silty sand.                                             |                                                        | 5                       | Tried new plastic spring and plastic in spoon.                                       |  |
|   |       |                | Fine to coarse grained with gravel below 37.5'.                                        |                                                        |                         | 20                                                                                   |  |
| -40.5   | 40    |                | 40.5'                                                                                  |                                                        | 6                       | Note: 40.5' to 43.5' cuttings appear to be from gray fine to coarse silty sand.      |  |
| -43.5   |       |                | No Recovery.                                                                           |                                                        |                         | 29                                                                                   |  |
|   | 45    |                | SP-Fan fine to coarse grained poorly graded sand with gravel.                          |                                                        | 7                       | SAMPLE LAB                                                                           |  |
|   |       |                | Gravel absent below 46.5'.                                                             |                                                        |                         | No. Class LL PL PI                                                                   |  |
| -48.0   |       |                | Bottom of boring at 48.0'                                                              |                                                        | 8                       | 32                                                                                   |  |
|   |       |                | Note: Soils field classified in accordance with the Unified Soil Classification System |                                                        |                         | 2 2 4 7                                                                              |  |
|   |       |                |                                                                                        |                                                        |                         | SP NP NP NP                                                                          |  |
|   |       |                |                                                                                        |                                                        |                         | SM - - -                                                                             |  |
|   |       |                |                                                                                        |                                                        |                         | SP NP NP NP                                                                          |  |
|   |       |                |                                                                                        |                                                        |                         | 39                                                                                   |  |
|   |       |                |                                                                                        |                                                        |                         | 40                                                                                   |  |
|   |       |                |                                                                                        |                                                        |                         | BLOWS PER FOOT                                                                       |  |
|   |       |                |                                                                                        |                                                        |                         | Number required to drive 1 3/8" ID spitspoon w/10                                    |  |

| DRILLING LOG   |       | DIVISION<br>South Atlantic |   | INSTALLATION<br>Savannah District                         |                         | Hole No. SH-113<br>SHEET 1<br>OF 1 SHEETS                                                         |  |
|---|-------|----------------------------|---|-----------------------------------------------------------|-------------------------|---------------------------------------------------------------------------------------------------|--|
| 1. PROJECT<br>Savannah Harbor Widening                                                                                       |       |                            |   | 10. SIZE AND TYPE OF BIT 1 3/8" ID Spitspoon              |                         |                                                                                                   |  |
| 2. LOCATION (Coordinates or Station)<br>X-829169, Y-763181                                                                   |       |                            |   | 11. DAYUM FOR ELEVATION SHOWN (FSN or MSL)<br>MLW         |                         |                                                                                                   |  |
| 3. DRILLING AGENCY<br>Savannah District                                                                                      |       |                            |   | 12. MANUFACTURER'S DESIGNATION OF DRILL<br>Failing 314    |                         |                                                                                                   |  |
| 4. HOLE NO. (As shown on drawing title and file number)<br>SH-113                                                            |       |                            |   | 13. TOTAL NO. OF OVER-<br>BURDEN SAMPLES TAKEN            |                         | DISTURBED<br>5<br>UNDISTURBED<br>0                                                                |  |
| 5. NAME OF DRILLER<br>Tommy Scott                                                                                            |       |                            |   | 14. TOTAL NUMBER CORE BOXES<br>0                          |                         | 15. ELEVATION GROUND WATER<br>N/A                                                                 |  |
| 6. DIRECTION OF HOLE<br><input checked="" type="checkbox"/> VERTICAL <input type="checkbox"/> INCLINED _____ DEG. FROM VERT. |       |                            |   | 16. DATE HOLE<br>STARTED 24 Oct 83<br>COMPLETED 24 Oct 83 |                         | 17. ELEVATION TOP OF HOLE 0.0 MLW                                                                 |  |
| 7. THICKNESS OF OVERBURDEN 13.4                                                                                              |       |                            |   | 18. TOTAL CORE RECOVERY FOR BORING N/A                    |                         |                                                                                                   |  |
| 8. DEPTH DRILLED INTO ROCK 0.0                                                                                               |       |                            |   | 19. SIGNATURE OF INSPECTOR<br>Ted Zielonka                |                         |                                                                                                   |  |
| 9. TOTAL DEPTH OF HOLE 50.0                                                                                                  |       |                            |   |                                                           |                         |                                                                                                   |  |
| ELEVATION   | DEPTH | LEGEND                     | CLASSIFICATION OF MATERIALS<br>(Description)                                                                                    | 1 CORE<br>RECOVERY                                        | BOX OR<br>SAMPLE<br>NO. | REMARKS<br>(Drilling time, water loss, depth of<br>weathering, etc., if significant)              |  |
| 0.0   | 0     | c                          | d   | e                                                         | f                       | g                                                                                                 |  |
|   |       |                            | River Water 0.0' to 36.6'   |                                                           |                         | Note: Scale change at 30.0'.<br>SAMPLE LAB<br>No. Class LI. PL. P.<br>2 SI' NI' NI' NI'           |  |
|   | 30    |                            |   |                                                           |                         |                                                                                                   |  |
|   | 35    |                            | Bottom of Harbor 36.6'   |                                                           |                         |                                                                                                   |  |
| -36.6   |       |                            |   |                                                           |                         |                                                                                                   |  |
|   | 39.6  |                            | ML- Dark gray inorganic silt<br>39.6'                                                                                           |                                                           | 1                       | Note: W/T= Weight of<br>tools and 140 w/<br>lb. hammer.                                           |  |
| -39.6   |       |                            |   |                                                           | 2                       | 7                                                                                                 |  |
| -42.5   |       |                            | SM- Tan to gray fine to<br>medium grained silty sand.<br>MH layer at 42.4'. 42.5'                                               |                                                           |                         | 30                                                                                                |  |
|   | 45    |                            | SP- Tan fine to medium grained<br>poorly graded sand.<br>Medium to coarse grained<br>with trace of gravel below<br>44.0'. 46.5' |                                                           | 3                       | 29                                                                                                |  |
| -46.5   |       |                            |   |                                                           | 4                       | 55                                                                                                |  |
|   | 50    |                            | SM- Green-gray fine silty<br>sand.                                                                                              |                                                           | 5                       | 87                                                                                                |  |
| -50.0   |       |                            |   |                                                           |                         | 89                                                                                                |  |
|   |       |                            | Bottom of Hole 50.0'   |                                                           |                         | 5                                                                                                 |  |
|   |       |                            | Note: Soils field classified<br>in accordance with the Unified<br>Soil Classification System.                                   |                                                           |                         | BLOWS PER FOOT<br>Number required to drive<br>1 3/8" ID spitspoon w/14<br>lb. hammer falling 30". |  |

Hole No. SH-114

| DRILLING LOG                                            |       | DIVISION                                  |                                                       | INSTALLATION                               |                   | SHEET                                                                                         |  |
|---------------------------------------------------------|-------|-------------------------------------------|-------------------------------------------------------|--------------------------------------------|-------------------|-----------------------------------------------------------------------------------------------|--|
| 1. PROJECT                                              |       | South Atlantic                            |                                                       | Savannah District                          |                   | 1 OF 1 SHEETS                                                                                 |  |
| 2. LOCATION (Coordinates or Station)                    |       | Savannah Harbor Widening                  |                                                       | 10. SIZE AND TYPE OF BIT                   |                   | 1 3/8" ID Spitspoon                                                                           |  |
| 3. DRILLING AGENCY                                      |       | Y-827680 Y-770025                         |                                                       | 11. DATUM FOR ELEVATION SHOWN (TBM or BSL) |                   | MLW                                                                                           |  |
| 4. HOLE NO. (As shown on drawing title and file number) |       | SH-114                                    |                                                       | 12. MANUFACTURER'S DESIGNATION OF DRILL    |                   | Falling 714                                                                                   |  |
| 5. NAME OF DRILLER                                      |       | Tommy Scott                               |                                                       | 13. TOTAL NO. OF OVER-BURDEN SAMPLES TAKEN |                   | DISTURBED: 0 UNDISTURBED: 0                                                                   |  |
| 6. DIRECTION OF HOLE                                    |       | VERTICAL ( ) INCLINED ( ) DEG. FROM VERT. |                                                       | 14. TOTAL NUMBER CORE RIGS                 |                   | 11                                                                                            |  |
| 7. THICKNESS OF OVERBURDEN                              |       | 8.8'                                      |                                                       | 15. ELEVATION GROUND WATER                 |                   | N/A                                                                                           |  |
| 8. DEPTH DRILLED INTO ROCK                              |       | 0.0'                                      |                                                       | 16. DATE HOLE                              |                   | 25 Oct 81                                                                                     |  |
| 9. TOTAL DEPTH OF HOLE                                  |       | 50.0'                                     |                                                       | 17. ELEVATION TOP OF HOLE                  |                   | 0.0 MLW                                                                                       |  |
|                                                         |       |                                           |                                                       | 18. TOTAL CORE RECOVERY FOR BORING         |                   | N/A %                                                                                         |  |
|                                                         |       |                                           |                                                       | 19. SIGNATURE OF INSPECTOR                 |                   | Ted Zielonka                                                                                  |  |
| ELEVATION                                               | DEPTH | LEGEND                                    | CLASSIFICATION OF MATERIALS (Description)             | % CORE RECOVERY                            | BOX OR SAMPLE NO. | REMARKS (Drilling time, water loss, depth of weathering, etc., if significant)                |  |
| 0.0                                                     | 0     |                                           | River Water 0.0' to 41.2'                             |                                            | JAR               |                                                                                               |  |
|                                                         |       |                                           | Bottom of Harbor 41.2'                                |                                            |                   | Note: Scale change at 40.0'.                                                                  |  |
| -41.2                                                   | 40    |                                           | MH-Dark gray silt.                                    |                                            |                   | Note: W/T= Weight of tools and 140w/r lb. hammer.                                             |  |
| -45.0                                                   | 45    |                                           | SM-Dark gray fine-medium silty sand. Organ. odor.     |                                            | 1                 | SAMPLE LAB                                                                                    |  |
| -45.7                                                   |       |                                           | 45.7'                                                 |                                            | 2                 | No. Class LL PL PI 30                                                                         |  |
| -46.7                                                   |       |                                           | MH-Dark gray-silt. 46.7'                              |                                            | 3                 | 2 SM NP NP NP 30                                                                              |  |
|                                                         |       |                                           | SH-Dark gray fine to medium grained silty sand. 49.0' |                                            | 4                 | 3 MH 131 51 80                                                                                |  |
| -49.0                                                   |       |                                           | GM-Green-gray silty sandy gravel.                     |                                            | 5                 | 4 SP NP NP NP 43                                                                              |  |
| -50.0                                                   | 50    |                                           | SM-Green-gray fine silty sand                         |                                            | 6                 | 67                                                                                            |  |
|                                                         |       |                                           | Bottom of Hole at 50.0'                               |                                            |                   | BLOWS PER FOOT:<br>Number required to drive 1 3/8" ID spitspoon w/140 lb. hammer falling 30". |  |



Hole No. SH-115

| DRILLING LOG                                                            |            | DIVISION       |                                                                                         | INSTALLATION                                           |                                | SHEET 1 OF 1 SHEETS                                                                    |                  |
|-------------------------------------------------------------------------|------------|----------------|-----------------------------------------------------------------------------------------|--------------------------------------------------------|--------------------------------|----------------------------------------------------------------------------------------|------------------|
| 1. PROJECT<br>Savannah Harbor Widening                                  |            | South Atlantic |                                                                                         | Savannah District                                      |                                |                                                                                        |                  |
| 2. LOCATION (Co ordinates or Station)<br>X-822052 Y-770810              |            |                |                                                                                         | 10. SIZE AND TYPE OF BIT 1 3/8" ID Splitspoon          |                                |                                                                                        |                  |
| 3. DRILLING AGENCY<br>Savannah District                                 |            |                |                                                                                         | 11. DATUM FOR ELEVATION SHOWN (FSM or MSL)<br>MLW      |                                |                                                                                        |                  |
| 4. HOLE NO. (As shown on drawing title) and file number:<br>SH-115      |            |                |                                                                                         | 12. MANUFACTURER'S DESIGNATION OF DRILL<br>Failing 114 |                                |                                                                                        |                  |
| 5. NAME OF DRILLER<br>Tommy Scott                                       |            |                |                                                                                         | 13. TOTAL NO. OF OVER-BURDEN SAMPLES TAKEN             |                                | DISTURBED<br>0                                                                         | UNDISTURBED<br>0 |
| 6. DIRECTION OF HOLE<br>(X) VERTICAL ( ) INCLINED _____ DEG. FROM VERT. |            |                |                                                                                         | 14. T. 1 NUMBER CORE BOXES<br>0                        |                                |                                                                                        |                  |
| 7. THICKNESS OF OVERBURDEN<br>15.3                                      |            |                |                                                                                         | 15. ELEVATION GROUND WATER<br>N/A                      |                                |                                                                                        |                  |
| 8. DEPTH DRILLED INTO ROCK<br>0.0                                       |            |                |                                                                                         | 16. DATE HOLE<br>25 Oct 81                             |                                | STARTED<br>25 Oct 81                                                                   |                  |
| 9. TOTAL DEPTH OF HOLE<br>50.0                                          |            |                |                                                                                         | 17. ELEVATION TOP OF HOLE<br>0.0 MLW                   |                                |                                                                                        |                  |
|                                                                         |            |                |                                                                                         | 18. TOTAL CORE RECOVERY FOR BORING<br>N/A              |                                | 5                                                                                      |                  |
|                                                                         |            |                |                                                                                         | 19. SIGNATURE OF INSPECTOR<br>Ted Zielonka             |                                |                                                                                        |                  |
| ELEVATION<br>0.0                                                        | DEPTH<br>0 | LEGEND<br>c    | CLASSIFICATION OF MATERIALS<br>(Description)<br>d                                       | 1 CORE<br>RECOVERY<br>e                                | BOX OR<br>SAMPLE<br>NO.<br>JAR | REMARKS<br>(Drilling time, water loss, depth of weathering, etc., if significant)<br>g |                  |
|                                                                         |            |                | River Water 0.0' to 34.7'                                                               |                                                        |                                | Note: Scale change at 30.0'                                                            |                  |
|                                                                         | 30         |                |                                                                                         |                                                        |                                | SAMPLE LAB                                                                             |                  |
|                                                                         |            |                | Bottom of Harbor 34.7'                                                                  |                                                        |                                | No. Class LL PL PT                                                                     |                  |
|                                                                         |            |                |                                                                                         |                                                        |                                | 1 SP NP NP NP                                                                          |                  |
|                                                                         |            |                |                                                                                         |                                                        |                                | 3 SM 48 34 14                                                                          |                  |
|                                                                         | 36.7       |                |                                                                                         |                                                        |                                |                                                                                        |                  |
|                                                                         |            |                | Core Recovery 36.7'                                                                     |                                                        |                                |                                                                                        |                  |
|                                                                         | 40         |                | SH-Ten fine to medium grained silty sand.                                               | 1                                                      |                                | Note: M/T- Weight of 29                                                                |                  |
|                                                                         |            |                | Change to gray fine to coarse silty sand with gravel.                                   | 2                                                      |                                | tools and 140 lb. hammer.                                                              |                  |
|                                                                         |            |                | Change to green-gray fine grained silty sand.                                           | 3                                                      |                                | 15                                                                                     |                  |
|                                                                         | 45         |                |                                                                                         |                                                        |                                | 50                                                                                     |                  |
|                                                                         |            |                | With gravel below 45.5'                                                                 | 4                                                      |                                | 50                                                                                     |                  |
|                                                                         |            |                | Gravel decreasing below 47.0'                                                           |                                                        |                                | 53                                                                                     |                  |
|                                                                         |            |                | With occasional gravel below 48.5'                                                      |                                                        |                                | 57                                                                                     |                  |
|                                                                         | 50.0       |                | Bottom of Hole at 50.0'                                                                 |                                                        |                                | 60                                                                                     |                  |
|                                                                         |            |                | Note: Soils field classified in accordance with the Unified Soil Classification System. |                                                        |                                | 80                                                                                     |                  |
|                                                                         |            |                |                                                                                         |                                                        |                                | BLOWS PER FOOT                                                                         |                  |
|                                                                         |            |                |                                                                                         |                                                        |                                | Number required to drive 1 3/8" ID splitspoon w/14 lb. hammer falling 30".             |                  |

Hole No. SH-116

| DRILLING LOG   |            | DIVISION       |   | INSTALLATION                                                   |                                | SHEET                                                                                             |  |
|---|------------|----------------|---|----------------------------------------------------------------|--------------------------------|---------------------------------------------------------------------------------------------------|--|
|   |            | South Atlantic |   | Savannah District                                              |                                | 1 OF 2 SHEETS                                                                                     |  |
| 1. PROJECT<br>Savannah Harbor Widening                                                                                       |            |                |   | 10. SIZE AND TYPE OF BIT 1 3/8" ID Splitspoon                  |                                |                                                                                                   |  |
| 2. LOCATION (Coordinates or Station)<br>X-819439 Y-774920                                                                    |            |                |   | 11. DATUM FOR ELEVATION SHOWN (TBM or MSL)<br>VLL              |                                |                                                                                                   |  |
| 3. DRILLING AGENCY<br>Savannah District                                                                                      |            |                |   | 12. MANUFACTURER'S DESIGNATION OF DRILL<br>Failing 314         |                                |                                                                                                   |  |
| 4. HOLE NO. (As shown on drawing title and file number)<br>SH-116                                                            |            |                |   | 13. TOTAL NO. OF OVER-<br>BURDEN SAMPLES TAKEN                 |                                | DISTURBED<br>11                                                                                   |  |
| 5. NAME OF DRILLER<br>Tommy Scott                                                                                            |            |                |   | 14. TOTAL NUMBER CORE BOXES<br>0                               |                                | UNDISTURBED<br>0                                                                                  |  |
| 6. DIRECTION OF HOLE<br><input checked="" type="checkbox"/> VERTICAL <input type="checkbox"/> INCLINED _____ DEG. FROM VERT. |            |                |   | 15. ELEVATION GROUND WATER<br>N/A                              |                                | 16. DATE HOLE<br>STARTED 27 Oct 83 COMPLETED 27 Oct 83                                            |  |
| 7. THICKNESS OF OVERBURDEN<br>38.5                                                                                           |            |                |   | 17. ELEVATION TOP OF HOLE 0.0 MLW                              |                                |                                                                                                   |  |
| 8. DEPTH DRILLED INTO ROCK<br>0.0                                                                                            |            |                |   | 18. TOTAL CORE RECOVERY FOR BORING<br>N/A %                    |                                |                                                                                                   |  |
| 9. TOTAL DEPTH OF HOLE<br>50.5                                                                                               |            |                |   | 19. SIGNATURE OF INSPECTOR<br>Ted Zielonka <i>Ted Zielonka</i> |                                |                                                                                                   |  |
| ELEVATION<br>0.0   | DEPTH<br>0 | LEGEND<br>C    | CLASSIFICATION OF MATERIALS<br>(Description)<br>d                                                                     | % CORE<br>RECOVERY<br>e                                        | BOX OR<br>SAMPLE<br>NO.<br>JAK | REMARKS<br>(Drilling time, water loss, depth of<br>weathering, etc., if significant)<br>g         |  |
|   |            |                | River Water 0.0' to 12.0'                                                                                             |                                                                |                                | SAMPLE LAB                                                                                        |  |
|   |            |                |   |                                                                |                                | No. Class LL PL PI                                                                                |  |
|   |            |                |   |                                                                |                                | 2 MH 115 54 61                                                                                    |  |
|   |            |                |   |                                                                |                                | 3 SM 48 34 14                                                                                     |  |
|   |            |                |   |                                                                |                                | 4 SP NP NP NP                                                                                     |  |
|   |            |                |   |                                                                |                                | 6 SP NP NP NP                                                                                     |  |
|   |            |                |   |                                                                |                                | 7 SP NP NP NP                                                                                     |  |
|   |            |                |   |                                                                |                                | 9 MH 76 49 27                                                                                     |  |
| -12.0   |            |                | Bottom of Harbor 12.0'                                                                                                |                                                                |                                |                                                                                                   |  |
| -16.0   |            |                | No Recovery. 16.0'   |                                                                |                                | Note: W/T=Weight of<br>tools and 140<br>lb. hammer.<br>Traces of MH<br>material on<br>rod.        |  |
| -17.7   |            |                | SM-Tan-gray fine to medium<br>grained silty sand. 17.7'                                                               |                                                                | 1                              |                                                                                                   |  |
| -18.7   |            |                | MH- Dark gray silt. 18.7'                                                                                             |                                                                | 2                              |                                                                                                   |  |
| -19.4   |            |                | SM- Gray fine-medium silty<br>sand. 19.4'                                                                             |                                                                |                                |                                                                                                   |  |
| -22.0   |            |                | SP-Gray fine to medium<br>poorly graded sand. 22.0                                                                    |                                                                | 3                              |                                                                                                   |  |
| -23.5   |            |                | No Recovery. 23.5   |                                                                |                                |                                                                                                   |  |
|   |            |                | SN-Gray fine to medium<br>grained silty sand with<br>a trace of gravel                                                |                                                                | 4                              |                                                                                                   |  |
|   |            |                | Fine to coarse grained with<br>gravel 25.8' to 26.5'                                                                  |                                                                | 5                              |                                                                                                   |  |
|   |            |                | Fine to medium grained with<br>a trace of gravel from<br>26.5' to 31.0'.                                              |                                                                | 6                              |                                                                                                   |  |
| -30.0   |            |                | Continued on sheet 2<br>Note: Soils field classified<br>in accordance with the Unified<br>Soil Classification System. |                                                                |                                | BLOWS PER FOOT<br>Number required to drive<br>1 3/8" ID splitspoon w/1<br>lb. hammer falling 30". |  |

| DRILLING LOG (Cont Sheet) |       | ELEVATION TO TOP OF HOLE |                                                                                               | Hole No.           |                         | SHEET                                                                                              |  |
|---------------------------|-------|--------------------------|-----------------------------------------------------------------------------------------------|--------------------|-------------------------|---|--|
| PROJECT                   |       | INSTALLATION             |                                                                                               | DISTRICT           |                         | OF 2 SHEETS                                                                                        |  |
| Savannah Harbor Widening  |       | Savannah                 |                                                                                               | District           |                         |   |  |
| ELEVATION                 | DEPTH | LEGEND                   | CLASSIFICATION OF MATERIALS<br>(Description)                                                  | % CORE<br>RECOVERY | BOX OR<br>SAMPLE<br>NO. | REMARKS<br>(Drilling time, water loss, depth of<br>weathering, etc., if significant)               |  |
| -30.40                    | 30 ft | c                        | SM- Continued                                                                                 | 31.0'              | 1AR                     | BLOWS                                                                                              |  |
| -31.0                     |       |                          | No Recovery.                                                                                  | 32.                |                         | 8                                                                                                  |  |
| -32.5                     |       |                          | SP-Gray fine to medium<br>grained poorly graded<br>sand.                                      | 34.0'              | 7                       | 31                                                                                                 |  |
| -34.0                     |       |                          | SM-Gray fine to coarse silty<br>sand with gravel.                                             | 35.5'              | 8                       | 10                                                                                                 |  |
| -35.5                     | 35    |                          | No Recovery.                                                                                  | 38.5'              |                         | 33                                                                                                 |  |
| -38.5                     |       |                          | SM-Green-gray fine silty<br>sand.                                                             |                    | 9                       | 17                                                                                                 |  |
|                           | 40    |                          |                                                                                               |                    |                         | 25                                                                                                 |  |
|                           | 45    |                          |                                                                                               |                    | 10                      | 38                                                                                                 |  |
|                           | 50    |                          |                                                                                               |                    |                         | 75                                                                                                 |  |
| -50.5                     |       |                          | Bottom of hole at 50.5'                                                                       |                    |                         | Note: Cutting<br>appear to be<br>from fine to<br>coarse<br>grained SM.                             |  |
|                           |       |                          | Note: Soils field classified<br>in accordance with the Unified<br>Soil Classification System. |                    |                         | BLOWS PER FOOT<br>Number required to drive<br>1 3/8" ID splitspoon w/<br>1 lb. hammer falling 30". |  |

| DRILLING LOG   |       | DIVISION<br>South Atlantic |                                                                                          | INSTALLATION<br>Savannah District                                                       |                   | Hole No. SH-117<br>SHEET 1 OF 1 SHEETS                                                                      |  |
|---|-------|----------------------------|------------------------------------------------------------------------------------------|-----------------------------------------------------------------------------------------|-------------------|---|--|
| 1. PROJECT<br>Savannah Harbor Widening                                                                                       |       |                            |                                                                                          | 10. SIZE AND TYPE OF BIT: 1/2" ID Spitspoon                                             |                   |   |  |
| 2. LOCATION (Coordinates or Station)<br>Y-827783, Y-764939                                                                   |       |                            |                                                                                          | 11. DATUM FOR ELEVATION SHOWN (TBM or NSL)<br>MLW                                       |                   |   |  |
| 3. DRILLING AGENCY<br>Savannah District                                                                                      |       |                            |                                                                                          | 12. MANUFACTURER'S DESIGNATION OF DRILL<br>Failing 314                                  |                   |   |  |
| 4. HOLE NO. (As shown on drawing title and file number)<br>SH-117                                                            |       |                            |                                                                                          | 13. TOTAL NO. OF OVERBURDEN SAMPLES TAKEN                                               |                   | DISTURBED<br>1                                                                                              |  |
| 5. NAME OF DRILLER<br>Tommy Scott                                                                                            |       |                            |                                                                                          | 14. TOTAL NUMBER CORE BOXES<br>0                                                        |                   | UNDISTURBED<br>0                                                                                            |  |
| 6. DIRECTION OF HOLE<br><input checked="" type="checkbox"/> VERTICAL <input type="checkbox"/> INCLINED _____ DEG. FROM VERT. |       |                            |                                                                                          | 15. ELEVATION GROUND WATER<br>N/A                                                       |                   | 16. DATE HOLE<br>STARTED: 28 Oct 83 COMPLETED: 28 Oct 83                                                    |  |
| 7. THICKNESS OF OVERBURDEN<br>17.6                                                                                           |       |                            |                                                                                          | 17. ELEVATION TOP OF HOLE 0.0 MLW                                                       |                   |   |  |
| 8. DEPTH DRILLED INTO ROCK<br>0.0                                                                                            |       |                            |                                                                                          | 18. TOTAL CORE RECOVERY FOR BORING N/A                                                  |                   |   |  |
| 9. TOTAL DEPTH OF HOLE<br>50.0                                                                                               |       |                            |                                                                                          | 19. SIGNATURE OF INSPECTOR<br>Ted Zielonka <i>Ted Zielonka</i>                          |                   |   |  |
| ELEVATION   | DEPTH | LEGEND                     | CLASSIFICATION OF MATERIALS<br>(Description)                                             | % CORE RECOVERY                                                                         | BOX OR SAMPLE NO. | REMARKS<br>(Drilling time, water loss, depth of weathering, etc., if significant)                           |  |
| 0.0   | 0.0   | c                          | River Water 0.0' to 32.4'                                                                |                                                                                         | 1A                | BLOWS   |  |
|   | 30    |                            | Bottom of Harbor 32.4'                                                                   |                                                                                         |                   | Note: Scale change at 30.0'.<br><br>SAMPLE LAB<br>No. Class LL PL PI<br>2 SM NP NP NP                       |  |
| -32.4   |       |                            | No Recovery. 33.4'                                                                       |                                                                                         |                   | Note: W/T=Weight of tools and 140 lb. hammer. Cuttings appear to be from fine to medium grained-silty sand. |  |
| -33.4   |       |                            | SM-Tan fine to medium grained silty sand with occasional gravel.<br>CH stringer at 36.3' |                                                                                         | 1                 |   |  |
|   | 35    |                            | Color change to gray at 37.9'                                                            |                                                                                         | 2                 |   |  |
| -39.5   |       |                            | No Recovery.                                                                             |                                                                                         |                   |   |  |
|   | 40    |                            |                                                                                          |                                                                                         |                   |   |  |
|   | 45    |                            |                                                                                          |                                                                                         |                   |   |  |
| -45.5   |       |                            | SM-Gray fine to medium grained silty sand. 47.0'                                         |                                                                                         | 3                 |   |  |
| -47.0   |       |                            | No Recovery.                                                                             |                                                                                         |                   |   |  |
|   | 50    |                            |                                                                                          |                                                                                         |                   |   |  |
| -50.0   |       |                            | Bottom of Hole at 50.0'                                                                  |                                                                                         |                   |   |  |
| Note: Soils field classified in accordance with the Unified Soil Classification System.                                      |       |                            |                                                                                          | BLOWS PER FOOT:<br>Number required to drive 1 3/8" ID spitspoon w/1 hammer falling 30". |                   |   |  |



| DRILLING LOG (Cont Sheet)           |       | ELEVATION TOP OF HOLE<br>0.0 MLW |                                                                                               | Hole No. SH-118                                                                                      |                         |                                                                                      |
|-------------------------------------|-------|----------------------------------|-----------------------------------------------------------------------------------------------|---|-------------------------|--------------------------------------------------------------------------------------|
| PROJECT<br>Savannah Harbor Widening |       |                                  | INSTALLATION<br>Savannah District                                                             |   |                         |                                                                                      |
| SHEET 2<br>OF 2 SHEETS              |       |                                  |                                                                                               |   |                         |                                                                                      |
| ELEVATION                           | DEPTH | LEGEND                           | CLASSIFICATION OF MATERIALS<br>(Description)                                                  | % CORE<br>RECOVER<br>ERY                                                                             | BOX OR<br>SAMPLE<br>NO. | REMARKS<br>(Drilling time, water loss, depth of<br>weathering, etc., if significant) |
| -40.0                               | 40.0  | c                                | d                                                                                             | c   | JAR                     | R BLOWS                                                                              |
| -45.0                               | 45    |                                  | SP-(continued)<br>With occasional gravel<br>below 40.5'.                                      |   |                         | 20                                                                                   |
|                                     |       |                                  | 45.0'                                                                                         |   |                         | 40                                                                                   |
|                                     |       |                                  | SM- Green-gray fine to coarse<br>silty sand with gravel.                                      | 7   |                         | 61                                                                                   |
|                                     |       |                                  |                                                                                               |   |                         | 77                                                                                   |
|                                     |       |                                  |                                                                                               |   |                         | 89                                                                                   |
| -51.0                               | 50    |                                  | With occasional gravel below<br>49.5'.                                                        |   | 8                       | 91                                                                                   |
|                                     |       |                                  | Bottom of Hole at 51.0'                                                                       |   |                         | 42                                                                                   |
|                                     |       |                                  | Note: Soils field classified<br>in accordance with the Unified<br>Soil Classification System. | BLOWS PER FOOT:<br>Number required to drive<br>1 3/8" ID splitspoon w/140<br>lb. hammer falling 30". |                         |                                                                                      |

| DRILLING LOG   |              | DIVISION<br>Savannah Atlantic |                                                                                         | INSTALLATION<br>Savannah District                      |                              | Hole No. SH-119<br>SHEET 1 OF 2 SHEETS                                                              |  |
|---|--------------|-------------------------------|-----------------------------------------------------------------------------------------|--------------------------------------------------------|------------------------------|---|--|
| 1. PROJECT<br>Savannah Harbor Widening                                                                                       |              |                               |                                                                                         | 10. SIZE AND TYPE OF BIT 1 3/8" ID Splitspoon          |                              |   |  |
| 2. LOCATION (Coordinates or Station)<br>X-820257, Y-773180                                                                   |              |                               |                                                                                         | 11. DAYUM FOR ELEVATION SHOWN (TBM or ABL)<br>MLW      |                              |   |  |
| 3. DRILLING AGENCY<br>Savannah District                                                                                      |              |                               |                                                                                         | 12. MANUFACTURER'S DESIGNATION OF DRILL<br>Falling 314 |                              |   |  |
| 4. HOLE NO. (As shown on drawing title and file number)<br>SH-119                                                            |              |                               |                                                                                         | 13. TOTAL NO. OF OVER-BURDEN SAMPLES TAKEN             |                              | DISTURBED<br>9<br>UNDISTURBED<br>0                                                                  |  |
| 5. NAME OF DRILLER<br>Tommy Scott                                                                                            |              |                               |                                                                                         | 14. TOTAL NUMBER CORE BOXES<br>0                       |                              | 15. ELEVATION GROUND WATER<br>N/A                                                                   |  |
| 6. DIRECTION OF HOLE<br><input checked="" type="checkbox"/> VERTICAL <input type="checkbox"/> INCLINED _____ DEG. FROM VERT. |              |                               |                                                                                         | 16. DATE HOLE<br>30 Oct 83                             |                              | STARTED<br>30 Oct 83<br>COMPLETED                                                                   |  |
| 7. THICKNESS OF OVERBURDEN<br>41.0                                                                                           |              |                               |                                                                                         | 17. ELEVATION TOP OF HOLE<br>0.0 MLW                   |                              |   |  |
| 8. DEPTH DRILLED INTO ROCK<br>0.0                                                                                            |              |                               |                                                                                         | 18. TOTAL CORE RECOVERY FOR BORING<br>N/A              |                              |   |  |
| 9. TOTAL DEPTH OF HOLE<br>51.0                                                                                               |              |                               |                                                                                         | 19. SIGNATURE OF INSPECTOR<br>Ted Zielonka             |                              |   |  |
| ELEVATION<br>0.0   | DEPTH<br>0.0 | LEGEND<br>c                   | CLASSIFICATION OF MATERIALS<br>(Description)<br>d                                       | % CORE<br>RECOVER-<br>Y<br>e                           | BOX OR<br>SAMPLE<br>JUG<br>f | REMARKS<br>(Drilling time, water loss, depth of<br>penetration, etc., if significant)<br>g<br>BLOWS |  |
|   |              |                               | River Water 0.0' to 10.0'.                                                              |                                                        |                              | SAMPLE LAB<br>No. Class LL PL PI<br>3 SP NP NP NP<br>6 SP NP NP NP<br>8 1H 31 51 30                 |  |
| -10.0   | 10           |                               | Bottom of Harbor 10.0'                                                                  |                                                        |                              |   |  |
|   | 15           |                               | SM- Greenish-gray fine to medium grained silty sand with gravel.                        |                                                        | 1                            | 18                                                                                                  |  |
|   |              |                               |                                                                                         |                                                        |                              | 21                                                                                                  |  |
|   |              |                               |                                                                                         |                                                        |                              | 17                                                                                                  |  |
|   |              |                               |                                                                                         |                                                        | 2                            | 18                                                                                                  |  |
|   |              |                               |                                                                                         |                                                        |                              | 19                                                                                                  |  |
|   |              |                               |                                                                                         |                                                        |                              | 17                                                                                                  |  |
|   |              |                               |                                                                                         |                                                        |                              | 18                                                                                                  |  |
|   |              |                               | With occasional gravel below 21.0'.                                                     |                                                        | 3                            | 27                                                                                                  |  |
|   |              |                               |                                                                                         |                                                        |                              | 33                                                                                                  |  |
|   |              |                               | Color change to gray.                                                                   |                                                        | 4                            | 31                                                                                                  |  |
|   |              |                               |                                                                                         |                                                        |                              | 29                                                                                                  |  |
|   |              |                               |                                                                                         |                                                        |                              | 33                                                                                                  |  |
| -30.0   | 30           |                               | Continued on sheet 2                                                                    |                                                        |                              | 31                                                                                                  |  |
|   |              |                               | Note: Soils field classified in accordance with the Unified Soil Classification System. |                                                        |                              | BLOWS PER FOOT:<br>Number required to drive 3/8" ID splitspoon w/140 lb. hammer falling 30".        |  |

| DRILLING LOG (Cont Sheet)           |       |        | ELEVATION TOP OF HOLE<br>0.0 MLW                                                              |                        | Hole No. SH-119         |   |
|-------------------------------------|-------|--------|-----------------------------------------------------------------------------------------------|------------------------|-------------------------|---|
| PROJECT<br>Savannah Harbor Widening |       |        | INSTALLATION<br>Savannah District                                                             |                        | SHEET 2<br>OF 2 SHEETS  |   |
| ELEVATION                           | DEPTH | LEGEND | CLASSIFICATION OF MATERIALS<br>(Description)                                                  | % CORE<br>RECOV<br>ERY | BOX OR<br>SAMPLE<br>NO. | REMARKS<br>(Drilling time, water loss, depth of<br>weathering, etc., if significant)                |
| -30.0                               | 30 b  | c      | SM-Continued                                                                                  |                        | JAR                     | BLOWS                                                                                               |
|                                     |       |        |                                                                                               |                        | 5                       | 35                                                                                                  |
|                                     |       |        |                                                                                               |                        |                         | 30                                                                                                  |
| -34.5                               | 35    |        | 34.5'                                                                                         |                        |                         | 29                                                                                                  |
|                                     |       |        | SP-Light gray fine to medium<br>grained poorly graded<br>sand.                                |                        | 6                       | 20                                                                                                  |
|                                     |       |        |                                                                                               |                        |                         | 27                                                                                                  |
|                                     | 40    |        |                                                                                               |                        |                         | 21                                                                                                  |
|                                     |       |        | Fine to coarse grained<br>below 40.5'. 43.5'                                                  |                        | 7                       | 33                                                                                                  |
| -43.5                               |       |        |                                                                                               |                        |                         | 39                                                                                                  |
|                                     |       |        |                                                                                               |                        |                         | 53                                                                                                  |
|                                     | 45    |        | SM-Green-gray fine grained<br>silty sand with<br>occasional gravel.                           |                        | 8                       | 100/0.8                                                                                             |
|                                     |       |        |                                                                                               |                        |                         | 79                                                                                                  |
|                                     |       |        |                                                                                               |                        |                         | 61                                                                                                  |
|                                     | 50    |        |                                                                                               |                        |                         | 82                                                                                                  |
| -50.0                               |       |        |                                                                                               |                        | 9                       | 91                                                                                                  |
|                                     |       |        | Bottom of Hole at 51.0'                                                                       |                        |                         |   |
|                                     |       |        | Note: Soils field classified<br>in accordance with the Unified<br>Soil Classification System. |                        |                         |   |
|                                     |       |        |                                                                                               |                        |                         | BLOWS PER FOOT:<br>Number required to drive<br>1 3/8" ID splitspoon w/10<br>lb. hammer falling 30". |



| DRILLING LOG   |            | DIVISION<br>South Atlantic |   | INSTALLATION<br>Savannah District                                                      |                                | Hole No. SH-120<br>SHEET<br>OF 2 SHEETS                                                   |  |
|---|------------|----------------------------|---|----------------------------------------------------------------------------------------|--------------------------------|-------------------------------------------------------------------------------------------|--|
| 1. PROJECT<br>Savannah Harbor Widening                                                                            |            |                            |   | 10. SIZE AND TYPE OF BIT 1 3/8" Split spoon                                            |                                |                                                                                           |  |
| 2. LOCATION (Coordinates or Station)<br>X-820791 Y-772320                                                         |            |                            |   | 11. DATUM FOR ELEVATION SHOWN (F.M. or M.S.L.)<br>MLW 4X5 1/2" core bbl w/ carbide bit |                                |                                                                                           |  |
| 3. DRILLING AGENCY<br>Savannah District                                                                           |            |                            |   | 12. MANUFACTURER'S DESIGNATION OF DRILL<br>Failing 31                                  |                                |                                                                                           |  |
| 4. HOLE NO. (As shown on drawing title and file number)<br>SH-120                                                 |            |                            |   | 13. TOTAL NO. OF OVERBURDEN SAMPLES TAKEN<br>DISTURBED 8 UNDISTURBED 0                 |                                |                                                                                           |  |
| 5. NAME OF DRILLER<br>Tommy Scott                                                                                 |            |                            |   | 14. TO NUMBER CORE BOXES 1                                                             |                                |                                                                                           |  |
| 6. DIRECTION OF HOLE<br><input type="checkbox"/> VERTICAL <input type="checkbox"/> INCLINED _____ DEG. FROM VERT. |            |                            |   | 15. ELEVATION AROUND WATER N/A                                                         |                                |                                                                                           |  |
| 7. THICKNESS OF OVERBURDEN 44.4'                                                                                  |            |                            |   | 16. DATE HOLE<br>STARTED 2 Nov 1984 COMPLETED 7 Nov 1984                               |                                |                                                                                           |  |
| 8. DEPTH DRILLED INTO ROCK 0.0'                                                                                   |            |                            |   | 17. ELEVATION TOP OF HOLE 0.0' MLW                                                     |                                |                                                                                           |  |
| 9. TOTAL DEPTH OF HOLE 50.5'                                                                                      |            |                            |   | 18. TOTAL CORE RECOVERY FOR BORING 72.3'                                               |                                |                                                                                           |  |
|   |            |                            |   | 19. SIGNATURE OF INSPECTOR<br>Thaddeus J. Zielonka, Jr., Geologist                     |                                |                                                                                           |  |
| ELEVATION<br>0.0'                                                                                                 | DEPTH<br>0 | LEGEND<br>c                | CLASSIFICATION OF MATERIALS<br>(Description)<br>d                                                                             | SCORE<br>RECOVERY<br>e                                                                 | BOX OR<br>SAMPLE<br>NO.<br>JNR | REMARKS<br>(Drilling time, water loss, depth of<br>weathering, etc., if significant)<br>g |  |
|   |            |                            | River water 0.0' to 6.1'   |                                                                                        |                                | SAMPLE LAB<br>No. Class LL PL PI                                                          |  |
|   |            |                            |   |                                                                                        |                                | 2 SP NP NP NP                                                                             |  |
|   |            |                            |   |                                                                                        |                                | 5 SP NP NP NP                                                                             |  |
|   | 5          |                            | Bottom of Harbor 6.1'   |                                                                                        |                                |                                                                                           |  |
|   |            |                            | SM-Tan fine to med. grain-<br>ed silty sand w/fine<br>gravel.                                                                 |                                                                                        | 1                              | 16                                                                                        |  |
|   | 10         |                            |   |                                                                                        |                                | 23                                                                                        |  |
|   |            |                            |   |                                                                                        |                                | 12                                                                                        |  |
|   |            |                            |   |                                                                                        |                                | 13                                                                                        |  |
|   | 15         |                            | Change to grey fine to<br>coarse silty sand with-<br>out gravel at 12.5'.                                                     |                                                                                        |                                | 11                                                                                        |  |
|   |            |                            |   |                                                                                        |                                | NOTE: W/T= Weight of<br>tools and 140 lb.<br>hammer. w/t                                  |  |
|   |            |                            |   |                                                                                        | 2                              | 3                                                                                         |  |
|   | 20         |                            |   |                                                                                        |                                | 28                                                                                        |  |
|   |            |                            |   |                                                                                        |                                | 10                                                                                        |  |
|   |            |                            |   |                                                                                        |                                | 15                                                                                        |  |
|   | 25         |                            | With fine gravel again<br>below 22.5'                                                                                         |                                                                                        |                                | 35                                                                                        |  |
|   |            |                            |   |                                                                                        |                                | 31                                                                                        |  |
|   |            |                            |   |                                                                                        |                                | 33                                                                                        |  |
|   |            |                            |   |                                                                                        |                                | 31                                                                                        |  |
|   | 30         |                            | Without gravel below 28.5'   |                                                                                        | 4                              | 17                                                                                        |  |
|   |            |                            | SP Con't. 29.5'   |                                                                                        |                                |                                                                                           |  |
|   |            |                            | (Con't. on sht. 2)<br>NOTE: Soils field classifi-<br>cation in accordance with the<br>Unified Soil Classifica-<br>tion System |                                                                                        |                                | BLOWS PER FOOT:<br>Number required to<br>drive 1 3/8" ID split-<br>spoon w/140 lb. hammer |  |

| DRILLING LOG (Cont Sheet)           |              | ELEVATION TOP OF HOLE |   | 0.0' MLW           |   | Hole No. SH-120                                                                                                |    |                                                                                                   |  |
|-------------------------------------|--------------|-----------------------|---|--------------------|---|---|----|---------------------------------------------------------------------------------------------------|--|
| PROJECT<br>Savannah Harbor Widening |              |                       | INSTALLATION<br>Savannah District   |                    |   | SHEET 2<br>OF 2 SHEETS                                                                                         |    |                                                                                                   |  |
| ELEVATION                           | DEPTH        | LEGEND                | CLASSIFICATION OF MATERIALS<br>(Description)   | % CORE<br>RECOVERY | BOX OR<br>SAMPLE<br>NO.<br>JAR   | REMARKS<br>(Drilling time, water loss, depth of<br>weathering, etc., if significant)                           |    |                                                                                                   |  |
| -39.0'                              | 39           |                       | a   | e                  |   | g BLOWS   |    |                                                                                                   |  |
| -34.3                               | 35           |                       | (SP - Con't.) Tan Med. to<br>coarse poorly graded sand<br>w/gravel.<br><br>Change to light grey fine<br>to med. grained without<br>gravel at 31.0'. 34.5'<br><br>No Recovery |                    | 5   | NOTE: Depth change<br>at 40.0'                                                                                 | 36 |                                                                                                   |  |
|                                     |              |                       |   |                    |   |   | 18 |                                                                                                   |  |
|                                     |              |                       |   |                    | 6   |   | 24 |                                                                                                   |  |
|                                     |              |                       |   |                    |   |   | 23 |                                                                                                   |  |
|                                     |              |                       |   |                    |   |   | 23 |                                                                                                   |  |
| -39.3                               |              |                       | 39.3'   |                    |   |   |    |                                                                                                   |  |
| -50.5                               | 40           |                       | SM-Green-grey fine silty<br>sand.   | REC<br>83.9%       |   | Pull #1<br>From 39.3' to 42.2'<br>Run 3.1' Rec 2.6'<br>C.L. 0.5' U.L. 2.2'<br>100% Green-grey ret.<br>CD 42.4' |    |                                                                                                   |  |
|                                     | 7            |                       |   |                    |   |   |    |                                                                                                   |  |
|                                     | REC<br>24.1% |                       |   | 8                  | Pull #2<br>From 42.4' to 45.3'<br>Run 2.9' Rec 0.7'<br>C.L. 2.2' U.L. 2.2'<br>100% Green-grey ret.<br>Hole blocked<br>No tape depth 45.3' |   |    |                                                                                                   |  |
|                                     |              |                       |   |                    |   |   |    |                                                                                                   |  |
|                                     | REC<br>92.3% |                       |   |                    | Pull #3<br>From 43.5' to 50.5'<br>Run 5.2' Rec 4.8'<br>C.L. 0.4' U.L. 0.4'<br>100% Green-grey ret.                                        |   |    |                                                                                                   |  |
|                                     |              |                       |   |                    |   |   |    |                                                                                                   |  |
|                                     | 50           |                       |   |                    | Bottom of Hole 50.5'   |   |    | CD 50.5'                                                                                          |  |
|                                     |              |                       |   |                    |   |   |    | NOTE: Two sections of<br>core waxed for<br>lab.<br>Sample #1 47.7'-48.5'<br>Sample #2 48.9'-50.1' |  |

Hole No. SH-121

| DRILLING LOG                                                                   |       | DIVISION                   |                                                                                         | INSTALLATION                            |                   | SHEET                                                                                          |  |
|--------------------------------------------------------------------------------|-------|----------------------------|-----------------------------------------------------------------------------------------|-----------------------------------------|-------------------|------------------------------------------------------------------------------------------------|--|
| 1. PROJECT                                                                     |       | South Atlantic             |                                                                                         | Savannah District                       |                   | OF 2 SHEETS                                                                                    |  |
| 2. LOCATION (Coordinates or Station)                                           |       | 3. DRILLING AGENCY         |                                                                                         | 10. SIZE AND TYPE OF BIT                |                   | 11. DATUM FOR ELEVATION SHOWN (TBM or MSL)                                                     |  |
| Y-821360, Y-771355                                                             |       | Savannah District          |                                                                                         | 3/8" ID Splitspoon                      |                   | MLW                                                                                            |  |
| 4. HOLE NO. (As shown on drawing title and title block)                        |       | 5. TYPE OF DRILLER         |                                                                                         | 12. MANUFACTURER'S DESIGNATION OF DRILL |                   | 13. TOTAL NO. OF OVER- BURDEN SAMPLES TAKEN                                                    |  |
| SH-121                                                                         |       | Jummy, Scott               |                                                                                         | Falling 314                             |                   | UNOBTAINED                                                                                     |  |
| 6. DIRECTION OF HOLE                                                           |       | 7. THICKNESS OF OVERBURDEN |                                                                                         | 14. TOTAL NUMBER CORE BOXES             |                   | 15. ELEVATION GROUND WATER                                                                     |  |
| <input checked="" type="checkbox"/> VERTICAL <input type="checkbox"/> INCLINED |       | 34.0                       |                                                                                         | 1                                       |                   | N/A                                                                                            |  |
| 8. DEPTH DRILLED INTO ROCK                                                     |       | 9. TOTAL DEPTH OF HOLE     |                                                                                         | 16. DATE HOLE                           |                   | 17. ELEVATION TOP OF HOLE                                                                      |  |
| 0.0                                                                            |       | 50.0                       |                                                                                         | 8 Nov 83                                |                   | 0.0 MLW                                                                                        |  |
| 18. SIGNATURE OF INSPECTOR                                                     |       | 19. SIGNATURE OF INSPECTOR |                                                                                         | 20. DATE HOLE COMPLETED                 |                   | 21. ELEVATION TOP OF HOLE                                                                      |  |
| Ted Zelenka                                                                    |       | Ted Zelenka                |                                                                                         | 8 Nov 83                                |                   | 0.0 MLW                                                                                        |  |
| ELEVATION                                                                      | DEPTH | LEGEND                     | CLASSIFICATION OF MATERIALS (Description)                                               | % CORE RECOVERY                         | BOX OR SAMPLE NO. | REMARKS (Drilling time, water loss, depth of weathering, etc., if significant)                 |  |
| 0.0                                                                            | 0.0   |                            | River Water 0.0' to 16.0'.                                                              |                                         | JAR               | Note: Scale change at 15.0'.                                                                   |  |
| -16.0                                                                          | 15    |                            | Bottom of Harbor 16.0'.                                                                 |                                         |                   | Note: W/T=Weight of tools and 140 lb. hammer.                                                  |  |
|                                                                                | 20    |                            | SM-Tan fine to medium grained silty sand with occasional gravel.                        |                                         | 1                 | SAMPLE LAB                                                                                     |  |
|                                                                                | 25    |                            | Gray with wood chips and no gravel below 20.0'.                                         |                                         | 2                 | No. Class. LL PL PI                                                                            |  |
|                                                                                | 30    |                            | No wood chips below 23.0'.                                                              |                                         | 3                 | 2 SP NP NP NP                                                                                  |  |
|                                                                                | 35    |                            | Fine to coarse below 29.0'.                                                             |                                         | 4                 | 6 SP NP NP NP                                                                                  |  |
|                                                                                | 40    |                            | SP-Tan fine to coarse poorly graded sand with gravel.                                   |                                         | 5                 | 9 SP NP 59 72 23                                                                               |  |
|                                                                                | 45    |                            | With occasional gravel below 36.5'.                                                     |                                         |                   |                                                                                                |  |
|                                                                                | 50.0  |                            | Continued on sheet 2                                                                    |                                         |                   |                                                                                                |  |
|                                                                                |       |                            | Note: Soils field classified in accordance with the Unified Soil Classification System. |                                         |                   | BLOWS PER FOOT:<br>Number required to drive 1 3/8" ID splitspoon w/140 lb. hammer falling 30". |  |

| DRILLING LOG (Cont Sheet)           |       | ELEVATION TOP OF HOLE<br>0.0 MLW  |                                                                                         | Hole No. SH-121         |                              |                                                                                               |
|-------------------------------------|-------|-----------------------------------|-----------------------------------------------------------------------------------------|-------------------------|------------------------------|-----------------------------------------------------------------------------------------------|
| PROJECT<br>Savannah Harbor Widening |       | INSTALLATION<br>Savannah District |                                                                                         | SHEET 2 OF 2 SHEETS     |                              |                                                                                               |
| ELEVATION                           | DEPTH | LEGEND                            | CLASSIFICATION OF MATERIALS<br>(Description)<br>d                                       | % CORE<br>RECOVERY<br>e | BOX OR<br>SAMPLE<br>NO.<br>f | REMARKS<br>(Drilling time, water loss, depth of<br>weathering, etc., if significant.)<br>g    |
| -40.0                               | 40 b  | c                                 | SP-Continued 40.5'                                                                      |                         | 1A                           | R BLOWS                                                                                       |
| -40.5                               |       |                                   | SM-Green-gray fine silty sand.                                                          |                         | 5                            | 29                                                                                            |
|                                     |       |                                   | Gray fine to coarse silty sand with fine gravel.                                        |                         | 6                            | 36                                                                                            |
|                                     | 45    |                                   | Change back to green-gray fine silty sand at 42.5'.                                     |                         | 7                            | 53                                                                                            |
|                                     |       |                                   |                                                                                         |                         |                              | 35                                                                                            |
|                                     |       |                                   |                                                                                         |                         |                              | 32                                                                                            |
|                                     |       |                                   |                                                                                         |                         |                              | 40                                                                                            |
| -50.0                               | 50    |                                   |                                                                                         |                         |                              | 41                                                                                            |
|                                     |       |                                   | Bottom of Hole at 50.0'                                                                 |                         |                              |                                                                                               |
|                                     |       |                                   | Note: Soils field classified in accordance with the Unified Soil Classification System. |                         |                              | BLOWS PER FOOT:<br>Number required to drive 1 3/8" ID splitspoon w/140 lb hammer falling 30". |

| DRILLING LOG                                                                           |       | DIVISION                                                                                             |                                                   | INSTALLATION                                  |                   | Hole No.                                                                                              |       | SHEET         |  |
|----------------------------------------------------------------------------------------|-------|---|---------------------------------------------------|-----------------------------------------------|-------------------|---|-------|---------------|--|
|                                                                                        |       | South Atlantic                                                                                       |                                                   | Savannah District                             |                   | SH-125                                                                                                |       | 1 OF 2 SHEETS |  |
| 1. PROJECT                                                                             |       | Savannah Harbor Widening                                                                             |                                                   | 10. SIZE AND TYPE OF BIT                      |                   | 3/8" split spoon, 5 1/2"                                                                              |       |               |  |
| 2. LOCATION (Coordinates or Station)                                                   |       | X=325616 Y=766704                                                                                    |                                                   | 11. DATUM FOR ELEVATION SHOWN (TYPED OR HAND) |                   | MLW                                                                                                   |       | fish tail     |  |
| 3. DRILLING AGENCY                                                                     |       | Savannah District                                                                                    |                                                   | 12. MANUFACTURER'S DESIGNATION OF DRILL       |                   | CME-550                                                                                               |       |               |  |
| 4. HOLE NO. (As shown on drawing title and file number)                                |       | SR-125                                                                                               |                                                   | 13. TOTAL NO. OF OVER-BURDEN SAMPLES TAKEN    |                   | DISTURBED                                                                                             |       | UNDISTURBED   |  |
| 5. NAME OF DRILLER                                                                     |       | P. Thompson                                                                                          |                                                   | 14. TOTAL NUMBER CORE BOXES                   |                   | 14   |       | 0             |  |
| 6. DIRECTION OF HOLE                                                                   |       | <input checked="" type="checkbox"/> VERTICAL <input type="checkbox"/> INCLINED _____ DEG. FROM VERT. |                                                   | 15. ELEVATION GROUND WATER                    |                   |   |       |               |  |
| 7. THICKNESS OF OVERBURDEN                                                             |       | 61.5'                                                                                                |                                                   | 16. DATE HOLE                                 |                   | STARTED                                                                                               |       | COMPLETED     |  |
| 8. DEPTH DRILLED INTO ROCK                                                             |       | 0.0'                                                                                                 |                                                   | 17. ELEVATION TOP OF HOLE                     |                   | 5-10-84                                                                                               |       | 5-11-84       |  |
| 9. TOTAL DEPTH OF HOLE                                                                 |       | 61.5'                                                                                                |                                                   | 18. TOTAL CORE RECOVERY FOR BORING            |                   | R/A                                                                                                   |       |               |  |
|                                                                                        |       |   |                                                   | 19. SIGNATURE OF INSPECTOR                    |                   | Larry Benjamin                                                                                        |       |               |  |
| ELEVATION                                                                              | DEPTH | LEGEND                                                                                               | CLASSIFICATION OF MATERIALS (Description)         | % CORE RECOVERY                               | BOX OR SAMPLE NO. | REMARKS (Drilling time, water loss, depth of weathering, etc., if significant)                        | BLOWS |               |  |
| 9.0                                                                                    | 0     |   | SM-Black fine silty sand w/decayed wood.          |                                               | 1                 |   | 10    |               |  |
|                                                                                        |       |   | SP-Tan coarse poorly graded sand.                 |                                               | 2                 | W.T. 5.0'                                                                                             | 10    |               |  |
|                                                                                        | 5     |   |                                                   |                                               |                   | Date 5-10-84                                                                                          | 7     |               |  |
|                                                                                        |       |   |                                                   |                                               | 3                 | Depth to water during drilling.                                                                       | 8     |               |  |
|                                                                                        |       |   |                                                   |                                               |                   |   | 6     |               |  |
| 1.5                                                                                    | 10    |   | MH-Grey fine silty fat clay w/decayed wood.       |                                               | 4                 | W.T. 5.2'                                                                                             | 4     |               |  |
|                                                                                        |       |   |                                                   |                                               | 5                 | Water table reading 24 hrs after hole completed.                                                      | 7     |               |  |
|                                                                                        |       |   |                                                   |                                               |                   |   | 4     |               |  |
| -3.0                                                                                   | 15    |   | SM-Grey fine to med. silty sand, trace of wood.   |                                               | 6                 |   | 7     |               |  |
|                                                                                        |       |   | Light green                                       |                                               |                   |   | 15    |               |  |
| -6.0                                                                                   | 20    |   | SP-light green med. to coarse poorly graded sand. |                                               | 6                 | At 10.5' mixed zeogel mud & continuously drove 1.5' (18") & fishtailed 1.5' (18") to a depth of 61.5' | 24    |               |  |
|                                                                                        |       |   |                                                   |                                               |                   |   | 23    |               |  |
|                                                                                        | 25    |   |                                                   |                                               | 7                 |   | 25    |               |  |
|                                                                                        |       |   | Trace of wood                                     |                                               |                   |   | 20    |               |  |
|                                                                                        |       |   | No wood or med. grain sizes.                      |                                               |                   |   | 18    |               |  |
|                                                                                        |       |   | Grey                                              |                                               |                   |   | 10    |               |  |
| -10.0                                                                                  | 30    |   |                                                   |                                               |                   |   | 29    |               |  |
|                                                                                        |       |   |                                                   |                                               |                   |   | 20    |               |  |
|                                                                                        |       |   |                                                   |                                               |                   |   | 25    |               |  |
| Continued on sht 2                                                                     |       |   |                                                   |                                               |                   |   |       |               |  |
| NOTE Soils field classified in accordance with the Unified Soil Classification System. |       |   |                                                   |                                               |                   | BLOWS PER FOOT:<br>Number required to drive 1 3/8" ID split spoon w/ 140 lb. hammer falling 25"       |       |               |  |

| DRILLING LOG (Cont Sheet)        |       | ELEVATION TOP OF HOLE 10.5'                                                             |                 | Hole No. SH 125     |                                                                                                 |
|----------------------------------|-------|-----------------------------------------------------------------------------------------|-----------------|---------------------|-------------------------------------------------------------------------------------------------|
| PROJECT Savannah Harbor Widening |       | INSTALLATION Savannah River                                                             |                 | SHEET 2 OF 2 SHEETS |                                                                                                 |
| ELEVATION                        | DEPTH | CLASSIFICATION OF MATERIALS (Description)                                               | % CORE RECOVERY | BOX OR SAMPLE NO.   | REMARKS                                                                                         |
| -14.5'                           | 1h'   | d                                                                                       |                 | JAR                 |                                                                                                 |
|                                  |       | SH-Grey coarse poorly graded sand.                                                      |                 |                     |                                                                                                 |
|                                  | 35    |                                                                                         |                 | 9                   |                                                                                                 |
|                                  | 40    | Trace of fat clay.                                                                      |                 | 10                  |                                                                                                 |
|                                  |       | No clay                                                                                 |                 |                     |                                                                                                 |
|                                  |       | Trace of wood                                                                           |                 |                     |                                                                                                 |
|                                  |       | No wood                                                                                 |                 |                     |                                                                                                 |
|                                  | 45    |                                                                                         |                 | 11                  |                                                                                                 |
|                                  |       | Fine to med. grained                                                                    |                 |                     |                                                                                                 |
|                                  | 50    |                                                                                         |                 | 12                  |                                                                                                 |
|                                  |       | Fine grained                                                                            |                 |                     |                                                                                                 |
|                                  | 55    |                                                                                         |                 | 13                  |                                                                                                 |
|                                  |       | Tan                                                                                     |                 |                     |                                                                                                 |
| -49.5                            | 60    | ML-Green fine inorganic silt, calcareous. (Sandy silt)                                  |                 | 14                  |                                                                                                 |
| -51.0                            |       | Bottom of Boring 61.5'                                                                  |                 |                     |                                                                                                 |
|                                  |       | NOTE: Soils field classified in accordance with the Unified Soil Classification System. |                 |                     |                                                                                                 |
|                                  |       |                                                                                         |                 |                     | BLOWS PER FOOT:<br>Number required to drive 1 3/8" ID splitspoon w/ 140 lb. hammer falling 30". |

| DRILLING LOG   |       | DIVISION       | INSTALLATION                                        | Hole No.                                                            | SH-126            |                                                                                |
|---|-------|----------------|-----------------------------------------------------|---------------------------------------------------------------------|-------------------|--------------------------------------------------------------------------------|
| 1. PROJECT<br>Savannah Harbor Widening.                                                                           |       | South Atlantic | Savannah River                                      | SHEET 1 OF 2 SHEETS                                                 |                   |                                                                                |
| 2. LOCATION (Coordinates or Station)<br>X-R25286 Y-767053                                                         |       |                | 10. SIZE AND TYPE OF BIT 1 3/8" splitspoon & 5 1/2" | Fishtail                                                            |                   |                                                                                |
| 3. DRILLING AGENCY<br>Savannah District                                                                           |       |                | 11. DAYUM FOR ELEVATION SHOWN (FSR or MSL)          | MLW                                                                 |                   |                                                                                |
| 4. HOLE NO. (As shown on drawing title and file number)                                                           |       | SH-126         | 12. MANUFACTURER'S DESIGNATION OF DRILL             | CME - 550                                                           |                   |                                                                                |
| 5. NAME OF DRILLER<br>P. Routhier                                                                                 |       |                | 13. TOTAL NO. OF OVERBURDEN SAMPLES TAKEN           | DISTURBED                                                           | UNDISTURBED       |                                                                                |
| 6. DIRECTION OF HOLE<br><input type="checkbox"/> VERTICAL <input type="checkbox"/> INCLINED _____ DEG. FROM VERT. |       |                | 14. T.C. % NUMBER CORE BOXES                        | 0                                                                   |                   |                                                                                |
| 7. THICKNESS OF OVERBURDEN                                                                                        |       | 60.0'          | 15. ELEVATION GROUND WATER                          |                                                                     |                   |                                                                                |
| 8. DEPTH DRILLED INTO ROCK                                                                                        |       | 0.0'           | 16. DATE HOLE                                       | STARTED                                                             | COMPLETED         |                                                                                |
| 9. TOTAL DEPTH OF HOLE                                                                                            |       | 60.0'          | 17. ELEVATION TOP OF HOLE                           | 10.0'                                                               |                   |                                                                                |
|   |       |                | 18. TOTAL CORE RECOVERY FOR BORING                  | N/A                                                                 |                   |                                                                                |
|   |       |                | 19. SIGNATURE OF INSPECTOR                          | Larry Benjamin                                                      |                   |                                                                                |
| ELEVATION   | DEPTH | LEGEND         | CLASSIFICATION OF MATERIALS (Description)           | % CORE RECOVERY                                                     | BOX OR SAMPLE NO. | REMARKS (Drilling time, water loss, depth of weathering, etc., if significant) |
| 10.0'   | 0'    |                |                                                     |                                                                     |                   | BLOWS                                                                          |
| 7.0   | 5     |                | SC-Black & brown fine clayey sand.<br>Med. grained  |                                                                     | 1                 |                                                                                |
|   |       |                | MH-Green & grey fine silty fat clay.                |                                                                     | 2                 |                                                                                |
|   |       |                | Grey                                                |                                                                     | 3                 | W.T. 3.0'<br>Date 5-12-84<br>Depth to water during drilling                    |
| -11.5   | 10    |                | PL-Light green fine sandy silt w/mica.              |                                                                     | 4                 | Water table reading 1.5 hrs. after hole completed.                             |
| -13.0   | 15    |                | SP-Grey coarse poorly graded sand.                  |                                                                     | 5                 |                                                                                |
|   | 20    |                | Tan                                                 |                                                                     | 6                 |                                                                                |
|   | 25    |                |                                                     |                                                                     | 7                 |                                                                                |
|   | 30    |                |                                                     |                                                                     | 8                 |                                                                                |
|   |       |                |                                                     |                                                                     | 9                 |                                                                                |
| -16.0   | 30    |                | Continued on sheet 2                                |                                                                     |                   |                                                                                |
| NOTE: Soils field classified in accordance with the Unified Soil Classification System.                           |       |                |                                                     | BLOWS PER FOOT:<br>Number required to drive 1 3/8" ID splitspoon w/ |                   |                                                                                |




| DRILLING LOG (Cont Sheet) |       | ELEVATION TOP OF HOLE |                                                                                         | Hole No.                  |                                |   |
|---------------------------|-------|-----------------------|-----------------------------------------------------------------------------------------|---------------------------|--------------------------------|---|
| PROJECT                   |       | 10.0'                 |                                                                                         | SH-126                    |                                |   |
| Savannah Harbor Widening  |       | INSTALLATION          |                                                                                         | Savannah River            |                                |   |
|                           |       |                       |                                                                                         | SHEET 2 OF 2 SHEETS       |                                |   |
| ELEVATION                 | DEPTH | LEGEND                | CLASSIFICATION OF MATERIALS<br>(Description)                                            | % CORE<br>RECOVER-<br>ERY | BOX OR<br>SAMPLE<br>NO.<br>JAR | REMARKS<br>(Drilling time, water loss, depth of<br>weathering, etc., if significant)                     |
|                           | 30'   | c                     | d                                                                                       | e                         |                                | f<br>BLOWS                                                                                               |
|                           |       |                       | SP-Tan coarse poorly graded sand.                                                       |                           |                                | 32   |
|                           |       |                       |                                                                                         |                           |                                | 31   |
|                           |       |                       |                                                                                         |                           |                                | 32   |
|                           | 35    |                       |                                                                                         |                           | 10                             | 32   |
|                           |       |                       |                                                                                         |                           |                                | 31   |
|                           |       |                       |                                                                                         |                           |                                | 30   |
| -30.5                     | 40    |                       | MH-Grey fine silty fat clay.                                                            |                           |                                | 18   |
| -32.0                     |       |                       |                                                                                         | 11                        |                                | 9   |
|                           |       |                       | SP-Tan coarse poorly graded sand                                                        |                           | 12                             | 26   |
|                           | 45    |                       |                                                                                         |                           |                                | 31   |
|                           |       |                       |                                                                                         | 13                        |                                | 35   |
|                           |       |                       |                                                                                         |                           |                                | 36   |
|                           | 50    |                       |                                                                                         | 14                        |                                | 39   |
|                           |       |                       | Trace of river gravel, 1/2"                                                             |                           |                                | 36   |
|                           |       |                       |                                                                                         |                           |                                | 35   |
|                           |       |                       |                                                                                         |                           |                                | 32   |
|                           | 55    |                       |                                                                                         | 15                        |                                | 30   |
|                           |       |                       | No river gravel                                                                         |                           |                                | 30   |
| -47.0                     |       |                       | ML-Green fine inorganic silt calcareous, (sandy silt).                                  | 16                        |                                | 32   |
| -50.0                     | 60    |                       |                                                                                         | 17                        |                                | 68   |
|                           |       |                       | Bottom of Boring 60.0'                                                                  |                           |                                |   |
|                           |       |                       | NOTE: Soils field classified in accordance with the Unified Soil Classification System. |                           |                                |   |
|                           |       |                       |                                                                                         |                           |                                | BLOWS PER FOOT:<br>Number required to drive<br>1 3/8" ID splitspoon w/<br>140 lb. hammer falling<br>30". |



| DRILLING LOG                                            |       | DIVISION                                  |                                                                                        | INSTALLATION                               |                   | SHEET                                                                                               |  |
|---------------------------------------------------------|-------|-------------------------------------------|----------------------------------------------------------------------------------------|--------------------------------------------|-------------------|---|--|
| PROJECT                                                 |       | South Atlantic                            |                                                                                        | Savannah River                             |                   | OF 2 SHEETS                                                                                         |  |
| 1. PROJECT                                              |       | Savannah Harbor Widening                  |                                                                                        | 10. SIZE AND TYPE OF BIT                   |                   | 1/8" Split Spoon 2.5' ID                                                                            |  |
| 2. LOCATION (Coordinates or Station)                    |       | X-824881 7-767364                         |                                                                                        | 11. DAYUM FOR ELEVATION SHOWN (SEA or MSL) |                   | MSL                                                                                                 |  |
| 3. DRILLING AGENCY                                      |       | Savannah District                         |                                                                                        | 12. MANUFACTURER'S DESIGNATION OF DRILL    |                   | CME-450                                                                                             |  |
| 4. HOLE NO. (As shown on drawing title and file number) |       | SH-127                                    |                                                                                        | 13. TOTAL NO. OF OVER-BURDEN SAMPLES TAKEN |                   | DISTURBED 14 UNDISTURBED 0                                                                          |  |
| 5. NAME OF DRILLER                                      |       | P. Roundtree                              |                                                                                        | 14. TO NUMBER CORE BOXES                   |                   | 0                                                                                                   |  |
| 6. DIRECTION OF HOLE                                    |       | [X] VERTICAL [ ] INCLINED DEG. FROM VERT. |                                                                                        | 15. ELEVATION GROUND WATER                 |                   |   |  |
| 7. THICKNESS OF OVERBURDEN                              |       | 58.5'                                     |                                                                                        | 16. DATE HOLE                              |                   | STARTED 5-13-84 COMPLETED 5-14-84                                                                   |  |
| 8. DEPTH DRILLED INTO ROCK                              |       | 0.0'                                      |                                                                                        | 17. ELEVATION TOP OF HOLE                  |                   | 8.4                                                                                                 |  |
| 9. TOTAL DEPTH OF HOLE                                  |       | 58.5'                                     |                                                                                        | 18. TOTAL CORE RECOVERY FOR BORING         |                   | N/A %                                                                                               |  |
|                                                         |       |                                           |                                                                                        | 19. SIGNATURE OF INSPECTOR                 |                   | Larry Benjamin                                                                                      |  |
| ELEVATION                                               | DEPTH | LEGEND                                    | CLASSIFICATION OF MATERIALS (Description)                                              | % CORE RECOVERY                            | BOX OR SAMPLE NO. | REMARKS (Drilling time, water loss, depth of weathering, etc., if significant)                      |  |
| 9.4                                                     | 0     |                                           | SM-Black & white fine silty sand.                                                      |                                            | 1                 |   |  |
|                                                         |       |                                           | Brown                                                                                  |                                            | 2                 |   |  |
|                                                         |       |                                           | MH-Grey fine silty fat clay w/roots.                                                   |                                            | 3                 |   |  |
| 5.4                                                     | 5     |                                           |                                                                                        |                                            |                   | N.T. 2.5'                                                                                           |  |
|                                                         |       |                                           |                                                                                        |                                            |                   | Date 5-13-84                                                                                        |  |
|                                                         |       |                                           |                                                                                        |                                            |                   | Depth to water weight of during drilling. hammer                                                    |  |
| 0.6                                                     | 10    |                                           | SP-Grey med. to coarse poorly graded sand.                                             |                                            | 4                 |   |  |
|                                                         |       |                                           | Coarse grained                                                                         |                                            |                   | N.T. 2.0'                                                                                           |  |
|                                                         |       |                                           |                                                                                        |                                            | 5                 | Water table reading 24 hrs. after hole completed.                                                   |  |
|                                                         | 15    |                                           |                                                                                        |                                            |                   |   |  |
|                                                         | 20    |                                           |                                                                                        |                                            | 6                 |   |  |
|                                                         |       |                                           |                                                                                        |                                            |                   | At 9.0' mixed zeogel mud & continuously drove 1.5'(18") & fish-tailed 1.5'(18") to a depth of 58.5' |  |
|                                                         | 25    |                                           |                                                                                        |                                            | 7                 |   |  |
|                                                         |       |                                           |                                                                                        |                                            |                   |   |  |
|                                                         | 30    |                                           |                                                                                        |                                            |                   |   |  |
|                                                         |       |                                           | Continued on shi 2                                                                     |                                            |                   |   |  |
|                                                         |       |                                           | NOTE Soils field classified in accordance with the Unified Soil Classification System. |                                            |                   | BLOWS PER FOOT:<br>Number required to drive 1 3/8" ID splitspoon w/ 140 lb. hammer falling 30".     |  |

| DRILLING LOG (Cont Sheet)           |               |                      | ELEVATION TOP OF HOLE<br>8.4'                                                                 |                         | Hole No. SH-127                |   |
|-------------------------------------|---------------|----------------------|-----------------------------------------------------------------------------------------------|-------------------------|--------------------------------|---|
| PROJECT<br>Savannah Harbor Widening |               |                      | INSTALLATION<br>Savannah River                                                                |                         | SHEET 2<br>OF 2 SHEETS         |   |
| ELEVATION<br>-21.6'                 | DEPTH<br>b 30 | LEGEND<br>c          | CLASSIFICATION OF MATERIALS<br>(Description)<br>d                                             | % CORE<br>RECOVERY<br>e | BOX OR<br>SAMPLE<br>NO.<br>JAR | REMARKS<br>(Drilling time, water loss, depth of<br>weathering, etc., if significant)<br>f                |
|                                     |               |                      | SP-Crey coarse poorly grad-<br>ed sand.                                                       |                         | 8                              |   |
|                                     |               |                      |                                                                                               |                         |                                | 27   |
|                                     |               |                      |                                                                                               |                         |                                | 31   |
|                                     |               |                      |                                                                                               |                         |                                | 39   |
|                                     | 35            |                      |                                                                                               |                         | 9                              | 26   |
|                                     |               |                      |                                                                                               |                         |                                | 24   |
|                                     |               |                      |                                                                                               |                         |                                | 23   |
|                                     | 40            |                      |                                                                                               |                         | 10                             | 23   |
|                                     |               |                      |                                                                                               |                         |                                | 27   |
|                                     |               |                      |                                                                                               |                         |                                | 28   |
|                                     | 45            |                      |                                                                                               |                         | 11                             | 27   |
|                                     |               |                      |                                                                                               |                         |                                | 29   |
|                                     |               |                      | Trace of coarse river<br>gravel.                                                              |                         |                                | 30   |
|                                     |               |                      |                                                                                               |                         |                                | 31   |
|                                     | 50            |                      |                                                                                               | 12                      | 26                             |   |
|                                     |               | Tan no river gravel. |                                                                                               |                         | 32                             |   |
|                                     |               |                      |                                                                                               |                         | 37                             |   |
|                                     |               | Trace of clay        |                                                                                               | 13                      | 34                             |   |
|                                     | 55            |                      |                                                                                               |                         | 30                             |   |
|                                     |               | No clay.             |                                                                                               |                         | 29                             |   |
| -50.1                               |               |                      | Bottom of Boring 58.5'                                                                        |                         |                                |   |
|                                     |               |                      | NOTE: Soils field classified<br>in accordance with the Unified<br>Soil Classification System. |                         |                                | BLOWS PER FOOT:<br>Number required to drive<br>1 3/8" ID splitspoon w/<br>140 lb. hammer falling<br>30". |

| DRILLING LOG   |             | South Atlantic |                                                                                               | Savannah River                                                      |                              | SH-129   |  | SHEET 1<br>OF 2 SHEETS |  |
|---|-------------|----------------|-----------------------------------------------------------------------------------------------|---------------------------------------------------------------------|------------------------------|---|--|------------------------|--|
| 1. PROJECT<br>Savannah Harbor Widening                                                                                       |             |                |                                                                                               | 10. SIZE AND TYPE OF BIT 1 3/8" ID splitspoon &                     |                              |   |  |                        |  |
| 2. LOCATION (Coordinates or Station)<br>X 820545 Y-772752                                                                    |             |                |                                                                                               | 11. DATUM FOR ELEVATION SHOWN (FSM or MSL) 1/2" fish tail           |                              |   |  |                        |  |
| 3. DRILLING AGENCY<br>Savannah District                                                                                      |             |                |                                                                                               | 12. MANUFACTURER'S DESIGNATION OF DRILL<br>CME-550                  |                              |   |  |                        |  |
| 4. HOLE NO. (As shown on drawing title and file number)<br>SH-129                                                            |             |                |                                                                                               | 13. TOTAL NO. OF OVER-<br>BURDEN SAMPLES TAKEN                      |                              | DISTURBED<br>18   |  | UNDISTURBED<br>0       |  |
| 5. NAME OF DRILLER<br>P. Rountree                                                                                            |             |                |                                                                                               | 14. TOTAL NUMBER CORE BOXES<br>4                                    |                              | 15. ELEVATION GROUND WATER                                                                                          |  |                        |  |
| 6. DIRECTION OF HOLE<br><input checked="" type="checkbox"/> VERTICAL <input type="checkbox"/> INCLINED _____ DEG. FROM VERT. |             |                |                                                                                               | 16. DATE HOLE<br>5-15-84                                            |                              | STARTED<br>5-16-84                                                                                                  |  | COMPLETED              |  |
| 7. THICKNESS OF OVERBURDEN 60.0'                                                                                             |             |                |                                                                                               | 17. ELEVATION TOP OF HOLE 10.1'                                     |                              |   |  |                        |  |
| 8. DEPTH DRILLED INTO ROCK 0.0'                                                                                              |             |                |                                                                                               | 18. TOTAL CORE RECOVERY FOR BORING N/A 1                            |                              |   |  |                        |  |
| 9. TOTAL DEPTH OF HOLE 60.0'                                                                                                 |             |                |                                                                                               | 19. SIGNATURE OF INSPECTOR<br>Larry Benjamin, <i>Larry Benjamin</i> |                              |   |  |                        |  |
| ELEVATION<br>10.4'   | DEPTH<br>0' | LEGEND         | CLASSIFICATION OF MATERIALS<br>(Description)<br>d                                             | % CORE<br>RECOVERY<br>e                                             | BOX OR<br>SAMPLE<br>NO.<br>f | REMARKS<br>(Drilling time, water loss, depth of<br>weathering, etc., if significant)<br>g                           |  |                        |  |
|   |             |                | SM-Tan fine silty sand,<br>trace of roots.                                                    |                                                                     | 1                            | BLOWS   |  |                        |  |
|   |             |                |                                                                                               |                                                                     | 2                            | 3   |  |                        |  |
| 5.6   | 5           |                | MH-Grey fine silty fat<br>clay w/trace of coarse<br>grains.                                   |                                                                     | 3                            | W.T. 7.0'<br>Date 5-15-84<br>Depth to water<br>during drilling.                                                     |  |                        |  |
| 2.6   |             |                | SP-Grey coarse poorly<br>graded sand.                                                         |                                                                     | 4                            | W.T. 3.0'<br>Water table reading<br>24 hrs. after<br>hole completed.                                                |  |                        |  |
|   | 10          |                | Trace of decayed wood.                                                                        |                                                                     |                              | 11   |  |                        |  |
|   |             |                | No decayed wood.                                                                              |                                                                     |                              | 19   |  |                        |  |
|   | 15          |                |                                                                                               |                                                                     | 5                            | 17   |  |                        |  |
| -6.4   |             |                | SM light grey fine to med.<br>silty sand, trace of mica.                                      |                                                                     | 6                            | Notes:<br>The boring was<br>moved 11.0'<br>Northeast.                                                               |  |                        |  |
|   | 20          |                |                                                                                               |                                                                     |                              | 11   |  |                        |  |
| -10.9   |             |                | MH-Grey fine silty fat clay<br>w/some sand.                                                   |                                                                     | 7                            | At 9.0' mixed<br>Zeogel mud &<br>continuously drove<br>1.5'(18") & fish-<br>tailed 1.5'(18")<br>to a depth of 60.0' |  |                        |  |
| -12.4   |             |                | SM-Light grey fine to med.<br>silty sand trace of mica.                                       |                                                                     | 8                            | 12   |  |                        |  |
| -15.4   | 25          |                |                                                                                               |                                                                     |                              | 2   |  |                        |  |
|   |             |                | SP-Light green & tan med.<br>to coarse poorly graded<br>sand.                                 |                                                                     | 9                            | 11   |  |                        |  |
|   |             |                |                                                                                               |                                                                     |                              | 12   |  |                        |  |
|   | 30          |                |                                                                                               |                                                                     |                              | 17   |  |                        |  |
| -19.9   |             |                |                                                                                               |                                                                     |                              | 25   |  |                        |  |
|   |             |                | Continued on sht 2                                                                            |                                                                     |                              | 27   |  |                        |  |
|   |             |                | Note: Soils field classified in<br>accordance with the Unified<br>Soil Classification System. |                                                                     |                              | BLOWS PER FOOT:<br>Number required to drive<br>1 3/8" ID splitspoon w/<br>140 lb. hammer falling                    |  |                        |  |
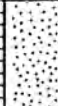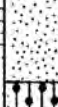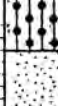
| DRILLING LOG (Cont Sheet) |       | ELEVATION TOP OF HOLE                                                             |                                                                                         | Hole No.                  |                         | SH 129                                                                                         |       |
|---------------------------|-------|-----------------------------------------------------------------------------------|-----------------------------------------------------------------------------------------|---------------------------|-------------------------|------------------------------------------------------------------------------------------------|-------|
| PROJECT                   |       |                                                                                   | INSTALLATION                                                                            |                           | SHEET 2 OF 2 SHEETS     |                                                                                                |       |
| Savannah Harbor Widening  |       |                                                                                   | Savannah River                                                                          |                           |                         |                                                                                                |       |
| ELEVATION                 | DEPTH | LEGEND                                                                            | CLASSIFICATION OF MATERIALS<br>(Description)                                            | % CORE<br>RECOVER-<br>ERY | BOX OR<br>SAMPLE<br>NO. | REMARKS<br>(Drilling time, water loss, depth of<br>weathering, etc., if significant)           | BLOWS |
| -19.9'                    | 30'   | c                                                                                 | d                                                                                       | e                         | JAR                     | R                                                                                              |       |
| -24.4                     | 35    |  | SM-Light green fine silty sand, trace of mica.                                          |                           | 10                      |                                                                                                | 18    |
|                           |       |                                                                                   |                                                                                         |                           |                         |                                                                                                | 12    |
|                           |       |                                                                                   |                                                                                         |                           |                         |                                                                                                | 15    |
|                           |       |                                                                                   | SP-Light green med. to coarse poorly graded sand.                                       |                           | 11                      |                                                                                                | 21    |
|                           |       |                                                                                   | Grey, coarse grained.                                                                   |                           |                         |                                                                                                | 19    |
| -36.4                     | 40    |  |                                                                                         |                           | 12                      |                                                                                                | 18    |
|                           |       |                                                                                   |                                                                                         |                           |                         |                                                                                                | 23    |
|                           |       |                                                                                   |                                                                                         |                           |                         |                                                                                                | 27    |
|                           |       |                                                                                   | Trace of river gravel                                                                   |                           | 13                      |                                                                                                | 26    |
|                           |       |                                                                                   |                                                                                         |                           |                         |                                                                                                | 27    |
| -39.4                     | 45    |  |                                                                                         |                           |                         |                                                                                                | 32    |
|                           |       |                                                                                   |                                                                                         |                           |                         |                                                                                                | 32    |
|                           |       |                                                                                   |                                                                                         |                           |                         |                                                                                                | 35    |
|                           |       |                                                                                   | SM-Grey fine to med. silty sand, trace of river gravel.                                 |                           | 14                      |                                                                                                | 49    |
|                           |       |                                                                                   |                                                                                         |                           |                         |                                                                                                | 43    |
| -42.4                     | 50    |  |                                                                                         |                           | 15                      |                                                                                                | 39    |
|                           |       |                                                                                   | SP-Grey coarse poorly graded sand.                                                      |                           |                         |                                                                                                | 32    |
|                           |       |                                                                                   |                                                                                         |                           |                         |                                                                                                | 36    |
|                           |       |                                                                                   |                                                                                         |                           |                         |                                                                                                | 41    |
|                           |       |                                                                                   |                                                                                         |                           |                         |                                                                                                | 52    |
| -49.9                     | 55    |  |                                                                                         |                           | 16                      |                                                                                                | 57    |
|                           |       |                                                                                   | ML-Green fine inorganic silt, calcareous. (Sandy silt)                                  |                           |                         |                                                                                                |       |
|                           |       |                                                                                   |                                                                                         |                           |                         |                                                                                                |       |
|                           |       |                                                                                   |                                                                                         |                           | 17                      |                                                                                                |       |
|                           |       |                                                                                   |                                                                                         |                           |                         |                                                                                                |       |
|                           | 60    |  |                                                                                         |                           | 18                      |                                                                                                |       |
|                           |       |                                                                                   |                                                                                         |                           |                         |                                                                                                |       |
|                           |       |                                                                                   | Bottom of boring 60.0'                                                                  |                           |                         |                                                                                                |       |
|                           |       |                                                                                   | Note: Soils field classified in accordance with the Unified Soil Classification System. |                           |                         |                                                                                                |       |
|                           |       |                                                                                   |                                                                                         |                           |                         | BLOWS PER FOOT:<br>Number required to drive 1 3/8" ID splitspoon w/140 lb. hammer falling 30". |       |

| DRILLING LOG   |       | DIVISION   | INSTALLATION                                                              | Hole No.               | SH-130            |                                                                                   |
|---|-------|---|---------------------------------------------------------------------------|------------------------|-------------------|-----------------------------------------------------------------------------------|
| 1. PROJECT<br>Savannah Harbor Widening                                                                                       |       | South Atlantic   | Savannah, Ga.                                                             | SHEET 1<br>OF 2 SHEETS |                   |                                                                                   |
| 2. LOCATION (Coordinates or Station)<br>X=819365 Y=775500                                                                    |       | 10. SIZE AND TYPE OF BIT 1 3/8" splitspoon, 5" fishtail                                                           |                                                                           |                        |                   |                                                                                   |
| 3. DRILLING AGENCY<br>Savannah District                                                                                      |       | 11. DATUM FOR ELEVATION SHOWN (TBM or MSL)<br>MLW                                                                 |                                                                           |                        |                   |                                                                                   |
| 4. HOLE NO. (As shown on drawing title and file number)<br>SH-130                                                            |       | 12. MANUFACTURER'S DESIGNATION OF DRILL<br>Failing 314                                                            |                                                                           |                        |                   |                                                                                   |
| 5. NAME OF DRILLER<br>L. Lucas                                                                                               |       | 13. TOTAL NO. OF OVERBURDEN SAMPLES TAKEN<br>DISTURBED: 16 UNDISTURBED: 0                                         |                                                                           |                        |                   |                                                                                   |
| 6. DIRECTION OF HOLE<br><input checked="" type="checkbox"/> VERTICAL <input type="checkbox"/> INCLINED _____ DEG. FROM VERT. |       | 14. TOTAL NUMBER CORE BOXES ( )<br>15. ELATION GROUND WATER See Remarks                                           |                                                                           |                        |                   |                                                                                   |
| 7. THICKNESS OF OVERBURDEN 57.0'                                                                                             |       | 16. DATE HOLE STARTED 2 Apr 1987 COMPLETED 4 Apr 1987                                                             |                                                                           |                        |                   |                                                                                   |
| 8. DEPTH DRILLED INTO ROCK 0.0'                                                                                              |       | 17. ELEVATION TOP OF HOLE 6.6'                                                                                    |                                                                           |                        |                   |                                                                                   |
| 9. TOTAL DEPTH OF HOLE 57.0'                                                                                                 |       | 18. TOTAL CORE RECOVERY FOR BORING N/A %<br>19. SIGNATURE OF INSPECTOR<br>F. Nicholson (0-30') J. Arthur (30-57') |                                                                           |                        |                   |                                                                                   |
| ELEVATION   | DEPTH | LEGEND   | CLASSIFICATION OF MATERIALS (Description)                                 | S CORE RECOVERY        | BOX OR SAMPLE NO. | REMARKS (Drilling time, water loss, depth of weathering, etc., if significant)    |
| 6.6'   | 0'    | c   |                                                                           | *                      | 1                 |                                                                                   |
| 5.1'   |       |   | CH-Brown & greyish green fat clay, trace of fine sand, silt & roots, wet. |                        |                   |                                                                                   |
| 3.6'   |       |   | Greyish green.                                                            |                        | 2                 | Boring drilled in the tidal zone. No ground water level established.              |
| 2.1'   |       |   | MH-Greyish green fat silt, trace of mica, wet.                            |                        | 3                 | Began using Revert drilling mud at 0.0'. Grouted hole after completion of boring. |
| 0.6'   |       |   | SC-Greenish grey clayey fine sand, trace of fine gravel, wet.             |                        | 4                 |                                                                                   |
| -0.9'   |       |   | Fine to med. grained.                                                     |                        | 5                 |                                                                                   |
| -2.4'   |       |   | Some thick fat clay layers.                                               |                        | 6                 |                                                                                   |
| -3.9'   |       |   | Fine grained.                                                             |                        | 7                 |                                                                                   |
| -5.4'   |       |   | CH-Brown fat clay, wet.                                                   |                        | 8                 |                                                                                   |
| -8.4'   |       |   | SP-Tan poorly graded fine sand, trace of mica, wet.                       |                        | 9                 | Weight of hammer drove splitspoon from 10.5' to 12.0'.                            |
|   |       |   | Fine to med. grained, trace of silt.                                      |                        | 10                |                                                                                   |
|   |       |   |                                                                           |                        | 11                |                                                                                   |
|   |       |   |                                                                           |                        | 12                |                                                                                   |
| DRILLING LOG (Cont Sheet) |       | ELEVATION TOP OF HOLE |                                                                                | 6.6' MLW            |                         | Hole No. SH-130                                                                      |         |
|---------------------------|-------|-----------------------|--------------------------------------------------------------------------------|---------------------|-------------------------|--------------------------------------------------------------------------------------|---------|
| PROJECT                   |       |                       | INSTALLATION                                                                   |                     |                         | SHEET 2 OF 2 SHEETS                                                                  |         |
| Savannah Harbor Widening  |       |                       | Savannah, Ga.                                                                  |                     |                         |                                                                                      |         |
| ELEVATION                 | DEPTH | LEGEND                | CLASSIFICATION OF MATERIALS<br>(Description)                                   | % CORE<br>RECOVERED | BOX OR<br>SAMPLE<br>NO. | REMARKS<br>(Drilling time, water loss, depth of<br>weathering, etc., if significant) | BLOWS   |
| -23.4'                    | 30'   | c                     | d                                                                              | e                   | JAR                     | f                                                                                    |         |
|                           |       |                       | SP-Tan poorly graded fine to med. sand, trace of silt & mica, wet.             |                     | 10                      |                                                                                      | 44      |
|                           |       |                       |                                                                                |                     |                         |                                                                                      | 35      |
|                           |       |                       |                                                                                |                     |                         |                                                                                      | 33      |
|                           | 35    |                       |                                                                                |                     | 11                      |                                                                                      | 28      |
|                           |       |                       |                                                                                |                     |                         |                                                                                      | 34      |
| -30.9'                    |       |                       | Fine grained, no silt.                                                         |                     |                         |                                                                                      | 30      |
|                           |       |                       |                                                                                |                     |                         |                                                                                      | 25      |
| -33.9'                    | 40    |                       | Fine to med. grained, trace of coarse gravel.                                  |                     | 12                      |                                                                                      | 30      |
| -35.4'                    |       |                       |                                                                                |                     |                         |                                                                                      | 26      |
| -36.9'                    |       |                       | Med. grained, trace of clay in several thin grey layers, no gravel.            |                     | 13                      |                                                                                      | 50      |
| -38.4'                    | 45    |                       |                                                                                |                     |                         |                                                                                      | 33      |
|                           |       |                       | CL-Greyish green lean clay, some fine sand, silt & trace of mica, damp.        |                     |                         |                                                                                      | 55      |
|                           |       |                       |                                                                                |                     | 14                      |                                                                                      | 75      |
|                           |       |                       | Trace of fine sand, silt & mica, several very thin grey layers of silt & mica. |                     |                         |                                                                                      | 77      |
| -44.4'                    | 50    |                       |                                                                                |                     |                         |                                                                                      | 50      |
| -45.9'                    |       |                       | Some silt & mica, trace of fine sand.                                          |                     | 15                      |                                                                                      | 80      |
|                           |       |                       |                                                                                |                     |                         |                                                                                      | 100/0.8 |
|                           | 55    |                       | Some fine sand, trace of silt & mica, no grey layers.                          |                     | 16                      |                                                                                      | 75      |
| -50.4'                    |       |                       | Bottom of Boring 57.0'                                                         |                     |                         |                                                                                      |         |

Hole No. SH-131

| DRILLING LOG   |       | DIVISION<br>South Atlantic |                                                                                  | INSTALLATION<br>Savannah, Ga.                                            |                                | SHEET 1<br>OF 2 SHEETS                                                                                 |       |
|---|-------|----------------------------|----------------------------------------------------------------------------------|--------------------------------------------------------------------------|--------------------------------|---|-------|
| 1. PROJECT<br>Savannah Harbor Widening                                                                                       |       |                            |                                                                                  | 10. SIZE AND TYPE OF BIT 3/8" splitspoon, 6"                             |                                |   |       |
| 2. LOCATION (Coordinates or Station)<br>X=814740 Y=774506                                                                    |       |                            |                                                                                  | 11. DATUM FOR ELEVATION SHOWN (BM or BSL)<br>MLW spiral auger & fishtail |                                |   |       |
| 3. DRILLING AGENCY<br>Savannah District                                                                                      |       |                            |                                                                                  | 12. MANUFACTURER'S DESIGNATION OF DRILL<br>CME 45                        |                                |   |       |
| 4. HOLE NO. (As shown on drawing title and file number)<br>SH-131                                                            |       |                            |                                                                                  | 13. TOTAL NO. OF OVERBURDEN SAMPLES TAKEN<br>DISTURBED 21 UNDISTURBED 1  |                                |   |       |
| 5. NAME OF DRILLER<br>J. Butts                                                                                               |       |                            |                                                                                  | 14. TOTAL NUMBER CORE BOXES 0                                            |                                |   |       |
| 6. DIRECTION OF HOLE<br><input checked="" type="checkbox"/> VERTICAL <input type="checkbox"/> INCLINED _____ DEG. FROM VERT. |       |                            |                                                                                  | 15. EL. 'ATION GROUND WATER See Remarks                                  |                                |   |       |
| 7. THICKNESS OF OVERBURDEN 70.5'                                                                                             |       |                            |                                                                                  | 16. DATE HOLE STARTED 9 Apr 1987 COMPLETED 10 Apr 1987                   |                                |   |       |
| 8. DEPTH DRILLED INTO ROCK 0.0'                                                                                              |       |                            |                                                                                  | 17. ELEVATION TOP OF HOLE 21.0'                                          |                                |   |       |
| 9. TOTAL DEPTH OF HOLE 70.5'                                                                                                 |       |                            |                                                                                  | 18. TOTAL CORE RECOVERY FOR BORING N/A %                                 |                                |   |       |
|   |       |                            |                                                                                  | 19. SIGNATURE OF INSPECTOR<br>James Arthur, Geologist                    |                                |   |       |
| ELEVATION   | DEPTH | LEGEND                     | CLASSIFICATION OF MATERIALS<br>(Description)                                     | % CORE<br>RECOVERY                                                       | BOX OR<br>SAMPLE<br>NO.<br>JAR | REMARKS<br>(Drilling time, water loss, depth of<br>weathering, etc., if significant)                   |       |
| 21.0'   | 0'    |                            |                                                                                  |                                                                          |                                |   | BLOWS |
| 18.0'   | 5'    |                            | SM-Light brown, silty, fine to med. sand, dry.                                   |                                                                          | 1                              | Water level 13.5'                                                                                      | 6     |
| 16.5'   | 10'   |                            | SC-Light brown clayey fine sand, trace of coarse gravel & mica, damp.            |                                                                          | 2                              | depth to water during drilling.                                                                        | 9     |
| 13.5'   | 15'   |                            | With several thin layers of grey clay.                                           |                                                                          | 3                              | No 24 hour water level reading taken.                                                                  | 8     |
| 12.0'   | 20'   |                            | Fine to med. grained, no gravel or clay layers.                                  |                                                                          |                                | Grouted hole after completion of boring.                                                               | 6     |
| 10.5'   | 25'   |                            | Fine grained.                                                                    |                                                                          | 4                              | Began using Revert drilling mud at 18.0'.                                                              | 1     |
| 9.0'   | 30'   |                            | Several very thin grey clay layers, trace of fine gravel.                        |                                                                          |                                | UNDISTURBED                                                                                            | 5     |
| 7.5'   | 35'   |                            | Trace of fine to coarse gravel.                                                  |                                                                          |                                | Top of hole elev. 22.1' MLW. Moved rig up slope 6.0', S67°E to elev. 22.1' MLW.                        | 6     |
| 6.0'   | 40'   |                            | SM-Tan & grey silty fine sand, trace of mica & clay, wet.                        |                                                                          | 5                              | Cleaned out hole to 49.0' w/ 6" fishtail & Revert mud. Pushed 5" Shelby tube 1.5' to refusal at 50.5'. | 5     |
| 4.5'   | 45'   |                            | Greenish grey, trace of wood.                                                    |                                                                          | 6                              | Recovered 0.8' sample. Jar sample taken from top & bottom of tube.                                     | 3     |
| 3.0'   | 50'   |                            | SC-Greyish green & brown clayey fine sand, trace of roots & mica, damp.          |                                                                          | 7                              | Attempted second Shelby tube sampling from 50.5' to 52.5' but got no recovery.                         | 2     |
| 1.5'   | 55'   |                            | CH-Grey fat clay, some wood, trace of mica & fine sand, damp.                    |                                                                          | 8                              | Grouted hole.                                                                                          | 3     |
| -1.5'   | 60'   |                            | OR-Dark greyish brown organic clay.                                              |                                                                          | 9                              |   | 26    |
| -4.5'   | 65'   |                            | CH-Dark greyish brown fat clay, some wood, trace of fine sand & mica, damp.      |                                                                          | 10                             |   | 28    |
| -6.0'   | 70'   |                            | Trace of wood.                                                                   |                                                                          |                                |   | 29    |
| -7.5'   |       |                            | SP-Grey & tan poorly graded, fine to med. sand, trace of silt, clay & mica, wet. |                                                                          |                                |   |       |
| -9.0'   |       |                            | Greyish tan, med. grained, no clay.                                              |                                                                          |                                |   |       |
|   |       |                            | Trace of clay.                                                                   |                                                                          |                                |   |       |
|   |       |                            | Continued on sheet 2                                                             |                                                                          |                                |   |       |
|   |       |                            |                                                                                  |                                                                          |                                | BLOWS PER FOOT:<br>Number required to drive 1 3/8" ID splitspoon w/ 140 lb. hammer falling             |       |

| DRILLING LOG (Cont Sheet)        |       |        | ELEVATION TOP OF HOLE                                                                 |                 | 21.0' MLW           |                                                                                | Hole No. SH-131 |  |
|----------------------------------|-------|--------|---------------------------------------------------------------------------------------|-----------------|---------------------|--------------------------------------------------------------------------------|-----------------|--|
| PROJECT Savannah Harbor Widening |       |        | INSTALLATION Savannah, Ga.                                                            |                 | SHEET 2 OF 2 SHEETS |                                                                                |                 |  |
| ELEVATION                        | DEPTH | LEGEND | CLASSIFICATION OF MATERIALS (Description)                                             | % CORE RECOVERY | BOX OR SAMPLE NO.   | REMARKS (Drilling time, water loss, depth of weathering, etc., if significant) | BLOWS           |  |
| -9.0'                            | 30    | c      |                                                                                       |                 |                     |                                                                                |                 |  |
| -10.5'                           |       |        | SP-Greyish tan, poorly graded, fine to med. sand, trace of clay, mica & wood, wet.    |                 | 11                  |                                                                                | 25              |  |
| -13.5'                           | 35    |        | Fine grained, no clay.                                                                |                 |                     |                                                                                | 27              |  |
|                                  |       |        | SM-Greyish tan silty fine to med. sand, trace of mica, wet.                           |                 | 12                  |                                                                                | 25              |  |
| -16.5'                           |       |        | Trace of clay & fine gravel                                                           |                 |                     |                                                                                | 23              |  |
| -18.0'                           |       |        | No clay or gravel.                                                                    |                 |                     |                                                                                | 26              |  |
| -19.5'                           | 40    |        | Trace of clay.                                                                        |                 | 13                  |                                                                                | 22              |  |
| -21.0'                           |       |        | Some grey streaks, no clay.                                                           |                 |                     |                                                                                | 28              |  |
|                                  |       |        | Fine grained.                                                                         |                 |                     |                                                                                | 28              |  |
|                                  | 45    |        | SC-Greyish green, clayey, fine sand, trace of wood & mica, wet.                       |                 | 14                  |                                                                                | 27              |  |
| -25.5'                           |       |        | CL-Greyish green, lean clay, some fine sand, silt & trace of mica, damp. See remarks. |                 | 15                  |                                                                                | 25              |  |
| -27.0'                           |       |        | SP-Light greyish tan & white, poorly graded, fine to med. sand, trace of mica, wet.   |                 | 16                  |                                                                                | 31              |  |
| -28.5'                           | 50    |        | Fine grained.                                                                         |                 | 17                  |                                                                                | 8               |  |
| -31.5'                           |       |        | Light greyish tan, fine to med. grained.                                              |                 |                     |                                                                                | 0               |  |
| -33.0'                           | 55    |        | Trace of fine gravel.                                                                 |                 | 18                  |                                                                                | 4               |  |
| -36.0'                           |       |        | CL-Dark greyish green, lean clay, some fine sand & silt, trace of mica, damp.         |                 | 19                  |                                                                                | 41              |  |
| -37.5'                           | 60    |        | Trace of fine sand & silt.                                                            |                 | 20                  |                                                                                | 54              |  |
| -39.0'                           |       |        |                                                                                       |                 |                     |                                                                                | 54              |  |
| -42.0'                           | 65    |        |                                                                                       |                 |                     |                                                                                | 59              |  |
|                                  |       |        |                                                                                       |                 |                     |                                                                                | 71              |  |
|                                  |       |        |                                                                                       |                 |                     |                                                                                | 84              |  |
|                                  |       |        |                                                                                       |                 |                     |                                                                                | 43              |  |
|                                  |       |        |                                                                                       |                 |                     |                                                                                | 37              |  |
|                                  |       |        |                                                                                       |                 |                     |                                                                                | 35              |  |
|                                  |       |        |                                                                                       |                 |                     |                                                                                | 30              |  |
|                                  |       |        |                                                                                       |                 |                     |                                                                                | 27              |  |
| -49.5'                           | 70    |        | Bottom of Boring @ 70.5'                                                              |                 | 21                  |                                                                                | 33              |  |



| DRILLING LOG   |       | DIVISION                                                 |                                                                                           | INSTALLATION                                      |                                | THIS NO.                                                                                      |  | SHEET 1       |  |
|---|-------|----------------------------------------------------------|-------------------------------------------------------------------------------------------|---------------------------------------------------|--------------------------------|-----------------------------------------------------------------------------------------------|--|---------------|--|
| Savannah District   |       | Savannah, Ga.                                            |                                                                                           | Savannah, Ga.                                     |                                | OF 2 SHEETS                                                                                   |  |               |  |
| 1. PROJECT<br>Savannah Harbor Widening                                                                                       |       | 10. SIZE AND TYPE OF BIT<br>1 3/8" splitspoon, 6" spiral |                                                                                           | 11. DATUM FOR ELEVATION SHOWN (BSN or MSL)<br>MLW |                                | auger & fishtail                                                                              |  |               |  |
| 2. LOCATION (Coordinates of Station)<br>N=820165 Y=775504                                                                    |       | 12. MANUFACTURER'S DESIGNATION OF DRILL<br>CME 550       |                                                                                           | 13. TOTAL NO. OF OVER-<br>BURDEN SAMPLES TAKEN    |                                | DISTURBED 22                                                                                  |  | UNDISTURBED 0 |  |
| 3. DRILLING AGENCY<br>Savannah District                                                                                      |       | 14. TOTAL NUMBER CORE BOXES<br>0                         |                                                                                           | 15. EL - ATION GROUND WATER                       |                                | See Remarks                                                                                   |  |               |  |
| 4. HOLE NO. (As shown on drawing title and file number)<br>SH-132                                                            |       | 16. DATE HOLE                                            |                                                                                           | STARTED<br>6 Apr 1987                             |                                | COMPLETED<br>7 Apr 1987                                                                       |  |               |  |
| 5. NAME OF DRILLER<br>L. Lucas                                                                                               |       | 17. ELEVATION TOP OF HOLE<br>20.8'                       |                                                                                           | 18. TOTAL CORE RECOVERY FOR BORING<br>N/A         |                                | 19. SIGNATURE OF INSPECTOR<br>James Arthur, Geologist                                         |  |               |  |
| 6. DIRECTION OF HOLE<br><input checked="" type="checkbox"/> VERTICAL <input type="checkbox"/> INCLINED _____ DEG. FROM VERT. |       | 7. THICKNESS OF OVERBURDEN<br>70.5'                      |                                                                                           | 8. DEPTH DRILLED INTO ROCK<br>0.0'                |                                | 9. TOTAL DEPTH OF HOLE<br>70.5'                                                               |  |               |  |
| ELEVATION   | DEPTH | LEGEND                                                   | CLASSIFICATION OF MATERIALS<br>(Description)                                              | 1. CORE<br>RECOVERY<br>%                          | BOX OR<br>SAMPLE<br>NO.<br>BAR | REMARKS<br>(Drilling time, water loss, depth of<br>weathering, etc., if significant)<br>BLOWS |  |               |  |
| 20.84   | 0     |                                                          |                                                                                           |                                                   |                                |                                                                                               |  |               |  |
| 19.3'   | 1.5   |                                                          | SN-Light brown silty fine to med. sand, trace of fine gravel & mica, damp.                |                                                   | 1                              | Blow count obtained by use of automatic hammer.                                               |  |               |  |
| 17.8'   | 3.0   |                                                          | Light brown & tan, trace of wood.                                                         |                                                   |                                | Water level 12.0' depth to water during drilling.                                             |  |               |  |
| 14.8'   | 6.0   |                                                          | Trace of clay in several thin clayey layers.                                              |                                                   | 2                              | N. 24 hour water level reading taken.                                                         |  |               |  |
| 13.3'   | 7.5   |                                                          | Light brown, fine grained, no wood, gravel or clay.                                       |                                                   |                                | Grouted hole after completion of boring.                                                      |  |               |  |
| 11.8'   | 9.0   |                                                          | Trace of fine gravel & clay in several very thin layers.                                  |                                                   | 3                              | Began using Revert mud at 18.0'.                                                              |  |               |  |
| 10.3'   | 10.5  |                                                          | Trace of fine to coarse gravel, no clay.                                                  |                                                   |                                | LAB CLASSIFICATION                                                                            |  |               |  |
| 8.8'   | 12.0  |                                                          | No gravel.                                                                                |                                                   | 4                              | No. Class. LL PL PI                                                                           |  |               |  |
| 7.3'   | 13.5  |                                                          | Wet.                                                                                      |                                                   |                                | 5 MH 98 59 39                                                                                 |  |               |  |
| 5.8'   | 15.0  |                                                          | SC-Brown clayey fine to med. sand, trace of fine gravel & mica, wet.                      |                                                   |                                | 8 SP-SM NP NP NP                                                                              |  |               |  |
| 2.8'   | 18.0  |                                                          | Grey & brown, med. grained.                                                               |                                                   | 5                              | 12 MH 165 87 78                                                                               |  |               |  |
| 1.3'   | 19.5  |                                                          | CH-Brown & grey fat clay, fine sand in several thick layers, trace of roots & mica, damp. |                                                   |                                | 14 SM NP NP NP                                                                                |  |               |  |
| 0.2'   | 20.0  |                                                          | Trace of sand.                                                                            |                                                   | 6                              | 17 SP-SM NP NP NP                                                                             |  |               |  |
| 0.2'   | 20.2  |                                                          | Dark grey fat clay, trace of mica, damp.                                                  |                                                   | 7                              | 20 CH 107 42 65                                                                               |  |               |  |
| 0.2'   | 20.4  |                                                          | Some fine sand in thick layer from 23.6' to 24.0'                                         |                                                   |                                |                                                                                               |  |               |  |
| 0.2'   | 20.6  |                                                          | SM-Greyish tan silty fine sand, trace of mica & clay, wet.                                |                                                   | 8                              |                                                                                               |  |               |  |
| 0.2'   | 20.8  |                                                          | Trace of wood.                                                                            |                                                   |                                | BLOWS PER FOOT:                                                                               |  |               |  |
| 0.2'   | 21.0  |                                                          | No clay.                                                                                  |                                                   |                                | Number required to drive 1 3/8" ID splitspoon w/ 140 lb. hammer falling 30".                  |  |               |  |
|   |       |                                                          | Continued on sht 2                                                                        |                                                   |                                |                                                                                               |  |               |  |
|   |       |                                                          | NOTE: Soils visually field classified in                                                  |                                                   |                                |                                                                                               |  |               |  |

| DRILLING LOG (Cont Sheet) |       | ELEVATION TOP OF HOLE |   | 20.8' MLW                 |                         | Hole No.                                                                             |  | SH-132           |  |
|---------------------------|-------|-----------------------|---|---------------------------|-------------------------|--------------------------------------------------------------------------------------|--|------------------|--|
| PROJECT                   |       |                       |   | INSTALLATION              |                         |                                                                                      |  | SHEET            |  |
| Savannah Harbor Widening  |       |                       |   | Savannah, Ga.             |                         |                                                                                      |  | 2<br>OF 2 SHEETS |  |
| ELEVATION                 | DEPTH | LEGEND                | CLASSIFICATION OF MATERIALS<br>(Description)                                                            | % CORE<br>RECOVER-<br>ERY | BOX OR<br>SAMPLE<br>NO. | REMARKS<br>(Drilling time, water loss, depth of<br>weathering, etc., if significant) |  |                  |  |
| -9.2'                     | 30'   | c                     | d   | e                         | JAR                     | f BLOWS                                                                              |  |                  |  |
| -10.7'                    |       |                       | SM-Greyish tan silty fine sand,<br>trace of mica, wet.                                                  |                           |                         |                                                                                      |  |                  |  |
| -12.2'                    |       |                       | Grey.                                                                                                   |                           |                         |                                                                                      |  |                  |  |
| -13.7'                    | 35    |                       | Trace of wood, see remarks                                                                              |                           | 9                       | 33.0' to 34.5'-Very<br>little splitspoon<br>recovery.                                |  |                  |  |
| -16.7'                    |       |                       | SP-Greyish tan poorly graded<br>fine to med. sand, trace of<br>silt & mica, wet.                        |                           | 10                      |                                                                                      |  |                  |  |
| -18.2'                    |       |                       | SM-Grey silty fine to med.<br>sand, trace of mica, wet.                                                 |                           | 11                      |                                                                                      |  |                  |  |
| -19.7'                    | 40    |                       | CH-Dark brown & light grey<br>fat clay, some organics, damp.                                            |                           | 12                      |                                                                                      |  |                  |  |
| -21.2'                    |       |                       | Light grey fat clay, trace of<br>mica, wood & coarse gravel.                                            |                           | 13                      |                                                                                      |  |                  |  |
| -22.7'                    |       |                       | Trace of fine sand & mica,<br>no wood or gravel.                                                        |                           | 14                      |                                                                                      |  |                  |  |
| -24.2'                    | 45    |                       | SC-Grey clayey fine sand,<br>trace of silt & mica, damp.                                                |                           | 15                      |                                                                                      |  |                  |  |
| -25.7'                    |       |                       | SM-Grey silty fine sand, trace<br>of clay & mica, wet.                                                  |                           | 16                      |                                                                                      |  |                  |  |
|                           | 50    |                       | SP-Greyish tan poorly graded<br>fine sand, trace of silt &<br>mica, few thin grey silty<br>layers, wet. |                           | 17                      |                                                                                      |  |                  |  |
| -33.2'                    |       |                       | Trace of wood.                                                                                          |                           |                         |                                                                                      |  |                  |  |
|                           | 55    |                       | No wood.                                                                                                |                           |                         |                                                                                      |  |                  |  |
| -36.2'                    |       |                       | Fine to med. grained, trace<br>of fine gravel.                                                          |                           | 18                      |                                                                                      |  |                  |  |
| -37.7'                    |       |                       | Med. to coarse grained, trace<br>of clay in a very thin layer<br>of green clay.                         |                           | 19                      |                                                                                      |  |                  |  |
| -39.2'                    | 60    |                       | CL-Dark greyish green lean<br>clay, some silt & trace of<br>fine sand & mica, damp.                     |                           | 20                      |                                                                                      |  |                  |  |
| -40.7'                    |       |                       | Some fine sand & several<br>very thin grey layers of<br>silt & fine sand.                               |                           | 21                      |                                                                                      |  |                  |  |
| -45.2'                    | 65    |                       |   |                           | 22                      |                                                                                      |  |                  |  |
| -49.7'                    | 70    |                       | Bottom of Boring 70.5'                                                                                  |                           |                         |                                                                                      |  |                  |  |

FIELD NO. SM-133

| DRILLING LOG   |  | DIVISION<br>South Atlantic |  | INSTALLATION<br>Savannah, Ga.                                            |  | SHEET<br>1 OF 2 SHEETS        |  |
|---|--|----------------------------|--|--------------------------------------------------------------------------|--|-------------------------------|--|
| 1. PROJECT<br>Savannah Harbor Widening                                                                                       |  |                            |  | 10. SIZE AND TYPE OF BIT 1 3/8" splitspoon, 5"                           |  |                               |  |
| 2. LOCATION (Coordinates or Station)<br>X=825260 Y=767125                                                                    |  |                            |  | 11. DAYUM FOR ELEVATION SHOWN (TBM - MLW)<br>MLW spiral auger & fishtail |  |                               |  |
| 3. DRILLING AGENCY<br>Savannah District                                                                                      |  |                            |  | 12. MANUFACTURER'S DESIGNATION OF DRILL<br>Falling 314                   |  |                               |  |
| 4. HOLE NO. (As shown on drawing title and file number)<br>SH-133                                                            |  |                            |  | 13. TOTAL NO. OF CORE<br>BURDEN SAMPLES TAKEN                            |  | UNDISTURBED                   |  |
| 5. NAME OF DRILLER<br>T. Butts                                                                                               |  |                            |  | 14. TOTAL NUMBER OF CORE BLANKS                                          |  | 15. ELEVATION OF GROUND WATER |  |
| 6. DIRECTION OF HOLE<br><input checked="" type="checkbox"/> VERTICAL <input type="checkbox"/> INCLINED _____ DEG. FROM VERT. |  |                            |  | 16. DATE HOLE<br>18 Mar 1987                                             |  | COMPLETED<br>19 Mar 1987      |  |
| 7. THICKNESS OF OVERBURDEN 70.5'                                                                                             |  |                            |  | 17. ELEVATION TOP OF HOLE 20.5' MLW                                      |  |                               |  |
| 8. DEPTH DRILLED INTO ROCK 0.0'                                                                                              |  |                            |  | 18. TOTAL CORE RECOVERY FOR BORING N/A                                   |  |                               |  |
| 9. TOTAL DEPTH OF HOLE 70.5'                                                                                                 |  |                            |  | 19. SIGNATURE OF INSPECTOR<br>James Arthur, Geologist                    |  |                               |  |

| ELEVATION | DEPTH | LEGEND | CLASSIFICATION OF MATERIALS<br>(Description)                                                     | % CORE<br>RECOVER-<br>ERY | BOX OR<br>SAMPLE<br>NO.<br>JAR | REMARKS<br>(Drilling time, water loss, depth of<br>mudding, etc., if significant) | BLOWS |
|-----------|-------|--------|--------------------------------------------------------------------------------------------------|---------------------------|--------------------------------|-----------------------------------------------------------------------------------|-------|
| 20.5'     |       |        | Asphalt 0.2'                                                                                     |                           | 1                              |                                                                                   |       |
| 20.3'     |       |        | GM-Brown & light brown to orange silty fine to coarse gravel, some fine to med. sand dry.        |                           | 2                              | Water level 14.7' depth to water during drilling.                                 | 12    |
| 19.0'     |       |        | SP-Orange poorly graded fine to med. sand, trace of silt & fine gravel, dry.                     |                           | 3                              | No 24 hour water level taken. Grouted hole after completion of boring.            | 7     |
| 17.5'     |       |        | Damp.                                                                                            |                           |                                |                                                                                   | 6     |
|           | 5     |        | Light brown to orange, med. grained.                                                             |                           |                                |                                                                                   | 12    |
| 3.0'      |       |        | Trace of wood.                                                                                   |                           |                                |                                                                                   | 7     |
| 11.5'     |       |        | Light brown, thick layer of fat clay, trace of fine gravel.                                      |                           | 4                              |                                                                                   | 17    |
| 10.0'     |       |        | CH-Brown & grey fat clay, trace of fine to med. sand, damp.                                      |                           | 5                              |                                                                                   | 10    |
| 8.5'      |       |        | Some med. to coarse sand in thick layers, trace of decayed wood.                                 |                           | 6                              |                                                                                   | 4     |
| 7.0'      |       |        | Wet.                                                                                             |                           | 7                              | Began using Revert drilling mud @ 16.5'.                                          | 3     |
| 5.8'      |       |        | SC-Brown & grey clayey, med. to coarse sand, trace of fine gravel, wet.                          |                           | 8                              |                                                                                   | 10    |
| 5.5'      |       |        | CH-Greyish brown fat clay, some silty fine sand layers, trace of roots, mica & fine gravel damp. |                           | 9                              | LAB CLASSIFICATION                                                                | 1     |
| 4.0'      |       |        | No sand, roots or gravel.                                                                        |                           |                                | No. Class LL PL PI                                                                | 2     |
| 2.5'      |       |        | Dark greenish grey, some roots & thin to thick layers of silty fine sand.                        |                           | 10                             | 7 SM-II 93 51 42                                                                  | 5     |
| 1.0'      |       |        | SM-Tannish grey silty fine to med. sand, trace of mica, wet.                                     |                           | 11                             | 8 SM-SC - - -                                                                     | 8     |
| -0.5'     |       |        | SP-Greyish tan poorly graded fine to med. sand, trace of silt & mica, wet.                       |                           | 12                             | 11 SP NP NP NP NP                                                                 | 14    |
| -2.0'     |       |        | Few grey streaks, trace of decayed wood.                                                         |                           |                                | 16 SP NP NP NP NP                                                                 | 23    |
| -3.5'     |       |        | No wood.                                                                                         |                           |                                |                                                                                   | 16    |
| -5.0'     |       |        |                                                                                                  |                           |                                |                                                                                   | 24    |
| -6.5'     |       |        |                                                                                                  |                           |                                |                                                                                   | 19    |
|           | 30    |        |                                                                                                  |                           |                                |                                                                                   | 20    |

Continued on sht 2

NOTE: Soils visually field classified

BLOWS PER FOOT:  
Number required to drive 1 3/8" ID splitspoon w/ 140 lb. hammer falling 30".

| DRILLING LOG (Cont Sheet) |  |       | ELEVATION TOP OF HOLE                                                                                         |   | 20.5' MLW |                         | Hole No.                |   | SH-133 |       |  |
|---------------------------|--|-------|---|---|-----------|-------------------------|-------------------------|---|--------|-------|--|
| PROJECT                   |  |       |   | INSTALLATION                                                                                       |           | Savannah, Ga.           |                         |   |        | SHEET |  |
| Savannah Harbor Widening  |  |       |   |   |           |                         |                         |   |        | 2     |  |
| ELEVATION                 |  | DEPTH | LEGEND   | CLASSIFICATION OF MATERIALS<br>(Describe)                                                          |           | % CORE<br>RECOV-<br>ERY | BOX OR<br>SAMPLE<br>NO. | REMARKS<br>(Drilling time, water loss, depth of<br>weathering, etc., if significant)                                                                    |        | BLOWS |  |
| -9.5'                     |  | 36'   | c   | d                                                                                                  |           | e                       | JAR                     | g   |        |       |  |
| 11.0'                     |  |       |                             | SP-Greyish tan poorly graded<br>fine to med.sand,few grey<br>streaks,trace of silt & mica,<br>wet. |           |                         | 13                      |   |        | 27    |  |
| -12.5'                    |  |       |   | Medium grained.                                                                                    |           |                         |                         |   |        | 26    |  |
| -14.0'                    |  | 35    |   | Fine to med.grained,few thin<br>clayey layers,trace of de-<br>cayed wood.                          |           |                         | 14                      |   |        | 27    |  |
| -15.5'                    |  |       |   | No clayey layers or wood.                                                                          |           |                         |                         |   |        | 33    |  |
| -18.5'                    |  | 40    |   | Few very thin clayey layers.                                                                       |           |                         |                         |   |        | 30    |  |
| -21.5'                    |  |       |   | Fine grained,no clay.                                                                              |           |                         | 15                      |   |        | 47    |  |
| -23.0'                    |  |       |   | Few very thin grey silty layers.                                                                   |           |                         |                         |   |        | 31    |  |
|                           |  |       |   | Fine to med.grained,no<br>silty layers.                                                            |           |                         |                         |   |        | 30    |  |
|                           |  | 45    |   | Few thin grey silty layers.                                                                        |           |                         | 16                      | NOTE:<br>64.5'to 66.0'No<br>split spoon drive<br>taken. Boring was<br>inadvertantly cleaned<br>out to 66.0'after<br>last split spoon drive<br>to 64.5'. |        | 29    |  |
| -27.0'                    |  |       |   | Fine grained,no silty layers.                                                                      |           |                         |                         |   |        | 33    |  |
| -29.0'                    |  | 50    | Fine to med.grained.                                                                                          |   |           |                         |                         |   | 29     |       |  |
|                           |  |       | Few thin grey silty layers.                                                                                   |   |           | 17                      |                         |   | 22     |       |  |
| -32.0'                    |  |       | Med.to coarse grained,no<br>silty layers.                                                                     |   |           |                         |                         |   | 37     |       |  |
| -33.5'                    |  |       | Trace of fine gravel.                                                                                         |   |           |                         |                         |   | 35     |       |  |
| -35.0'                    |  | 55    | No gravel.   |   |           | 18                      |                         |   | 29     |       |  |
| -36.5'                    |  |       | Fine to med.grained,trace<br>of fine gravel.                                                                  |   |           |                         |                         |   | 31     |       |  |
| -38.0'                    |  |       | Med.grained.                                                                                                  |   |           | 19                      |                         |   | 27     |       |  |
|                           |  | 60    | See Remarks.                                                                                                  |   |           |                         |                         |   | 38     |       |  |
| -41.0'                    |  |       | SP-Greyish tan poorly graded<br>fine to med.sand,few grey<br>streaks,trace of silt,mica<br>& fine gravel,wet. |   |           | 20                      |                         |   | 24     |       |  |
| -42.5'                    |  |       | Tan to greyish tan,med.to<br>coarse grained,some fine<br>gravel.                                              |   |           | 21                      |                         |   | 27     |       |  |
| -44.0'                    |  | 65    |   |   |           |                         |                         |   | 33     |       |  |
| -45.5'                    |  |       |   |   |           |                         |                         |   | 37     |       |  |
| -48.5'                    |  |       |   |   |           | 22                      |                         |   | 37     |       |  |
| -50.0'                    |  | 70    |   |   |           |                         |                         |   | 35     |       |  |
|                           |  |       | Bottom of Boring 70.5'                                                                                        |   |           |                         |                         |   | 41     |       |  |

NOTE:  
64.5' to 66.0' No  
spitspoon drive  
taken. Boring was  
inadvertantly cleaned  
out to 66.0' after  
last spitspoon drive  
to 64.5'.

See note

| DRILLING LOG   |       | DIVISION<br>South Atlantic |                                                                                               | INSTALLATION<br>Savannah, Ga.                                      |                                 | HOLE NO. SH-134<br>SHEET 1<br>OF 2 SHEETS                                            |  |
|---|-------|----------------------------|-----------------------------------------------------------------------------------------------|--------------------------------------------------------------------|---------------------------------|--------------------------------------------------------------------------------------|--|
| 1. PROJECT<br>Savannah Harbor Widening                                                                                       |       |                            |                                                                                               | 10. SIZE AND TYPE OF BIT 3/8" splitspoon, 6" spiral                |                                 |                                                                                      |  |
| 2. LOCATION (Coordinate or Station)<br>X=825435 Y=766770                                                                     |       |                            |                                                                                               | 11. DATUM FOR ELEVATION SHOWN (TBM or MLL)<br>MLW auger & fishtail |                                 |                                                                                      |  |
| 3. DRILLING AGENCY<br>Savannah District                                                                                      |       |                            |                                                                                               | 12. MANUFACTURER'S DESIGNATION OF DRILL<br>Failing 314             |                                 |                                                                                      |  |
| 4. HOLE NO. (As shown on drawing title and file number)<br>SH-134                                                            |       |                            |                                                                                               | 13. TOTAL NO. OF OVER-BURDEN SAMPLES TAKEN                         |                                 | 14. TOTAL NUMBER CORE BOXES                                                          |  |
| 5. NAME OF DRILLER<br>J. Butts                                                                                               |       |                            |                                                                                               | 15. EL. ATION GROUND WATER                                         |                                 | 16. DATE HOLE                                                                        |  |
| 6. DIRECTION OF HOLE<br><input checked="" type="checkbox"/> VERTICAL <input type="checkbox"/> INCLINED _____ DEG. FROM VERT. |       |                            |                                                                                               | 17. ELEVATION TOP OF HOLE 8.1'                                     |                                 | 18. TOTAL CORE RECOVERY FOR BORING N/A                                               |  |
| 7. THICKNESS OF OVERBURDEN 58.5'                                                                                             |       |                            |                                                                                               | 19. SIGNATURE OF INSPECTOR<br>James Arthur, Geologist              |                                 | 19. SIGNATURE OF INSPECTOR                                                           |  |
| 8. DEPTH DRILLED INTO ROCK 0.0'                                                                                              |       |                            |                                                                                               |                                                                    |                                 |                                                                                      |  |
| 9. TOTAL DEPTH OF HOLE 58.5'                                                                                                 |       |                            |                                                                                               |                                                                    |                                 |                                                                                      |  |
| ELEVATION   | DEPTH | LEGEND                     | CLASSIFICATION OF MATERIALS<br>(Description)                                                  | % CORE<br>RECOVERY                                                 | CORE OR<br>SAMPLE<br>NO.<br>JWB | REMARKS<br>(Drilling time, water loss, depth of<br>weathering, etc., if significant) |  |
| 8.1'   | 0'    | c                          | SM-Brown & orange silty fine to med. sand, some roots, damp.                                  |                                                                    | 1                               | BLOWS                                                                                |  |
| 6.6'   |       |                            | SP-Orange poorly graded fine to med. sand, trace of roots, damp.                              |                                                                    | 2                               | Water level 1.0' depth to water during drilling.                                     |  |
| 5.1'   |       |                            | SM-Light brown & orange silty med. to coarse sand, trace of fine gravel, wet. See remarks.    |                                                                    | 3                               | 3.0' to 4.5' No split-spoon recovery. Sample #3 taken from auger.                    |  |
| 3.6'   |       |                            | Light brown & grey.                                                                           |                                                                    | 4                               |                                                                                      |  |
| 2.1'   |       |                            | Grey, fine to med. grained, no gravel.                                                        |                                                                    | 5                               | Grouted hole after completion of boring.                                             |  |
| 0.6'   |       |                            | Med. to coarse grained, trace of fine gravel.                                                 |                                                                    | 6                               | No 24 hour water level reading taken.                                                |  |
| -0.9'   |       |                            | CH-Greyish brown fat clay, some roots, trace of wood, damp.                                   |                                                                    | 7                               | Began using Revert drilling mud at 9.0'.                                             |  |
| -2.4'   |       |                            | Greenish grey, trace of roots & mica, no wood.                                                |                                                                    | 8                               | 10.5' to 12.0' Weight of hammer drove splitspoon.                                    |  |
| -3.9'   |       |                            | No roots.                                                                                     |                                                                    | 9                               |                                                                                      |  |
| -5.4'   |       |                            | Some fine silty sand @ 14.7'.                                                                 |                                                                    | 10                              |                                                                                      |  |
| -6.9'   |       |                            | SM-Greenish grey silty fine sand, trace of clay & mica, wet.                                  |                                                                    | 11                              |                                                                                      |  |
| -8.4'   |       |                            | No recovery, see remarks.                                                                     |                                                                    |                                 |                                                                                      |  |
| -9.9'   |       |                            | SM-Greenish grey silty fine to med. sand, trace of clay & mica, wet.                          |                                                                    |                                 |                                                                                      |  |
| -11.4'   |       |                            | SP-Greyish tan poorly graded fine to med. sand, trace of silt, mica & wood, wet.              |                                                                    |                                 |                                                                                      |  |
| -12.9'   |       |                            | No wood.                                                                                      |                                                                    |                                 |                                                                                      |  |
| -14.4'   |       |                            | Few thin grey silty layers.                                                                   |                                                                    |                                 |                                                                                      |  |
| -15.9'   |       |                            | SM-Tannish grey silty med. sand, trace of mica, wet.                                          |                                                                    |                                 |                                                                                      |  |
| -17.4'   |       |                            | Fine to med. grained, some wood, trace of clay & leaves.                                      |                                                                    |                                 |                                                                                      |  |
| -18.9'   |       |                            | SP-Greyish tan poorly graded med. sand, few very thin grey layers, trace of silt & mica, wet. |                                                                    |                                 |                                                                                      |  |
| -20.4'   |       |                            |                                                                                               |                                                                    |                                 |                                                                                      |  |
| -21.9'   |       |                            |                                                                                               |                                                                    |                                 |                                                                                      |  |
| Continued on sht 2   |       |                            |                                                                                               |                                                                    |                                 |                                                                                      |  |



| DRILLING LOG   |  | DIVISION      | INSTALLATION                                                               |  | File No.            |
|---|--|---------------|----------------------------------------------------------------------------|--|---------------------|
| South Atlantic   |  | Savannah, Ga. | SH-135                                                                     |  | SHEET 1 OF 2 SHEETS |
| 1. PROJECT<br>Savannah Harbor Widening                                                                                       |  |               | 10. SIZE AND TYPE OF BIT 3/8" split spoon, 6"                              |  |                     |
| 2. LOCATION (Coordinates or Station)<br>X=826560 Y=765908                                                                    |  |               | 11. DAY ON FOR ELEVATION SHOWN (TBM or MLW)<br>MLW spiral auger & fishtail |  |                     |
| 3. DRILLING AGENCY<br>Savannah District                                                                                      |  |               | 12. MANUFACTURER'S DESIGNATION OF DRILL<br>Failing 314                     |  |                     |
| 4. HOLE NO. (As shown on drawing title and file number)<br>SH-135                                                            |  |               | 13. TOTAL NO. OF OVER-<br>BURDEN SAMPLES TAKEN                             |  |                     |
| 5. NAME OF DRILLER<br>J. Burts                                                                                               |  |               | 14. TOTAL NUMBER CORE BOXES (1)                                            |  |                     |
| 6. DIRECTION OF HOLE<br><input checked="" type="checkbox"/> VERTICAL <input type="checkbox"/> INCLINED _____ DEG. FROM VERT. |  |               | 15. EL. ATION GROUND WATER See remarks                                     |  |                     |
| 7. THICKNESS OF OVERBURDEN 63.0'                                                                                             |  |               | 16. DATE HOLE STARTED 20 March 1987 COMPLETED 21 March 1987                |  |                     |
| 8. DEPTH DRILLED INTO ROCK 0.0'                                                                                              |  |               | 17. ELEVATION TOP OF HOLE 12.1'                                            |  |                     |
| 9. TOTAL DEPTH OF HOLE 63.0'                                                                                                 |  |               | 18. TOTAL CORE RECOVERY FOR BORING N/A 1                                   |  |                     |
|   |  |               | 19. SIGNATURE OF INSPECTOR<br>James Arthur, Geologist                      |  |                     |

| ELEVATION | DEPTH | LEGEND | CLASSIFICATION OF MATERIALS<br>(Description)                                                     | % CORE<br>RECOVERY | BOX OR<br>SAMPLE<br>NO. | REMARKS<br>(Drilling time, water loss, depth of<br>weathering, etc., if significant)  |    |
|-----------|-------|--------|--------------------------------------------------------------------------------------------------|--------------------|-------------------------|---------------------------------------------------------------------------------------|----|
| 12.1'     | 0     |        |                                                                                                  |                    |                         |                                                                                       |    |
| 10.6'     |       |        | SP-Light brown to orange<br>poorly graded med. sand, trace<br>of silt & roots, dry.              |                    | 1                       | Water level 4.5'<br>depth to water during<br>drilling.                                | 2  |
| 9.1'      |       |        | Damp.                                                                                            |                    |                         |                                                                                       | 6  |
| 7.6'      |       |        | Fine to med. grained, trace<br>of wood.                                                          |                    | 2                       | Grouted hole after<br>completion of boring.<br>No 24 hr. water level<br>reading made. | 6  |
| 6.1'      |       |        | No wood, wet.                                                                                    |                    |                         |                                                                                       | 5  |
| 4.6'      |       |        | Brown & orange, med. grain-<br>ed.                                                               |                    |                         | 7.5' -9.0' -No split-<br>spoon recovery-<br>examined sample from<br>auger.            | 3  |
| 3.1'      |       |        | Grey, trace of fine gravel<br>& mica. (see remarks)                                              |                    | 3                       |                                                                                       | 2  |
| 1.6'      |       |        | CH-Greyish brown fat clay,<br>some roots, trace of fine<br>sand & mica, damp.                    |                    |                         | Began using Revert<br>drilling mud @ 9.0'.                                            | 1  |
| 0.1'      |       |        | Greenish grey, trace of<br>roots.                                                                |                    | 4                       | LAB CLASSIFICATION                                                                    | 1  |
| -1.4'     |       |        | Several thin layers of fine<br>sand.                                                             |                    |                         | No. Class LL PL PI                                                                    | 5  |
|           |       |        | Several very thin layers of<br>fine to med. sand.                                                |                    | 5                       | 3 CH 172 60 122                                                                       | 5  |
|           |       |        | SM-Greyish tan silty, fine<br>to med. sand, trace of mica,<br>several thin clayey layers<br>wet. |                    | 6                       | 5 SC NP NP NP                                                                         | 17 |
|           |       |        |                                                                                                  |                    | 7                       | 6 SM 43 31 17                                                                         | 17 |
|           |       |        |                                                                                                  |                    | 8                       | 9 SP NP NP NP                                                                         | 15 |
|           |       |        |                                                                                                  |                    | 9                       | 13 SM NP NP NP                                                                        | 9  |
|           |       |        |                                                                                                  |                    | 10                      | 16 SP NP NP NP                                                                        | 9  |
|           |       |        |                                                                                                  |                    | 11                      |                                                                                       | 2  |
|           |       |        |                                                                                                  |                    | 12                      | 24.0' to 25.5' -Weight<br>hammer drove split-<br>spoon.                               | 2  |
|           |       |        |                                                                                                  |                    | 13                      |                                                                                       | 0  |
|           |       |        |                                                                                                  |                    | 14                      |                                                                                       | 7  |
|           |       |        |                                                                                                  |                    | 15                      |                                                                                       | 9  |
|           |       |        |                                                                                                  |                    | 16                      |                                                                                       | 17 |
|           |       |        |                                                                                                  |                    | 17                      |                                                                                       |    |
|           |       |        |                                                                                                  |                    | 18                      |                                                                                       |    |
| DRILLING LOG (Cont Sheet) |       |        | ELEVATION TOP OF HOLE                                                                            |                 | Hole No.                                                                                       |                                                                                   |
|---------------------------|-------|--------|--------------------------------------------------------------------------------------------------|-----------------|------------------------------------------------------------------------------------------------|-----------------------------------------------------------------------------------|
| PROJECT                   |       |        | 12.1' MLW                                                                                        |                 | SH-135                                                                                         |                                                                                   |
| INSTALLATION              |       |        | Savannah, Ga.                                                                                    |                 | SHEET 2 OF 2 SHEETS                                                                            |                                                                                   |
| ELEVATION                 | DEPTH | LEGEND | CLASSIFICATION OF MATERIALS<br>(Description)                                                     | % CORE RECOVERY | BOX OR SAMPLE NO. J&R                                                                          | REMARKS<br>(Drilling time, water loss, depth of weathering, etc., if significant) |
| "                         | 30'   | c      | d                                                                                                | e               |                                                                                                | BLOWS                                                                             |
|                           |       |        | SP-Greyish tan poorly graded fine to med. sand, trace of silt & mica, wet.                       |                 |                                                                                                | 22                                                                                |
| -22.4'                    |       |        | Fine grained.                                                                                    |                 | 9                                                                                              | 12                                                                                |
| -23.9'                    | 35    |        | Fine to med. grained.                                                                            |                 | 10                                                                                             | 30                                                                                |
|                           |       |        |                                                                                                  |                 |                                                                                                | 25                                                                                |
| -26.9'                    |       |        | Fine Grained.                                                                                    |                 |                                                                                                | 18                                                                                |
| -28.4'                    | 40    |        | Fine to med. grained.                                                                            |                 | 11                                                                                             | 25                                                                                |
|                           |       |        |                                                                                                  |                 |                                                                                                | 27                                                                                |
| -31.4'                    |       |        | Several very thin grey clayey layers.                                                            |                 |                                                                                                | 15                                                                                |
| -32.9'                    | 45    |        | No clay.                                                                                         |                 | 12                                                                                             | 29                                                                                |
| -34.4'                    |       |        | SM-Tannish grey, silty, fine to med. sand, trace of clay & mica, wet.                            |                 | 13                                                                                             | 27                                                                                |
| -35.9'                    |       |        |                                                                                                  |                 | 14                                                                                             | 19                                                                                |
|                           |       |        |                                                                                                  |                 |                                                                                                | 27                                                                                |
| -38.9'                    | 50    |        | SP-Greyish tan, poorly graded fine to med. sand, trace of silt & mica, wet.                      |                 |                                                                                                | 15                                                                                |
| -40.4'                    |       |        | Med. grained, trace of clay in several thin grey layers.                                         |                 | 15                                                                                             | 21                                                                                |
| -41.9'                    |       |        | Trace of fine gravel.                                                                            |                 |                                                                                                | 26                                                                                |
| -43.4'                    | 55    |        | Trace of fine to coarse gravel.                                                                  |                 | 16                                                                                             | 24                                                                                |
|                           |       |        |                                                                                                  |                 |                                                                                                | 22                                                                                |
| -46.4'                    | 60    |        | Med. to coarse grained, trace of fine gravel.                                                    |                 | 17                                                                                             | 26                                                                                |
|                           |       |        | SM-Dark greyish green, silty fine sand, trace of clay & mica, damp.                              |                 | 18                                                                                             | 28                                                                                |
| -50.9'                    |       |        |                                                                                                  |                 |                                                                                                | 25                                                                                |
|                           | 65    |        | Bottom of Boring @ 63.0'                                                                         |                 |                                                                                                | 51                                                                                |
|                           |       |        | NOTE: Soils visually field classified in accordance with the Unified Soil Classification System. |                 | BLOWS PER FOOT:<br>Number required to drive 1 3/8" ID slitspoon w/ 140 lb. hammer falling 30". |                                                                                   |



| DRILLING LOG   |            | DIVISION      |                                                                                  | INSTALLATION                                               |                                | SHEET                                                                                            |  |
|---|------------|---------------|----------------------------------------------------------------------------------|------------------------------------------------------------|--------------------------------|--------------------------------------------------------------------------------------------------|--|
| South Atlantic   |            | Savannah, Ga. |                                                                                  | SA-136                                                     |                                | 1                                                                                                |  |
| 1. PROJECT<br>Savannah Harbor Widening                                                                                       |            |               |                                                                                  | 10. SIZE AND TYPE OF BIT 1 3/8" splitspoon, 6" spiral      |                                |                                                                                                  |  |
| 2. LOCATION (Coordinate or Station)<br>-R30150 Y=762100                                                                      |            |               |                                                                                  | 11. DAYUM FOR ELEVATION SHOWN (FPM or MSL)<br>MSL          |                                |                                                                                                  |  |
| 3. DRILLING AGENCY<br>Savannah District                                                                                      |            |               |                                                                                  | 12. MANUFACTURE & DESIGNATION OF DRILL<br>Falline 111      |                                |                                                                                                  |  |
| 4. HOLE NO. (As shown on drawing title and file number)<br>SU-136                                                            |            |               |                                                                                  | 13. TOTAL NO. OF OVER-<br>BURDEN SAMPLES TAKEN             |                                |                                                                                                  |  |
| 5. NAME OF DRILLER<br>L. Lucas                                                                                               |            |               |                                                                                  | 14. TOTAL NUMBER CORE BOXES 0                              |                                |                                                                                                  |  |
| 6. DIRECTION OF HOLE<br><input checked="" type="checkbox"/> VERTICAL <input type="checkbox"/> INCLINED _____ DEG. FROM VERT. |            |               |                                                                                  | 15. ELEVATION GROUND WATER See remarks                     |                                |                                                                                                  |  |
| 7. THICKNESS OF OVERBURDEN 58.1'                                                                                             |            |               |                                                                                  | 16. DATE HOLE<br>STARTED 28 Mar 1987 COMPLETED 30 Mar 1987 |                                |                                                                                                  |  |
| 8. DEPTH DRILLED INTO ROCK 0.0'                                                                                              |            |               |                                                                                  | 17. ELEVATION TOP OF HOLE 9.2'                             |                                |                                                                                                  |  |
| 9. TOTAL DEPTH OF HOLE 33.1'                                                                                                 |            |               |                                                                                  | 18. TOTAL CORE RECOVERY FOR BORING N/A                     |                                |                                                                                                  |  |
| 19. SIGNATURE OF INSPECTION<br>[Signature]                                                                                   |            |               |                                                                                  | 20. SIGNATURE OF FIELD LOGGIST<br>[Signature]              |                                |                                                                                                  |  |
| ELEVATION<br>e   | DEPTH<br>d | LEGEND<br>c   | CLASSIFICATION OF MATERIALS<br>(Description)<br>f                                | % CORE<br>RECOVERY<br>g                                    | BOX OR<br>SAMPLE<br>NO.<br>J/K | REMARKS<br>(Drilling time, water loss, depth of<br>weathering, etc., if significant)<br>h        |  |
| 7.7'   |            |               | SM-Light brown silty fine to med. sand, trace of clay, mica, roots & wood, damp. |                                                            | 1                              | Water level 3.0' depth to water during drilling.                                                 |  |
| 6.2'   |            |               | No wood or roots, moist.                                                         |                                                            |                                |                                                                                                  |  |
| 4.7'   |            |               | No clay, wet.                                                                    |                                                            |                                |                                                                                                  |  |
| 1.7'   |            |               | Light brown & grey.                                                              |                                                            | 2                              | No 24 hour water level reading taken. Hole grouted after completion of boring.                   |  |
| -1.3'   |            |               | SP-Grey poorly graded fine to med. sand, trace of silt, mica & wood, wet.        |                                                            | 3                              | Began using Revert drilling mud at 7.5'.                                                         |  |
| -2.8'   |            |               | SM-Grey silty fine to med. sand, trace of mica, wet.                             |                                                            | 4                              | Weight of hammer drove splitspoon from 12.0' to 13.5'.                                           |  |
| -4.3'   |            |               | CH-Brown fat clay, moist.                                                        |                                                            | 5                              |                                                                                                  |  |
| -5.8'   |            |               | Greyish brown, trace of fine sand in thin layers, trace of wood, damp.           |                                                            |                                | LAB CLASSIFICATION                                                                               |  |
| -7.3'   |            |               | Dark grey, no wood.                                                              |                                                            | 6                              | No. Class LL PL PI                                                                               |  |
| -8.8'   |            |               | Several thin & very thin sand layers.                                            |                                                            | 7                              | 1 1 1 1                                                                                          |  |
| -11.8'   |            |               | SM-Grey silty fine to med. sand, trace of clay & mica, wet.                      |                                                            | 8                              | 2 2 2 2                                                                                          |  |
| -13.3'   |            |               | CH-Grey fat clay, some fine to med. sand in thick layers, trace of mica, wet.    |                                                            | 9                              | 3 3 3 3                                                                                          |  |
| -14.8'   |            |               | Dark greenish grey, trace of fine sand in several very thin layers, damp.        |                                                            | 10                             | 4 4 4 4                                                                                          |  |
| -16.3'   |            |               | Dark greyish brown, trace of leaves, mica, no sand.                              |                                                            | 11                             | 5 5 5 5                                                                                          |  |
| -17.8'   |            |               | OH-Dark brown organic clay, layer of light grey fat clay 26.8'-27.0'             |                                                            |                                | NOTE: Soils visually field classified in accordance with the Unified Soil Classification System. |  |
| -19.3'   |            |               | CH-Light grey fat clay, some silt & fine sand, trace of                          |                                                            |                                | BLOWS PER FOOT:                                                                                  |  |
| -20.8'   |            |               |                                                                                  |                                                            |                                | Number required to                                                                               |  |

| DRILLING LOG (Cont Sheet)                                                                       |       | ELEVATION TOP OF HOLE                                                               |                                                                                   | 9.2' MLW                                                                                        |                                | Hole No. SH-136                                                                      |       |
|-------------------------------------------------------------------------------------------------|-------|-------------------------------------------------------------------------------------|-----------------------------------------------------------------------------------|-------------------------------------------------------------------------------------------------|--------------------------------|--------------------------------------------------------------------------------------|-------|
| PROJECT                                                                                         |       | INSTALLATION                                                                        |                                                                                   | SHEET 2 OF 2 SHEETS                                                                             |                                |                                                                                      |       |
| Savannah Harbor Widening                                                                        |       | Savannah, Ga.                                                                       |                                                                                   |                                                                                                 |                                |                                                                                      |       |
| ELEVATION                                                                                       | DEPTH | LEGEND                                                                              | CLASSIFICATION OF MATERIALS<br>(Description)                                      | % CORE<br>RECOVERY                                                                              | BOX OR<br>SAMPLE<br>NO.<br>JAR | REMARKS<br>(Drilling time, water loss, depth of<br>weathering, etc., if significant) | BLOWS |
| -29.8'                                                                                          | 30'   | c                                                                                   | d                                                                                 | e                                                                                               |                                |                                                                                      |       |
|                                                                                                 |       |    | SM-Light grey silty fine sand, some mica, trace of clay, wet.                     |                                                                                                 | 12                             | 33.0' to 34.5' - Spring missing in splitspoon. Installed new spring.                 | 7     |
| -23.8'                                                                                          |       |    | No recovery, see remarks.                                                         |                                                                                                 |                                |                                                                                      | 8     |
| -25.3'                                                                                          |       |    | SC-Light grey clayey fine sand, some mica, trace of silt, wet.                    |                                                                                                 | 13                             |                                                                                      | 4     |
| -26.8'                                                                                          | 35    |    |                                                                                   |                                                                                                 |                                |                                                                                      | 2     |
| -28.3'                                                                                          |       |    | Trace of wood.                                                                    |                                                                                                 | 14                             |                                                                                      | 8     |
| -29.8'                                                                                          |       |    |                                                                                   |                                                                                                 |                                |                                                                                      | 24    |
|                                                                                                 | 40    |    | SM-Grey silty fine sand, some mica, wet.                                          |                                                                                                 | 15                             |                                                                                      | 41    |
| -32.8'                                                                                          |       |    | SP-Grey poorly graded fine sand, trace of silt & mica, wet.                       |                                                                                                 |                                |                                                                                      | 63    |
| -33.8'                                                                                          |       |    | Fine to med. grained.                                                             |                                                                                                 | 16                             |                                                                                      | 36    |
| -35.8'                                                                                          | 45    |    | Tannish grey, med. to coarse grained.                                             |                                                                                                 |                                |                                                                                      | 23    |
| -38.8'                                                                                          |       |    | Coarse grained, trace of fine gravel.                                             |                                                                                                 | 17                             |                                                                                      | 24    |
| -41.8'                                                                                          | 50    |    | Some fine gravel, trace of clayey coarse sand in several thin layers.             |                                                                                                 |                                |                                                                                      | 15    |
| -43.3'                                                                                          |       |    | Several very thin grey & green clay layers.                                       |                                                                                                 | 18                             |                                                                                      | 7     |
| -46.3'                                                                                          | 55    |   | CC-Grey clayey fine gravel, some coarse sand, trace of coarse gravel & mica, wet. |                                                                                                 | 19                             |                                                                                      | 8     |
| -47.1'                                                                                          |       |  | CL-Green lean clay, trace of fine sand & silt in several very thin layers, damp.  |                                                                                                 | 20                             |                                                                                      | 9     |
| -48.1'                                                                                          |       |  | SM Green silty fine sand, trace of clay, damp.                                    |                                                                                                 | 21                             |                                                                                      | 26    |
|                                                                                                 |       |                                                                                     | Bottom of Boring @ 58.1'                                                          |                                                                                                 |                                |                                                                                      | 31    |
| NOTE: Soils visually field classified in accordance with the Unified Soil Classification System |       |                                                                                     |                                                                                   | BLOWS PER FOOT:<br>Number required to drive 1 3/8" ID splitspoon w/ 140 lb. hammer falling 30". |                                |                                                                                      |       |

| DRILLING LOG   |  | DIVISION       |  | INSTALLATION                                                         |  | SHEET 1 OF 2 SHEETS        |  |
|---|--|----------------|--|----------------------------------------------------------------------|--|----------------------------|--|
| 1. PROJECT<br>Savannah Harbor Widening                                                                                       |  | South Atlantic |  | Savannah, Ga.                                                        |  |                            |  |
| 2. LOCATION (Coordinates or Station)<br>X=H0965 Y=761480                                                                     |  |                |  | 10. SIZE AND TYPE OF BIT 1 3/8" splitspoon, 6" spiral                |  |                            |  |
| 3. DRILLING AGENCY<br>Savannah District                                                                                      |  |                |  | 11. DAY/UP FOR ELEVATION BROWN (TBM or BGL)<br>MLW angler & fishtail |  |                            |  |
| 4. HOLE NO. (As shown on drawing title and file number)<br>SH-137                                                            |  |                |  | 12. MANUFACTURER'S DESIGNATION OF DRILL<br>Falling 114               |  |                            |  |
| 5. NAME OF DRILLER<br>J. Putts                                                                                               |  |                |  | 13. TOTAL NO. OF OVER-<br>BURDEN SAMPLES TAKEN                       |  | DISTURBED 18 UNDISTURBED 0 |  |
| 6. DIRECTION OF HOLE<br><input checked="" type="checkbox"/> VERTICAL <input type="checkbox"/> INCLINED _____ DEG. FROM VERT. |  |                |  | 14. TOTAL NUMBER CORE BOXES 0                                        |  |                            |  |
| 7. THICKNESS OF OVERBURDEN 60.0'                                                                                             |  |                |  | 15. L - VATION GROUND WATER<br>See Remarks                           |  |                            |  |
| 8. DEPTH DRILLED INTO ROCK 0.0'                                                                                              |  |                |  | 16. DATE HOLE STARTED 14 Mar 1987 COMPLETED 16 Mar 1987              |  |                            |  |
| 9. TOTAL DEPTH OF HOLE 60.0'                                                                                                 |  |                |  | 17. ELEVATION TOP OF HOLE 10.5'                                      |  |                            |  |
|   |  |                |  | 18. TOTAL CORE RECOVERY FOR BORING N/A                               |  |                            |  |
|   |  |                |  | 19. SIGNATURE OF INSPECTOR<br>James Arthur, Geologist                |  |                            |  |

| ELEVATION | DEPTH | LEGEND | CLASSIFICATION OF MATERIALS<br>(Description)                                             | SCORE<br>RECOVERY | BOX OR<br>SAMPLE<br>NO.<br>JAR | REMARKS<br>(Drilling time, water loss, depth of<br>weathering, etc., if significant)                                   | BLOWS |
|-----------|-------|--------|------------------------------------------------------------------------------------------|-------------------|--------------------------------|---|-------|
| 10.5'     | 04    | a      |                                                                                          |                   | 1                              |   |       |
| 9.0'      |       |        | SP-Light brown & tan poorly<br>graded fine to med. sand, dry.                            |                   |                                | Water level 3.0'   | 4     |
| 7.5'      |       |        | Tan, some silty orange streaks.                                                          |                   |                                | depth to water   | 9     |
| 6.0'      |       |        | Wet.                                                                                     |                   |                                | during drilling.   | 9     |
| 4.5'      | 5     |        | SM-Light brown, tan & orange<br>silty fine to med. sand, wet.                            |                   | 2                              | No 24 hour water<br>level reading taken.                                                                               | 9     |
| 3.0'      |       |        | Light brown to orange, some<br>tan streaks.                                              |                   |                                | Backfilled hole w/<br>grout after comple-<br>tion of boring.                                                           | 8     |
| 1.5'      |       |        | SP-Grey poorly graded med.<br>sand, wet.                                                 |                   | 3                              |   | 3     |
| 0.0'      | 10    |        | Fine to med. grained, few thin<br>dark grey clayey layers,<br>trace of mica.             |                   | 4                              | Began using Revert<br>drilling mud at                                                                                  | 4     |
| -1.5'     |       |        | Piece of wood from approx.<br>10.5' to 10.6'.                                            |                   | 5                              | 7.5'.   | 37    |
| -3.0'     |       |        | CH-Grey & brown fat clay, trace<br>of wood & mica, damp.                                 |                   | 6                              | LAB CLASSIFICATION   | 1     |
| -3.5'     | 15    |        | Brown, no wood.                                                                          |                   |                                | No. Class LL PL PI   | 9     |
| -6.0'     |       |        | SP-Tan poorly graded fine to<br>med. sand, few thin grey streaks,<br>trace of silt, wet. |                   |                                | 5 MH 108 49 59   | 17    |
| -7.5'     |       |        | Med. grained, trace of fine<br>gravel.                                                   |                   |                                | 7 CH 145 41 104   | 5     |
| -9.0'     | 20    |        | CH-Grey to greenish grey fat<br>clay, damp.                                              |                   |                                | 8 SP-SM NP NP NP   | 1     |
| -10.5'    |       |        | Grey, trace of tan fine sand<br>in very thin layers.                                     |                   |                                | 10 CH 171 56 115   | 4     |
| -12.0'    |       |        | SP-Tannish grey poorly graded<br>fine sand, trace of silt &<br>mica, wet.                |                   | 8                              | 13 SP NP NP NP   | 3     |
| -13.5'    | 25    |        | Fine to med. grained, trace<br>of clay in thin dark grey<br>layers.                      |                   | 9                              | 17 SP-SG - - -   | 0     |
| -18.0'    |       |        | CH-Grey to greenish grey fat<br>clay, trace of mica, damp.                               |                   |                                | Weight of hammer<br>drove splitspoon<br>from 24.0' to 25.5';<br>25.5' to 27.0'; 27.0'<br>to 28.5' & 28.5' to<br>30.0'. | 0     |
| -19.5'    | 30    |        | Layer of med. grained sand<br>at approx. 29.7'.                                          |                   | 10                             |   | 0     |
|           |       |        | Continued on sh. 2                                                                       |                   |                                | BLOWS PER FOOT:<br>Number required to drive<br>1 3/8" splitspoon w/<br>140 lb. hammer falling<br>30".                  | 0     |

NOTE: See file for details.

| DRILLING LOG (Cont Sheet) |       |        | ELEVATION TOP OF HOLE                                                                           |                    | 10.5' MLW               |   | Hole No. |       | SH-137        |   |    |
|---------------------------|-------|--------|-------------------------------------------------------------------------------------------------|--------------------|-------------------------|---|----------|-------|---------------|---|----|
| PROJECT                   |       |        | Savannah Harbor Widening                                                                        |                    |                         | INSTALLATION   |          |       | Savannah, Ga. |   |    |
| SHEET 2                   |       |        | OF 2                                                                                            |                    |                         | SHEETS   |          |       |               |   |    |
| ELEVATION                 | DEPTH | LEGEND | CLASSIFICATION OF MATERIALS<br>(Description)                                                    | % CORE<br>RECOVERY | BOX OR<br>SAMPLE<br>NO. | REMARKS<br>(Drilling time, water loss, depth of<br>weathering, etc., if significant)                             |          | BLOWS |               |   |    |
| a                         | b     | c      | d                                                                                               | e                  | f                       | g   | h        | i     | j             | k | l  |
| -21.0'                    |       |        | See Remarks.                                                                                    |                    |                         |   |          |       |               |   |    |
|                           |       |        | SM-Light grey silty fine sand,<br>trace of mica, wet.                                           |                    | 11                      | 30.0' to 31.5'-No<br>recovery, material<br>probably sand,<br>same as shown in last<br>part of previous<br>drive. |          |       |               |   | 7  |
| -24.0'                    |       |        | Some grey to dark grey streaks.                                                                 |                    |                         |   |          |       |               |   | 12 |
| -25.5'                    | 35    |        | SP-Light grey to tannish grey<br>poorly graded fine sand, trace<br>of silt & mica, wet.         |                    | 12                      |   |          |       |               |   | 10 |
|                           |       |        |                                                                                                 |                    |                         |   |          |       |               |   | 16 |
| -28.5'                    |       |        | Fine to med. grained, some<br>grey streaks.                                                     |                    |                         |   |          |       |               |   | 28 |
|                           | 40    |        |                                                                                                 |                    |                         |   |          |       |               |   | 25 |
| -31.5'                    |       |        | Med. grained, trace of fine<br>gravel, no grey streaks.                                         |                    | 13                      |   |          |       |               |   | 25 |
| -33.0'                    |       |        | Med. to coarse grained.                                                                         |                    |                         |   |          |       |               |   | 37 |
| -34.5'                    | 45    |        | No gravel.                                                                                      |                    |                         |   |          |       |               |   | 26 |
| -36.0'                    |       |        | Trace of fine gravel.                                                                           |                    | 14                      |   |          |       |               |   | 32 |
|                           |       |        | Greyish tan, coarse grained,<br>no gravel.                                                      |                    |                         |   |          |       |               |   | 27 |
| -39.0'                    |       |        | Trace of fine gravel.                                                                           |                    |                         |   |          |       |               |   | 29 |
| -40.5'                    | 50    |        | Tannish grey, med. to coarse<br>grained.                                                        |                    | 15                      |   |          |       |               |   | 26 |
| -42.0'                    |       |        | GM-Tannish grey silty fine<br>gravel, some coarse sand,<br>wet.                                 |                    |                         |   |          |       |               |   | 23 |
| -43.5'                    |       |        |                                                                                                 |                    | 16                      |   |          |       |               |   | 14 |
| -45.0'                    | 55    |        | GC-Grey clayey fine gravel,<br>some coarse sand, wet.                                           |                    | 17                      |   |          |       |               |   | 10 |
|                           |       |        |                                                                                                 |                    |                         |   |          |       |               |   | 7  |
| -48.0'                    |       |        | CH-Greyish green fat clay,<br>some fine gravel & coarse<br>sand, trace of mica & silt,<br>damp. |                    | 18                      |   |          |       |               |   | 18 |
| -49.5'                    | 60    |        |                                                                                                 |                    |                         |   |          |       |               |   | 38 |
|                           |       |        | Bottom of Boring @ 60.0'                                                                        |                    |                         |   |          |       |               |   |    |

Hole No. 151

| DRILLING LOG   |             | DIVISION<br>SOUTH ATLANTIC |                                                                                               | INSTALLATION<br>SAVANNAH, GA.                                                                           |                                | SHEET 1<br>of 2 SHEETS                                                           |                                                                                                |
|---|-------------|----------------------------|-----------------------------------------------------------------------------------------------|---|--------------------------------|----------------------------------------------------------------------------------|------------------------------------------------------------------------------------------------|
| 1. PROJECT<br>SAVANNAH HARBOR DEEPENING                                                                                      |             |                            |                                                                                               | 10. SIZE AND TYPE OF BIT<br>1 1/2" split spoon, 6" spiral auger, 10" roller rock bit & 2 1/2" fish tail |                                |                                                                                  |                                                                                                |
| 2. LOCATION (Coordinates or Station)<br>X=822130 Y=769655 GA. EAST                                                           |             |                            |                                                                                               | 11. DATUM FOR ELEVATION SHOWN (TBM or MSL)<br>MLW                                                       |                                |                                                                                  |                                                                                                |
| 3. DRILLING AGENCY<br>SAVANNAH DISTRICT                                                                                      |             |                            |                                                                                               | 12. MANUFACTURER'S DESIGNATION OF DRILL<br>FALLING 314                                                  |                                |                                                                                  |                                                                                                |
| 4. HOLE NO. (As shown on drawing title and file number)<br>SH-151                                                            |             |                            |                                                                                               | 13. TOTAL NO. OF OVER-BURDEN SAMPLES TAKEN<br>DISTURBED : 15<br>UNDISTURBED : 0                         |                                |                                                                                  |                                                                                                |
| 5. NAME OF DRILLER<br>DAVID JUSTISS                                                                                          |             |                            |                                                                                               | 14. TOTAL NUMBER CORE BOXES                                                                             |                                |                                                                                  |                                                                                                |
| 6. DIRECTION OF HOLE<br><input checked="" type="checkbox"/> VERTICAL <input type="checkbox"/> INCLINED _____ DEG. FROM VERT. |             |                            |                                                                                               | 15. ELEVATION GROUND WATER<br>SEE REMARKS                                                               |                                |                                                                                  |                                                                                                |
| 7. THICKNESS OF OVERBURDEN<br>60.0'                                                                                          |             |                            |                                                                                               | 16. DATE HOLE<br>STARTED : 22 OCT 91<br>COMPLETED : 22 OCT 91                                           |                                |                                                                                  |                                                                                                |
| 8. DEPTH DRILLED INTO ROCK<br>0.0'                                                                                           |             |                            |                                                                                               | 17. ELEVATION TOP OF HOLE<br>10.7'                                                                      |                                |                                                                                  |                                                                                                |
| 9. TOTAL DEPTH OF HOLE<br>60.0'                                                                                              |             |                            |                                                                                               | 18. TOTAL CORE RECOVERY FOR BORING<br>N/A                                                               |                                |                                                                                  |                                                                                                |
|   |             |                            |                                                                                               | 19. SIGNATURE OF INSPECTOR<br>JAMES ARTHUR, P.G.                                                        |                                |                                                                                  |                                                                                                |
| ELEVATION<br>+10.7'   | DEPTH<br>0' | LEGEND<br>#                | CLASSIFICATION OF MATERIALS<br>(Description)<br>#                                             | % CORE<br>RECOVERY                                                                                      | BOX OR<br>SAMPLE<br>NO.<br>JAR | REMARKS<br>(Drilling time, water loss, depth of weathering, etc. If significant) |                                                                                                |
| +9.2'   |             |                            | (SM) Brown, fine to med. silty SAND. Some roots dry. Asphalt from 1.2'.                       |   | 1                              |                                                                                  | BLOWS                                                                                          |
|   |             |                            | (SC) Grayish-brown, fine to med., clayey SAND. Very thick asphalt layers, wet at 2.7'.        |   | 2                              |                                                                                  | 70                                                                                             |
| +6.2'   | 5           |                            | (SM) Grayish-brown, fine silty SAND. Trace of clay, wet.                                      |   | 3                              |                                                                                  | 3                                                                                              |
| +4.7'   |             |                            | Wash. Contained large amounts of wood & trash (plastic, etc.).                                |   |                                |                                                                                  | Set 8" casing to 9.0' then began using 5/8" fish tail to clean out between split spoon drives. |
| +1.7'   | 10          |                            | (SC) Greenish-light gray, clayey, fine SAND. Some thin layers of clay & fine sand, damp.      |   | 4                              |                                                                                  | Water level 2.7'. Depth to water during drilling.                                              |
| +0.2'   |             |                            | Wash.                                                                                         |   |                                |                                                                                  | Water level 2.4'. Depth to water 25 Oct 91. Taped hole to 6.9'd.                               |
| -2.8'   | 15          |                            | (CH) Light green, fat CLAY. Some coarse sand from 14.7' to 15.0', damp.                       |   | 5                              |                                                                                  |                                                                                                |
| -4.3'   |             |                            | Wash.                                                                                         |   |                                |                                                                                  |                                                                                                |
| -7.3'   | 20          |                            | (SP) Greenish-light gray, coarse, poorly graded coarse. Some fine gravel, trace of silt, wet. |   | 6                              |                                                                                  |                                                                                                |
| -8.8'   |             |                            | Wash.                                                                                         |   |                                |                                                                                  |                                                                                                |
| -11.8'   | 25          |                            | (CL) Dark gray, silty lean CLAY, trace of mica, dry.                                          |   | 7                              |                                                                                  |                                                                                                |
| -13.3'   |             |                            | Wash.                                                                                         |   |                                |                                                                                  |                                                                                                |
| -16.3'   | 30          |                            | (SC) Greenish-gray, fine, clayey SAND. Some silt, trace of mica, dry.                         |   | 8                              |                                                                                  |                                                                                                |
| -17.8'   |             |                            | Wash.                                                                                         |   |                                |                                                                                  |                                                                                                |
| -19.3'   |             |                            | Continued on sheet #2                                                                         |   |                                |                                                                                  |                                                                                                |
| NOTE: Soils visually field classified in accordance with the Unified Soil Classification System.                             |             |                            |                                                                                               | BLOWS PER FOOT:<br>Number required to drive 1 1/2" split spoon w/140 lb. hammer 1c                      |                                |                                                                                  |                                                                                                |

| DRILLING LOG (Cont Sheet)            |       | ELEVATION TOP OF HOLE<br>10.7' MLW |                                                                                       | Hole No. SH-151           |                                |                                                                                      |
|--------------------------------------|-------|------------------------------------|---------------------------------------------------------------------------------------|---------------------------|--------------------------------|--------------------------------------------------------------------------------------|
| PROJECT<br>SAVANNAH HARBOR DEEPENING |       | INSTALLATION<br>Savannah, Ga.      |                                                                                       | SHEET 2<br>OF 2 SHEETS    |                                |                                                                                      |
| ELEVATION                            | DEPTH | LEGEND                             | CLASSIFICATION OF MATERIALS<br>(Description)                                          | % CORE<br>RECOVER-<br>ERY | BOX OR<br>SAMPLE<br>NO.<br>JAR | REMARKS<br>(Drilling time, water loss, depth of<br>weathering, etc., if significant) |
| -19.3'                               | 30    |                                    |                                                                                       |                           |                                | BLOWS                                                                                |
| -20.8'                               |       |                                    | Wash.                                                                                 |                           |                                |                                                                                      |
| -22.3'                               |       |                                    | (SM) Grayish-green & grey, fine silty SAND.<br>Trace of clay & mica, slightly damp.   |                           | 9                              | 38                                                                                   |
|                                      |       |                                    | Wash.                                                                                 |                           |                                |                                                                                      |
| -25.3'                               | 35    |                                    |                                                                                       |                           |                                |                                                                                      |
| -26.8'                               |       |                                    | (CL) Grayish-green, silty lean CLAY. Some<br>fine sand, trace of mica, slightly damp. |                           | 10                             | 29                                                                                   |
|                                      |       |                                    | Wash.                                                                                 |                           |                                |                                                                                      |
| -29.8'                               | 40    |                                    |                                                                                       |                           |                                |                                                                                      |
| -31.3'                               |       |                                    | (ML) Light greenish-grey & grey, lean SILT.<br>Trace of fine sand, clay & mica, dry.  |                           | 11                             | 54                                                                                   |
|                                      |       |                                    | Wash.                                                                                 |                           |                                |                                                                                      |
| -34.3'                               | 45    |                                    |                                                                                       |                           |                                |                                                                                      |
| -35.8'                               |       |                                    | (CL) Greenish-grey, silty lean CLAY. Some fine<br>sand, trace of mica, dry.           |                           | 12                             | 28                                                                                   |
|                                      |       |                                    | Wash.                                                                                 |                           |                                |                                                                                      |
| -38.8'                               | 50    |                                    |                                                                                       |                           |                                |                                                                                      |
| -40.3'                               |       |                                    | (SM) Greenish-grey, fine silty SAND. Trace<br>of clay & mica, slightly damp.          |                           | 13                             | 20                                                                                   |
|                                      |       |                                    | Wash.                                                                                 |                           |                                |                                                                                      |
| -43.3'                               | 55    |                                    |                                                                                       |                           |                                |                                                                                      |
| -44.8'                               |       |                                    | (SC) Greenish-grey, fine clayey SAND. Some<br>silt, trace of mica, slightly damp.     |                           | 14                             | 54                                                                                   |
|                                      |       |                                    | Wash.                                                                                 |                           |                                |                                                                                      |
| -47.8'                               |       |                                    |                                                                                       |                           |                                |                                                                                      |
| -49.3'                               | 60    |                                    | Same as 54.0' to 55.5'.                                                               |                           | 15                             | 38                                                                                   |
|                                      |       |                                    | Bottom of Boring 60.0'                                                                |                           |                                |                                                                                      |

Hole No. SH-176

|   |            |                       |                                                                                                  |                                                           |                                     |                                                                                                   |    |
|---|------------|-----------------------|--------------------------------------------------------------------------------------------------|-----------------------------------------------------------|-------------------------------------|---------------------------------------------------------------------------------------------------|----|
| DRILLING LOG   |            | "SIGN" SOUTH ATLANTIC |                                                                                                  | INSTALLATION SAVANNAH, GA.                                |                                     | SHEET 1<br>OF 1 SHEETS                                                                            |    |
| 1. PROJECT<br>SAVANNAH HARBOR DEEPENING                                                                                      |            |                       |                                                                                                  | 10. SIZE AND TYPE OF BIT 1 3/4" SPLITSPOON, 5/2" FISHTAIL |                                     |                                                                                                   |    |
| 2. LOCATION (Coordinates or Station)<br>X=B18862 Y=775265 GA. EAST                                                           |            |                       |                                                                                                  | 11. DATUM FOR ELEVATION SHOWN (TBM or NSD)<br>MLW         |                                     |                                                                                                   |    |
| 3. DRILLING AGENCY<br>SAVANNAH DISTRICT                                                                                      |            |                       |                                                                                                  | 12. MANUFACTURER'S DESIGNATION OF DRILL<br>Folling 314    |                                     |                                                                                                   |    |
| 4. HOLE NO. (As shown on drawing title and file number)<br>SH-176                                                            |            |                       |                                                                                                  | 13. TOTAL NO. OF OVER-BURDEN SAMPLES TAKEN                |                                     | DISTURBED 6<br>UNDISTURBED 0                                                                      |    |
| 5. NAME OF DRILLER<br>DAVID JUSTISS                                                                                          |            |                       |                                                                                                  | 14. TOTAL NUMBER CORE BOXES 0                             |                                     |                                                                                                   |    |
| 6. DIRECTION OF HOLE<br><input checked="" type="checkbox"/> VERTICAL <input type="checkbox"/> INCLINED _____ DEG. FROM VERT. |            |                       |                                                                                                  | 15. ELEVATION GROUND WATER N/A                            |                                     |                                                                                                   |    |
| 7. THICKNESS OF OVERBURDEN 60.4' (Water 44.2')                                                                               |            |                       |                                                                                                  | 16. DATE HOLE                                             |                                     | STARTED 28 JAN 92<br>COMPLETED 28 JAN 92                                                          |    |
| 8. DEPTH DRILLED INTO ROCK 0.0'                                                                                              |            |                       |                                                                                                  | 17. ELEVATION TOP OF HOLE 0.0'                            |                                     | 18. TOTAL CORE RECOVERY FOR BORING N/A                                                            |    |
| 9. TOTAL DEPTH OF HOLE 60.4'                                                                                                 |            |                       |                                                                                                  | 19. SIGNATURE OF INSPECTOR<br>JAMES ARTHUR, P.G.          |                                     |                                                                                                   |    |
| ELEVATION<br>0.0   | DEPTH<br>0 | LEGEND<br>=           | CLASSIFICATION OF MATERIALS<br>(Description)<br>d                                                | % CORE<br>RECOVER-<br>ERY<br>e                            | BOX OR<br>SAMPLE<br>NO.<br>f<br>JAR | REMARKS<br>(Drilling time, water loss, depth of<br>weathering, etc. if significant)<br>g<br>BLOWS |    |
|   |            |                       | Water                                                                                            |                                                           |                                     | Scale change at 40.0'. Set 6" diameter casing by own weight to 44.7'.                             |    |
|   | 40         |                       | Bottom of Harbor 44.2'                                                                           |                                                           |                                     |                                                                                                   |    |
| -44.2'   | 45         |                       | (SC) Dark grey, fine clayey SAND. Trace of silt.                                                 |                                                           | 1                                   | 19                                                                                                |    |
| -47.2'   |            |                       | Some silt.                                                                                       |                                                           |                                     | 43                                                                                                |    |
| -50.2'   | 50         |                       |                                                                                                  |                                                           | 2                                   | 43                                                                                                |    |
|   |            |                       | (CL) Grey, silty, lean CLAY. Some fine sand, trace of mica.                                      |                                                           | 3                                   | 46                                                                                                |    |
| -54.7'   | 55         |                       |                                                                                                  | Dark grey.                                                |                                     | 4                                                                                                 | 41 |
| -56.2'   |            |                       |                                                                                                  |                                                           |                                     | 100/0.8                                                                                           |    |
|   |            |                       | (SC) Dark grey, fine clayey SAND. Trace of silt.                                                 |                                                           | 5                                   | 61                                                                                                |    |
|   |            |                       |                                                                                                  |                                                           |                                     | 55                                                                                                |    |
|   |            |                       |                                                                                                  |                                                           | 6                                   | 53                                                                                                |    |
| -60.4'   | 60         |                       | Bottom of Boring 60.4'                                                                           |                                                           |                                     | 72                                                                                                |    |
|   |            |                       |                                                                                                  |                                                           |                                     | 100/0.7                                                                                           |    |
|   |            |                       | NOTE: Soils visually field classified in accordance with the Unified Soil Classification System. |                                                           |                                     | BLOWS PER FOOT:<br>Number required to drive 1 3/4" I.D. splitspoon w/140 lb. hammer falling 30".  |    |

Hole No. SH-177

| DRILLING LOG   |                                            | VISION SOUTH ATLANTIC |                                                                                  | INSTALLATION SAVANNAH, GA.                                                                        |                          | SHEET 1 OF 1 SHEETS                                                                    |  |
|---|--------------------------------------------|-----------------------|----------------------------------------------------------------------------------|---------------------------------------------------------------------------------------------------|--------------------------|----------------------------------------------------------------------------------------|--|
| 1. PROJECT<br>SAVANNAH HARBOR DEEPENING                                                                                      |                                            |                       |                                                                                  | 10. SIZE AND TYPE OF BIT<br>1 3/4" SPLIT SPOON, 5/2" FISH TAIL                                    |                          |                                                                                        |  |
| 2. LOCATION (Coordinates or Station)<br>X=819910 Y=774717 GA. EAST                                                           |                                            |                       |                                                                                  | 11. DATUM FOR ELEVATION SHOWN (TBM or MSL)<br>MLW                                                 |                          |                                                                                        |  |
| 3. DRILLING AGENCY<br>SAVANNAH DISTRICT                                                                                      |                                            |                       |                                                                                  | 12. MANUFACTURER'S DESIGNATION OF DRILL<br>Failing 314                                            |                          |                                                                                        |  |
| 4. HOLE NO. (As shown on drawing title and file number)<br>SH-177                                                            |                                            |                       |                                                                                  | 13. TOTAL NO. OF OVER-BURDEN SAMPLES TAKEN<br>8                                                   |                          | DISTURBED<br>0                                                                         |  |
| 5. NAME OF DRILLER<br>DAVID JUSTISS                                                                                          |                                            |                       |                                                                                  | 14. TOTAL NUMBER CORE BOXES<br>0                                                                  |                          | UNDISTURBED<br>0                                                                       |  |
| 6. DIRECTION OF HOLE<br><input checked="" type="checkbox"/> VERTICAL <input type="checkbox"/> INCLINED _____ DEG. FROM VERT. |                                            |                       |                                                                                  | 15. ELEVATION GROUND WATER N/A                                                                    |                          |                                                                                        |  |
| 7. THICKNESS OF OVERBURDEN<br>60.8' (Water 41.2')                                                                            |                                            |                       |                                                                                  | 16. DATE HOLE<br>STARTED 28 JAN 92                                                                |                          | COMPLETED 28 JAN 92                                                                    |  |
| 8. DEPTH DRILLED INTO ROCK<br>0.0'                                                                                           |                                            |                       |                                                                                  | 17. ELEVATION TOP OF HOLE<br>0.0'                                                                 |                          | 18. TOTAL CORE RECOVERY FOR BORING<br>N/A                                              |  |
| 9. TOTAL DEPTH OF HOLE<br>60.8'                                                                                              |                                            |                       |                                                                                  | 19. SIGNATURE OF INSPECTOR<br>JAMES ARTHUR, P.G.                                                  |                          |                                                                                        |  |
| ELEVATION<br>0=0   | DEPTH<br>0=                                | LEGEND<br>c           | CLASSIFICATION OF MATERIALS<br>(Description)<br>s                                | % CORE RECOVERY<br>s                                                                              | BOX OR SAMPLE NO.<br>CAR | REMARKS<br>(Drilling time, water loss, depth of weathering, etc., if significant)<br>g |  |
|   |                                            |                       | Water                                                                            |                                                                                                   |                          | Scale change at 40.0'. Set 6" diameter casing by own weight to 42.7'.                  |  |
|   | 40                                         |                       | Bottom of Harbor 41.2'                                                           |                                                                                                   |                          |                                                                                        |  |
| -41.2'   |                                            |                       | (SC) Dark grey, fine clayey SAND. Trace of fine gravel and small wood particles. |                                                                                                   | 1                        | Weight of rods drove split spoon from 41.2' to 42.8'. 0                                |  |
| -42.8'   | (CL) Dark grey, lean CLAY. Some fine sand. |                       |                                                                                  | 2                                                                                                 |                          |                                                                                        |  |
| -45.8'   |                                            |                       |                                                                                  | 3                                                                                                 |                          |                                                                                        |  |
|   | 45                                         |                       | (SC) Dark grey, fine clayey SAND. Trace of silt.                                 |                                                                                                   |                          |                                                                                        |  |
|   | 50                                         |                       |                                                                                  |                                                                                                   | 4                        |                                                                                        |  |
| -53.3'   |                                            |                       | (CL) Dark grey, silty lean CLAY. Some fine sand.                                 |                                                                                                   | 5                        |                                                                                        |  |
| -56.3'   |                                            |                       | (SC) Dark grey, fine clayey SAND. Some silt.                                     |                                                                                                   | 6                        |                                                                                        |  |
| -57.8'   |                                            |                       | (CL) Dark olive-grey, silty, lean CLAY. Trace of fine sand.                      |                                                                                                   | 7                        |                                                                                        |  |
|   | 60                                         |                       |                                                                                  |                                                                                                   | 8                        |                                                                                        |  |
| -60.8'   |                                            |                       | Bottom of Boring 60.8'                                                           |                                                                                                   |                          |                                                                                        |  |
| NOTE: Soils visually field classified in accordance with the Unified Soil Classification System.                             |                                            |                       |                                                                                  | BLOWS PER FOOT:<br>Number required to drive 1 3/4" I.D. split spoon w/140 lb. hammer falling 30". |                          |                                                                                        |  |



Hole No. SH-178

|   |              |                          |   |                                                              |                                |   |  |
|---|--------------|--------------------------|---|--------------------------------------------------------------|--------------------------------|---|--|
| DRILLING LOG   |              | VISION<br>SOUTH ATLANTIC |   | INSTALLATION<br>SAVANNAH, GA.                                |                                | SHEET 1<br>OF 1 SHEETS                                                                                  |  |
| 1. PROJECT<br>SAVANNAH HARBOR DEEPENING                                                                                      |              |                          |   | 10. SIZE AND TYPE OF BIT<br>1 1/2" SPLITSPOON, 5/8" FISHTAIL |                                |   |  |
| 2. LOCATION (Coordinates or Station)<br>X-819311 Y-774351 GA. EAST                                                           |              |                          |   | 11. DATUM FOR ELEVATION SHOWN (TBM or USU)<br>MLW            |                                |   |  |
| 3. DRILLING AGENCY<br>SAVANNAH DISTRICT                                                                                      |              |                          |   | 12. MANUFACTURER'S DESIGNATION OF DRILL<br>Failing 314       |                                |   |  |
| 4. HOLE NO. (As shown on drawing title and title number)<br>SH-178                                                           |              |                          |   | 13. TOTAL NO. OF OVER-BURDEN SAMPLES TAKEN                   |                                | DISTURBED<br>4<br>UNDISTURBED<br>0                                                                      |  |
| 5. NAME OF DRILLER<br>DAVID JUSTISS                                                                                          |              |                          |   | 14. TOTAL NUMBER CORE BOXES<br>0                             |                                |   |  |
| 6. DIRECTION OF HOLE<br><input checked="" type="checkbox"/> VERTICAL <input type="checkbox"/> INCLINED _____ DEG. FROM VERT. |              |                          |   | 15. ELEVATION GROUND WATER<br>N/A                            |                                |   |  |
| 7. THICKNESS OF OVERBURDEN<br>60.2' (Water 43.0')                                                                            |              |                          |   | 16. DATE HOLE                                                |                                | STARTED<br>29 JAN 92<br>COMPLETED<br>29 JAN 92                                                          |  |
| 8. DEPTH DRILLED INTO ROCK<br>0.0'                                                                                           |              |                          |   | 17. ELEVATION TOP OF HOLE<br>0.0'                            |                                | 18. TOTAL CORE RECOVERY FOR BORING<br>N/A                                                               |  |
| 9. TOTAL DEPTH OF HOLE<br>60.2'                                                                                              |              |                          |   | 19. SIGNATURE OF INSPECTOR<br>JAMES ARTHUR, P.G.             |                                |   |  |
| ELEVATION<br>0.0   | DEPTH<br>0.0 | LEGEND<br>c              | CLASSIFICATION OF MATERIALS<br>(Description)<br>a                                                      | 2. CORE<br>RECOVERY<br>e                                     | BOX OR<br>SAMPLE<br>NO.<br>VAR | REMARKS<br>(Drilling time, water loss, depth of<br>weathering, etc. if significant)<br>g                |  |
|   |              |                          | Water                                                                                                  |                                                              |                                |   |  |
|   | 40           |                          | Bottom of Harbor 43.0'                                                                                 |                                                              |                                |   |  |
| -43.0'   |              |                          | (SC) Dark grey, fine clayey SAND.<br>Trace of wood particles & fine to<br>coarse gravel.               |                                                              | 1                              | Weight of rods drove splitspoon<br>to 43.5'. Weight of hammer<br>drove it to 45.2'.<br>0                |  |
| -45.2'   | 45           |                          | No wood or gravel.                                                                                     |                                                              |                                | 46   |  |
|   |              |                          |   |                                                              | 2                              | 63   |  |
|   | 50           |                          |   |                                                              |                                | 74   |  |
|   |              |                          |   |                                                              | 3                              | 53   |  |
| -52.7'   | 55           |                          | (CL) Dark grey, lean CLAY. Some fine sand<br>& silt, trace of mica.                                    |                                                              |                                | 80   |  |
|   |              |                          |   |                                                              | 4                              | 92   |  |
| -60.2'   | 60           |                          | Bottom of Boring 60.2'                                                                                 |                                                              |                                | 92   |  |
|   |              |                          | NOTE: Soils visually field classified in<br>accordance with the Unified Soil Classification<br>System. |                                                              |                                | BLOWS PER FOOT:<br><br>Number required to drive 1 1/2" I.D.<br>splitspoon w/140 lb. hammer falling 30". |  |

Hole No. SH-179

| DRILLING LOG   |              | DIVISION<br>SOUTH ATLANTIC |                                                                                                  | INSTALLATION<br>SAVANNAH, GA.                                |                              | SHEET 1<br>OF 1 SHEETS                                                                   |  |
|---|--------------|----------------------------|--------------------------------------------------------------------------------------------------|--------------------------------------------------------------|------------------------------|------------------------------------------------------------------------------------------|--|
| 1. PROJECT<br>SAVANNAH HARBOR DEEPENING                                                                                      |              |                            |                                                                                                  | 10. SIZE AND TYPE OF BIT<br>1 1/4" SPLITSPOON, 5/8" FISHTAIL |                              |                                                                                          |  |
| 2. LOCATION (Coordinates or Station)<br>X=819292 Y=773811 GA. EAST                                                           |              |                            |                                                                                                  | 11. DATUM FOR ELEVATION SHOWN (TBM or MSL)<br>MLW            |                              |                                                                                          |  |
| 3. DRILLING AGENCY<br>SAVANNAH DISTRICT                                                                                      |              |                            |                                                                                                  | 12. MANUFACTURER'S DESIGNATION OF DRILL<br>Falling 314       |                              |                                                                                          |  |
| 4. HOLE NO. (As shown on drawing title and file number)<br>SH-179                                                            |              |                            |                                                                                                  | BURDEN SAMPLES TAKEN                                         |                              | DISTURBED<br>5<br>UNDISTURBED<br>0                                                       |  |
| 5. NAME OF DRILLER<br>DAVID JUSTISS                                                                                          |              |                            |                                                                                                  | 14. TOTAL NUMBER CORE BOXES<br>0                             |                              |                                                                                          |  |
| 6. DIRECTION OF HOLE<br><input checked="" type="checkbox"/> VERTICAL <input type="checkbox"/> INCLINED _____ DEG. FROM VERT. |              |                            |                                                                                                  | 15. ELEVATION GROUND WATER<br>N/A                            |                              |                                                                                          |  |
| 7. THICKNESS OF OVERBURDEN<br>60.4' (Water 40.9')                                                                            |              |                            |                                                                                                  | 16. DATE HOLE                                                |                              | STARTED<br>29 JAN 92<br>COMPLETED<br>29 JAN 92                                           |  |
| 8. DEPTH DRILLED INTO ROCK<br>0.0'                                                                                           |              |                            |                                                                                                  | 17. ELEVATION TOP OF HOLE<br>0.0'                            |                              | 18. TOTAL CORE RECOVERY FOR BORING<br>N/A                                                |  |
| 9. TOTAL DEPTH OF HOLE<br>60.4'                                                                                              |              |                            |                                                                                                  | 19. SIGNATURE OF INSPECTOR<br>JAMES ARTHUR, P.G.             |                              |                                                                                          |  |
| ELEVATION<br>0.0   | DEPTH<br>0.0 | LEGEND<br>c                | CLASSIFICATION OF MATERIALS<br>(Description)<br>d                                                | % CORE<br>RECOVER-<br>ERY<br>e                               | BOX OR<br>SAMPLE<br>NO.<br>f | REMARKS<br>(Drilling time, water loss, depth of<br>weathering, etc. If significant)<br>g |  |
|   |              |                            | Water                                                                                            |                                                              |                              | Scale change at 40.0'. Set 6" diameter casing by own weight to 42.0'.                    |  |
|   |              |                            | Bottom of Harbor 40.9'                                                                           |                                                              |                              |                                                                                          |  |
| -40.9'   | 40           |                            | (CL) Dark grey, lean CLAY. Some fine sand, silt & fine gravel.                                   |                                                              | 1                            | 18                                                                                       |  |
| -42.4'   |              |                            | Silty, lean clay, trace of fine sand, no gravel.                                                 |                                                              |                              | 60                                                                                       |  |
|   | 45           |                            |                                                                                                  |                                                              | 2                            | 68                                                                                       |  |
|   |              |                            |                                                                                                  |                                                              |                              | 54                                                                                       |  |
| -48.4'   |              |                            |                                                                                                  |                                                              | 3                            | 73                                                                                       |  |
|   | 50           |                            | (SC) Dark grey, fine clayey SAND. Some silt, trace of mica.                                      |                                                              |                              | 80                                                                                       |  |
|   |              |                            |                                                                                                  |                                                              |                              | 83                                                                                       |  |
|   | 55           |                            |                                                                                                  |                                                              | 4                            | 78                                                                                       |  |
|   |              |                            |                                                                                                  |                                                              |                              | 100/0.9                                                                                  |  |
|   |              |                            |                                                                                                  |                                                              |                              | 100/0.9                                                                                  |  |
|   |              |                            |                                                                                                  |                                                              |                              | 52                                                                                       |  |
| -60.4'   | 60           |                            |                                                                                                  |                                                              | 5                            | 31                                                                                       |  |
|   |              |                            | Bottom of Boring 60.4'                                                                           |                                                              |                              | BLOWS PER FOOT:                                                                          |  |
|   |              |                            | NOTE: Soils visually field classified in accordance with the Unified Soil Classification System. |                                                              |                              | Number required to drive 1 1/4" I.D. split spoon w/140 lb. hammer falling 30".           |  |

|                                                                                                  |       |                         |                                                                       |                                                                                                  |                       |                                                                               |  |
|--------------------------------------------------------------------------------------------------|-------|-------------------------|-----------------------------------------------------------------------|--------------------------------------------------------------------------------------------------|-----------------------|-------------------------------------------------------------------------------|--|
| Hole No. SM-10U                                                                                  |       |                         |                                                                       |                                                                                                  |                       |                                                                               |  |
| DRILLING LOG                                                                                     |       | DIVISION SOUTH ATLANTIC |                                                                       | INSTALLATION SAVANNAH, GA.                                                                       |                       | SHEET 1 OF 1 SHEETS                                                           |  |
| 1. PROJECT SAVANNAH HARBOR DEEPENING                                                             |       |                         |                                                                       | 10. SIZE AND TYPE OF BIT 1 1/2" splitspoon, 5/2" fish tail                                       |                       |                                                                               |  |
| 2. LOCATION (Coordinates or Station) X-819697 Y-773405 GA. EAST                                  |       |                         |                                                                       | 11. DATUM FOR ELEVATION SHOWN (TBM or MSL) MLW                                                   |                       |                                                                               |  |
| 3. DRILLING AGENCY SAVANNAH DISTRICT                                                             |       |                         |                                                                       | 12. MANUFACTURER'S DESIGNATION OF DRILL FAILING 314                                              |                       |                                                                               |  |
| 4. HOLE NO. (As shown on drawing title and file number) SH-180                                   |       |                         |                                                                       | 13. TOTAL NO. OF OVER-BURDEN SAMPLES TAKEN                                                       |                       | 13. DISTURBED 5 UNDISTURBED 0                                                 |  |
| 5. NAME OF DRILLER DAVID JUSTISS                                                                 |       |                         |                                                                       | 14. TOTAL NUMBER CORE BOXES                                                                      |                       | 0                                                                             |  |
| 6. DIRECTION OF HOLE [X] VERTICAL [ ] INCLINED _____ DEG. FROM VERT.                             |       |                         |                                                                       | 15. ELEVATION GROUND WATER                                                                       |                       | N/A                                                                           |  |
| 7. THICKNESS OF OVERBURDEN 60.9' (Water 42.9')                                                   |       |                         |                                                                       | 16. DATE HOLE                                                                                    |                       | 16. STARTED 5 DEC 91 COMPLETED 5 DEC 91                                       |  |
| 8. DEPTH DRILLED INTO ROCK 0.0'                                                                  |       |                         |                                                                       | 17. ELEVATION TOP OF HOLE                                                                        |                       | 0.0'                                                                          |  |
| 9. TOTAL DEPTH OF HOLE 60.9'                                                                     |       |                         |                                                                       | 18. TOTAL CORE RECOVERY FOR BORING                                                               |                       | N/A %                                                                         |  |
|                                                                                                  |       |                         |                                                                       | 19. SIGNATURE OF INSPECTOR JAMES ARTHUR, P.G.                                                    |                       |                                                                               |  |
| ELEVATION                                                                                        | DEPTH | LEGEND                  | CLASSIFICATION OF MATERIALS (Description)                             | % CORE RECOVERY                                                                                  | BOX OR SAMPLE NO. JAR | REMARKS (Drilling time, water loss, depth of weathering, etc. if significant) |  |
| 0+0                                                                                              | 0+    |                         |                                                                       |                                                                                                  |                       | BLOWS                                                                         |  |
|                                                                                                  |       |                         | Water                                                                 |                                                                                                  |                       | Scale change at 40.0'. Set 6" diameter casing by own weight to 43.5'.         |  |
|                                                                                                  | 40    |                         | Bottom of Harbor 42.9'                                                |                                                                                                  |                       |                                                                               |  |
| -42.9'                                                                                           |       |                         |                                                                       |                                                                                                  | 1                     | 20                                                                            |  |
|                                                                                                  | 45    |                         | (CH) Dark olive-grey, fat CLAY. Trace of silt & mica                  |                                                                                                  |                       | 33                                                                            |  |
| -47.4'                                                                                           |       |                         |                                                                       |                                                                                                  | 2                     | 33                                                                            |  |
|                                                                                                  | 50    |                         | Dark olive grey to grey, some silt.                                   |                                                                                                  |                       | 60                                                                            |  |
| -51.9'                                                                                           |       |                         |                                                                       |                                                                                                  | 3                     | 55                                                                            |  |
|                                                                                                  | 55    |                         | (CL) Dark olive grey, silty lean CLAY. Trace of fine sand & mica.     |                                                                                                  |                       | 60                                                                            |  |
| -56.4'                                                                                           |       |                         |                                                                       |                                                                                                  | 4                     | 90                                                                            |  |
|                                                                                                  | 60    |                         | (CH) Dark olive-grey, fat CLAY. Some silt, trace of fine sand & mica. |                                                                                                  |                       | 70                                                                            |  |
| -60.9'                                                                                           |       |                         |                                                                       |                                                                                                  | 5                     | 86                                                                            |  |
|                                                                                                  |       |                         | Bottom of Boring 60.9'                                                |                                                                                                  |                       | 96                                                                            |  |
| NOTE: Soils visually field classified in accordance with the Unified Soil Classification System. |       |                         |                                                                       | BLOWS PER FOOT:<br>Number required to drive 1 1/2" I.D. splitspoon w/140 lb. hammer falling 30". |                       |                                                                               |  |



hole no. SM-101

| DRILLING LOG   |       | DIVISION<br>SOUTH ATLANTIC |                                                                                                  | INSTALLATION<br>SAVANNAH, GA.                                                  |                   | SHEET 1<br>OF 1 SHEETS                                                                           |  |
|---|-------|----------------------------|--------------------------------------------------------------------------------------------------|--------------------------------------------------------------------------------|-------------------|--------------------------------------------------------------------------------------------------|--|
| 1. PROJECT<br>SAVANNAH HARBOR DEEPENING                                                                                      |       |                            |                                                                                                  | 10. SIZE AND TYPE OF BIT<br>1 1/4"spitspoon, 5 1/2" Fishtail                   |                   |                                                                                                  |  |
| 2. LOCATION (Coordinates or Station)<br>X-819823 Y-772822 GA. EAST                                                           |       |                            |                                                                                                  | 11. DATUM FOR ELEVATION SHOWN (TBM or MSL)<br>MLW                              |                   |                                                                                                  |  |
| 3. DRILLING AGENCY<br>SAVANNAH DISTRICT                                                                                      |       |                            |                                                                                                  | 12. MANUFACTURER'S DESIGNATION OF DRILL<br>FALLING 314                         |                   |                                                                                                  |  |
| 4. HOLE NO. (As shown on drawing title and file number)<br>SH-181                                                            |       |                            |                                                                                                  | 13. TOTAL NO. OF OVER-BURDEN SAMPLES TAKEN<br>DISTURBED : 5<br>UNDISTURBED : 0 |                   |                                                                                                  |  |
| 5. NAME OF DRILLER<br>DAVID JUSTISS                                                                                          |       |                            |                                                                                                  | 14. TOTAL NUMBER CORE BOXES<br>0                                               |                   |                                                                                                  |  |
| 6. DIRECTION OF HOLE<br><input checked="" type="checkbox"/> VERTICAL <input type="checkbox"/> INCLINED _____ DEG. FROM VERT. |       |                            |                                                                                                  | 15. ELEVATION GROUND WATER<br>N/A                                              |                   |                                                                                                  |  |
| 7. THICKNESS OF OVERBURDEN<br>60.1' (Water 42.1')                                                                            |       |                            |                                                                                                  | 16. DATE HOLE<br>STARTED : 3 FEB 92<br>COMPLETED : 3 FEB 92                    |                   |                                                                                                  |  |
| 8. DEPTH DRILLED INTO ROCK<br>0.0'                                                                                           |       |                            |                                                                                                  | 17. ELEVATION TOP OF HOLE<br>0.0'                                              |                   |                                                                                                  |  |
| 9. TOTAL DEPTH OF HOLE<br>60.1'                                                                                              |       |                            |                                                                                                  | 18. TOTAL CORE RECOVERY FOR BORING<br>N/A                                      |                   |                                                                                                  |  |
|   |       |                            |                                                                                                  | 19. SIGNATURE OF INSPECTOR<br>JAMES ARTHUR, P.G.                               |                   |                                                                                                  |  |
| ELEVATION   | DEPTH | LEGEND                     | CLASSIFICATION OF MATERIALS<br>(Description)                                                     | % CORE RECOVERY                                                                | BOX OR SAMPLE NO. | REMARKS<br>(Drilling time, water loss, depth of weathering, etc. if significant)                 |  |
| 0.0'   | 0     | *                          |                                                                                                  |                                                                                | JAR               | BLOWS                                                                                            |  |
|   |       |                            | Water                                                                                            |                                                                                |                   | Scale change at 40.0'.<br>Set 6" diameter casing by own weight to 43.1'.                         |  |
| -42.1'   | 40    |                            | Bottom of Harbor 42.1'                                                                           |                                                                                |                   |                                                                                                  |  |
|   |       |                            | (CL) Dark grey, silty, lean CLAY.<br>Trace of fine sand.                                         |                                                                                | 1                 | 2                                                                                                |  |
|   | 45    |                            |                                                                                                  |                                                                                |                   | Weight of rods drove spitspoon from 42.1' to 43.2'.                                              |  |
| -46.6'   |       |                            |                                                                                                  |                                                                                | 2                 | 16                                                                                               |  |
|   |       |                            | Lean clay, some silt & fine sand.                                                                |                                                                                |                   | 22                                                                                               |  |
|   | 50    |                            |                                                                                                  |                                                                                |                   | 36                                                                                               |  |
| -51.1'   |       |                            |                                                                                                  |                                                                                | 3                 | 54                                                                                               |  |
|   |       |                            | (SC) Dark grey, fine clayey SAND.<br>Some silt.                                                  |                                                                                |                   | 44                                                                                               |  |
|   | 55    |                            |                                                                                                  |                                                                                |                   | 66                                                                                               |  |
|   |       |                            |                                                                                                  |                                                                                | 4                 | 50                                                                                               |  |
|   | 60    |                            |                                                                                                  |                                                                                |                   | 48                                                                                               |  |
| -60.1'   |       |                            |                                                                                                  |                                                                                | 5                 | 56                                                                                               |  |
|   |       |                            |                                                                                                  |                                                                                |                   | 56                                                                                               |  |
|   | 30    |                            | Bottom of Boring 60.1'                                                                           |                                                                                |                   | 62                                                                                               |  |
|   |       |                            | NOTE: Soils visually field classified in accordance with the Unified Soil Classification System. |                                                                                |                   | BLOWS PER FOOT:<br>Number required to drive 1 1/4" I.D. spitspoon w/ 140 lb. hammer falling 30". |  |

Hole No. SM-102

| DRILLING LOG   |             | VISION<br>SOUTH ATLANTIC |                                                           | INSTALLATION<br>SAVANNAH, GA.                                                                     |                                | SHEET 1<br>OF 1 SHEETS                                                                    |  |
|---|-------------|--------------------------|-----------------------------------------------------------|---------------------------------------------------------------------------------------------------|--------------------------------|-------------------------------------------------------------------------------------------|--|
| 1. PROJECT<br>SAVANNAH HARBOR DEEPENING                                                                                      |             |                          |                                                           | 10. SIZE AND TYPE OF BIT<br>1 1/4" split spoon, 5/8" fishtail                                     |                                |                                                                                           |  |
| 2. LOCATION (Coordinates or Station)<br>X-820234 Y-772555 GA. EAST                                                           |             |                          |                                                           | 11. DATUM FOR ELEVATION SHOWN (TBM or MSL)<br>MLW                                                 |                                |                                                                                           |  |
| 3. DRILLING AGENCY<br>SAVANNAH DISTRICT                                                                                      |             |                          |                                                           | 12. MANUFACTURER'S DESIGNATION OF DRILL<br>FALLING 314                                            |                                |                                                                                           |  |
| 4. HOLE NO. (As shown on drawing title and file number)<br>SH-182                                                            |             |                          |                                                           | 13. TOTAL NO. OF OVER-BURDEN SAMPLES TAKEN                                                        |                                | 13. DISTURBED : 5<br>UNDISTURBED : 0                                                      |  |
| 5. NAME OF DRILLER<br>DAVID JUSTISS                                                                                          |             |                          |                                                           | 14. TOTAL NUMBER CORE BOXES<br>0                                                                  |                                |                                                                                           |  |
| 6. DIRECTION OF HOLE<br><input checked="" type="checkbox"/> VERTICAL <input type="checkbox"/> INCLINED _____ DEG. FROM VERT. |             |                          |                                                           | 15. ELEVATION GROUND WATER<br>N/A                                                                 |                                |                                                                                           |  |
| 7. THICKNESS OF OVERBURDEN<br>59.8' (Water 44.8')                                                                            |             |                          |                                                           | 16. DATE HOLE                                                                                     |                                | 16. STARTED : 5 DEC 91<br>COMPLETED : 5 DEC 91                                            |  |
| 8. DEPTH DRILLED INTO ROCK<br>0.0'                                                                                           |             |                          |                                                           | 17. ELEVATION TOP OF HOLE<br>0.0'                                                                 |                                |                                                                                           |  |
| 9. TOTAL DEPTH OF HOLE<br>59.8'                                                                                              |             |                          |                                                           | 18. TOTAL CORE RECOVERY FOR BORING<br>N/A %                                                       |                                |                                                                                           |  |
|   |             |                          |                                                           | 19. SIGNATURE OF INSPECTOR<br>JAMES ARTHUR, P.G.                                                  |                                |                                                                                           |  |
| ELEVATION<br>Q.0   | DEPTH<br>0. | LEGEND<br>c              | CLASSIFICATION OF MATERIALS<br>(Description)<br>d         | % CORE<br>RECOVERY<br>e                                                                           | BOX OR<br>SAMPLE<br>NO.<br>JAR | REMARKS<br>(Drilling time, water loss, depth of<br>weathering, etc., if significant)<br>f |  |
|   |             |                          | Water                                                     |                                                                                                   |                                | Scale change at 40.0'. Set 6" diameter casing by own weight to 44.8'.                     |  |
|   | 40          |                          | Bottom of Harbor 44.8'                                    |                                                                                                   |                                |                                                                                           |  |
| -44.8'   | 45          |                          | (CH) Dark olive-grey, fat CLAY. Trace of silt & mica.     |                                                                                                   | 1                              | 25                                                                                        |  |
|   |             |                          |                                                           |                                                                                                   |                                | 51                                                                                        |  |
| -49.3'   | 50          |                          | Some silt.                                                |                                                                                                   | 2                              | 68                                                                                        |  |
|   |             |                          |                                                           |                                                                                                   |                                | 52                                                                                        |  |
| -53.8'   |             |                          | (CL) Dark olive grey, silty lean CLAY. Trace of mica.     |                                                                                                   | 3                              | 52                                                                                        |  |
| -52.3'   |             |                          | Trace of fine sand.                                       |                                                                                                   |                                | 39                                                                                        |  |
| -55.3'   | 55          |                          | (CH) Dark olive-grey, fat CLAY. Some silt, trace of mica. |                                                                                                   | 4                              | 35                                                                                        |  |
|   |             |                          |                                                           |                                                                                                   |                                | 46                                                                                        |  |
| -59.8'   | 60          |                          | Bottom of Boring 59.8'                                    |                                                                                                   | 5                              | 44                                                                                        |  |
|   |             |                          |                                                           |                                                                                                   |                                | 45                                                                                        |  |
| NOTE: Soils visually field classified in accordance with the Unified Soil Classification System.                             |             |                          |                                                           | BLOWS PER FOOT:<br>Number required to drive 1 1/4" I.D. split spoon w/140 lb. hammer falling 30". |                                |                                                                                           |  |

Hole No. SH-183
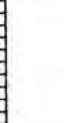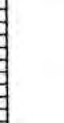
| DRILLING LOG   |               | DIVISION<br>SOUTH ATLANTIC                                                          | INSTALLATION<br>SAVANNAH, GA.                                                                    |                      | SHEET 1<br>OF 1 SHEETS |                                                                                                  |            |
|---|---------------|-------------------------------------------------------------------------------------|--------------------------------------------------------------------------------------------------|----------------------|------------------------|--------------------------------------------------------------------------------------------------|------------|
| 1. PROJECT<br>SAVANNAH HARBOR DEEPENING                                                                                      |               |                                                                                     | 10. SIZE AND TYPE OF BIT<br>1 1/2" splitspoon, 51/2" Fishtail                                    |                      |                        |                                                                                                  |            |
| 2. LOCATION (Coordinates or Station)<br>X=820368 Y=772006 GA. EAST                                                           |               |                                                                                     | 11. DATUM FOR ELEVATION SHOWN (TBW or MSL)<br>MLW                                                |                      |                        |                                                                                                  |            |
| 3. DRILLING AGENCY<br>SAVANNAH DISTRICT                                                                                      |               |                                                                                     | 12. MANUFACTURER'S DESIGNATION OF DRILL<br>FALING 314                                            |                      |                        |                                                                                                  |            |
| 4. HOLE NO. (As shown on drawing title and file number)<br>SH-183                                                            |               |                                                                                     | 13. TOTAL NO. OF OVER-BURDEN SAMPLES TAKEN<br>DISTURBED 5 UNDISTURBED 0                          |                      |                        |                                                                                                  |            |
| 5. NAME OF DRILLER<br>DAVID JUSTISS                                                                                          |               |                                                                                     | 14. TOTAL NUMBER CORE BOXES<br>0                                                                 |                      |                        |                                                                                                  |            |
| 6. DIRECTION OF HOLE<br><input checked="" type="checkbox"/> VERTICAL <input type="checkbox"/> INCLINED _____ DEG. FROM VERT. |               |                                                                                     | 15. ELEVATION GROUND WATER<br>N/A                                                                |                      |                        |                                                                                                  |            |
| 7. THICKNESS OF OVERBURDEN<br>59.5' (Water 41.5')                                                                            |               |                                                                                     | 16. DATE HOLE<br>STARTED 3 FEB 92 COMPLETED 3 FEB 92                                             |                      |                        |                                                                                                  |            |
| 8. DEPTH DRILLED INTO ROCK<br>0.0'                                                                                           |               |                                                                                     | 17. ELEVATION TOP OF HOLE<br>0.0'                                                                |                      |                        |                                                                                                  |            |
| 9. TOTAL DEPTH OF HOLE<br>59.5'                                                                                              |               |                                                                                     | 18. TOTAL CORE RECOVERY FOR BORING<br>N/A                                                        |                      |                        |                                                                                                  |            |
|   |               |                                                                                     | 19. SIGNATURE OF INSPECTOR<br>JAMES ARTHUR, P.G.                                                 |                      |                        |                                                                                                  |            |
| ELEVATION<br>0.0'   | DEPTH<br>0.0' | LEGEND<br>c                                                                         | CLASSIFICATION OF MATERIALS<br>(Description)<br>d                                                | % CORE RECOVERY<br>e | BOX OR SAMPLE NO.<br>f | REMARKS<br>(Drilling time, water loss, depth of weathering, etc., if significant)<br>g           | BLOWS<br>h |
| -41.5'   | 40            |    | Water                                                                                            |                      |                        | Scale change at 40.0'.<br>Set 6" diameter casing by own weight to 41.6'.                         |            |
|   |               |                                                                                     | Bottom of Harbor 41.5'                                                                           |                      |                        |                                                                                                  |            |
| -59.5'   | 45            |   | (SC) Dark grey, fine clayey SAND. Some silt, trace of mica.                                      |                      | 1                      |                                                                                                  | 38         |
|   |               |                                                                                     |                                                                                                  |                      |                        |                                                                                                  | 35         |
|   |               |                                                                                     |                                                                                                  |                      |                        |                                                                                                  | 48         |
|   |               |                                                                                     |                                                                                                  |                      | 2                      |                                                                                                  | 36         |
|   |               |                                                                                     |                                                                                                  |                      |                        |                                                                                                  | 35         |
|   |               |                                                                                     |                                                                                                  |                      |                        |                                                                                                  | 34         |
|   |               |                                                                                     |                                                                                                  |                      | 3                      |                                                                                                  | 33         |
|   |               |                                                                                     |                                                                                                  |                      |                        |                                                                                                  | 35         |
|   |               |                                                                                     |                                                                                                  |                      |                        |                                                                                                  | 43         |
|   |               |                                                                                     |                                                                                                  |                      |                        |                                                                                                  | 39         |
| 60   | 50            |  |                                                                                                  |                      | 4                      |                                                                                                  | 42         |
|   |               |                                                                                     |                                                                                                  |                      |                        |                                                                                                  |            |
|   |               |                                                                                     |                                                                                                  |                      | 5                      |                                                                                                  | 41         |
|   |               |                                                                                     |                                                                                                  |                      |                        |                                                                                                  |            |
| 30   | 60            |  | Bottom of Boring 59.5'                                                                           |                      |                        | BLOWS PER FOOT:<br>Number required to drive 1 1/4" I.D. splitspoon w/140 lb. hammer falling 30". |            |
|   |               |                                                                                     | NOTE: Soils visually field classified in accordance with the Unified Soil Classification System. |                      |                        |                                                                                                  |            |

Hole No SH-184

| DRILLING LOG   |             | DIVISION<br>SOUTH ATLANTIC |                                                                                                  | INSTALLATION<br>SAVANNAH, GA.                            |                                | SHEET 1<br>OF 1 SHEETS                                                                          |    |  |
|---|-------------|----------------------------|--------------------------------------------------------------------------------------------------|----------------------------------------------------------|--------------------------------|-------------------------------------------------------------------------------------------------|----|--|
| 1. PROJECT<br>SAVANNAH HARBOR DEEPENING                                                                                      |             |                            |                                                                                                  | 10. SIZE AND TYPE OF BIT 1 1/2" spitspoon, 5/12" Fishell |                                |                                                                                                 |    |  |
| 2. LOCATION (Coordinates or Station)<br>X=820813 Y=771614 GA. EAST                                                           |             |                            |                                                                                                  | 11. DATUM FOR ELEVATION SHOWN (TBM or MSL)<br>MLW        |                                |                                                                                                 |    |  |
| 3. DRILLING AGENCY<br>SAVANNAH DISTRICT                                                                                      |             |                            |                                                                                                  | 12. MANUFACTURER'S DESIGNATION OF DRILL<br>FALLING 314   |                                |                                                                                                 |    |  |
| 4. HOLE NO. (As shown on drawing title and file number)<br>SH-184                                                            |             |                            |                                                                                                  | 13. TOTAL NO. OF OVER-BURDEN SAMPLES TAKEN               |                                | DISTURBED : UNDISTURBED :<br>6 : 0                                                              |    |  |
| 5. NAME OF DRILLER<br>DAVID JUSTISS                                                                                          |             |                            |                                                                                                  | 14. TOTAL NUMBER CORE BOXES 0                            |                                |                                                                                                 |    |  |
| 6. DIRECTION OF HOLE<br><input checked="" type="checkbox"/> VERTICAL <input type="checkbox"/> INCLINED _____ DEG. FROM VERT. |             |                            |                                                                                                  | 15. ELEVATION GROUND WATER N/A                           |                                |                                                                                                 |    |  |
| 7. THICKNESS OF OVERBURDEN 60.9' (Water 42.9')                                                                               |             |                            |                                                                                                  | 16. DATE HOLE                                            |                                | STARTED : COMPLETED :<br>30 JAN 92 : 30 JAN 92                                                  |    |  |
| 8. DEPTH DRILLED INTO ROCK 0.0'                                                                                              |             |                            |                                                                                                  | 17. ELEVATION TOP OF HOLE 0.0'                           |                                |                                                                                                 |    |  |
| 9. TOTAL DEPTH OF HOLE 60.9'                                                                                                 |             |                            |                                                                                                  | 18. TOTAL CORE RECOVERY FOR BORING N/A %                 |                                |                                                                                                 |    |  |
|   |             |                            |                                                                                                  | 19. SIGNATURE OF INSPECTOR<br>JAMES ARTHUR, P.G.         |                                |                                                                                                 |    |  |
| ELEVATION<br>0.0'   | DEPTH<br>0' | LEGEND<br>s                | CLASSIFICATION OF MATERIALS<br>(Description)<br>s                                                | % CORE<br>RECOVER-<br>ERY                                | BOX OR<br>SAMPLE<br>NO.<br>JAR | REMARKS<br>(Drilling time, water loss, depth of<br>weathering, etc., if significant)<br>s       |    |  |
|   |             |                            | Water                                                                                            |                                                          |                                | Scale change at 40.0'.<br>Set 6" diameter casing by own<br>weight to 43.0'.                     |    |  |
|   | 40          |                            | Bottom of Harbor 42.9'                                                                           |                                                          |                                |                                                                                                 |    |  |
| -42.9'   | 45          |                            | (CL) Dark grey, lean CLAY. Some silt & fine sand, trace of mica.                                 |                                                          | 1                              | 33                                                                                              |    |  |
|   |             |                            |                                                                                                  |                                                          |                                |                                                                                                 | 41 |  |
|   |             |                            |                                                                                                  |                                                          |                                |                                                                                                 | 34 |  |
|   |             |                            |                                                                                                  |                                                          |                                | 2                                                                                               | 33 |  |
|   |             |                            |                                                                                                  |                                                          |                                |                                                                                                 | 47 |  |
|   |             |                            |                                                                                                  |                                                          |                                |                                                                                                 | 91 |  |
| -51.9'   | 50          |                            | (SC) Dark grey, fine clayey SAND. Some silt, trace of mica.                                      |                                                          | 3                              | 60                                                                                              |    |  |
| -54.9'   | 55          |                            | (CL) Dark grey, lean CLAY. Some fine sand.                                                       |                                                          | 4                              | 65                                                                                              |    |  |
| -57.9'   | 60          |                            | (SC) Dark grey, fine clayey SAND. Trace of silt.                                                 |                                                          | 5                              | 60                                                                                              |    |  |
| -60.9'   | 60          |                            | Olive-grey.                                                                                      |                                                          | 6                              | 46                                                                                              |    |  |
|   |             |                            | Bottom of Boring 60.9'                                                                           |                                                          |                                | 50                                                                                              |    |  |
|   | 30          |                            | NOTE: Soils visually field classified in accordance with the Unified Soil Classification System. |                                                          |                                | BLOWS PER FOOT:<br>Number required to drive 1 1/2" I.D. spitspoon w/140 lb. hammer falling 30". |    |  |

Hole No. SH-185

| DRILLING LOG   |              | DIVISION<br>SOUTH ATLANTIC |                                                   | INSTALLATION<br>SAVANNAH, GA.                                                                       |                                | SHEET 1<br>OF 1 SHEETS                                                              |       |
|---|--------------|----------------------------|---------------------------------------------------|---|--------------------------------|-------------------------------------------------------------------------------------|-------|
| 1. PROJECT<br>SAVANNAH HARBOR DEEPENING                                                                                      |              |                            |                                                   | 10. SIZE AND TYPE OF BIT<br>1 1/4" splitspoon, 5 1/2" fishtail                                      |                                |                                                                                     |       |
| 2. LOCATION (Coordinates or Station)<br>X-821329 Y-770794 GA. EAST                                                           |              |                            |                                                   | 11. DATUM FOR ELEVATION SHOWN (TBM or MSL)<br>MLW                                                   |                                |                                                                                     |       |
| 3. DRILLING AGENCY<br>SAVANNAH DISTRICT                                                                                      |              |                            |                                                   | 12. MANUFACTURER'S DESIGNATION OF DRILL<br>FALING 314                                               |                                |                                                                                     |       |
| 4. HOLE NO. (As shown on drawing title and file number)<br>SH-185                                                            |              |                            |                                                   | 13. TOTAL NO. OF OVER-BURDEN SAMPLES TAKEN<br>DISTURBED : 5<br>UNDISTURBED : 0                      |                                |                                                                                     |       |
| 5. NAME OF DRILLER<br>DAVID JUSTISS                                                                                          |              |                            |                                                   | 14. TOTAL NUMBER CORE BOXES<br>0                                                                    |                                |                                                                                     |       |
| 6. DIRECTION OF HOLE<br><input checked="" type="checkbox"/> VERTICAL <input type="checkbox"/> INCLINED _____ DEG. FROM VERT. |              |                            |                                                   | 15. ELEVATION GROUND WATER N/A                                                                      |                                |                                                                                     |       |
| 7. THICKNESS OF OVERBURDEN<br>60.3' (Water 43.8')                                                                            |              |                            |                                                   | 16. DATE MOLE<br>STARTED : 24 JAN 92<br>COMPLETED : 24 JAN 92                                       |                                |                                                                                     |       |
| 8. DEPTH DRILLED INTO ROCK 0.0'                                                                                              |              |                            |                                                   | 17. ELEVATION TOP OF HOLE<br>0.0'                                                                   |                                |                                                                                     |       |
| 9. TOTAL DEPTH OF HOLE 60.3'                                                                                                 |              |                            |                                                   | 18. TOTAL CORE RECOVERY FOR BORING<br>N/A                                                           |                                |                                                                                     |       |
|   |              |                            |                                                   | 19. SIGNATURE OF INSPECTOR<br>JAMES ARTHUR, P.G.                                                    |                                |                                                                                     |       |
| ELEVATION<br>0=0'   | DEPTH<br>0 = | LEGEND<br>c                | CLASSIFICATION OF MATERIALS<br>(Description)<br>a | % CORE<br>RECOV-<br>ERY                                                                             | BOX OR<br>SAMPLE<br>NO.<br>JNR | REMARKS<br>(Drilling time, water loss, depth of<br>weathering, etc. if significant) | BLOWS |
|   |              |                            | Water                                             |   |                                | Scale change at 40.0'.<br>Set 6" diameter casing by own<br>weight to 44.2'.         |       |
|   | 40           |                            | Bottom of Harbor 43.8'                            |   |                                |                                                                                     |       |
|   | 45           |                            | (SM) Olive-grey, fine silty SAND. Some clay.      |   | 1                              |                                                                                     | 30    |
|   | 46.8'        |                            | (SC) Olive-grey, fine clayey SAND. Some silt.     |   | 2                              |                                                                                     | 54    |
|   | 48.3'        |                            | Olive-grey to grey, trace of mica.                |   |                                |                                                                                     | 44    |
|   | 50           |                            |                                                   |   | 3                              |                                                                                     | 49    |
|   | 55           |                            |                                                   |   |                                |                                                                                     | 36    |
|   | 55           |                            |                                                   |   | 4                              |                                                                                     | 36    |
|   | 55           |                            |                                                   |   |                                |                                                                                     | 47    |
|   | 55           |                            |                                                   |   | 5                              |                                                                                     | 45    |
|   | 55           |                            |                                                   |   |                                |                                                                                     | 46    |
|   | 55           |                            |                                                   |   |                                |                                                                                     | 40    |
|   | 60           |                            | Bottom of Boring 60.3'                            |   |                                |                                                                                     | 37    |
|   | 60.3'        |                            |                                                   |   |                                |                                                                                     |       |
| NOTE: Soils visually field classified in accordance with the Unified Soil Classification System.                             |              |                            |                                                   | BLOWS PER FOOT:<br>Number required to drive 1 3/8" I.D.<br>splitspoon w/140 lb. hammer falling 30". |                                |                                                                                     |       |



MOLE NO. 307-100

|   |            |                          |                                                                                                  |                                                           |                                |   |  |
|---|------------|--------------------------|--------------------------------------------------------------------------------------------------|-----------------------------------------------------------|--------------------------------|---|--|
| DRILLING LOG   |            | VISION<br>SOUTH ATLANTIC |                                                                                                  | INSTALLATION<br>VANNAH, GA.                               |                                | SHEET 1<br>OF 1 SHEETS                                                                                           |  |
| 1. PROJECT<br>SAVANNAH HARBOR DEEPENING                                                                                      |            |                          |                                                                                                  | 10. SIZE AND TYPE OF BIT 1 1/2" splitspoon, 5/2" fishtail |                                |   |  |
| 2. LOCATION (Coordinates or Station)<br>X-822019 Y-770017 GA. EAST                                                           |            |                          |                                                                                                  | 11. DATUM FOR ELEVATION SHOWN (TBM or MSL)<br>MLW         |                                |   |  |
| 3. DRILLING AGENCY<br>SAVANNAH DISTRICT                                                                                      |            |                          |                                                                                                  | 12. MANUFACTURER'S DESIGNATION OF DRILL<br>FALLING 314    |                                |   |  |
| 4. HOLE NO. (As shown on drawing title and file number)<br>SH-186                                                            |            |                          |                                                                                                  | 13. TOTAL NO. OF OVER-BURDEN SAMPLES TAKEN                |                                | DISTURBED<br>7<br>UNDISTURBED<br>0                                                                               |  |
| 5. NAME OF DRILLER<br>DAVID JUSTISS                                                                                          |            |                          |                                                                                                  | 14. TOTAL NUMBER CORE BOXES<br>0                          |                                |   |  |
| 6. DIRECTION OF HOLE<br><input checked="" type="checkbox"/> VERTICAL <input type="checkbox"/> INCLINED _____ DEG. FROM VERT. |            |                          |                                                                                                  | 15. ELEVATION GROUND WATER N/A                            |                                |   |  |
| 7. THICKNESS OF OVERBURDEN 60.8' (Water 37.7')                                                                               |            |                          |                                                                                                  | 16. DATE HOLE                                             |                                | STARTED<br>10 JAN 92<br>COMPLETED<br>10 JAN 92                                                                   |  |
| 8. DEPTH DRILLED INTO ROCK 0.0'                                                                                              |            |                          |                                                                                                  | 17. ELEVATION TOP OF HOLE 0.0'                            |                                |   |  |
| 9. TOTAL DEPTH OF HOLE 60.8'                                                                                                 |            |                          |                                                                                                  | 18. TOTAL CORE RECOVERY FOR BORING N/A                    |                                |   |  |
|   |            |                          |                                                                                                  | 19. SIGNATURE OF INSPECTOR<br>JAMES ARTHUR, P.G.          |                                |   |  |
| ELEVATION<br>0+0'   | DEPTH<br>0 | LEGEND<br>=              | CLASSIFICATION OF MATERIALS<br>(Description)<br>a                                                | % CORE<br>RECOV-<br>ERY                                   | BOX OR<br>SAMPLE<br>NO.<br>JAR | REMARKS<br>(Drilling time, water loss, depth of<br>weathering, etc. If significant)<br>g                         |  |
|   |            |                          | Water                                                                                            |                                                           |                                |   |  |
|   | 35         |                          | Bottom of Harbor 37.7'                                                                           |                                                           |                                |   |  |
| -37.7'   |            |                          | (Mf) Dark grey to black, clayey SILT.                                                            |                                                           | 1                              | Weight of rods drove splitspoon from 37.7' to 44.3'. Jar 2 taken from material change at approx. 44.0' to 44.3'. |  |
|   | 40         |                          |                                                                                                  |                                                           |                                |   |  |
| -44.0'   |            |                          | (Ch) Dark olive-grey, fat CLAY.                                                                  |                                                           | 2                              |   |  |
| -44.3'   |            |                          | (SM) Olive-grey, fine, silty SAND. Some clay.                                                    |                                                           | 3                              |   |  |
|   | 45         |                          |                                                                                                  |                                                           |                                |   |  |
|   |            |                          | (SC) Dark grey, fine clayey SAND. Some silt.                                                     |                                                           | 4                              |   |  |
| -48.8'   |            |                          |                                                                                                  |                                                           |                                |   |  |
|   | 50         |                          |                                                                                                  |                                                           |                                |   |  |
|   |            |                          | (CL) Dark grey, silty, lean CLAY. Some fine sand, trace of mica.                                 |                                                           | 5                              |   |  |
| -54.8'   |            |                          | Trace of fine sand.                                                                              |                                                           | 6                              |   |  |
|   | 55         |                          |                                                                                                  |                                                           |                                |   |  |
|   |            |                          |                                                                                                  |                                                           |                                |   |  |
|   | 60         |                          |                                                                                                  |                                                           | 7                              |   |  |
| -60.8'   |            |                          | Bottom of Boring 60.8'                                                                           |                                                           |                                |   |  |
|   |            |                          | NOTE: Soils visually field classified in accordance with the Unified Soil Classification System. |                                                           |                                | BLOWS PER FOOT:<br>Number required to drive 1 1/2" I.D. splitspoon w/140 lb. hammer falling 30".                 |  |

Hole No. SM-107

| DRILLING LOG   |               | DIVISION<br>SOUTH ATLANTIC |                                                           | INSTALLATION<br>SAVANNAH, GA.                                                                    |                              | SHEET 1<br>Of 1 SHEETS                                                                    |            |
|---|---------------|----------------------------|-----------------------------------------------------------|--------------------------------------------------------------------------------------------------|------------------------------|-------------------------------------------------------------------------------------------|------------|
| 1. PROJECT<br>SAVANNAH HARBOR DEEPENING                                                                                      |               |                            |                                                           | 10. SIZE AND TYPE OF BIT<br>1 1/4" SPLITSPOON, 5/8" FISHTAIL                                     |                              |                                                                                           |            |
| 2. LOCATION (Coordinates or Station)<br>X=822920 Y=768856 GA. EAST                                                           |               |                            |                                                           | 11. DATUM FOR ELEVATION SHOWN (TBM or MSL)<br>MLW                                                |                              |                                                                                           |            |
| 3. DRILLING AGENCY<br>SAVANNAH DISTRICT                                                                                      |               |                            |                                                           | 12. MANUFACTURER'S DESIGNATION OF DRILL<br>Failing 314                                           |                              |                                                                                           |            |
| 4. HOLE NO. (As shown on drawing title and file number)<br>SH-187                                                            |               |                            |                                                           | 13. TOTAL NO. OF OVER-BURDEN SAMPLES TAKEN<br>DISTURBED : 7<br>UNDISTURBED : 0                   |                              |                                                                                           |            |
| 5. NAME OF DRILLER<br>DAVID JUSTISS                                                                                          |               |                            |                                                           | 14. TOTAL NUMBER CORE BOXES<br>0                                                                 |                              |                                                                                           |            |
| 6. DIRECTION OF HOLE<br><input checked="" type="checkbox"/> VERTICAL <input type="checkbox"/> INCLINED _____ DEG. FROM VERT. |               |                            |                                                           | 15. ELEVATION GROUND WATER<br>N/A                                                                |                              |                                                                                           |            |
| 7. THICKNESS OF OVERBURDEN<br>60.1' (Water 36.1')                                                                            |               |                            |                                                           | 16. DATE HOLE<br>STARTED : 19 NOV 91<br>COMPLETED : 19 NOV 91                                    |                              |                                                                                           |            |
| 8. DEPTH DRILLED INTO ROCK<br>0.0'                                                                                           |               |                            |                                                           | 17. ELEVATION TOP OF HOLE<br>0.0'                                                                |                              |                                                                                           |            |
| 9. TOTAL DEPTH OF HOLE<br>60.1'                                                                                              |               |                            |                                                           | 18. TOTAL CORE RECOVERY FOR BORING<br>N/A                                                        |                              |                                                                                           |            |
|   |               |                            |                                                           | 19. SIGNATURE OF INSPECTOR<br>JAMES ARTHUR, P.G.                                                 |                              |                                                                                           |            |
| ELEVATION<br>0.0'   | DEPTH<br>0.0' | LEGEND<br>c                | CLASSIFICATION OF MATERIALS<br>(Description)<br>d         | % CORE<br>RECOV-<br>ERY<br>e                                                                     | BOX OR<br>SAMPLE<br>NO.<br>f | REMARKS<br>(Drilling time, water loss, depth of<br>weathering, etc., if significant)<br>g | BLOWS<br>h |
| -36.1'   | 35            |                            | Water<br>Bottom of Harbor 36.1'                           |                                                                                                  |                              | Scale change at 35.0'. Set 6" diameter casing by own weight to 41.5'.                     |            |
| -41.1'   | 40            |                            | (MH) Dark grey to black, clayey SILT.<br>Very wet & soft. |                                                                                                  | 1                            | Weight of rods drove splitspoon from 36.1' to 41.1'.                                      | 0          |
| -43.6'   | 45            |                            | (SM) Olive-grey, fine, silty SAND.<br>Trace of clay.      |                                                                                                  | 2                            | Added hammer and drove from 41.1' to 42.1' with 12 blows.                                 | 12         |
| -48.1'   | 50            |                            | (SC) Greenish-grey, fine clayey SAND.<br>Some silt.       |                                                                                                  | 3                            |                                                                                           | 22         |
| -51.1'   | 55            |                            | (CH) Greenish-grey, fat CLAY.<br>Trace of fine sand.      |                                                                                                  | 4                            |                                                                                           | 35         |
|   |               |                            | Some fine sand.                                           |                                                                                                  | 5                            |                                                                                           | 32         |
|   |               |                            |                                                           |                                                                                                  | 6                            |                                                                                           | 68         |
|   |               |                            |                                                           |                                                                                                  | 7                            |                                                                                           | 100/0 9    |
| -60.1'   | 60            |                            | Bottom of Boring 60.1'                                    |                                                                                                  |                              |                                                                                           | 24         |
| NOTE: Soils visually field classified in accordance with the Unified Soil Classification System.                             |               |                            |                                                           | BLOWS PER FOOT:<br>Number required to drive 1 1/4" I.D. splitspoon w/140 lb. hammer falling 30"; |                              |                                                                                           |            |

Hole No. SH-100

| DRILLING LOG   |             | VISION<br>SOUTH ATLANTIC |   | INSTALLATION<br>SAVANNAH, GA.                             |                                | SHEET 1<br>OF 1 SHEETS                                                                              |  |
|---|-------------|--------------------------|---|-----------------------------------------------------------|--------------------------------|---|--|
| 1. PROJECT<br>SAVANNAH HARBOR DEEPENING                                                                                      |             |                          |   | 10. SIZE AND TYPE OF BIT 1 1/2" splitspoon, 5/2" fishtail |                                |   |  |
| 2. LOCATION (Coordinates or Station)<br>X=823361 Y=768567 GA. EAST                                                           |             |                          |   | 11. DATUM FOR ELEVATION SHOWN (TBM or WSL)<br>MLW         |                                |   |  |
| 3. DRILLING AGENCY<br>SAVANNAH DISTRICT                                                                                      |             |                          |   | 12. MANUFACTURER'S DESIGNATION OF DRILL<br>FALLING 314    |                                |   |  |
| 4. HOLE NO. (As shown on drawing title and file number)<br>SH-188                                                            |             |                          |   | 13. TOTAL NO. OF OVER-BURDEN SAMPLES TAKEN                |                                | DISTURBED : 5<br>UNDISTURBED : 0                                                                    |  |
| 5. NAME OF DRILLER<br>DAVID JUSTISS                                                                                          |             |                          |   | 14. TOTAL NUMBER CORE BOXES                               |                                | 0                                                                                                   |  |
| 6. DIRECTION OF HOLE<br><input checked="" type="checkbox"/> VERTICAL <input type="checkbox"/> INCLINED _____ DEG. FROM VERT. |             |                          |   | 15. ELEVATION GROUND WATER                                |                                | N/A                                                                                                 |  |
| 7. THICKNESS OF OVERBURDEN 50.0' (Water 41.0')                                                                               |             |                          |   | 16. DATE HOLE                                             |                                | STARTED : 15 JAN 92<br>COMPLETED : 15 JAN 92                                                        |  |
| 8. DEPTH DRILLED INTO ROCK 0.0'                                                                                              |             |                          |   | 17. ELEVATION TOP OF HOLE                                 |                                | 0.0'                                                                                                |  |
| 9. TOTAL DEPTH OF HOLE 50.0'                                                                                                 |             |                          |   | 18. TOTAL CORE RECOVERY FOR BORING                        |                                | N/A                                                                                                 |  |
|   |             |                          |   | 19. SIGNATURE OF INSPECTOR<br>JAMES ARTHUR, P.G.          |                                |   |  |
| ELEVATION<br>0.0'   | DEPTH<br>0' | LEGEND<br>c              | CLASSIFICATION OF MATERIALS<br>(Description)<br>d                                                      | % CORE<br>RECOVERY                                        | BOX OR<br>SAMPLE<br>NO.<br>JAR | REMARKS<br>(Drilling time, water loss, depth of<br>weathering, etc. If significant)<br>g            |  |
|   |             |                          | Water                                                                                                  |                                                           |                                | Scale change at 40.0'.<br>Set 6" diameter casing by own<br>weight to 42.3'.                         |  |
|   |             |                          | Bottom of Harbor 41.0'                                                                                 |                                                           |                                |   |  |
| -41.0'   |             |                          | (SM) Dark grey to black, coarse silty SAND.<br>Some clay.                                              |                                                           | 1                              |   |  |
| -42.2'   |             |                          | (SC) Olive, fine clayey SAND. Some silt.                                                               |                                                           | 2                              |   |  |
|   |             |                          |   |                                                           | 3                              | Weight of rods drove splitspoon<br>to 42.3'.                                                        |  |
|   |             |                          |   |                                                           |                                |   |  |
|   |             |                          |   |                                                           | 4                              |   |  |
|   |             |                          |   |                                                           |                                |   |  |
|   |             |                          |   |                                                           | 5                              |   |  |
| -50.0'   | 50          |                          | Bottom of Boring 50.0'                                                                                 |                                                           |                                |   |  |
|   |             |                          | NOTE: Soils visually field classified in<br>accordance with the Unified Soil Classification<br>System. |                                                           |                                | BLOWS PER FOOT:<br>Number required to drive 1 1/2" I.D.<br>splitspoon w/140 lb. hammer falling 30". |  |

HOLE NO. 37-109

| DRILLING LOG   |            | DIVISION<br>SOUTH ATLANTIC |                                                      | INSTALLATION<br>SAVANNAH, GA.                                                                   |                                | SHEET 1<br>OF 1 SHEETS   |       |
|---|------------|----------------------------|------------------------------------------------------|-------------------------------------------------------------------------------------------------|--------------------------------|---|-------|
| 1. PROJECT<br>SAVANNAH HARBOR DEEPENING                                                                                      |            |                            |                                                      | 10. SIZE AND TYPE OF BIT<br>1 1/2" spitspoon, 5/2" fishtail                                     |                                |   |       |
| 2. LOCATION (Coordinates or Station)<br>X=823634 Y=768168 GA. EAST                                                           |            |                            |                                                      | 11. DATUM FOR ELEVATION SHOWN (TBM or MSL)<br>MLW                                               |                                |   |       |
| 3. DRILLING AGENCY<br>SAVANNAH DISTRICT                                                                                      |            |                            |                                                      | 12. MANUFACTURER'S DESIGNATION OF DRILL<br>FALING 314                                           |                                |   |       |
| 4. HOLE NO. (As shown on drawing title and file number)<br>SH-189                                                            |            |                            |                                                      | 13. TOTAL NO. OF OVER-BURDEN SAMPLES TAKEN<br>DISTURBED: 5<br>UNDISTURBED: 0                    |                                |   |       |
| 5. NAME OF DRILLER<br>DAVID JUSTISS                                                                                          |            |                            |                                                      | 14. TOTAL NUMBER CORE BOXES<br>0                                                                |                                |   |       |
| 6. DIRECTION OF HOLE<br><input checked="" type="checkbox"/> VERTICAL <input type="checkbox"/> INCLINED _____ DEG. FROM VERT. |            |                            |                                                      | 15. ELEVATION GROUND WATER N/A                                                                  |                                |   |       |
| 7. THICKNESS OF OVERBURDEN<br>61.3' (Water 43.3')                                                                            |            |                            |                                                      | 16. DATE HOLE<br>STARTED: 22 JAN 92<br>COMPLETED: 22 JAN 92                                     |                                |   |       |
| 8. DEPTH DRILLED INTO ROCK 0.0'                                                                                              |            |                            |                                                      | 17. ELEVATION TOP OF HOLE<br>0.0'                                                               |                                |   |       |
| 9. TOTAL DEPTH OF HOLE 61.3'                                                                                                 |            |                            |                                                      | 18. TOTAL CORE RECOVERY FOR BORING N/A                                                          |                                |   |       |
|   |            |                            |                                                      | 19. SIGNATURE OF INSPECTOR<br>JAMES ARTHUR, P.G.                                                |                                |   |       |
| ELEVATION<br>0+0'   | DEPTH<br>0 | LEGEND<br>c                | CLASSIFICATION OF MATERIALS<br>(Description)<br>d    | % CORE<br>RECOV-<br>ERY                                                                         | BOX OR<br>SAMPLE<br>NO.<br>JNR | REMARKS<br>(Drilling time, water loss, depth of<br>weathering, etc., if significant)<br>g   | BLOWS |
|   |            |                            | Water                                                |                                                                                                 |                                | Scale change at 40.0'.<br>Set 5" diameter casing by own weight to 43.7'.   |       |
|   | 40         |                            | Bottom of Harbor 43.3'                               |                                                                                                 |                                |   |       |
| -43.3'   | 45         |                            | (SM) Olive-grey, fine silty SAND. Some clay.         |                                                                                                 | 1                              | Set spitspoon to 43.8' under own weight.   | 13    |
| -46.3'   |            |                            | Trace of large grained gravel, single grained.       |                                                                                                 | 2                              | No sample recovered from 46.3' to 47.8' on first attempt. Cont'd. without cleanout to 49.3'. Single large grain gravel 1" in diameter was recovered in this drive at 46.5'. Gravel was likely cause of the missed sample. | 52    |
| -47.8'   |            |                            |                                                      |                                                                                                 |                                |   | 37    |
| -50.8'   | 50         |                            | (CH) Dark olive-grey fat CLAY. Some silt. Some sand. |                                                                                                 | 3                              |   | 58    |
|   | 50         |                            |                                                      |                                                                                                 | 4                              |   | 29    |
|   |            |                            |                                                      |                                                                                                 | 5                              |   | 44    |
|   | 60         |                            |                                                      |                                                                                                 |                                |   | 46    |
|   |            |                            |                                                      |                                                                                                 |                                |   | 69    |
|   |            |                            |                                                      |                                                                                                 |                                |   | 63    |
|   |            |                            |                                                      |                                                                                                 |                                |   | 40    |
| -61.3'   |            |                            |                                                      |                                                                                                 |                                |   | 27    |
|   |            |                            | Bottom of Boring 61.3'                               |                                                                                                 |                                |   | 37    |
| NOTE: Soils visually field classified in accordance with the Unified Soil Classification System.                             |            |                            |                                                      | BLOWS PER FOOT:<br>Number required to drive 1 1/2" I.D. spitspoon w/140 lb. hammer falling 30". |                                |   |       |

| DRILLING LOG   |             | DIVISION<br>SOUTH ATLANTIC |   | INSTALLATION<br>AVANNAH, GA.                              |                                | SHEET 1<br>OF 1 SHEETS                                                                    |   |
|---|-------------|----------------------------|---|-----------------------------------------------------------|--------------------------------|-------------------------------------------------------------------------------------------|---|
| 1. PROJECT<br>SAVANNAH HARBOR DEEPENING                                                                                      |             |                            |   | 10. SIZE AND TYPE OF BIT 1 1/2" splitspoon, 5/8" fishtail |                                |                                                                                           |   |
| 2. LOCATION (Coordinates or Station)<br>X=823776 Y=767656 GA. EAST                                                           |             |                            |   | 11. DATUM FOR ELEVATION SHOWN (TBM or MSL)<br>MLW         |                                |                                                                                           |   |
| 3. DRILLING AGENCY<br>SAVANNAH DISTRICT                                                                                      |             |                            |   | 12. MANUFACTURER'S DESIGNATION OF DRILL<br>FALLING 314    |                                |                                                                                           |   |
| 4. HOLE NO. (As shown on drawing title and file number)<br>SH-190                                                            |             |                            |   | 13. TOTAL NO. OF OVER-BURDEN SAMPLES TAKEN                |                                | DISTURBED 6<br>UNDISTURBED 0                                                              |   |
| 5. NAME OF DRILLER<br>DAVID JUSTISS                                                                                          |             |                            |   | 14. TOTAL NUMBER CORE BOXES                               |                                | 0                                                                                         |   |
| 6. DIRECTION OF HOLE<br><input checked="" type="checkbox"/> VERTICAL <input type="checkbox"/> INCLINED _____ DEG. FROM VERT. |             |                            |   | 15. ELEVATION GROUND WATER N/A                            |                                |                                                                                           |   |
| 7. THICKNESS OF OVERBURDEN 50.3' (Water 39.4')                                                                               |             |                            |   | 16. DATE HOLE STARTED 15 JAN 92 COMPLETED 15 JAN 92       |                                |                                                                                           |   |
| 8. DEPTH DRILLED INTO ROCK 0.0'                                                                                              |             |                            |   | 17. ELEVATION TOP OF HOLE 0.0'                            |                                |                                                                                           |   |
| 9. TOTAL DEPTH OF HOLE 50.3'                                                                                                 |             |                            |   | 18. TOTAL CORE RECOVERY FOR BORING N/A %                  |                                |                                                                                           |   |
|   |             |                            |   | 19. SIGNATURE OF INSPECTOR<br>JAMES ARTHUR, P.G.          |                                |                                                                                           |   |
| ELEVATION<br>0±0'   | DEPTH<br>0± | LEGEND<br>c                | CLASSIFICATION OF MATERIALS<br>(Description)<br>g                                                      | % CORE<br>RECOVERY                                        | BOX OR<br>SAMPLE<br>NO.<br>JAN | REMARKS<br>(Drilling time, water loss, depth of<br>weathering, etc., if significant)<br>h |   |
|   |             |                            | Water                                                                                                  |                                                           |                                |                                                                                           | Scale change at 35.0'.<br>Set 6" diameter casing by own<br>weight to 42.0'.                         |
|   | 35          |                            |   |                                                           |                                |                                                                                           |   |
|   |             |                            | Bottom of Harbor 39.4'                                                                                 |                                                           |                                |                                                                                           |   |
|   | -39.4'      |                            | (UH) Very dark grey, clayey SILT.                                                                      |                                                           | 1                              |                                                                                           | Jar sample 2 taken at change of<br>material from approx. 42.5' to<br>42.8'. 0                       |
|   | -42.5'      |                            | (SC) Olive, fine clayey SAND. Trace<br>of wood particles.                                              |                                                           | 2                              |                                                                                           | Weight of rods drove splitspoon<br>from 39.4' to 42.8'. 16                                          |
|   | -42.8'      |                            |   |                                                           | 3                              |                                                                                           |   |
|   | 45          |                            | Some silt, no wood particles.                                                                          |                                                           |                                |                                                                                           |   |
|   | -45.8'      |                            |   |                                                           | 4                              |                                                                                           |   |
|   | -47.3'      |                            | (SM) Olive, fine silty SAND. Some clay.                                                                |                                                           |                                |                                                                                           |   |
|   |             |                            |   |                                                           | 5                              |                                                                                           |   |
|   | -50.3'      |                            | (SC) Olive, fine clayey SAND. Some silt.                                                               |                                                           | 6                              |                                                                                           |   |
|   | 50          |                            |   |                                                           |                                |                                                                                           |   |
|   |             |                            | Bottom of Boring 50.3'                                                                                 |                                                           |                                |                                                                                           |   |
|   |             |                            | NOTE: Soils visually field classified in<br>accordance with the Unified Soil Classification<br>System. |                                                           |                                |                                                                                           | BLOWS PER FOOT:<br>Number required to drive 1 1/2" I.D.<br>splitspoon w/140 lb. hammer falling 30". |

MOB NO. 37-191

| DRILLING LOG   |             | DIVISION<br>SOUTH ATLANTIC |   | INSTALLATION<br>SAVANNAH, GA.                                 |                                | SHEET 1<br>OF 1 SHEETS                                                                   |   |
|---|-------------|----------------------------|---|---------------------------------------------------------------|--------------------------------|------------------------------------------------------------------------------------------|---|
| 1. PROJECT<br>SAVANNAH HARBOR DEEPENING                                                                                      |             |                            |   | 10. SIZE AND TYPE OF BIT<br>1 3/8" spitspoon, 5 1/2" fishtail |                                |                                                                                          |   |
| 2. LOCATION (Coordinates or Station)<br>X-824153 Y-767289 GA. EAST                                                           |             |                            |   | 11. DATUM FOR ELEVATION SHOWN (TBM or MSL)<br>MLW             |                                |                                                                                          |   |
| 3. DRILLING AGENCY<br>SAVANNAH DISTRICT                                                                                      |             |                            |   | 12. MANUFACTURER'S DESIGNATION OF DRILL<br>FALLING 314        |                                |                                                                                          |   |
| 4. HOLE NO. (As shown on drawing title and file number)<br>SH-191                                                            |             |                            |   | 13. TOTAL NO. OF OVER-BURDEN SAMPLES TAKEN<br>7               |                                | DISTURBED<br>0                                                                           |   |
| 5. NAME OF DRILLER<br>DAVID JUSTISS                                                                                          |             |                            |   | 14. TOTAL NUMBER CORE BOXES<br>0                              |                                | UNDISTURBED<br>0                                                                         |   |
| 6. DIRECTION OF HOLE<br><input checked="" type="checkbox"/> VERTICAL <input type="checkbox"/> INCLINED _____ DEG. FROM VERT. |             |                            |   | 15. ELEVATION GROUND WATER<br>N/A                             |                                | 16. DATE HOLE<br>STARTED 22 JAN 92<br>COMPLETED 22 JAN 92                                |   |
| 7. THICKNESS OF OVERBURDEN<br>61.1' (Water 41.6')                                                                            |             |                            |   | 17. ELEVATION TOP OF HOLE<br>0.0'                             |                                | 18. TOTAL CORE RECOVERY FOR BORING<br>N/A                                                |   |
| 8. DEPTH DRILLED INTO ROCK<br>0.0'                                                                                           |             |                            |   | 19. SIGNATURE OF INSPECTOR<br>JAMES ARTHUR, P.G.              |                                |                                                                                          |   |
| 9. TOTAL DEPTH OF HOLE<br>61.1'                                                                                              |             |                            |   |                                                               |                                |                                                                                          |   |
| ELEVATION<br>0=0   | DEPTH<br>0= | LEGEND<br>c                | CLASSIFICATION OF MATERIALS<br>(Description)<br>d                                                      | % CORE<br>RECOVER-<br>ERY                                     | BOX OR<br>SAMPLE<br>NO.<br>JAR | REMARKS<br>(Drilling time, water loss, depth of<br>weathering, etc. if significant)<br>e |   |
|   |             |                            | Water                                                                                                  |                                                               |                                |                                                                                          |   |
|   | 40          |                            | Bottom of Harbor 41.6'                                                                                 |                                                               |                                |                                                                                          | Scale change at 40.0'.<br>Set 6" diameter casing by own weight<br>to 41.7'.                        |
|   | 45          |                            | (SM) Olive-grey, fine grained silty SAND.<br>Some clay.                                                |                                                               | 1                              |                                                                                          | 46                                                                                                 |
|   |             |                            |   |                                                               |                                |                                                                                          | 38                                                                                                 |
|   |             |                            |   |                                                               | 2                              |                                                                                          | 26                                                                                                 |
|   |             |                            |   |                                                               |                                |                                                                                          | 31                                                                                                 |
|   | 47.6'       |                            | (SC) Olive-grey, fine grained<br>clayey SAND. Some silt.                                               |                                                               | 3                              |                                                                                          | 38                                                                                                 |
|   | 49.1'       |                            | Dark olive-grey.                                                                                       |                                                               |                                |                                                                                          | 52                                                                                                 |
|   | 50          |                            |   |                                                               |                                |                                                                                          | 68                                                                                                 |
|   | 51.1'       |                            | (CH) Dark olive-grey, fat CLAY. Some silt.<br>Some sand.                                               |                                                               | 4                              |                                                                                          | 66                                                                                                 |
|   |             |                            |   |                                                               |                                |                                                                                          | 43                                                                                                 |
|   | 53.6'       |                            |   |                                                               | 5                              |                                                                                          | 69                                                                                                 |
|   | 55          |                            | (SC) Olive to dark olive-grey, fine clayey<br>SAND. Some silt.                                         |                                                               |                                |                                                                                          | 75                                                                                                 |
|   |             |                            |   |                                                               | 6                              |                                                                                          | 54                                                                                                 |
|   | 60          |                            |   |                                                               | 7                              |                                                                                          | 48                                                                                                 |
|   |             |                            |   |                                                               |                                |                                                                                          |   |
|   | 61.1'       |                            | Bottom of Boring 61.1'                                                                                 |                                                               |                                |                                                                                          |   |
|   |             |                            | NOTE: Soils visually field classified in<br>accordance with the Unified Soil Classification<br>System. |                                                               |                                |                                                                                          | BLOWS PER FOOT:<br>Number required to drive 1 3/8" I.D.<br>spitspoon w/140 lb. hammer falling 30". |

FIGURE 190. 011 101

| DRILLING LOG   |            | VISION<br>SOUTH ATLANTIC |   | INSTALLATION<br>SAVANNAH, GA.                                                  |                                | SHEET 1<br>OF 1 SHEETS                                                                                |  |
|---|------------|--------------------------|---|--------------------------------------------------------------------------------|--------------------------------|---|--|
| 1. PROJECT<br>SAVANNAH HARBOR DEEPENING                                                                                      |            |                          |   | 10. SIZE AND TYPE OF BIT 1 3/4" split spoon, 5/8" final                        |                                |   |  |
| 2. LOCATION (Coordinates or Station)<br>X=824153 Y=767289 GA. EAST                                                           |            |                          |   | 11. DATUM FOR ELEVATION SHOWN (TBW or NSL)<br>MLW                              |                                |   |  |
| 3. DRILLING AGENCY<br>SAVANNAH DISTRICT                                                                                      |            |                          |   | 12. MANUFACTURER'S DESIGNATION OF DRILL<br>FALLING 314                         |                                |   |  |
| 4. HOLE NO. (As shown on drawing title and file number)<br>SH-191                                                            |            |                          |   | 13. TOTAL NO. OF OVER-<br>BURDEN SAMPLES TAKEN :DISTURBED :UNDISTURBED<br>7 :0 |                                |   |  |
| 5. NAME OF DRILLER<br>DAVID JUSTISS                                                                                          |            |                          |   | 14. TOTAL NUMBER CORE BOXES 0                                                  |                                |   |  |
| 6. DIRECTION OF HOLE<br><input checked="" type="checkbox"/> VERTICAL <input type="checkbox"/> INCLINED _____ DEG. FROM VERT. |            |                          |   | 15. ELEVATION GROUND WATER N/A                                                 |                                |   |  |
| 7. THICKNESS OF OVERBURDEN 61.1' (Water 41.6')                                                                               |            |                          |   | 16. DATE HOLE :STARTED :COMPLETED<br>22 JAN 92 22 JAN 92                       |                                |   |  |
| 8. DEPTH DRILLED INTO ROCK 0.0'                                                                                              |            |                          |   | 17. ELEVATION TOP OF HOLE 0.0'                                                 |                                |   |  |
| 9. TOTAL DEPTH OF HOLE 61.1'                                                                                                 |            |                          |   | 18. TOTAL CORE RECOVERY FOR BORING N/A %                                       |                                |   |  |
|   |            |                          |   | 19. SIGNATURE OF INSPECTOR<br>JAMES ARTHUR, P.G.                               |                                |   |  |
| ELEVATION<br>0+0   | DEPTH<br>0 | LEGEND<br>c              | CLASSIFICATION OF MATERIALS<br>(Description)<br>d                                                      | % CORE<br>RECOV-<br>ERY                                                        | BOX OR<br>SAMPLE<br>NO.<br>JAR | REMARKS<br>(Drilling time, water loss, depth of<br>weathering, etc., if significant)<br>e BLOWS       |  |
|   |            |                          | Water                                                                                                  |                                                                                |                                | Scale change at 40.0'.<br>Set 5" diameter casing by own weight<br>to 41.7'.                           |  |
| -40   |            |                          | Bottom of Harbor 41.6'                                                                                 |                                                                                |                                |   |  |
| -41.6'   |            |                          | (SM) Olive-grey, fine grained silty SAND.<br>Some clay.                                                |                                                                                | 1                              | 46   |  |
|   |            |                          |   |                                                                                |                                | 38   |  |
| -45   |            |                          |   |                                                                                |                                | 26   |  |
| -47.6'   |            |                          | (SC) Olive-grey, fine grained<br>clayey SAND. Some silt.                                               |                                                                                | 2                              | 31   |  |
| -49.1'   |            |                          | Dark olive-grey.                                                                                       |                                                                                | 3                              | 38   |  |
| -50   |            |                          |   |                                                                                |                                | 52   |  |
| -51.1'   |            |                          | (CH) Dark olive-grey, fat CLAY. Some silt.<br>Some sand.                                               |                                                                                | 4                              | 68   |  |
| -53.6'   |            |                          |   |                                                                                |                                | 66   |  |
| -55   |            |                          | (SC) Olive to dark olive-grey, fine clayey<br>SAND. Some silt.                                         |                                                                                | 5                              | 43   |  |
|   |            |                          |   |                                                                                |                                | 69   |  |
|   |            |                          |   |                                                                                |                                | 75   |  |
| -60   |            |                          |   |                                                                                | 6                              | 54   |  |
|   |            |                          |   |                                                                                |                                | 48   |  |
| -61.1'   |            |                          | Bottom of Boring 61.1'                                                                                 |                                                                                | 7                              |   |  |
|   |            |                          | NOTE: Soils visually field classified in<br>accordance with the Unified Soil Classification<br>System. |                                                                                |                                | BLOWS PER FOOT:<br>Number required to drive 1 3/4" I.D.<br>split spoon w/ 140 lb. hammer falling 30". |  |

FD-100 (11-72)

| DRILLING LOG   |              | DIVISION<br>SOUTH ATLANTIC                                            |                                                                                                  | INSTALLATION<br>SAVANNAH, GA.                               |                                | SHEET 1<br>OF 1 SHEETS                                                                           |  |
|---|--------------|-----------------------------------------------------------------------|--------------------------------------------------------------------------------------------------|-------------------------------------------------------------|--------------------------------|--------------------------------------------------------------------------------------------------|--|
| 1. PROJECT<br>SAVANNAH HARBOR DEEPENING                                                                                      |              |                                                                       |                                                                                                  | 10. SIZE AND TYPE OF BIT 1 1/2" spoilspoon, 5 1/2" fishtail |                                |                                                                                                  |  |
| 2. LOCATION (Coordinates or Station)<br>X-824479 Y-766986 GA. EAST                                                           |              |                                                                       |                                                                                                  | 11. DATUM FOR ELEVATION SHOWN (FBW or MSL)<br>MLW           |                                |                                                                                                  |  |
| 3. DRILLING AGENCY<br>SAVANNAH DISTRICT                                                                                      |              |                                                                       |                                                                                                  | 12. MANUFACTURER'S DESIGNATION OF DRILL<br>FALLING 314      |                                |                                                                                                  |  |
| 4. HOLE NO. (As shown on drawing title and file number)<br>SH-192                                                            |              |                                                                       |                                                                                                  | 13. TOTAL NO. OF OVER-BURDEN SAMPLES TAKEN                  |                                | DISTURBED<br>5<br>UNDISTURBED<br>0                                                               |  |
| 5. NAME OF DRILLER<br>DAVID JUSTISS                                                                                          |              |                                                                       |                                                                                                  | 14. TOTAL NUMBER CORE BOXES<br>0                            |                                |                                                                                                  |  |
| 6. DIRECTION OF HOLE<br><input checked="" type="checkbox"/> VERTICAL <input type="checkbox"/> INCLINED _____ DEG. FROM VERT. |              |                                                                       |                                                                                                  | 15. ELEVATION GROUND WATER N/A                              |                                |                                                                                                  |  |
| 7. THICKNESS OF OVERBURDEN 60.4' (Water 43.9')                                                                               |              |                                                                       |                                                                                                  | 16. DATE HOLE                                               |                                | STARTED<br>23 JAN 92<br>COMPLETED<br>23 JAN 92                                                   |  |
| 8. DEPTH DRILLED INTO ROCK 0.0'                                                                                              |              |                                                                       |                                                                                                  | 17. ELEVATION TOP OF HOLE 0.0'                              |                                | 18. TOTAL CORE RECOVERY FOR BORING N/A                                                           |  |
| 9. TOTAL DEPTH OF HOLE 60.4'                                                                                                 |              |                                                                       |                                                                                                  | 19. SIGNATURE OF INSPECTOR<br>JAMES ARTHUR, P.G.            |                                |                                                                                                  |  |
| ELEVATION<br>0.0   | DEPTH<br>0.0 | LEGEND<br>a                                                           | CLASSIFICATION OF MATERIALS<br>(Description)<br>s                                                | % CORE<br>RECOV-<br>ERY                                     | BOX OR<br>SAMPLE<br>NO.<br>JAR | REMARKS<br>(Drilling time, water loss, depth of<br>weathering, etc., if significant)<br>BLOWS    |  |
|   |              |                                                                       | Water                                                                                            |                                                             |                                | Scale change at 43.9'                                                                            |  |
|   |              |                                                                       | Bottom of Harbor 43.9'                                                                           |                                                             |                                | Set 6" diameter casing by own weight to 44.8'                                                    |  |
| -43.9'   | 45           | (SC) Olive, fine, clayey SAND. Some silt.                             |                                                                                                  |                                                             | 1                              | 12                                                                                               |  |
|   |              |                                                                       |                                                                                                  |                                                             |                                | 39                                                                                               |  |
| -48.4'   | 50           | (SM) Olive, fine silty SAND. Some clay.                               |                                                                                                  |                                                             | 2                              | 50                                                                                               |  |
|   |              |                                                                       |                                                                                                  |                                                             |                                | 51                                                                                               |  |
|   |              |                                                                       |                                                                                                  |                                                             |                                | 39                                                                                               |  |
| -52.9'   | 55           | (SC) Olive-grey, fine clayey SAND. Some silt.                         |                                                                                                  |                                                             | 3                              | 27                                                                                               |  |
|   |              |                                                                       |                                                                                                  |                                                             |                                | 34                                                                                               |  |
|   |              |                                                                       |                                                                                                  |                                                             |                                | 63                                                                                               |  |
| -57.4'   |              | (CH) Dark olive-grey, fat CLAY. Some silt & fine sand, trace of mica. |                                                                                                  |                                                             | 4                              | 69                                                                                               |  |
| -58.9'   |              | (SC) Olive-grey, fine clayey SAND. Trace of silt.                     |                                                                                                  |                                                             | 5                              | 74                                                                                               |  |
| -60.4'   | 60           |                                                                       |                                                                                                  |                                                             |                                | 57                                                                                               |  |
|   |              |                                                                       | Bottom of Boring 60.4'                                                                           |                                                             |                                | BLOWS PER FOOT:<br>Number required to drive 1 1/2" I.D. spoilspoon w/140 lb. hammer falling 30". |  |
|   |              |                                                                       | NOTE: Soils visually field classified in accordance with the Unified Soil Classification System. |                                                             |                                |                                                                                                  |  |



Hole No. SM-193

| DRILLING LOG   |                | ISOM<br>SOUTH ATLANTIC |                                                                                                  | INSTALLATION<br>SAVANNAH, GA.                             |                              | SHEET 1<br>of 1 SHEETS                                                                           |  |
|---|----------------|------------------------|--------------------------------------------------------------------------------------------------|-----------------------------------------------------------|------------------------------|--------------------------------------------------------------------------------------------------|--|
| 1. PROJECT<br>SAVANNAH HARBOR DEEPENING                                                                                      |                |                        |                                                                                                  | 10. SIZE AND TYPE OF BIT 1 1/2" splitspoon, 5/8" fishtail |                              |                                                                                                  |  |
| 2. LOCATION (Coordinates or Station)<br>X-826339 Y-765324 GA. EAST                                                           |                |                        |                                                                                                  | 11. DATUM FOR ELEVATION SHOWN (TBM or MSL)<br>MLW         |                              |                                                                                                  |  |
| 3. DRILLING AGENCY<br>SAVANNAH DISTRICT                                                                                      |                |                        |                                                                                                  | 12. MANUFACTURER'S DESIGNATION OF DRILL<br>Falling 314    |                              |                                                                                                  |  |
| 4. HOLE NO. (As shown on drawing title and file number)<br>SH-195                                                            |                |                        |                                                                                                  | 13. TOTAL NO. OF OVER-BURDEN SAMPLES TAKEN                |                              | 13. DISTURBED : 0<br>UNDISTURBED : 0                                                             |  |
| 5. NAME OF DRILLER<br>DAVID JUSTISS                                                                                          |                |                        |                                                                                                  | 14. TOTAL NUMBER CORE BOXES 0                             |                              |                                                                                                  |  |
| 6. DIRECTION OF HOLE<br><input checked="" type="checkbox"/> VERTICAL <input type="checkbox"/> INCLINED _____ DEG. FROM VERT. |                |                        |                                                                                                  | 15. ELEVATION GROUND WATER N/A                            |                              |                                                                                                  |  |
| 7. THICKNESS OF OVERBURDEN 60.4' (Water 48.4')                                                                               |                |                        |                                                                                                  | 16. DATE HOLE                                             |                              | 16. STARTED : 15 DEC 91<br>COMPLETED : 15 DEC 91                                                 |  |
| 8. DEPTH DRILLED INTO ROCK 0.0'                                                                                              |                |                        |                                                                                                  | 17. ELEVATION TOP OF HOLE 0.0'                            |                              |                                                                                                  |  |
| 9. TOTAL DEPTH OF HOLE 60.4'                                                                                                 |                |                        |                                                                                                  | 18. TOTAL CORE RECOVERY FOR BORING N/A                    |                              |                                                                                                  |  |
|   |                |                        |                                                                                                  | 19. SIGNATURE OF INSPECTOR<br>JAMES ARTHUR, P.G.          |                              |                                                                                                  |  |
| ELEVATION<br>0 = 0   | DEPTH<br>0 = 0 | LEGEND<br>c            | CLASSIFICATION OF MATERIALS<br>(Description)<br>d                                                | % CORE<br>RECOVERY<br>e                                   | BOX OR<br>SAMPLE<br>NO.<br>f | REMARKS<br>(Drilling time, water loss, depth of<br>weathering, etc., if significant)<br>g        |  |
|   |                |                        | Water                                                                                            |                                                           |                              | Scale change at 45.0'. Set 6" diameter casing by own weight is 49.3'.                            |  |
|   | 45             |                        | Bottom of Harbor 48.4'                                                                           |                                                           |                              |                                                                                                  |  |
| -48.4'   |                |                        | (SC) Olive grey, fine clayey SAND. Some silt.                                                    |                                                           | 1                            | 15                                                                                               |  |
| -49.9'   |                |                        | Trace of silt.                                                                                   |                                                           | 2                            | 47                                                                                               |  |
|   | 55             |                        |                                                                                                  |                                                           | 3                            | 37                                                                                               |  |
|   |                |                        |                                                                                                  |                                                           | 4                            | 37                                                                                               |  |
|   | 60             |                        | Bottom of Boring 60.4'                                                                           |                                                           |                              | 45                                                                                               |  |
| -60.4'   |                |                        | NOTE: Soils visually field classified in accordance with the Unified Soil Classification System. |                                                           |                              | 51                                                                                               |  |
|   |                |                        |                                                                                                  |                                                           |                              | 56                                                                                               |  |
|   |                |                        |                                                                                                  |                                                           |                              | 58                                                                                               |  |
|   |                |                        |                                                                                                  |                                                           |                              | BLOWS PER FOOT:<br>Number required to drive 1 1/2" I.D. splitspoon w/140 lb. hammer falling 30". |  |

MOB NO. 37-191

| DRILLING LOG   |              | DIVISION<br>SOUTH ATLANTIC |                                                                                                  | INSTALLATION<br>SAVANNAH, GA.                                 |                          | SHEET 1<br>OF 1 SHEETS   |  |
|---|--------------|----------------------------|--------------------------------------------------------------------------------------------------|---------------------------------------------------------------|--------------------------|---|--|
| 1. PROJECT<br>SAVANNAH HARBOR DEEPENING                                                                                      |              |                            |                                                                                                  | 10. SIZE AND TYPE OF BIT 1 1/2" split spoon, 5 1/2" fish tail |                          |   |  |
| 2. LOCATION (Coordinates or Station)<br>X=827358 Y=764236 GA. EAST                                                           |              |                            |                                                                                                  | 11. DATUM FOR ELEVATION SHOWN (TBM or WSL)<br>MLW             |                          |   |  |
| 3. DRILLING AGENCY<br>SAVANNAH DISTRICT                                                                                      |              |                            |                                                                                                  | 12. MANUFACTURER'S DESIGNATION OF DRILL<br>FALLING 314        |                          |   |  |
| 4. HOLE NO. (As shown on drawing title and file number)<br>SH-197                                                            |              |                            |                                                                                                  | 13. TOTAL NO. OF OVER-BURDEN SAMPLES TAKEN                    |                          | DISTURBED<br>6<br>UNDISTURBED<br>0   |  |
| 5. NAME OF DRILLER<br>DAVID JUSTISS                                                                                          |              |                            |                                                                                                  | 14. TOTAL NUMBER CORE BOXES<br>0                              |                          |   |  |
| 6. DIRECTION OF HOLE<br><input checked="" type="checkbox"/> VERTICAL <input type="checkbox"/> INCLINED _____ DEG. FROM VERT. |              |                            |                                                                                                  | 15. ELEVATION GROUND WATER N/A                                |                          |   |  |
| 7. THICKNESS OF OVERBURDEN 60.0' (Water 39.0')                                                                               |              |                            |                                                                                                  | 16. DATE HOLE                                                 |                          | STARTED<br>4 FEB 92<br>COMPLETED<br>4 FEB 92   |  |
| 8. DEPTH DRILLED INTO ROCK 0.0'                                                                                              |              |                            |                                                                                                  | 17. ELEVATION TOP OF HOLE 0.0'                                |                          |   |  |
| 9. TOTAL DEPTH OF HOLE 60.0'                                                                                                 |              |                            |                                                                                                  | 18. TOTAL CORE RECOVERY FOR BORING N/A                        |                          |   |  |
|   |              |                            |                                                                                                  | 19. SIGNATURE OF INSPECTOR<br>JAMES ARTHUR, P.G.              |                          |   |  |
| ELEVATION<br>0.0   | DEPTH<br>0.0 | LEGEND<br>c                | CLASSIFICATION OF MATERIALS<br>(Description)<br>a                                                | % CORE RECOVERY                                               | BOX OR SAMPLE NO.<br>JAR | REMARKS<br>(Drilling time, water loss, depth of weathering, etc., if significant)<br>g<br>BLOWS                                                                  |  |
|   | 35           |                            | Water                                                                                            |                                                               |                          | Scale change at 35.0'.<br>Set 5" diameter casing by own weight to 42.7'.                                                                                         |  |
| -39.0'   | 40           |                            | Bottom of Harbor 39.0'                                                                           |                                                               |                          |   |  |
|   |              |                            | (SM) Dark-grey, medium to coarse silty SAND. Trace of wood particles.                            |                                                               | 1                        | Weight of rods drove split spoon from 39.0' to 42.0'. 0   |  |
| -42.0'   |              |                            | (SP) Dark grey, coarse, poorly graded SAND. Trace of silt.                                       |                                                               | 2                        | No recovery after first attempt from 46.5' to 48.0'. Redrove to 48.0' then cont'd. drive to 49.5'. Sample 3 from 46.5' to 49.5'. 17                              |  |
| -43.5'   | 45           |                            | Grey & tan.                                                                                      |                                                               |                          | Had excessive binding inside casing while driving split spoon from 48.0' to 49.5' causing casing to be driven 0.7". This resulted in a high blow count of 53. 10 |  |
| -46.5'   |              |                            | Greyish-brown, medium to coarse sand, layer of clayey sand at 49.4' to 49.5'.                    |                                                               | 3                        | 22   |  |
| -49.5'   | 50           |                            | (SC) Olive-grey, fine clayey SAND. Some silt.                                                    |                                                               | 4                        | 17   |  |
|   |              |                            |                                                                                                  |                                                               |                          | 53   |  |
|   | 55           |                            |                                                                                                  |                                                               | 5                        | 20   |  |
|   |              |                            |                                                                                                  |                                                               |                          | 26   |  |
|   |              |                            |                                                                                                  |                                                               |                          | 35   |  |
|   |              |                            |                                                                                                  |                                                               |                          | 31   |  |
|   |              |                            |                                                                                                  |                                                               |                          | 30   |  |
|   |              |                            |                                                                                                  |                                                               |                          | 37   |  |
| -60.0'   | 60           |                            | Bottom of Boring 60.0'                                                                           |                                                               | 6                        | 36   |  |
|   |              |                            | NOTE: Soils visually field classified in accordance with the Unified Soil Classification System. |                                                               |                          | BLOWS PER FOOT:<br>Number required to drive 1 1/4" I.D. split spoon w/ 140 lb. hammer falling 30".                                                               |  |

Hole No. SM-190

|   |                          |                                                                               |   |                         |                                |   |
|---|--------------------------|-------------------------------------------------------------------------------|---|-------------------------|--------------------------------|---|
| DRILLING LOG   | VISION<br>SOUTH ATLANTIC | INSTALLATION<br>SAVANNAH, GA.                                                 | SHEET 1<br>OF 1 SHEETS                                                                                 |                         |                                |   |
| 1. PROJECT<br>SAVANNAH HARBOR DEEPENING                                                                                      |                          | 10. SIZE AND TYPE OF BIT 1 3/4" split spoon, 5 1/2" fishtail                  |   |                         |                                |   |
| 2. LOCATION (Coordinates or Station)<br>X-828240 Y-763367 GA. EAST                                                           |                          | 11. DATUM FOR ELEVATION SHOWN (FBM or MSL)<br>MLW                             |   |                         |                                |   |
| 3. DRILLING AGENCY<br>SAVANNAH DISTRICT                                                                                      |                          | 12. MANUFACTURER'S DESIGNATION OF DRILL<br>FALING 314                         |   |                         |                                |   |
| 4. HOLE NO. (As shown on drawing title and file number)<br>SH-198                                                            |                          | 13. TOTAL NO. OF OVER-BURDEN SAMPLES TAKEN :DISTURBED :UNDISTURBED<br>: 6 : 0 |   |                         |                                |   |
| 5. NAME OF DRILLER<br>DAVID JUSTISS                                                                                          |                          | 14. TOTAL NUMBER CORE BOXES 0                                                 |   |                         |                                |   |
| 6. DIRECTION OF HOLE<br><input checked="" type="checkbox"/> VERTICAL <input type="checkbox"/> INCLINED _____ DEG. FROM VERT. |                          | 15. ELEVATION GROUND WATER N/A                                                |   |                         |                                |   |
| 7. THICKNESS OF OVERBURDEN 60.9' (Water 43.9')                                                                               |                          | 16. DATE HOLE :STARTED :COMPLETED<br>: 4 FEB 92 : 4 FEB 92                    |   |                         |                                |   |
| 8. DEPTH DRILLED INTO ROCK 0.0'                                                                                              |                          | 17. ELEVATION TOP OF HOLE 0.0'                                                |   |                         |                                |   |
| 9. TOTAL DEPTH OF HOLE 60.9'                                                                                                 |                          | 18. TOTAL CORE RECOVERY FOR BORING N/A %                                      |   |                         |                                |   |
|   |                          | 19. SIGNATURE OF INSPECTOR<br>JAMES ARTHUR, P.G.                              |   |                         |                                |   |
| ELEVATION<br>0+0   | DEPTH<br>0+0             | LEGEND<br>c                                                                   | CLASSIFICATION OF MATERIALS<br>(Description)<br>s                                                      | % CORE<br>RECOV-<br>ERY | BOX OR<br>SAMPLE<br>NO.<br>JAR | REMARKS<br>(Drilling time, water loss, depth of<br>weathering, etc. if significant)<br>BLOWS             |
|   |                          |                                                                               | Water                                                                                                  |                         |                                | Scale change at 40.0'.<br>Set 6" diameter casing by own weight<br>to 46.7'.                              |
|   | 40                       |                                                                               | Bottom of Harbor 43.9'                                                                                 |                         |                                |   |
| -43.9'   | 45                       |                                                                               | (MH) Black clayey SILT.                                                                                |                         | 1                              | Weight of rods drove split spoon<br>from 43.9' to 45.9';                                                 |
| -45.9'   |                          |                                                                               | (SM) Black, medium to coarse silty SAND.<br>Some wood particles, trace of clay.                        |                         | 2                              |   |
| -48.9'   |                          |                                                                               | (SP) Light brownish-grey, coarse, poorly<br>graded SAND. Some fine gravel.                             |                         | 3                              |   |
| -50.4'   | 50                       |                                                                               | (SC) Olive-grey, fine, clayey SAND. Trace<br>of silt & coarse gravel.                                  |                         | 4                              |   |
| -53.4'   |                          |                                                                               | (CL) Olive-grey, lean CLAY. Some silt & fine<br>sand. Trace of silt, wood & fine gravel.               |                         | 5                              |   |
| -54.9'   | 55                       |                                                                               | (SC) Olive-grey, fine, clayey SAND. Trace of<br>silt, wood & fine gravel.                              |                         | 6                              |   |
| -57.9'   |                          |                                                                               |   |                         |                                |   |
| -59.4'   | 60                       |                                                                               |   |                         |                                |   |
| -60.9'   |                          |                                                                               |   |                         |                                |   |
|   |                          |                                                                               | Bottom of Boring 60.9'                                                                                 |                         |                                |   |
|   |                          |                                                                               | NOTE: Soils visually field classified in<br>accordance with the Unified Soil Classification<br>System. |                         |                                | BLOWS PER FOOT:<br><br>Number required to drive 1 3/4" I.D.<br>split spoon w/140 lb. hammer falling 30". |

Hole No. SH-199

| DRILLING LOG   |              | VISION<br>SOUTH ATLANTIC |                                                                                                  | INSTALLATION<br>SAVANNAH, GA.                                           |                                      | SHEET 1<br>OF 1 SHEETS   |  |
|---|--------------|--------------------------|--------------------------------------------------------------------------------------------------|-------------------------------------------------------------------------|--------------------------------------|---|--|
| 1. PROJECT<br>SAVANNAH HARBOR DEEPENING                                                                                      |              |                          |                                                                                                  | 10. SIZE AND TYPE OF BIT<br>1 1/2" split spoon, 5/8" fish tail          |                                      |   |  |
| 2. LOCATION (Coordinates or Station)<br>X-829313 Y-762257 GA. EAST                                                           |              |                          |                                                                                                  | 11. DATUM FOR ELEVATION SHOWN (FSM or MSL)<br>MLW                       |                                      |   |  |
| 3. DRILLING AGENCY<br>SAVANNAH DISTRICT                                                                                      |              |                          |                                                                                                  | 12. MANUFACTURER'S DESIGNATION OF DRILL<br>FALLING 314                  |                                      |   |  |
| 4. HOLE NO. (As shown on drawing title and file number)<br>SH-199                                                            |              |                          |                                                                                                  | 13. TOTAL NO. OF OVER-BURDEN SAMPLES TAKEN<br>DISTURBED 7 UNDISTURBED 0 |                                      |   |  |
| 5. NAME OF DRILLER<br>DAVID JUSTISS                                                                                          |              |                          |                                                                                                  | 14. TOTAL NUMBER CORE BOXES<br>0                                        |                                      |   |  |
| 6. DIRECTION OF HOLE<br><input checked="" type="checkbox"/> VERTICAL <input type="checkbox"/> INCLINED _____ DEG. FROM VERT. |              |                          |                                                                                                  | 15. ELEVATION GROUND WATER<br>N/A                                       |                                      |   |  |
| 7. THICKNESS OF OVERBURDEN<br>60.0' (Water 42.0')                                                                            |              |                          |                                                                                                  | 16. DATE HOLE<br>STARTED 5 FEB 92 COMPLETED 5 FEB 92                    |                                      |   |  |
| 8. DEPTH DRILLED INTO ROCK<br>0.0'                                                                                           |              |                          |                                                                                                  | 17. ELEVATION TOP OF HOLE<br>0.0'                                       |                                      |   |  |
| 9. TOTAL DEPTH OF HOLE<br>60.0'                                                                                              |              |                          |                                                                                                  | 18. TOTAL CORE RECOVERY FOR BORING<br>N/A                               |                                      |   |  |
|   |              |                          |                                                                                                  | 19. SIGNATURE OF INSPECTOR<br>JAMES ARTHUR, P.G.                        |                                      |   |  |
| ELEVATION<br>Q.0   | DEPTH<br>0.0 | LEGEND<br>c              | CLASSIFICATION OF MATERIALS<br>(Description)<br>a                                                | % CORE<br>RECOVER-<br>ERY<br>e                                          | BOX OR<br>SAMPLE<br>NO.<br>JARS<br>f | REMARKS<br>(Drilling time, water loss, depth of<br>weathering, etc. if significant)<br>g                                                                          |  |
|   |              |                          | Water                                                                                            |                                                                         |                                      | Scale change at 40.0'. Set 6" diameter casing by own weight to 47.8'.                                                                                             |  |
|   | 40           |                          | Bottom of Harbor 42.0'                                                                           |                                                                         |                                      |   |  |
| -42.0'   |              |                          | (SM) Very dark grey to black, medium to coarse silty SAND. Some clay.                            |                                                                         | 1                                    | Weight of rods drove split spoon from 42.0' to 43.5'. 3   |  |
| -43.5'   |              |                          | (SP) Brownish-grey, coarse, poorly graded SAND. Trace of fine gravel, silt & clay.               |                                                                         |                                      | No recovery at first attempt from 45.0' to 46.5'. Redrove to 46.5', then can't drive to 48.0'. High blow count of 46 probably due to toolbinding inside casing. 6 |  |
| -45.0'   | 45           |                          | No clay.                                                                                         |                                                                         |                                      | 5   |  |
|   |              |                          |                                                                                                  |                                                                         |                                      | 46   |  |
| -49.5'   | 50           |                          | (SC) Olive-grey, fine, clayey SAND. Some silt.                                                   |                                                                         | 2                                    | 41   |  |
| -51.0'   |              |                          | Trace of silt.                                                                                   |                                                                         |                                      | 34   |  |
| -52.5'   |              |                          | Some silt.                                                                                       |                                                                         | 3                                    | 100/0.9   |  |
| -54.0'   | 55           |                          | (CL) Olive-grey, lean CLAY. Some silt & fine sand.                                               |                                                                         | 4                                    | 32   |  |
| -57.0'   |              |                          | (SC) Olive-grey, fine, clayey SAND. Trace of silt.                                               |                                                                         |                                      | 27   |  |
| -60.0'   | 60           |                          | Bottom of Boring 60.0'                                                                           |                                                                         | 5                                    | 22   |  |
|   |              |                          | NOTE: Soils visually field classified in accordance with the Unified Soil Classification System. |                                                                         |                                      | BLOWS PER FOOT:<br>Number required to drive 1 1/2" I.D. split spoon w/140 lb. hammer falling 30". 35                                                              |  |

HOLE NO. 37-200

| DRILLING LOG   |              | VISION<br>SOUTH ATLANTIC |                                                                                          | INSTALLATION<br>SAVANNAH, GA.                                                                     |                              | SHEET 1<br>OF 1 SHEETS   |  |
|---|--------------|--------------------------|------------------------------------------------------------------------------------------|---------------------------------------------------------------------------------------------------|------------------------------|---|--|
| 1. PROJECT<br>SAVANNAH HARBOR DEEPENING                                                                                      |              |                          |                                                                                          | 10. SIZE AND TYPE OF BIT<br>1 1/4" SPLIT SPOON, 5/8" FISHTAIL                                     |                              |   |  |
| 2. LOCATION (Coordinates or Station)<br>X-829915 Y-762329 GA. EAST                                                           |              |                          |                                                                                          | 11. DATUM FOR ELEVATION SHOWN (TBM or MSL)<br>MLW                                                 |                              |   |  |
| 3. DRILLING AGENCY<br>SAVANNAH DISTRICT                                                                                      |              |                          |                                                                                          | 12. MANUFACTURER'S DESIGNATION OF DRILL<br>Falling 314                                            |                              |   |  |
| 4. HOLE NO. (As shown on drawing title and this number)<br>SH-200                                                            |              |                          |                                                                                          | 13. TOTAL NO. OF OVER-BURDEN SAMPLES TAKEN<br>8                                                   |                              | 13. DISTURBED<br>0   |  |
| 5. NAME OF DRILLER<br>DAVID JUSTISS                                                                                          |              |                          |                                                                                          | 14. TOTAL NUMBER CORE BOXES<br>0                                                                  |                              | 13. UNDISTURBED<br>0   |  |
| 6. DIRECTION OF HOLE<br><input checked="" type="checkbox"/> VERTICAL <input type="checkbox"/> INCLINED _____ DEG. FROM VERT. |              |                          |                                                                                          | 15. ELEVATION GROUND WATER<br>N/A                                                                 |                              |   |  |
| 7. THICKNESS OF OVERBURDEN<br>60.2' (Water 38.9')                                                                            |              |                          |                                                                                          | 16. DATE HOLE<br>20 NOV 91                                                                        |                              | 16. STARTED<br>20 NOV 91   |  |
| 8. DEPTH DRILLED INTO ROCK<br>0.0'                                                                                           |              |                          |                                                                                          | 17. ELEVATION TOP OF HOLE<br>0.0'                                                                 |                              | 16. COMPLETED<br>20 NOV 91   |  |
| 9. TOTAL DEPTH OF HOLE<br>60.2'                                                                                              |              |                          |                                                                                          | 18. TOTAL CORE RECOVERY FOR BORING<br>N/A                                                         |                              |   |  |
|   |              |                          |                                                                                          | 19. SIGNATURE OF INSPECTOR<br>JAMES ARTHUR, P.G.                                                  |                              |   |  |
| ELEVATION<br>0.0   | DEPTH<br>0.0 | LEGEND<br>c              | CLASSIFICATION OF MATERIALS<br>(Description)<br>d                                        | % CORE<br>RECOVERY<br>e                                                                           | BOX OR<br>SAMPLE<br>NO.<br>f | REMARKS<br>(Drilling time, water loss, depth of<br>weathering, etc., if significant)<br>g                                                 |  |
|   | 35           |                          | Water                                                                                    |                                                                                                   |                              |   |  |
|   |              |                          | Bottom of Harbor 38.9'                                                                   |                                                                                                   |                              |   |  |
| -38.9'   | 40           |                          | (MH) Dark grey to black, clayey SILT. Some fine to coarse sand, very wet & soft.         |                                                                                                   | 1                            | No. split spoon recovery from 42.2' to 43.7'. Redrill to 43.7' then cont'd. drive to 45.2'. Made batch of Florigel drilling mud at 45.2'. |  |
| -40.7'   |              |                          | (SM) Grey, medium to coarse, silty SAND. Trace of clay.                                  |                                                                                                   | 2                            |   |  |
| -42.2'   |              |                          | (SP) Greyish-tan, coarse, poorly graded SAND. Some fine gravel.                          |                                                                                                   | 3                            |   |  |
| -45.2'   | 45           |                          | (GP) Greyish-tan, fine, poorly graded gravel. Some medium to coarse sand, trace of silt. |                                                                                                   | 4                            |   |  |
| -46.7'   |              |                          | (SM) Light olive-grey, fine, silty, SAND. Trace of clay.                                 |                                                                                                   | 5                            |   |  |
| -48.2'   |              |                          | Partially indurated from 48.2' to 49.7'.                                                 |                                                                                                   |                              |   |  |
| -51.2'   | 50           |                          | (SC) Olive-grey, fine, clayey SAND. Some silt.                                           |                                                                                                   | 6                            |   |  |
| -55.7'   | 55           |                          | (SM) Light olive-grey, fine, silty SAND. Trace of clay.                                  |                                                                                                   | 7                            |   |  |
| -57.2'   |              |                          | Occasional clay layers up to 0.2' thick.                                                 |                                                                                                   | 8                            |   |  |
| -60.2'   | 60           |                          | Bottom of Boring 60.2'                                                                   |                                                                                                   |                              |   |  |
| NOTE: Soils visually field classified in accordance with the Unified Soil Classification System.                             |              |                          |                                                                                          | BLOWS PER FOOT:<br>Number required to drive 1 1/4" I.D. split spoon w/140 lb. hammer falling 30". |                              |   |  |

| DRILLING LOG   |            | Hole No. <u>SP-1</u>                                                                       |                                                   |   |                              |   |
|---|------------|--------------------------------------------------------------------------------------------|---------------------------------------------------|---|------------------------------|---|
| DIVISION <u>SOUTH ATLANTIC</u>                                                                                            |            | INSTALLATION <u>SAVANNAH RIVER</u>                                                         |                                                   |   |                              |   |
| PROJECT <u>S.C.L. RAILROAD BRIDGE</u>                                                                                     |            | SHEET <u>1</u> OF <u>2</u> SHEETS                                                          |                                                   |   |                              |   |
| LOCATION (Coordinates or Station) <u>(SEE PMT)</u>                                                                        |            | 10. SIZE AND TYPE OF BIT <u>1 1/8" ID SPLITSPOON</u>                                       |                                                   |   |                              |   |
| 1. <u>65' DOWNSTREAM FROM BRIDGE ABUTMENT</u>                                                                             |            | 11. DATUM FOR ELEVATION SHOWN <u>(SEE PMT)</u>                                             |                                                   |   |                              |   |
| 3. DRILLING AGENCY <u>SAVANNAH DIST. ST</u>                                                                               |            | 12. MANUFACTURER'S DESIGNATION OF DRILL <u>MLW</u>                                         |                                                   |   |                              |   |
| 4. HOLE NO. (As shown on ground title) and file number <u>SP-1</u>                                                        |            | 13. TOTAL NO. OF OVERBURDEN SAMPLES TAKEN <u>5</u> DISTURBED <u>5</u> UNDISTURBED <u>0</u> |                                                   |   |                              |   |
| 5. NAME OF DRILLER <u>T. W. SCOTT</u>                                                                                     |            | 14. TOTAL NUMBER CORE BOXES <u>4</u>                                                       |                                                   |   |                              |   |
| 6. DIRECTION OF HOLE <input checked="" type="checkbox"/> VERTICAL <input type="checkbox"/> INCLINED _____ DEG. FROM VERT. |            | 15. ELEVATION GROUND WATER _____                                                           |                                                   |   |                              |   |
| 7. THICKNESS OF OVERBURDEN <u>- 47.2'</u>                                                                                 |            | 16. DATE HOLE STARTED <u>20 APRIL 1976</u> COMPLETED <u>20 APRIL 1976</u>                  |                                                   |   |                              |   |
| 8. DEPTH DRILLED INTO ROCK <u>0.0'</u>                                                                                    |            | 17. ELEVATION TOP OF HOLE <u>- 35.7'</u> <u>MLW</u>                                        |                                                   |   |                              |   |
| 9. TOTAL DEPTH OF HOLE <u>- 67.2' MLW</u>                                                                                 |            | 18. TOTAL CORE RECOVERY FOR BORING <u>1</u>                                                |                                                   |   |                              |   |
|   |            | 19. SIGNATURE OF INSPECTOR <u>Charles D. Griffin</u>                                       |                                                   |   |                              |   |
| ELEVATION<br>a   | DEPTH<br>b | LEGEND<br>c                                                                                | CLASSIFICATION OF MATERIALS<br>(Description)<br>d | % CORE<br>RECOVERY<br>e                                                                              | BOX OR<br>SAMPLE<br>NO.<br>f | REMARKS<br>(Drilling time, water loss, depth of<br>weighting, etc., if significant)<br>g             |
|   |            |                                                                                            | WATER DEPTH - 35.7'                               |   |                              | Note: Set 4" Casing.<br>Clean out hole<br>using Fish-tail Bit<br>before driving Splitspoon.<br>Blows |
| -35.7   | 0'         |                                                                                            | OH- BLACK AND DARK<br>GRAY SOFT ORGANIC<br>SILT   |   | 1                            | 2   |
| -39.2   | 5'         |                                                                                            | SM- OLIVE GREEN<br>FINE SILTY SAND                |   | 2                            | 10                                                                                                   |
| -46.7   | 10'        |                                                                                            | ML- OLIVE GREEN<br>INORGANIC SILT                 |   | 3                            | 50                                                                                                   |
|   | 15'        |                                                                                            |                                                   |   | 59                           |   |
|   | 20'        |                                                                                            |                                                   |   | 54                           |   |
|   | 25'        |                                                                                            |                                                   |   | 61                           |   |
|   |            |                                                                                            |                                                   |   | 4                            | 58                                                                                                   |
|   |            |                                                                                            |                                                   |   |                              | 51                                                                                                   |
|   |            |                                                                                            |                                                   |   |                              | 55                                                                                                   |
|   |            |                                                                                            |                                                   |   |                              | 62                                                                                                   |
|   |            |                                                                                            |                                                   |   |                              | 59                                                                                                   |
|   |            |                                                                                            |                                                   |   |                              | 64                                                                                                   |
|   |            |                                                                                            |                                                   |   |                              | 77                                                                                                   |
|   |            |                                                                                            |                                                   |   |                              | 51                                                                                                   |
|   |            |                                                                                            |                                                   |   |                              | 41                                                                                                   |
| -60.7   | 25'        | Continued on Sheet No. 2                                                                   |                                                   |   |                              |   |
| NOTE: Soils field classified in accordance with the Unified Soil Classification System.                                   |            |                                                                                            |                                                   | BLOWS PER FOOT:<br>Number required to drive<br>1 1/8" ID splitspoon w/140 lb.<br>hammer falling 30". |                              |   |

| DRILLING LOG (Cont Sheet)     |            | FROM TOP OF HOLE        |                                                   | Hole No. <i>SP. 1</i>          |                              |                                                                                           |
|-------------------------------|------------|-------------------------|---------------------------------------------------|--------------------------------|------------------------------|-------------------------------------------------------------------------------------------|
| PROJECT                       |            | INSTALLATION            |                                                   | SHEET <i>2</i>                 |                              |                                                                                           |
| <i>S.C.L. RAILROAD BRIDGE</i> |            | <i>SAVANNAH HARBOUR</i> |                                                   | OF <i>2</i> SHEETS             |                              |                                                                                           |
| ELEVATION<br>a                | DEPTH<br>b | LEGEND<br>c             | CLASSIFICATION OF MATERIALS<br>(Description)<br>d | % CORE<br>RECOVER-<br>ERY<br>e | BOX OR<br>SAMPLE<br>NO.<br>f | REMARKS<br>(Drilling time, water loss, depth of<br>weathering, etc., if significant)<br>g |
|                               | <i>27'</i> |                         | <i>ML- OLIVE GREEN<br/>INORGANIC S&amp;T</i>      |                                | <i>5</i>                     | <i>33</i>                                                                                 |
|                               |            |                         |                                                   |                                |                              | <i>44</i>                                                                                 |
|                               |            |                         |                                                   |                                |                              | <i>29</i>                                                                                 |
|                               | <i>30'</i> |                         |                                                   |                                |                              | <i>31</i>                                                                                 |
| <i>-67.2</i>                  |            |                         | <i>BOTTOM OF HOLE -67.2 MHW</i>                   |                                |                              | <i>32</i>                                                                                 |

| DRILLING LOG                                            |       | DIVISION                                                                                             |   | INSTALLATION                                |                   | Hole No. V-63                                                                  |  | SHEET 1 OF 1 SHEETS |  |
|---------------------------------------------------------|-------|---|---|---------------------------------------------|-------------------|--------------------------------------------------------------------------------|--|---------------------|--|
| 1. PROJECT                                              |       | South Atlantic                                                                                       |   | Savannah, Ga.                               |                   |                                                                                |  |                     |  |
| 2. LOCATION (Coordinates or Station)                    |       | Widening & Deepening Savannah Harbor                                                                 |   | 10. SIZE AND TYPE OF BIT                    |                   | 3 1/2" I.D. Sampler                                                            |  |                     |  |
| 3. HOLE NO. (As shown on drawing title and file number) |       | STA 111/11, N. Side                                                                                  |   | 11. BATHY FOR ELEVATION SHOWN (T.B.W. #122) |                   | MIW                                                                            |  |                     |  |
| 4. DRILLING AGENCY                                      |       | Alpine Geophysical Asso.                                                                             |   | 12. MANUFACTURER'S DESIGNATION OF DRILL     |                   | Alpine 20' Vibratory Sampler                                                   |  |                     |  |
| 5. HOLE NO. (As shown on drawing title and file number) |       | V-63                                                                                                 |   | 13. TOTAL NO. OF OVERBURDEN SAMPLES TAKEN   |                   | DISTURBED 1 UNDISTURBED                                                        |  |                     |  |
| 6. NAME OF DRILLER                                      |       | Al Steckel                                                                                           |   | 14. TOTAL NUMBER CORE BONES                 |                   | 1 plastic tube                                                                 |  |                     |  |
| 7. DIRECTION OF HOLE                                    |       | <input checked="" type="checkbox"/> VERTICAL <input type="checkbox"/> INCLINED _____ DEG. FROM VERT. |   | 15. ESTIMATE GROUND-WATER                   |                   | Tide gauge 2.4                                                                 |  |                     |  |
| 8. THICKNESS OF OVERBURDEN                              |       |   |   | 16. DATE HOLE                               |                   | 5-20-67                                                                        |  | 5-20-67             |  |
| 9. DEPTH DRILLED INTO ROCK                              |       |   |   | 17. ELEVATION TOP OF HOLE                   |                   | -30.1                                                                          |  |                     |  |
| 10. TOTAL DEPTH OF HOLE                                 |       | 18.0'                                                                                                |   | 18. TOTAL CORE RECOVERY FOR BORING          |                   | 95%                                                                            |  |                     |  |
|                                                         |       |   |   | 19. SIGNATURE OF INSPECTOR                  |                   | J. A. Albritton                                                                |  |                     |  |
| ELEVATION                                               | DEPTH | LEGEND                                                                                               | CLASSIFICATION OF MATERIALS (Description)                                                                       | % CORE RECOVERY                             | BOX OR SAMPLE NO. | REMARKS (Drilling time, water loss, depth of weathering, etc., if significant) |  |                     |  |
| -30.0                                                   |       |   |   |                                             |                   | Time Sec./ft.                                                                  |  |                     |  |
| -35.0                                                   |       |   | MI-gray, soft silt                                                                                              |                                             |                   |                                                                                |  |                     |  |
| -40.0                                                   |       |   | SP-gray, fine to med. grained, micaceous sand.                                                                  |                                             | V-63              |                                                                                |  |                     |  |
| -45.0                                                   |       |   | SM-Lt. gray, fine grained silty sand.                                                                           |                                             |                   |                                                                                |  |                     |  |
| -45.0                                                   |       |   | SP-Light gray, medium grained sand.                                                                             | 95                                          |                   |                                                                                |  |                     |  |
| -45.0                                                   |       |   | SM-Lt-gray very fine sand and light green, dense silt with chips of mottled gray & green siltstone & sandstone. |                                             |                   |                                                                                |  |                     |  |
|                                                         |       |   | Bottom of Hole -48.1                                                                                            |                                             |                   |                                                                                |  |                     |  |
|                                                         |       |   | Note: Soils field classified in accordance with the Unified Soil Classification System.                         |                                             |                   |                                                                                |  |                     |  |

NO CORE RECOVERY  
 ONLY



| DRILLING LOG                                            |       | REVISION                                                                                             |                                                                                   | INSTALLATION           |                   | FIG. NO.                                                                       |  | V-64                      |  |
|---------------------------------------------------------|-------|---|-----------------------------------------------------------------------------------|------------------------|-------------------|--------------------------------------------------------------------------------|--|---------------------------|--|
| 1. PROJECT                                              |       | 2. LOCATION (Coordinates or Station)                                                                 |                                                                                   | 3. DATE AND TYPE OF HW |                   | 4. SIZE AND TYPE OF HW                                                         |  | 5. SHEET OF 1 SHEETS      |  |
| Widening & Deepening Savannah Harbor                    |       | Southeast Atlantic                                                                                   |                                                                                   | Sav. Ga.               |                   | 3-1/2" ID Sampler                                                              |  | 1.                        |  |
| Sta. 114, S. Side                                       |       |   |                                                                                   |                        |                   | 16. SIZE AND TYPE OF HW                                                        |  |                           |  |
| JERLING AGENCY                                          |       |   |                                                                                   |                        |                   | 17. DRAIN FOR ELEVATION SHOWN (TODAY'S NOSE)                                   |  |                           |  |
| Alpine Geophysical Asso.                                |       |   |                                                                                   |                        |                   | MLW                                                                            |  |                           |  |
| 1. HOLE NO. (As shown on drawing table and file number) |       | V-64                                                                                                 |                                                                                   |                        |                   | 17. MANUFACTURER'S DESIGNATION OF DRILL                                        |  |                           |  |
| 3. NAME OF DRILLER                                      |       | Al Stockel                                                                                           |                                                                                   |                        |                   | Alpine 20' Vibratory Sampler                                                   |  |                           |  |
| 6. DIRECTION OF HOLE                                    |       | <input checked="" type="checkbox"/> VERTICAL <input type="checkbox"/> INCLINED _____ DEG. FROM VERT. |                                                                                   |                        |                   | 13. TOTAL NO. OF OVERBURDEN SAMPLES TAKEN                                      |  | 1 DISTURBED 0 UNDISTURBED |  |
| 7. THICKNESS OF OVERBURDEN                              |       |   |                                                                                   |                        |                   | 14. TOTAL NUMBER CORE BORES                                                    |  | 1 Plastic Tube            |  |
| 8. DEPTH DRILLED INTO ROCK                              |       |   |                                                                                   |                        |                   | 15. ELEVATION GROUND WATER                                                     |  | Tide Gage 1.3             |  |
| 9. TOTAL DEPTH OF HOLE                                  |       | 11.7'                                                                                                |                                                                                   |                        |                   | 16. DATE HOLE                                                                  |  | 5-20-67                   |  |
|                                                         |       |   |                                                                                   |                        |                   | 17. ELEVATION TOP OF HOLE                                                      |  | -31.7                     |  |
|                                                         |       |   |                                                                                   |                        |                   | 18. TOTAL CORE RECOVERY FOR BORING                                             |  | 75 %                      |  |
|                                                         |       |   |                                                                                   |                        |                   | 19. SIGNATURE OF INSPECTOR                                                     |  | J. A. Albritton           |  |
| ELEVATION                                               | DEPTH | LEGEND                                                                                               | CLASSIFICATION OF MATERIALS (Description)                                         | % CORE RECOVERY        | NO. OF SAMPLE NO. | REMARKS (Drilling time, water test, depth of weathering, etc., if significant) |  |                           |  |
| -30.0                                                   |       |   |                                                                                   |                        |                   | Time Sec./Ft.                                                                  |  |                           |  |
| -35.0                                                   |       |   | MH-Gray, very soft silt.                                                          |                        |                   | 0.5                                                                            |  |                           |  |
|                                                         |       |   | SH-Gray, medium grained, silty sand.                                              |                        |                   | 0.5                                                                            |  |                           |  |
| -40.0                                                   |       |   | SP-Gray, medium grained, slightly silty, micaceous sand.                          |                        |                   | 0.5                                                                            |  |                           |  |
|                                                         |       |   | SM-Gray, fine grained, micaceous sand.                                            |                        |                   | 1.0                                                                            |  |                           |  |
| -45.0                                                   |       |   | SM-ML-Gray, fine sand and green, hard, dense silt.                                |                        |                   | 6.0                                                                            |  |                           |  |
|                                                         |       |   | BOTTOM OF HOLE--43.4'                                                             |                        |                   | 13.0                                                                           |  |                           |  |
|                                                         |       |   | Soils field classified in accordance with the Unified Soil Classification System. |                        |                   | 12.0                                                                           |  |                           |  |
|                                                         |       |   |                                                                                   |                        |                   | 7.0                                                                            |  |                           |  |
|                                                         |       |   |                                                                                   |                        |                   | 6.0                                                                            |  |                           |  |
|                                                         |       |   |                                                                                   |                        |                   | 7.0                                                                            |  |                           |  |
|                                                         |       |   |                                                                                   |                        |                   | 85.0                                                                           |  |                           |  |

Zone of Core Loss

-31.7 to -36.0

-31.7 to -36.0

[illegible]

| DRILLING LOG   |       | DIVISION     |                                                                                         | INSTALLATION                                                            |                         | SHEET                                                                                |  |
|---|-------|--------------|-----------------------------------------------------------------------------------------|-------------------------------------------------------------------------|-------------------------|--------------------------------------------------------------------------------------|--|
| SOUTH ATLANTIC   |       | Savannah, GA |                                                                                         | 1                                                                       |                         | 1                                                                                    |  |
| 1. PROJECT<br>Widening & Deepening Savannah Harbor                                                                           |       |              |                                                                                         | 10. SIZE AND TYPE OF DRILL<br>3-1/2" Sampler                            |                         |                                                                                      |  |
| 2. LOCATION (Coordinates or Station)<br>Sta. 112A, S. Side                                                                   |       |              |                                                                                         | 11. DARIUM FOR ELEVATION SHOWN (FORMULA NO.)<br>M.W.                    |                         |                                                                                      |  |
| 3. DRILLING AGENCY<br>Alpine Geophysical Asso.                                                                               |       |              |                                                                                         | 12. MANUFACTURER'S DESIGNATION OF DRILL<br>Alpine 20" Vibratory Sampler |                         |                                                                                      |  |
| 4. AS MO. (As shown on drawing title and file number)<br>V-66B                                                               |       |              |                                                                                         | 13. TOTAL NO. OF OVERBURDEN SAMPLES TAKEN<br>1 0                        |                         |                                                                                      |  |
| 5. NAME OF DRILLER<br>Al Stockel                                                                                             |       |              |                                                                                         | 14. TOTAL NUMBER CORE BOXES<br>1 Plastic Tube                           |                         |                                                                                      |  |
| 6. DIRECTION OF HOLE<br><input checked="" type="checkbox"/> VERTICAL <input type="checkbox"/> INCLINED _____ DEG. FROM VERT. |       |              |                                                                                         | 15. ELEVATION GROUND WATER - Tide Gage -0.3                             |                         |                                                                                      |  |
| 7. THICKNESS OF OVERBURDEN                                                                                                   |       |              |                                                                                         | 16. DATE HOLE<br>STARTED 5-20-67 COMPLETED 5-20-67                      |                         |                                                                                      |  |
| 8. DEPTH DRILLED INTO ROCK                                                                                                   |       |              |                                                                                         | 17. ELEVATION TOP OF HOLE<br>-32.3                                      |                         |                                                                                      |  |
| 9. TOTAL DEPTH OF HOLE<br>15.7'                                                                                              |       |              |                                                                                         | 18. TOTAL CORE RECOVERY FOR BORING<br>75 %                              |                         |                                                                                      |  |
|   |       |              |                                                                                         | 19. SIGNATURE OF INSPECTOR<br>J. A. Albritton                           |                         |                                                                                      |  |
| ELEVATION   | DEPTH | LEGEND       | CLASSIFICATION OF MATERIALS<br>(Description)                                            | % CORE<br>RECOVERY                                                      | BOX OR<br>SAMPLE<br>NO. | REMARKS<br>(Drilling time, water loss, depth of<br>weathering, etc., if significant) |  |
| -30.0   |       |              |                                                                                         |                                                                         |                         | Time<br>Sec/Ft.                                                                      |  |
| -35.0   |       |              | MH-Gray, very soft silt<br>with wood chips.                                             |                                                                         |                         | 0.5<br>0.5<br>0.5<br>0.5<br>1.0<br>1.3                                               |  |
| -40.0   |       |              | SM-Gray, fine to medium<br>grained, silty sand.                                         | 75                                                                      | V-66B                   | Zone of Core Loss<br>-32.3 to -37.8<br>1.0<br>3.0<br>4.0<br>5.0                      |  |
| -45.0   |       |              | SP-Gray, fine to medium<br>grained, slightly silty<br>sand.<br>Light gray, coarse sand. |                                                                         |                         | 7.0<br>5.0<br>5.0<br>6.0<br>4.0<br>0.7                                               |  |
|   |       |              | ML-Green, dense, dry, slightly<br>plastic silt.                                         |                                                                         |                         |                                                                                      |  |
|   |       |              | BOTTOM OF HOLE -48.0'                                                                   |                                                                         |                         |                                                                                      |  |
|   |       |              | Soils field classified in<br>accordance with the Unified<br>Soil Classification System. |                                                                         |                         |                                                                                      |  |

FOR  
 INFORMATION  
 ONLY

| DRILLING LOG                                            |       | DIVISION                       |   | INSTALLATION                                     |                   | Hole No. V-67                                                                  |  |
|---------------------------------------------------------|-------|--------------------------------|---|--------------------------------------------------|-------------------|--------------------------------------------------------------------------------|--|
| PROJECT                                                 |       | South Atlantic                 |   | Savannah, Georgia                                |                   | SHEET 1 OF 1 SHEETS                                                            |  |
| Widening and Deepening, Savannah Harbor                 |       |                                |   | 10. SIZE AND TYPE OF BIT 3 1/2" ID Sampler       |                   |                                                                                |  |
| LOCATION (Coordinates or Locality)                      |       | Sta 111N N. Side               |   | 11. DATUM FOR ELEVATION SHOWN (T.B.M. or A.S.L.) |                   | M.L.W.                                                                         |  |
| 2. DRILLING AGENCY                                      |       | Alpine Geophysical Association |   | 12. MANUFACTURER'S DESIGNATION OF DRILL          |                   | Alpine 20' Vibratory Sampler                                                   |  |
| 4. HOLE NO. (As shown on drawing scale and file number) |       | V-67                           |   | 13. TOTAL NO. OF OVERBURDEN SAMPLES TAKEN        |                   | 1                                                                              |  |
| 5. NAME OF DRILLER                                      |       | Al Stockel                     |   | 14. TOTAL NUMBER CORE BORE 1 plastic tube        |                   |                                                                                |  |
| 6. DIRECTION OF HOLE                                    |       |                                |   | 15. ELEVATION GROUND WATER Tide Gage 0.0         |                   |                                                                                |  |
| 7. THICKNESS OF OVERBURDEN                              |       |                                |   | 16. DATE HOLE                                    |                   | STARTED 5/20/67 COMPLETED 5/20/67                                              |  |
| 8. DEPTH DRILLED INTO ROCK                              |       |                                |   | 17. ELEVATION TOP OF HOLE                        |                   | -29.0                                                                          |  |
| 9. TOTAL DEPTH OF HOLE 18.0'                            |       |                                |   | 18. TOTAL CORE RECOVERY FOR BORING               |                   | 85 %                                                                           |  |
|                                                         |       |                                |   | 19. SIGNATURE OF INSPECTOR                       |                   | I. A. Albritton                                                                |  |
| ELEVATION                                               | DEPTH | LOGGING                        | CLASSIFICATION OF MATERIALS (Description)                                                                        | % CORE RECOVERY                                  | BOX OR SAMPLE NO. | REMARKS (Drilling time, water loss, depth of weathering, etc., if significant) |  |
| -25.0                                                   |       |                                |   |                                                  |                   |                                                                                |  |
| -30.0                                                   |       |                                | SM-Dark gray, medium grained silty sand with decomposed wood and plant fragments.                                |                                                  |                   | Time Sec./ft                                                                   |  |
| -35.0                                                   |       |                                |   |                                                  |                   | Zone of core loss -29.0 to -37.0                                               |  |
| -40.0                                                   |       |                                | ST-Tan, medium grained sand.                                                                                     | 85                                               | V-67              | RECEIVED FOR TESTING ONLY                                                      |  |
| -45.0                                                   |       |                                | ML-Green, dense, dry, silt.                                                                                      |                                                  |                   | 11.0 77.0                                                                      |  |
|                                                         |       |                                | Bottom of Hole -47.0<br>Note: Soils field classified in accordance with the Unified Soils Classification System. |                                                  |                   |                                                                                |  |

| <b>DRILLING LOG</b>   |       |        | DIVISION<br><b>SOUTH ATLANTIC</b>                                                                                   |                 | INSTALLATION<br><b>SAVANNAH, GEORGIA</b>                                      |   | Hole No. V-68<br>SHEET 1 OF 1 SHEETS |  |
|---|-------|--------|---|-----------------|-------------------------------------------------------------------------------|---|--------------------------------------|--|
| 1. PROJECT<br><b>WIDENING &amp; DEEPENING SAVANNAH HARBOR</b>                                                               |       |        |   |                 | 10. SIZE AND TYPE OF BIT<br><b>3" ID Sampler</b>                              |   |                                      |  |
| 2 LOCATION (Coordinates or Station)<br><b>Station III, S. Side</b>                                                          |       |        |   |                 | 11. DATUM FOR ELEVATION SHOWN (B.M. or M.S.L.)<br><b>M.S.L.</b>               |   |                                      |  |
| 3 DRILLING AGENCY<br><b>Ipine Geophysical Association</b>                                                                   |       |        |   |                 | 12. MANUFACTURE'S DESIGNATION OF DRILL<br><b>ALPINE 20' VIBRATORY SAMPLER</b> |   |                                      |  |
| 4 HOLE NO. (As shown on drawing title and file number) <b>V-68</b>                                                          |       |        |   |                 | 13. TOTAL NO. OF OVERBURDEN SAMPLES TAKEN<br><b>1</b>                         |   | UNRECORDED                           |  |
| 5. NAME OF DRILLER<br><b>A1 Stockel</b>                                                                                     |       |        |   |                 | 14. TOTAL NUMBER CORE PERFECT Plastic Tube                                    |   |                                      |  |
| 6. DIRECTION OF HOLE<br><input checked="" type="checkbox"/> VERTICAL <input type="checkbox"/> INCLINED _____ DEG. FROM VER. |       |        |   |                 | 15. ELEVATION GROUND WATER Title Gate 1.7                                     |   |                                      |  |
| 7. THICKNESS OF OVERBURDEN                                                                                                  |       |        |   |                 | 16. DATE HOLE<br>STARTED: 5/20/67 COMPLETED: 5/20/67                          |   |                                      |  |
| 8. DEPTH DRILLED INTO ROCK                                                                                                  |       |        |   |                 | 17. ELEVATION TOP OF HOLE -31.3                                               |   |                                      |  |
| 9. TOTAL DEPTH OF HOLE <b>18.0'</b>                                                                                         |       |        |   |                 | 18. TOTAL CORE RECOVERY FOR BORING 72 %                                       |   |                                      |  |
|   |       |        |   |                 | 19. SIGNATURE OF INSPECTOR<br><b>J. A. ALDRITTON</b>                          |   |                                      |  |
| ELEVATION   | DEPTH | LEGEND | CLASSIFICATION OF MATERIALS<br>(Description)                                                                        | % CORE RECOVERY | BOX OR SAMPLE NO.                                                             | REMARKS<br>(Drilling time, water loss, depth of weathering, etc., if significant)                                                                   |                                      |  |
| -30.0   |       |        |   |                 |                                                                               | Time Sec./ft.   |                                      |  |
| -35.0   |       |        | ML-gray, very soft silt.                                                                                            |                 |                                                                               | Zone of core loss -31.3 to -39<br><br><div style="border: 2px solid black; padding: 5px; transform: rotate(-90deg); width: fit-content;">ONLY</div> |                                      |  |
| -40.0   |       |        | SP-light gray, medium grained sand.                                                                                 | 72              | V-68                                                                          |   |                                      |  |
| -45.0   |       |        | ML-Light green, dense, slightly plastic silt.                                                                       |                 |                                                                               |   |                                      |  |
| -50.0   |       |        | Bottom of Hole 49.3<br>Note: Solis field classification in accordance with the Unified Solis Classification System. |                 |                                                                               |   |                                      |  |

Hole No. V-69A

| DRILLING LOG                                                                                   |       | DIVISION       |   | INSTALLATION                                     |                   | SHEET   |  |
|------------------------------------------------------------------------------------------------|-------|----------------|---|--------------------------------------------------|-------------------|---|--|
| PROJECT                                                                                        |       | SOUTH ATLANTIC |   | SAVANNAH (CHM-1)                                 |                   | 1 OF 1 SHEETS   |  |
| Widening & Deepening Savannah Harbor                                                           |       |                |   | 10. SIZE AND TYPE OF BIT 3 1/2" ID Sampler       |                   |   |  |
| LOCATION (Continued on Section)                                                                |       |                |   | 11. DATUM FOR ELEVATION SHOWN (F.G.M. or A.S.L.) |                   |   |  |
| Station 110, N. Side                                                                           |       |                |   | M.W.                                             |                   |   |  |
| 2. DRILLING AGENCY                                                                             |       |                |   | 12. MANUFACTURER'S DESIGNATION OF DRILL          |                   |   |  |
| Alpine Geophysical Association                                                                 |       |                |   | Alpine 20 Vibratory Sampler                      |                   |   |  |
| 4. HOLE NO. (As shown on drawing, note and file number)                                        |       |                |   | 13. TOTAL NO. OF OVERBURDEN SAMPLES TAKEN        |                   |   |  |
| V-69A                                                                                          |       |                |   | DISTURBED UNDISTURBED                            |                   |   |  |
| 3. NAME OF DRILLER                                                                             |       |                |   | 14. TOTAL NUMBER CORE BOXES                      |                   |   |  |
| Al Stockel                                                                                     |       |                |   | 1 Plastic Tube                                   |                   |   |  |
| 6. DIRECTION OF HOLE                                                                           |       |                |   | 15. ELEVATION OF WATER TIDE GAGE 3.6             |                   |   |  |
| <input checked="" type="checkbox"/> VERTICAL <input type="checkbox"/> INCLINED DEG. FROM VERT. |       |                |   | 16. DATE HOLE                                    |                   |   |  |
|                                                                                                |       |                |   | MASTER 5/20/57 COMPLETED 5/20/67                 |                   |   |  |
| 7. THICKNESS OF OVERBURDEN                                                                     |       |                |   | 17. ELEVATION TOP OF HOLE                        |                   |   |  |
|                                                                                                |       |                |   | -30.4                                            |                   |   |  |
| 8. DEPTH DRILLED INTO ROCK                                                                     |       |                |   | 18. TOTAL CORE RECOVERY FOR BORING               |                   |   |  |
|                                                                                                |       |                |   | 70 %                                             |                   |   |  |
| 9. TOTAL DEPTH OF HOLE                                                                         |       |                |   | 19. SIGNATURE OF INSPECTOR                       |                   |   |  |
| 18.2'                                                                                          |       |                |   | J.A. ALBRITTON                                   |                   |   |  |
| ELEVATION                                                                                      | DEPTH | LEGEND         | CLASSIFICATION OF MATERIALS (Description)                                                                        | % CORE RECOVERY                                  | BOX OR SAMPLE NO. | REMARKS (Drilling time, water loss, depth of weathering, etc., if significant)                                    |  |
| -30.0                                                                                          |       |                |   |                                                  |                   | Time Sec./ft.   |  |
| -35.0                                                                                          |       |                | Mt-gray, very soft silt.                                                                                         |                                                  |                   | 0.6<br>0.6<br>Zone of core loss -30.4 to -37.0<br>0.6<br>0.6<br>0<br>0<br>2.0                                     |  |
| -40.0                                                                                          |       |                | SM-gray, mod. grained, micaceous, silty sand                                                                     | 70                                               | V-69A             | 3.0<br>5.0<br>9.0<br>10.0<br>12.0<br>14.0<br>16.0<br>18.0<br>20.0<br>22.0<br>24.0<br>26.0<br>28.0<br>30.0<br>31.0 |  |
| -45.0                                                                                          |       |                | SP-tan, medium grained, micaceous sand                                                                           |                                                  |                   | 200/0.7'   |  |
| -50.0                                                                                          |       |                | GL-Green, hard, dense silt, grading toward a compaction shale                                                    |                                                  |                   |   |  |
|                                                                                                |       |                | Bottom of Hole -49.1<br>Note: Soils field classified in accordance with the Unified Soils Classification System. |                                                  |                   |   |  |

Hole No. V-708

| DRILLING LOG   |            | DIVISION     | INSTALLATION                                                                            |                         | SHEET                        |                                                                                           |
|---|------------|--------------|-----------------------------------------------------------------------------------------|-------------------------|------------------------------|-------------------------------------------------------------------------------------------|
| 1. PROJECT<br>Widening & Deepening Savannah Harbor                                                                         |            | 4th Atlantic | Savannah Ga.                                                                            |                         | 1 OF 1 SHEETS                |                                                                                           |
| 2. LOCATION (Coordinates or Station)<br>Sta. 1079, N. Side                                                                 |            |              | 10. SIZE AND TYPE OF BIT<br>3-1/2" ID Sampler                                           |                         |                              |                                                                                           |
| 3. DRILLING AGENCY<br>Alpine Geophysical Asso.                                                                             |            |              | 11. DATUM FOR ELEVATION SHOWN (MEANSEA LEVEL)<br>MLW                                    |                         |                              |                                                                                           |
| 4. HOLE NO. (As shown on drawings and file numbers)<br>V-708                                                               |            |              | 12. MANUFACTURER'S DESIGNATION OF DRILL<br>Alpine 20' Vibratory Sampler                 |                         |                              |                                                                                           |
| 5. NAME OF DRILLER<br>Al Stockel                                                                                           |            |              | 13. TOTAL NO. OF OVERBURDEN SAMPLES TAKEN<br>1 0                                        |                         |                              |                                                                                           |
| 6. DIRECTION OF HOLE<br><input checked="" type="checkbox"/> VERTICAL <input type="checkbox"/> TILTED _____ DEG. FROM VERT. |            |              | 14. TOTAL NUMBER CORE BOXES<br>1 Plastic Tube                                           |                         |                              |                                                                                           |
| 7. THICKNESS OF OVERBURDEN                                                                                                 |            |              | 15. ELEVATION GROUND WATER<br>Tide Gage 8.6                                             |                         |                              |                                                                                           |
| 8. DEPTH CARIED INTO ROCK                                                                                                  |            |              | 16. DATE HOLE<br>STARTED 5-22-67 COMPLETED 5-22-67                                      |                         |                              |                                                                                           |
| 9. TOTAL DEPTH OF HOLE<br>19.0'                                                                                            |            |              | 17. ELEVATION TOP OF HOLE<br>-31.5                                                      |                         |                              |                                                                                           |
|   |            |              | 18. TOTAL CORE RECOVERY FOR BORING<br>66 %                                              |                         |                              |                                                                                           |
|   |            |              | 19. SIGNATURE OF INSPECTOR<br>J. A. Albritton                                           |                         |                              |                                                                                           |
| ELEVATION<br>a   | DEPTH<br>b | LEGEND<br>c  | CLASSIFICATION OF MATERIALS<br>(Description)<br>d                                       | % CORE<br>RECOVERY<br>e | BOX OF<br>SAMPLE<br>NO.<br>f | REMARKS<br>(Drilling time, water loss, depth of<br>weathering, etc., if significant)<br>g |
| -30.0'   |            |              |                                                                                         |                         |                              | Time<br>Sec/Ft                                                                            |
|   |            |              | MH-Nearly black, very soft,<br>sandy silt.                                              |                         |                              | 0.5                                                                                       |
|   |            |              |                                                                                         |                         |                              | 0.5                                                                                       |
| -35.0   |            |              |                                                                                         |                         |                              | Zones of Core Loss                                                                        |
|   |            |              |                                                                                         |                         |                              | 3.5' from -31.5                                                                           |
|   |            |              |                                                                                         |                         |                              | to -37.5                                                                                  |
|   |            |              |                                                                                         |                         |                              | 0.5                                                                                       |
|   |            |              |                                                                                         |                         |                              | 2.9' from -40.2                                                                           |
|   |            |              |                                                                                         |                         |                              | to -47.9                                                                                  |
|   |            |              |                                                                                         |                         |                              | 0.5                                                                                       |
|   |            |              | SM-Dark gray, medium grained,<br>silty, micaceous sand.                                 |                         |                              | 2.0                                                                                       |
| -40.0   |            |              |                                                                                         | 66                      | V-708                        | 0.0                                                                                       |
|   |            |              | SP-Tan, medium to coarse<br>grained, micaceous sand.                                    |                         |                              | 29.0                                                                                      |
|   |            |              |                                                                                         |                         |                              | 120.0                                                                                     |
|   |            |              |                                                                                         |                         |                              | 32.0                                                                                      |
|   |            |              |                                                                                         |                         |                              | 12.0                                                                                      |
| -45.0   |            |              |                                                                                         |                         |                              | 6.0                                                                                       |
|   |            |              |                                                                                         |                         |                              | 6.0                                                                                       |
|   |            |              | SM-Gray, medium grained, micaceous,<br>silty sand.                                      |                         |                              | 5.0                                                                                       |
|   |            |              | SP-Tan, medium to coarse grained,<br>micaceous sand.                                    |                         |                              | 5.0                                                                                       |
| -50.0   |            |              | ML-Green, very dense, slightly plastic<br>silt.                                         |                         |                              | 13.0                                                                                      |
|   |            |              |                                                                                         |                         |                              | 82.0                                                                                      |
|   |            |              | BOTTOM OF HOLE -50.5'                                                                   |                         |                              |                                                                                           |
|   |            |              | Soils field classified in<br>accordance with the Unified<br>Soil Classification System. |                         |                              |                                                                                           |




Hole No. V-72

| DRILLING LOG                         |       | DIVISION                                                |                                                                                   | INSTALLATION                            |                   | SHEET                                                                                       |  |
|--------------------------------------|-------|---------------------------------------------------------|-----------------------------------------------------------------------------------|-----------------------------------------|-------------------|---------------------------------------------------------------------------------------------|--|
| 1. PROJECT                           |       | 2. LOCATION (Coordinates or Station)                    |                                                                                   | 10. SIZE AND TYPE OF BIT                |                   | 11. DATUM FOR ELEVATION SHOWN (NORMAL SHELL)                                                |  |
| 3. NAME OF DRILLER                   |       | 4. HOLE NO. (As shown on drawing title and file number) |                                                                                   | 12. MANUFACTURER'S DESIGNATION OF DRILL |                   | 13. TOTAL NO. OF OVERBURDEN SAMPLES TAKEN                                                   |  |
| 5. DIRECTION OF HOLE                 |       | 6. THICKNESS OF OVERBURDEN                              |                                                                                   | 14. TOTAL NUMBER CORE BOXES             |                   | 15. ELEVATION GROUND WATER                                                                  |  |
| 7. DEPTH DRILLED INTO ROCK           |       | 8. TOTAL DEPTH OF HOLE                                  |                                                                                   | 16. DATE HOLE                           |                   | 17. ELEVATION TOP OF HOLE                                                                   |  |
| 9. TOTAL DEPTH OF HOLE               |       | 18. TOTAL CORE RECOVERY FOR BORING                      |                                                                                   | 19. SIGNATURE OF INSPECTOR              |                   | 20. REMARKS                                                                                 |  |
| Atlantic                             |       | Sta. 108, N. Side                                       |                                                                                   | Savannah, Ga.                           |                   | 1                                                                                           |  |
| Widening & Deepening Savannah Harbor |       | V-72                                                    |                                                                                   | 3-1/2" ID Sampler                       |                   | 1                                                                                           |  |
| Alpine Geophysical Asso.             |       |                                                         |                                                                                   | MLW                                     |                   | 0                                                                                           |  |
| Al Stockel                           |       |                                                         |                                                                                   | Alpine 20' Vibratory Sampler            |                   |                                                                                             |  |
| VERTICAL                             |       |                                                         |                                                                                   | 1 Plastic Tube                          |                   |                                                                                             |  |
|                                      |       |                                                         |                                                                                   | Tide Gage 5.6                           |                   |                                                                                             |  |
|                                      |       |                                                         |                                                                                   | 5-22-67                                 |                   | 5-22-67                                                                                     |  |
|                                      |       |                                                         |                                                                                   | -33.2                                   |                   |                                                                                             |  |
|                                      |       |                                                         |                                                                                   | 70 %                                    |                   |                                                                                             |  |
|                                      |       |                                                         |                                                                                   | J. A. Albritton                         |                   |                                                                                             |  |
| ELEVATION                            | DEPTH | LEGEND                                                  | CLASSIFICATION OF MATERIALS (Description)                                         | % CORE RECOVERY                         | BOX OR SAMPLE NO. | REMARKS (Drilling time, water loss, depth of weathering, etc., if significant)              |  |
| -30.0                                |       |                                                         |                                                                                   |                                         |                   | Time Sec/Ft                                                                                 |  |
| -35.0                                |       |                                                         | MH-Dark gray, very soft silt.                                                     |                                         |                   | 1.0<br>0.66<br>0.66<br>2.0<br>2.0<br>3.0<br>3.0<br>4.0<br>5.0<br>5.0<br>8.0<br>11.0<br>73.0 |  |
| -40.0                                |       |                                                         | SM-Dark gray, medium to coarse grained, silty sand.                               | 70                                      | V-72              | Zone of Core Loss -33.2 to -38.3                                                            |  |
| -45.0                                |       |                                                         | SP-Tan, medium to coarse grained sand.                                            |                                         |                   |                                                                                             |  |
| -48.7                                |       |                                                         | Gravelly from -48.7 to -49.2                                                      |                                         |                   |                                                                                             |  |
| -49.2                                |       |                                                         | BOTTOM OF HOLE -49.2'                                                             |                                         |                   |                                                                                             |  |
| -50.0                                |       |                                                         | Soils field classified in accordance with the Unified Soil Classification System. |                                         |                   |                                                                                             |  |



Hole No. V-73

| DRILLING LOG   |       | DIVISION          |   | INSTALLATION                                                            |                   | SHEET                                                                                 |  |
|---|-------|-------------------|---|-------------------------------------------------------------------------|-------------------|---------------------------------------------------------------------------------------|--|
| South Atlantic   |       | Savannah, Georgia |   | SHEET 1                                                                 |                   | OF 1 SHEETS                                                                           |  |
| 1. PROJECT<br>Widening & Deepening Savannah Harbor                                                                           |       |                   |   | 10. SIZE AND TYPE OF BIT<br>3/4" Lib. Sampler                           |                   |                                                                                       |  |
| 2. LOCATION (Coordinates or Station)<br>STA. 107, N. Side                                                                    |       |                   |   | 11. DATUM FOR ELEVATION (NGVD or MLLW)                                  |                   |                                                                                       |  |
| 3. DRILLING AGENCY<br>Alpine (Divisional) CSD.                                                                               |       |                   |   | 12. MANUFACTURER'S DESIGNATION OF DRILL<br>Alpine 201 Vibratory Sampler |                   |                                                                                       |  |
| 4. HOLE NO. (As shown on drawing sheet and file number)<br>V-73                                                              |       |                   |   | 13. TOTAL NO. OF OVERBURDEN SAMPLES TAKEN                               |                   | 14. TOTAL NUMBER CORE BORE                                                            |  |
| 5. NAME OF DRILLER<br>Al Stockel                                                                                             |       |                   |   | 15. ELEVATION OF GROUND WATER<br>Tide gage 4.6                          |                   | 16. DATE HOLE                                                                         |  |
| 6. DIRECTION OF HOLE<br><input checked="" type="checkbox"/> VERTICAL <input type="checkbox"/> INCLINED _____ DEG. FROM VERT. |       |                   |   | 17. ELEVATION TOP OF HOLE<br>-32.4                                      |                   | 18. TOTAL CORE RECOVERY FOR HOLE<br>64                                                |  |
| 7. THICKNESS OF OVERBURDEN                                                                                                   |       |                   |   | 19. SIGNATURE OF INSPECTOR<br>J. A. Albritton                           |                   | 20. REMARKS<br>(Drilling time, water loss, depth of weathering, etc., if significant) |  |
| 8. DEPTH DRILLED INTO HOLE                                                                                                   |       |                   |   |                                                                         |                   |                                                                                       |  |
| 9. TOTAL DEPTH OF HOLE<br>46.9                                                                                               |       |                   |   |                                                                         |                   |                                                                                       |  |
| ELEVATION   | DEPTH | LEGEND            | CLASSIFICATION OF MATERIALS (Diagrams)                                                                          | % CORE RECOVERY                                                         | BOX OR SAMPLE NO. |                                                                                       |  |
| -30.0   |       |                   |   |                                                                         |                   |                                                                                       |  |
| -35.0   |       | No Sample         |   |                                                                         |                   |                                                                                       |  |
| -40.0   |       |                   | ML, Gray, Fine to medium grained, silty sand with wood chips                                                    | 64                                                                      | V-73              |                                                                                       |  |
| -45.0   |       |                   | SP - Tan, fine to medium grained, slightly silty sand with wood chips.                                          |                                                                         |                   |                                                                                       |  |
|   |       |                   | NL, Green, Dense silt.                                                                                          |                                                                         |                   |                                                                                       |  |
|   |       |                   | Bottom of Hole -46.9<br>Note: Soils field classified in accordance with the Unified Soil Classification System. |                                                                         |                   |                                                                                       |  |

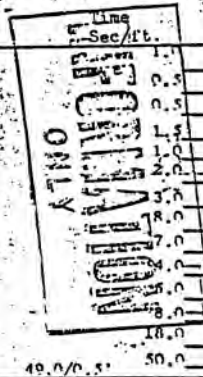

| DRILLING LOG                                                                       |  |  | SERVICE                              |  | INSTALLATION                                 |  |
|------------------------------------------------------------------------------------|--|--|--------------------------------------|--|----------------------------------------------|--|
| 1. PROJECT                                                                         |  |  | Atlantic                             |  | Savannah, Ga.                                |  |
| 2. LOCATION (Continuation of Station)                                              |  |  | Widening & Deepening Savannah Harbor |  | 18. SIZE AND TYPE OF BIT 3 1/2 I. D. Sampler |  |
| 3. SITE AGENCY                                                                     |  |  | U.S. Army Geophysical Asso.          |  | 19. DATUM FOR ELEVATION SHOWN (FMS or MSL)   |  |
| 4. HOLE NO. (As shown on drawing title and file number)                            |  |  | V-77                                 |  | MTH                                          |  |
| 5. NAME OF DRILLER                                                                 |  |  | AT Stockel                           |  | 20. MANUFACTURE'S DESIGNATION OF DRILL       |  |
| 6. DIRECTION OF HOLE                                                               |  |  | Vertical                             |  | Alpine 20' Vibratory Sampler                 |  |
| 7. THICKNESS OF OVERBURDEN                                                         |  |  |                                      |  | 21. TOTAL NO. OF OVERBURDEN SAMPLES TAKEN    |  |
| 8. DEPTH DRILLED INTO ROCK                                                         |  |  |                                      |  | 22. TOTAL NUMBER COLLARS                     |  |
| 9. TOTAL DEPTH OF HOLE                                                             |  |  | 14.0                                 |  | 1 plastic tube                               |  |
| 10. ELEVATION                                                                      |  |  |                                      |  | 23. ELEVATION-GROUND WATER                   |  |
| 11. DEPTH                                                                          |  |  |                                      |  | Tide gage 3.4                                |  |
| 12. LEGEND                                                                         |  |  |                                      |  | 24. DATE HOLE                                |  |
| 13. CLASSIFICATION OF MATERIALS (Description)                                      |  |  |                                      |  | 5-23-67                                      |  |
| 14. % CORE RECOVERY                                                                |  |  | 80                                   |  | 25. ELEVATION TOP OF HOLE                    |  |
| 15. BOX OF SAMPLE NO.                                                              |  |  | V-77                                 |  | -30.6                                        |  |
| 16. REMARKS (Drilling time, water loss, depth of overburden, etc., if significant) |  |  |                                      |  | 26. TOTAL CORE RECOVERY FOR BORING           |  |
| 17. SIGNATURE OF INSPECTOR                                                         |  |  | J. A. Albritton                      |  | 80 %                                         |  |
| 18. SIGNATURE OF DRILLER                                                           |  |  |                                      |  | 27. SIGNATURE OF INSPECTOR                   |  |
| 19. SIGNATURE OF DRILLER                                                           |  |  |                                      |  | J. A. Albritton                              |  |
| 20. SIGNATURE OF DRILLER                                                           |  |  |                                      |  | J. A. Albritton                              |  |
| 100. SIGNATURE OF DRILLER                                                          |  |  |                                      |  | J. A. Albritton                              |  |

V-78

| DRILLING LOG   |       | LOCATION                                                            |                                              | INSTALLATION                                   |                   | SHEET                                                                                  |  |
|---|-------|---------------------------------------------------------------------|----------------------------------------------|------------------------------------------------|-------------------|----------------------------------------------------------------------------------------|--|
| 1. PROJECT<br>Widening & Deepening Savannah Harbor                                                                            |       | 2. LOCATION (Coordinates or Station)<br>SA, 10th A. S. Side         |                                              | 3. INSTALLATION<br>Savannah, GA.               |                   | 4. SHEET<br>1 OF 1 SHEETS                                                              |  |
| 5. LOCATION (Coordinates or Station)<br>SA, 10th A. S. Side                                                                   |       | 6. DRILLING AGENCY<br>Alpine Geophysical Asso.                      |                                              | 7. DATE AND TYPE OF BIT<br>1" I.D. sampler     |                   | 8. DATE FOR ELEVATION SHOWN (If applicable)                                            |  |
| 9. AL NO. (As shown on drawing note and file number)<br>V-78                                                                  |       | 10. MANUFACTURER'S DESIGNATION OF DRILL<br>Alpine Geophysical Asso. |                                              | 11. TOTAL NO. OF OVERBURDEN SAMPLES TAKEN<br>1 |                   | 12. OVERBURDEN<br>0                                                                    |  |
| 13. NAME OF DRILLER<br>Al Stockel                                                                                             |       | 14. TOTAL NUMBER CORE CORIES<br>1 plastic tube                      |                                              | 15. ELEVATION CORRECTION MADE<br>Tide page 3.3 |                   | 16. DATE HOLE<br>STARTED 5-23-67<br>COMPLETED 5-23-67                                  |  |
| 17. DIRECTION OF HOLE<br><input checked="" type="checkbox"/> VERTICAL <input type="checkbox"/> INCLINED _____ DEG. FROM VERT. |       | 18. ELEVATION TOP OF HOLE<br>-27.5                                  |                                              | 19. TOTAL CORE RECOVERY FOR BORING<br>100 %    |                   | 20. SIGNATURE OF INSPECTOR<br>J. A. Albritton                                          |  |
| 21. THICKNESS OF OVERBURDEN                                                                                                   |       | 22. DEPTH DRILLED INTO ROCK                                         |                                              | 23. TOTAL DEPTH OF HOLE<br>15.0                |                   | 24. REMARKS<br>(Drilling time, water level, depth of overburden, etc., if significant) |  |
| ELEVATION   | DEPTH | LEGEND                                                              | CLASSIFICATION OF MATERIALS<br>(Description) | % CORE RECOVERY                                | SOS OR SAMPLE NO. | REMARKS<br>(Drilling time, water level, depth of overburden, etc., if significant)     |  |
| -25.0   |       |                                                                     |                                              |                                                |                   |                                                                                        |  |
| -30.0   |       |                                                                     | ML-gray, soft silt                           | 100                                            | V-78              | Time<br>Sec./ft.                                                                       |  |
| -35.0   |       |                                                                     | ML-soft, green silt.                         |                                                |                   | 0.3                                                                                    |  |
|   |       |                                                                     | SM & ML-green, fine sand and silt.           |                                                |                   | 0.3                                                                                    |  |
| -40.0   |       |                                                                     | ML-green, dense silt.                        |                                                |                   | 0.3                                                                                    |  |
|   |       |                                                                     |                                              |                                                |                   | 0.3                                                                                    |  |
|   |       |                                                                     |                                              |                                                |                   | 5.0                                                                                    |  |
|   |       |                                                                     |                                              |                                                |                   | 28.0                                                                                   |  |
|   |       |                                                                     |                                              |                                                |                   | 86.0                                                                                   |  |
|   |       |                                                                     |                                              |                                                |                   | 167.0                                                                                  |  |
|   |       |                                                                     |                                              |                                                |                   | 160.0                                                                                  |  |
| Bottom of Hole -42.5<br>Note: Soils field classified in accordance with the Unified Soils Classification System.              |       |                                                                     |                                              |                                                |                   |                                                                                        |  |

| DRILLING LOG                                         |       | LOCATION                     |                                                                                   | DATE            |                   | SHEET                                                                          |  |
|------------------------------------------------------|-------|------------------------------|-----------------------------------------------------------------------------------|-----------------|-------------------|--------------------------------------------------------------------------------|--|
| South Atlantic                                       |       | Savannah, Ga.                |                                                                                   | V-79            |                   | 1                                                                              |  |
| Widening & Deepening Savannah Harbor                 |       | 3-1/2" ID Sampler            |                                                                                   | 1               |                   | 1                                                                              |  |
| Sta. 104, N. Side                                    |       | MLW                          |                                                                                   | 1               |                   | 1                                                                              |  |
| Alpine Geophysical Asso.                             |       | Alpine 20' Vibratory Sampler |                                                                                   | 1               |                   | 1                                                                              |  |
| HOLE NO. (As shown on drawing title and file number) |       | V-79                         |                                                                                   | 1               |                   | 1                                                                              |  |
| NAME OF DRAFTER                                      |       | Al Stockel                   |                                                                                   | 1               |                   | 1                                                                              |  |
| DIRECTION OF HOLE                                    |       | VERTICAL                     |                                                                                   | 1               |                   | 1                                                                              |  |
| THICKNESS OF OVERBURDEN                              |       | 5-23-67                      |                                                                                   | 1               |                   | 1                                                                              |  |
| DEPTH DRILLED INTO ROCK                              |       | 18.0'                        |                                                                                   | 1               |                   | 1                                                                              |  |
| TOTAL DEPTH OF HOLE                                  |       | 18.0'                        |                                                                                   | 1               |                   | 1                                                                              |  |
| SIGNATURE OF INSPECTOR                               |       | J. A. Albritton              |                                                                                   | 1               |                   | 1                                                                              |  |
| ELEVATION                                            | DEPTH | LEGEND                       | CLASSIFICATION OF MATERIALS (Description)                                         | % CORE RECOVERY | LOT OR SAMPLE NO. | REMARKS (Drilling time, water loss, depth of overburden, etc., if significant) |  |
| -25.0                                                |       |                              | MH-Gray, soft silt.                                                               | 80              | V-79              | Time Sec/Ft                                                                    |  |
| -30.0                                                |       |                              | SM & MH-Gray, coarse sand and soft silt.                                          |                 |                   | 0.5                                                                            |  |
| -35.0                                                |       |                              | MH-Gray, soft silt.                                                               |                 |                   | 0.5                                                                            |  |
| -40.0                                                |       |                              | SM-Gray, medium to coarse grained, micaceous, silty sand.                         |                 |                   | 0.5                                                                            |  |
|                                                      |       |                              | SP-Tan, medium to coarse grained, micaceous sand.                                 |                 |                   | 0.5                                                                            |  |
|                                                      |       |                              | SM-Green, fine, silty sand.                                                       |                 |                   | 0.5                                                                            |  |
|                                                      |       |                              | ML-Green, dense, sandy silt.                                                      |                 |                   | 0.5                                                                            |  |
|                                                      |       |                              | BOTTOM OF HOLE -41.5'                                                             |                 |                   | 0.5                                                                            |  |
|                                                      |       |                              | Soils field classified in accordance with the Unified Soil Classification System. |                 |                   | 1.0                                                                            |  |
|                                                      |       |                              |                                                                                   |                 |                   | 2.0                                                                            |  |
|                                                      |       |                              |                                                                                   |                 |                   | 7.0                                                                            |  |
|                                                      |       |                              |                                                                                   |                 |                   | 5.0                                                                            |  |
|                                                      |       |                              |                                                                                   |                 |                   | 37.0                                                                           |  |
|                                                      |       |                              |                                                                                   |                 |                   | 118.0                                                                          |  |

| DRILLING LOG   |       | Savannah Ga.                                                           |                                                                                   | SHEET 1 OF 1 SHEETS                           |                   |   |
|---|-------|------------------------------------------------------------------------|-----------------------------------------------------------------------------------|-----------------------------------------------|-------------------|---|
| 1. PROJECT<br>Widening & Deepening Savannah Harbor                                                                            |       | 10. SIZE AND TYPE OF BIT<br>3-1/2" ID Sampler                          |                                                                                   |                                               |                   |   |
| 2. LOCATION (Coordinates or Station)<br>Sta. 103A, N. Side                                                                    |       | 11. DATUM FOR ELEVATION SHOWN (BENCHMARK, etc.)<br>MLW                 |                                                                                   |                                               |                   |   |
| 3. DRILLING AGENCY<br>Alpine Geophysical Asso.                                                                                |       | 12. MANUFACTURE'S DESIGNATION OF DRILL<br>Alpine 20" Vibratory Sampler |                                                                                   |                                               |                   |   |
| 4. HOLE NO. (As shown on drawing title and file number)<br>V-80                                                               |       | 13. TOTAL NO. OF OVERBURDEN SAMPLES TAKEN<br>1 0                       |                                                                                   |                                               |                   |   |
| 5. NAME OF DRILLER<br>Al Stockel                                                                                              |       | 14. TOTAL MUDMIX CORE HOLES<br>1 Plastic Tube                          |                                                                                   |                                               |                   |   |
| 6. DIRECTION OF HOLE<br><input checked="" type="checkbox"/> VERTICAL <input type="checkbox"/> INCLINED _____ DEPT. FROM YIELD |       | 15. ELEVATION GROUND WATER<br>Tide Gage 1.7                            |                                                                                   |                                               |                   |   |
| 7. THICKNESS OF OVERBURDEN   |       | 16. DATE HOLE<br>5-23-67                                               |                                                                                   | 17. ELEVATION TOP OF HOLE<br>-26.3            |                   |   |
| 8. DEPTH DRILLED INTO ROCK   |       | 18. TOTAL CORE RECOVERY FOR BORING<br>89 %                             |                                                                                   | 19. SIGNATURE OF INSPECTOR<br>J. A. Albritton |                   |   |
| ELEVATION   | DEPTH | LEGEND                                                                 | CLASSIFICATION OF MATERIALS (Description)                                         | % CORE RECOVERY                               | BOX OR SAMPLE NO. | REMARKS (Drilling time, water loss, depth of weathering, etc., if significant)                            |
| -25.0   |       |                                                                        |                                                                                   |                                               |                   | Time Sec/Ft                                                                                               |
| -30.0   |       |                                                                        | SP-Tan, fine to medium grained, micaceous sand with wood and plant fragments.     | 89                                            | V-80              | 1.0<br>0.5<br>0.5<br>1.0<br>1.0<br>2.0<br>4.0<br>7.0<br>5.0<br>5.0<br>6.0<br>7.0<br>14.0<br>72.0<br>106.0 |
| -35.0   |       |                                                                        | SM-Green, fine to medium grained, silty sand.                                     |                                               |                   |   |
| -40.0   |       |                                                                        | ML-Green, dense, sandy silt.                                                      |                                               |                   |   |
|   |       |                                                                        | BOTTOM OF HOLE -44.3'                                                             |                                               |                   |   |
|   |       |                                                                        | Soils field classified in accordance with the Unified Soil Classification System. |                                               |                   |   |

of core loss  
3 to 33.4

ONLY

FC

27

6V

107

133

168

Hole No. V-85A

| DRILLING LOG   |       | SYSTEM        |                                                                                       | INSTALLATION                                                            |                   | SHEET                                                                           |  |
|---|-------|---------------|---------------------------------------------------------------------------------------|-------------------------------------------------------------------------|-------------------|---------------------------------------------------------------------------------|--|
| South Atlantic   |       | Savannah, Ga. |                                                                                       | 1                                                                       |                   | 1                                                                               |  |
| 1. PROJECT<br>Widening & Deepening Savannah Harbor                                                                           |       |               |                                                                                       | 10. SIZE AND TYPE OF BIT<br>3-1/2" Vibratory Sampler                    |                   |                                                                                 |  |
| 2. LOCATION (Coordinates or Station)<br>Sta. 100, N. Side                                                                    |       |               |                                                                                       | 11. SURFACE FOR ELEVATION SHOWN (FRESHWATER, SEA, etc.)<br>MLW          |                   |                                                                                 |  |
| 3. DRILLING AGENCY<br>Alpine Geophysical Asso.                                                                               |       |               |                                                                                       | 12. MANUFACTURER'S DESIGNATION OF DRILL<br>Alpine 20' Vibratory Sampler |                   |                                                                                 |  |
| 4. HOLE NO. (As shown on drawing title and file number)<br>V-85A                                                             |       |               |                                                                                       | 13. TOTAL NO. OF OVERBURDEN SAMPLES TAKEN<br>1                          |                   | 14. TOTAL NUMBER CORE ROWS<br>1 Plastic Tube                                    |  |
| 5. NAME OF DRILLER<br>Al Stockel                                                                                             |       |               |                                                                                       | 15. ELEVATION GROUND WATER<br>Tide Gage 8.0                             |                   | 16. DATE HOLE<br>5-24-67                                                        |  |
| 6. DIRECTION OF HOLE<br><input checked="" type="checkbox"/> VERTICAL <input type="checkbox"/> INCLINED _____ DEG. FROM VERT. |       |               |                                                                                       | 17. ELEVATION TOP OF HOLE<br>-28.5'                                     |                   | 18. TOTAL CORE RECOVERY FOR BORING<br>79 %                                      |  |
| 7. THICKNESS OF OVERBURDEN                                                                                                   |       |               |                                                                                       | 19. SIGNATURE OF INSPECTOR<br>J. A. Albritton                           |                   |                                                                                 |  |
| 8. DEPTH DRILLED INTO HOLE                                                                                                   |       |               |                                                                                       |                                                                         |                   |                                                                                 |  |
| 9. TOTAL DEPTH OF HOLE<br>14.0'                                                                                              |       |               |                                                                                       |                                                                         |                   |                                                                                 |  |
| ELEVATION   | DEPTH | LEGEND        | CLASSIFICATION OF MATERIALS (Downpass)                                                | % CORE RECOVERY                                                         | BOX OR SAMPLE NO. | REMARKS (Drilling time, water level, depth of weathering, etc., if significant) |  |
| -25.0   |       |               |                                                                                       |                                                                         |                   |                                                                                 |  |
| -30.0   |       |               | SH-Gray, gravelley, silty, fine, micaceous sand with rotten wood and plant fragments. | 79                                                                      | V-85A             | Zone of Core Loss -28.5' to -39.5'                                              |  |
| -35.0   |       |               | SP-Gray, fine to medium grained, slightly silty, micaceous sand.                      |                                                                         |                   |                                                                                 |  |
|   |       |               | SH-Dark gray, medium grained, silty sand.                                             |                                                                         |                   |                                                                                 |  |
|   |       |               | SP-Light gray, medium grained sand.                                                   |                                                                         |                   |                                                                                 |  |
| -40.0   |       |               | SP-Tan, medium grained sand.                                                          |                                                                         |                   |                                                                                 |  |
|   |       |               | SH-Light green, fine to medium grained, silty sand                                    |                                                                         |                   |                                                                                 |  |
|   |       |               | ML-Green, dense, micaceous, plastic silt, grading toward a compacted shale            |                                                                         |                   |                                                                                 |  |
|   |       |               | BOTTOM OF HOLE -42.5'                                                                 |                                                                         |                   |                                                                                 |  |
|   |       |               | Soils field classified in accordance with the Unified Soil Classification System.     |                                                                         |                   |                                                                                 |  |
|   |       |               | (Revised by Amendment No. 0001)                                                       |                                                                         |                   |                                                                                 |  |



Hole No. V-86

| DRILLING LOG   |            | DIVISION       | INSTALLATION                                                                                   |                         | SHEET                        |                                                                                         |
|---|------------|----------------|------------------------------------------------------------------------------------------------|-------------------------|------------------------------|-----------------------------------------------------------------------------------------|
|   |            | South Atlantic | Savannah, Ga.                                                                                  |                         | 1 of 1 SHEETS                |                                                                                         |
| 1. PROJECT<br>Widening & Deepening Savannah Harbor                                                                        |            |                | 10. SIZE AND TYPE OF BIT<br>7 1/2" ID Sammler                                                  |                         |                              |                                                                                         |
| 2. LOCATION (Coordinates or Station)<br>TA. 98, N. Side                                                                   |            |                | 11. SURVEY FOR ELEVATION SHOWN (TYPE OF REEF)<br>MHW                                           |                         |                              |                                                                                         |
| 3. TESTING AGENCY<br>Alpine Geophysical Asso.                                                                             |            |                | 12. MANUFACTURER'S DESIGNATION OF DRILL<br>Alpine 20" Vibratory Sammler                        |                         |                              |                                                                                         |
| 4. HOLE NO. (As shown on drawing title and file number)<br>V-86                                                           |            |                | 13. TOTAL NO. OF OVERBURDEN SAMPLES TAKEN<br>1                                                 |                         | UNDESIRABLE<br>0             |                                                                                         |
| 5. NAME OF DRILLER<br>AT Stockel                                                                                          |            |                | 14. TOTAL NUMBER CORE WORES<br>1 plastic liner                                                 |                         |                              |                                                                                         |
| 6. DIRECTION OF HOLE<br><input checked="" type="checkbox"/> VERTICAL <input type="checkbox"/> INCLINED<br>DIP, FROM VERT. |            |                | 15. ELEVATION GROUND WATER<br>Tide gage                                                        |                         |                              |                                                                                         |
| 7. THICKNESS OF OVERBURDEN                                                                                                |            |                | 16. DATE HOLE<br>5-24-67                                                                       |                         | COMPLETED<br>5-24-67         |                                                                                         |
| 8. DEPTH DRILLED INTO ROCK                                                                                                |            |                | 17. ELEVATION TOP OF HOLE<br>-32.5                                                             |                         |                              |                                                                                         |
| 9. TOTAL DEPTH OF HOLE<br>11.0'                                                                                           |            |                | 18. TOTAL CORE RECOVERY FOR BORING<br>80%                                                      |                         |                              |                                                                                         |
|   |            |                | 19. SIGNATURE OF INSPECTOR<br>J. A. Albrighton                                                 |                         |                              |                                                                                         |
| ELEVATION<br>a   | DEPTH<br>b | LOGGING<br>c   | CLASSIFICATION OF MATERIALS<br>(Description)<br>d                                              | % CORE<br>RECOVERY<br>e | BOX OF<br>SAMPLE<br>NO.<br>f | REMARKS<br>(Drilling time, water loss, depth of<br>unboring, etc., if significant)<br>g |
| -30.0   |            |                |                                                                                                |                         |                              | Time<br>Sec./ft.                                                                        |
| -35.0   |            |                | OH-black, soft, organic silt                                                                   |                         |                              | 0.5                                                                                     |
|   |            |                | SH-gray, medium grained,<br>micaceous, silty sand.                                             |                         |                              | 0.5                                                                                     |
|   |            |                | SP-tan, medium grained,<br>micaceous sand                                                      | 80                      | V-86                         | 0.5                                                                                     |
| -40.0   |            |                | SH-Green, fine silty sand                                                                      |                         |                              | 0.5                                                                                     |
|   |            |                | ML-Green, dense, plastic silt,<br>grading toward a compaction shale                            |                         |                              | 1.0                                                                                     |
|   |            |                | Bottom-of-Hole 43.5                                                                            |                         |                              | 1.0                                                                                     |
|   |            |                | Note: Soils field classified<br>in accordance with the Unified<br>Soils Classification System. |                         |                              | 12.0                                                                                    |
|   |            |                |                                                                                                |                         |                              | 343.0                                                                                   |
| (Revised by Amendment No. 0001)                                                                                           |            |                |                                                                                                |                         |                              |                                                                                         |



# SAVANNAH HARBOR BORING LOGS

From Station 70+000

To

Station 79+000

Hole No. SH-30

| DRILLING LOG   |       | DIVISION       | INSTALLATION                                                                                  |                         | SHEET 1<br>OF 2 SHEETS  |   |
|---|-------|----------------|-----------------------------------------------------------------------------------------------|-------------------------|-------------------------|---|
| 1. PROJECT<br>Savannah Harbor                                                                                                |       | South Atlantic | Savannah, GA                                                                                  |                         |                         |   |
| 2. LOCATION (Coordinates or Station)<br>See Plan Sta 77+000N, R= "31" (X-832180<br>Y-759915)                                 |       |                | 10. SIZE AND TYPE OF BIT<br>1 3/8" ID splitspoon                                              |                         |                         |   |
| 3. DRILLING AGENCY<br>Savannah District                                                                                      |       |                | 11. DATUM FOR ELEVATION SHOWN (TSB or MSL)<br>MLW                                             |                         |                         |   |
| 4. HOLE NO. (As shown on drawing title and file number)<br>SR-30                                                             |       |                | 12. MANUFACTURER'S DESIGNATION OF DRILL<br>GME 75                                             |                         |                         |   |
| 5. NAME OF DRILLER<br>Perry Roundtree                                                                                        |       |                | 13. TOTAL NO. OF OVER-<br>BURDEN SAMPLES TAKEN                                                |                         | DISTURBED<br>5          | UNDISTURBED<br>0                                                                                    |
| 6. DIRECTION OF HOLE<br><input checked="" type="checkbox"/> VERTICAL <input type="checkbox"/> INCLINED _____ DEG. FROM VERT. |       |                | 14. TOTAL NUMBER CORE BOXES                                                                   |                         |                         |   |
| 7. THICKNESS OF OVERBURDEN<br>55.5'                                                                                          |       |                | 15. ELEVATION GROUND WATER                                                                    |                         |                         |   |
| 8. DEPTH DRILLED INTO ROCK<br>0.0'                                                                                           |       |                | 16. DATE HOLE<br>STARTED<br>17 Nov 77                                                         |                         | COMPLETED<br>17 Nov 77  |   |
| 9. TOTAL DEPTH OF HOLE<br>-55.5'                                                                                             |       |                | 17. ELEVATION TOP OF HOLE<br>0.0 MLW                                                          |                         |                         |   |
|   |       |                | 18. TOTAL CORE RECOVERY FOR BORING<br>%                                                       |                         |                         |   |
|   |       |                | 19. SIGNATURE OF INSPECTOR<br>CHARLES D. GRIFFIN                                              |                         |                         |   |
| ELEVATION   | DEPTH | LEGEND         | CLASSIFICATION OF MATERIALS<br>(Description)                                                  | % CORE<br>RECOV-<br>ERY | BOX OR<br>SAMPLE<br>NO. | REMARKS<br>(Drilling time, water loss, depth of<br>weathering, etc., if significant)                |
| 0.0 MLW   | 0'    | c              | d                                                                                             | e                       | f                       | g                                                                                                   |
|   | 5'    |                | Water                                                                                         |                         |                         |   |
|   | 10'   |                |                                                                                               |                         |                         |   |
|   | 15'   |                |                                                                                               |                         |                         |   |
|   | 20'   |                |                                                                                               |                         |                         |   |
|   | 25'   |                |                                                                                               |                         |                         |   |
| -30.0   | 30'   |                | Continued on sheet 2                                                                          |                         |                         |   |
|   |       |                | NOTE: Soils field classified<br>in accordance with the Unified<br>Soil Classification System. | B1-34                   |                         | BLOWS PER FOOT:<br>Number required to drive<br>1 3/8" ID splitspoon w/<br>140 lb hammer falling 30" |

| DRILLING LOG (Cont Sheet) |                   |             |                                                   |                              |                              |                                                                                           |
|---------------------------|-------------------|-------------|---------------------------------------------------|------------------------------|------------------------------|-------------------------------------------------------------------------------------------|
| PROJECT                   |                   |             | LOCATION TOP OF HOLE                              |                              | Hole No.                     |                                                                                           |
| Savannah Harbor           |                   |             | 0.0 MLW                                           |                              | SH-30                        |                                                                                           |
| INSTALLATION              |                   |             | Savannah, GA                                      |                              | SHEET 2 OF 2 SHEETS          |                                                                                           |
| ELEVATION<br>a            | DEPTH<br>30'<br>b | LEGEND<br>c | CLASSIFICATION OF MATERIALS<br>(Description)<br>d | % CORE<br>RECOV-<br>ERY<br>e | BOX OR<br>SAMPLE<br>NO.<br>f | REMARKS<br>(Drilling time, water loss, depth of<br>weathering, etc., if significant)<br>g |
| -31.5                     |                   |             | Water<br>Bottom of river -31.5'                   |                              | JAR                          | Blows                                                                                     |
|                           |                   |             | OL - Black organic silt                           |                              | 1                            | 0                                                                                         |
| -35.5                     | 35'               |             |                                                   |                              |                              | 0                                                                                         |
|                           |                   |             | SC - Gray clayey sand                             |                              | 2                            | 4                                                                                         |
| -40.0                     | 40'               |             |                                                   |                              |                              | 12                                                                                        |
|                           |                   |             | CL - Green silty clay                             |                              | 3                            | 14                                                                                        |
|                           |                   |             |                                                   |                              |                              | 19                                                                                        |
| -45.0                     | 45'               |             |                                                   |                              |                              | 21                                                                                        |
|                           |                   |             | MH - Green fat clayey silt                        |                              | 4                            | 23                                                                                        |
|                           |                   |             |                                                   |                              |                              | 26                                                                                        |
|                           |                   |             |                                                   |                              |                              | 44                                                                                        |
|                           | 50'               |             |                                                   |                              | 5                            | 6                                                                                         |
|                           |                   |             |                                                   |                              |                              | 79                                                                                        |
|                           |                   |             |                                                   |                              |                              | 90                                                                                        |
|                           |                   |             |                                                   |                              |                              | 100/0.5                                                                                   |
| -55.5                     | 55'               |             |                                                   |                              |                              | 97                                                                                        |
|                           |                   |             | Bottom of hole -55.5' MLW                         |                              |                              | 100                                                                                       |

Hole No. SH-31

| DRILLING LOG   |       | DIVISION       | INSTALLATION                                                                            |                         | SHEET 1<br>OF 2 SHEETS  |   |
|---|-------|----------------|-----------------------------------------------------------------------------------------|-------------------------|-------------------------|---|
| 1. PROJECT<br>Savannah Harbor                                                                                                |       | South Atlantic | Savannah, GA                                                                            |                         |                         |   |
| 2. LOCATION (Coordinates or Station)<br>Sta 76+000N, R=130" (X-833000 Y-759415)                                              |       |                | 10. SIZE AND TYPE OF BIT 1 3/8" ID splitspoon                                           |                         |                         |   |
| 3. DRILLING AGENCY<br>Savannah District                                                                                      |       |                | 11. DATUM FOR ELEVATION SHOWN (TBM or AGL)<br>MLW                                       |                         |                         |   |
| 4. HOLE NO. (As shown on drawing title and file number)<br>SH-31                                                             |       |                | 12. MANUFACTURER'S DESIGNATION OF DRILL<br>Sprague and Henwood                          |                         |                         |   |
| 5. NAME OF DRILLER<br>Perry Rountree                                                                                         |       |                | 13. TOTAL NO. OF OVER-<br>BURDEN SAMPLES TAKEN                                          |                         | DISTURBED<br>9          | UNDISTURBED<br>0                                                                                    |
| 6. DIRECTION OF HOLE<br><input checked="" type="checkbox"/> VERTICAL <input type="checkbox"/> INCLINED _____ DEG. FROM VERT. |       |                | 14. TOTAL NUMBER CORE BOXES                                                             |                         |                         |   |
| 7. THICKNESS OF OVERBURDEN<br>55.5'                                                                                          |       |                | 15. ELEVATION GROUND WATER                                                              |                         |                         |   |
| 8. DEPTH DRILLED INTO ROCK<br>0.0'                                                                                           |       |                | 16. DATE HOLE<br>STARTED 30 Oct 77 COMPLETED 30 Oct 77                                  |                         |                         |   |
| 9. TOTAL DEPTH OF HOLE<br>-55.5' MLW                                                                                         |       |                | 17. ELEVATION TOP OF HOLE<br>0.0 MLW                                                    |                         |                         |   |
|   |       |                | 18. TOTAL CORE RECOVERY FOR BORING<br>%                                                 |                         |                         |   |
|   |       |                | 19. SIGNATURE OF INSPECTOR<br>CHARLES D. GRIFFIN                                        |                         |                         |   |
| ELEVATION   | DEPTH | LEGEND         | CLASSIFICATION OF MATERIALS<br>(Description)                                            | % CORE<br>RECOV-<br>ERY | BOX OR<br>SAMPLE<br>NO. | REMARKS<br>(Drilling time, water loss, depth of<br>weathering, etc., if significant)                |
| 0.0 MLW   | 0'    | c              |                                                                                         |                         |                         |   |
|   | 5'    |                | Water                                                                                   |                         |                         |   |
|   | 9.0   |                | Bottom of river -9.0'                                                                   |                         | JAR                     | BLOWS                                                                                               |
|   | 10'   |                | SM - Greenish gray fine silty sand and soft silt mixture                                |                         | 1                       | 6                                                                                                   |
|   | 15'   |                | Gray and tan, fine and medium silty sand                                                |                         | 2                       | 7                                                                                                   |
|   | 18.0  |                | SM - Gray soft fat clayey silt                                                          |                         | 3                       | 7                                                                                                   |
|   | 19.5  |                | SM - Tan and gray silty fine and medium sand                                            |                         | 4                       | 9                                                                                                   |
|   | 23.0  |                | SC - Gray clayey fine sand                                                              |                         | 5                       | 25                                                                                                  |
|   | 25'   |                |                                                                                         |                         |                         | 27                                                                                                  |
|   | 27.0  |                | SM - Green fine cemented silty sand, very hard                                          |                         | 6                       | 26                                                                                                  |
|   | 30.0  |                | Continued on sheet 2                                                                    |                         |                         | 28                                                                                                  |
|   |       |                | NOTE: Soils field classified in accordance with the Unified Soil Classification System. |                         |                         | 32                                                                                                  |
|   |       |                |                                                                                         |                         |                         | 28                                                                                                  |
|   |       |                |                                                                                         |                         |                         | 100/0.5                                                                                             |
|   |       |                |                                                                                         |                         |                         | BLOWS PER FOOT:<br>Number required to drive<br>1 3/8" ID splitspoon w/<br>140 lb hammer falling 30" |

| DRILLING LOG (Cont Sheet) |                   | ATION TOP OF HOLE |                                                                      | 0.0 MLW                      |                              | Hole No. SH-31                                                                                   |    |         |
|---------------------------|-------------------|-------------------|----------------------------------------------------------------------|------------------------------|------------------------------|--------------------------------------------------------------------------------------------------|----|---------|
| PROJECT                   |                   |                   | INSTALLATION                                                         |                              |                              | SHEET 2 OF 2 SHEETS                                                                              |    |         |
| ELEVATION<br>a            | DEPTH<br>30'<br>b | LEGEND<br>c       | CLASSIFICATION OF MATERIALS<br>(Description)<br>d                    | % CORE<br>RECOV-<br>ERY<br>e | BOX OR<br>SAMPLE<br>NO.<br>f | REMARKS<br>(Drilling time, water loss, depth of<br>weathering, etc., if significant).<br>g BLOWS |    |         |
|                           |                   |                   | SM - Green fine cemented<br>silty sand                               |                              |                              |                                                                                                  | 79 |         |
|                           |                   |                   |                                                                      |                              |                              |                                                                                                  |    | 97      |
|                           | 35'               |                   |                                                                      |                              |                              | 7                                                                                                |    | 100/0.7 |
|                           |                   |                   |                                                                      |                              |                              |                                                                                                  |    | 95      |
|                           |                   |                   |                                                                      |                              |                              |                                                                                                  |    | 100     |
|                           | 40'               |                   |                                                                      |                              |                              |                                                                                                  |    | 100/0.3 |
|                           |                   |                   |                                                                      |                              |                              |                                                                                                  |    | 99      |
|                           |                   |                   |                                                                      |                              |                              |                                                                                                  |    | 100/0.8 |
|                           | 45'               |                   |                                                                      |                              |                              | 8                                                                                                |    | 95      |
|                           |                   |                   |                                                                      |                              |                              |                                                                                                  |    | 100/0.5 |
|                           |                   |                   | MH - Dark green fine sandy<br>and clayey silt with traces<br>of mica |                              | 9                            |                                                                                                  | 96 |         |
| -51.0                     | 50'               |                   |                                                                      |                              |                              |                                                                                                  |    | 90      |
|                           |                   |                   |                                                                      |                              |                              |                                                                                                  |    | 94      |
|                           |                   |                   |                                                                      |                              |                              |                                                                                                  |    | 77      |
|                           |                   |                   |                                                                      |                              |                              |                                                                                                  |    | 88      |
| -55.5                     | 55'               |                   |                                                                      |                              |                              |                                                                                                  |    | 63      |
|                           |                   |                   | Bottom of hole -55.5' MLW                                            |                              |                              |                                                                                                  | 66 |         |

| DRILLING LOG                                                                                         |       | DIVISION       |                                                                                         | INSTALLATION                                  |                   | Hole No. SH-32                                                                              |  |
|---|-------|----------------|-----------------------------------------------------------------------------------------|-----------------------------------------------|-------------------|---------------------------------------------------------------------------------------------|--|
| PROJECT                                                                                              |       | South Atlantic |                                                                                         | Savannah, GA                                  |                   | SHEET 1 OF 2 SHEETS                                                                         |  |
| Savannah Harbor                                                                                      |       |                |                                                                                         | 10. SIZE AND TYPE OF BIT 1 3/8" ID splitspoon |                   |                                                                                             |  |
| 2. LOCATION (Coordinates or Station)                                                                 |       |                |                                                                                         | 11. DATUM FOR ELEVATION SHOWN (TBM or MSL)    |                   |                                                                                             |  |
| Sta 72+000N, R=127"                                                                                  |       |                |                                                                                         | MLW                                           |                   |                                                                                             |  |
| 3. DRILLING AGENCY                                                                                   |       |                |                                                                                         | 12. MANUFACTURER'S DESIGNATION OF DRILL       |                   |                                                                                             |  |
| Savannah District                                                                                    |       |                |                                                                                         | CME 75                                        |                   |                                                                                             |  |
| 4. HOLE NO. (As shown on drawing title and file number)                                              |       | SH-32          |                                                                                         | 13. TOTAL NO. OF OVER-BURDEN SAMPLES TAKEN    |                   | DISTURBED 5 UNDISTURBED 0                                                                   |  |
| 5. NAME OF DRILLER                                                                                   |       |                |                                                                                         | 14. TOTAL NUMBER CORE BOXES                   |                   |                                                                                             |  |
| Perry Rountree                                                                                       |       |                |                                                                                         | 15. ELEVATION GROUND WATER                    |                   |                                                                                             |  |
| 6. DIRECTION OF HOLE                                                                                 |       |                |                                                                                         | 16. DATE HOLE                                 |                   | STARTED 16 Nov 77 COMPLETED 16 Nov 77                                                       |  |
| <input checked="" type="checkbox"/> VERTICAL <input type="checkbox"/> INCLINED _____ DEG. FROM VERT. |       |                |                                                                                         | 17. ELEVATION TOP OF HOLE                     |                   | 0.0 MLW                                                                                     |  |
| 7. THICKNESS OF OVERBURDEN                                                                           |       | 56.0'          |                                                                                         | 18. TOTAL CORE RECOVERY FOR BORING            |                   | %                                                                                           |  |
| 8. DEPTH DRILLED INTO ROCK                                                                           |       | 0.0'           |                                                                                         | 19. SIGNATURE OF INSPECTOR                    |                   | CHARLES D. GRIFFIN                                                                          |  |
| 9. TOTAL DEPTH OF HOLE                                                                               |       | -56.0' MLW     |                                                                                         |                                               |                   |                                                                                             |  |
| ELEVATION                                                                                            | DEPTH | LEGEND         | CLASSIFICATION OF MATERIALS (Description)                                               | % CORE RECOVERY                               | BOX OR SAMPLE NO. | REMARKS (Drilling time, water loss, depth of weathering, etc., if significant)              |  |
| 0.0 MLW                                                                                              | 0.0'  | c              | d                                                                                       | e                                             | f                 | g                                                                                           |  |
|   | 5'    |                | Water                                                                                   |                                               |                   |                                                                                             |  |
|   | 10'   |                |                                                                                         |                                               |                   |                                                                                             |  |
|   | 15'   |                |                                                                                         |                                               |                   |                                                                                             |  |
|   | 20'   |                |                                                                                         |                                               |                   |                                                                                             |  |
|   | 25'   |                |                                                                                         |                                               |                   |                                                                                             |  |
| -30.0                                                                                                | 30'   |                | Continued on sheet 2                                                                    |                                               |                   |                                                                                             |  |
|   |       |                | NOTE: Soils field classified in accordance with the Unified Soil Classification System. |                                               |                   | BLOWS PER FOOT:<br>Number required to drive 3/8" ID splitspoon w/ 140 lb hammer falling 30" |  |

| DRILLING LOG (Cont Sheet) |  | LOCATION TOP OF HOLE |  | Hole No.     |  | SH-32                                                                  |  |
|---------------------------|--|----------------------|--|--------------|--|------------------------------------------------------------------------|--|
| PROJECT                   |  | Savannah Harbor      |  | INSTALLATION |  | Savannah, GA                                                           |  |
| ELEVATION                 |  | DEPTH                |  | LEGEND       |  | CLASSIFICATION OF MATERIALS                                            |  |
| a                         |  | b                    |  | c            |  | d                                                                      |  |
|                           |  |                      |  |              |  | REMARKS                                                                |  |
|                           |  |                      |  |              |  | (Drilling time, water lost, depth of weathering, etc., if significant) |  |
|                           |  |                      |  |              |  | e                                                                      |  |
|                           |  |                      |  |              |  | f                                                                      |  |
|                           |  |                      |  |              |  | g                                                                      |  |
|                           |  |                      |  |              |  | aa                                                                     |  |
|                           |  |                      |  |              |  | ab                                                                     |  |
|                           |  |                      |  |              |  | ac                                                                     |  |
|                           |  |                      |  |              |  |                                                                        |  |

Hole No. SH-33

| DRILLING LOG   |       | DIVISION<br>Sout. Atlantic |                                              | INSTALLATION<br>Savannah, GA                                           |                         | SHEET 1<br>OF 2 SHEETS                                                               |  |
|---|-------|----------------------------|----------------------------------------------|------------------------------------------------------------------------|-------------------------|--------------------------------------------------------------------------------------|--|
| 1. PROJECT<br>Savannah Harbor                                                                                                |       |                            |                                              | 10. SIZE AND TYPE OF BIT 1 3/8" ID splitspoon                          |                         |                                                                                      |  |
| 2. LOCATION (Coordinates or Station)<br>Sta 71+000N, R= "26" (X-837665 Y-758015)                                             |       |                            |                                              | 11. DATUM FOR ELEVATION SHOWN (TBM or MSL)<br>MLW                      |                         |                                                                                      |  |
| 3. DRILLING AGENCY<br>Savannah District                                                                                      |       |                            |                                              | 12. MANUFACTURER'S DESIGNATION OF DRILL<br>CME 75                      |                         |                                                                                      |  |
| 4. HOLE NO. (As shown on drawing title and file number)<br>SH-33                                                             |       |                            |                                              | 13. TOTAL NO. OF OVER-<br>BURDEN SAMPLES TAKEN                         |                         | DISTURBED<br>6                                                                       |  |
|   |       |                            |                                              |                                                                        |                         | UNDISTURBED<br>0                                                                     |  |
| 5. NAME OF DRILLER<br>A. L. Padgett                                                                                          |       |                            |                                              | 14. TOTAL NUMBER CORE BOXES                                            |                         |                                                                                      |  |
| 6. DIRECTION OF HOLE<br><input checked="" type="checkbox"/> VERTICAL <input type="checkbox"/> INCLINED _____ DEG. FROM VERT. |       |                            |                                              | 15. ELEVATION GROUND WATER                                             |                         |                                                                                      |  |
| 7. THICKNESS OF OVERBURDEN<br>56.0'                                                                                          |       |                            |                                              | 16. DATE HOLE<br>STARTED 28 Nov 77 COMPLETED 28 Nov 77                 |                         |                                                                                      |  |
| 8. DEPTH DRILLED INTO ROCK<br>0.0'                                                                                           |       |                            |                                              | 17. ELEVATION TOP OF HOLE<br>0.0 MLW                                   |                         |                                                                                      |  |
| 9. TOTAL DEPTH OF HOLE<br>-56.0' MLW                                                                                         |       |                            |                                              | 18. TOTAL CORE RECOVERY FOR BORING<br>1                                |                         |                                                                                      |  |
|   |       |                            |                                              | 19. SIGNATURE OF INSPECTOR<br>CHARLES D. GRIFFIN                       |                         |                                                                                      |  |
| ELEVATION   | DEPTH | LEGEND                     | CLASSIFICATION OF MATERIALS<br>(Description) | % CORE<br>RECOV-<br>ERY                                                | BOX OR<br>SAMPLE<br>NO. | REMARKS<br>(Drilling time, water loss, depth of<br>weathering, etc., if significant) |  |
| 0.0 MLW   | 0'    | c                          |                                              |                                                                        |                         |                                                                                      |  |
|   | 5'    |                            | Water                                        |                                                                        |                         |                                                                                      |  |
|   | 10'   |                            |                                              |                                                                        |                         |                                                                                      |  |
|   | 15'   |                            |                                              |                                                                        |                         |                                                                                      |  |
|   | 20'   |                            |                                              |                                                                        |                         |                                                                                      |  |
|   | 25'   |                            |                                              |                                                                        |                         |                                                                                      |  |
|   | 30'   |                            |                                              |                                                                        |                         |                                                                                      |  |
| -30.0   |       |                            |                                              |                                                                        |                         |                                                                                      |  |
| Continued on sheet 2   |       |                            |                                              |                                                                        |                         |                                                                                      |  |
| NOTE: Soils field classified<br>in accordance with the Unified<br>Soil Classification System.                                |       |                            |                                              | BLOWS PER FOOT:<br>Number required to drive<br>1 3/8" ID splitspoon w/ |                         |                                                                                      |  |



| DRILLING LOG (Cont Sheet) |            |             | LOCATION TOP OF HOLE                                                  |                              | 0.0 MLW                        |                                                                                                 | Hole No. SH-33 |  |
|---------------------------|------------|-------------|-----------------------------------------------------------------------|------------------------------|--------------------------------|-------------------------------------------------------------------------------------------------|----------------|--|
| PROJECT                   |            |             | INSTALLATION                                                          |                              |                                |                                                                                                 | SHEET 2        |  |
| Savannah Harbor           |            |             | Savannah, GA                                                          |                              |                                |                                                                                                 | OF 2 SHEETS    |  |
| ELEVATION<br>a            | DEPTH<br>b | LEGEND<br>c | CLASSIFICATION OF MATERIALS<br>(Description)<br>d                     | % CORE<br>RECOV.<br>ERY<br>e | BOX OR<br>SAMPLE<br>NO.<br>JAR | REMARKS<br>(Drilling time, water loss, depth of<br>weathering, etc., if significant)<br>f BLOWS |                |  |
| -32.0                     | 30'        |             | Water<br>Bottom of river -32.0'                                       |                              |                                |                                                                                                 |                |  |
|                           | 35'        |             | SM - Gray silty fine and<br>medium sand with thin soft<br>silt layers |                              | 1                              |                                                                                                 | 9              |  |
|                           |            |             |                                                                       |                              |                                |                                                                                                 | 7              |  |
|                           |            |             |                                                                       |                              | 2                              |                                                                                                 | 21             |  |
|                           | 40'        |             |                                                                       |                              |                                |                                                                                                 | 46             |  |
|                           |            |             |                                                                       |                              |                                |                                                                                                 | 28             |  |
|                           |            |             |                                                                       |                              |                                |                                                                                                 | 17             |  |
| -42.5                     |            |             | SM - Dark greenish gray fat<br>clayey silt                            |                              | 3                              |                                                                                                 | 15             |  |
| -44.0                     | 45'        |             |                                                                       |                              | 4                              |                                                                                                 | 11             |  |
|                           |            |             | SM - Green silty fine sand                                            |                              |                                |                                                                                                 | 27             |  |
|                           |            |             |                                                                       |                              |                                |                                                                                                 | 31             |  |
|                           | 50'        |             |                                                                       |                              | 5                              |                                                                                                 | 32             |  |
|                           |            |             | Fine cemented sand, very hard                                         |                              |                                |                                                                                                 | 100/0.9        |  |
|                           |            |             |                                                                       |                              |                                |                                                                                                 | 98             |  |
|                           |            |             |                                                                       |                              |                                |                                                                                                 | 100            |  |
|                           | 55'        |             |                                                                       |                              | 6                              |                                                                                                 | 90             |  |
| -56.0                     |            |             | Bottom of hole -56.0' MLW                                             |                              |                                |                                                                                                 | 89             |  |

Hole No. SH-34

| DRILLING LOG   |       | DIVISION       |                                                                                        | INSTALLATION                                                             |                   | SHEET 1 OF 2 SHEETS                                                            |  |
|---|-------|----------------|----------------------------------------------------------------------------------------|--------------------------------------------------------------------------|-------------------|--------------------------------------------------------------------------------|--|
| 1. PROJECT<br>Savannah Harbor                                                                                                |       | South Atlantic |                                                                                        | Savannah, GA                                                             |                   |                                                                                |  |
| 2. LOCATION (Coordinates or Station)<br>Sta 70+000N, R=126" (X-838665 Y-758100)                                              |       |                |                                                                                        | 10. SIZE AND TYPE OF BIT<br>1 3/8" ID splitspoon                         |                   |                                                                                |  |
| 3. DRILLING AGENCY<br>Savannah District                                                                                      |       |                |                                                                                        | 11. DATUM FOR ELEVATION SHOWN (TBM or MSL)<br>MLW                        |                   |                                                                                |  |
| 4. HOLE NO. (As shown on drawing title and file number)<br>SH-34                                                             |       |                |                                                                                        | 12. MANUFACTURER'S DESIGNATION OF DRILL<br>Sprague and Henwood           |                   |                                                                                |  |
| 5. NAME OF DRILLER<br>Perry Rountree                                                                                         |       |                |                                                                                        | 13. TOTAL NO. OF OVER-BURDEN SAMPLES TAKEN<br>DISTURBED 11 UNDISTURBED 0 |                   |                                                                                |  |
| 6. DIRECTION OF HOLE<br><input checked="" type="checkbox"/> VERTICAL <input type="checkbox"/> INCLINED _____ DEG. FROM VERT. |       |                |                                                                                        | 14. TOTAL NUMBER CORE BOXES                                              |                   |                                                                                |  |
| 7. THICKNESS OF OVERBURDEN<br>55.0                                                                                           |       |                |                                                                                        | 15. ELEVATION GROUND WATER                                               |                   |                                                                                |  |
| 8. DEPTH DRILLED INTO ROCK<br>0.0'                                                                                           |       |                |                                                                                        | 16. DATE HOLE STARTED 31 Oct 77 COMPLETED 2 Nov 77                       |                   |                                                                                |  |
| 9. TOTAL DEPTH OF HOLE<br>-55.0' MLW                                                                                         |       |                |                                                                                        | 17. ELEVATION TOP OF HOLE<br>0.0 MLW                                     |                   |                                                                                |  |
|   |       |                |                                                                                        | 18. TOTAL CORE RECOVERY FOR BORING<br>%                                  |                   |                                                                                |  |
|   |       |                |                                                                                        | 19. SIGNATURE OF INSPECTOR<br>CHARLES D. GRIFFIN                         |                   |                                                                                |  |
| ELEVATION   | DEPTH | LEGEND         | CLASSIFICATION OF MATERIALS (Description)                                              | % CORE RECOVERY                                                          | BOX OR SAMPLE NO. | REMARKS (Drilling time, water loss, depth of weathering, etc., if significant) |  |
| 0.0 MLW   | 0'    | c              | d                                                                                      | e                                                                        | f                 | g                                                                              |  |
|   |       |                | Water                                                                                  |                                                                          |                   |                                                                                |  |
| -4.0   | 5'    |                | Bottom of river -4.0'                                                                  |                                                                          | JAR               | BLOWS                                                                          |  |
|   |       |                | SM - Gray silty fine sand                                                              |                                                                          | 1                 | 7                                                                              |  |
|   |       |                |                                                                                        |                                                                          |                   | 5                                                                              |  |
| -8.5   | 10'   |                | MH - Gray soft clayey silt                                                             |                                                                          | 2                 | 7                                                                              |  |
| -10.5   |       |                | SM - Gray silty fine and medium sand                                                   |                                                                          | 3                 | 1                                                                              |  |
|   |       |                |                                                                                        |                                                                          |                   | 4                                                                              |  |
|   | 15'   |                | With some soft silt pockets                                                            |                                                                          | 4                 | 8                                                                              |  |
|   |       |                |                                                                                        |                                                                          |                   | 15                                                                             |  |
|   | 20'   |                | Gray and brown                                                                         |                                                                          |                   | 35                                                                             |  |
|   |       |                |                                                                                        |                                                                          |                   | 30                                                                             |  |
|   | 25'   |                | Gray fine silty sand                                                                   |                                                                          | 5                 | 33                                                                             |  |
|   |       |                |                                                                                        |                                                                          |                   | 31                                                                             |  |
|   |       |                |                                                                                        |                                                                          |                   | 31                                                                             |  |
|   | 30'   |                | Gray fine sand with soft silt pockets                                                  |                                                                          | 6                 | 25                                                                             |  |
| -30.0   |       |                | Continued on sheet 2                                                                   |                                                                          |                   | 20                                                                             |  |
|   |       |                | NOTE: Soils field classified in accordance with the Unified Soil Classification System |                                                                          |                   | 24                                                                             |  |
|   |       |                |                                                                                        |                                                                          |                   | 25                                                                             |  |
|   |       |                |                                                                                        |                                                                          |                   | BLOWS PER FOOT:<br>Number required to drive 1 3/8" ID splitspoon w/            |  |

| DRILLING LOG (Cont Sheet) |       | LOCATION TOP OF HOLE |                                                                           | 0.0 MLW            |                         | Hole No. SH-36                                                                       |       |
|---------------------------|-------|----------------------|---------------------------------------------------------------------------|--------------------|-------------------------|--------------------------------------------------------------------------------------|-------|
| PROJECT                   |       | INSTALLATION         |                                                                           | Savannah, GA       |                         | SHEET 2 OF 2 SHEETS                                                                  |       |
| ELEVATION                 | DEPTH | LEGEND               | CLASSIFICATION OF MATERIALS<br>(Description)                              | % CORE<br>RECOVERY | BOX OR<br>SAMPLE<br>NO. | REMARKS<br>(Drilling time, water loss, depth of<br>weathering, etc., if significant) | BLOWS |
| a                         | 38'   | c                    | d                                                                         | e                  | JAR                     | f                                                                                    |       |
|                           |       |                      | SM - Gray fine silty sand with<br>soft silt pockets                       |                    |                         |                                                                                      | 19    |
|                           |       |                      |                                                                           |                    |                         |                                                                                      | 18    |
|                           |       |                      |                                                                           |                    |                         |                                                                                      | 12    |
|                           | 35'   |                      |                                                                           |                    |                         |                                                                                      | 20    |
|                           |       |                      |                                                                           |                    |                         |                                                                                      | 28    |
| -38.5                     |       |                      |                                                                           |                    |                         |                                                                                      | 34    |
|                           | 40'   |                      | SP - Light tan poorly<br>graded sand                                      |                    | 7                       |                                                                                      | 30    |
| -41.5                     |       |                      |                                                                           |                    |                         |                                                                                      | 18    |
|                           |       |                      | MH - Dark gray soft clayey<br>silt                                        |                    | 8                       |                                                                                      | 3     |
| -45.0                     | 45'   |                      |                                                                           |                    |                         |                                                                                      | 5     |
|                           |       |                      | SP - Tan poorly graded sand                                               |                    | 9                       |                                                                                      | 19    |
| -48.0                     |       |                      |                                                                           |                    |                         |                                                                                      | 20    |
|                           |       |                      |                                                                           |                    |                         |                                                                                      | 68    |
|                           | 50'   |                      | SM - Dark green very fine<br>cemented silty sand, hard<br>slightly clayey |                    | 10                      |                                                                                      | 87    |
|                           |       |                      |                                                                           |                    |                         |                                                                                      | 79    |
|                           |       |                      |                                                                           |                    | 11                      |                                                                                      | 93    |
| -55.0                     | 55'   |                      |                                                                           |                    |                         |                                                                                      | 90    |
|                           |       |                      | Bottom of hole -55.0' MLW                                                 |                    |                         |                                                                                      |       |

Hole No. SH-74

| DRILLING LOG   |  | DIVISION                                                     | INSTALLATION | SHEET         |
|---|--|--------------------------------------------------------------|--------------|---------------|
| 1. PROJECT<br>Savannah Harbor Widening                                                                                       |  | South-Atlantic                                               | Savannah, GA | 1 OF 1 SHEETS |
| 2. LOCATION (Coordinates or Station)<br>See Plans X-831538, Y-760600                                                         |  | 10. SIZE AND TYPE OF BIT 1 3/8" ID splitspoon, 4"            |              |               |
| 3. DRILLING AGENCY<br>Savannah District                                                                                      |  | 11. DATUM FOR ELEVATION SHOWN (TBM or ASL)<br>MLW Fishtail   |              |               |
| 4. HOLE NO. (As shown on drawing title and file number)<br>SH-74                                                             |  | 12. MANUFACTURER'S DESIGNATION OF DRILL<br>Sprague & Henwood |              |               |
| 5. NAME OF DRILLER<br>T. Scott                                                                                               |  | 13. TOTAL NO. OF OVER-<br>BURDEN SAMPLES TAKEN               |              |               |
| 6. DIRECTION OF HOLE<br><input checked="" type="checkbox"/> VERTICAL <input type="checkbox"/> INCLINED _____ DEG. FROM VERT. |  | 14. TOTAL NUMBER CORE BOXES                                  |              |               |
| 7. THICKNESS OF OVERBURDEN<br>48.7'                                                                                          |  | 15. ELEVATION GROUND WATER                                   |              |               |
| 8. DEPTH DRILLED INTO ROCK<br>0.0'                                                                                           |  | 16. DATE HOLE STARTED<br>17 Sep 82 COMPLETED<br>27 Sep 82    |              |               |
| 9. TOTAL DEPTH OF HOLE<br>48.7'                                                                                              |  | 17. ELEVATION TOP OF HOLE<br>0.0' MLW                        |              |               |
|   |  | 18. TOTAL CORE RECOVERY FOR BORING<br>%                      |              |               |
|   |  | 19. SIGNATURE OF INSPECTOR<br>G. Arthur, Geologist           |              |               |

| ELEVATION<br>MLW | DEPTH<br>0 | LEGEND<br>b | CLASSIFICATION OF MATERIALS<br>(Description)<br>d                                                                         | % CORE<br>RECOV-<br>ERY<br>e | BOX OR<br>SAMPLE<br>NO.<br>f | REMARKS<br>(Drilling time, water loss, depth of<br>weathering, etc., if significant)<br>g   |
|------------------|------------|-------------|---|------------------------------|------------------------------|---|
| -23.3'           | 25         |             | Water<br>Bottom of Harbor 23.3'                                                                                           |                              | JAR                          | Note: Scale change<br>at 25.0' Blows   |
| -27.0'           |            |             | SP-Grayish green medium to<br>coarse poorly graded sand.                                                                  |                              | 1                            | Note: Weight of tool<br>string drove split-<br>spoon from 23.3' to<br>25.5'. 17 Sep 82 Hole<br>not completed. Barge<br>moved to yard for<br>repairs. 27 Sep 82                                           |
| -30.7'           | 30         |             | (See Remarks)   |                              |                              | Returned to site, set<br>casing to 25.7; washed<br>hole to 30.7' and   |
| -33.7'           |            |             | No Recovery   |                              |                              | resumed boring.   |
| -36.7'           | 35         |             | SP-Light gray fine to<br>medium poorly graded sand<br>with some mica                                                      |                              | 2                            | 33.7' to 36.7' Took<br>a double drive to<br>retain sample.   |
| -42.7'           | 40         |             | No Recovery   |                              |                              | Note: All no recovery<br>drives had fine sand<br>in wash water.   |
| -48.7'           | 45         |             | SP-Light gray coarse poorly<br>graded sand with trace of<br>fine gravel                                                   |                              | 3                            | 39.7' to 42.7' Took<br>a double drive but<br>sample fell back in<br>hole.   |
|                  | 50         |             | Bottom of Hole: 48.7'<br>Note: Soils field classified<br>in accordance with the<br>Unified Soil Classification<br>System. |                              |                              | 42.7' to 48.7' Drove<br>splitspoon contin-<br>uously for four drives<br>to retain sample.<br>Note: Terminated hole<br>at 48.7' due to excess<br>time required to<br>clean hole and to<br>obtain samples. |

| Blows Per Foot:<br>Number required to drive<br>1 3/8" ID splitspoon<br>w/140 lb. hammer falling<br>0". |    |    |    |
|---|----|----|----|
| Sample Lab                                                                                             |    |    |    |
| No. Class                                                                                              | LL | PL | PI |
| 2   | SP | NP | NP |

Hole No. SH-75


|   |  |                                                                                      |                                     |                                  |
|---|--|--------------------------------------------------------------------------------------|-------------------------------------|----------------------------------|
| <b>DRILLING LOG</b>   |  | <b>DIVISION</b><br>South Atlantic                                                    | <b>INSTALLATION</b><br>Savannah, GA | <b>SHEET</b><br>1<br>OF 2 SHEETS |
| <b>PROJECT</b><br>Savannah Harbor Widening                                                                                          |  | <b>10. SIZE AND TYPE OF BIT</b> 1 3/8" ID splitspoon, 4"                             |                                     |                                  |
| <b>LOCATION (Coordinates or Station)</b><br>See Plan X-832161, Y-759975                                                             |  | <b>11. DATUM FOR ELEVATION SHOWN (FNM or MSL)</b> Fish tail<br>MLW 4X5 1/2" core bbl |                                     |                                  |
| <b>DRILLING AGENCY</b><br>Savannah District                                                                                         |  | <b>12. MANUFACTURER'S DESIGNATION OF DRILL</b><br>Sprague & Henwood                  |                                     |                                  |
| <b>1. HOLE NO. (As shown on drawing title and file number)</b><br>SH-75                                                             |  | <b>13. TOTAL NO. OF OVERBURDEN SAMPLES TAKEN</b><br>DISTURBED 9 UNDISTURBED 0        |                                     |                                  |
| <b>2. NAME OF DRILLER</b><br>D. Laroche                                                                                             |  | <b>14. TOTAL NUMBER CORE BOXES</b> 0                                                 |                                     |                                  |
| <b>3. DIRECTION OF HOLE</b><br><input checked="" type="checkbox"/> VERTICAL <input type="checkbox"/> INCLINED _____ DEG. FROM VERT. |  | <b>15. ELEVATION GROUND WATER</b>                                                    |                                     |                                  |
| <b>7. THICKNESS OF OVERBURDEN</b> 61.4'                                                                                             |  | <b>16. DATE HOLE</b> STARTED 20 Sep 82 COMPLETED 21 Sep 82                           |                                     |                                  |
| <b>8. DEPTH DRILLED INTO ROCK</b> 0.0'                                                                                              |  | <b>17. ELEVATION TOP OF HOLE</b> 0.0' MLW                                            |                                     |                                  |
| <b>9. TOTAL DEPTH OF HOLE</b> 61.4'                                                                                                 |  | <b>18. TOTAL CORE RECOVERY FOR BORING</b> 92 %                                       |                                     |                                  |
|   |  | <b>19. SIGNATURE OF INSPECTOR</b><br>J. Arthur, Geologist                            |                                     |                                  |

| ELEVATION<br>MLW = | DEPTH<br>0b | LEGEND<br>c | CLASSIFICATION OF MATERIALS<br>(Description)<br>d                                            | % CORE<br>RECOVERY<br>e | BOX OR<br>SAMPLE<br>NO.<br>f | REMARKS<br>(Drilling time, water loss, depth of<br>weathering, etc., if significant)<br>g                                                                   |
|--------------------|-------------|-------------|----------------------------------------------------------------------------------------------|-------------------------|------------------------------|---|
|                    | 20          |             | Water                                                                                        |                         |                              | Note: Change of scale<br>at 20.0'.   |
| -21.4'             |             |             | Bottom of Harbor 21.4'                                                                       |                         | JAR                          | Blows   |
|                    | 25          |             | MH-Gray, fat silt, with<br>some fine sand and pieces<br>of wood.                             |                         | 1                            | Note: 21.4' to 28.1'<br>Weight of tool string<br>drove splitspoon.<br>Continued drive with<br>6 blows to 28.7' then<br>tool dropped from<br>28.7' to 36.4'. |
|                    | 30          |             |                                                                                              |                         |                              | Sample Lab   |
|                    | 35          |             |                                                                                              |                         |                              | No. Class -LL PL PI   |
|                    |             |             |                                                                                              |                         |                              | 7 CL 38 24 14   |
|                    |             |             |                                                                                              |                         |                              | 8 SM-H 104 45 59   |
| -36.4'             |             |             | SM-Gray fine silty sand with<br>some mica and fat silt<br>layers.                            |                         | 2                            |   |
| -37.9'             |             |             | (See Remarks)                                                                                |                         |                              |   |
| -40.7'             |             |             | SM-Gray fine silty sand<br>with some mica.                                                   |                         | 3                            | Note: 37.9' to 40.7'<br>Inadvertantly cleaned<br>out hole.                                                                                                  |
| -43.7'             |             |             | Grayish green fine silty<br>sand with some mica and fine                                     |                         | 4                            |   |
| -45.2'             |             |             | to coarse gravel 44.4'-44.2'                                                                 |                         | 5                            |   |
| -46.7'             |             |             | With some shell fragments                                                                    |                         |                              |   |
| -47.5'             |             |             | With some fine to coarse<br>gravel                                                           |                         |                              |   |
|                    |             |             | Continued on Sheet #2                                                                        |                         |                              | Blows Per Foot:<br>Number required to drive<br>1 3/8" ID splitspoon<br>w/140 lb. hammer falling<br>30".                                                     |
|                    |             |             | Note: Soils filed classified<br>in accordance with the Unified<br>Soil Classification System |                         |                              |   |

| DRILLING LOG (Cont Sheet)        |            |             | ACTION TOP OF HOLE 0.0' MLW                                                            |                         | Hole No. SH-75                 |                                                                                           |
|----------------------------------|------------|-------------|----------------------------------------------------------------------------------------|-------------------------|--------------------------------|-------------------------------------------------------------------------------------------|
| PROJECT Savannah Harbor Widening |            |             | INSTALLATION Savannah, GA                                                              |                         | SHEET 2 OF 2 SHEETS            |                                                                                           |
| ELEVATION<br>a                   | DEPTH<br>b | LEGEND<br>c | CLASSIFICATION OF MATERIALS<br>(Description)<br>d                                      | % CORE<br>RECOVERY<br>e | BOX OR<br>SAMPLE<br>NO.<br>JAR | REMARKS<br>(Drilling time, water loss, depth of<br>weathering, etc., if significant)<br>f |
| -48.2                            | 47.5       |             | SM-Continued                                                                           |                         |                                | Blows                                                                                     |
| -48.7                            |            |             | (See Remarks)                                                                          |                         | 6                              | Note: 48.2'-48.7'                                                                         |
| -50.2'                           | 50         |             | MH-Gray fat silt with some fine sand.                                                  |                         |                                | washed 46                                                                                 |
|                                  |            |             | Green with trace of fine sand, layer of fine sand 52.1' to 52.7'                       |                         |                                | 46                                                                                        |
| -53.2'                           |            |             | SM-Green fine silty sand with trace of fine gravel                                     |                         | 7                              | Note: Scale change at 55.0' 100/0.7                                                       |
| -54.4'                           | 55         |             | CH-Green fat clay with some shell fragments, mica, and fine sand, partially indurated. | 83%                     | 8                              | Pull 1 54.4' to 56.6'                                                                     |
|                                  |            |             | 54.9'-61.4' with less shell fragments                                                  | 100%                    | Box 1                          | Run 2.2' Rec 0.0'                                                                         |
|                                  |            |             |                                                                                        |                         |                                | CL 2.2' (fell in hole)                                                                    |
|                                  |            |             |                                                                                        |                         |                                | JAR #8 54.4' to 54.6'                                                                     |
|                                  |            |             |                                                                                        |                         |                                | Pull 2 56.6' to 61.4'                                                                     |
|                                  | 57         |             |                                                                                        |                         |                                | Run 4.8'                                                                                  |
|                                  |            |             |                                                                                        |                         |                                | Rec 6.6'                                                                                  |
|                                  |            |             |                                                                                        |                         |                                | C.G. 1.8'                                                                                 |
|                                  | 59         |             |                                                                                        |                         |                                | JAR #9 60.8' to 61.0'                                                                     |
|                                  | 61         |             |                                                                                        |                         | 9                              |                                                                                           |
| -61.4                            |            |             | Bottom of Hole: 61.4'                                                                  |                         |                                |                                                                                           |

Hole No. SH-91

| DRILLING LOG   |       | DIVISION<br>South lantic | INSTALLATION<br>Savannah, GA                                                    | SHEET 1<br>of 2 SHEETS |                          |                                                                                             |
|---|-------|--------------------------|---------------------------------------------------------------------------------|------------------------|--------------------------|---------------------------------------------------------------------------------------------|
| PROJECT<br>Savannah Harbor Widening                                                                                       |       |                          | 10. SIZE AND TYPE OF BIT 1 3/8" ID splitspoon                                   |                        |                          |                                                                                             |
| LOCATION (Coordinates or Station)<br>X-831246, Y760972                                                                    |       |                          | 11. DATUM FOR ELEVATION SHOWN (BSM or MLL)<br>MLW                               |                        |                          |                                                                                             |
| DRILLING AGENCY<br>Savannah District                                                                                      |       |                          | 12. MANUFACTURER'S DESIGNATION OF DRILL<br>Falling 314                          |                        |                          |                                                                                             |
| HOLE NO. (As shown on drawing title and file number)<br>SH-91                                                             |       |                          | 13. TOTAL NO. OF OVER-BURDEN SAMPLES TAKEN<br>DISTURBED 9 UNDISTURBED 0         |                        |                          |                                                                                             |
| NAME OF DRILLER<br>Earl Maulden and T.W. Scott                                                                            |       |                          | 14. TOTAL NUMBER CORE BOXES 0                                                   |                        |                          |                                                                                             |
| DIRECTION OF HOLE<br><input checked="" type="checkbox"/> VERTICAL <input type="checkbox"/> INCLINED _____ DEG. FROM VERT. |       |                          | 15. ELEVATION GROUND WATER 0.0 MLW                                              |                        |                          |                                                                                             |
| THICKNESS OF OVERBURDEN 50.5' (water & soil)                                                                              |       |                          | 16. DATE HOLE STARTED 18 Sep 83 COMPLETED 18 Sep 83                             |                        |                          |                                                                                             |
| DEPTH DRILLED INTO ROCK 0.0'                                                                                              |       |                          | 17. ELEVATION TOP OF HOLE 0.0 MLW                                               |                        |                          |                                                                                             |
| TOTAL DEPTH OF HOLE 50.5'                                                                                                 |       |                          | 18. TOTAL CORE RECOVERY FOR BORING 5                                            |                        |                          |                                                                                             |
|   |       |                          | 19. SIGNATURE OF INSPECTOR<br>James E. Rolan Geologist <i>James E. Rolan</i>    |                        |                          |                                                                                             |
| LEVATION   | DEPTH | LEGEND                   | CLASSIFICATION OF MATERIALS<br>(Description)                                    | % CORE RECOVERY        | BOX OR SAMPLE NO.<br>JMR | REMARKS<br>(Drilling time, water loss, depth of weathering, etc., if significant)           |
| 0.0   | 0     |                          | Sea Water 0.0'-9.2'                                                             |                        |                          | Note: Change of scale at 10.0'                                                              |
| -9.2   | 10    |                          | Bottom of Harbor: 9.2'                                                          |                        | 1                        | Note: Weight of tools 9.2'-14.4'                                                            |
| -14.4   | 15    |                          | MH-Dark green fat clayey silt with a little medium sand                         |                        | 2                        | Note: After driving to 15.9' cleaned out boring 16.0' following drive 16.0'-17.5'           |
|   | 20    |                          | SM-Gray silty medium fine sand with laminations of dark green fat clay 10%      |                        | 3                        | Note: At 17.5' set 6" diameter steel casing to 17.5'.                                       |
|   | 25    |                          | High silt content                                                               |                        | 4                        |                                                                                             |
|   | 30    |                          | With wood chips                                                                 |                        | 5                        | Advanced casing to 29.7'                                                                    |
| -29.5   | 35    |                          | MH-Dark gray fat clayey silt with some wood chips                               |                        | 6                        | Sample Lab                                                                                  |
| -32.5   | 40    |                          | CH-Dark gray-green silty fat clay                                               |                        | 7                        | No. Class LL PL PI                                                                          |
|   |       |                          |                                                                                 |                        | 8                        | 3 SP-SH NP NP NP                                                                            |
|   |       |                          |                                                                                 |                        |                          | 5 CH 59 25 34                                                                               |
|   |       |                          |                                                                                 |                        |                          | 7 CL 39 18 21                                                                               |
|   |       |                          |                                                                                 |                        |                          | 9 SW NP NP NP                                                                               |
| -40.0   |       |                          | Continued on Sheet 2                                                            |                        |                          | Blows Per Foot: Number required to drive 1 3/8" ID splitspoon w/140 lb. hammer falling 30". |
|   |       |                          | Note: Soils field classified in accordance with the Unified Soil Classification |                        |                          |                                                                                             |
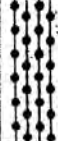
| DRILLING LOG (Cont Sheet) |       | ELEVATION TOP OF HOLE                                                             |                                                                                       | 0.0' MLW                 |                         | Hole No. SH-91                                                                       |       |
|---------------------------|-------|-----------------------------------------------------------------------------------|---------------------------------------------------------------------------------------|--------------------------|-------------------------|--------------------------------------------------------------------------------------|-------|
| PROJECT                   |       |                                                                                   | INSTALLATION                                                                          |                          |                         | SHEET 2                                                                              |       |
| Savannah Harbor Widening  |       |                                                                                   | Savannah, GA                                                                          |                          |                         | OF 2 SHEETS                                                                          |       |
| ELEVATION                 | DEPTH | LEGEND                                                                            | CLASSIFICATION OF MATERIALS<br>(Description)                                          | % CORE<br>RECOVER<br>ERY | BOX OR<br>SAMPLE<br>NO. | REMARKS<br>(Drilling time, water loss, depth of<br>weathering, etc., if significant) |       |
| -40.0                     | 40 b  | c                                                                                 | d                                                                                     | e                        | JAR                     | R                                                                                    | Blows |
|                           |       |  | CH-Dark gray green silty fat<br>clay<br>With 30% medium fine sand                     |                          |                         | Note: Advanced casing 7<br>to 45.0'.                                                 |       |
| -44.5                     | 45    |  | SM-Gray, brown silty coarse<br>medium sand, with 10% fine<br>gravel, low silt content |                          | 9                       |                                                                                      | 12    |
|                           |       |                                                                                   |                                                                                       |                          |                         |                                                                                      | 21    |
|                           |       |                                                                                   |                                                                                       |                          |                         |                                                                                      | 17    |
|                           |       |                                                                                   |                                                                                       |                          |                         |                                                                                      | 16    |
| -50.5                     | 50    |  |                                                                                       |                          |                         |                                                                                      | 50    |
|                           |       |                                                                                   | Bottom of Hole: 50.5'                                                                 |                          |                         |                                                                                      | 38    |




Hole No. SH-92

| DRILLING LOG   |                 | DIVISION<br>South Atlantic |                                                                                                  | INSTALLATION<br>Savannah, GA                                                  |                                     | SHEET 1<br>of 1 SHEETS                                                                               |  |
|---|-----------------|----------------------------|--------------------------------------------------------------------------------------------------|-------------------------------------------------------------------------------|-------------------------------------|---|--|
| 1. PROJECT<br>Savannah Harbor Widening                                                                                       |                 |                            |                                                                                                  | 10. SIZE AND TYPE OF BIT 3/8" ID splitspoon                                   |                                     |   |  |
| 2. LOCATION (Coordinates or Station)<br>X-833760, Y-759260                                                                   |                 |                            |                                                                                                  | 11. DAYUM FOR ELEVATION SHOWN (TBM or BGL)<br>MLW                             |                                     |   |  |
| 3. DRILLING AGENCY<br>Savannah District                                                                                      |                 |                            |                                                                                                  | 12. MANUFACTURER'S DESIGNATION OF DRILL<br>Pailing 314                        |                                     |   |  |
| 4. HOLE NO. (As shown on drawing title and file number)<br>SH-92                                                             |                 |                            |                                                                                                  | 13. TOTAL NO. OF OVER-<br>BURDEN SAMPLES TAKEN                                |                                     | DISTURBED<br>6                                                                                       |  |
|   |                 |                            |                                                                                                  |                                                                               |                                     | UNDISTURBED<br>(0)                                                                                   |  |
| 5. NAME OF DRILLER<br>Earl Maulden                                                                                           |                 |                            |                                                                                                  | 14. TOTAL NUMBER CORE BOXES (0)                                               |                                     |   |  |
| 6. DIRECTION OF HOLE<br><input checked="" type="checkbox"/> VERTICAL <input type="checkbox"/> INCLINED _____ DEG. FROM VERT. |                 |                            |                                                                                                  | 15. ELEVATION GROUND WATER 0.0 MLW                                            |                                     |   |  |
| 7. THICKNESS OF OVERBURDEN 50.5'                                                                                             |                 |                            |                                                                                                  | 16. DATE HOLE                                                                 |                                     | STARTED<br>19 Sep 83                                                                                 |  |
|   |                 |                            |                                                                                                  |                                                                               |                                     | COMPLETED<br>19 Sep 83                                                                               |  |
| 8. DEPTH DRILLED INTO ROCK 0.0'                                                                                              |                 |                            |                                                                                                  | 17. ELEVATION TOP OF HOLE 0.0 MLW                                             |                                     |   |  |
| 9. TOTAL DEPTH OF HOLE 50.5'                                                                                                 |                 |                            |                                                                                                  | 18. TOTAL CORE RECOVERY FOR BORING                                            |                                     |   |  |
|   |                 |                            |                                                                                                  | 19. SIGNATURE OF INSPECTOR<br>James E. Bolen, Geologist <i>James E. Bolen</i> |                                     |   |  |
| ELEVATION<br>0.0<br>a   | DEPTH<br>0<br>b | LEGEND<br>c                | CLASSIFICATION OF MATERIALS<br>(Description)<br>d                                                | % CORE<br>RECOVERY<br>e                                                       | BOX OR<br>SAMPLE<br>NO.<br>f<br>JAR | REMARKS<br>(Drilling time, water loss, depth of<br>weathering, etc., if significant)<br>g<br>Blows   |  |
|   | 10              |                            | Sea Water 0.0'-35.2'                                                                             |                                                                               |                                     | Note: Change of scale<br>at 30.0'                                                                    |  |
|   | 20              |                            |                                                                                                  |                                                                               |                                     | Sample Lab                                                                                           |  |
|   | 30              |                            |                                                                                                  |                                                                               |                                     | No. Class LL PL PI                                                                                   |  |
|   |                 |                            |                                                                                                  |                                                                               |                                     | 1 CH 125 38 87                                                                                       |  |
|   |                 |                            |                                                                                                  |                                                                               |                                     | 3 SP NP NP NP                                                                                        |  |
|   |                 |                            |                                                                                                  |                                                                               |                                     | 5 CH 103 29 74                                                                                       |  |
| -35.2   | 35              |                            | Bottom of Harbor: 35.2'                                                                          |                                                                               | 1                                   | Note: At 38.3' set 6"                                                                                |  |
| -36.8   |                 |                            | MH-Dark green fat clayey<br>silt with a trace of<br>sand                                         |                                                                               | 2                                   | diameter casing steel<br>to 38.5'.                                                                   |  |
|   | 40              |                            | SM-Gray silty coarse medium<br>sand, moderate silt content                                       |                                                                               | 3                                   | Following drive was<br>38.5'-40.0'                                                                   |  |
|   | 45              |                            |                                                                                                  |                                                                               |                                     | Note: Casing is<br>advanced 1.5' after<br>each drive while<br>sampling in SM<br>material.            |  |
|   |                 |                            |                                                                                                  |                                                                               | 4                                   |   |  |
|   | 50              |                            | ML-Dark green clayey silt<br>with 15% fine sand                                                  |                                                                               | 5                                   |   |  |
| -48.5   |                 |                            |                                                                                                  |                                                                               | 6                                   |   |  |
| -50.5   |                 |                            | Bottom of Hole: 50.5'                                                                            |                                                                               |                                     | Blows Per Foot: Number<br>required to drive 1 3/8"<br>ID splitspoon w/140 lb.<br>hammer falling 30". |  |
|   |                 |                            | Note: Soils field classified<br>in accordance with the<br>Unified Soil Classification<br>System. |                                                                               |                                     |   |  |

Hole No. SH-93

| DRILLING LOG   |            | DIVISION<br>South Atlantic |                                                                                                  | INSTALLATION<br>Savannah GA                            |                                | SHEET 1<br>OF 2 SHEETS                                                                    |  |
|---|------------|----------------------------|--------------------------------------------------------------------------------------------------|--------------------------------------------------------|--------------------------------|-------------------------------------------------------------------------------------------|--|
| 1. PROJECT<br>Savannah Harbor Widening                                                                                       |            |                            |                                                                                                  | 10. SIZE AND TYPE OF BIT 1 3/8" ID splitspoon          |                                |                                                                                           |  |
| 2. LOCATION (City, latitude or Station)<br>Y-814780 Y-759030                                                                 |            |                            |                                                                                                  | 11. DATUM FOR ELEVATION SHOWN (THM or MSL)<br>MLW      |                                |                                                                                           |  |
| 3. DRILLING AGENCY<br>Savannah District                                                                                      |            |                            |                                                                                                  | 12. MANUFACTURER'S DESIGNATION OF DRILL<br>Falling 114 |                                |                                                                                           |  |
| 4. HOLE NO. (As shown on drawing title and file number)<br>SH-93                                                             |            |                            |                                                                                                  | 13. TOTAL NO. OF OVER-<br>BURDEN SAMPLES TAKEN         |                                | DISTURBED<br>12                                                                           |  |
| 5. NAME OF DRILLER<br>C. Maulden                                                                                             |            |                            |                                                                                                  | 14. TO NUMBER CORE BOXES                               |                                | 0.0                                                                                       |  |
| 6. DIRECTION OF HOLE<br><input checked="" type="checkbox"/> VERTICAL <input type="checkbox"/> INCLINED _____ DEG. FROM VERT. |            |                            |                                                                                                  | 15. ELEVATION GROUND WATER                             |                                | 0.0 MLW                                                                                   |  |
| 7. THICKNESS OF OVERBURDEN<br>51.0' including water                                                                          |            |                            |                                                                                                  | 16. DATE HOLE                                          |                                | STARTED<br>12 Sep 83                                                                      |  |
| 8. DEPTH DRILLED INTO ROCK<br>0.0'                                                                                           |            |                            |                                                                                                  | 17. ELEVATION TOP OF HOLE                              |                                | 0.0 MLW                                                                                   |  |
| 9. TOTAL DEPTH OF HOLE<br>51.0'                                                                                              |            |                            |                                                                                                  | 18. TOTAL CORE RECOVERY FOR BORING                     |                                | N/A                                                                                       |  |
|   |            |                            |                                                                                                  | 19. SIGNATURE OF INSPECTOR                             |                                | James E. Bolon, Geologist                                                                 |  |
| ELEVATION<br>0.0   | DEPTH<br>0 | LEGEND<br>c                | CLASSIFICATION OF MATERIALS<br>(Description)<br>d                                                | % CORE<br>RECOV-<br>ERY<br>e                           | BOX OR<br>SAMPLE<br>NO.<br>JAR | REMARKS<br>(Drilling time, water loss, depth of<br>weathering, etc., if significant)<br>g |  |
|   |            |                            | Sea Water 0.0'-11.1'                                                                             |                                                        |                                | Note: Change of scale<br>10.0'.                                                           |  |
| -11.1   | 10         |                            | Bottom of Harbor 11.1'                                                                           |                                                        |                                | Blows                                                                                     |  |
|   |            |                            | MH-Black green fat clayey<br>silt with 15% medium fine<br>sand                                   |                                                        | 1                              | Note: Weight of tools<br>11.1'-16.6'                                                      |  |
|   |            |                            |                                                                                                  |                                                        | 2                              | Sample Lab                                                                                |  |
|   |            |                            |                                                                                                  |                                                        |                                | No. Class LL PL PI                                                                        |  |
| -16.6   | 15         |                            | SM-Dark green silt medium<br>fine sand with lenses of<br>clay 25%.                               |                                                        | 3                              | 2 CH 138 41 97                                                                            |  |
|   |            |                            |                                                                                                  |                                                        |                                | 4 SP-SM NP NP NP                                                                          |  |
|   |            |                            |                                                                                                  |                                                        |                                | 6 CH 81 30 5111                                                                           |  |
|   |            |                            |                                                                                                  |                                                        |                                | 8 SM 37 30 7                                                                              |  |
|   |            |                            |                                                                                                  |                                                        |                                | 10 SP NP NP NP10                                                                          |  |
| -21.0   | 20         |                            | CH-Dark gray silty fat clay<br>with wood chips 10%<br>(possibly an old piling)                   |                                                        | 4                              | Note: After driving to<br>21.1'. Cleaned out                                              |  |
|   |            |                            |                                                                                                  |                                                        | 5                              | boring to 21.0'. 5                                                                        |  |
|   |            |                            |                                                                                                  |                                                        |                                | Following drive was                                                                       |  |
|   |            |                            |                                                                                                  |                                                        |                                | 21.0'-22.5' set 6" 14                                                                     |  |
|   |            |                            |                                                                                                  |                                                        | 6                              | diameter steel casing, 10                                                                 |  |
|   |            |                            |                                                                                                  |                                                        |                                | to 22.5'                                                                                  |  |
|   |            |                            |                                                                                                  |                                                        |                                | Weight of tools                                                                           |  |
|   |            |                            |                                                                                                  |                                                        |                                | 25.5'-28.4'. Cleaned                                                                      |  |
|   |            |                            |                                                                                                  |                                                        |                                | out to 30.0'                                                                              |  |
|   |            |                            |                                                                                                  |                                                        | 7                              |                                                                                           |  |
|   |            |                            |                                                                                                  |                                                        |                                | Weight of hammer                                                                          |  |
|   |            |                            |                                                                                                  |                                                        |                                | 31.5'-32.9'. After 4                                                                      |  |
|   |            |                            |                                                                                                  |                                                        |                                | driving to 34.4' 5                                                                        |  |
|   |            |                            |                                                                                                  |                                                        |                                | cleaned out to 34.5'.                                                                     |  |
|   |            |                            |                                                                                                  |                                                        |                                | Next drive was 34.5'- 6                                                                   |  |
| -34.5   | 35         |                            | SC-Alternating lenses of<br>gray silty medium fine<br>sand and lean clay                         |                                                        | 8                              | 36.0'                                                                                     |  |
| -35.0   |            |                            | Continued on Sheet 2                                                                             |                                                        |                                | Blows Per Foot: Number                                                                    |  |
|   |            |                            | Note: Soils field classified<br>in accordance with the<br>Unified Soil Classification<br>System. |                                                        |                                | required to drive 1 3/8"<br>ID splitspoon w/140 lb.<br>hammer falling 30".                |  |
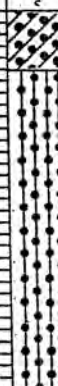
| DRILLING LOG (Cont Sheet)        |       |                                                                                   | REV. 14 TOP OF HOLE                                                |                 | 0.0 MLW           |   | Hole No. SH-93 |  |
|----------------------------------|-------|-----------------------------------------------------------------------------------|--------------------------------------------------------------------|-----------------|-------------------|---|----------------|--|
| PROJECT Savannah Harbor Widening |       |                                                                                   | INSTALLATION Savannah, GA                                          |                 |                   | SHEET 2 OF 2 SHEETS                                                                                          |                |  |
| ELEVATION                        | DEPTH | LEGEND                                                                            | CLASSIFICATION OF MATERIALS (Description)                          | % CORE RECOVERY | BOX OR SAMPLE NO. | REMARKS (Drilling time, water loss, depth of weathering, etc., if significant)                               |                |  |
| -35.0                            | 35    |                                                                                   | d                                                                  | e               | TAR               | K   | Blows          |  |
| -37.5                            | 40    |  | SC-Alternating lenses of gray silty medium fine sand and lean clay |                 | 8                 | Note: 36.0' advanced casing to 36.0'                                                                         | 29             |  |
|                                  |       |                                                                                   | SM-Gray silty coarse medium sand (low silt content)                |                 | 9                 |   | 30             |  |
|                                  |       |                                                                                   |                                                                    |                 | 10                | 100/0.8   |                |  |
|                                  |       |                                                                                   |                                                                    |                 |                   | 42   |                |  |
|                                  |       |                                                                                   |                                                                    |                 |                   | 37   |                |  |
|                                  |       |                                                                                   |                                                                    |                 |                   | 100/0.9   |                |  |
|                                  |       |                                                                                   |                                                                    |                 |                   | 34   |                |  |
|                                  |       |                                                                                   |                                                                    |                 |                   | 48   |                |  |
|                                  |       |                                                                                   |                                                                    |                 |                   | 56   |                |  |
|                                  |       |                                                                                   |                                                                    |                 |                   | 34   |                |  |
| -51.0                            | 50    |                                                                                   | Silty coarse, fine sand (moderate silt content)                    |                 | 11                |   | 68             |  |
|                                  |       |                                                                                   | Bottom of Hole: 51.0'                                              |                 | 12                |   |                |  |
|                                  |       |                                                                                   |                                                                    |                 |                   | Note: Casing must be advanced approximately once for every 3" feet of sampling in order to keep boring open. |                |  |

| DRILLING LOG   |       |        | DIVISION                                                                                 |                 | INSTALLATION                                                              |   | Hole No. SH-96                                 |  |
|---|-------|--------|------------------------------------------------------------------------------------------|-----------------|---------------------------------------------------------------------------|---|------------------------------------------------|--|
|   |       |        | Sou... Atlantic                                                                          |                 | Savannah, GA                                                              |   | SHEET 1 OF 1 SHEETS                            |  |
| 1. PROJECT<br>Savannah Harbor Widening                                                                                       |       |        |                                                                                          |                 | 10. SIZE AND TYPE OF BIT 3/8" ID splitspoon                               |   |                                                |  |
| 2. LOCATION (Coordinates or Station)<br>X 835825, Y 758595                                                                   |       |        |                                                                                          |                 | 11. DATUM FOR ELEVATION SHOWN (TBM or MSL)<br>MLW                         |   |                                                |  |
| 3. DRILLING AGENCY<br>Savannah District                                                                                      |       |        |                                                                                          |                 | 12. MANUFACTURER'S DESIGNATION OF DRILL<br>Failing 314                    |   |                                                |  |
| 4. HOLE NO. (As shown on drawing title and file number)<br>SR-96                                                             |       |        |                                                                                          |                 | 13. TOTAL NO. OF OVER-BURDEN SAMPLES TAKEN                                |   | DISTURBED<br>4<br>UNDISTURBED<br>0             |  |
| 5. NAME OF DRILLER<br>E. Maulden and T.W. Scott                                                                              |       |        |                                                                                          |                 | 14. TOTAL NUMBER CORE BOXES                                               |   | 0                                              |  |
| 6. DIRECTION OF HOLE<br><input checked="" type="checkbox"/> VERTICAL <input type="checkbox"/> INCLINED _____ DEG. FROM VERT. |       |        |                                                                                          |                 | 15. ELEVATION GROUND WATER                                                |   | 0.0 MLW                                        |  |
| 7. THICKNESS OF OVERBURDEN<br>50.4 includes water                                                                            |       |        |                                                                                          |                 | 16. DATE HOLE                                                             |   | STARTED<br>22 Sep 83<br>COMPLETED<br>22 Sep 83 |  |
| 8. DEPTH DRILLED INTO ROCK<br>0.0                                                                                            |       |        |                                                                                          |                 | 17. ELEVATION TOP OF HOLE                                                 |   | 0.0 MLW                                        |  |
| 9. TOTAL DEPTH OF HOLE<br>50.4                                                                                               |       |        |                                                                                          |                 | 18. TOTAL CORE RECOVERY FOR BORING                                        |   | N/A                                            |  |
|   |       |        |                                                                                          |                 | 19. SIGNATURE OF INSPECTOR<br>James E. Bolen, Geologist <i>J.E. Bolen</i> |   |                                                |  |
| ELEVATION   | DEPTH | LEGEND | CLASSIFICATION OF MATERIALS<br>(Description)                                             | % CORE RECOVERY | BOX OR SAMPLE NO.                                                         | REMARKS<br>(Drilling time, water loss, depth of weathering, etc., if significant)                                                         |                                                |  |
| 0.0   | 0     |        |                                                                                          |                 | 1                                                                         | Blows   |                                                |  |
|   | 10    |        | Sea Water 0.0'-32.9'                                                                     |                 |                                                                           | Sample Lab<br>No. Class LL PL PI<br>1 SP NP NP NP<br>4 SP NP NP NP                                                                        |                                                |  |
|   | 20    |        |                                                                                          |                 |                                                                           | Note: Change of scale at 30.0'.   |                                                |  |
|   | 30    |        |                                                                                          |                 |                                                                           |   |                                                |  |
| -32.9   | 32.9  |        | Bottom of Harbor 32.9'                                                                   |                 |                                                                           |   |                                                |  |
|   | 35    |        | SM-Brown silty coarse, fine sand, moderate silt content                                  |                 | 1                                                                         | Note: Weight of tools 32.9'-33.8'.<br>At 36.8' set 6" casing to 37.0'.<br>Following drive is 37.0'-38.5'. Weight of tools 38.5'-40.0'. 20 |                                                |  |
|   | 40    |        |                                                                                          |                 | 2                                                                         |   |                                                |  |
|   | 45    |        |                                                                                          |                 | 3                                                                         | Note: Casing must be advanced continually after each drive while sampling SM material. 50<br>29<br>66<br>49<br>27<br>33                   |                                                |  |
|   | 50    |        |                                                                                          |                 | 4                                                                         | 100/0.0   |                                                |  |
|   |       |        | Bottom of Hole: 50.4'                                                                    |                 |                                                                           | Blows Per Foot: Number required to drive 1 3/8" splitspoon w/140 lb. hammer falling 30".                                                  |                                                |  |
|   |       |        | Note: Soils field classified in accordance with the Unified Soils Classification System. |                 |                                                                           |   |                                                |  |

| DRILLING LOG   |       | DIVISION<br>South Atlantic |                                                                                          | INSTALLATION<br>Savannah, GA                                        |                   | Hole No. SH-98<br>SHEET 1<br>OF 2 SHEETS                                          |  |
|---|-------|----------------------------|------------------------------------------------------------------------------------------|---------------------------------------------------------------------|-------------------|-----------------------------------------------------------------------------------|--|
| 1. PROJECT<br>Savannah Harbor Widening                                                                                       |       |                            |                                                                                          | 10. SIZE AND TYPE OF BIT<br>1 3/8" ID splitspoon                    |                   |                                                                                   |  |
| 2. LOCATION (Coordinates or Station)<br>X-836803 Y-758332                                                                    |       |                            |                                                                                          | 11. DATUM FOR ELEVATION SHOWN (TBM or MSL)<br>MLW                   |                   |                                                                                   |  |
| 3. DRILLING AGENCY<br>Savannah District                                                                                      |       |                            |                                                                                          | 12. MANUFACTURER'S DESIGNATION OF DRILL<br>Failing 314              |                   |                                                                                   |  |
| 4. HOLE NO. (As shown on drawing title and file number)<br>SH-98                                                             |       |                            |                                                                                          | 13. TOTAL NO. OF OVERBURDEN SAMPLES TAKE: DISTURBED 8 UNDISTURBED 0 |                   |                                                                                   |  |
| 5. NAME OF DRILLER<br>E. Maulden-T.W. Scott                                                                                  |       |                            |                                                                                          | 14. TOTAL NUMBER CORE BOXES<br>0                                    |                   |                                                                                   |  |
| 6. DIRECTION OF HOLE<br><input checked="" type="checkbox"/> VERTICAL <input type="checkbox"/> INCLINED _____ DEG. FROM VERT. |       |                            |                                                                                          | 15. ELEVATION GROUND WATER<br>0.0 MLW                               |                   |                                                                                   |  |
| 7. THICKNESS OF OVERBURDEN<br>50.5' incudes water                                                                            |       |                            |                                                                                          | 16. DATE HOLE STARTED 23 Sep 83 COMPLETED 24 Sep 83                 |                   |                                                                                   |  |
| 8. DEPTH DRILLED INTO ROCK<br>0.0'                                                                                           |       |                            |                                                                                          | 17. ELEVATION TOP OF HOLE<br>0.0 MLW                                |                   |                                                                                   |  |
| 9. TOTAL DEPTH OF HOLE<br>50.5'                                                                                              |       |                            |                                                                                          | 18. TOTAL CORE RECOVERY FOR BORING<br>N/A %                         |                   |                                                                                   |  |
|   |       |                            |                                                                                          | 19. SIGNATURE OF INSPECTOR<br>James E. Bolen, Geologist             |                   |                                                                                   |  |
| ELEVATION   | DEPTH | LEGEND                     | CLASSIFICATION OF MATERIALS<br>(Description)                                             | % CORE RECOVERY                                                     | BOX OR SAMPLE NO. | REMARKS<br>(Drilling time, water loss, depth of weathering, etc., if significant) |  |
| 0.0   | 0     |                            |                                                                                          |                                                                     | JAR               | Blows                                                                             |  |
|   | 10    |                            | Sea Water 0.0'-15.2'                                                                     |                                                                     |                   | Note: Change of scale at 10.0'                                                    |  |
|   |       |                            |                                                                                          |                                                                     |                   | Sample Lab                                                                        |  |
|   |       |                            |                                                                                          |                                                                     |                   | No. Class LL PL PI                                                                |  |
|   |       |                            |                                                                                          |                                                                     |                   | 2 SP NP NP NP                                                                     |  |
|   |       |                            |                                                                                          |                                                                     |                   | 4 SP NP NP NP                                                                     |  |
|   |       |                            |                                                                                          |                                                                     |                   | 8 SP NP NP NP                                                                     |  |
| -15.2   | 15    |                            | Bottom of Harbor 15.2'                                                                   |                                                                     |                   |                                                                                   |  |
|   |       |                            | SM-Gray, green silty medium fine sand moderate silt content                              |                                                                     | 1                 | Note: Weight of tools 15.2'-15.8'.                                                |  |
|   |       |                            |                                                                                          |                                                                     |                   | After driving to 12                                                               |  |
|   |       |                            |                                                                                          |                                                                     |                   | 71.8'; cleaned out 28                                                             |  |
|   |       |                            |                                                                                          |                                                                     |                   | hole to 72.0'.                                                                    |  |
|   |       |                            |                                                                                          |                                                                     |                   | Following drive was 12                                                            |  |
|   |       |                            |                                                                                          |                                                                     |                   | 72.0'-74.5'.                                                                      |  |
|   |       |                            |                                                                                          |                                                                     |                   | 6" steel casing set 16                                                            |  |
|   |       |                            |                                                                                          |                                                                     |                   | to 74.5'. Must be 53                                                              |  |
|   |       |                            |                                                                                          |                                                                     | 3                 | advanced 1.5' after 47                                                            |  |
|   |       |                            |                                                                                          |                                                                     |                   | each drive. 100                                                                   |  |
|   |       |                            |                                                                                          |                                                                     |                   | 24                                                                                |  |
|   |       |                            |                                                                                          |                                                                     |                   | 33                                                                                |  |
|   |       |                            |                                                                                          |                                                                     | 4                 | 25                                                                                |  |
|   |       |                            |                                                                                          |                                                                     |                   | 39                                                                                |  |
|   |       |                            |                                                                                          |                                                                     |                   | 29                                                                                |  |
|   |       |                            |                                                                                          |                                                                     | 5                 |                                                                                   |  |
| -35.0   |       |                            | Continued on Sheet 2                                                                     |                                                                     |                   | Blows Per Foot: Number                                                            |  |
|   |       |                            | Note: Soils field classified in accordance with the Unified Soils Classification System. |                                                                     |                   | required to drive a                                                               |  |
|   |       |                            |                                                                                          |                                                                     |                   | 1 3/8" ID splitspoon                                                              |  |
|   |       |                            |                                                                                          |                                                                     |                   | w/100 lb. hammer falling 30".                                                     |  |

| DRILLING LOG (Cont Sheet) |       | ELEVATION TOP OF HOLE |                                              | Hole No.                  |                         |                                                                                      |
|---------------------------|-------|-----------------------|----------------------------------------------|---------------------------|-------------------------|--------------------------------------------------------------------------------------|
| PROJECT                   |       | INSTALLATION          |                                              | SHEET 2                   |                         |                                                                                      |
| Savannah Harbor Widening  |       | Savannah, GA          |                                              | OF 2 SHEETS               |                         |                                                                                      |
| ELEVATION                 | DEPTH | LEGEND                | CLASSIFICATION OF MATERIALS<br>(Description) | % CORE<br>RECOVER-<br>ERY | BOX OR<br>SAMPLE<br>NO. | REMARKS<br>(Drilling time, water loss, depth of<br>weathering, etc., if significant) |
| -35.0                     | 39    | c                     | d                                            | e                         | 5                       | f Blows                                                                              |
|                           |       |                       | SM-Gray brown silty coarse,<br>fine sand.    |                           |                         | 48                                                                                   |
|                           |       |                       |                                              |                           |                         | 38                                                                                   |
|                           |       |                       |                                              |                           |                         | 37                                                                                   |
|                           | 40    |                       |                                              |                           | 6                       | 29                                                                                   |
|                           |       |                       |                                              |                           |                         | 33                                                                                   |
|                           |       |                       |                                              |                           |                         | 100/0.7                                                                              |
|                           | 45    |                       | Silty medium, fine grained<br>sand           |                           | 7                       | 59                                                                                   |
|                           |       |                       |                                              |                           |                         | 54                                                                                   |
|                           |       |                       |                                              |                           |                         | 72                                                                                   |
|                           | 50    |                       |                                              |                           | 8                       | 78                                                                                   |
| -50.5                     |       |                       | Bottom of Hole: 50.5'                        |                           |                         | 100/0.8                                                                              |

Hole No. SH-100

| DRILLING LOG                                                              |              | DIVISION<br>South Atlantic |   | INSTALLATION<br>Savannah, GA                           |                              | SHEET 1<br>OF 2 SHEETS                                                                                |  |
|---------------------------------------------------------------------------|--------------|----------------------------|---|--------------------------------------------------------|------------------------------|---|--|
| 1. PROJECT<br>Savannah Harbor Widening                                    |              |                            |   | 10. SIZE AND TYPE OF BIT 1 3/8" ID splitspoon          |                              |   |  |
| 2. LOCATION (Coordinates or Station)<br>X-837669 Y-758108                 |              |                            |   | 11. DATUM FOR ELEVATION SHOWN (TBM or MSL)<br>MLW      |                              |   |  |
| 3. DRILLING AGENCY<br>Savannah District                                   |              |                            |   | 12. MANUFACTURER'S DESIGNATION OF DRILL<br>Failing 314 |                              |   |  |
| 4. HOLE NO. (As shown on drawing title and file number)<br>SH-100         |              |                            |   | 13. TOTAL NO. OF OVER-<br>BURDEN SAMPLES TAKEN         |                              | DISTURBED<br>12<br>UNDISTURBED<br>0                                                                   |  |
| 5. NAME OF DRILLER<br>K. Maulien                                          |              |                            |   | 14. TOTAL NUMBER CORE BOXES<br>0                       |                              |   |  |
| 6. DIRECTION OF HOLE<br>( ) VERTICAL ( ) INCLINED _____ DEG. FROM VERT.   |              |                            |   | 15. ELEVATION GROUND WATER<br>0.0 MLW                  |                              |   |  |
| 7. THICKNESS OF OVERBURDEN<br>50.0' includes water                        |              |                            |   | 16. DATE HOLE<br>STARTED 25 Sep 81 COMPLETED 25 Sep 81 |                              |   |  |
| 8. DEPTH DRILLED INTO ROCK<br>0.0'                                        |              |                            |   | 17. ELEVATION TOP OF HOLE<br>0.0 MLW                   |                              |   |  |
| 9. TOTAL DEPTH OF HOLE<br>50.0'                                           |              |                            |   | 18. TOTAL CORE RECOVERY PER BORING<br>N/A              |                              |   |  |
| 19. SIGNATURE OF INSPECTOR<br>T.W. Scott and J.E. Boley <i>J.E. Boley</i> |              |                            |   |                                                        |                              |   |  |
| ELEVATION<br>0.0 a                                                        | DEPTH<br>0 b | LEGEND<br>c                | CLASSIFICATION OF MATERIALS<br>(Description)<br>d                                                                | % CORE<br>RECOVER-<br>Y<br>e                           | BOX OR<br>SAMPLE<br>NO.<br>f | REMARKS<br>(Drilling time, water loss, depth of<br>weathering, etc., if significant)<br>g             |  |
|                                                                           |              |                            | Sea Water 0.0'-14.0'                                                                                             |                                                        |                              | Note: Change of scale<br>at 10.0'                                                                     |  |
|                                                                           | 10           |                            |   |                                                        |                              |   |  |
|                                                                           |              |                            | Bottom of Harbor 14.0'                                                                                           |                                                        |                              |   |  |
| -14.0                                                                     | 15           |                            | MH-Gray fat clayey silt                                                                                          |                                                        | 1                            | Note: Weight of tools 7                                                                               |  |
| -14.4                                                                     |              |                            | SM-Green silty medium, fine sand                                                                                 |                                                        | 2                            | 14.0'-14.4'.<br>After driving to 14                                                                   |  |
|                                                                           |              |                            |   |                                                        | 3                            | 17.4' cleaned out<br>to 17.5'.<br>6" diameter casing                                                  |  |
| -20.5                                                                     | 20           |                            | SC-Alternating lenses of green silty medium, fine sand and fat clay                                              |                                                        | 4                            | was set to 17.5'<br>and periodically<br>advanced 1.5' after<br>each drive until<br>sampling to 44.0'. |  |
|                                                                           |              |                            |   |                                                        |                              |   |  |
| -25.0                                                                     | 25           |                            | SM-Green silty coarse, medium sand                                                                               |                                                        | 5                            | Sample Lab                                                                                            |  |
|                                                                           |              |                            |   |                                                        |                              | No. Class LL PL PI                                                                                    |  |
| -28.0                                                                     |              |                            |   |                                                        |                              | 2 SP NP NP NP 25                                                                                      |  |
|                                                                           |              |                            | CH-Dark gray silty fat clay                                                                                      |                                                        | 6                            | 4 SC-H 57 22 35                                                                                       |  |
|                                                                           | 30           |                            |   |                                                        |                              | 7 CH 144 41 103                                                                                       |  |
|                                                                           |              |                            |   |                                                        |                              | 10 SP-SM NP NP NP                                                                                     |  |
|                                                                           |              |                            |   |                                                        |                              | weight of tools<br>28.0'-32.5' 5                                                                      |  |
| -35.0                                                                     | 35           |                            | Continued on Sheet 2<br>Note: Soils field classified in accordance with the Unified Soils Classification System. |                                                        | 7                            | Blows Per Foot: Number required to drive a 1 3/8" ID splitspoon w/140 lb. hammer falling 30".         |  |

| DRILLING LOG (Cont Sheet)        |       | ELEVATION TOP OF HOLE |                                                           | Hole No.                 |                         |                                                                                      |
|----------------------------------|-------|-----------------------|-----------------------------------------------------------|--------------------------|-------------------------|--------------------------------------------------------------------------------------|
| PROJECT Savannah Harbor Widening |       | 0.0 MLW               |                                                           | SH-100                   |                         |                                                                                      |
| INSTALLATION Savannah, GA        |       | SHEET 2               |                                                           | OF 2 SHEETS              |                         |                                                                                      |
| ELEVATION                        | DEPTH | LEGEND                | CLASSIFICATION OF MATERIALS<br>(Description)              | % CORE<br>RECOVER<br>ERY | BOX OR<br>SAMPLE<br>NO. | REMARKS<br>(Drilling time, water loss, depth of<br>weathering, etc., if significant) |
| -35.0                            | 35    | c                     | d                                                         | e                        | JAR                     | k Blows                                                                              |
|                                  |       |                       | CH-Dark blue silty fat clay                               |                          | 7                       | Note: 37.0'-39.5'<br>weight of tools                                                 |
|                                  | 40    |                       |                                                           |                          | 8                       |                                                                                      |
|                                  |       |                       |                                                           |                          | 9                       |                                                                                      |
| -44.0                            |       |                       |                                                           |                          | 10                      |                                                                                      |
|                                  | 45    |                       | SM-Gray silty medium fine sand                            |                          | 11                      |                                                                                      |
|                                  |       |                       |                                                           |                          |                         | 21                                                                                   |
|                                  |       |                       |                                                           |                          |                         | 29                                                                                   |
|                                  |       |                       |                                                           |                          |                         | 42                                                                                   |
| -50.0                            | 50    |                       | Gray silty coarse, medium<br>sand with 15% fine<br>gravel |                          | 12                      | 100/0.9                                                                              |
|                                  |       |                       | Bottom of Hole: 50.0'                                     |                          |                         |                                                                                      |



| DRILLING LOG   |            |             | DIVISION   | INSTALLATION                                                              | Hole No.                     | SH-101                                                                                     | SHEET 1<br>OF 2 SHEETS |
|---|------------|-------------|---|---------------------------------------------------------------------------|------------------------------|--------------------------------------------------------------------------------------------|------------------------|
| 1. PROJECT<br>Savannah Harbor Widening                                                                                       |            |             | South Atlantic                                                                                                  | Savannah, GA                                                              |                              |                                                                                            |                        |
| 2. LOCATION (Coordinates or Station)<br>X-838598 Y-758040                                                                    |            |             |   | 10. SIZE AND TYPE OF BIT 1 3/8" ID splitspoon                             |                              |                                                                                            |                        |
| 3. DRILLING AGENCY<br>Savannah District                                                                                      |            |             |   | 11. DATUM FOR ELEVATION SHOWN (TBM or MSL)<br>MLW                         |                              |                                                                                            |                        |
| 4. HOLE NO. (As shown on drawing title and file number)<br>SH-101                                                            |            |             |   | 12. MANUFACTURER'S DESIGNATION OF DRILL<br>Failing 314                    |                              |                                                                                            |                        |
| 5. NAME OF DRILLER<br>E. Maulden                                                                                             |            |             |   | 13. TOTAL NO. OF OVER-BURDEN SAMPLES TAKEN                                | DISTURBED<br>13              | UNDISTURBED<br>0                                                                           |                        |
| 6. DIRECTION OF HOLE<br><input checked="" type="checkbox"/> VERTICAL <input type="checkbox"/> INCLINED _____ DEG. FROM VERT. |            |             |   | 14. TOTAL NUMBER CORE BOXES<br>0                                          |                              |                                                                                            |                        |
| 7. THICKNESS OF OVERBURDEN<br>50.0' includes water                                                                           |            |             |   | 15. ELEVATION GROUND WATER<br>0.0' MLW                                    |                              |                                                                                            |                        |
| 8. DEPTH DRILLED INTO ROCK<br>0.0'                                                                                           |            |             |   | 16. DATE HOLE<br>STARTED 25 Sep 83 COMPLETED 26 Sep 83                    |                              |                                                                                            |                        |
| 9. TOTAL DEPTH OF HOLE<br>50.0'                                                                                              |            |             |   | 17. ELEVATION TOP OF HOLE<br>0.0 MLW                                      |                              |                                                                                            |                        |
|   |            |             |   | 18. TOTAL CORE RECOVERY FOR BORING<br>N/A                                 | 1                            |                                                                                            |                        |
|   |            |             |   | 19. SIGNATURE OF INSPECTOR<br>T.W. Scott and J.E. Bolen <i>J.E. Bolen</i> |                              |                                                                                            |                        |
| ELEVATION<br>0.0   | DEPTH<br>0 | LEGEND<br>c | CLASSIFICATION OF MATERIALS<br>(Description)<br>d                                                               | % CORE<br>RECOV-<br>ERY<br>e                                              | BOX OR<br>SAMPLE<br>NO.<br>f | REMARKS<br>(Drilling time, water loss, depth of weathering, etc., if significant)<br>g     |                        |
|   | 10         |             | Sea Water 0.0'-15.2'                                                                                            |                                                                           |                              | Note: Change of scale at 10.0'                                                             |                        |
| -15.2   | 15         |             | Bottom of Harbor 15.2'                                                                                          |                                                                           |                              |                                                                                            |                        |
| -16.9   |            |             | CK-Bluish gray silty fat clay                                                                                   |                                                                           | 1                            | Note: Weight of tools 15.2'-15.4'                                                          |                        |
| -18.5   |            |             | SM-Gray silty medium, fine sand                                                                                 |                                                                           | 2                            | Cleaned out boring to 18.5'                                                                |                        |
|   | 20         |             | CH-Gray-blue silty fat clay                                                                                     |                                                                           | 3                            | Set 6" diameter steel casing to 21.5'                                                      |                        |
|   |            |             |   |                                                                           |                              | Sample Lab                                                                                 |                        |
| -23.0   |            |             | SC-Alternating layers of gray silty coarse, medium sand and fat clay                                            |                                                                           | 4                            | No Class LL PL PI                                                                          |                        |
|   | 25         |             |   |                                                                           |                              | 3 CH 142 38 104                                                                            |                        |
| -26.0   |            |             | CH-Dark gray silty fat clay with sand laminations 15% of sample                                                 |                                                                           | 5                            | 5 SC-H 73 23 50                                                                            |                        |
|   |            |             |   |                                                                           | 6                            | 7 SP-SM NP NP NP                                                                           |                        |
|   | 30         |             |   |                                                                           |                              | 10 SP NP NP NP                                                                             |                        |
|   |            |             |   |                                                                           |                              | Weight of tools 26.0'-30.9'                                                                |                        |
|   |            |             |   |                                                                           | 7                            | Note: At 32.4' cleaned out hole to 32.5'. Weight of tools 32.5'-34.8'                      |                        |
| -34.8   | 35         |             | SM-Gray silty medium, fine sand with lenses of fat clay                                                         |                                                                           |                              |                                                                                            |                        |
| -35.0   |            |             | Continued on Sheet 2<br>Note: Soils field classified in accordance with the Unified Soil Classification System. |                                                                           |                              | Blows Per Foot: Number required to drive 1 3/8 ID splitspoon w/140 lb. hammer falling 30". |                        |



Hole No. SH-102

| DRILLING LOG   |            | DIVISION       | INSTALLATION   | SHEET 1 OF 2 SHEETS            |                              |   |
|---|------------|----------------|---|--------------------------------|------------------------------|---|
| 1. PROJECT<br>Savannah Harbor Widening                                                                                       |            | South Atlantic | Savannah, GA   |                                |                              |   |
| 2. LOCATION (Coordinates or Station)<br>X-838175 Y-758052                                                                    |            |                | 10. SIZE AND TYPE OF BIT: 1 3/8" ID split spoon                                                                          |                                |                              |   |
| 3. DRILLING AGENCY<br>Savannah District                                                                                      |            |                | 11. DATUM FOR ELEVATION SHOWN (TBM or MSL)<br>MLW                                                                        |                                |                              |   |
| 4. HOLE NO. (As shown on drawing title and file number)<br>SH-102                                                            |            |                | 12. MANUFACTURER'S DESIGNATION OF DRILL<br>Failing 314                                                                   |                                |                              |   |
| 5. NAME OF DRILLER<br>F. Maulden                                                                                             |            |                | 13. TOTAL NO. OF OVER-BURDEN SAMPLES TAKEN                                                                               | DISTURBED<br>11                | UNDISTURBED<br>0             |   |
| 6. DIRECTION OF HOLE<br><input checked="" type="checkbox"/> VERTICAL <input type="checkbox"/> INCLINED _____ DEG. FROM VERT. |            |                | 14. TOTAL NUMBER CORE BOXES<br>0                                                                                         |                                |                              |   |
| 7. THICKNESS OF OVERBURDEN<br>50.0' includes water                                                                           |            |                | 15. ELEVATION GROUND WATER<br>0.0 MLW                                                                                    |                                |                              |   |
| 8. DEPTH DRILLED INTO ROCK<br>0.0'                                                                                           |            |                | 16. DATE HOLE   | STARTED<br>30 Sep 83           | COMPLETED<br>30 Sep 83       |   |
| 9. TOTAL DEPTH OF HOLE<br>50.0'                                                                                              |            |                | 17. ELEVATION TOP OF HOLE<br>0.0 MLW                                                                                     |                                |                              |   |
|   |            |                | 18. TOTAL CORE RECOVERY FOR BORING<br>N/A                                                                                |                                |                              |   |
|   |            |                | 19. SIGNATURE OF INSPECTOR<br>James E. Bolen, Geologist                                                                  |                                |                              |   |
| ELEVATION<br>0.0   | DEPTH<br>0 | LEGEND<br>c    | CLASSIFICATION OF MATERIALS<br>(Description)<br>d                                                                        | % CORE<br>RECOVER-<br>ERY<br>e | BOX OR<br>SAMPLE<br>NO.<br>f | REMARKS<br>(Drilling time, water loss, depth of<br>weathering, etc., if significant)<br>g                                   |
|   |            |                | Sea Water 0.0'-2.0'   |                                | JAR                          | Blows   |
|   |            |                | Bottom of Harbor 2.0'   |                                |                              |   |
| -2.0   | 5          |                | MH-Dark gray fat clayey<br>silt with 15% medium grain-<br>ed sand                                                        |                                | 1                            | Note: Weight of tools<br>2.0'-7.4'                                                                                          |
| -7.4   | 10         |                | SM-Gray silty coarse medium<br>sand, moderate silt content                                                               |                                | 2                            | Note: At 10.4'<br>cleaned out to 10.5'<br>Next drive was<br>10.5'-12.0.                                                     |
|   | 15         |                |   |                                | 3                            | At 13.5' set 6"<br>diameter steel<br>casing to 13.5'                                                                        |
|   | 20         |                |   |                                | 4                            | Weight of tools<br>16.5'-17.2'<br>Next drive 17.2'-<br>18.7'                                                                |
|   | 25         |                |   |                                |                              | Weight of tools<br>19.0-20.0'                                                                                               |
|   | 30         |                |   |                                |                              | Weight of tools<br>24.5'-26.5'                                                                                              |
|   |            |                | With lenses of clay 10%                                                                                                  |                                | 5                            | Sample Lab W/T<br>No. Class LL PL PI                                                                                        |
| -24.5   | 25         |                | SC-Alternating layers of<br>fat clay and gray silty<br>medium fine sand                                                  |                                | 6                            | 1 CH 86 34 52<br>4 SP-SM NP NP NP 17<br>6 SM NP NP NP<br>7 MH 80 40 40 11<br>9 MH 70 35 35<br>10 SP-SM NP NP NP W/T         |
| -26.5   |            |                | CH-Dark gray silty fat clay<br>with some black wood chips                                                                |                                | 7                            | Weight of tools<br>28.0'-29.1'                                                                                              |
| -30.0   | 30         |                | Continued on Sheet 2<br>Note: Soils field classified<br>in accordance with the<br>Unified Soil Classification<br>System. |                                |                              | Blows Per Foot: Number<br>required to drive 1 3/8<br>ID split spoon w/140 lb.<br>hammer falling 30".<br>Note: W/T=Weight of |

| DRILLING LOG (Cont Sheet)           |             | FROM TOP OF HOLE |                                                                                                | 0.0 MLW                      |                                | FIGURE NO. SH-102   |           |
|-------------------------------------|-------------|------------------|------------------------------------------------------------------------------------------------|------------------------------|--------------------------------|---|-----------|
| PROJECT<br>Savannah Harbor Widening |             |                  | INSTALLATION<br>Savannah, GA                                                                   |                              |                                | SHEET 2<br>OF 2 SHEETS   |           |
| ELEVATION<br>-30.0                  | DEPTH<br>30 | LEGEND<br>c      | CLASSIFICATION OF MATERIALS<br>(Description)<br>d                                              | % CORE<br>RECOV.<br>ERY<br>e | BOX OR<br>SAMPLE<br>NO.<br>JAR | REMARKS<br>(Drilling time, water loss, depth of<br>weathering, etc., if significant)<br>f                                              |           |
|                                     |             |                  | CH-Dark gray silty fat clay<br>with some black wood chips                                      |                              | 8                              | Weight of tool<br>29.1'-30.6'.   | 6<br>W/T  |
|                                     | 35          |                  |                                                                                                |                              | 9                              | Weight of tool<br>30.5'-31.7'.   | 5<br>W/T  |
|                                     |             |                  |                                                                                                |                              |                                | Weight of tool<br>33.2'-35.7'   | 18<br>W/T |
|                                     |             |                  |                                                                                                |                              |                                | Weight of tool<br>37.2'-37.7'.   | 28<br>W/T |
|                                     | 40          |                  | SM-Gray silty coarse, medium<br>sand with some small clay<br>lenses (moderate silt<br>content) |                              | 10                             | Note: At 40.7'<br>cleaned out to 41.0'                                                                                                 | 36<br>36  |
|                                     |             |                  |                                                                                                |                              |                                | Next drive is<br>41.0'-42.5'.   | 60<br>40  |
|                                     | 45          |                  |                                                                                                |                              | 11                             |   | 51<br>77  |
|                                     | 50          |                  | Bottom of Hole: 50.0'                                                                          |                              |                                | Note: 6" diameter<br>casing must be advanced<br>1.5' after every drive.<br>Note: W/T = Weight of<br>tools including 140 lb.<br>hammer. | 97        |

Hole No. SH-103

| DRILLING LOG   |       | DIVISION | INSTALLATION                                                                                     | SHEET 1<br>OF 2 SHEETS    |                                     |   |
|---|-------|----------|--------------------------------------------------------------------------------------------------|---------------------------|-------------------------------------|---|
| 1. PROJECT<br>Savannah Harbor Widening                                                                                       |       |          | 10. SIZE AND TYPE OF BIT 1 3/8" ID splitspoon                                                    |                           |                                     |   |
| 2. LOCATION (Coordinates or Station)<br>X 837283, Y 758195                                                                   |       |          | 11. DATUM FOR ELEVATION SHOWN (TBM or MSL)<br>MLW                                                |                           |                                     |   |
| 3. DRILLING AGENCY<br>Savannah District                                                                                      |       |          | 12. MANUFACTURER'S DESIGNATION OF DRILL<br>Failing 314                                           |                           |                                     |   |
| 4. HOLE NO. (As shown on drawing title and file number)<br>SH-103                                                            |       |          | 13. TOTAL NO. OF OVER-<br>BURDEN SAMPLES TAKEN                                                   |                           | 11                                  |   |
| 5. NAME OF DRILLER<br>T.W. Scott                                                                                             |       |          | 14. TOTAL NUMBER CORE BOXES                                                                      |                           | 0                                   |   |
| 6. DIRECTION OF HOLE<br><input checked="" type="checkbox"/> VERTICAL <input type="checkbox"/> INCLINED _____ DEG. FROM VERT. |       |          | 15. ELEVATION GROUND WATER                                                                       |                           | N/A                                 |   |
| 7. THICKNESS OF OVERBURDEN<br>46.8'                                                                                          |       |          | 16. DATE HOLE                                                                                    |                           | STARTED 4 Oct 83 COMPLETED 6 Oct 83 |   |
| 8. DEPTH DRILLED INTO ROCK<br>0.0'                                                                                           |       |          | 17. ELEVATION TOP OF HOLE                                                                        |                           | 0.0 MLW                             |   |
| 9. TOTAL DEPTH OF HOLE<br>50.2'                                                                                              |       |          | 18. TOTAL CORE RECOVERY FOR BORING                                                               |                           | N/A %                               |   |
|   |       |          | 19. SIGNATURE OF INSPECTOR<br>Thaddeus J. Zielonka <i>Thaddeus Zielonka</i>                      |                           |                                     |   |
| ELEVATION   | DEPTH | LEGEND   | CLASSIFICATION OF MATERIALS<br>(Description)                                                     | % CORE<br>RECOVER-<br>ERY | BOX OR<br>SAMPLE<br>NO.             | REMARKS<br>(Drilling time, water loss, depth of<br>weathering, etc., if significant)                |
| 0.0   | 0     |          | Sea Water 0.0'-3.4'                                                                              |                           | JAR                                 | Blows                                                                                               |
| -3.4   | 5     |          | Bottom of Harbor 3.4'                                                                            |                           |                                     |   |
|   | 10    |          | SM-Green-gray silty sands<br>interlayered with dark gray<br>silt (MH)                            |                           | 1                                   | Note: W/T = Weight<br>of tools including W/T<br>140 lb. hammer.                                     |
|   | 15    |          | MH stringer at 10.5'                                                                             |                           | 2                                   | Sample Lab W/T<br>No. Class LL PL PI                                                                |
|   | 20    |          | Occasional thin (0.03')<br>MH layers<br>Somewhat coarser than<br>previous sample.                |                           | 3                                   | 2 SC-H 56 25 31 6'                                                                                  |
|   | 25    |          | Fine to medium grained                                                                           |                           | 4                                   | 5 SP-SM NP NP NP 7                                                                                  |
|   | 30    |          | Occasional dark gray silty<br>layer. Noticeably finer than<br>previous sample.                   |                           | 5                                   | 8 SP NP NP NP 7                                                                                     |
|   | 35    |          |                                                                                                  |                           |                                     | 11 SM-H 60 41 19 9                                                                                  |
|   | 40    |          |                                                                                                  |                           |                                     | 7                                                                                                   |
|   | 45    |          |                                                                                                  |                           |                                     | 7                                                                                                   |
|   | 50    |          |                                                                                                  |                           |                                     | 7                                                                                                   |
| -30.0   | 30    |          | Continued on Sheet 2                                                                             |                           |                                     | Blows Per Foot: Number<br>required to drive 1 3/8<br>ID splitspoon w/140 lb.<br>hammer falling 30". |
|   |       |          | Note: Soils field classified<br>in accordance with the<br>Unified Soil Classification<br>System. |                           |                                     |   |

| DRILLING LOG (Cont. Sheet) |       | ELEVATION TOP OF HOLE |                                                    | Hole No.                |                         |                                                                                      |
|----------------------------|-------|-----------------------|----------------------------------------------------|-------------------------|-------------------------|--------------------------------------------------------------------------------------|
| PROJECT                    |       | INSTALLATION          |                                                    | SHEET 2                 |                         |                                                                                      |
| Savannah Harbor Widening   |       | Savannah District     |                                                    | OP 2 SHEETS             |                         |                                                                                      |
| ELEVATION                  | DEPTH | LEGEND                | CLASSIFICATION OF MATERIALS<br>(Description)       | % CORE<br>RECOV.<br>ERY | BOX OR<br>SAMPLE<br>NO. | REMARKS<br>(Drilling time, water loss, depth of<br>weathering, etc., if significant) |
| -30.0                      | 30b   | c                     | d                                                  | e                       | JAR                     | f Blows                                                                              |
|                            |       |                       | SM-Green-gray fine to medium<br>grained silty sand |                         |                         | 22                                                                                   |
|                            |       |                       |                                                    |                         | 6                       | 34                                                                                   |
|                            |       |                       |                                                    |                         |                         | 20                                                                                   |
|                            | 35    |                       |                                                    |                         | 7                       | 35                                                                                   |
|                            |       |                       |                                                    |                         |                         | 47                                                                                   |
|                            |       |                       |                                                    |                         |                         | 54                                                                                   |
|                            | 40    |                       |                                                    |                         |                         | 49                                                                                   |
| -41.5                      |       |                       |                                                    |                         |                         | 59                                                                                   |
|                            |       |                       | SP-Green-gray medium sand                          |                         | 8                       | 43                                                                                   |
| -43.0                      |       |                       | SM-Green-gray fine to medium<br>grained silty sand |                         |                         | 11                                                                                   |
|                            | 45    |                       |                                                    |                         |                         | 48                                                                                   |
| -47.0                      |       |                       | GP-Poorly graded sandy<br>gravel                   |                         | 9                       | 58                                                                                   |
| -47.5                      |       |                       | SM-Gray fine silty sand                            |                         | 10                      | 59                                                                                   |
| -50.2                      | 50    |                       | Green-gray very fine grained<br>silty sand.        |                         | 11                      | 100/0.7                                                                              |
|                            |       |                       | Bottom of Hole: 50.2'                              |                         |                         |                                                                                      |

Hole No. SM-104

| DRILLING LOG   |              | DIVISION<br>South Atlantic |   | INSTALLATION<br>Savannah, GA                                                |                                     | SHEET 1<br>OF 2 SHEETS                                                                                                 |  |
|---|--------------|----------------------------|---|-----------------------------------------------------------------------------|-------------------------------------|---|--|
| 1. PROJECT<br>Savannah Harbor Widening                                                                                 |              |                            |   | 10. SIZE AND TYPE OF BIT: 1 3/8" ID spiltspoon                              |                                     |   |  |
| 2. LOCATION (Coordinates or Station)<br>X 832612 Y 759660                                                              |              |                            |   | 11. DATUM FOR ELEVATION SHOWN (TBM = MSL)<br>MLW                            |                                     |   |  |
| 3. DRILLING AGENCY<br>Savannah District                                                                                |              |                            |   | 12. MANUFACTURER'S DESIGNATION OF DRILL<br>Falling 314                      |                                     |   |  |
| 4. HOLE NO. (As shown on drawing title and file number)<br>SH-104                                                      |              |                            |   | 13. TOTAL NO. OF OVER-BURDEN SAMPLES TAKEN<br>14                            |                                     | 13. DISTURBED<br>0   |  |
| 5. NAME OF DRILLER<br>T.W. Scott                                                                                       |              |                            |   | 14. TOTAL NUMBER CORE BOXES<br>0                                            |                                     |   |  |
| 6. DIRECTION OF HOLE<br><input checked="" type="checkbox"/> VERTICAL <input type="checkbox"/> INCLINED DES. FROM VERT. |              |                            |   | 15. ELEVATION GROUND WATER<br>N/A                                           |                                     |   |  |
| 7. THICKNESS OF OVERBURDEN<br>38.0'                                                                                    |              |                            |   | 16. DATE HOLE<br>STARTED 6 Oct 83 COMPLETED 7 Oct 83                        |                                     |   |  |
| 8. DEPTH DRILLED INTO ROCK<br>0.0                                                                                      |              |                            |   | 17. ELEVATION TOP OF HOLE<br>0.0 MLW                                        |                                     |   |  |
| 9. TOTAL DEPTH OF HOLE<br>49.5'                                                                                        |              |                            |   | 18. TOTAL CORE RECOVERY FOR BORING<br>N/A                                   |                                     |   |  |
|   |              |                            |   | 19. SIGNATURE OF INSPECTOR<br>Thaddeus J. Zielonka <i>Thaddeus Zielonka</i> |                                     |   |  |
| ELEVATION<br>0.0a   | DEPTH<br>0 b | LEGEND<br>c                | CLASSIFICATION OF MATERIALS<br>(Description)<br>d                                                       | % CORE<br>RECOVERY<br>e                                                     | BOX OR<br>SAMPLE<br>NO.<br>f<br>JHR | REMARKS<br>(Drilling time, water loss, depth of weathering, etc., if significant)<br>g<br>Blows                        |  |
|   |              |                            | Sea Water 0.0'-11.5'                                                                                    |                                                                             |                                     | Sample Lab<br>No. Class LL PL PI<br>4 SP NP NP NP<br>7 SM-H NP NP NP<br>8 SM 47 31 16<br>11 SM 41 26 15<br>12 SM - - - |  |
| -11.5   | 10           |                            | Bottom of Harbor 11.5'                                                                                  |                                                                             |                                     |   |  |
|   | 15           |                            | SM-Dark gray fine to medium grained silty sand with MH streaks                                          |                                                                             | 1                                   | Note: W/T Weight of W/T tools and .140 lb. hammer.                                                                     |  |
|   |              |                            | Color change to gray. Fewer streaks of MH. Slightly coarser.                                            |                                                                             | 2                                   | 12   |  |
|   |              |                            | Change to green-gray fine to coarse grained silty sand with some gravel. Wood chips                     |                                                                             | 3                                   | 12   |  |
|   |              |                            |   |                                                                             | 4                                   | 5   |  |
|   | 20           |                            |   |                                                                             |                                     | 9   |  |
|   |              |                            |   |                                                                             | 5                                   | 18   |  |
|   |              |                            |   |                                                                             | 6                                   | 47   |  |
| -23.5   |              |                            | GC-Dark gray clayey gravel                                                                              |                                                                             | 7                                   | 16   |  |
| -25.0   | 25           |                            | SM-Green-gray very fine silty sand.                                                                     |                                                                             | 8                                   | 29   |  |
|   |              |                            |   |                                                                             |                                     | 70   |  |
|   |              |                            |   |                                                                             |                                     | 69   |  |
| -30.0   | 30           |                            | Continued on Sheet 2<br>Note: Soils field classified in accordance with the Soil Classification System. |                                                                             |                                     | 100/0.5   |  |
|   |              |                            |   |                                                                             |                                     | Blows Per Foot: Number " required to drive 1 3/8" ID spiltspoon w/140 lb. hammer falling. 30".                         |  |

| DRILLING LOG (Cont Sheet) |       | ELEVATION TOP OF HOLE |                                                 | 0.0 MLW                 |                                | Hole No. SH-104                                                                      |         |
|---------------------------|-------|-----------------------|-------------------------------------------------|-------------------------|--------------------------------|--------------------------------------------------------------------------------------|---------|
| Project                   |       |                       | Installation                                    |                         |                                | Sheet 2 of 2 Sheets                                                                  |         |
| Savannah Harbor Widening  |       |                       | Savannah District                               |                         |                                |                                                                                      |         |
| ELEVATION                 | DEPTH | LEGEND                | CLASSIFICATION OF MATERIALS<br>(Description)    | % CORE<br>RECOV.<br>ERY | BOX OR<br>SAMPLE<br>NO.<br>JAR | REMARKS<br>(Drilling time, water loss, depth of<br>weathering, etc., if significant) |         |
| -30.0                     | 30 b  | c                     | d                                               | e                       |                                | f                                                                                    | Blows   |
|                           |       |                       | SM-Green-gray very fine silty sand.             |                         |                                |                                                                                      | 100     |
| -33.0                     |       |                       |                                                 |                         |                                |                                                                                      | 100/0.8 |
| -34.5                     |       |                       | GM-Green-gray silty sandy                       |                         | 9                              |                                                                                      | 100/0.5 |
| -35.2                     | 35    |                       | gravel                                          |                         | 10                             |                                                                                      |         |
| -36.0                     |       |                       | GP-Gray poorly graded sandy gravel              |                         | 11                             |                                                                                      | 100/0.5 |
|                           |       |                       | GM-Green-gray silty sandy gravel with some clay |                         | 12                             |                                                                                      | 100/0.7 |
|                           | 40    |                       | SM-Green-gray fine silty sand.                  |                         |                                |                                                                                      | 80      |
|                           |       |                       |                                                 |                         | 13                             |                                                                                      | 57      |
|                           |       |                       |                                                 |                         |                                |                                                                                      | 90      |
|                           |       |                       |                                                 |                         |                                |                                                                                      | 79      |
|                           | 45    |                       |                                                 |                         |                                |                                                                                      | 35      |
|                           |       |                       |                                                 |                         | 14                             |                                                                                      | 41      |
|                           |       |                       |                                                 |                         |                                |                                                                                      | 36      |
| -49.5                     | 50    |                       |                                                 |                         |                                |                                                                                      | 31      |
|                           |       |                       | Bottom of Hole: 49.5'                           |                         |                                |                                                                                      |         |



| DRILLING LOG   |  | DIVISION<br>South Atlantic                                                            | INSTALLATION<br>Savannah, Ga | Hole No. <b>SH-106</b><br>SHEET <b>1</b><br>OF <b>1</b> SHEETS |
|---|--|---------------------------------------------------------------------------------------|------------------------------|----------------------------------------------------------------|
| 1. PROJECT<br><b>Savannah Harbor Widening</b>                                                                                |  | 10. SIZE AND TYPE OF BIT <b>1 3/8" ID split spoon</b>                                 |                              |                                                                |
| 2. LOCATION (Coordinates or Station)<br><b>Y-834350 Y-759005</b>                                                             |  | 11. DATUM FOR ELEVATION SHOWN (TBM or MSL)<br><b>MLW</b>                              |                              |                                                                |
| 3. DRILLING AGENCY<br><b>Savannah District</b>                                                                               |  | 12. MANUFACTURER'S DESIGNATION OF DRILL<br><b>Failing 314</b>                         |                              |                                                                |
| 4. HOLE NO. (As shown on drawing title and file number)<br><b>Sh-106</b>                                                     |  | 13. TOTAL NO. OF OVER-BURDEN SAMPLES TAKEN<br>DISTURBED <b>4</b> UNDISTURBED <b>0</b> |                              |                                                                |
| 5. NAME OF DRILLER<br><b>Earl Maulden and Avery Yates</b>                                                                    |  | 14. TOTAL NUMBER CORE BOXES <b>0</b>                                                  |                              |                                                                |
| 6. DIRECTION OF HOLE<br><input checked="" type="checkbox"/> VERTICAL <input type="checkbox"/> INCLINED _____ DEG. FROM VERT. |  | 15. ELEVATION GROUND WATER <b>N/A</b>                                                 |                              |                                                                |
| 7. THICKNESS OF OVERBURDEN<br><b>14.4'</b>                                                                                   |  | 16. DATE HOLE<br>STARTED <b>12 Oct 83</b> COMPLETED <b>16 Oct 83</b>                  |                              |                                                                |
| 8. DEPTH DRILLED INTO ROCK<br><b>0.0'</b>                                                                                    |  | 17. ELEVATION TOP OF HOLE <b>0.0 MLW</b>                                              |                              |                                                                |
| 9. TOTAL DEPTH OF HOLE<br><b>50.5</b>                                                                                        |  | 18. TOTAL CORE RECOVERY FOR BORING <b>N/A</b>                                         |                              |                                                                |
|   |  | 19. SIGNATURE OF INSPECTOR <b>Thaddeus J. Zielonka, Larry Benjamin</b>                |                              |                                                                |

| ELEVATION | DEPTH | LEGEND | CLASSIFICATION OF MATERIALS<br>(Description)                                            | SCORE RECOVERY | BOX OR SAMPLE NO. | REMARKS<br>(Drilling time, water loss, depth of weathering, etc., if significant)           |
|-----------|-------|--------|-----------------------------------------------------------------------------------------|----------------|-------------------|---------------------------------------------------------------------------------------------|
| 0.0       | 0     |        | Sea Water 0.0'-36.1'                                                                    |                |                   | Note: Change of scale at 30.0'                                                              |
| 30        |       |        |                                                                                         |                |                   |                                                                                             |
| 35        |       |        | Bottom of Harbor 36.1'                                                                  |                |                   |                                                                                             |
| -36.1     |       |        | SM-Tan fine to coarse grained silty sand with wood chips and occasional gravel          |                | 1                 | Note: W/T = Weight W/T of tools and 140 lb 12 hammer.                                       |
| 40        |       |        |                                                                                         |                |                   |                                                                                             |
|           |       |        | Fine to medium grained below 41.5'.                                                     |                | 2                 |                                                                                             |
| 45        |       |        |                                                                                         |                | 3                 |                                                                                             |
|           |       |        | Trace of river gravel                                                                   |                | 4                 |                                                                                             |
| -50.5     | 50    |        | Bottom of Hole: 50.5'                                                                   |                |                   | Blows Per Foot: Number required to drive 1 3/8" ID split spoon w/140 lb hammer falling 30". |
|           |       |        | Note: Soils field classified in accordance with the Unified Soil Classification System. |                |                   |                                                                                             |

| DRILLING LOG   |       | DIVISION<br>South Atlantic |   | INSTALLATION<br>Savannah District                                        |                          | Hole No. SH-122<br>SHEET 1 OF 2 SHEETS                                                       |       |
|---|-------|----------------------------|---|--------------------------------------------------------------------------|--------------------------|----------------------------------------------------------------------------------------------|-------|
| 1. PROJECT<br>Savannah Harbor Widening                                                                                         |       |                            |   | 10. SIZE AND TYPE OF BIT<br>1 3/8" ID Spitspoon                          |                          |                                                                                              |       |
| 2. LOCATION (Coordinates or Station)<br>X-835610 Y-758830                                                                      |       |                            |   | 11. DATUM FOR ELEVATION SHOWN (TBM or BSL)<br>M.T.L.                     |                          |                                                                                              |       |
| 3. DRILLING AGENCY<br>Savannah District                                                                                        |       |                            |   | 12. MANUAL DRIFT DESIGNATION OF DRILL<br>CNS 650                         |                          |                                                                                              |       |
| 4. HOLE NO. (As shown on drawing title and title index)<br>SH-122                                                              |       |                            |   | 13. TO BUREAU OF MINES SAMPLE TAKEN<br>DISTURBED _____ UNDISTURBED _____ |                          |                                                                                              |       |
| 5. NAME OF DRILLER<br>H. Ross Brown                                                                                            |       |                            |   | 14. TOOL NUMBER DRE BOX NO.<br>N/A                                       |                          |                                                                                              |       |
| 6. DIRECT INCH OF HOLE<br><input checked="" type="checkbox"/> VERTICAL <input type="checkbox"/> INCLINED _____ DEG. FROM VERT. |       |                            |   | 15. ELEVATION WRT. HD WATER<br>N/A                                       |                          |                                                                                              |       |
| 7. THICKNESS OF OVERBURDEN<br>65.0                                                                                             |       |                            |   | 16. DATE HOLE<br>STARTED 2 Nov 83 COMPLETED 3 Nov 83                     |                          |                                                                                              |       |
| 8. DEPTH DRILLED INTO ROCK<br>0.0                                                                                              |       |                            |   | 17. ELEVATION TOP OF HOLE<br>15.1                                        |                          |                                                                                              |       |
| 9. TOTAL DEPTH OF HOLE<br>65.0                                                                                                 |       |                            |   | 18. TOTAL CORE RECOVERY FOR BORING<br>N/A %                              |                          |                                                                                              |       |
|   |       |                            |   | 19. SIGNATURE OF INSPECTOR<br>James E. Polen                             |                          |                                                                                              |       |
| ELEVATION   | DEPTH | LEGEND                     | CLASSIFICATION OF MATERIALS<br>(Description)                                                                    | % CORE RECOVERY                                                          | BOX OR SAMPLE NO.<br>J&K | REMARKS<br>(Drilling time, water loss, depth of weathering, etc., if significant)            |       |
| 15.1   | 0.0   |                            |   |                                                                          |                          |                                                                                              | BLOWS |
| 12.1   | 3.0'  |                            | CL-Dark brown lean clay with some silt and fine sand.                                                           |                                                                          | 1                        | W.T. 7.0'                                                                                    | 7     |
|   |       |                            |   |                                                                          |                          | Date 2 Nov. 83                                                                               | 10    |
|   |       |                            | SM-Dark brown silty medium fine sand with some clay.                                                            |                                                                          | 2                        | Depth to water during drilling                                                               | 10    |
|   |       |                            |   |                                                                          | 3                        | W.T. 6.3'                                                                                    | 11    |
| 6.1   | 9.0'  |                            | SC-Gray clayey coarse-medium sand.                                                                              |                                                                          | 4                        | Water table reading 24 hrs. after hole completed.                                            | 11    |
|   |       |                            | With wood chips and fibers.                                                                                     |                                                                          |                          | Note: Fill material 0.0'-4.0'. Mixed mud at 7.5'.                                            | 4     |
| 0.1   | 15.0' |                            | MH-Dark green fat clayey silt with a trace of wood chips and fibers.                                            |                                                                          | 5                        | Note: W/T=Weight of Tools.                                                                   | 2     |
| -3.9   | 19.0' |                            |   |                                                                          | 6                        | SAMPLE LAB                                                                                   |       |
|   |       |                            | SM-Dark green silty coarse medium sand. (moderate silt content).                                                |                                                                          | 7                        | No Class I.L. PL. %                                                                          |       |
|   |       |                            |   |                                                                          |                          | 1 CL 37 18 19                                                                                | 16    |
|   |       |                            |   |                                                                          |                          | 4 SC-H 56 25 31                                                                              |       |
|   |       |                            |   |                                                                          |                          | 6 MH 93 44 49                                                                                | 13    |
|   |       |                            |   |                                                                          |                          | 8 SM-H 58 11 27                                                                              |       |
|   |       |                            |   |                                                                          |                          | 9 CH 170 44 35                                                                               | 11    |
|   |       |                            |   |                                                                          |                          | 14 SP-GM NP NP 40                                                                            |       |
|   |       |                            |   |                                                                          |                          | 15 SP-GM NP NP 40                                                                            | 11    |
| -8.4   | 23.5' |                            | SC-Alternating layers of dark green fat clay and medium grained silty sand.                                     |                                                                          | 8                        |                                                                                              | 14    |
|   |       |                            | MH-Dark green fat clayey silt with 25% medium sand.                                                             |                                                                          |                          |                                                                                              | 14    |
| 11.4   |       |                            |   |                                                                          |                          |                                                                                              |       |
| 11.9   | 30.0' |                            | Continued on sheet 2<br>Note: Soils field classified in accordance with the Unified Soil Classification System. |                                                                          | 9                        | BLOWS PER FOOT:<br>Number required to drive 1 3/8" ID spitspoon w/14 lb. hammer falling 30". | 11    |



| DRILLING LOG   |       | DIVISION<br>South Atlantic |                                                                           | INSTALLATION<br>Savannah Dist. 1st                                                             |                          | FORM NO. SH-123<br>SHEET 1<br>OF 2 SHEETS                                         |  |
|---|-------|----------------------------|---------------------------------------------------------------------------|------------------------------------------------------------------------------------------------|--------------------------|-----------------------------------------------------------------------------------|--|
| 1. PROJECT<br>Savannah Harbor Widening                                                                                 |       |                            |                                                                           | 10. SIZE AND TYPE OF BIT 1 3/8" ID Splitspoon                                                  |                          |                                                                                   |  |
| 2. LOCATION (Coordinates or Station)<br>Y-R33424 Y-759382                                                              |       |                            |                                                                           | 11. DATUM FOR ELEVATION SHOWN (FSM or MSL)<br>MSL                                              |                          |                                                                                   |  |
| 3. DRILLING AGENCY<br>Savannah District                                                                                |       |                            |                                                                           | 12. MANUFACTURER'S DESIGNATION OF DRILL<br>CME 550                                             |                          |                                                                                   |  |
| 4. HOLE NO. (As shown on drawing title) and title number<br>SH-123                                                     |       |                            |                                                                           | 13. TOTAL NO. OF OVERBURDEN SAMPLES TAKEN<br>DISTURBED 17 UNDISTURBED 0                        |                          |                                                                                   |  |
| 5. NAME OF DRILLER<br>P. Bountree                                                                                      |       |                            |                                                                           | 14. TOTAL NUMBER CORE BOXES<br>N/A                                                             |                          |                                                                                   |  |
| 6. DIRECTION OF HOLE<br><input checked="" type="checkbox"/> VERTICAL <input type="checkbox"/> INCLINED DES. FROM VERT. |       |                            |                                                                           | 15. ELEVATION GROUND WATER<br>N/A                                                              |                          |                                                                                   |  |
| 7. THICKNESS OF OVERBURDEN<br>63.0'                                                                                    |       |                            |                                                                           | 16. DATE HOLE<br>STARTED 4 Nov. 83 COMPLETED 5 Nov. 83                                         |                          |                                                                                   |  |
| 8. DEPTH DRILLED INTO ROCK<br>0.0'                                                                                     |       |                            |                                                                           | 17. ELEVATION TOP OF HOLE<br>12.7'                                                             |                          |                                                                                   |  |
| 9. TOTAL DEPTH OF HOLE<br>63.0'                                                                                        |       |                            |                                                                           | 18. TOTAL CORE RECOVERY FOR BORING<br>N/A                                                      |                          |                                                                                   |  |
|   |       |                            |                                                                           | 19. SIGNATURE OF INSPECTOR<br>James E. Rolan                                                   |                          |                                                                                   |  |
| ELEVATION   | DEPTH | LEGEND                     | CLASSIFICATION OF MATERIALS<br>(Description)                              | SCORE RECOVERY                                                                                 | BOX OR SAMPLE NO.<br>JAR | REMARKS<br>(Drilling time, water loss, depth of overburden, etc., if significant) |  |
| 12.3   | 0     |                            |                                                                           |                                                                                                |                          |                                                                                   |  |
| 9.3   |       |                            | SM-Brown/black silty coarse fine sand (Moderate silt content). 3.0'       |                                                                                                | 1                        | 14                                                                                |  |
| 7.8   | 5     |                            | SC-Dark brown clayey medium sand. 4.5'                                    |                                                                                                | 2                        | 8                                                                                 |  |
| 4.8   |       |                            | SM-Gray silty medium sand saturated. (Moderate silt content). 7.5'        |                                                                                                | 3                        | 9                                                                                 |  |
| 3.3   | 10    |                            | MH-Dark gray fat clayey silt. 9.0'                                        |                                                                                                | 4                        | 7                                                                                 |  |
|   |       |                            | SC-Alternating lenses of dark gray fat clay and silty medium sand. 13.5'  |                                                                                                | 5                        | 3                                                                                 |  |
| -1.2   | 15    |                            | SM-Gray silty medium sand moderate silt content. High silt content. 21.0' |                                                                                                | 6                        | 3                                                                                 |  |
|   |       |                            |                                                                           |                                                                                                |                          | Date 4 Nov. 83                                                                    |  |
| -8.7   | 20    |                            | MH-Dark gray fat clayey silt with a trace of sand. 24.0'                  |                                                                                                | 7                        | Depth to water during drilling                                                    |  |
|   |       |                            |                                                                           |                                                                                                |                          | W.T. 4.0'                                                                         |  |
| -11.7   | 25    |                            | SM-Gray silty medium fine sand with lenses of clay 10%. 102.              |                                                                                                | 8                        | Water table reading 24 hrs. after hole completed.                                 |  |
|   |       |                            |                                                                           |                                                                                                |                          | Note: Mixed drilling mud at 21.0'.                                                |  |
| -17.7   | 30    |                            |                                                                           |                                                                                                | 9                        | Sample Lab                                                                        |  |
|   |       |                            |                                                                           |                                                                                                |                          | No. Class LL PL FI                                                                |  |
|   |       |                            |                                                                           |                                                                                                | 10                       | 2 SM NP NP NP 5                                                                   |  |
|   |       |                            |                                                                           |                                                                                                |                          | 5 SM NP NP NP 5                                                                   |  |
|   |       |                            |                                                                           |                                                                                                |                          | 6 SP-SN NP NP NP 5                                                                |  |
|   |       |                            |                                                                           |                                                                                                |                          | 8 MH 124 60 64 6                                                                  |  |
|   |       |                            |                                                                           |                                                                                                |                          | 11 SM NP NP NP 7                                                                  |  |
|   |       |                            |                                                                           |                                                                                                |                          | 13 SM NP NP NP 7                                                                  |  |
|   |       |                            |                                                                           |                                                                                                |                          | 17 MH 107 58 49 12                                                                |  |
|   |       |                            |                                                                           |                                                                                                |                          | 28                                                                                |  |
|   |       |                            |                                                                           |                                                                                                |                          | 24                                                                                |  |
| Continued on sheet 2<br>Note: Soils field classified in accordance with the Unified Soil Classification System.        |       |                            |                                                                           | BLOWS PER FOOT:<br>Number required to drive 1 3/8" ID splitspoon w/ 10 lb. hammer falling 30". |                          |                                                                                   |  |

| DRILLING LOG (Cont Sheet)        |       | ELEVATION TOP OF HOLE          |                                                                                         | Hole No. SH-123         |                         |                                                                                               |
|----------------------------------|-------|--------------------------------|-----------------------------------------------------------------------------------------|-------------------------|-------------------------|-----------------------------------------------------------------------------------------------|
| PROJECT Savannah Harbor Widening |       | INSTALLATION Savannah District |                                                                                         | SHEET 2 OF 2 SHEETS     |                         |                                                                                               |
| ELEVATION                        | DEPTH | LEGEND                         | CLASSIFICATION OF MATERIALS<br>(Description)                                            | % CORE<br>RECOV.<br>ERY | BOX OR<br>SAMPLE<br>NO. | REMARKS<br>(Drilling time, water loss, depth of<br>weathering, etc., if significant)          |
| -17.7                            | 30 b  | c                              | d                                                                                       | e                       | JAR                     | f                                                                                             |
|                                  |       |                                | SM-Gray silty medium fine sand with lenses of clay 10%.                                 |                         |                         | 15                                                                                            |
|                                  |       |                                | Very high silt content                                                                  |                         |                         | 5                                                                                             |
|                                  | 35    |                                |                                                                                         |                         | 11                      | 11                                                                                            |
|                                  |       |                                | Gray/brown with wood chips, fibers and roots.                                           |                         |                         | 5                                                                                             |
|                                  |       |                                |                                                                                         |                         |                         | 8                                                                                             |
|                                  | 40    |                                |                                                                                         |                         | 12                      | 8                                                                                             |
|                                  |       |                                |                                                                                         |                         |                         | 4                                                                                             |
| -29.7                            |       |                                | 42.0'                                                                                   |                         |                         | 5                                                                                             |
|                                  |       |                                | Green silty fine sand very high silt content.                                           |                         | 13                      | 34                                                                                            |
|                                  | 45    |                                |                                                                                         |                         |                         | 50                                                                                            |
|                                  |       |                                |                                                                                         |                         |                         | 66                                                                                            |
|                                  | 50    |                                |                                                                                         |                         | 14                      | 82                                                                                            |
|                                  |       |                                |                                                                                         |                         |                         | 65                                                                                            |
|                                  |       |                                |                                                                                         |                         |                         | 49                                                                                            |
|                                  | 55    |                                |                                                                                         |                         | 15                      | 59                                                                                            |
|                                  |       |                                |                                                                                         |                         |                         | 63                                                                                            |
|                                  |       |                                |                                                                                         |                         |                         | 53                                                                                            |
|                                  |       |                                |                                                                                         |                         |                         | 43                                                                                            |
|                                  | 60    |                                |                                                                                         |                         |                         | 43                                                                                            |
| -49.2                            |       |                                | 61.5'                                                                                   |                         | 16                      | 43                                                                                            |
| -50.7                            |       |                                | ML-Green sandy fine silt.                                                               |                         | 17                      | 44                                                                                            |
|                                  |       |                                | Bottom of Boring 63.0'                                                                  |                         |                         |                                                                                               |
|                                  |       |                                | Note: Soils field classified in accordance with the Unified Soil Classification System. |                         |                         | BLOWS PER FOOT:<br>Number required to drive 1 3/8" ID splitspoon w/10 lb. hammer falling 30". |

| DRILLING LOG                                          |  | DIVISION<br>South Atlantic |  | INSTALLATION<br>Savannah District             |  | SHEET<br>1<br>OF 2 SHEETS |  |
|-------------------------------------------------------|--|----------------------------|--|-----------------------------------------------|--|---------------------------|--|
| 1. PROJECT<br>Savannah Harbor Widening                |  |                            |  | 10. SIZE AND TYPE OF BIT 1 3/8" ID splitspoon |  |                           |  |
| 2. LOCATION (City, coordinates or State)              |  |                            |  | 11. DATUM FOR ELEVATION SHOWN (TBM or MSL)    |  |                           |  |
| V-814005 V-759521                                     |  |                            |  | 12. MANUFACTURE DESIGNATION OF DRILL          |  |                           |  |
| 3. DRILLING AGENCY                                    |  |                            |  | 13. TOTAL NO. OF OVERBURDEN SAMPLES TAKEN     |  |                           |  |
| Savannah District                                     |  |                            |  | 14. T.C. - NUMBER CORE BOXES                  |  |                           |  |
| 4. HOLE NO. (As shown on drawing title and file) none |  |                            |  | 15. ELEVATION GROUND WATER                    |  |                           |  |
| SH-124                                                |  |                            |  | 16. DATE HOLE                                 |  |                           |  |
| 5. NAME OF DRILLER                                    |  |                            |  | 17. ELEVATION TOP OF HOLE                     |  |                           |  |
| P. Rountree                                           |  |                            |  | 18. TOTAL CORE RECOVERY FOR BORING            |  |                           |  |
| 6. DIRECTION OF HOLE                                  |  |                            |  | 19. SIGNATURE OF INSPECTOR                    |  |                           |  |
| Vertical Inclined DEG. FROM VERT.                     |  |                            |  | James E. Bolen                                |  |                           |  |
| 7. THICKNESS OF OVERBURDEN                            |  |                            |  | 10.5'                                         |  |                           |  |
| 8. DEPTH DRILLED INTO ROCK                            |  |                            |  | 19.5'                                         |  |                           |  |
| 9. TOTAL DEPTH OF HOLE                                |  |                            |  | 30'                                           |  |                           |  |

| ELEVATION | DEPTH | LEGEND | CLASSIFICATION OF MATERIALS<br>(Description)            | NO. OF<br>CORE<br>RECOVERY | NO. OF<br>SAMPLE<br>NO. | REMARKS<br>(Drilling time, water loss, depth of<br>weathering, etc., if significant) |
|-----------|-------|--------|---------------------------------------------------------|----------------------------|-------------------------|--------------------------------------------------------------------------------------|
| 10.7      | 0     | b      | c                                                       |                            | 1                       |                                                                                      |
| 7.7       |       |        | SM-Gray brown silty medium fine sand.                   |                            |                         |                                                                                      |
| 6.2       |       |        | With wood chips and roots                               |                            |                         |                                                                                      |
|           | 5     |        | SC- Gray clayey medium fine sand.                       |                            | 2                       | W.T. 3.0'                                                                            |
|           |       |        | 4.5'                                                    |                            | 3                       | Date 5 Nov. 83                                                                       |
|           |       |        | MB- Dark gray fat clayey silt with wood chips and roots |                            |                         | Depth to water during drilling                                                       |
|           | 10    |        |                                                         |                            | 4                       |                                                                                      |
| 0.3       |       |        |                                                         |                            | 5                       | Note: Mixed mud at 19.5'.                                                            |
|           |       |        | SM- Gray silty medium fine sand (high silt content).    |                            |                         |                                                                                      |
|           | 15    |        |                                                         |                            | 6                       | Sample Lab                                                                           |
|           |       |        |                                                         |                            |                         | No. Class LL PL PI                                                                   |
|           |       |        |                                                         |                            | 7                       | MI 128 56 72                                                                         |
|           |       |        |                                                         |                            | 8                       | SM NP NP NP 9                                                                        |
|           |       |        |                                                         |                            | 9                       | SH 151 66 85                                                                         |
|           |       |        |                                                         |                            | 10                      | SP-SH NP NP NP 10                                                                    |
|           |       |        |                                                         |                            | 11                      | MI 31 27 4                                                                           |
|           |       |        |                                                         |                            | 12                      | MI 98 61 37 7                                                                        |
| -8.8      | 20    |        | MB-Dark gray fat clayey silt.                           |                            | 7                       |                                                                                      |
| -10.3     |       |        |                                                         |                            | 8                       |                                                                                      |
|           |       |        | SM- Gray silty coarse medium sand.                      |                            |                         |                                                                                      |
|           | 25    |        |                                                         |                            | 9                       |                                                                                      |
|           |       |        |                                                         |                            | 10                      |                                                                                      |
| -19.3     | 30    |        |                                                         |                            |                         |                                                                                      |

Continued on sheet 2

Note: Soils field classified in accordance with the Unified Soil Classification System.

BLOWS PER FOOT

Number required to drive 1 3/8" ID splitspoon w/ 14 lb. hammer falline 30"

| DRILLING LOG (Cont Sheet)           |       |        | ELEVATION TOP OF HOLE<br>10.7'                                                                |                               | Hole No. SH-124                             |   |
|-------------------------------------|-------|--------|-----------------------------------------------------------------------------------------------|-------------------------------|---------------------------------------------|---|
| PROJECT<br>Savannah Harbor Widening |       |        | INSTALLATION<br>Savannah District                                                             |                               | SHEET 2<br>OF 2 SHEETS                      |   |
| ELEVATION                           | DEPTH | LEGEND | CLASSIFICATION OF MATERIALS<br>(Description)<br>d                                             | % CORE<br>RECOVER<br>ERY<br>e | BOX OR<br>SAMPLE<br>NO.<br>TAB <sup>f</sup> | REMARKS<br>(Drilling time, water loss, depth of<br>weathering, etc., if significant)<br>f            |
| -19.3                               | 30b   | c      |                                                                                               |                               |                                             | BLOWS                                                                                                |
|                                     |       |        | SM- Grayish green silty<br>coarse medium sand.                                                |                               |                                             | 32                                                                                                   |
|                                     |       |        |                                                                                               |                               |                                             | 15                                                                                                   |
|                                     |       |        |                                                                                               |                               |                                             | 18                                                                                                   |
|                                     | 35    |        | 36.0'                                                                                         |                               | 11                                          | 48                                                                                                   |
| -25.3                               |       |        | Green silty fine sand (very<br>high silt content)                                             |                               | 12                                          | 77                                                                                                   |
|                                     | 40    |        |                                                                                               |                               | 13                                          | 85                                                                                                   |
|                                     |       |        |                                                                                               |                               |                                             | 94                                                                                                   |
|                                     |       |        |                                                                                               |                               |                                             | 100                                                                                                  |
|                                     |       |        |                                                                                               |                               |                                             | 100/0.8                                                                                              |
|                                     | 45    |        |                                                                                               |                               | 14                                          | 100/0.8                                                                                              |
|                                     |       |        |                                                                                               |                               |                                             | 100/0.7                                                                                              |
|                                     |       |        |                                                                                               |                               |                                             | 100/0.7                                                                                              |
|                                     |       |        |                                                                                               |                               |                                             | 100/0.7                                                                                              |
|                                     | 50    |        |                                                                                               |                               | 15                                          | 100/0.7                                                                                              |
|                                     |       |        |                                                                                               |                               |                                             | 100/0.8                                                                                              |
|                                     |       |        |                                                                                               |                               |                                             | 90                                                                                                   |
|                                     | 55    |        | 57.0'                                                                                         |                               | 16                                          | 80                                                                                                   |
| -46.3                               |       |        |                                                                                               |                               |                                             | 64                                                                                                   |
|                                     |       |        | ML- Dark green clayey silt<br>with 25% fine sand.                                             |                               | 17                                          | 50                                                                                                   |
|                                     | 60    |        |                                                                                               |                               |                                             | 40                                                                                                   |
| -50.8                               |       |        |                                                                                               |                               | 18                                          | 30                                                                                                   |
|                                     |       |        | Bottom of boring 61.5'                                                                        |                               |                                             |   |
|                                     |       |        | Note: Soils field classified<br>in accordance with the Unified<br>Soil Classification System. |                               |                                             | BLOWS PER FOOT:<br>Number required to drive<br>1 3/8" ID splitspoon w/140<br>lb. hammer falling 30". |

| DRILLING LOG   |       | DIVISION<br>South Atlantic                                 |                                                                                            | INSTALLATION<br>Savannah River                                        |                         | SHEET 1<br>OF 2 SHEETS                                                               |  |
|---|-------|------------------------------------------------------------|--------------------------------------------------------------------------------------------|-----------------------------------------------------------------------|-------------------------|--------------------------------------------------------------------------------------|--|
| 1. PROJECT<br>Savannah Harbor Widening                                                                                       |       |                                                            |                                                                                            | 10. SIZE AND TYPE OF BIT 1 3/8" splitspoon                            |                         |                                                                                      |  |
| 2. LOCATION (Coordinates or Station)<br>X-831931 Y-760221                                                                    |       |                                                            |                                                                                            | 11. DATUM FOR ELEVATION SHOWN (TBM or MSL)<br>MLW                     |                         |                                                                                      |  |
| 3. DRILLING AGENCY<br>Savannah District                                                                                      |       |                                                            |                                                                                            | 12. MANUFACTURER'S DESIGNATION OF DRILL<br>Failing 314                |                         |                                                                                      |  |
| 4. HOLE NO. (As shown on drawing title and file number)                                                                      |       | SH-128                                                     |                                                                                            | 13. TOTAL NO. OF OVER-<br>BURDEN SAMPLES TAKEN                        |                         | DISTURBED 16<br>UNDISTURBED 0                                                        |  |
| 5. NAME OF TRILLER<br>C.D. Justice                                                                                           |       |                                                            |                                                                                            | 14. TOTAL NUMBER CORE BOXES                                           |                         |                                                                                      |  |
| 6. DIRECTION OF HOLE<br><input checked="" type="checkbox"/> VERTICAL <input type="checkbox"/> INCLINED _____ DEG. FROM VERT. |       |                                                            |                                                                                            | 15. ELEVATION GROUND WATER                                            |                         |                                                                                      |  |
| 7. THICKNESS OF OVERBURDEN 64.5'                                                                                             |       |                                                            |                                                                                            | 16. DATE HOLE STARTED 15 May 1984 COMPLETED 17 May 1984               |                         |                                                                                      |  |
| 8. DEPTH DRILLED INTO ROCK 0.0'                                                                                              |       |                                                            |                                                                                            | 17. ELEVATION TOP OF HOLE 12.6'                                       |                         |                                                                                      |  |
| 9. TOTAL DEPTH OF HOLE 64.5'                                                                                                 |       |                                                            |                                                                                            | 18. TOTAL CORE RECOVERY FOR BORING %                                  |                         |                                                                                      |  |
|   |       |                                                            |                                                                                            | 19. SIGNATURE OF INSPECTOR<br>Lou Archambault                         |                         |                                                                                      |  |
| ELEVATION   | DEPTH | LEGEND                                                     | CLASSIFICATION OF MATERIALS<br>(Description)                                               | % CORE<br>RECOVERY                                                    | BOX OR<br>SAMPLE<br>NO. | REMARKS<br>(Drilling time, water loss, depth of<br>weathering, etc., if significant) |  |
| 12.6'   | 0'    | c                                                          |                                                                                            |                                                                       | JAR                     | BLOWS                                                                                |  |
| 6.6'   | 5     |                                                            | SM-Tan & brown, fine to med. grained, dry, silty sand w/scattered gravel, twigs & grasses. |                                                                       | 1                       | 28                                                                                   |  |
|   |       |                                                            |                                                                                            |                                                                       |                         | 9                                                                                    |  |
|   |       |                                                            |                                                                                            |                                                                       |                         | 7                                                                                    |  |
|   |       |                                                            |                                                                                            |                                                                       |                         | 5                                                                                    |  |
| -0.9'   | 10    |                                                            | Brown with shell fragments.                                                                |                                                                       | 2                       | W.T. 6'                                                                              |  |
|   |       |                                                            |                                                                                            |                                                                       |                         | 2                                                                                    |  |
|   |       |                                                            |                                                                                            |                                                                       |                         | 1                                                                                    |  |
|   |       |                                                            |                                                                                            |                                                                       |                         | 0                                                                                    |  |
| -3.4'   | 15    |                                                            | CH-Grey fat clay w/organics.                                                               |                                                                       | 3                       | W.T. 6'                                                                              |  |
|   |       |                                                            |                                                                                            |                                                                       |                         | 0                                                                                    |  |
|   |       |                                                            |                                                                                            |                                                                       |                         | 8                                                                                    |  |
|   |       |                                                            |                                                                                            |                                                                       |                         | 1                                                                                    |  |
| -11.9'   | 20    |                                                            | SP-SM-Grey, green med.-poorly graded silty sand w/scattered mica.                          |                                                                       | 4                       | Water table reading 72 hrs. after hole completed.                                    |  |
|   |       |                                                            |                                                                                            |                                                                       |                         | 14                                                                                   |  |
|   |       |                                                            |                                                                                            |                                                                       |                         | 32                                                                                   |  |
|   |       |                                                            |                                                                                            |                                                                       |                         | 40                                                                                   |  |
|   |       |                                                            |                                                                                            |                                                                       |                         | 20                                                                                   |  |
|   |       |                                                            |                                                                                            |                                                                       |                         | 23                                                                                   |  |
|   |       |                                                            |                                                                                            |                                                                       |                         | 17                                                                                   |  |
|   |       |                                                            |                                                                                            |                                                                       |                         | 10                                                                                   |  |
|   |       |                                                            |                                                                                            |                                                                       |                         | 16                                                                                   |  |
|   |       |                                                            |                                                                                            |                                                                       |                         | 10                                                                                   |  |
| 30   |       | SW-SM-Grey green fine to coarse grained silty sand w/mica. |                                                                                            | 6                                                                     | 2                       |                                                                                      |  |
|   |       |                                                            |                                                                                            |                                                                       |                         |                                                                                      |  |
| (Con't, on sht. 2)   |       |                                                            |                                                                                            |                                                                       |                         |                                                                                      |  |
| NOTE: Soils field classified in accordance with the Unified Soil Classification System                                       |       |                                                            |                                                                                            | BLOWS PER FOOT:<br>Number required to drive 1 3/8" ID splitspoon w/14 |                         |                                                                                      |  |



| DRILLING LOG (Cont Sheet)           |               | ELEVATION TOP OF HOLE   |                                                                    | Hole No.                       |                              |                                                                                           |       |
|-------------------------------------|---------------|-------------------------|--------------------------------------------------------------------|--------------------------------|------------------------------|-------------------------------------------------------------------------------------------|-------|
| PROJECT<br>Savannah Harbor Widening |               | 12.6'                   |                                                                    | SH-128                         |                              |                                                                                           |       |
| INSTALLATION<br>Savannah River      |               | Sheet 2<br>OF<br>SHEETS |                                                                    |                                |                              |                                                                                           |       |
| ELEVATION<br>a                      | DEPTH<br>30 b | LEGEND<br>c             | CLASSIFICATION OF MATERIALS<br>(Description)<br>d                  | % CORE<br>RECOVER-<br>ERY<br>e | BOX OR<br>SAMPLE<br>JAR<br>f | REMARKS<br>(Drilling time, water loss, depth of<br>weathering, etc., if significant)<br>g | BLOWS |
|                                     |               |                         | W/wood fragments                                                   |                                |                              |                                                                                           | 16    |
| -20.4'                              |               |                         |                                                                    |                                |                              |                                                                                           | 22    |
| -21.9'                              |               |                         | SP-SM-Grey green med.<br>grained, silty sand w/mica<br>throughout. |                                | 7                            |                                                                                           | 35    |
|                                     | 35            |                         | SW-SM-fine to med.grained<br>silty sand w/mica.                    |                                |                              |                                                                                           | 33    |
|                                     |               |                         | Occassional gravel.                                                |                                | 8                            |                                                                                           | 31    |
|                                     | 40            |                         |                                                                    |                                |                              |                                                                                           | 37    |
|                                     |               |                         |                                                                    |                                |                              |                                                                                           | 22    |
|                                     |               |                         |                                                                    |                                | 9                            |                                                                                           | 20    |
|                                     | 45            |                         |                                                                    |                                |                              |                                                                                           | 37    |
|                                     |               |                         |                                                                    |                                |                              |                                                                                           | 25    |
|                                     |               |                         | Tan coarse - med.                                                  |                                | 10                           |                                                                                           | 27    |
|                                     |               |                         |                                                                    |                                |                              |                                                                                           | 37    |
| -36.9'                              | 50            |                         | SP-SM-Light grey coarse<br>grained silty sand.                     |                                |                              |                                                                                           | 44    |
|                                     |               |                         |                                                                    |                                | 11                           |                                                                                           | 40    |
|                                     |               |                         |                                                                    |                                |                              |                                                                                           | 26    |
|                                     |               |                         |                                                                    |                                |                              |                                                                                           | 21    |
|                                     | 55            |                         | Tan                                                                |                                |                              |                                                                                           | 37    |
|                                     |               |                         |                                                                    |                                | 12                           |                                                                                           | 43    |
|                                     |               |                         | Medium grained.                                                    |                                |                              |                                                                                           | 31    |
|                                     |               |                         |                                                                    |                                |                              |                                                                                           | 36    |
| -47.4'                              | 60            |                         | SW-SM-Grey green well<br>graded silty sand.                        |                                | 13                           |                                                                                           | 10    |
| -48.9'                              |               |                         | CH-Grey fat clay.                                                  |                                | 14                           |                                                                                           | 1     |
| -50.4'                              |               |                         | SW-SM-Grey green well<br>graded silty sand.                        |                                | 15                           |                                                                                           | 31    |
| -51.4'                              |               |                         | CH-Green fat clay.                                                 |                                | 16                           |                                                                                           |       |
| -51.9'                              | 65            |                         | Bottom of Hole 64.5'                                               |                                |                              |                                                                                           |       |

| DRILLING LOG   |       | DIVISION<br>South Atlantic |                                                                                    | INSTALLATION<br>Savannah, Ga.                                      |                   | Hole No. SH-138   |     | SHEET 1 OF 2 SHEETS |    |
|---|-------|----------------------------|------------------------------------------------------------------------------------|--------------------------------------------------------------------|-------------------|---|-----|---------------------|----|
| 1. PROJECT<br>Savannah Harbor Widening                                                                                       |       |                            |                                                                                    | 10. SIZE AND TYPE OF BIT 1 3/8" splitspoon, 6" spiral              |                   |   |     |                     |    |
| 2. LOCATION (Coordinates or Station)<br>X=831848 Y=760405                                                                    |       |                            |                                                                                    | 11. DATUM FOR ELEVATION SHOWN (TBM or MSL)<br>MLW auger & fishtail |                   |   |     |                     |    |
| 3. DRILLING AGENCY<br>Savannah District                                                                                      |       |                            |                                                                                    | 12. MANUFACTURER'S DESIGNATION OF DRILL<br>Falling 314             |                   |   |     |                     |    |
| 4. HOLE NO. (As shown on drawing title and file number)<br>SH-138                                                            |       |                            |                                                                                    | 13. TOTAL NO. OF OVER-BURDEN SAMPLES TAKEN                         |                   | DISTURBED<br>18   |     | UNDISTURBED<br>1    |    |
| 5. NAME OF DRILLER<br>J. Butts                                                                                               |       |                            |                                                                                    | 14. TOTAL NUMBER CORE BOXES<br>0                                   |                   | 15. ELEVATION GROUND WATER<br>See Remarks   |     |                     |    |
| 6. DIRECTION OF HOLE<br><input checked="" type="checkbox"/> VERTICAL <input type="checkbox"/> INCLINED _____ DEG. FROM VERT. |       |                            |                                                                                    | 16. DATE HOLE<br>STARTED 12 Mar 1987<br>COMPLETED 14 Mar 1987      |                   | 17. ELEVATION TOP OF HOLE 13.0'   |     |                     |    |
| 7. THICKNESS OF OVERBURDEN 63.0'                                                                                             |       |                            |                                                                                    | 18. TOTAL CORE RECOVERY FOR BORING N/A                             |                   | 19. SIGNATURE OF INSPECTOR<br>T. Nicholson (0-24') J. Arthur (24-63')                                                                            |     |                     |    |
| 8. DEPTH DRILLED INTO ROCK 0.0'                                                                                              |       |                            |                                                                                    |                                                                    |                   |   |     |                     |    |
| 9. TOTAL DEPTH OF HOLE 63.0'                                                                                                 |       |                            |                                                                                    |                                                                    |                   |   |     |                     |    |
| ELEVATION   | DEPTH | LEGEND                     | CLASSIFICATION OF MATERIALS (Description)                                          | % CORE RECOVERY                                                    | BOX OR SAMPLE NO. | REMARKS (Drilling time, water loss, depth of weathering, etc., if significant)                                                                   |     |                     |    |
| 13.0'   | 0'    |                            |                                                                                    |                                                                    | JAR               | BLOWS   |     |                     |    |
|   |       |                            | CH-Dark brown fat clay, some roots, brick fragments & sand, dry.                   |                                                                    | 1                 | Water level 4.8' depth to water during drilling.                                                                                                 |     |                     |    |
| 9.5'   |       |                            |                                                                                    |                                                                    | 2                 |   |     |                     |    |
| 8.5'   |       |                            | SP-Tan poorly graded fine sand, some brick fragments, dry.                         |                                                                    | 3                 | No 24 hour water level taken.   |     |                     |    |
| 7.0'   |       |                            | Dark brown, fine to med. grained, trace of clay, damp.                             |                                                                    |                   | Backfilled hole/w grout after completion of boring.                                                                                              |     |                     |    |
| 5.5'   |       |                            | Trace of roots & fine gravel, wet.                                                 |                                                                    | 4                 |   |     |                     |    |
| 4.0'   |       |                            |                                                                                    |                                                                    |                   | 12.0'-Began using Revert mud.   |     |                     |    |
| 2.5'   |       |                            | CH-Brown fat clay, trace of fine to coarse gravel & roots, wet.                    |                                                                    |                   | Undisturbed sample taken from 24.0' to 26.0' w/5" shelby tube. Recovered 1.8'. Jar sample from 24.0' to 24.1' & 25.7' to 25.8' from shelby tube. |     |                     |    |
| -0.5'   |       |                            | Some roots, no gravel.                                                             |                                                                    | 5                 |   |     |                     |    |
| -2.0'   |       |                            | Greenish grey, no roots, 3" piece of wood @ 11.0'.                                 |                                                                    | 6                 |   |     |                     |    |
| -3.5'   |       |                            | Trace of fine to med. sand.                                                        |                                                                    |                   |   |     |                     |    |
|   |       |                            | Trace of fine to coarse gravel.                                                    |                                                                    |                   |   |     |                     |    |
| -6.5'   |       |                            | SM-Greyish green silty fine sand, trace of fine to coarse gravel, wet.             |                                                                    | 7                 | LAB CLASSIFICATION   |     |                     |    |
|   |       |                            | Some fine to coarse gravel, trace of clay in thin layers.                          |                                                                    |                   | No. Class LL PL PI   |     |                     |    |
|   |       |                            |                                                                                    |                                                                    | 1                 | SM   | NP  | NP                  | NP |
|   |       |                            |                                                                                    |                                                                    | 6                 | SP-SM   | NP  | NP                  | NP |
|   |       |                            |                                                                                    |                                                                    | 8                 | CH   | 126 | 37                  | 39 |
| -11.0'   |       |                            | No clay.                                                                           |                                                                    | 9                 | SC   | 40  | 24                  | 16 |
| -12.5'   |       |                            | CH-Greenish grey fat clay, trace of fine to coarse gravel, fine sand & mica, damp. |                                                                    | 11                | SP   | NP  | NP                  | NP |
|   |       |                            |                                                                                    |                                                                    | 14                | SP   | NP  | NP                  | NP |
| -15.5'   |       |                            |                                                                                    |                                                                    | 16                | SW   | NP  | NP                  | NP |
| -17.0'   |       |                            | SC-Greenish grey clayey fine to med. sand, trace of mica, wet.                     |                                                                    | 18                |   |     |                     |    |
|   |       |                            | SM-Greenish grey silty fine to med. sand, trace of mica, wet.                      |                                                                    |                   | BLOWS PER FOOT:<br>Number required to drive 1 3/8" ID splitspoon w/140 lb. hammer falling 30".                                                   |     |                     |    |
|   |       |                            | Continued on sht 2                                                                 |                                                                    |                   | NOTE: Soils visually field classified in accordance with the Unified                                                                             |     |                     |    |

| DRILLING LOG (Cont Sheet) |       |        | ELEVATION TO TOP OF HOLE                                                             |  | 13.0' MLW          |                         | Hole No. SH-138                                                                     |  |
|---------------------------|-------|--------|--------------------------------------------------------------------------------------|--|--------------------|-------------------------|-------------------------------------------------------------------------------------|--|
| PROJECT                   |       |        | INSTALLATION                                                                         |  | Savannah, Ga.      |                         | SHEET 2<br>OF 2 SHEETS                                                              |  |
| ELEVATION                 | DEPTH | LEGEND | CLASSIFICATION OF MATERIALS<br>(Description)                                         |  | % CORE<br>RECOVERY | BOX OR<br>SAMPLE<br>NO. | REMARKS<br>(Drilling time, water loss, depth of<br>weathering, etc., if applicable) |  |
| -17.0'                    | 38'   | c      | d                                                                                    |  | e                  | JAR                     | f<br>BLOWS                                                                          |  |
|                           |       |        | SM-Greenish grey silty fine<br>to med. sand, trace of mica,<br>wet.                  |  |                    |                         |                                                                                     |  |
| -20.0'                    |       |        |                                                                                      |  |                    |                         |                                                                                     |  |
| -21.5'                    | 35    |        | Med. to coarse grained.                                                              |  |                    | 11                      |                                                                                     |  |
|                           |       |        | Fine to med. grained.                                                                |  |                    |                         |                                                                                     |  |
|                           |       |        |                                                                                      |  |                    |                         |                                                                                     |  |
|                           | 40    |        | Grey, some light brown & tan<br>streaks.                                             |  |                    | 12                      |                                                                                     |  |
| -29.0'                    |       |        | SP-Greyish brown poorly graded<br>med. to coarse sand, trace of<br>silt & mica, wet. |  |                    | 13                      |                                                                                     |  |
| -30.5'                    |       |        |                                                                                      |  |                    | 14                      |                                                                                     |  |
| -32.0'                    | 45    |        | Light brown, few grayish brown<br>streaks.                                           |  |                    |                         |                                                                                     |  |
| -33.5'                    |       |        | Very thin layer of decayed<br>wood at approx. 47.0'.                                 |  |                    |                         |                                                                                     |  |
| -35.0'                    |       |        | Few grey streaks, trace of<br>fine gravel.                                           |  |                    | 15                      |                                                                                     |  |
| -36.5'                    | 50    |        | No gravel.                                                                           |  |                    |                         |                                                                                     |  |
| -38.0'                    |       |        | Light greyish tan, fine to<br>med. grained, trace of fine<br>gravel.                 |  |                    | 16                      |                                                                                     |  |
| -39.5'                    |       |        | Greyish tan, med. to coarse<br>grained.                                              |  |                    |                         |                                                                                     |  |
| -41.0'                    | 55    |        | Coarse grained.                                                                      |  |                    | 17                      |                                                                                     |  |
| -44.0'                    |       |        | Some fine gravel.                                                                    |  |                    |                         |                                                                                     |  |
| -45.5'                    | 60    |        | Few thin grey silty layers.                                                          |  |                    | 18                      |                                                                                     |  |
| -50.0'                    | 65    |        | Bottom of Boring 63.0'                                                               |  |                    |                         |                                                                                     |  |

Hole No. SH-139

|   |  |                                   |                                                                                                |                                                |
|---|--|-----------------------------------|------------------------------------------------------------------------------------------------|------------------------------------------------|
| <b>DRILLING LOG</b>   |  | <b>DIVISION</b><br>South Atlantic | <b>INSTALLATION</b><br>Savannah, Ga.                                                           | <b>SHEET</b><br>1<br><b>OF</b> 7 <b>SHEETS</b> |
| <b>1. PROJECT</b><br>Savannah Harbor Widening                                                                           |  |                                   | <b>10. SIZE AND TYPE OF BIT</b> 3/8" splitspoon, 6" spiral                                     |                                                |
| <b>2. LOCATION (Coordinates or Station)</b><br>X=832938 Y=759697                                                        |  |                                   | <b>11. DATUM FOR ELEVATION SHOWN (TBM or MSL)</b><br>MLW                      auger & fishtail |                                                |
| <b>3. DRILLING AGENCY</b><br>Savannah District                                                                          |  |                                   | <b>12. MANUFACTURER'S DESIGNATION OF DRILL</b><br>Failing 314                                  |                                                |
| <b>4. HOLE NO. (As shown on drawing title and file number)</b><br>SH-139                                                |  |                                   | <b>13. TOTAL NO. OF OVERBURDEN SAMPLES TAKEN</b><br>DISTURBED 18      UNDISTURBED 1            |                                                |
| <b>5. NAME OF DRILLER</b><br>J. Butts                                                                                   |  |                                   | <b>14. TOTAL NUMBER CORE BOXES</b> 0                                                           |                                                |
| <b>6. DIRECTION OF HOLE</b><br><input type="checkbox"/> VERTICAL <input type="checkbox"/> INCLINED      DEG. FROM VERT. |  |                                   | <b>15. ELEVATION GROUND WATER</b> See remarks                                                  |                                                |
| <b>7. THICKNESS OF OVERBURDEN</b> 61.5'                                                                                 |  |                                   | <b>16. DATE HOLE</b> STARTED      COMPLETED<br>16 March 1987 17 March 1987                     |                                                |
| <b>8. DEPTH DRILLED INTO ROCK</b> 0.0'                                                                                  |  |                                   | <b>17. ELEVATION TOP OF HOLE</b> 11.3'                                                         |                                                |
| <b>9. TOTAL DEPTH OF HOLE</b> 61.5'                                                                                     |  |                                   | <b>18. TOTAL CORE RECOVERY FOR BORING</b> N/A %                                                |                                                |
|   |  |                                   | <b>19. SIGNATURE OF INSPECTOR</b><br>James Arthur, Geologist                                   |                                                |

| ELEVATION | DEPTH | LEGEND | CLASSIFICATION OF MATERIALS<br>(Description)                                                                  | % CORE<br>RECOVERY | BOX OR<br>SAMPLE<br>NO. | REMARKS<br>(Drilling time, water loss, depth of<br>weathering, etc., if significant)                                                                | BLOWS |
|-----------|-------|--------|---|--------------------|-------------------------|---|-------|
| 11.8'     | 0'    |        |   |                    | 1                       |   | 18    |
| 10.3'     | 3.8'  |        | SM-Brown, silty, fine to med.<br>sand, some clayey layers<br>& fine to coarse gravel,<br>trace of mica, damp. |                    |                         | Water level 4.9'<br>depth to water<br>during drilling.                                                                                              | 15    |
| 7.3'      |       |        | Trace of fine gravel, no<br>clay.                                                                             |                    | 2                       | No 24 hour water<br>level taken. Back-<br>filled hole w/grout<br>after completion of<br>boring.                                                     | 13    |
| .3'       |       |        | Some tan streaks, trace of<br>fine to coarse gravel.                                                          |                    |                         |   | 7     |
| 1.3'      |       |        | Brown, some grey streaks,<br>trace of clay, slight<br>aromatic solvent odor, wet.                             |                    |                         | Began using Revert<br>and 9 12.0'   | 4     |
| -0.2'     |       |        | CH-Greyish brown fat clay,<br>trace of roots, mica & fine<br>to med. sand, damp.                              |                    |                         |   | 2     |
| -2.7'     |       |        | Dark brownish grey to black,<br>no roots or sand.                                                             |                    |                         | Undisturbed sample<br>taken from 44.0' to<br>46.0'. Recovered<br>1.2'. Jar sample<br>taken from bottom of<br>5" Shelby tube from<br>45.0' to 45.2'. | 4     |
| -6.2'     |       |        | Dark greyish brown fat<br>clay.                                                                               |                    |                         |   | 3     |
|           |       |        | SC-Grey clayey fine sand,<br>trace of mica, wet.                                                              |                    | 6                       |   | 13    |
|           |       |        | SP-Tannish grey poorly<br>graded fine to med. sand,<br>trace of silt, mica & clay<br>in thin layers, wet.     |                    |                         | LAB CLASSIFICATION   |       |
|           |       |        | Greenish grey, fine grained.                                                                                  |                    |                         | No. Cl. S. LL. PL. PI   |       |
|           |       |        | SC-Dark greenish grey, clayey,<br>fine to med. sand, trace of<br>mica, wet.                                   |                    |                         | 1. SW SM NP NP 14   | 25    |
|           |       |        | Some thick dark grey fat<br>clay layers & thin layers<br>of fine to med. sand.                                |                    |                         |   | 28    |
|           |       |        | SP-Greenish grey, poorly<br>graded fine to med. sand,<br>trace of silt & mica, wet.                           |                    |                         |   | 22    |

| DRILLING LOG (Cont Sheet) |       |        | ELEVATION TOP OF HOLE                                                                                  |                    | 11.8' MLW               |                                                                                      | Hole No. |         | SH-139 |             |    |
|---------------------------|-------|--------|---|--------------------|-------------------------|--------------------------------------------------------------------------------------|----------|---------|--------|-------------|----|
| PROJECT                   |       |        |   | INSTALLATION       |                         |                                                                                      |          | SHEET 2 |        | OF 2 SHEETS |    |
| Savannah Harbor Widening  |       |        |   | Savannah, Ga.      |                         |                                                                                      |          |         |        |             |    |
| ELEVATION                 | DEPTH | LEGEND | CLASSIFICATION OF MATERIALS<br>(Description)                                                           | % CORE<br>RECOVERY | BOX OR<br>SAMPLE<br>NO. | REMARKS<br>(Drilling time, water loss, depth of<br>weathering, etc., if significant) |          | BLOWS   |        |             |    |
| a                         | 30'   | c      | d   | e                  | JAR                     | f                                                                                    | g        | h       |        |             |    |
| -21.2'                    |       |        | SP-Tannish grey to green,<br>poorly graded fine sand,<br>trace of silt & mica, wet.                    |                    |                         |                                                                                      |          |         |        |             | 14 |
| -22.7'                    |       |        | Greyish tan, few thin grey<br>streaks.                                                                 |                    | 10                      |                                                                                      |          |         |        |             | 15 |
| -25.7'                    | 35    |        | SM-Greenish grey silty fine<br>to med. sand, trace of mica,<br>wet.                                    |                    | 11                      |                                                                                      |          |         |        |             | 34 |
| -27.2'                    |       |        | SC-Light greyish brown,<br>clayey fine sand, some fine<br>gravel, wet.                                 |                    | 12                      |                                                                                      |          |         |        |             | 22 |
| -28.7'                    | 40    |        | SM-Dark brown silty fine<br>sand, trace of wood, clay &<br>mica, wet.                                  |                    | 13                      |                                                                                      |          |         |        |             | 17 |
| -30.2'                    |       |        | Brown, some dark brown streaks.                                                                        |                    | 14                      |                                                                                      |          |         |        |             | 7  |
| -31.7'                    | 45    |        | CH-Greenish grey fat clay,<br>some fine sand, trace of<br>mica, damp.                                  |                    | 15                      |                                                                                      |          |         |        |             | 3  |
| -34.7'                    |       |        | Trace of fine sand.                                                                                    |                    |                         |                                                                                      |          |         |        |             | 21 |
| -37.7'                    | 50    |        | SC-Greenish grey clayey fine<br>to med. sand, trace of mica,<br>damp.                                  |                    | 16                      |                                                                                      |          |         |        |             | 5  |
| -42.2'                    |       |        | SM-Greenish grey silty fine<br>sand, trace of clay & mica,<br>wet.                                     |                    | 17                      |                                                                                      |          |         |        |             | 0  |
| -43.7'                    | 55    |        | SP-Tannish grey poorly<br>graded, med. to coarse sand,<br>trace of silt, wet.                          |                    |                         |                                                                                      |          |         |        |             | 0  |
| -45.7'                    |       |        | Trace of fine gravel.                                                                                  |                    |                         |                                                                                      |          |         |        |             | 10 |
| -48.2'                    | 60    |        | T-n, coarse grained, some<br>fine gravel.                                                              |                    | 18                      |                                                                                      |          |         |        |             | 10 |
| -49.7'                    |       |        | Layer of greyish green fat<br>clay at approx. 61.4' -<br>61.5'.                                        |                    |                         |                                                                                      |          |         |        |             | 19 |
|                           |       |        | Bottom of Boring @ 61.5'                                                                               |                    |                         |                                                                                      |          |         |        |             | 26 |
|                           |       |        | NOTE: Soils visually field classified<br>in accordance with the Unified Soil<br>Classification System. |                    |                         |                                                                                      |          |         |        |             | 29 |
|                           |       |        |   |                    |                         |                                                                                      |          |         |        |             | 35 |
|                           |       |        |   |                    |                         |                                                                                      |          |         |        |             | 89 |
|                           |       |        |   |                    |                         |                                                                                      |          |         |        |             | 55 |
|                           |       |        |   |                    |                         |                                                                                      |          |         |        |             | 36 |
|                           |       |        |   |                    |                         |                                                                                      |          |         |        |             | 35 |
|                           |       |        |   |                    |                         |                                                                                      |          |         |        |             |    |
Hole No. SH-141

| DRILLING LOG   |       | DIVISION<br>South Atlantic |   | INSTALLATION<br>Savannah, Ga.                                                       |                                | SHEET<br>OF 3 SHEETS                                                                 |   |
|---|-------|----------------------------|---|-------------------------------------------------------------------------------------|--------------------------------|--------------------------------------------------------------------------------------|---|
| 1. PROJECT<br>Savannah Harbor Widening                                                                                       |       |                            |   | 10. SIZE AND TYPE OF BIT<br>1 3/8" splitspoon, 6" spiral                            |                                |                                                                                      |   |
| 2. LOCATION (Coordinates or Station)<br>X=834110 Y=759335                                                                    |       |                            |   | 11. DATUM FOR ELEVATION SHOWN (FROM or MSL)<br>MLW auger & fishtail                 |                                |                                                                                      |   |
| 3. DRILLING AGENCY<br>Savannah District                                                                                      |       |                            |   | 12. MANUFACTURER'S DESIGNATION OF DRILL<br>Falling 314                              |                                |                                                                                      |   |
| 4. HOLE NO. (As shown on drawing title and file number)<br>SH-141                                                            |       |                            |   | 13. TOTAL NO. OF OVER-<br>DISTURBED<br>C" DEEP SAMPL. S TAKEN: 10 UNDISTURBED       |                                |                                                                                      |   |
| 5. NAME OF DRILLER<br>J. Butts                                                                                               |       |                            |   | 14. TOTAL NUMBER CORE BOXES -                                                       |                                |                                                                                      |   |
| 6. DIRECTION OF HOLE<br><input checked="" type="checkbox"/> VERTICAL <input type="checkbox"/> INCLINED _____ DEG. FROM VERT. |       |                            |   | 15. ELEVATION GROUND WATER -                                                        |                                |                                                                                      |   |
| 7. THICKNESS OF OVERBURDEN 61.5'                                                                                             |       |                            |   | 16. DATE HOLE STARTED 10 Mar 1987 COMPLETED 11 Mar 1987                             |                                |                                                                                      |   |
| 8. DEPTH DRILLED INTO ROCK 0.0'                                                                                              |       |                            |   | 17. ELEVATION TOP OF HOLE +11.8' MLW                                                |                                |                                                                                      |   |
| 9. TOTAL DEPTH OF HOLE 61.5' (El. -49.7')                                                                                    |       |                            |   | 18. TOTAL CORE RECOVERY FOR BORING N/A %                                            |                                |                                                                                      |   |
|   |       |                            |   | 19. SIGNATURE OF INSPECTOR <i>Toni F. Nicholson</i><br>Toni F. Nicholson, Geologist |                                |                                                                                      |   |
| ELEVATION   | DEPTH | LEGEND                     | CLASSIFICATION OF MATERIALS<br>(Described)                                                         | CORE<br>RECOV-<br>ERY                                                               | BOX OR<br>SAMPLE<br>NO.<br>BAR | REMARKS<br>(Drilling time, water loss, depth of<br>weathering, etc., if significant) |   |
| 11.8'   | 0'    | c                          |   |                                                                                     |                                |                                                                                      |   |
| 10.3'   |       |                            | SC-Brown, fine to med. w/ fine gravel.                                                             |                                                                                     | 1                              |                                                                                      | Water level during drilling 1.8'. 42   |
|   |       |                            | SM-Tan, fine to med.                                                                               |                                                                                     | 2                              |                                                                                      | 20   |
| 7.3'   |       |                            | Greenish grey, glauconitic, fine, w/ 1" MH layers & wood fragments.                                |                                                                                     | 3                              |                                                                                      | 24 hour water level reading 1.6'. 5   |
| 5.8'   |       |                            | CH-Greenish grey, w/ fine to med. SM layers.                                                       |                                                                                     | 4                              |                                                                                      | Began using Revert drilling fluid at 7.5'. 1   |
|   |       |                            | SM-Greyish green, fine, w/ CH layers. Glauconitic, slightly micaceous. 6" CH layer @ 8.5' to 9.0'. |                                                                                     | 5                              |                                                                                      | NOTE: Encountered concrete about 6" below ground surface 4', 5', & 7' downstream of boring while locating drilling site for taking SH-141 undisturbed. Final location for undisturbed was 5' upstream from original boring. 2 |
| 2.8'   |       |                            | CH-Greenish grey, 6" very fine to fine SM layer at 11.5'.                                          |                                                                                     | 6                              |                                                                                      | 3   |
|   |       |                            | With minor SM layers.                                                                              |                                                                                     | 7                              |                                                                                      | 8   |
|   |       |                            | SM-Greenish grey, fine, glauconitic, slightly micaceous. With minor CH layers.                     |                                                                                     | 8                              |                                                                                      | 5   |
| -2.7'   |       |                            | Light greenish grey, very fine to fine.                                                            |                                                                                     | 9                              |                                                                                      | 9   |
|   |       |                            | Greenish grey, fine to med. w/ CH layers.                                                          |                                                                                     | 10                             |                                                                                      | NOTE: Large amounts of lumber lying on top of ground near boring. 21   |
|   |       |                            | Fine, very minor CH layers.                                                                        |                                                                                     |                                |                                                                                      | 29   |
|   |       |                            |   |                                                                                     |                                |                                                                                      | LAB CLASSIFICATION 27   |
|   |       |                            |   |                                                                                     |                                |                                                                                      | No. Class LL PL PI 15   |
|   |       |                            |   |                                                                                     |                                |                                                                                      | 91 122 51 71 24   |
|   |       |                            |   |                                                                                     |                                |                                                                                      | 23   |
|   |       |                            | Continued on sht 2                                                                                 |                                                                                     |                                |                                                                                      | BLOWS PER FOOT:   |
|   |       |                            | NOTE: Soils visually field classified in accordance with the Unified Soil Classification System.   |                                                                                     |                                |                                                                                      | Number required to drive 1 3/8" ID splitspoon w/ 140 lb. hammer falling   |

| DRILLING LOG (Cont Sheet) |  |  | ELEVATION TOP OF HOLE    |  | 11.8' MLW |              | Hole No. |  | SH-141                                     |  |  |                 |  |  |                   |  |  |                                                                             |  |  |       |  |  |
|---------------------------|--|--|--------------------------|--|-----------|--------------|----------|--|--------------------------------------------|--|--|-----------------|--|--|-------------------|--|--|-----------------------------------------------------------------------------|--|--|-------|--|--|
| PROJECT                   |  |  | Savannah Harbor Widening |  |           | INSTALLATION |          |  | Savannah, Ga.                              |  |  |                 |  |  |                   |  |  |                                                                             |  |  |       |  |  |
| ELEVATION                 |  |  | DEPTH                    |  |           | LOG          |          |  | CLASSIFICATION OF MATERIALS (Description)  |  |  | % CORE RECOVERY |  |  | BOX OR SAMPLE NO. |  |  | REMARKS (Drill time, water loss, depth of weathering, etc., if significant) |  |  | BLOWS |  |  |
| a                         |  |  | b                        |  |           | c            |          |  | d                                          |  |  | e               |  |  | f                 |  |  | g                                                                           |  |  | h     |  |  |
|                           |  |  |                          |  |           |              |          |  | SM-Continued, as above.                    |  |  |                 |  |  |                   |  |  | NOTE: 31.5'-33.0' No drive taken, drifter                                   |  |  | 28    |  |  |
|                           |  |  |                          |  |           |              |          |  | Fine to med. w/ several CH layers.         |  |  |                 |  |  | 11                |  |  | accidentally cleaned out to 33.0' after                                     |  |  | NA    |  |  |
|                           |  |  |                          |  |           |              |          |  | Wood from 35.0' to 35.5'                   |  |  |                 |  |  |                   |  |  | taking drive from                                                           |  |  | 12    |  |  |
|                           |  |  |                          |  |           |              |          |  |                                            |  |  |                 |  |  |                   |  |  | 30.0' to 31.5'.                                                             |  |  | 15    |  |  |
|                           |  |  |                          |  |           |              |          |  | Fine, w/ brown clayey, organic zones       |  |  |                 |  |  | 12                |  |  | 36.0' to 37.5' No recovery.                                                 |  |  | 11    |  |  |
|                           |  21    |  |  |
|                           |  |  |                          |  |           |              |          |  | Fine to med., w/ wood fragments.           |  |  |                 |  |  |                   |  |  |                                                                             |  |  | 29    |  |  |
|                           |  |  |                          |  |           |              |          |  | Without wood fragments.                    |  |  |                 |  |  | 13                |  |  |                                                                             |  |  | 19    |  |  |
|                           |  |  |                          |  |           |              |          |  | Without clayey, organic zones.             |  |  |                 |  |  |                   |  |  |                                                                             |  |  | 27    |  |  |
|                           |  |  |                          |  |           |              |          |  | Medium grained.                            |  |  |                 |  |  | 14                |  |  |                                                                             |  |  | 17    |  |  |
|                           |  14    |  |  |
|                           |  |  |                          |  |           |              |          |  | Fine to med. w/ minor fine gravel.         |  |  |                 |  |  | 15                |  |  |                                                                             |  |  | 19    |  |  |
| -40.7'                    |  |  |                          |  |           |              |          |  | CH-Brown, w/ minor organics & rootlets.    |  |  |                 |  |  | 16A               |  |  |                                                                             |  |  | 9     |  |  |
| -41.7'                    |  |  |                          |  |           |              |          |  |                                            |  |  |                 |  |  | 16B               |  |  |                                                                             |  |  | 30    |  |  |
|                           |  |  |                          |  |           |              |          |  | SP-Tannish grey, med., sub-rounded.        |  |  |                 |  |  |                   |  |  |                                                                             |  |  | 30    |  |  |
|                           |  |  |                          |  |           |              |          |  | Fine to med. w/ 1/2" layer brown CH.       |  |  |                 |  |  | 17                |  |  |                                                                             |  |  | 37    |  |  |
| -46.7'                    |  |  |                          |  |           |              |          |  | Silty                                      |  |  |                 |  |  | 18                |  |  |                                                                             |  |  | 41    |  |  |
|                           |  |  |                          |  |           |              |          |  | SM-Light tan, fine, w/ some coarse grains. |  |  |                 |  |  |                   |  |  |                                                                             |  |  | 50    |  |  |
| -48.7'                    |  |  |                          |  |           |              |          |  | Bottom of Boring 61.5'                     |  |  |                 |  |  |                   |  |  |                                                                             |  |  |       |  |  |

Hole No. SH-141

| DRILLING LOG   |       | DIVISION<br>South Atlantic | INSTALLATION<br>Savannah, Ga.                                                                          | SHEET 3<br>OF 3 SHEETS  |                         |                                                                                      |
|---|-------|----------------------------|---|-------------------------|-------------------------|--------------------------------------------------------------------------------------|
| 1. PROJECT<br>Savannah Harbor Wifening                                                                                       |       |                            | 10. SIZE AND TYPE OF BIT 6" Fishtail                                                                   |                         |                         |                                                                                      |
| 2. LOCATION (Coordinates or Station)<br>X=834110 Y=759335                                                                    |       |                            | 11. DATUM FOR ELEVATION SHOWN (FDM or MSL)<br>MLW                                                      |                         |                         |                                                                                      |
| 3. DRILLING AGENCY<br>Savannah District                                                                                      |       |                            | 12. MANUFACTURER'S DESIGNATION OF DRILL<br>Failing 314                                                 |                         |                         |                                                                                      |
| 4. HOLE NO. (As shown on drawing title and file number)<br>SH-141A                                                           |       |                            | 13. TOTAL NO. OF OVER-<br>"INDEN SAMPLES TAKEN                                                         |                         | DISTURBED<br>1          |                                                                                      |
|   |       |                            | UNDISTURBED<br>1                                                                                       |                         |                         |                                                                                      |
| 5. NAME OF DRILLER<br>J. Butts                                                                                               |       |                            | 14. TOTAL NUMBER CORE BOXES<br>-                                                                       |                         |                         |                                                                                      |
| 6. DIRECTION OF HOLE<br><input checked="" type="checkbox"/> VERTICAL <input type="checkbox"/> INCLINED _____ DES. FROM VERT. |       |                            | 15. ELEVATION GROUND WATER<br>-                                                                        |                         |                         |                                                                                      |
| 7. THICKNESS OF OVERBURDEN<br>14.0'                                                                                          |       |                            | 16. DATE HOLE<br>STARTED<br>12 Mar 1987                                                                |                         |                         |                                                                                      |
| 8. DEPTH DRILLED INTO ROCK<br>0.0'                                                                                           |       |                            | COMPLETED<br>12 Mar 1987                                                                               |                         |                         |                                                                                      |
| 9. TOTAL DEPTH OF HOLE<br>14.0'                                                                                              |       |                            | 17. ELEVATION TOP OF HOLE<br>11.8' MLW                                                                 |                         |                         |                                                                                      |
|   |       |                            | 18. TOTAL CORE RECOVERY FOR BORING<br>N/A %                                                            |                         |                         |                                                                                      |
|   |       |                            | 19. SIGNATURE OF INSPECTOR<br>Toni F. Nicholson, Geologist                                             |                         |                         |                                                                                      |
| ELEVATION   | DEPTH | LEGEND                     | CLASSIFICATION OF MATERIALS<br>(Description)                                                           | % CORE<br>RECOV-<br>ERY | BOX OR<br>SAMPLE<br>NO. | REMARKS<br>(Drilling time, water loss, depth of<br>weathering, etc., if significant) |
| 11.8'   | 0'    |                            |   |                         |                         |                                                                                      |
|   | 5'    |                            | Fishtailed 0.0'-12.0'                                                                                  |                         |                         | Boring located approx.<br>5' upstream from<br>original SH-141<br>boring.             |
|   | 10'   |                            |   |                         |                         | NOTE: Jar sample taken<br>from undisturbed<br>sample from 13.9'<br>to 14.0'.         |
| -0.2'   |       |                            | CH-Greyish green, w/SM<br>stringers.                                                                   |                         | UD-1                    | LAB CLASSIFICATION<br>No. Class LL PL PI<br>UD-1 MH 95 45 50                         |
| -2.2'   |       |                            |   |                         |                         | UD-1-1                                                                               |
|   | 15'   |                            | Bottom of Boring 14.0'                                                                                 |                         |                         |                                                                                      |
|   |       |                            | NOTE: Soils visually field classified<br>in accordance with the Unified Soil<br>Classification System. |                         |                         |                                                                                      |



Hole No. SH-142

|   |  |                                   |                                                                                |                               |
|---|--|-----------------------------------|--------------------------------------------------------------------------------|-------------------------------|
| <b>DRILLING LOG</b>   |  | <b>DIVISION</b><br>South Atlantic | <b>INSTALLATION</b><br>Savannah, Ga.                                           | <b>SHEET</b><br>1 OF 2 SHEETS |
| <b>1. PROJECT</b><br>Savannah Harbor Widening                                                                                       |  |                                   | <b>10. SIZE AND TYPE OF BIT</b><br>3/8" splitspoon, 6" spiral                  |                               |
| <b>2. LOCATION (Coordinates or Station)</b><br>X=834910 Y=759063                                                                    |  |                                   | <b>11. DATUM FOR ELEVATION SHOWN (TBM or MSL)</b><br>MHW<br>auger & fishtail   |                               |
| <b>3. DRILLING AGENCY</b><br>Savannah District                                                                                      |  |                                   | <b>12. MANUFACTURER'S DESIGNATION OF DRILL</b><br>Failing 314                  |                               |
| <b>4. HOLE NO. (As shown on drawing title and file number)</b><br>SH-142                                                            |  |                                   | <b>13. TOTAL NO. OF OVERBURDEN SAMPLES TAKEN</b><br>DISTURBED 10 UNDISTURBED 0 |                               |
| <b>5. NAME OF DRILLER</b><br>A. Lucas                                                                                               |  |                                   | <b>14. TOTAL NUMBER CORE BOXES</b><br>0                                        |                               |
| <b>6. DIRECTION OF HOLE</b><br><input checked="" type="checkbox"/> VERTICAL <input type="checkbox"/> INCLINED _____ DEG. FROM VERT. |  |                                   | <b>15. ELEVATION GROUND WATER</b><br>See Remarks                               |                               |
| <b>7. THICKNESS OF OVERBURDEN</b><br>63.0'                                                                                          |  |                                   | <b>16. DATE HOLE</b><br>STARTED 27 Mar 1987 COMPLETED 27 Mar 1987              |                               |
| <b>8. DEPTH DRILLED INTO ROCK</b><br>0.0'                                                                                           |  |                                   | <b>17. ELEVATION TOP OF HOLE</b><br>13.3'                                      |                               |
| <b>9. TOTAL DEPTH OF HOLE</b><br>63.0'                                                                                              |  |                                   | <b>18. TOTAL CORE RECOVERY FOR BORING</b><br>N/A %                             |                               |
|   |  |                                   | <b>19. SIGNATURE OF INSPECTOR</b><br>James Arthur, Geologist                   |                               |

| ELEVATION | DEPTH | LEGEND | CLASSIFICATION OF MATERIALS<br>(Description)                                                          | % CORE<br>RECOVERY | BOX OR<br>SAMPLE<br>NO. | REMARKS<br>(Drilling time, water loss, depth of<br>weathering, etc., if significant)              |
|-----------|-------|--------|---|--------------------|-------------------------|---------------------------------------------------------------------------------------------------|
| 13.6'     | 0     | c      |   |                    | 1                       |                                                                                                   |
| 11.8'     |       |        | SM-Light brown & grey silty<br>fine to med. sand, some roots,<br>damp.                                |                    |                         |                                                                                                   |
| 10.3'     |       |        | Trace of roots.                                                                                       |                    | 2                       | Water level 6.0'<br>depth to water<br>during drilling.                                            |
| 8.8'      | 5     |        | SP-Light brown & tan poorly<br>graded fine to med. sand, trace<br>of silt, damp.                      |                    | 3                       |                                                                                                   |
| 7.3'      |       |        | SM-Light brown silty fine to<br>med. sand, some tan streaks,<br>trace of clay, moist.                 |                    | 4                       | No 24 hour water<br>level reading taken.<br>Grouted hole after<br>completion of<br>boring.        |
| 5.8'      | 10    |        | Wet, see remarks.                                                                                     |                    |                         |                                                                                                   |
| 4.3'      |       |        | Brownish grey.                                                                                        |                    |                         |                                                                                                   |
| 2.8'      |       |        | Trace of roots & mica.                                                                                |                    | 5                       | 6.0' to 7.5' - No split-<br>spoon recovery.<br>Classification<br>determined from auger<br>sample. |
| 1.3'      |       |        | No roots.                                                                                             |                    |                         |                                                                                                   |
| -0.2'     | 15    |        | SC-Grey clayey fine to med.<br>sand, some silty layers, trace<br>of wood & mica, wet.                 |                    | 6                       | Began using Revert<br>drilling mud at<br>9.0'.                                                    |
| -3.2'     |       |        | Fine grained, some thick grey<br>fat clay layers, no wood.                                            |                    | 7                       |                                                                                                   |
| -4.7'     |       |        | SM-Grey silty fine sand, some<br>dark grey streaks, trace of<br>mica & clay, wet.                     |                    | 8                       | LAB CLASSIFICATION                                                                                |
| -6.2'     | 20    |        |   |                    | 9                       | No. Class LL PL PI                                                                                |
| -7.7'     |       |        | SC-Grey & greyish brown clayey<br>fine sand, some thick layers of<br>silt & clay, trace of mica, wet. |                    | 10                      | 5 SC 35 23 12                                                                                     |
|           |       |        |   |                    | 7                       | SM 32 26 6                                                                                        |
|           |       |        |   |                    | 8                       | SM - - -                                                                                          |
|           |       |        |   |                    | 9                       | CH 112 40 72                                                                                      |
| -10.7'    | 25    |        | SM-Tannish grey silty fine<br>sand, trace of clay in thin layers<br>& mica, wet.                      |                    | 10                      | SC 43 23 20                                                                                       |
| -12.2'    |       |        |   |                    | 13                      | SW-SM NP NP NP                                                                                    |
| -13.7'    |       |        | CH-Grey fat clay, some fine to med.<br>sand in many thin to very thin<br>layers, trace of mica, damp. |                    | 16                      | SP NP NP NP                                                                                       |
| -15.2'    |       |        |   |                    | 11                      |                                                                                                   |
| -16.7'    | 30    |        | SC-Grey clayey med. sand,<br>some thick layers of sand,<br>trace of mica, wet.                        |                    |                         |                                                                                                   |
|           |       |        | Fine to med. grained.                                                                                 |                    |                         |                                                                                                   |
|           |       |        | SM-Grey silty fine sand, trace<br>of mica & clay in thin layers                                       |                    |                         |                                                                                                   |

**BLOWS PER FOOT:**  
Number required to  
drive 1 3/8" ID split-  
spoon w/140 lb. hammer  
falling 30".

| DRILLING LOG (Cont Sheet)           |       | ELEVATION TOP OF HOLE |                                                                                          | Hole No.           |                        |                                                                                      |
|-------------------------------------|-------|-----------------------|------------------------------------------------------------------------------------------|--------------------|------------------------|--------------------------------------------------------------------------------------|
| PROJECT<br>Savannah Harbor Widening |       | 13.3' MLW             |                                                                                          | SH-142             |                        |                                                                                      |
| INSTALLATION<br>Savannah, Ga.       |       | SHEET 2               |                                                                                          | SHEETS             |                        |                                                                                      |
| ELEVATION                           | DEPTH | LEGEND                | CLASSIFICATION OF MATERIALS<br>(Description)                                             | % CORE<br>RECOVERY | BOX OR<br>AMPLE<br>NO. | REMARKS<br>(Drilling time, water loss, depth of<br>weathering, etc., if significant) |
| -16.7'                              | 30'   | c                     | d                                                                                        | e                  | 14R                    | f<br>Blows                                                                           |
| -18.2'                              |       |                       | SM-Grey silty fine sand, trace<br>of mica & clay in several<br>thin clayey layers.       |                    | 12                     | 36                                                                                   |
| -19.7'                              |       |                       | Greenish grey, no clay.                                                                  |                    |                        | 35                                                                                   |
| -21.2'                              | 35    |                       | Tannish grey, fine to med. grain-<br>ed, few dark grey streaks, trace<br>of clay & mica. |                    |                        | 19                                                                                   |
| -22.7'                              |       |                       | No clay.                                                                                 |                    | 13                     | 28                                                                                   |
| -24.2'                              |       |                       | Trace of clay in thin layers.                                                            |                    |                        | 32                                                                                   |
|                                     | 40    |                       | No clay.                                                                                 |                    |                        | 35                                                                                   |
| -28.7'                              |       |                       | Greenish grey, fine to med.<br>sand, trace of clay & mica.                               |                    | 14                     | 36                                                                                   |
| -30.2'                              |       |                       | Tannish grey, fine grained,<br>no clay.                                                  |                    |                        | 39                                                                                   |
| -31.7'                              | 45    |                       | Greenish grey.                                                                           |                    | 15                     | 38                                                                                   |
|                                     |       |                       | Fine to med. grained, piece<br>of wood at 50.8' to 51.0'.                                |                    |                        | 43                                                                                   |
| -36.2'                              | 50    |                       | Several thin layers of wood.                                                             |                    |                        | 22                                                                                   |
| -37.7'                              |       |                       | Greyish tan, trace of fine<br>gravel, no wood.                                           |                    | 16                     | 44                                                                                   |
|                                     |       |                       | Fine grained.                                                                            |                    |                        | 37                                                                                   |
| -42.2'                              | 55    |                       | Grey & tan, med. grained,<br>some fine gravel.                                           |                    | 17                     | 40                                                                                   |
| -45.2'                              |       |                       |                                                                                          |                    |                        | 24                                                                                   |
| -46.7'                              | 60    |                       |                                                                                          |                    | 18                     | 36                                                                                   |
|                                     |       |                       |                                                                                          |                    |                        | 22                                                                                   |
| -49.7'                              |       |                       |                                                                                          |                    | 19                     | 23                                                                                   |
|                                     |       |                       | Bottom of Boring @ 63.0'                                                                 |                    |                        | 33                                                                                   |

Hole No. SH-143

|   |  |   |                                      |                               |
|---|--|---|--------------------------------------|-------------------------------|
| <b>DRILLING LOG</b>   |  | <b>DIVISION</b><br>South Atlantic                                                                        | <b>INSTALLATION</b><br>Savannah, Ga. | <b>SHEET</b><br>1 OF 2 SHEETS |
| <b>1. PROJECT</b><br>Savannah Harbor Widening                                                                                       |  | <b>10. SIZE AND TYPE OF BIT</b> 1 3/8" splitspoon                                                        |                                      |                               |
| <b>2. LOCATION (Coordinates or Station)</b><br>X=835417 Y=758905                                                                    |  | <b>11. DATUM FOR ELEVATION - ROWN (BSM or MSL)</b><br>MLW                                                |                                      |                               |
| <b>3. DRILLING AGENCY</b><br>Savannah District                                                                                      |  | <b>12. MANUFACTURER'S DESIGNATION OF DRILL</b><br>CME 45                                                 |                                      |                               |
| <b>4. HOLE NO. (As shown on drawing title and file number)</b><br>SH-143                                                            |  | <b>13. TOTAL NO. OF OVERBURDEN SAMPLES TAKEN</b><br>DISTURBED 18 UNDISTURBED -                           |                                      |                               |
| <b>5. NAME OF DRILLER</b><br>J. Butts                                                                                               |  | <b>14. TOTAL NUMBER CORE BOXES</b> -                                                                     |                                      |                               |
| <b>6. DIRECTION OF HOLE</b><br><input checked="" type="checkbox"/> VERTICAL <input type="checkbox"/> INCLINED _____ DEG. FROM VERT. |  | <b>15. ELEVATION GROUND WATER</b> -                                                                      |                                      |                               |
| <b>7. THICKNESS OF OVERBURDEN</b> 64.5'                                                                                             |  | <b>16. DATE HOLE</b> STARTED 2 Mar 1987 COMPLETED 3 Mar 1987                                             |                                      |                               |
| <b>8. DEPTH DRILLED INTO ROCK</b> 0.0'                                                                                              |  | <b>17. ELEVATION TOP OF HOLE</b> +13.8'                                                                  |                                      |                               |
| <b>9. TOTAL DEPTH OF HOLE</b> 64.5'                                                                                                 |  | <b>18. TOTAL CORE RECOVERY FOR BORING</b> N/A %                                                          |                                      |                               |
|   |  | <b>19. SIGNATURE OF INSPECTOR</b> Toni F. Nicholson<br>Toni F. Nicholson<br>Toni F. Nicholson, Geologist |                                      |                               |

| ELEVATION | DEPTH | LEGEND | CLASSIFICATION OF MATERIALS<br>(Description)                                                     | % CORE RECOVERY | BOX OR SAMPLE NO. | REMARKS<br>(Drilling time, water loss, depth of weathering, etc., if significant)               | BLOWS |
|-----------|-------|--------|--------------------------------------------------------------------------------------------------|-----------------|-------------------|-------------------------------------------------------------------------------------------------|-------|
| 13.8'     | 0.6   |        |                                                                                                  |                 |                   |                                                                                                 |       |
|           |       |        | CL-Brown, w/rootlets & tan SP layers.                                                            |                 | 1                 | Water level during drilling 5.4'                                                                | 5     |
| 10.8'     |       |        | SP-Tan, fine to med, w/clayey zones, micaceous.                                                  |                 | 2                 | 24 hour water level reading 5.2'                                                                | 8     |
|           | 5     |        | Wet.                                                                                             |                 |                   |                                                                                                 | 4     |
| 6.3'      |       |        | SM-Dark tan, fine to med, micaceous.                                                             |                 | 3                 | Mixed Revert drilling mud at 9.0'.                                                              | 10    |
|           | 10    |        | Greenish grey, glauconitic, w/MH layers & wood fragments rotten wood 13.1'-13.5'.                |                 |                   | LAB CLASSIFICATION                                                                              | 6     |
|           |       |        |                                                                                                  |                 |                   | No. Class LL PL PI                                                                              | 3     |
| 0.3'      |       |        | CH-Greyish green. Rotten wood 14.7'-15.0'. Wood 15.5'-16.0'. SM layer 16.0'-16.2'.               |                 | 4                 | 5 CH 102 36 66                                                                                  | 8     |
|           | 15    |        |                                                                                                  |                 | 5                 | 8 SC-H 57 22 35                                                                                 | 7     |
|           |       |        |                                                                                                  |                 |                   | 10 SM NP NP NP                                                                                  | 7     |
| -2.7'     |       |        | SM-Greenish grey, fine, micaceous, w/1" wood fragment.                                           |                 |                   | 11 SP-SM NP NP NP                                                                               | 16    |
|           | 20    |        | Fine to med. grained.                                                                            |                 | 6                 | 14 SP-SM NP NP NP                                                                               | 21    |
|           |       |        |                                                                                                  |                 |                   | 17 SP-SM NP NP NP                                                                               | 19    |
|           | 25    |        | Fine grained, w/brown organics.                                                                  |                 | 7                 |                                                                                                 | 11    |
|           |       |        | MH-Greyish green, w/SM layers.                                                                   |                 |                   |                                                                                                 | 11    |
| -11.7'    |       |        | SM-Greenish grey, fine to med, glauconitic, micaceous w/MH layers.                               |                 |                   |                                                                                                 | 10    |
| -13.2'    |       |        |                                                                                                  |                 | 8                 |                                                                                                 | 11    |
|           | 30    |        |                                                                                                  |                 |                   |                                                                                                 | 9     |
|           |       |        |                                                                                                  |                 |                   |                                                                                                 | 13    |
|           |       |        |                                                                                                  |                 |                   |                                                                                                 | 13    |
|           |       |        | Continued on sht 2                                                                               |                 |                   | BLOWS PER FOOT:<br>Number required to drive 1 3/8" ID splitspoon w/ 140 lb. hammer falling 30". |       |
|           |       |        | NOTE: Soils visually field classified in accordance with the Unified Soil Classification System. |                 |                   |                                                                                                 |       |

Hole No. SH-144

| DRILLING LOG   |  | DIVISION<br>South Atlantic |  | INSTALLATION<br>Savannah, Ga.                                                           |  | SITE NO.<br>SHEET 1 OF 2 SHEETS            |  |
|---|--|----------------------------|--|-----------------------------------------------------------------------------------------|--|--------------------------------------------|--|
| 1. PROJECT<br>Savannah Harbor Widening   |  |                            |  | 10. SIZE AND TYPE OF BIT 1 3/8" splitspoon, 6" spiral                                   |  |                                            |  |
| 2. LOCATION (Coordinates or Station)<br>X=836130 Y=758670                                                                                   |  |                            |  | 11. DAYUM FOR ELEVATION SHOWN (BSM or MSL)<br>MLW                      auger & fishtail |  |                                            |  |
| 3. DRILLING AGENCY<br>Savannah District   |  |                            |  | 12. MANUFACTURER'S DESIGNATION OF DRILL<br>Falling 114                                  |  |                                            |  |
| 4. HOLE NO. (As shown on drawing title and file number)                      SH-144                                                         |  |                            |  | 13. TOTAL NO. OF OVER-BURDEN SAMPLES TAKEN                                              |  | DISTURBED                      UNDISTURBED |  |
| 5. NAME OF DRILLER<br>J. Butler   |  |                            |  | 14. TOTAL NUMBER CORH WORKS                      11                                     |  |                                            |  |
| 6. DIRECTION OF HOLE<br><input checked="" type="checkbox"/> VERTICAL <input type="checkbox"/> INCLINED                      DEG. FROM VERT. |  |                            |  | 15. ELEVATION GROUND WATER                      26.1 (under log)                        |  |                                            |  |
| 7. THICKNESS OF OVERBURDEN                      58.5'                                                                                       |  |                            |  | 16. DATE HOLE                      24 Mar 1987                                          |  | COMPLETED                      26 Mar 1987 |  |
| 8. DEPTH DRILLED INTO ROCK                      0.0'                                                                                        |  |                            |  | 17. ELEVATION TOP OF HOLE                      8.5'                                     |  |                                            |  |
| 9. TOTAL DEPTH OF HOLE                      58.5'                                                                                           |  |                            |  | 18. TOTAL CORH RECOVERY FOR BORING                      N/A                             |  |                                            |  |
|   |  |                            |  | 19. SIGNATURE OF INSPECTOR                      J.E. James Arthur, Geologist            |  |                                            |  |

| ELEVATION | DEPTH | LEGEND | CLASSIFICATION OF MATERIALS<br>(Description)                                             | % CORE RECOVERY | BOX OR SAMPLE NO. | REMARKS<br>(Drilling time, water loss, depth of weathering, etc., if significant)                                       |
|-----------|-------|--------|------------------------------------------------------------------------------------------|-----------------|-------------------|---|
| 8.5'      | 0'    |        |                                                                                          |                 |                   | BLOWS   |
| 7.0'      | 1'    |        | CH-Brown fat clay, some fine sand & roots at 1.3', wet.                                  |                 | 1                 | Water level 1.3' depth to water during drilling.                                                                        |
| 5.5'      | 2'    |        |                                                                                          | 2               |                   |   |
| 4.0'      | 3'    |        | SM-Grey silty fine to med. sand, large piece of wood, wet.                               |                 | 3                 | No 24 hour water level reading taken. Grouted hole after completion of boring. Began using Revert drilling mud at 6.0'. |
| 1.0'      | 4'    |        | Brown, trace of clay, no wood.                                                           |                 |                   |   |
| -0.5'     | 5'    |        | No clay.                                                                                 |                 |                   |   |
| -2.0'     | 6'    |        | Some wood & clay layer at 3.7'.                                                          |                 |                   |   |
| -3.5'     | 7'    |        | CH-Greyish brown fat clay, some wood & trace of fine sand, wet. (See remarks)            |                 | 4                 | 9.0' to 10.5' - Higher blow count may be due to driving through wood.                                                   |
| -6.5'     | 10'   |        | No recovery, see remarks.                                                                |                 | 5                 |   |
|           | 11'   |        | CH-Same as from 9.0' to 10.5'.                                                           |                 | 6                 | 10.5' to 12.0' - No splitspoon recovery. Probably wood blocking entry of soft clay.                                     |
| -9.5'     | 12'   |        | SC-Grey clayey fine to med. sand, some thick silty sand layers, trace of mica, wet.      |                 | 7                 | LAB CLASSIFICATION   |
| -11.0'    | 13'   |        | SM-Greenish grey silty fine to med. sand trace of mica & clayey sand in thin layers wet. |                 |                   | No. Class LL PL PI   |
| -14.0'    | 14'   |        |                                                                                          | 4               | MH 99 42 57       |   |
| -15.5'    | 15'   |        | No clay.                                                                                 |                 | 6                 | SC-H 52 21 31   |
|           | 16'   |        |                                                                                          | 8               | CH 96 33 63       |   |
| -18.5'    | 17'   |        | CH-Greenish grey fat clay, some sand in thin to very thin layers, trace of mica, wet.    |                 | 1                 | SP NP NP NP   |
| -21.5'    | 18'   |        | SP-Greyish tan poorly graded fine to med. sand, trace of silt & mica, wet.               |                 | 3                 | SP 28 23 5   |
|           | 19'   |        |                                                                                          |                 | 15                | SP NP NP NP   |
|           | 20'   |        |                                                                                          |                 |                   |   |
|           | 21'   |        |                                                                                          |                 |                   |   |
|           | 22'   |        |                                                                                          |                 |                   |   |
|           | 23'   |        | Trace of clay in several very thin layers.                                               |                 | 9                 |   |
|           | 24'   |        |                                                                                          |                 |                   |   |
|           | 25'   |        |                                                                                          |                 |                   |   |
|           | 26'   |        |                                                                                          |                 |                   |   |
|           | 27'   |        |                                                                                          |                 |                   |   |
|           | 28'   |        | Continued on sheet 2                                                                     |                 | 10                |   |
|           | 29'   |        |                                                                                          |                 |                   |   |
|           | 30'   |        |                                                                                          |                 |                   |   |
|           | 31'   |        |                                                                                          |                 |                   |   |
|           | 32'   |        |                                                                                          |                 |                   |   |

NO. 5: Soils visually field classified in accordance with the Unified Soil

| DRILLING LOG (Cont Sheet) |       |        | ELEVATION TOP OF HOLE                                                                                                  |  | 8.5' MLW                |                         | Hole No.                                                                             |        | SH-144 |  |
|---------------------------|-------|--------|---|--|-------------------------|-------------------------|--------------------------------------------------------------------------------------|--------|--------|--|
| PROJECT                   |       |        | INSTALLATION   |  |                         | SHEET 2                 |                                                                                      | SHEETS |        |  |
| Savannah Harbor Widening  |       |        | Savannah, Ga.   |  |                         |                         |                                                                                      |        |        |  |
| ELEVATION                 | DEPTH | LEGEND | CLASSIFICATION OF MATERIALS<br>(Description)                                                                           |  | % CORE<br>RECOV-<br>ERY | BOX OR<br>SAMPLE<br>NO. | REMARKS<br>(Drilling time, water loss, depth of<br>weathering, etc., if significant) |        |        |  |
|                           |       |        | Cont'd.   |  |                         | JAR                     | BLOWS                                                                                |        |        |  |
| -23.0'                    |       |        | SP-Greyish tan poorly graded<br>fine to med.sand,trace of<br>mica & wood in thin layer &<br>clay in very thin layers.  |  |                         |                         |                                                                                      |        |        |  |
| -26.0'                    |       |        | Tannish grey,med.to coarse<br>grained,trace of fine gravel,<br>no wood or clay.                                        |  |                         |                         |                                                                                      |        |        |  |
| -27.5'                    |       |        | Greyish tan,thin layer of wood,<br>no gravel.                                                                          |  |                         |                         |                                                                                      |        |        |  |
| -29.0'                    |       |        | Fine to med.grained,few grey<br>streaks.                                                                               |  |                         | 12                      |                                                                                      |        |        |  |
| -30.5'                    |       |        | SM-Tannish grey silty fine to<br>med.sand,few grey streaks,<br>trace of wood & mica,wet.                               |  |                         | 13                      |                                                                                      |        |        |  |
| -32.0'                    |       |        | Trace of clay in several thin<br>layers.                                                                               |  |                         | 14                      |                                                                                      |        |        |  |
| -33.5'                    |       |        | SC-Grey clayey fine to med.<br>sand,some thick clay layers &<br>thick layer of fine to med.<br>sand,trace of mica,wet. |  |                         | 15                      |                                                                                      |        |        |  |
| -35.0'                    |       |        | SP-Greyish tan poorly graded<br>fine to med.sand,few thin<br>grey streaks,trace of silt<br>& mica,wet.                 |  |                         | 16                      |                                                                                      |        |        |  |
| -36.5'                    |       |        | Thin layer of wood.   |  |                         |                         |                                                                                      |        |        |  |
| -39.5'                    |       |        | Tan,trace of fine gravel,<br>no wood.                                                                                  |  |                         |                         |                                                                                      |        |        |  |
| -42.5'                    |       |        | Med.grained,some fine gravel.                                                                                          |  |                         |                         |                                                                                      |        |        |  |
| -44.0'                    |       |        | Med.to coarse grained,trace<br>of fine gravel.                                                                         |  |                         | 17                      |                                                                                      |        |        |  |
| -47.0'                    |       |        | Fine to med.grained,no gravel.                                                                                         |  |                         |                         |                                                                                      |        |        |  |
| -50.0'                    |       |        | Some fine gravel.   |  |                         |                         |                                                                                      |        |        |  |
|                           |       |        | Bottom of Boring @ 58.5'                                                                                               |  |                         |                         |                                                                                      |        |        |  |

| DRILLING LOG   |              | DIVISION<br>South Atlantic |                                                                                 | INSTALLATION<br>Savannah, Ga.                                                       |                                | Hole No. SH-145<br>SHEET 1<br>OF 2 SHEETS                                                                |  |
|---|--------------|----------------------------|---------------------------------------------------------------------------------|-------------------------------------------------------------------------------------|--------------------------------|---|--|
| 1. PROJECT<br>Savannah Harbor Widening                                                                                       |              |                            |                                                                                 | 10. SIZE AND TYPE OF BIT 1 3/8" splitspoon                                          |                                |   |  |
| 2. LOCATION (Coordinates or Station)<br>X=836398 Y=758650                                                                    |              |                            |                                                                                 | 11. DATUM FOR ELEVATION SHOWN (FBN or MSL)<br>MLW                                   |                                |   |  |
| 3. DRILLING AGENCY<br>Savannah District                                                                                      |              |                            |                                                                                 | 12. MANUFACTURER'S DESIGNATION OF DRILL<br>CME 45                                   |                                |   |  |
| 4. HOLE NO. (As shown on drawing title and file number)<br>SH-145                                                            |              |                            |                                                                                 | 13. TOTAL NO. OF OVER-BURDEN SAMPLES TAKEN                                          |                                | DISTURBED<br>22                                                                                          |  |
| 5. NAME OF DRILLER<br>Wayne Justiss/Avery Yates                                                                              |              |                            |                                                                                 | 14. TOTAL NUMBER CORE BOXES                                                         |                                | UNDISTURBED<br>-                                                                                         |  |
| 6. DIRECTION OF HOLE<br><input checked="" type="checkbox"/> VERTICAL <input type="checkbox"/> INCLINED _____ DEG. FROM VERT. |              |                            |                                                                                 | 15. ELEVATION GROUND WATER                                                          |                                | -   |  |
| 7. THICKNESS OF OVERBURDEN 61.5'                                                                                             |              |                            |                                                                                 | 16. DATE HOLE                                                                       |                                | STARTED 11 Feb 1987 COMPLETED 24 Feb 1987                                                                |  |
| 8. DEPTH DRILLED INTO ROCK 0.0'                                                                                              |              |                            |                                                                                 | 17. ELEVATION TOP OF HOLE +11.4' MLW                                                |                                |   |  |
| 9. TOTAL DEPTH OF HOLE 61.5' (El.-50.1')                                                                                     |              |                            |                                                                                 | 18. TOTAL CORE RECOVERY FOR BORING %                                                |                                |   |  |
|   |              |                            |                                                                                 | 19. SIGNATURE OF INSPECTOR <i>Toni F. Nicholson</i><br>Toni F. Nicholson, Geologist |                                |   |  |
| ELEVATION<br>11.4'   | DEPTH<br>61' | LEGEND                     | CLASSIFICATION OF MATERIALS<br>(Description)                                    | % CORE<br>RECOVER-<br>ERY                                                           | BOX OR<br>SAMPLE<br>NO.<br>LAB | REMARKS<br>(Drilling time, water loss, depth of<br>monitoring, etc., if significant)                     |  |
| 10.4'   |              |                            | SM-Brown, fine to med. w/<br>grass roots.                                       |                                                                                     | 1A                             | Water level during<br>drilling 3.0'.                                                                     |  |
| 8.4'   |              |                            | SP- Tan, fine to med.                                                           |                                                                                     | 2A                             | Water level 2.9'                                                                                         |  |
| 7.4'   |              |                            | SC-Brown, fine to med., wet.                                                    |                                                                                     | 2B                             | 24 hours after<br>completion of boring.                                                                  |  |
| 5.4'   |              |                            | SM-Green to grey, fine to<br>med., glauconitic, slightly<br>micaceous.          |                                                                                     | 3A                             | Began using Revert                                                                                       |  |
| 4.4'   |              |                            | SI-Dark grey, fine to coarse<br>w/ large gravel.                                |                                                                                     | 3B                             | mud at 10.5'.                                                                                            |  |
| 3.8'   |              |                            | CH-Dark grey.                                                                   |                                                                                     | 4                              |   |  |
| 0.9'   |              |                            | SM-Dark grey, slightly clayey<br>fine to med., few coarse<br>grains and gravel. |                                                                                     |                                | No recovery 16.5' to<br>18.0', 19.5' to 21.0'                                                            |  |
| -2.1'   |              |                            |                                                                                 |                                                                                     |                                | LAB CLASSIFICATION<br>No. Class LL PL PI                                                                 |  |
| -4.3'   |              |                            | No Recovery (few pieces of<br>large gravel).                                    |                                                                                     | 5                              | 9A MH 115 47 6R                                                                                          |  |
|   |              |                            | MH-Dark greyish brown.                                                          |                                                                                     | 6A                             | 3B MH - - -                                                                                              |  |
|   |              |                            |                                                                                 |                                                                                     | 6B                             |   |  |
| -9.6'   |              |                            | SM-Greenish grey, med., glau-<br>conitic, slightly micaceous.                   |                                                                                     | 7                              |   |  |
| -11.1'   |              |                            | Fine to med. grained.                                                           |                                                                                     | 8                              |   |  |
|   |              |                            | MH-Greenish grey, sandy zones.                                                  |                                                                                     |                                |   |  |
| -15.6'   |              |                            | SM-Greenish grey, fine, w/<br>MH layers.                                        |                                                                                     | 9A                             |   |  |
| -16.1'   |              |                            | Fine to med., 3" MH layer<br>@ 24.5'.                                           |                                                                                     | 9B                             |   |  |
|   |              |                            | With 1/4" dia. root fragment.                                                   |                                                                                     |                                |   |  |
|   |              |                            | MH-Green.                                                                       |                                                                                     |                                | BLOWS PER FOOT:<br>Number required to drive<br>1 3/8" ID splitspoon w/<br>140 lb. hammer falling<br>30". |  |
|   |              |                            | SI-Greenish grey, fine to<br>med., micaceous, glauconitic.                      |                                                                                     |                                |   |  |

| DRILLING LOG (Cont Sheet)           |                | ELEVATION TOP OF HOLE         |                                                                 | Hole No. SH 145        |                                   |   |
|-------------------------------------|----------------|-------------------------------|-----------------------------------------------------------------|------------------------|-----------------------------------|---|
| PROJECT<br>Savannah Harbor Widening |                | INSTALLATION<br>Savannah, Ga. |                                                                 | SHEET 2<br>OF 2 SHEETS |                                   |   |
| ELEVATION<br>a                      | DEPTH<br>b, 0' | LEGEND<br>c                   | CLASSIFICATION OF MATERIALS<br>(Description)<br>d               | % CORE<br>RECOVER<br>e | BOX OR<br>SAMPLE<br>NO.<br>f, JAR | REMARKS<br>(Drilling time, water loss, depth of<br>weathering, etc., if significant)<br>g          |
|                                     |                |                               | SM-Continued, as above.                                         |                        |                                   |   |
|                                     |                |                               | Dark greenish grey, med., w/<br>few coarse grains.              |                        | 10                                |   |
|                                     |                |                               |                                                                 |                        |                                   |   |
|                                     | 35             |                               | Greyish green, w/few organics.                                  |                        | 11                                | No recovery 45.0' to<br>46.5'.                                                                     |
|                                     |                |                               | Light greyish green, very<br>glauconitic, large mica<br>flakes. |                        |                                   |   |
|                                     | 40             |                               | Med. grayish green.                                             |                        | 12                                | NOTE: Boring moved<br>3' from original<br>location due to<br>fishtail and 10'<br>rod lost in hole. |
|                                     |                |                               | Subrounded-subangular quartz<br>grains.                         |                        |                                   |   |
|                                     | 45             |                               | Light greyish green, small<br>wood fragments.                   |                        | 13                                | Fishtailed down<br>to 51.0' after<br>relocating hole.                                              |
|                                     |                |                               | Light grey, fine to coarse,<br>few clayey zones, w/gravel.      |                        |                                   |   |
|                                     | 50             |                               | Light greenish grey, fine.                                      |                        | 14                                |   |
|                                     |                |                               | Light tan, fine to med.                                         |                        |                                   |   |
|                                     | 55             |                               | SP-Light tan, med., micaceous.                                  |                        |                                   |   |
|                                     |                |                               | SM-Light tan, fine to med.,<br>few organics.                    |                        | 15                                |   |
|                                     | -42.0'         |                               |                                                                 |                        | 16                                |   |
|                                     | -44.1'         |                               |                                                                 |                        | 17                                |   |
|                                     | 60             |                               | Bottom of Boring @ 61.5'                                        |                        |                                   |   |
|                                     | -50.1'         |                               |                                                                 |                        |                                   |   |
|                                     | 55             |                               |                                                                 |                        |                                   |   |



Hole No. 101-146


| DRILLING LOG   |       | DIVISION<br>South Atlantic |   | INSTALLATION<br>Savannah, Ga.                              |                                | SHEET<br>OF 2 SHEETS                                                                  |      |
|---|-------|----------------------------|---|------------------------------------------------------------|--------------------------------|---------------------------------------------------------------------------------------|------|
| 1. PROJECT<br>Savannah Harbor Widening                                                                            |       |                            |   | 10. SIZE AND TYPE OF BIT 3/8" splitspoon                   |                                |                                                                                       |      |
| 2. LOCATION (Coordinates or Station)<br>X=836728 Y=758537                                                         |       |                            |   | 11. DATUM FOR ELEVATION SHOWN (FSM or MSL)<br>MLW          |                                |                                                                                       |      |
| 3. DRILLING AGENCY<br>Savannah District                                                                           |       |                            |   | 12. MANUFACTURER'S DESIGNATION OF DRILL<br>CME 45          |                                |                                                                                       |      |
| 4. HOLE NO. (As shown on drawing title and file number)<br>SH-146                                                 |       |                            |   | 13. TOTAL NO. OF OVER-<br>BURDEN SAMPLES TAKEN             |                                | DISTURBED 11 UNDISTURBED -                                                            |      |
| 5. NAME OF DRILLER<br>Wayne Smith                                                                                 |       |                            |   | 14. TOTAL NUMBER CORE BOXES                                |                                |                                                                                       |      |
| 6. DIRECTION OF HOLE<br><input type="checkbox"/> VERTICAL <input type="checkbox"/> INCLINED _____ DEG. FROM VERT. |       |                            |   | 15. ELEVATION GROUND WATER                                 |                                |                                                                                       |      |
| 7. THICKNESS OF OVERBURDEN 60.0'                                                                                  |       |                            |   | 16. DATE HOLE                                              |                                | 18. DATE HOLE                                                                         |      |
| 8. DEPTH DRILLED INTO ROCK 0.0'                                                                                   |       |                            |   | 3 Feb 1987                                                 |                                | 10 Feb 1987                                                                           |      |
| 9. TOTAL DEPTH OF HOLE 60.0' (EL.-49.7')                                                                          |       |                            |   | 17. ELEVATION TOP OF HOLE 10.3' MLW                        |                                | 19. TOTAL CORE RECOVERY FOR BORING %                                                  |      |
|   |       |                            |   | 18. SIGNATURE OF INSPECTOR<br>Toni F. Nicholson, Geologist |                                |                                                                                       |      |
| ELEVATION   | DEPTH | LEGEND                     | CLASSIFICATION OF MATERIALS<br>(Description)                                                                     | % CORE<br>RECOV-<br>ERY                                    | BOX OR<br>SAMPLE<br>NO.<br>JAR | REMARKS<br>(Drilling time, water loss, depth of<br>weathering, etc., if significant)  |      |
| 10.0'   | 0'    | c                          |   |                                                            |                                |                                                                                       | BLWS |
|   |       |                            | SP-Tan, med.-coarse grained,<br>w/minor fine gravel.                                                             |                                                            | 1                              |                                                                                       | 12   |
|   |       |                            |   |                                                            |                                |                                                                                       | 23   |
|   |       |                            | fine-coarse grained, w/8"<br>layer dark tan-grey SM<br>@ 2.0'.                                                   |                                                            | 2                              | Water level<br>4.5' depth to<br>water during<br>drilling.                             | 17   |
|   |       |                            | Rddish-tan, wet.                                                                                                 |                                                            |                                |                                                                                       | 17   |
|   |       |                            | Gradual change to grey color.                                                                                    |                                                            |                                |                                                                                       | 12   |
|   |       |                            | Blue-grey, med. grained, very<br>wet.                                                                            |                                                            | 3                              | Water level<br>4.5' reading<br>made 24 hours<br>after completion<br>of boring.        | 4    |
| -1.7'   |       |                            | Tan, med. grained. Change to<br>fine-med., blue grey @ 10.0',<br>very wet, few coarse grains.                    |                                                            |                                |                                                                                       | 5    |
|   |       |                            |   |                                                            |                                |                                                                                       | 3    |
| -4.7'   | 15'   |                            | MH-Grey-green, wood from<br>approx. 12.0' to 12.5'.                                                              |                                                            | 4                              | At 12.0' to 13.5'<br>drilled thru wood,<br>then MH w/spiral<br>auger.                 | 50/1 |
|   |       |                            |   |                                                            | 5                              |                                                                                       | 3    |
|   |       |                            | SM-Greenish grey, fine grained,<br>slightly micaceous, glauconitic<br>16.5'-17.2' slightly clayey<br>w organics. |                                                            | 6                              | No. 5-Poor sample                                                                     | WH   |
|   |       |                            |   |                                                            |                                |                                                                                       | 17   |
|   |       |                            | With minor pea gravel.                                                                                           |                                                            | 7                              | Began using Revert<br>drilling fluid at<br>16.5'.                                     | 14   |
|   |       |                            |   |                                                            |                                |                                                                                       | 19   |
|   |       |                            | 2" layer organics (leaves &<br>wood fragments) 24.5'-<br>24.7'. Few med. & coarse<br>grains.                     |                                                            | 8                              |                                                                                       | 24   |
|   |       |                            |   |                                                            |                                |                                                                                       | 7    |
|   |       |                            | Few wood fragments.                                                                                              |                                                            |                                |                                                                                       | 9    |
|   |       |                            |   |                                                            |                                |                                                                                       | 10   |
|   |       |                            |   |                                                            |                                |                                                                                       | 11   |
|   |       |                            |   |                                                            |                                |                                                                                       | 31   |
|   |       |                            | Continued on sht 2                                                                                               |                                                            |                                | BLWS PER FOOT:                                                                        |      |
|   |       |                            | NOTE: Soils visually field classified<br>in accordance with the Unified Soil<br>Classification System.           |                                                            |                                | Number required to drive<br>1 3/8" ID Splitspoon w/<br>140 lb. hammer falling<br>30". |      |



| DRILLING LOG (Cont Sheet)           |                   |             | ELEVATION TOP OF HOLE<br>+10.3' MLW                                                                     |                       | Hole No. SH-146                |                                                                                           |
|-------------------------------------|-------------------|-------------|---|-----------------------|--------------------------------|-------------------------------------------------------------------------------------------|
| PROJECT<br>Savannah Harbor Widening |                   |             | INSTALLATION<br>Savannah, Ga.                                                                           |                       | SHEET 2<br>OF 2 SHEETS         |                                                                                           |
| ELEVATION<br>a                      | DEPTH<br>30 to 0' | LEGEND<br>c | CLASSIFICATION OF MATERIALS<br>(Description)<br>d                                                       | CORE<br>RECOVERY<br>e | BOX OR<br>SAMPLE<br>NO.<br>JAR | REMARKS<br>(Drilling time, water loss, depth of<br>weathering, etc., if significant)<br>g |
|                                     |                   |             | SM-Greenish grey, fine to med.<br>slightly micaceous, dark<br>green mineral, glauconite.                |                       | 9                              | 34                                                                                        |
|                                     |                   |             |   |                       |                                | 20                                                                                        |
|                                     |                   |             |   |                       |                                | 16                                                                                        |
|                                     | 35                |             | Med. grey.                                                                                              |                       | 10                             | 21                                                                                        |
|                                     |                   |             |   |                       |                                | 32                                                                                        |
|                                     |                   |             | Greenish grey                                                                                           |                       |                                | 38                                                                                        |
|                                     | 40                |             |   |                       | 11                             | 40                                                                                        |
|                                     |                   |             | Grey, w/ large mica flakes                                                                              |                       |                                | 35                                                                                        |
|                                     |                   |             | Light grey, subrounded, fine<br>to med. quartz, w/ very fine,<br>black grains, slightly mica-<br>ceous. |                       | 12                             | Began using<br>Zeogel mud mix at<br>43.5'.                                                |
|                                     | 45                |             |   |                       |                                | 43                                                                                        |
|                                     |                   |             |   |                       |                                | 42                                                                                        |
|                                     |                   |             |   |                       |                                | 35                                                                                        |
| -37.7'                              |                   |             |   |                       |                                | 43                                                                                        |
|                                     |                   |             | SP-Light tanish grey, med.,<br>subrounded.                                                              |                       | 13                             | 32                                                                                        |
|                                     | 50                |             | Med. grey, med to coarse<br>grained.                                                                    |                       |                                | 19                                                                                        |
|                                     |                   |             | Slightly silty, few organics,<br>slightly micaceous.                                                    |                       | 14                             | 24                                                                                        |
| -43.7'                              |                   |             |   |                       |                                | 42                                                                                        |
|                                     |                   |             | SM-Light grey, med., micaceous.                                                                         |                       | 15                             | 38                                                                                        |
|                                     | 55                |             | Light greenish grey, fine to<br>med., glauconitic.                                                      |                       |                                | 45                                                                                        |
|                                     |                   |             | Fine grained.                                                                                           |                       | 16                             | 53                                                                                        |
| -49.7'                              | 60                |             | Bottom of Boring @ 60.0'.                                                                               |                       |                                | 94                                                                                        |

Hole No. SH-147

| DRILLING LOG   |       | DIVISION<br>South Atlantic | INSTALLATION<br>Savannah, Ga.                                                        |                   | SHEET 1<br>OF 2 SHEETS         |                                                                                      |
|---|-------|----------------------------|--------------------------------------------------------------------------------------|-------------------|--------------------------------|--------------------------------------------------------------------------------------|
| 1. PROJECT<br>Savannah Harbor Widening                                                                                       |       |                            | 10. SIZE AND TYPE OF BIT 1 3/8" splitspoon, 4" spiral                                |                   |                                |                                                                                      |
| 2. LOCATION (Coordinates or Station)<br>X=836960 Y=758417                                                                    |       |                            | 11. DAYUM FOR ELEVATION SHOWN (TBM or MSL)<br>MLW 6" auger & fishtail                |                   |                                |                                                                                      |
| 3. DRILLING AGENCY<br>Savannah District                                                                                      |       |                            | 12. MANUFACTURER'S DESIGNATION OF DRILL<br>CME 45 (0.0'-12.0'), CME 55 (12.0'-58.5') |                   |                                |                                                                                      |
| 4. HOLE NO. (As shown on drawing title and file number)<br>SH-147                                                            |       |                            | 13. TOTAL NO. OF OVER-BURDEN SAMPLES TAKEN<br>DISTURBED 10 UNDISTURBED 1             |                   |                                |                                                                                      |
| 5. NAME OF DRILLER<br>J. Butt                                                                                                |       |                            | 14. TOTAL NUMBER CORE BOXES 11                                                       |                   |                                |                                                                                      |
| 6. DIRECTION OF HOLE<br><input checked="" type="checkbox"/> VERTICAL <input type="checkbox"/> INCLINED _____ DEG. FROM VERT. |       |                            | 15. ELEVATION GROUND WATER See Remarks                                               |                   |                                |                                                                                      |
| 7. THICKNESS OF OVERBURDEN 58.5'                                                                                             |       |                            | 16. DATE HOLE STARTED 20 Feb 1987 COMPLETED 6 Mar 1987                               |                   |                                |                                                                                      |
| 8. DEPTH DRILLED INTO ROCK 0.0'                                                                                              |       |                            | 17. ELEVATION TOP OF HOLE 8.8' MLW                                                   |                   |                                |                                                                                      |
| 9. TOTAL DEPTH OF HOLE 58.5'                                                                                                 |       |                            | 18. TOTAL CORE RECOVERY FOR BORING N/A %                                             |                   |                                |                                                                                      |
|   |       |                            | 19. SIGNATURE OF INSPECTOR<br>F. Nicholson (0-12') J. Arthur (12-58.5')              |                   |                                |                                                                                      |
| ELEVATION   | DEPTH | LEGEND                     | CLASSIFICATION OF MATERIALS<br>(Description)                                         | SCORE<br>RECOVERY | BOX OR<br>SAMPLE<br>NO.<br>JAR | REMARKS<br>(Drilling time, water loss, depth of<br>weathering, etc., if significant) |
| 8.8'   | 0'    |                            |                                                                                      |                   |                                |                                                                                      |
| 5.8'   | 5'    |                            | CH-Brown fat clay, trace of roots.                                                   |                   | 1                              | 0.0' to 1.5'-No                                                                      |
| 4.3'   |       |                            | SC-Tannish grey clayey fine to coarse sand, wet.                                     |                   | 2                              | splitspoon recovery                                                                  |
| 2.8'   |       |                            | Grey, trace of fine gravel.                                                          |                   |                                | Sample #1 taken from                                                                 |
| 1.3'   |       |                            | SM-Grey silty fine to med. sand, trace of clay & roots, wet.                         |                   | 3                              | spiral auger.                                                                        |
| -1.7'   | 10'   |                            | Greenish grey, trace of mica and organics.                                           |                   |                                | Water level 3.4'                                                                     |
| -3.2'   |       |                            | Trace of fine gravel.                                                                |                   | 4                              | depth to water                                                                       |
|   |       |                            | CH-Greyish brown fat clay, wet.                                                      |                   | 5                              | during Drilling.                                                                     |
|   | 15'   |                            | Trace of micaceous, silty fine sand in thin layers, damp.                            |                   |                                | No 24 hour water                                                                     |
| -4.2'   |       |                            | Layer of silty fine to med. sand from approx. 20.7' to 21.0'.                        |                   |                                | level reading taken.                                                                 |
| -10.7'   | 20'   |                            | Trace of mic., silty fine sand in thin layers.                                       |                   | 6                              | Used Quikgel drilling                                                                |
| -12.2'   |       |                            | Trace of mic. silt in few very thin layers.                                          |                   |                                | mud at 7.5' Revert mud                                                               |
| -13.7'   |       |                            | Grey fat clay, trace of mica, damp.                                                  |                   | 7                              | at 12.0' & 48.0'                                                                     |
| -15.2'   | 25'   |                            | Trace of mic. silt in very thin layers.                                              |                   |                                | Weight of hammer                                                                     |
| -16.7'   |       |                            | Several very thin layers of fine to med. sand.                                       |                   |                                | drove splitspoon                                                                     |
| -18.2'   |       |                            | Layer of med. to coarse sand from approx. 29.7' to 30.0'                             |                   |                                | from 18.0' to 19.5'                                                                  |
| -19.7'   |       |                            | Continued on sht 2                                                                   |                   |                                | 24.0' to 25.5', 25.5' to 27.0'.                                                      |
| -21.2'   | 30'   |                            |                                                                                      |                   |                                | Date Hole:                                                                           |
|   |       |                            |                                                                                      |                   |                                | Drilled to 12.0'                                                                     |
|   |       |                            |                                                                                      |                   |                                | 20 Feb 1987 but                                                                      |
|   |       |                            |                                                                                      |                   |                                | suspended until                                                                      |
|   |       |                            |                                                                                      |                   |                                | 5 Mar 1987 awaiting                                                                  |
|   |       |                            |                                                                                      |                   |                                | rig w/ larger water                                                                  |
|   |       |                            |                                                                                      |                   |                                | pump.                                                                                |
|   |       |                            |                                                                                      |                   |                                | Undisturbed sample                                                                   |
|   |       |                            |                                                                                      |                   |                                | taken w/ 5" Shelby tube                                                              |
|   |       |                            |                                                                                      |                   |                                | from 29.0' to 30.0'. Jar                                                             |
|   |       |                            |                                                                                      |                   |                                | sample taken from bott.                                                              |
|   |       |                            |                                                                                      |                   |                                | of tube from 29.9' to                                                                |
|   |       |                            |                                                                                      |                   |                                | 30.0'.                                                                               |
|   |       |                            |                                                                                      |                   |                                | BLOWS PER FOOT:                                                                      |
|   |       |                            |                                                                                      |                   |                                | Number required to drive                                                             |
|   |       |                            |                                                                                      |                   |                                | 1 3/8" ID splitspoon w/                                                              |
|   |       |                            |                                                                                      |                   |                                | 140 lb. hammer falling                                                               |
|   |       |                            |                                                                                      |                   |                                | 30".                                                                                 |
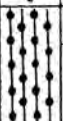
| DRILLING LOG (Cont Sheet) |       |                                                                                   | ELEVATION TOP OF HOLE                                                                                       |                           | 8.8' MLW                       |                                                                                      | Hole No. SH-147  |    |
|---------------------------|-------|-----------------------------------------------------------------------------------|---|---------------------------|--------------------------------|--------------------------------------------------------------------------------------|------------------|----|
| PROJECT                   |       |                                                                                   | INSTALLATION                                                                                                |                           |                                |                                                                                      | SHEET            |    |
| Savannah Harbor Widening  |       |                                                                                   | Savannah, Ga.                                                                                               |                           |                                |                                                                                      | OF 2 SHEETS      |    |
| ELEVATION                 | DEPTH | LEGEND                                                                            | CLASSIFICATION OF MATERIALS<br>(Description)                                                                | % CORE<br>RECOVER-<br>ERY | BOX OR<br>SAMPLE<br>NO.<br>J&R | REMARKS<br>(Drilling time, water loss, depth of<br>weathering, etc., if significant) |                  |    |
| -24.2'                    | 0     | c                                                                                 | d   | e                         |                                | f                                                                                    | BLOWS            |    |
| 22.7'                     |       |  | SM-Greyish brown silty med. to coarse sand, trace of mica & clay in thin layers, wet. Trace of fine gravel. |                           | 8                              | 40.5' to 42.0' - Water pump became clogged w/ much wood while cleaning out boring.   | 7                | 10 |
|                           | 35    |  | Greyish brown silty fine to med. sand.                                                                      |                           |                                |                                                                                      | 5                | 5  |
| -28.7'                    |       |  | SP-Greyish brown poorly graded fine to med. sand, trace of sand, trace of silt, wet.                        |                           | 9                              |                                                                                      | 8                | 21 |
| -30.2'                    |       |  | CH-Grey & brown fat clay w/ large piece of wood, trace of fine sand. (See remarks)                          |                           | 10                             | LAB CLASSIFICATION                                                                   | 36               | 31 |
| -31.4'                    | 40    |  | SP-Greyish tan poorly graded fine to med. sand, trace of silt, wet.                                         |                           | 11                             | No. Class LL PL PI                                                                   | 11 SM-H 74 36 38 | 28 |
| -33.2'                    |       |  | SM-Greyish tan silty med. sand, wet.                                                                        |                           | 12                             |                                                                                      | 43               | 33 |
| -36.2'                    | 45    |  | Med. to coarse grained, trace of fine gravel.                                                               |                           | 13                             |                                                                                      | 13               | 17 |
| -37.7'                    |       |  | Tan layer w/ some fine gravel at approx. 49.2' - 49.5'.                                                     |                           | 14                             |                                                                                      | 35               | 27 |
| -39.2'                    |       |  | SP-Greyish tan poorly graded coarse sand, some fine gravel, trace of silt, wet.                             |                           |                                |                                                                                      | 42               | 41 |
| -40.7'                    | 50    |  | Tan, fine to med. grained, no gravel.                                                                       |                           | 15                             |                                                                                      | 54               | 60 |
| -43.7'                    |       |  | SM-Greyish tan silty fine to med. sand, trace of mica & fine gravel, wet.                                   |                           | 16                             |                                                                                      | 67               |    |
| -45.2'                    | 55    |                                                                                   | Bottom of Boring @ 58.5'                                                                                    |                           |                                |                                                                                      |                  |    |
| -49.7'                    | 60    |                                                                                   |   |                           |                                |                                                                                      |                  |    |

| DIVISION                                                                                            |  | SHEET                                                 |  |
|---|--|-------------------------------------------------------|--|
| DRILLING LOG                                                                                        |  | OF 2 SHEETS                                           |  |
| South Atlantic                                                                                      |  | Savannah Ga.                                          |  |
| 1. PROJECT                                                                                          |  | 10. SIZE AND TYPE OF BIT 1 3/8" splitspoon, 6" spiral |  |
| 2. LOCATION (City, State, or Station)                                                               |  | 11. DATUM FOR ELEVATION SHOWN (FSL or MSL)            |  |
| Savannah Harbor Widening                                                                            |  | MLW                      auger & fishtail             |  |
| X=837530      Y=758410                                                                              |  | 12. MANUFACTURER'S DESIGNATION OF DRILL               |  |
| 3. DRILLING AGENCY                                                                                  |  | Failing 314                                           |  |
| Savannah District                                                                                   |  | 13. TOTAL NO. OF OVER-<br>BURDEN SAMPLES TAKEN        |  |
| 4. HOLE NO. (As shown on drawing title<br>and file number)                                          |  | DISTURBED      UNDISTURBED                            |  |
| SH-148                                                                                              |  | 10      0                                             |  |
| 5. NAME OF DRILLER                                                                                  |  | 14. TOTAL NUMBER CORE ROKES                           |  |
| L. L. LACON                                                                                         |  | 15. ELEVATION GROUND WATER                            |  |
| 6. DIRECTION OF HOLE                                                                                |  | 16. DATE HOLE                                         |  |
| <input checked="" type="checkbox"/> VERTICAL <input type="checkbox"/> INCLINED      DEG. FROM VERT. |  | STARTED      COMPLETED                                |  |
|   |  | 1 Mar 1987      1 Apr 1987                            |  |
| 7. THICKNESS OF OVERBURDEN      60.0'                                                               |  | 17. ELEVATION TOP OF HOLE      10.0'                  |  |
| 8. DEPTH DRILLED INTO ROCK      0.0'                                                                |  | 18. TOTAL CORE RECOVERY FOR BORING      N/A           |  |
| 9. TOTAL DEPTH OF HOLE      60.0'                                                                   |  | 19. SIGNATURE OF INSPECTOR                            |  |
|   |  | J. Arthur      T. Nicholson                           |  |

| ELEVATION | DEPTH | LEGEND | CLASSIFICATION OF MATERIALS<br>(Description)           | % CORE<br>RECOVER-<br>Y | BOX OR<br>SAMPLE<br>NO. / AR | REMARKS<br>(Drilling time, water loss, depth of<br>weathering, etc., if significant)        |
|-----------|-------|--------|--------------------------------------------------------|-------------------------|------------------------------|---------------------------------------------------------------------------------------------|
| 10.0'     | 0'    |        |                                                        |                         |                              |                                                                                             |
|           |       |        | SC-Brown, fine, w/trace of roots.                      |                         | 1                            | Water level reading during drilling 3.0'                                                    |
|           |       |        | SM-Dark grey w/some sand, trace of mica & wood.        |                         | 2                            |                                                                                             |
| 5.5'      | 5'    |        | SC-Brown & grey, fine to med, trace of wood 6.0'-7.5'. |                         | 3                            | 24 hour water level reading 2.9'.                                                           |
|           |       |        | CH-Grey, w/trace of wood, sand, & mica.                |                         |                              |                                                                                             |
| 1.0'      | 10'   |        | SC-Tannish grey, fine, trace of mica.                  |                         | 4                            | NOTE: Jim Arthur logged hole from 0.0' to 49.5', Toni Nicholson logged from 49.5' to 60.0'. |
| -2.0'     |       |        | SP-Tannish grey, trace of silt & mica.                 |                         | 5                            | Began using Revert drilling mud at 7.5'.                                                    |
|           |       |        | SM-Grey & tannish grey, fine, trace of mica.           |                         |                              |                                                                                             |
| -8.0'     |       |        | Fine to med. w/sev. thin clayey layers.                |                         | 6                            |                                                                                             |
| -9.5'     | 20'   |        | SP-Greyish tan, med., trace of clay.                   |                         | 7                            |                                                                                             |
|           |       |        |                                                        |                         | 8                            |                                                                                             |
|           |       |        |                                                        |                         | 9                            |                                                                                             |
| -18.5'    | 25'   |        |                                                        |                         | 10                           |                                                                                             |
|           | 30'   |        |                                                        |                         |                              |                                                                                             |

Continued on sht 2

NOTE: Soils visually field classified in accordance with the Unified Soil Classification System.

**BLOWS PER FOOT:**

Number required to drive 1 3/8" ID splitspoon w/ 140 lb. hammer falling 25"

| DRILLING LOG (Cont Sheet)           |       | ELEVATION TOP OF HOLE<br>+10.0' MLW |                                                      | Hole No. SH-148        |                                |                                                                                      |         |
|-------------------------------------|-------|-------------------------------------|------------------------------------------------------|------------------------|--------------------------------|--------------------------------------------------------------------------------------|---------|
| PROJECT<br>Savannah Harbor Widening |       | INSTALLATION<br>Savannah, Ga.       |                                                      | SHEET 2<br>OF 2 SHEETS |                                |                                                                                      |         |
| ELEVATION                           | DEPTH | LOG/ID                              | CLASSIFICATION OF MATERIALS<br>(Description)         | % CORE<br>RECOVERY     | BOX OR<br>SAMPLE<br>NO.<br>JAR | REMARKS<br>(Drilling time, water loss, depth of<br>weathering, etc., if significant) | BL O/S  |
| -20.0'                              | 30'   | c                                   | d                                                    |                        |                                |                                                                                      |         |
|                                     |       |                                     | SM-Tannish grey & grey, fine to med., trace of mica. |                        | 11                             |                                                                                      | 10      |
| -23.0'                              |       |                                     | CH-Greenish grey.                                    |                        | 12                             |                                                                                      | 10      |
| -24.5'                              | 35    |                                     | SM-Tannish grey, fine to med. trace of mica.         |                        | 13                             |                                                                                      | 24      |
|                                     |       |                                     | Med. grained.                                        |                        |                                |                                                                                      | 20      |
|                                     |       |                                     | Fine to med grained.                                 |                        | 14                             |                                                                                      | 14      |
|                                     | 40    |                                     | Trace of clay (thin layers).                         |                        |                                |                                                                                      | 22      |
|                                     |       |                                     | SP-Greyish tan, fine to med. w/piece of wood.        |                        |                                |                                                                                      | 23      |
|                                     |       |                                     | Solid wood from 48.0' to 49.2'.                      |                        | 15                             |                                                                                      | 24      |
| -36.5'                              | 45    |                                     | Grey, med., trace of clay.                           |                        |                                |                                                                                      | 16      |
|                                     |       |                                     | Tannish grey, fine to med, trace of fine gravel.     |                        | 16                             |                                                                                      | 44      |
|                                     | 50    |                                     | With rotten wood fragments up to 2".                 |                        |                                | NOTE: No soil recovered from 48.0 to 49.5', only recovered wood from 48.0 to 49.2'.  | 100/0.7 |
|                                     |       |                                     | No wood or gravel.                                   |                        | 17                             |                                                                                      | 37      |
|                                     |       |                                     | SM-Light grey, fine, trace of mica.                  |                        |                                |                                                                                      | 34      |
|                                     |       |                                     | Fine to med, w/trace of fine gravel.                 |                        | 18                             |                                                                                      | 46      |
| -45.5'                              | 55    |                                     |                                                      |                        |                                |                                                                                      | 34      |
|                                     |       |                                     |                                                      |                        | 19                             |                                                                                      | 54      |
|                                     |       |                                     |                                                      |                        |                                |                                                                                      | 62      |
| -50.0'                              | 60    |                                     | Bottom of Boring @ 60.0'.                            |                        |                                |                                                                                      | 58      |

Hole No. SH-201

| DRILLING LOG   |              | VISION SOUTH ATLANTIC |                                                                                                  | INSTALLATION SAVANNAH, GA.                                 |                                | SHEET 1 OF 1 SHEETS                                                                       |                                                                                                  |
|---|--------------|-----------------------|--------------------------------------------------------------------------------------------------|------------------------------------------------------------|--------------------------------|-------------------------------------------------------------------------------------------|--------------------------------------------------------------------------------------------------|
| 1. PROJECT SAVANNAH HARBOR DEEPENING                                                                                      |              |                       |                                                                                                  | 10. SIZE AND TYPE OF BIT 1 1/4" splitspoon, 5/16" fishtail |                                |                                                                                           |                                                                                                  |
| 2. LOCATION (Coordinates or Station) X-830569 Y-760861 GA. EAST                                                           |              |                       |                                                                                                  | 11. DATUM FOR ELEVATION SHOWN (TBM or MSL) MLW             |                                |                                                                                           |                                                                                                  |
| 3. DRILLING AGENCY SAVANNAH DISTRICT                                                                                      |              |                       |                                                                                                  | 12. MANUFACTURER'S DESIGNATION OF DRILL FAILING 314        |                                |                                                                                           |                                                                                                  |
| 4. HOLE NO. (As shown on drawing title and file number) SH-201                                                            |              |                       |                                                                                                  | 13. TOTAL NO. OF OVER-BURDEN SAMPLES TAKEN 5               |                                | 13. TOTAL NO. OF OVER-BURDEN SAMPLES TAKEN 0                                              |                                                                                                  |
| 5. NAME OF DRILLER DAVID JUSTISS                                                                                          |              |                       |                                                                                                  | 14. TOTAL NUMBER CORE BOXES 0                              |                                | 15. ELEVATION GROUND WATER N/A                                                            |                                                                                                  |
| 6. DIRECTION OF HOLE <input checked="" type="checkbox"/> VERTICAL <input type="checkbox"/> INCLINED _____ DEG. FROM VERT. |              |                       |                                                                                                  | 16. DATE HOLE 5 FEB 92                                     |                                | 16. DATE HOLE 5 FEB 92                                                                    |                                                                                                  |
| 7. THICKNESS OF OVERBURDEN 60.9' (Water 42.9')                                                                            |              |                       |                                                                                                  | 17. ELEVATION TOP OF HOLE 0.0'                             |                                | 17. ELEVATION TOP OF HOLE 0.0'                                                            |                                                                                                  |
| 8. DEPTH DRILLED INTO ROCK 0.0'                                                                                           |              |                       |                                                                                                  | 18. TOTAL CORE RECOVERY FOR BORING N/A                     |                                | 18. TOTAL CORE RECOVERY FOR BORING N/A                                                    |                                                                                                  |
| 9. TOTAL DEPTH OF HOLE 60.9'                                                                                              |              |                       |                                                                                                  | 19. SIGNATURE OF INSPECTOR JAMES ARTHUR, P.G.              |                                |                                                                                           |                                                                                                  |
| ELEVATION<br>0.0   | DEPTH<br>0.0 | LEGEND<br>c           | CLASSIFICATION OF MATERIALS<br>(Description)<br>d                                                | % CORE<br>RECOV-<br>ERY<br>e                               | BOX OR<br>SAMPLE<br>NO.<br>JAN | REMARKS<br>(Drilling time, water loss, depth of<br>weathering, etc., if significant)<br>f |                                                                                                  |
|   |              |                       | Water.                                                                                           |                                                            |                                |                                                                                           | Scale change at 40.0'. Set 6" diameter casing by own weight to 43.4'.                            |
|   | 40           |                       | Bottom of Harbor 42.9'                                                                           |                                                            |                                |                                                                                           |                                                                                                  |
| -42.9'   | 45           |                       | (CL) Grey, silty, lean CLAY. Trace of fine sand.                                                 |                                                            | 1                              |                                                                                           | 15                                                                                               |
| -45.9'   |              |                       |                                                                                                  |                                                            |                                |                                                                                           | 6                                                                                                |
|   |              |                       | Lean clay, some fine sand, trace of silt.                                                        |                                                            | 2                              |                                                                                           | 21                                                                                               |
| -48.9'   | 50           |                       | (SC) Light olive-grey, fine clayey SAND. Some silt.                                              |                                                            | 3                              |                                                                                           | 21                                                                                               |
| -51.9'   |              |                       |                                                                                                  |                                                            |                                |                                                                                           | 45                                                                                               |
|   |              |                       | Olive-grey, trace of silt.                                                                       |                                                            | 4                              |                                                                                           | 41                                                                                               |
|   | 55           |                       |                                                                                                  |                                                            |                                |                                                                                           | 25                                                                                               |
|   |              |                       |                                                                                                  |                                                            | 5                              |                                                                                           | 28                                                                                               |
|   | 60           |                       |                                                                                                  |                                                            |                                |                                                                                           | 25                                                                                               |
| -60.9'   |              |                       |                                                                                                  |                                                            |                                |                                                                                           | 24                                                                                               |
|   |              |                       | Bottom of Boring 60.9'                                                                           |                                                            |                                |                                                                                           | 31                                                                                               |
|   |              |                       | NOTE: Soils visually field classified in accordance with the Unified Soil Classification System. |                                                            |                                |                                                                                           | 43                                                                                               |
|   |              |                       |                                                                                                  |                                                            |                                |                                                                                           | BLOWS PER FOOT:<br>Number required to drive 1 1/4" I.D. splitspoon w/140 lb. hammer falling 30". |

Hole No. SM-203

| DRILLING LOG   |            | VISION SOUTH ATLANTIC |                                                       | INSTALLATION SAVANNAH, GA.                                                                        |                              | SHEET 1 OF 1 SHEETS                                                                     |            |
|---|------------|-----------------------|-------------------------------------------------------|---------------------------------------------------------------------------------------------------|------------------------------|-----------------------------------------------------------------------------------------|------------|
| 1. PROJECT SAVANNAH HARBOR DEEPENING                                                                                      |            |                       |                                                       | 10. SIZE AND TYPE OF BIT 1 1/2" SPLITSPOON, 3/2" FISHTAIL                                         |                              |                                                                                         |            |
| 2. LOCATION (Coordinates or Station) X=831846 Y=759544 GA. EAST                                                           |            |                       |                                                       | 11. DATUM FOR ELEVATION SHOWN (TBM or MSL) MLW                                                    |                              |                                                                                         |            |
| 3. DRILLING AGENCY SAVANNAH DISTRICT                                                                                      |            |                       |                                                       | 12. MANUFACTURER'S DESIGNATION OF DRILL Failing 314                                               |                              |                                                                                         |            |
| 4. HOLE NO. (As shown on drawing title and file number) SH-203                                                            |            |                       |                                                       | 13. TOTAL NO. OF OVER-BURDEN SAMPLES TAKEN                                                        |                              | 13. DISTURBED : 8 UNDISTURBED : 0                                                       |            |
| 5. NAME OF DRILLER DAVID JUSTISS                                                                                          |            |                       |                                                       | 14. TOTAL NUMBER CORE BOXES                                                                       |                              | 0                                                                                       |            |
| 6. DIRECTION OF HOLE <input checked="" type="checkbox"/> VERTICAL <input type="checkbox"/> INCLINED _____ DEG. FROM VERT. |            |                       |                                                       | 15. ELEVATION GROUND WATER                                                                        |                              | N/A                                                                                     |            |
| 7. THICKNESS OF OVERBURDEN 60.4' (Water 42.4')                                                                            |            |                       |                                                       | 16. DATE HOLE                                                                                     |                              | STARTED 7 FEB 92 COMPLETED 7 FEB 92                                                     |            |
| 8. DEPTH DRILLED INTO ROCK 0.0'                                                                                           |            |                       |                                                       | 17. ELEVATION TOP OF HOLE                                                                         |                              | 0.0'                                                                                    |            |
| 9. TOTAL DEPTH OF HOLE 60.4'                                                                                              |            |                       |                                                       | 18. TOTAL CORE RECOVERY FOR BORING                                                                |                              | N/A                                                                                     |            |
|   |            |                       |                                                       | 19. SIGNATURE OF INSPECTOR                                                                        |                              | JAMES ARTHUR, P.G.                                                                      |            |
| ELEVATION<br>0.0   | DEPTH<br>0 | LEGEND<br>c           | CLASSIFICATION OF MATERIALS<br>(Description)<br>d     | % CORE<br>RECOVERY<br>e                                                                           | BOX OR<br>SAMPLE<br>NO.<br>f | REMARKS<br>(Drilling time, water loss, depth of<br>weathering, etc. if significant)     | BLOWS<br>g |
|   | 40         |                       | Water                                                 |                                                                                                   |                              | Scale change at 40.0'. Set 6" diameter casing by own weight to 43.5'.                   |            |
|   |            |                       | Bottom of Harbor 42.4'                                |                                                                                                   |                              |                                                                                         |            |
| -42.4'   |            |                       | (MH) Very dark grey to black clayey SILT.             |                                                                                                   | 1                            |                                                                                         |            |
| -43.3'   |            |                       | (CL) Dark grey, silty, lean CLAY. Trace of fine sand. |                                                                                                   | 2                            | Weight of rods drove split spoon from 42.4' to 43.3'. Jar sample 2 from +3.3' to +3.9'. | 16         |
| -45.4'   |            |                       | (SM) Dark grey, fine, silty SAND. Some silt.          |                                                                                                   | 3                            |                                                                                         | 35         |
| -46.9'   |            |                       | (SC) Dark grey, fine, clayey SAND. Some silt.         |                                                                                                   | 4                            |                                                                                         | 63         |
|   | 50         |                       |                                                       |                                                                                                   |                              |                                                                                         | 31         |
|   |            |                       | Olive,                                                |                                                                                                   | 5                            |                                                                                         | 31         |
| -51.4'   |            |                       | Several hard layers up to 1/4" thick.                 |                                                                                                   |                              |                                                                                         | 32         |
| -52.9'   |            |                       |                                                       |                                                                                                   |                              |                                                                                         | 24         |
| -54.4'   |            |                       | (SM) Light olive-grey, fine silty SAND. Some clay.    |                                                                                                   | 6                            |                                                                                         | 100/0.3    |
| -55.9'   |            |                       | (SC) Olive-grey, fine clayey SAND. Some silt.         |                                                                                                   | 7                            |                                                                                         | 77         |
|   | 60         |                       |                                                       |                                                                                                   |                              |                                                                                         | 23         |
| -60.4'   |            |                       | Bottom of Boring 60.4'                                |                                                                                                   | 8                            |                                                                                         | 24         |
|   |            |                       |                                                       |                                                                                                   |                              |                                                                                         | 28         |
|   |            |                       |                                                       | BLOWS PER FOOT:<br>Number required to drive 1 1/2" I.D. split spoon w/140 lb. hammer falling 30". |                              |                                                                                         |            |
| NOTE: Soils visually field classified in accordance with the Unified Soil Classification System.                          |            |                       |                                                       |                                                                                                   |                              |                                                                                         |            |

Hole No. SM-204

| DRILLING LOG   |            | VISION<br>SOUTH ATLANTIC |                                                                                                  | INSTALLATION<br>SAVANNAH, GA.                                |                              | SHEET 1<br>OF 1 SHEETS                                                                                               |  |
|---|------------|--------------------------|--------------------------------------------------------------------------------------------------|--------------------------------------------------------------|------------------------------|---|--|
| 1. PROJECT<br>SAVANNAH HARBOR DEEPENING                                                                                      |            |                          |                                                                                                  | 10. SIZE AND TYPE OF BIT<br>1 3/4" SPLITSPOON, 5/2" FISHTAIL |                              |   |  |
| 2. LOCATION (Coordinates or Station)<br>X-832738 Y-759052 GA. EAST                                                           |            |                          |                                                                                                  | 11. DATUM FOR ELEVATION SHOWN (TBM or MSL)<br>MLW            |                              |   |  |
| 3. DRILLING AGENCY<br>SAVANNAH DISTRICT                                                                                      |            |                          |                                                                                                  | 12. MANUFACTURER'S DESIGNATION OF DRILL<br>Failing 314       |                              |   |  |
| 4. HOLE NO. (As shown on drawing title and file number)<br>SH-204                                                            |            |                          |                                                                                                  | 13. TOTAL NO. OF OVER-BURDEN SAMPLES TAKEN<br>4              |                              | DISTURBED<br>0   |  |
| 5. NAME OF DRILLER<br>DAVID JUSTISS                                                                                          |            |                          |                                                                                                  | 14. TOTAL NUMBER CORE BOXES<br>0                             |                              | UNDISTURBED<br>0   |  |
| 6. DIRECTION OF HOLE<br><input checked="" type="checkbox"/> VERTICAL <input type="checkbox"/> INCLINED _____ DEG. FROM VERT. |            |                          |                                                                                                  | 15. ELEVATION GROUND WATER<br>N/A                            |                              | 16. DATE HOLE<br>7 FEB 92                                                                                            |  |
| 7. THICKNESS OF OVERBURDEN<br>57.3' (Water 43.8')                                                                            |            |                          |                                                                                                  | 17. ELEVATION TOP OF HOLE<br>0.0'                            |                              | COMPLETED<br>7 FEB 92                                                                                                |  |
| 8. DEPTH DRILLED INTO ROCK<br>0.0'                                                                                           |            |                          |                                                                                                  | 18. TOTAL CORE RECOVERY FOR BORING<br>N/A                    |                              | X   |  |
| 9. TOTAL DEPTH OF HOLE<br>57.3'                                                                                              |            |                          |                                                                                                  | 19. SIGNATURE OF INSPECTOR<br>JAMES ARTHUR, P.G.             |                              |   |  |
| ELEVATION<br>0.0   | DEPTH<br>0 | LEGEND<br>c              | CLASSIFICATION OF MATERIALS<br>(Description)<br>d                                                | % CORE<br>RECOV-<br>ERY<br>e                                 | BOX OR<br>SAMPLE<br>NO.<br>f | REMARKS<br>(Drilling time, water loss, depth of<br>weathering, etc., if significant)<br>g                            |  |
|   |            |                          | Water                                                                                            |                                                              |                              | Scale change at 40.0'. Set 6" diameter casing by own weight to 44.3'.                                                |  |
|   | 40         |                          | Bottom of Harbor 43.8'                                                                           |                                                              |                              |   |  |
| -43.8'   | 45         |                          | (SC) Dark olive-grey, fine clayey SAND.<br>Trace of silt.                                        |                                                              | 1                            | Weight of rods drove split spoon from 43.8' to 44.5'.<br>PSI                                                         |  |
| -45.3'   |            |                          | Dark grey.                                                                                       |                                                              |                              | Took 150 hydraulic pressure to fish tail from 53.7' to 53.8'.<br>Boring terminated at 57.3' due to shipping traffic. |  |
|   | 50         |                          |                                                                                                  |                                                              | 2                            |   |  |
|   |            |                          | (SM) Light olive-grey, fine, silty SAND.<br>Some clay.                                           |                                                              | 3                            |   |  |
| -52.8'   | 55         |                          |                                                                                                  |                                                              |                              |   |  |
| -55.8'   |            |                          | (SC) Olive-grey, fine clayey SAND.<br>Some silt.                                                 |                                                              | 4                            |   |  |
| -57.3'   |            |                          |                                                                                                  |                                                              |                              |   |  |
|   |            |                          | Bottom of Boring 57.3'                                                                           |                                                              |                              |   |  |
|   |            |                          | NOTE: Soils visually field classified in accordance with the Unified Soil Classification System. |                                                              |                              | BLOWS PER FOOT:<br>Number required to drive 1 3/4" I.D. split spoon w/140 lb. hammer falling 30".                    |  |



Hole No. SH-205

| DRILLING LOG   |            | DIVISION<br>SOUTH ATLANTIC |   | INSTALLATION<br>SAVANNAH, GA.                                |                              | SHEET 1<br>OF 1 SHEETS                                                                                  |  |
|---|------------|----------------------------|---|--------------------------------------------------------------|------------------------------|---|--|
| 1. PROJECT<br>SAVANNAH HARBOR DEEPENING                                                                                      |            |                            |   | 10. SIZE AND TYPE OF BIT<br>1 1/2" splitspoon, 5/8" fishtail |                              |   |  |
| 2. LOCATION (Coordinates or Station)<br>X-833763 Y-758711 GA. EAST                                                           |            |                            |   | 11. DATUM FOR ELEVATION SHOWN (TBM or MSL)<br>MLW            |                              |   |  |
| 3. DRILLING AGENCY<br>SAVANNAH DISTRICT                                                                                      |            |                            |   | 12. MANUFACTURER'S DESIGNATION OF DRILL<br>FALING 314        |                              |   |  |
| 4. HOLE NO. (As shown on drawing title and file number)<br>SH-205                                                            |            |                            |   | 13. TOTAL NO. OF OVER-BURDEN SAMPLES TAKEN                   |                              | 15. ELEVATION GROUND WATER N/A                                                                          |  |
| 5. NAME OF DRILLER<br>DAVID JUSTISS                                                                                          |            |                            |   | 14. TOTAL NUMBER CORE BOXES 0                                |                              | 16. DATE HOLE                                                                                           |  |
| 6. DIRECTION OF HOLE<br><input checked="" type="checkbox"/> VERTICAL <input type="checkbox"/> INCLINED _____ DEG. FROM VERT. |            |                            |   | 15. TOTAL NO. OF OVER-BURDEN SAMPLES TAKEN                   |                              | 17. ELEVATION TOP OF HOLE 0.0'                                                                          |  |
| 7. THICKNESS OF OVERBURDEN 60.2' (WATER 40.8')                                                                               |            |                            |   | 16. DATE HOLE                                                |                              | 18. TOTAL CORE RECOVERY FOR BORING N/A %                                                                |  |
| 8. DEPTH DRILLED INTO ROCK 0.0'                                                                                              |            |                            |   | 17. ELEVATION TOP OF HOLE 0.0'                               |                              | 19. SIGNATURE OF INSPECTOR                                                                              |  |
| 9. TOTAL DEPTH OF HOLE 60.2'                                                                                                 |            |                            |   | 18. TOTAL CORE RECOVERY FOR BORING N/A %                     |                              | JAMES ARTHUR, P.G.                                                                                      |  |
| ELEVATION<br>0.0   | DEPTH<br>0 | LEGEND<br>s                | CLASSIFICATION OF MATERIALS<br>(Description)<br>d                                                       | % CORE<br>RECOVERY<br>EPG<br>JAR                             | BOX OR<br>SAMPLE<br>NO.<br>i | REMARKS<br>(Drilling time, water loss, depth of<br>weathering, etc. if significant)<br>BLOWS            |  |
|   |            |                            | Water                                                                                                   |                                                              |                              | Scale change at 40.0'.<br><br>Set 6" diameter casing by own<br>weight to 41.6'.                         |  |
|   | 35         |                            |   |                                                              |                              |   |  |
|   | 40         |                            | Bottom of Harbor 40.8'                                                                                  |                                                              |                              |   |  |
| -40.8'   |            |                            | (SM) Olive-grey fine silty SAND, trace of<br>clay, layer of coarse sand from 40.8' to<br>approx. 41.0'. |                                                              | 1                            | 30   |  |
|   | 45         |                            |   |                                                              | 2                            | 54   |  |
|   | 50         |                            |   |                                                              |                              | 75   |  |
|   | 52.8'      |                            | Some clay at approx. 53.8.                                                                              |                                                              | 3                            | 100/0.7'                                                                                                |  |
| -54.3'   | 55         |                            | (SC) Dark grey, fine clayey SAND, trace of sil.                                                         |                                                              | 4                            | 49   |  |
|   | 57.3'      |                            | Olive-grey.                                                                                             |                                                              |                              | 68   |  |
| -58.8'   | 60         |                            | Light olive-grey, some sil.                                                                             |                                                              | 5                            | 62   |  |
| -60.2'   |            |                            | Bottom of Boring 60.2'                                                                                  |                                                              |                              | 45   |  |
|   |            |                            | NOTE: Soils visually field classified in<br>accordance with the Unified Soil Classification<br>System.  |                                                              |                              | 28   |  |
|   |            |                            |   |                                                              |                              | 28   |  |
|   |            |                            |   |                                                              |                              | 30   |  |
|   |            |                            |   |                                                              |                              | 100/0.9'                                                                                                |  |
|   |            |                            |   |                                                              |                              | BLOWS PER FOOT:<br><br>Number required to drive 1 1/2" I.D.<br>splitspoon w/140 lb. hammer falling 30". |  |

Hole No. SH-206

| DRILLING LOG   |               | 150N<br>SOUTH ATLANTIC |                                                   | INSTALLATION<br>SAVANNAH, GA.                                                                   |                              | SHEET 1<br>OF 1 SHEETS                                                                    |  |          |
|---|---------------|------------------------|---------------------------------------------------|-------------------------------------------------------------------------------------------------|------------------------------|-------------------------------------------------------------------------------------------|--|----------|
| 1. PROJECT<br>SAVANNAH HARBOR DEEPENING                                                                                      |               |                        |                                                   | 10. SIZE AND TYPE OF BIT<br>1 1/2" spitspoon, 5/2" flange                                       |                              |                                                                                           |  |          |
| 2. LOCATION (Coordinates or Station)<br>X=834685 Y=758482 GA. EAST                                                           |               |                        |                                                   | 11. DATUM FOR ELEVATION SHOWN (TBM or MSL)<br>MLW                                               |                              |                                                                                           |  |          |
| 3. DRILLING AGENCY<br>SAVANNAH DISTRICT                                                                                      |               |                        |                                                   | 12. MANUFACTURER'S DESIGNATION OF DRILL<br>FALLING 314                                          |                              |                                                                                           |  |          |
| 4. HOLE NO. (As shown on drawing title and file number)<br>SH-206                                                            |               |                        |                                                   | 13. TOTAL NO. OF OVER-BURDEN SAMPLES TAKEN                                                      |                              | DISTURBED<br>6<br>UNDISTURBED<br>0                                                        |  |          |
| 5. NAME OF DRILLER<br>DAVID JUSTISS                                                                                          |               |                        |                                                   | 14. TOTAL NUMBER CORE BOXES<br>0                                                                |                              |                                                                                           |  |          |
| 6. DIRECTION OF HOLE<br><input checked="" type="checkbox"/> VERTICAL <input type="checkbox"/> INCLINED _____ DEG. FROM VERT. |               |                        |                                                   | 15. ELEVATION GROUND WATER<br>N/A                                                               |                              |                                                                                           |  |          |
| 7. THICKNESS OF OVERBURDEN<br>60.0' (WATER 40.5')                                                                            |               |                        |                                                   | 16. DATE HOLE                                                                                   |                              | STARTED<br>21 MAR 92<br>COMPLETED<br>21 MAR 92                                            |  |          |
| 8. DEPTH DRILLED INTO ROCK<br>0.0'                                                                                           |               |                        |                                                   | 17. ELEVATION TOP OF HOLE<br>0.0'                                                               |                              | 18. TOTAL CORE RECOVERY FOR BORING<br>N/A                                                 |  |          |
| 9. TOTAL DEPTH OF HOLE<br>60.0'                                                                                              |               |                        |                                                   | 19. SIGNATURE OF INSPECTOR<br>JAMES ARTHUR, P.G.                                                |                              |                                                                                           |  |          |
| ELEVATION<br>0.0'   | DEPTH<br>0.0' | LEGEND<br>+            | CLASSIFICATION OF MATERIALS<br>(Description)<br>a | % CORE<br>RECOV-<br>ERY<br>JAR                                                                  | BOX OR<br>SAMPLE<br>NO.<br>f | REMARKS<br>(Drilling time, water loss, depth of<br>weathering, etc., if significant)<br>g |  | BLOWS    |
|   |               |                        | Water                                             |                                                                                                 |                              | Scale change at 40.0'.<br>Set 6" diameter casing by own<br>weight to 40.9'.               |  |          |
|   | 35            |                        |                                                   |                                                                                                 |                              |                                                                                           |  |          |
|   | 40            |                        | Bottom of Harbor 40.5'                            |                                                                                                 |                              |                                                                                           |  |          |
| -40.5'   |               |                        | (SM) Olive-grey fine silty SAND, trace of clay.   |                                                                                                 | 1                            |                                                                                           |  | 28       |
| -42.0'   |               |                        | Light olive-grey.                                 |                                                                                                 |                              |                                                                                           |  | 98       |
| -43.5'   |               |                        | (SC) Olive-grey fine clayey SAND, some silt.      |                                                                                                 | 2                            |                                                                                           |  | 22       |
| -46.5'   |               |                        | Some sand lenses.                                 |                                                                                                 |                              |                                                                                           |  | 29       |
| -48.0'   |               |                        | (SM) Olive-grey fine silty SAND, trace of clay.   |                                                                                                 | 3                            |                                                                                           |  | 93       |
| -49.5'   |               |                        | Some clay.                                        |                                                                                                 |                              |                                                                                           |  | 100/0.4' |
|   | 50            |                        |                                                   |                                                                                                 |                              |                                                                                           |  | 55       |
|   | 55            |                        | Trace of clay.                                    |                                                                                                 | 4                            |                                                                                           |  | 84       |
| -54.0'   |               |                        |                                                   |                                                                                                 |                              |                                                                                           |  | 50       |
| -55.5'   |               |                        | (SC) Olive-grey fine clayey SAND, some silt.      |                                                                                                 | 5                            |                                                                                           |  | 49       |
| -57.0'   |               |                        | Gray, (trace of silt).                            |                                                                                                 |                              |                                                                                           |  | 33       |
|   | 60            |                        |                                                   |                                                                                                 | 6                            |                                                                                           |  | 30       |
| -60.0'   |               |                        | Bottom of Boring 60.0'                            |                                                                                                 |                              |                                                                                           |  | 26       |
| NOTE: Soils visually field classified in accordance with the Unified Soil Classification System.                             |               |                        |                                                   | BLOWS PER FOOT:<br>Number required to drive 1 1/2" I.D. spitspoon w/140 lb. hammer falling 30". |                              |                                                                                           |  |          |

Hole No. 317-210

| DRILLING LOG   |       | DIVISION<br>SOUTH ATLANTIC |                                                                                                  | INSTALLATION<br>SAVANNAH, GA.                                 |                         | SHEET 1<br>OF 1 SHEETS                                                                             |  |
|---|-------|----------------------------|--------------------------------------------------------------------------------------------------|---------------------------------------------------------------|-------------------------|---|--|
| 1. PROJECT<br>SAVANNAH HARBOR DEEPENING                                                                                      |       |                            |                                                                                                  | 10. SIZE AND TYPE OF BIT<br>1 1/4" SPLIT SPOON, 5/2" FISHTAIL |                         |   |  |
| 2. LOCATION (Coordinates or Station)<br>X-836591 Y-757792 GA. EAST                                                           |       |                            |                                                                                                  | 11. DATUM FOR ELEVATION SHOWN (TBM or MSL)<br>MLW             |                         |   |  |
| 3. DRILLING AGENCY<br>SAVANNAH DISTRICT                                                                                      |       |                            |                                                                                                  | 12. MANUFACTURER'S DESIGNATION OF DRILL<br>Failing 314        |                         |   |  |
| 4. HOLE NO. (As shown on drawing title and file number)<br>SH-208                                                            |       |                            |                                                                                                  | 13. TOTAL NO. OF OVER-BURDEN SAMPLES TAKEN<br>5               |                         | 13. TOTAL NO. OF OVER-BURDEN SAMPLES TAKEN<br>DISTURBED<br>10                                      |  |
| 5. NAME OF DRILLER<br>DAVID JUSTISS                                                                                          |       |                            |                                                                                                  | 14. TOTAL NUMBER CORE BOXES<br>0                              |                         |   |  |
| 6. DIRECTION OF HOLE<br><input checked="" type="checkbox"/> VERTICAL <input type="checkbox"/> INCLINED _____ DEG. FROM VERT. |       |                            |                                                                                                  | 15. ELEVATION GROUND WATER<br>N/A                             |                         |   |  |
| 7. THICKNESS OF OVERBURDEN<br>60.1' (Water 45.1')                                                                            |       |                            |                                                                                                  | 16. DATE HOLE<br>18 DEC 91                                    |                         | 16. DATE HOLE<br>STARTED<br>18 DEC 91                                                              |  |
| 8. DEPTH DRILLED INTO ROCK<br>0.0'                                                                                           |       |                            |                                                                                                  | 17. ELEVATION TOP OF HOLE<br>0.0'                             |                         | 17. ELEVATION TOP OF HOLE<br>COMPLETED<br>18 DEC 91                                                |  |
| 9. TOTAL DEPTH OF HOLE<br>60.1'                                                                                              |       |                            |                                                                                                  | 18. TOTAL CORE RECOVERY FOR BORING<br>N/A                     |                         |   |  |
| 19. SIGNATURE OF INSPECTOR<br>JAMES ARTHUR, P.G.                                                                             |       |                            |                                                                                                  | 19. SIGNATURE OF INSPECTOR<br>JAMES ARTHUR, P.G.              |                         |   |  |
| ELEVATION   | DEPTH | LEGEND                     | CLASSIFICATION OF MATERIALS<br>(Description)                                                     | % CORE<br>RECOVERY                                            | BOX OR<br>SAMPLE<br>NO. | REMARKS<br>(Drilling time, water loss, depth of<br>weathering, etc. if significant)                |  |
| 0.0   | 0     |                            |                                                                                                  |                                                               |                         | BLOWS                                                                                              |  |
|   | 40    |                            | Water                                                                                            |                                                               |                         | Scale change at 40.0'. Set 6" diameter casing by own weight to 45.7'.                              |  |
|   | 45    |                            | Bottom of Harbor 45.1'                                                                           |                                                               |                         |   |  |
| -45.1'   | 45    |                            | (SC) Olive grey, fine clayey SAND. Some silt.                                                    |                                                               | 1                       | 41                                                                                                 |  |
| -46.6'   |       |                            | occasional layer of fine silty sand up to 0.2'                                                   |                                                               |                         | 75                                                                                                 |  |
| -48.1'   |       |                            | No silty sand layers.                                                                            |                                                               |                         | 47                                                                                                 |  |
|   | 50    |                            |                                                                                                  |                                                               | 2                       | 63                                                                                                 |  |
| -51.1'   |       |                            | (SM) Olive-grey, fine silty SAND. Trace of clay.                                                 |                                                               | 3                       | 100/0.7'                                                                                           |  |
|   |       |                            |                                                                                                  |                                                               |                         | 100/0.8'                                                                                           |  |
|   | 55    |                            |                                                                                                  |                                                               | 4                       | 100/0.3'                                                                                           |  |
| -57.1'   |       |                            | Some clay.                                                                                       |                                                               |                         | 79                                                                                                 |  |
|   |       |                            |                                                                                                  |                                                               | 5                       | 56                                                                                                 |  |
| -60.1'   | 60    |                            | Bottom of Boring 60.1'                                                                           |                                                               |                         | 46                                                                                                 |  |
|   |       |                            | NOTE: Soils visually field classified in accordance with the Unified Soil Classification System. |                                                               |                         | BLOWS PER FOOT:<br>Number required to drive 1 1/4" I.D. split spoon w/ 140 lb. hammer falling 30". |  |

| DRILLING LOG   |             | POSITION<br>SOUTH ATLANTIC |                                                                                                  | INSTALLATION<br>SAVANNAH, GA.                               |                              | SHEET 1<br>OF 1 SHEETS   |  |
|---|-------------|----------------------------|--------------------------------------------------------------------------------------------------|-------------------------------------------------------------|------------------------------|---|--|
| 1. PROJECT<br>SAVANNAH HARBOR DEEPENING                                                                                      |             |                            |                                                                                                  | 10. SIZE AND TYPE OF BIT 1 1/2" SPLITSPOON, 5 1/2" FISHTAIL |                              |   |  |
| 2. LOCATION (Coordinates or Station)<br>X=837605 Y=757743 GA. EAST                                                           |             |                            |                                                                                                  | 11. DATUM FOR ELEVATION SHOWN (TBM or MSL)<br>MLW           |                              |   |  |
| 3. DRILLING AGENCY<br>SAVANNAH DISTRICT                                                                                      |             |                            |                                                                                                  | 12. MANUFACTURER'S DESIGNATION OF DRILL<br>Falling 314      |                              |   |  |
| 4. HOLE NO. (As shown on drawing title and file number)<br>SH-209                                                            |             |                            |                                                                                                  | 13. TOTAL NO. OF OVER-BURDEN SAMPLES TAKEN<br>4             |                              | DISTURBED<br>UNDISTURBED<br>0   |  |
| 5. NAME OF DRILLER<br>DAVID JUSTISS                                                                                          |             |                            |                                                                                                  | 14. TOTAL NUMBER CORE BOXES<br>0                            |                              |   |  |
| 6. DIRECTION OF HOLE<br><input checked="" type="checkbox"/> VERTICAL <input type="checkbox"/> INCLINED _____ DEG. FROM VERT. |             |                            |                                                                                                  | 15. ELEVATION GROUND WATER<br>N/A                           |                              |   |  |
| 7. THICKNESS OF OVERBURDEN<br>61.0' (Water 52.0')                                                                            |             |                            |                                                                                                  | 16. DATE HOLE<br>20 NOV 91                                  |                              | STARTED<br>COMPLETED<br>20 NOV 91   |  |
| 8. DEPTH DRILLED INTO ROCK<br>0.0'                                                                                           |             |                            |                                                                                                  | 17. ELEVATION TOP OF HOLE<br>0.0'                           |                              |   |  |
| 9. TOTAL DEPTH OF HOLE<br>61.0'                                                                                              |             |                            |                                                                                                  | 18. TOTAL CORE RECOVERY FOR BORING<br>N/A                   |                              |   |  |
|   |             |                            |                                                                                                  | 19. SIGNATURE OF INSPECTOR<br>JAMES ARTHUR, P.G.            |                              |   |  |
| ELEVATION<br>0+0   | DEPTH<br>0+ | LEGEND<br>c                | CLASSIFICATION OF MATERIALS<br>(Description)<br>d                                                | % CORE<br>RECOV-<br>ERY<br>e                                | BOX OR<br>SAMPLE<br>NO.<br>f | REMARKS<br>(Drilling time, water loss, depth of<br>weathering, etc. if significant)<br>g   |  |
|   |             |                            | Water                                                                                            |                                                             |                              | Scale change at 50.0'. Set 6" diameter casing by own weight to 52.3'.   |  |
|   | 50          |                            | Bottom of Harbor 52.0'                                                                           |                                                             |                              | No split spoon recovery of first drive. Re-drove to 53.5' then continued drive to 55.0'. Driller reported toolstring was binding inside casing from 53.5' to 55.0' and caused the high blow count of 54. |  |
| -52.0'   |             |                            | (SM) Dark grey, coarse silty SAND. Some fine gravel, trace of clay.                              |                                                             | 1                            | 14   |  |
| -53.5'   |             |                            | (SP) Greyish-tan, coarse, poorly graded SAND. Some fine gravel, trace of silt.                   |                                                             | 2                            | 54   |  |
| -55.0'   | 55          |                            | (SC) Olive-grey, fine clayey SAND. Some silt.                                                    |                                                             | 3                            | Made batch of Zeogel drilling mud at 48.8'. Reset casing to 49.0'.   |  |
|   |             |                            |                                                                                                  |                                                             |                              | 34   |  |
|   |             |                            |                                                                                                  |                                                             |                              | 31   |  |
|   |             |                            |                                                                                                  |                                                             |                              | 23   |  |
| -61.0'   | 60          |                            |                                                                                                  |                                                             | 4                            | 38   |  |
|   |             |                            | Bottom of Boring 61.0'                                                                           |                                                             |                              | BLOWS PER FOOT:<br>Number required to drive 1 1/2" I.D. split spoon w/140 lb. hammer falling 30".   |  |
|   |             |                            | NOTE: Soils visually field classified in accordance with the Unified Soil Classification System. |                                                             |                              |   |  |

| DRILLING LOG                                                                            |       | DIVISION                   |                                                                        | HOLE NO.                                                                                      |                   | ENGINEERS                                                                      |  | SHEET                        |  |
|-----------------------------------------------------------------------------------------|-------|----------------------------|------------------------------------------------------------------------|-----------------------------------------------------------------------------------------------|-------------------|--------------------------------------------------------------------------------|--|------------------------------|--|
| PROJECT                                                                                 |       | SOUTH ATLANTIC             |                                                                        | INSTALLATION IS-5                                                                             |                   | SAVANNAH RIVER HARBOR                                                          |  | OF 2 SHEETS                  |  |
| LOCATION (Continuation of Station)                                                      |       | SAVANNAH RIVER EXPLORATION |                                                                        | DATE AND TYPE OF BIT                                                                          |                   | 1 3/8" ID SPLITSPOON                                                           |  | 11 DATUM FOR ELEVATION SHOWN |  |
| DRILLING AGENCY                                                                         |       | SAVANNAH RIVER STA. 12-158 |                                                                        | MANUFACTURE'S DESIGNATION OF DRILL                                                            |                   | MLW                                                                            |  |                              |  |
| HOLE NO. (As shown on drawing title) and file number                                    |       | CS-6A                      |                                                                        | TOTAL NO. OF OVERBURDEN SAMPLES TAKEN                                                         |                   | UNDISTURBED                                                                    |  |                              |  |
| NAME OF DRILLER                                                                         |       | T. W. SCOTT                |                                                                        | TOTAL NUMBER CORE BOXES                                                                       |                   | ELEVATION GROUND WATER                                                         |  |                              |  |
| DIRECTION OF HOLE                                                                       |       | VERTICAL                   |                                                                        | DATE HOLE                                                                                     |                   | STARTED                                                                        |  | COMPLETED                    |  |
| THICKNESS OF OVERBURDEN                                                                 |       | -56.5'                     |                                                                        | ELEVATION TOP OF HOLE                                                                         |                   | 0.0' MLW                                                                       |  |                              |  |
| DEPTH DRILLED INTO ROCK                                                                 |       | 0.0'                       |                                                                        | TOTAL CORE RECOVERY FOR BORING                                                                |                   | 1                                                                              |  |                              |  |
| TOTAL DEPTH OF HOLE                                                                     |       | -56.5'                     |                                                                        | SIGNATURE OF INSPECTOR                                                                        |                   | DAVID BELVILLE, GEOLOGIST                                                      |  |                              |  |
| ELEVATION                                                                               | DEPTH | LEGEND                     | CLASSIFICATION OF MATERIALS (Description)                              | CORE RECOVERY                                                                                 | NO. OF SAMPLE NO. | REMARKS (Drilling time, water loss, depth of weathering, etc., if significant) |  |                              |  |
| -26.5                                                                                   | 0'    |                            | WATER DEPTH 26.5'                                                      |                                                                                               |                   |                                                                                |  |                              |  |
| -32.0                                                                                   | 5'    |                            | 0' - BOTTOM OF RIVER                                                   |                                                                                               |                   |                                                                                |  |                              |  |
|                                                                                         |       |                            | MH. DARK GREEN, WATER SATURATED MICACEOUS SANDY FAT SILT               |                                                                                               |                   |                                                                                |  |                              |  |
|                                                                                         | 10'   |                            | SM. DARK GRAY, LOOSE, SILTY, MICACEOUS FINE SAND                       | 2                                                                                             |                   |                                                                                |  |                              |  |
| -39.0                                                                                   | 15'   |                            | LIGHT GREEN TO LIGHT GRAY, DENSE, SILTY, MICACEOUS FINE TO MEDIUM SAND | 3                                                                                             |                   | 100/0.9                                                                        |  |                              |  |
|                                                                                         | 20'   |                            |                                                                        | 4                                                                                             |                   | 100/0.6                                                                        |  |                              |  |
| -47.0                                                                                   | 25'   |                            | GREEN, DENSE, SILTY, FINE SAND                                         | 5                                                                                             |                   | 100/0.6                                                                        |  |                              |  |
| -51.5                                                                                   |       |                            | continued on sheet No. 2                                               |                                                                                               |                   | 100/0.5                                                                        |  |                              |  |
| NOTE: Soils field classified in accordance with the Unified Soil Classification System. |       |                            |                                                                        | BLOWS PER FOOT:<br>Number required to drive 1 1/4" ID splitspoon w/140 lb hammer falling 30". |                   |                                                                                |  |                              |  |

| DRILLING LOG (Cont Sheet) |       |        | Hole No. CS-6A                               |                    |                         |                                                                                      |                                          |
|---------------------------|-------|--------|----------------------------------------------|--------------------|-------------------------|--------------------------------------------------------------------------------------|------------------------------------------|
| PROJECT                   |       |        | ARMY DISTRICT                                |                    |                         |                                                                                      |                                          |
| SAVANNAH RIVER EMULSION   |       |        | SAVANNAH RIVER HARBOR                        |                    |                         |                                                                                      |                                          |
| ELEVATION                 | DEPTH | LEGEND | CLASSIFICATION OF MATERIALS<br>(Description) | % CORE<br>RECOVERY | BOX OR<br>SAMPLE<br>NO. | REMARKS<br>(Drilling time, water loss, depth of<br>weathering, etc., if significant) | BLOWS                                    |
| -56.4                     | 30    |        | SM. GREEN, DENSE,<br>SILTY FINE SAND         |                    | 6                       |                                                                                      | 100/0.3<br>100/0.3<br>100/0.5<br>100/0.4 |
|                           |       |        | BOTTOM OF HOLE<br>-56.4 MLW                  |                    |                         |                                                                                      |                                          |

FOR  
 INFORMATION  
 ONLY

Hole No. CS-100

| DRILLING LOG   |       | INSTALLATION                                         |                                                       | SHEET 1 OF 2 SHEETS                                                                                 |                              |                                                                                       |
|---|-------|------------------------------------------------------|-------------------------------------------------------|---|------------------------------|---------------------------------------------------------------------------------------|
| 1. PROJECT<br>New Bulk Head                                                                                                  |       | 10. SIZE AND TYPE OF BIT<br>1 3/8" I.D. SPLITSPOON   |                                                       |   |                              |                                                                                       |
| 2. LOCATION (Coordinates or Station)<br>SEE PLAN                                                                             |       | 11. DATUM FOR ELEVATION<br>MLW                       |                                                       |   |                              |                                                                                       |
| 3. DRILLING AGENCY<br>SAVANNAH DISTRICT                                                                                      |       | 12. MANUFACTURER'S DESIGNATION OF DRILL<br>C ME 750H |                                                       |   |                              |                                                                                       |
| 4. HOLE NO. (As shown on drawing title and file number)<br>CS - 100                                                          |       | 13. TOTAL NO. OF OVER-<br>BURDEN SAMPLES TAKEN       |                                                       | DISTURBED<br>8                                                                                      |                              |                                                                                       |
|   |       | 14. TOTAL NUMBER CORE BOXES                          |                                                       | UNDISTURBED<br>0                                                                                    |                              |                                                                                       |
| 5. NAME OF DRILLER<br>SCOTT                                                                                                  |       | 15. ELEVATION GROUND WATER                           |                                                       |   |                              |                                                                                       |
| 6. DIRECTION OF HOLE<br><input checked="" type="checkbox"/> VERTICAL <input type="checkbox"/> INCLINED _____ DEG. FROM VERT. |       | 16. DATE HOLE                                        |                                                       | STARTED -<br>12 JULY 1976<br>COMPLETED<br>13 JULY 1976                                              |                              |                                                                                       |
| 7. THICKNESS OF OVERBURDEN<br>70.5'                                                                                          |       | 17. ELEVATION TOP OF HOLE<br>11.89'                  |                                                       |   |                              |                                                                                       |
| 8. DEPTH DRILLED INTO ROCK<br>0.0'                                                                                           |       | 18. TOTAL CORE RECOVERY FOR BORING                   |                                                       |   |                              |                                                                                       |
| 9. TOTAL DEPTH OF HOLE<br>70.5'                                                                                              |       | 19. SIGNATURE OF INSPECTOR<br>C. DAVIS               |                                                       |   |                              |                                                                                       |
| ELEVATION   | DEPTH | LEGEND                                               | CLASSIFICATION OF MATERIALS<br>(See Appendix)         | WATER CONTENT<br>%<br>7.7                                                                           | BOX OR<br>SAMPLE<br>NO.<br>1 | REMARKS<br>(Drilling time, water loss, slough at<br>weathering, etc., if significant) |
| 11.8   | 0     |                                                      | SH - Tan silty fine and<br>medium sand                |   |                              |                                                                                       |
|   | 5     |                                                      |                                                       |   | 2                            | W.T. - 5.0'<br>DATE: 12 July 1976<br>Depth to water during<br>drilling                |
|   | 10    |                                                      | OH - Gray organ                                       |   |                              |                                                                                       |
|   | 15    |                                                      |                                                       |   |                              |                                                                                       |
|   | 20    |                                                      | With thin sand layers                                 | 75.3                                                                                                | 4                            | W.T. - 4.0'<br>Water table reading<br>24 hours after hole<br>completed.               |
|   | 25    |                                                      | SP-SH - Gray fine and med-<br>ium sand with<br>gravel | 21.5                                                                                                | 6                            |                                                                                       |
|   | 30    |                                                      | Continued on sheet 2                                  |   |                              |                                                                                       |
| NOTE: Soils field classified<br>in accordance with the Unified<br>Soil Classification System.                                |       |                                                      |                                                       | BLOWS PER FOOT:<br>Number required to drive<br>1 3/8" ID splitspoon w/140<br>lb. hammer falling 30" |                              |                                                                                       |

| PROJECT       |       |        | INSTALLATION                                     |                           | Hole No. CS - 100 |                                                                                                |
|---------------|-------|--------|--------------------------------------------------|---------------------------|-------------------|------------------------------------------------------------------------------------------------|
| New Bulk Head |       |        | Engineer Depot                                   |                           | SHEET 2 OF 2      |                                                                                                |
| ELEVATION     | DEPTH | LEGEND | CLASSIFICATION OF MATERIALS<br>(Description)     | W. EQUIV. RECOMM. PRY % c | BOX OF SAMPLE NO. | REMARKS<br>(Drilling time, water loss, depth of weathering, etc., if significant)<br>R. BLANKS |
| a             | b     | c      | d                                                | e                         | f                 | g                                                                                              |
|               | 30    |        | SP- SM - Gray, fine and medium sand with gravel. |                           |                   | 20                                                                                             |
|               | 35    |        |                                                  |                           |                   | 23                                                                                             |
|               | 40    |        |                                                  |                           |                   | 27                                                                                             |
|               | 45    |        |                                                  |                           |                   | 34                                                                                             |
|               | 50    |        |                                                  |                           |                   | 46                                                                                             |
|               | 55    |        |                                                  |                           |                   | 46                                                                                             |
|               | 60    |        | SM - Gray silty fine sand                        | 23.4                      | 7                 | 43                                                                                             |
|               | 65    |        | ML - Green clayey silt                           | 45.4                      | 8                 | 37                                                                                             |
|               | 70    |        |                                                  |                           |                   | 30                                                                                             |

58.0

FOR  
EXPERIMENTAL  
ONLY



# SAVANNAH HARBOR BORING LOGS

From Station 50+000

To

Station 70+000

Hole No. SH-36

| DRILLING LOG   |       | DIVISION<br>South Atlantic |                                                                   | INSTALLATION<br>Savannah, GA                      |                         | SHEET 1<br>OF 2 SHEETS                                                                              |  |
|---|-------|----------------------------|-------------------------------------------------------------------|---------------------------------------------------|-------------------------|---|--|
| 1. PROJECT<br>Savannah Harbor                                                                                                |       |                            |                                                                   | 10. SIZE AND TYPE OF BIT, 3/8" ID splitspoon      |                         |   |  |
| 2. LOCATION (Coordinate or Station)<br>Sta 64+000N, R= "24"                                                                  |       |                            |                                                                   | 11. DATUM FOR ELEVATION SHOWN (TBM or MLL)<br>MLW |                         |   |  |
| 3. DRILLING AGENCY<br>Savannah District                                                                                      |       |                            |                                                                   | 12. MANUFACTURER'S DESIGNATION OF DRILL<br>CME 75 |                         |   |  |
| 4. HOLE NO. (As shown on drawing title and file number)<br>SH-36                                                             |       |                            |                                                                   | 13. TOTAL NO. OF OVER-BURDEN SAMPLES TAKEN        |                         | DISTURBED<br>6<br>UNDISTURBED<br>0                                                                  |  |
| 5. NAME OF DRILLER<br>T. W. Scott                                                                                            |       |                            |                                                                   | 14. TOTAL NUMBER CORE BORES                       |                         |   |  |
| 6. DIRECTION OF HOLE<br><input checked="" type="checkbox"/> VERTICAL <input type="checkbox"/> INCLINED _____ DEG. FROM VERT. |       |                            |                                                                   | 15. ELEVATION GROUND WATER                        |                         |   |  |
| 7. THICKNESS OF OVERBURDEN<br>55.5'                                                                                          |       |                            |                                                                   | 16. DATE HOLE<br>STARTED<br>27 Nov 77             |                         | COMPLETED<br>27 Nov 77                                                                              |  |
| 8. DEPTH DRILLED INTO ROCK<br>0.0'                                                                                           |       |                            |                                                                   | 17. ELEVATION TOP OF HOLE<br>0.0 MLW              |                         |   |  |
| 9. TOTAL DEPTH OF HOLE<br>-55.5' MLW                                                                                         |       |                            |                                                                   | 18. TOTAL CORE RECOVERY FOR BORING<br>%           |                         |   |  |
|   |       |                            |                                                                   | 19. SIGNATURE OF INSPECTOR<br>CHARLES D. GRIFFIN  |                         |   |  |
| ELEVATION   | DEPTH | LEGEND                     | CLASSIFICATION OF MATERIALS<br>(Description)                      | % CORE<br>RECOVER-<br>ERY                         | BOX OR<br>SAMPLE<br>NO. | REMARKS<br>(Drilling time, water loss, depth of<br>weathering, etc., if significant)                |  |
| 0.0-MLW   | 0.0   | c                          | d                                                                 | e                                                 | f                       | g                                                                                                   |  |
|   | 5'    |                            | Water                                                             |                                                   |                         |   |  |
|   | 10'   |                            |                                                                   |                                                   |                         |   |  |
|   | 15'   |                            |                                                                   |                                                   |                         |   |  |
|   | 19.5' |                            | Bottom of river -19.5'                                            |                                                   | JAR                     | BLOWS                                                                                               |  |
| -19.5   | 20'   |                            | OH - Gray soft organic clayey silt                                |                                                   | 1                       | 0                                                                                                   |  |
| -22.5   | 25'   |                            | SP - Brown and gray poorly graded sand with some soft silt layers |                                                   | 2                       | 0<br>6<br>12<br>11                                                                                  |  |
| -28.5   | 30'   |                            | SM - Gray medium silty sand                                       |                                                   | 3                       | 14                                                                                                  |  |
| -30.0   |       |                            | Continued on sheet 2                                              |                                                   |                         | 30                                                                                                  |  |
|   |       |                            |                                                                   |                                                   |                         | BLOWS PER FOOT:<br>Number required to drive<br>1 3/8" ID splitspoon w/<br>140 lb hammer falling 30' |  |

NOTE: Soils field classified  
in accordance with the Unified  
Soil Classification System.

| PROJECT         |       | INSTALLATION |                                                          | Hole No.                |                         |                                                                                      |
|-----------------|-------|--------------|----------------------------------------------------------|-------------------------|-------------------------|--------------------------------------------------------------------------------------|
| Savannah Harbor |       | Savannah, GA |                                                          | SH-36                   |                         |                                                                                      |
|                 |       |              |                                                          | SHEET 2<br>OF 2 SHEETS  |                         |                                                                                      |
| ELEVATION       | DEPTH | LEGEND       | CLASSIFICATION OF MATERIALS<br>(Description)             | % CORE<br>RECOV.<br>ERY | BOX OR<br>SAMPLE<br>NO. | REMARKS<br>(Drilling time, water loss, depth of<br>weathering, etc., if significant) |
| a               | b     | c            | d                                                        | e                       | f                       | g                                                                                    |
|                 |       |              | SM - Gray medium silty sand                              |                         | JAR                     | BLOWS                                                                                |
|                 |       |              |                                                          |                         |                         | 29                                                                                   |
|                 |       |              | With soft fat clayey silt<br>layers                      |                         |                         | 19                                                                                   |
|                 |       |              |                                                          |                         |                         | 16                                                                                   |
| -35.0           | 35'   |              |                                                          |                         |                         | 33                                                                                   |
|                 |       |              | SP - Tan poorly graded sand                              |                         | 4                       | 50                                                                                   |
|                 |       |              |                                                          |                         |                         | 53                                                                                   |
|                 | 40'   |              |                                                          |                         |                         | 50                                                                                   |
|                 |       |              |                                                          |                         |                         | 51                                                                                   |
| -43.5           |       |              |                                                          |                         |                         | 49                                                                                   |
|                 | 45'   |              |                                                          |                         | 5                       | 90                                                                                   |
|                 |       |              | MH - Green very fine sandy<br>and clayey silt, very hard |                         |                         | 100/0.7                                                                              |
|                 |       |              |                                                          |                         |                         | 100                                                                                  |
|                 | 50'   |              |                                                          |                         |                         | 100/0.9                                                                              |
|                 |       |              |                                                          |                         |                         | 100/0.8                                                                              |
|                 |       |              |                                                          |                         | 6                       | 99                                                                                   |
| -55.5           | 55'   |              |                                                          |                         |                         | 96                                                                                   |
|                 |       |              | Bottom of hole -55.5' MLW                                |                         |                         |                                                                                      |

| DRILLING LOG   |             | DIVISION<br>South Atlantic | INSTALLATION<br>Savannah, GA,                                                                 |                                | Hole No. SH-37               | SHEET 1<br>OF 2 SHEETS                                                                              |
|---|-------------|----------------------------|-----------------------------------------------------------------------------------------------|--------------------------------|------------------------------|---|
| 1. PROJECT<br>Savannah Harbor                                                                                                |             |                            | 10. SIZE AND TYPE OF BIT 1 3/8" ID splitspoon                                                 |                                |                              |   |
| 2. LOCATION (Coordinates or Station)<br>Sta 63+000N, R= "23" (X-845560 Y-758590)                                             |             |                            | 11. DATUM FOR ELEVATION SHOWN (TBM or MSL)<br>MLW                                             |                                |                              |   |
| 3. DRILLING AGENCY<br>Savannah District                                                                                      |             |                            | 12. MANUFACTURER'S DESIGNATION OF DRILL<br>Sprague and Hemwood                                |                                |                              |   |
| 4. HOLE NO. (As shown on drawing title and file number)<br>SH-37                                                             |             |                            | 13. TOTAL NO. OF OVER-<br>BURDEN SAMPLES TAKEN                                                |                                | DISTURBED<br>8               | UNDISTURBED<br>0                                                                                    |
| 5. NAME OF DRILLER<br>Perry Rountree                                                                                         |             |                            | 14. TOTAL NUMBER CORE BOXES                                                                   |                                |                              |   |
| 6. DIRECTION OF HOLE<br><input checked="" type="checkbox"/> VERTICAL <input type="checkbox"/> INCLINED _____ DEG. FROM VERT. |             |                            | 15. ELEVATION GROUND WATER                                                                    |                                |                              |   |
| 7. THICKNESS OF OVERBURDEN 55.5'                                                                                             |             |                            | 16. DATE HOLE STARTED<br>4 Nov 77                                                             |                                | COMPLETED<br>4 Nov 77        |   |
| 8. DEPTH DRILLED INTO ROCK 0.0'                                                                                              |             |                            | 17. ELEVATION TOP OF HOLE 0.0 MLW                                                             |                                |                              |   |
| 9. TOTAL DEPTH OF HOLE -55.5' MLW                                                                                            |             |                            | 18. TOTAL CORE RECOVERY FOR BORING                                                            |                                | %                            |   |
|   |             |                            | 19. SIGNATURE OF INSPECTOR<br>CHARLES D. GRIFFIN                                              |                                |                              |   |
| ELEVATION<br>0.0 MLW   | DEPTH<br>0' | LEGEND<br>c                | CLASSIFICATION OF MATERIALS<br>(Description)<br>d                                             | % CORE<br>RECOVER-<br>ERY<br>e | BOX OR<br>SAMPLE<br>NO.<br>f | REMARKS<br>(Drilling time, water loss, depth of<br>weathering, etc., if significant)<br>g           |
|   |             |                            | Water                                                                                         |                                |                              |   |
| -4.5   | 5'          |                            | Bottom of river -4.5'                                                                         |                                | JAR                          | BLOWS                                                                                               |
|   |             |                            | SM - Greenish gray silty fine sand                                                            | 1                              |                              | 12                                                                                                  |
|   |             |                            |                                                                                               |                                |                              | 14                                                                                                  |
| -8.5   | 10'         |                            | MH - Gray fat clayey silt<br>interbedded with some sand                                       | 2                              |                              | 11                                                                                                  |
|   |             |                            |                                                                                               |                                |                              | 9                                                                                                   |
|   |             |                            |                                                                                               |                                |                              | 9                                                                                                   |
| -13.5   | 15'         |                            | SM - Gray silty fine sand<br>with clayey silt layers                                          | 3                              |                              | 5                                                                                                   |
|   |             |                            |                                                                                               |                                |                              | 4                                                                                                   |
|   |             |                            |                                                                                               |                                |                              | 5                                                                                                   |
| -17.5   | 20'         |                            | MH - Gray fat clayey silt                                                                     | 4                              |                              | 4                                                                                                   |
|   |             |                            |                                                                                               |                                |                              | 3                                                                                                   |
|   |             |                            |                                                                                               |                                |                              | 3                                                                                                   |
|   |             |                            |                                                                                               |                                |                              | 4                                                                                                   |
|   |             |                            |                                                                                               |                                |                              | 6                                                                                                   |
| -25.5   | 25'         |                            | CH - Gray fat stiff clay                                                                      | 5                              |                              | 7                                                                                                   |
|   |             |                            |                                                                                               |                                |                              | 8                                                                                                   |
|   |             |                            |                                                                                               |                                |                              | 7                                                                                                   |
| -30.0   | 30'         |                            | Continued on sheet 2                                                                          |                                |                              | 7                                                                                                   |
|   |             |                            | NOTE: Soils field classified<br>in accordance with the Unified<br>Soil Classification System. |                                |                              |   |
|   |             |                            |                                                                                               |                                |                              | BLOWS PER FOOT:<br>Number required to drive<br>1 3/8" ID splitspoon w/<br>140 lb hammer falling 30" |

| DRILLING LOG (Cont Sheet)  |              | SIGN TOP OF HOLE             |                                                   | Hole No.                     |                                | SH-37                                                                                     |         |
|----------------------------|--------------|------------------------------|---------------------------------------------------|------------------------------|--------------------------------|-------------------------------------------------------------------------------------------|---------|
| PROJECT<br>Savannah Harbor |              | INSTALLATION<br>Savannah, GA |                                                   | SHEET<br>OF 2 SHEETS         |                                | 2                                                                                         |         |
| ELEVATION<br>a             | DEPTH<br>30' | LEGEND<br>c                  | CLASSIFICATION OF MATERIALS<br>(Description)<br>d | % CORE<br>RECOV-<br>ERY<br>e | BOX OR<br>SAMPLE<br>NO.<br>JAR | REMARKS<br>(Drilling time, water loss, depth of<br>weathering, etc., if significant)<br>g |         |
| -31.5                      |              |                              | CH - Gray fat stiff clay                          |                              |                                |                                                                                           | BLOWS   |
|                            |              |                              | SM - Greenish gray fine<br>silty sand             |                              | 6                              |                                                                                           | 11      |
| -34.5                      | 35'          |                              | SP - Light tan poorly graded<br>sand              |                              | 7                              |                                                                                           | 30      |
|                            |              |                              |                                                   |                              |                                |                                                                                           | 39      |
|                            |              |                              |                                                   |                              |                                |                                                                                           | 40      |
|                            |              |                              |                                                   |                              |                                |                                                                                           | 50      |
| -41.5                      | 40'          |                              | SM - Green fine cemented<br>silty sand, very hard |                              |                                |                                                                                           | 54      |
|                            |              |                              |                                                   |                              | 8                              |                                                                                           | 51      |
|                            |              |                              |                                                   |                              |                                |                                                                                           | 63      |
|                            |              |                              |                                                   |                              |                                |                                                                                           | 100/0.9 |
|                            |              |                              |                                                   |                              |                                |                                                                                           | 97      |
|                            |              |                              |                                                   |                              |                                |                                                                                           | 80      |
|                            |              |                              |                                                   |                              |                                |                                                                                           | 100/0.8 |
|                            |              |                              |                                                   |                              |                                |                                                                                           | 81      |
|                            |              |                              |                                                   |                              |                                |                                                                                           | 79      |
| -55.5                      | 55'          |                              |                                                   |                              |                                |                                                                                           | 68      |
|                            |              |                              | Bottom of hole -55.5' MLW                         |                              |                                |                                                                                           | 71      |

| DRILLING LOG   |       |        |                                               | DIVISION                  |                         | INSTALLATION                                                                                        |  | Hole No. SH-39                               |  |
|---|-------|--------|-----------------------------------------------|---------------------------|-------------------------|---|--|----------------------------------------------|--|
| 1. PROJECT<br>Savannah Harbor                                                                                                |       |        |                                               | South Atlantic            |                         | Savannah, GA                                                                                        |  | SHEET 1<br>OF 2 SHEETS                       |  |
| 2. LOCATION (Coordinates or Station)<br>Sta 62+000N R= "23" (X-846495 Y-758660)                                              |       |        |                                               |                           |                         | 10. SIZE AND TYPE OF BIT 1 3/8" ID splitspoon                                                       |  |                                              |  |
| 3. DRILLING AGENCY<br>Savannah District                                                                                      |       |        |                                               |                           |                         | 11. DAYUM FOR ELEVATION SHOWN (TBM or MSL)<br>MLW                                                   |  |                                              |  |
| 4. HOLE NO. (As shown on drawing title and file number)<br>SH-39                                                             |       |        |                                               |                           |                         | 12. MANUFACTURER'S DESIGNATION OF DRILL<br>Sprague and Henwood                                      |  |                                              |  |
| 5. NAME OF DRILLER<br>Perry Rountree                                                                                         |       |        |                                               |                           |                         | 13. TOTAL NO. OF OVER-BURDEN SAMPLES TAKEN                                                          |  | DISTURBED<br>8<br>UNDISTURBED<br>0           |  |
| 6. DIRECTION OF HOLE<br><input checked="" type="checkbox"/> VERTICAL <input type="checkbox"/> INCLINED _____ DEG. FROM VERT. |       |        |                                               |                           |                         | 14. TOTAL NUMBER CORE BOXES                                                                         |  |                                              |  |
| 7. THICKNESS OF OVERBURDEN<br>55.0'                                                                                          |       |        |                                               |                           |                         | 15. ELEVATION GROUND WATER                                                                          |  |                                              |  |
| 8. DEPTH DRILLED INTO ROCK<br>0.0'                                                                                           |       |        |                                               |                           |                         | 16. DATE HOLE                                                                                       |  | STARTED<br>5 Nov 77<br>COMPLETED<br>5 Nov 77 |  |
| 9. TOTAL DEPTH OF HOLE<br>-55.5' MLW                                                                                         |       |        |                                               |                           |                         | 17. ELEVATION TOP OF HOLE<br>0.0 MLW                                                                |  |                                              |  |
|   |       |        |                                               |                           |                         | 18. TOTAL CORE RECOVERY FOR BORING<br>%                                                             |  |                                              |  |
|   |       |        |                                               |                           |                         | 19. SIGNATURE OF INSPECTOR<br>CHARLES D. GRIFFIN                                                    |  |                                              |  |
| ELEVATION   | DEPTH | LEGEND | CLASSIFICATION OF MATERIALS<br>(Description)  | % CORE<br>RECOVER-<br>ERY | BOX OR<br>SAMPLE<br>NO. | REMARKS<br>(Drilling time, water loss, depth of<br>weathering, etc., if significant)                |  |                                              |  |
| 0.0 MLW   | 0.0   | c      |                                               |                           |                         |   |  |                                              |  |
|   | 5.1   |        | Water                                         |                           |                         |   |  |                                              |  |
|   |       |        | Bottom of river -5.5'                         |                           | JAR                     | BLOWS                                                                                               |  |                                              |  |
| -5.5   |       |        | SM - Greenish gray and tan<br>silty fine sand |                           | 1                       | 12                                                                                                  |  |                                              |  |
|   |       |        |                                               |                           |                         | 14                                                                                                  |  |                                              |  |
| -9.5   | 10'   |        | MH - Gray fat clayey silt<br>with sand layers |                           | 2                       | 12                                                                                                  |  |                                              |  |
|   |       |        |                                               |                           |                         | 11                                                                                                  |  |                                              |  |
|   |       |        |                                               |                           |                         | 10                                                                                                  |  |                                              |  |
| -13.5   | 15'   |        | SM - Gray fine and medium<br>silty sand       |                           | 3                       | 11                                                                                                  |  |                                              |  |
|   |       |        |                                               |                           |                         | 12                                                                                                  |  |                                              |  |
|   |       |        | With some soft silt                           |                           |                         | 24                                                                                                  |  |                                              |  |
|   |       |        |                                               |                           |                         | 21                                                                                                  |  |                                              |  |
|   | 20'   |        | Gray and tan fine and<br>medium sand          |                           | 4                       | 31                                                                                                  |  |                                              |  |
|   |       |        |                                               |                           |                         | 36                                                                                                  |  |                                              |  |
|   |       |        |                                               |                           |                         | 35                                                                                                  |  |                                              |  |
|   | 25'   |        |                                               |                           |                         | 36                                                                                                  |  |                                              |  |
|   |       |        | Greenish gray and tan                         |                           |                         | 34                                                                                                  |  |                                              |  |
|   |       |        |                                               |                           |                         | 39                                                                                                  |  |                                              |  |
| -30.0   | 30'   |        | Continued on sheet 2                          |                           |                         | 36                                                                                                  |  |                                              |  |
| NOTE: Soils field classified<br>in accordance with the Unified<br>Soil Classification System.                                |       |        |                                               |                           |                         | BLOWS PER FOOT:<br>Number required to drive<br>1 3/8" ID splitspoon w/<br>140 lb hammer falling 30" |  |                                              |  |

| BILLING LOG (Cont Sheet) |       | LOCATION TOP OF HOLE |                                              | Hole No.                |                                |                                                                                      |
|--------------------------|-------|----------------------|----------------------------------------------|-------------------------|--------------------------------|--------------------------------------------------------------------------------------|
| PROJECT                  |       | INSTALLATION         |                                              | SHEET 2                 |                                |                                                                                      |
| Savannah Harbor          |       | Savannah, GA         |                                              | OF 3 SHEETS             |                                |                                                                                      |
| LEVATION                 | DEPTH | LEGEND               | CLASSIFICATION OF MATERIALS<br>(Description) | % CORE<br>RECOV.<br>ERY | BOX OR<br>SAMPLE<br>NO.<br>JAR | REMARKS<br>(Drilling time, water loss, depth of<br>weathering, etc., if significant) |
| 30.0                     | 30'   | c                    | d                                            | e                       | f                              | g                                                                                    |
|                          |       |                      |                                              |                         |                                | BLOWS                                                                                |
|                          |       |                      | SP-Tan poorly graded sand                    |                         |                                | 34                                                                                   |
|                          |       |                      |                                              |                         | 5                              | 40                                                                                   |
|                          |       |                      |                                              |                         |                                | 28                                                                                   |
|                          | 35'   |                      |                                              |                         |                                | 29                                                                                   |
|                          |       |                      |                                              |                         |                                | 21                                                                                   |
|                          |       |                      |                                              |                         |                                | 38                                                                                   |
|                          | 40'   |                      | With some gravel                             |                         |                                | 51                                                                                   |
| -41.5                    |       |                      |                                              |                         |                                | 60                                                                                   |
|                          |       |                      | SM - Dark green fine cemented<br>silty sand  |                         | 6                              | 87                                                                                   |
|                          | 45'   |                      |                                              |                         |                                | 90                                                                                   |
|                          |       |                      |                                              |                         |                                | 100/0.9                                                                              |
|                          |       |                      |                                              |                         |                                | 00                                                                                   |
|                          | 50'   |                      |                                              |                         | 7                              | 75                                                                                   |
|                          |       |                      |                                              |                         |                                | 80                                                                                   |
|                          |       |                      |                                              |                         | ..                             | 82                                                                                   |
| -55.0                    | 55'   |                      | Bottom of hole -55.0' MLW                    |                         | 8                              | 79                                                                                   |

| DRILLING LOG   |       | DIVISION<br>South Atlantic |                                              | INSTALLATION<br>Savannah, GA                                                                  |                         | Hole No. SH-40<br>SHEET 1<br>OF 2 SHEETS                                             |  |
|---|-------|----------------------------|----------------------------------------------|-----------------------------------------------------------------------------------------------|-------------------------|--------------------------------------------------------------------------------------|--|
| 1. PROJECT<br>Savannah Harbor                                                                                                |       |                            |                                              | 10. SIZE AND TYPE OF BIT<br>1 3/8" ID splitspoon                                              |                         |                                                                                      |  |
| 2. LOCATION (Coordinates or Station)<br>Sta 61+000N, R= "22" (X-847350 Y-758840)                                             |       |                            |                                              | 11. DATUM FOR ELEVATION SHOWN (FSM or MLLW)<br>MLW                                            |                         |                                                                                      |  |
| 3. DRILLING AGENCY<br>Savannah District                                                                                      |       |                            |                                              | 12. MANUFACTURER'S DESIGNATION OF DRILL<br>CME 75                                             |                         |                                                                                      |  |
| 4. HOLE NO. (As shown on drawing title and file number)<br>SH-40                                                             |       |                            |                                              | 13. TOTAL NO. OF OVER-<br>BURDEN SAMPLES TAKEN<br>DISTURBED 7 UNDISTURBED 0                   |                         |                                                                                      |  |
| 5. NAME OF DRILLER<br>Perry Rountree                                                                                         |       |                            |                                              | 14. TOTAL NUMBER CORE BOXES                                                                   |                         |                                                                                      |  |
| 6. DIRECTION OF HOLE<br><input checked="" type="checkbox"/> VERTICAL <input type="checkbox"/> INCLINED _____ DEG. FROM VERT. |       |                            |                                              | 15. ELEVATION GROUND WATER                                                                    |                         |                                                                                      |  |
| 7. THICKNESS OF OVERBURDEN<br>56.0'                                                                                          |       |                            |                                              | 16. DATE HOLE<br>STARTED 6 Nov 77 COMPLETED 6 Nov 77                                          |                         |                                                                                      |  |
| 8. DEPTH DRILLED INTO ROCK<br>0.0'                                                                                           |       |                            |                                              | 17. ELEVATION TOP OF HOLE<br>0.0 MLW                                                          |                         |                                                                                      |  |
| 9. TOTAL DEPTH OF HOLE<br>-56.0' MLW                                                                                         |       |                            |                                              | 18. TOTAL CORE RECOVERY FOR BORING                                                            |                         |                                                                                      |  |
|   |       |                            |                                              | 19. SIGNATURE OF INSPECTOR<br>CHARLES D. GRIFFIN                                              |                         |                                                                                      |  |
| ELEVATION   | DEPTH | LEGEND                     | CLASSIFICATION OF MATERIALS<br>(Description) | % CORE<br>RECOVER-<br>ERY                                                                     | BOX OR<br>SAMPLE<br>NO. | REMARKS<br>(Drilling time, water loss, depth of<br>weathering, etc., if significant) |  |
| 0.0 MLW   | 0'    | c                          | d                                            | e                                                                                             | f                       | g                                                                                    |  |
|   | 5'    |                            |                                              |                                                                                               |                         |                                                                                      |  |
|   | 10'   |                            |                                              |                                                                                               |                         |                                                                                      |  |
| -14.0   | 15'   |                            | Bottom of river -14.0'                       |                                                                                               | JAR                     | BLOWS                                                                                |  |
|   |       |                            | OH - Gray soft organic clayey silt           |                                                                                               | 1                       | 1                                                                                    |  |
|   |       |                            |                                              |                                                                                               |                         | 1                                                                                    |  |
|   |       |                            |                                              |                                                                                               |                         | 0                                                                                    |  |
| -20.5   | 20'   |                            | SM - Gray and tan silty fine and medium sand |                                                                                               | 2                       | 1                                                                                    |  |
|   |       |                            |                                              |                                                                                               | 3                       | 3                                                                                    |  |
|   |       |                            |                                              |                                                                                               |                         | 10                                                                                   |  |
|   | 25'   |                            |                                              |                                                                                               |                         | 14                                                                                   |  |
|   |       |                            |                                              |                                                                                               |                         | 25                                                                                   |  |
| -28.0   |       |                            | SP - Tan poorly graded sand                  |                                                                                               |                         | 30                                                                                   |  |
| -30.0   | 30'   |                            | Continued on sheet 2                         |                                                                                               | 4                       | 46                                                                                   |  |
| NOTE: Soils field classified in accordance with the Unified Soil Classification System.                                      |       |                            |                                              | BLOWS PER FOOT:<br>Number required to drive 1 3/8" ID splitspoon w/ 140 lb hammer falling 30" |                         |                                                                                      |  |



| DRILLING LOG (Cont Sheet) |       | LOCATION TOP OF HOLE |                                              | Hole No. SH-40          |                                |                                                                                      |
|---------------------------|-------|----------------------|----------------------------------------------|-------------------------|--------------------------------|--------------------------------------------------------------------------------------|
| PROJECT                   |       | INSTALLATION         |                                              | SHEET 2 OF 2 SHEETS     |                                |                                                                                      |
| Savannah Harbor           |       | Savannah, GA         |                                              |                         |                                |                                                                                      |
| ELEVATION                 | DEPTH | LEGEND               | CLASSIFICATION OF MATERIALS<br>(Description) | % CORE<br>RECOV.<br>ERY | BOX OR<br>SAMPLE<br>NO.<br>JAR | REMARKS<br>(Drilling time, water loss, depth of<br>weathering, etc., if significant) |
| a                         | 30'   | c                    | d                                            | e                       |                                | g                                                                                    |
|                           |       |                      | SP - Tan poorly graded sand                  |                         | 5                              | BLOWS                                                                                |
|                           |       |                      |                                              |                         |                                | 54                                                                                   |
|                           |       |                      |                                              |                         |                                | 49                                                                                   |
|                           |       |                      |                                              |                         |                                | 51                                                                                   |
|                           | 35'   |                      |                                              |                         |                                | 54                                                                                   |
|                           |       |                      |                                              |                         |                                | 31                                                                                   |
|                           |       |                      |                                              |                         |                                | 29                                                                                   |
|                           | 40'   |                      |                                              |                         |                                | 33                                                                                   |
| -41.0                     |       |                      |                                              |                         |                                | 58                                                                                   |
|                           |       |                      | SM - Green fine cemented<br>silty sand       |                         | 6                              | 78                                                                                   |
|                           | 45'   |                      |                                              |                         |                                | 89                                                                                   |
|                           |       |                      |                                              |                         |                                | 98                                                                                   |
|                           |       |                      |                                              |                         |                                | 9                                                                                    |
|                           |       |                      |                                              |                         |                                | 100/0.5                                                                              |
|                           | 50'   |                      |                                              |                         | 7                              | 93                                                                                   |
|                           |       |                      |                                              |                         |                                | 100/0.6                                                                              |
|                           |       |                      |                                              |                         |                                | 92                                                                                   |
|                           | 55'   |                      |                                              |                         |                                | 85                                                                                   |
| -56.0                     |       |                      | Bottom of hole -56.0 MLW                     |                         |                                | 91                                                                                   |

| DRILLING LOG   |             | DIVISION<br>South Atlantic |                                                                                         | INSTALLATION<br>Savannah, GA                                                                        |                              | Hole No. SH-41<br>SHEET 1<br>OF 2 SHEETS                                                  |       |
|---|-------------|----------------------------|-----------------------------------------------------------------------------------------|---|------------------------------|-------------------------------------------------------------------------------------------|-------|
| 1. PROJECT<br>Savannah Harbor                                                                                                |             |                            |                                                                                         | 10. SIZE AND TYPE OF BIT 3/8" ID splitspoon                                                         |                              |                                                                                           |       |
| 2. LOCATION (Coordinates or Station)<br>Sta 54+00GW, R = "24"                                                                |             |                            |                                                                                         | 11. DATUM FOR ELEVATION INCH (TBM or BBL)<br>MLW                                                    |                              |                                                                                           |       |
| 3. DRILLING AGENCY<br>Savannah District                                                                                      |             |                            |                                                                                         | 12. MANUFACTURER'S DESIGNATION OF DRILL<br>CME 75                                                   |                              |                                                                                           |       |
| 4. HOLE NO. (As shown on drawing title and file number)<br>SH-41                                                             |             |                            |                                                                                         | 13. TOTAL NO. OF OVERBURDEN SAMPLES TAKEN                                                           |                              | DISTURBED<br>7                                                                            |       |
| 5. NAME OF DRILLER<br>A. L. Padgett                                                                                          |             |                            |                                                                                         | 14. TOTAL NUMBER CORE BOXES                                                                         |                              | UNDISTURBED<br>0                                                                          |       |
| 6. DIRECTION OF HOLE<br><input checked="" type="checkbox"/> VERTICAL <input type="checkbox"/> INCLINED _____ DEG. FROM VERT. |             |                            |                                                                                         | 15. ELEVATION GROUND WATER                                                                          |                              |                                                                                           |       |
| 7. THICKNESS OF OVERBURDEN<br>55.0'                                                                                          |             |                            |                                                                                         | 16. DATE HOLE STARTED<br>29 Nov 77                                                                  |                              |                                                                                           |       |
| 8. DEPTH DRILLED INTO ROCK<br>0.0'                                                                                           |             |                            |                                                                                         | 17. ELEVATION TOP OF HOLE<br>0.0 MLW                                                                |                              |                                                                                           |       |
| 9. TOTAL DEPTH OF HOLE<br>-55.0' MLW                                                                                         |             |                            |                                                                                         | 18. TOTAL CORE RECOVERY FOR BORING<br>1                                                             |                              |                                                                                           |       |
|   |             |                            |                                                                                         | 19. SIGNATURE OF INSPECTOR<br>CHARLES D. GRIFFIN                                                    |                              |                                                                                           |       |
| ELEVATION<br>0.0 MLW   | DEPTH<br>0' | LEGEND<br>c                | CLASSIFICATION OF MATERIALS<br>(Description)<br>d                                       | % CORE<br>RECOVERY<br>e                                                                             | BOX OR<br>SAMPLE<br>NO.<br>f | REMARKS<br>(Drilling time, water loss, depth of<br>weathering, etc., if significant)<br>g |       |
|   | 5'          |                            | Water                                                                                   |   |                              |                                                                                           |       |
|   | 10'         |                            |                                                                                         |   |                              |                                                                                           |       |
|   | 15'         |                            |                                                                                         |   |                              |                                                                                           |       |
| -19.0   | 20'         |                            | Bottom of river -19.0'                                                                  |   | JAR                          |                                                                                           | BLOWS |
|   |             |                            | OH - Gray soft fat clayey organic silt                                                  |   | 1                            |                                                                                           | 0     |
| -21.5   |             |                            | SM - Greenish gray silty fine sand interbedded with soft silt layers                    |   | 2                            |                                                                                           | 4     |
|   | 25'         |                            |                                                                                         |   |                              |                                                                                           | 7     |
| -26.0   |             |                            | SP - Gray poorly graded sand                                                            |   |                              |                                                                                           | 21    |
|   |             |                            |                                                                                         |   |                              |                                                                                           | 36    |
|   | 30'         |                            | Continued on sheet 2                                                                    |   | 3                            |                                                                                           | 30    |
| -30.0   |             |                            | NOTE: Soils field classified in accordance with the Unified Soil Classification System. |   |                              |                                                                                           | 41    |
|   |             |                            |                                                                                         | BLOWS PER FOOT:<br>Number required to drive<br>1 3/8" ID splitspoon w/<br>140 lb hammer falline 30" |                              |                                                                                           |       |

| DRILLING LOG (Cont Sheet) |              | 0.0 MLW                   |                                                                | Hole No. SH-41               |                                |                                                                                           |       |
|---------------------------|--------------|---------------------------|----------------------------------------------------------------|------------------------------|--------------------------------|-------------------------------------------------------------------------------------------|-------|
| PROJECT Savannah Harbor   |              | INSTALLATION Savannah, GA |                                                                | SHEET 2 OF 2 SHEETS          |                                |                                                                                           |       |
| ELEVATION<br>a            | DEPTH<br>30' | LEGEND<br>c               | CLASSIFICATION OF MATERIALS<br>(Description)<br>d              | % CORE<br>RECOV-<br>ERY<br>e | BOX OR<br>SAMPLE<br>NO.<br>JAR | REMARKS<br>(Drilling time, water loss, depth of<br>weathering, etc., if significant)<br>f | BLOWS |
| -34.5                     | 35'          |                           | SP - Gray poorly graded sand                                   |                              |                                |                                                                                           | 56    |
|                           |              |                           | With some large size gravel                                    |                              |                                |                                                                                           | 39    |
|                           |              |                           | SM - Dark green very fine<br>cemented silty sand, very<br>hard |                              | 4                              | 100/0.6                                                                                   |       |
|                           |              |                           |                                                                |                              |                                | 100                                                                                       |       |
| -40.5                     | 40'          |                           | SM - Dark green very fine<br>cemented silty sand, very<br>hard |                              | 5                              | 100/0.7                                                                                   |       |
|                           |              |                           |                                                                |                              |                                | 94                                                                                        |       |
|                           |              |                           |                                                                |                              |                                | 99                                                                                        |       |
|                           |              |                           |                                                                |                              |                                | 90                                                                                        |       |
| -45.5                     | 45'          |                           | SM - Dark green very fine<br>cemented silty sand, very<br>hard |                              | 6                              | 100/0.4                                                                                   |       |
|                           |              |                           |                                                                |                              |                                | 94                                                                                        |       |
|                           |              |                           |                                                                |                              |                                | 82                                                                                        |       |
|                           |              |                           |                                                                |                              |                                | 88                                                                                        |       |
| -50.5                     | 50'          |                           | MH - Dark green hard fine<br>sandy and clayey silt             |                              | 7                              |                                                                                           | 83    |
| -55.0                     | 55'          |                           | Bottom of hole -55.0'                                          |                              |                                |                                                                                           |       |

| DRILLING LOG                            |             | DIVISION<br>South Atlantic                                                                                                   |                                                                                               | INSTALLATION<br>Savannah, GA                       |                              | Hole No. SH-42                                                                                      |       |
|-----------------------------------------|-------------|---|-----------------------------------------------------------------------------------------------|----------------------------------------------------|------------------------------|---|-------|
| 1. PROJECT<br>Savannah Harbor           |             | 2. LOCATION (Coordinates or Station)<br>Sta 53+000W, R= "21"                                                                 |                                                                                               | 10. SIZE AND TYPE OF BIT 1 3/8" ID splitspoon      |                              | SHEET 1<br>OF 2 SHEETS                                                                              |       |
| 3. DRILLING AGENCY<br>Savannah District |             | 4. HOLE NO. (As shown on drawing title and file number)<br>SH-42                                                             |                                                                                               | 11. DAY/IN FOR ELEVATION SHOWN (FSM or SPM)<br>MLW |                              | 12. MANUFACTURER'S DESIGNATION OF DRILL<br>CME 75                                                   |       |
| 5. NAME OF DRILLER<br>Perry Rountree    |             | 6. DIRECTION OF HOLE<br><input checked="" type="checkbox"/> VERTICAL <input type="checkbox"/> INCLINED _____ DEG. FROM VERT. |                                                                                               | 13. TOTAL NO. OF OVER-<br>BURDEN SAMPLES TAKEN     |                              | 14. TOTAL NUMBER CORE BOXES                                                                         |       |
| 7. THICKNESS OF OVERBURDEN<br>56.0'     |             | 8. DEPTH DRILLED INTO ROCK<br>0.0'                                                                                           |                                                                                               | 15. ELEVATION GROUND WATER                         |                              | 16. DATE HOLE<br>STARTED 30 Nov 77 COMPLETED 30 Nov 77                                              |       |
| 9. TOTAL DEPTH OF HOLE<br>-56.0' MLW    |             | 17. ELEVATION TOP OF HOLE<br>0.0' MLW                                                                                        |                                                                                               | 18. TOTAL CORE RECOVERY FOR BORING                 |                              | 19. SIGNATURE OF INSPECTOR<br>CHARLES D. GRIFFIN                                                    |       |
| ELEVATION<br>0.0.                       | DEPTH<br>0' | LEGEND<br>c   | CLASSIFICATION OF MATERIALS<br>(Description)<br>d                                             | SCORE<br>RECOVERY<br>e                             | BOX OR<br>SAMPLE<br>NO.<br>f | REMARKS<br>(Drilling time, water loss, depth of<br>weathering, etc., if significant)<br>g           |       |
|                                         | 5'          |   | Water                                                                                         |                                                    |                              |   |       |
|                                         | 10'         |   |                                                                                               |                                                    |                              |   |       |
|                                         | 15'         |   |                                                                                               |                                                    |                              |   |       |
|                                         | 20'         |   |                                                                                               |                                                    |                              |   |       |
| -21.5                                   | 21.5'       |   | Bottom of river -21.5'                                                                        |                                                    | TAR                          |   | BLOWS |
|                                         | 22.5'       |   | OH - Gray soft clayey<br>organic silt                                                         |                                                    | 1                            |   | 0     |
| -24.5                                   | 24.5'       |   | SP-SM - Gray fine poorly<br>graded and silty sand                                             |                                                    |                              |   | 3     |
|                                         | 25.5'       |   |                                                                                               |                                                    |                              |   | 6     |
|                                         | 26.5'       |   |                                                                                               |                                                    | 2                            |   | 19    |
| -30.0                                   | 30'         |   | Continued on sheet 2                                                                          |                                                    |                              |   |       |
|                                         |             |   | NOTE: Soils field classified<br>in accordance with the Unified<br>Soil Classification System. | B-35                                               |                              | BLOWS PER FOOT:<br>Number required to drive<br>1 3/8" ID splitspoon w/<br>140 lb hammer falling 30' |       |

| DRILLING LOG (Cont Sheet)  |            | LOCATION TOP OF HOLE                    |                                                    | Hole No.                        |                                |                                                                                         |
|----------------------------|------------|-----------------------------------------|----------------------------------------------------|---------------------------------|--------------------------------|-----------------------------------------------------------------------------------------|
| PROJECT<br>Savannah Harbor |            | 0.0 MLW<br>INSTALLATION<br>Savannah, GA |                                                    | SR-42<br>SHEET 2<br>OF 2 SHEETS |                                |                                                                                         |
| ELEVATION<br>a             | DEPTH<br>b | LEGEND<br>c                             | CLASSIFICATION OF MATERIALS<br>(Description)<br>d  | % CORE<br>RECOV-<br>ERY<br>e    | BOX OR<br>SAMPLE<br>NO.<br>JAR | REMARKS<br>(Drilling time, water loss, depth of<br>unboring, etc., if significant)<br>f |
|                            | 30'        |                                         |                                                    |                                 |                                | 27                                                                                      |
|                            |            |                                         | SP-SM - Gray fine poorly<br>graded and silty sand  |                                 | 3                              | 41                                                                                      |
|                            | 35'        |                                         |                                                    |                                 |                                | 30                                                                                      |
|                            |            |                                         |                                                    |                                 |                                | 21                                                                                      |
| -36.0                      |            |                                         | SM - Green fine cemented<br>silty sand, very hard  |                                 | 4                              | 63                                                                                      |
|                            | 40'        |                                         |                                                    |                                 |                                | 100                                                                                     |
|                            |            |                                         |                                                    |                                 |                                | 96                                                                                      |
|                            | 45'        |                                         |                                                    |                                 | 5                              | 100/0.9                                                                                 |
|                            |            |                                         |                                                    |                                 |                                | 100/0.7                                                                                 |
|                            |            |                                         |                                                    |                                 |                                | 99                                                                                      |
|                            |            |                                         |                                                    |                                 |                                | 100/0.4                                                                                 |
|                            |            |                                         |                                                    |                                 |                                | 100                                                                                     |
| -48.5                      | 50'        |                                         | MH - Dark green hard clayey<br>and fine sandy silt |                                 | 6                              | 93                                                                                      |
|                            |            |                                         |                                                    |                                 |                                | 90                                                                                      |
|                            |            |                                         |                                                    |                                 |                                | 87                                                                                      |
|                            |            |                                         |                                                    |                                 |                                | 91                                                                                      |
|                            | 55'        |                                         |                                                    |                                 |                                | 83                                                                                      |
| -56.0                      |            |                                         | Bottom of hole -56.0' MLW                          |                                 |                                | 80                                                                                      |

| DRILLING LOG   |             | Division<br>Sout. Atlantic |                                                                                           | INSTALLATION<br>Savannah, GA                                 |                              | Hole No. SH-76   |  | SHEET 1<br>OF 1 SHEETS |  |
|---|-------------|----------------------------|-------------------------------------------------------------------------------------------|--------------------------------------------------------------|------------------------------|---|--|------------------------|--|
| 1. PROJECT<br>Savannah Harbor Comprehensive Study                                                                            |             |                            |                                                                                           | 10. SIZE AND TYPE OF BIT 1 3/8" ID splitspoon, 4"            |                              |   |  |                        |  |
| 2. LOCATION (Coordinates or Station) X-841175, Y-757919<br>See Plans (off-set 19.0' down stream)                             |             |                            |                                                                                           | 11. DATUM FOR ELEVATION SHOWN (TBM or MSL) Fishtail          |                              |   |  |                        |  |
| 3. DRILLING AGENCY<br>Savannah District                                                                                      |             |                            |                                                                                           | 12. MANUFACTURER'S DESIGNATION OF DRILL<br>Sprague & Henwood |                              |   |  |                        |  |
| 4. HOLE NO. (As shown on drawing title and file number) SH-76                                                                |             |                            |                                                                                           | 13. TOTAL NO. OF OVER-<br>BURDEN SAMPLES TAKEN               |                              | DISTURBED   |  | UNDISTURBED            |  |
| 5. NAME OF DRILLER<br>T. Scott                                                                                               |             |                            |                                                                                           | 14. TOTAL NUMBER CORE BOXES                                  |                              |   |  |                        |  |
| 6. DIRECTION OF HOLE<br><input checked="" type="checkbox"/> VERTICAL <input type="checkbox"/> INCLINED _____ DEG. FROM VERT. |             |                            |                                                                                           | 15. ELEVATION GROUND WATER                                   |                              |   |  |                        |  |
| 7. THICKNESS OF OVERBURDEN 59.5' +                                                                                           |             |                            |                                                                                           | 16. DATE HOLE                                                |                              | STARTED   |  | COMPLETED              |  |
| 8. DEPTH DRILLED INTO ROCK 0.0'                                                                                              |             |                            |                                                                                           | 28 Sep 82                                                    |                              | 28 Sep 82   |  |                        |  |
| 9. TOTAL DEPTH OF HOLE 59.5'                                                                                                 |             |                            |                                                                                           | 17. ELEVATION TOP OF HOLE 0.0' MLW                           |                              |   |  |                        |  |
|   |             |                            |                                                                                           | 18. TOTAL CORE RECOVERY FOR BORING                           |                              |   |  |                        |  |
|   |             |                            |                                                                                           | 19. SIGNATURE OF INSPECTOR<br>J. Arthur, Geologist           |                              |   |  |                        |  |
| ELEVATION<br>MLW 0.0'   | DEPTH<br>0' | LEGEND<br>c                | CLASSIFICATION OF MATERIALS<br>(Description)<br>d                                         | % CORE<br>RECOVER-<br>ERY<br>e                               | BOX OR<br>SAMPLE<br>NO.<br>f | REMARKS<br>(Drilling time, water loss, depth of<br>weathering, etc., if significant)<br>g   |  |                        |  |
|   | 35          |                            | Water                                                                                     |                                                              |                              |   |  |                        |  |
|   |             |                            | Bottom of Harbor 36.8'                                                                    |                                                              | JAR                          | Note: Change of scale<br>at 35.0'   |  |                        |  |
| -36.8'   |             |                            | MH-Gray fat silt with some<br>fine to coarse sand.<br>(See Remarks)                       |                                                              | 1                            | Blows   |  |                        |  |
| -40.0'   | 40          |                            | SM-Gray fine to medium silty<br>sand with some mica                                       |                                                              | 2                            | Note: Weight of rods<br>drove splitspoon from<br>36.8' to 38.4' and to<br>40.0' with hammer.<br>Three foot drives<br>taken to retain<br>samples. Set casing<br>to 39.4'.<br>43.0' -46.0' poor<br>recovery. Reset casing<br>to 48.7'. |  |                        |  |
| -43.0'   |             |                            | SP-Light grayish tan coarse<br>poorly graded sand with<br>trace of fine gravel            |                                                              | 3                            | 10   |  |                        |  |
| -46.0   | 45          |                            | No Recovery                                                                               |                                                              |                              | 11   |  |                        |  |
|   |             |                            |                                                                                           |                                                              |                              | 12   |  |                        |  |
| -52.0'   | 50          |                            |                                                                                           |                                                              |                              | 14   |  |                        |  |
| -53.5'   |             |                            | SP-Tan coarse poorly graded<br>sand with trace of fine<br>gravel                          |                                                              | 4                            | 30   |  |                        |  |
|   |             |                            | SM-Green coarse silty<br>sand                                                             |                                                              | 5                            | 42   |  |                        |  |
|   | 55          |                            | Green fine silty sand with<br>some mica                                                   |                                                              | 6                            | 24   |  |                        |  |
|   |             |                            |                                                                                           |                                                              | 7                            | 74   |  |                        |  |
| -59.5'   | 60          |                            | Bottom of Boring 59.5'                                                                    |                                                              |                              | 23   |  |                        |  |
|   |             |                            | Note: Soils field classified<br>in accordance with Unified<br>Soil Classification System. |                                                              |                              | 25   |  |                        |  |
|   |             |                            |                                                                                           |                                                              |                              | 37   |  |                        |  |
|   |             |                            |                                                                                           |                                                              |                              | 37   |  |                        |  |
|   |             |                            |                                                                                           |                                                              |                              | 39   |  |                        |  |
|   |             |                            |                                                                                           |                                                              |                              | Blows Per Foot:<br>Number required to drive<br>1 3/8" ID splitspoon<br>w/140 lb. hammer falling<br>30".   |  |                        |  |

Note No. SH-11

| DRILLING LOG   |            | DIVISION<br>South Atlantic |   | INSTALLATION<br>Savannah, GA                                            |                              | SHEET<br>OF 2 SHEETS                                                                           |  |
|---|------------|----------------------------|---|-------------------------------------------------------------------------|------------------------------|------------------------------------------------------------------------------------------------|--|
| PROJECT<br>Savannah Harbor Comprehensive Study                                                                            |            |                            |   | 10. SIZE AND TYPE OF BIT 1 3/8" ID splitspoon 4'                        |                              |                                                                                                |  |
| LOCATION (Coordinate or Station) X-851751, Y-760687                                                                       |            |                            |   | 11. DATUM FOR ELEVATION SHOWN (FSM or MSL)<br>MLW Fishtail, 4x5 1/2 BBL |                              |                                                                                                |  |
| Plans (off-set 9.0' U/S, 7.0' toward chnl)                                                                                |            |                            |   | 12. MANUFACTURER'S DESIGNATION OF DRILL<br>Sprague & Henwood            |                              |                                                                                                |  |
| DRILLING AGENCY<br>Savannah District                                                                                      |            |                            |   | 13. TOTAL NO. OF OVER-<br>BURDEN SAMPLES TAKEN                          |                              |                                                                                                |  |
| HOLE NO. (As shown on drawing title<br>and file number) SH-77                                                             |            |                            |   | DISTURBED                                                               |                              | UNDISTURBED                                                                                    |  |
| NAME OF DRILLER<br>T. Scott                                                                                               |            |                            |   | 14. TOTAL NUMBER CORE BOXES                                             |                              |                                                                                                |  |
| DIRECTION OF HOLE<br><input checked="" type="checkbox"/> VERTICAL <input type="checkbox"/> INCLINED _____ DEG. FROM VERT. |            |                            |   | 15. ELEVATION GROUND WATER                                              |                              |                                                                                                |  |
| THICKNESS OF OVERBURDEN 60.0'+                                                                                            |            |                            |   | 16. DATE HOLE STARTED 29 Sep 82 COMPLETED 30 Sep 82                     |                              |                                                                                                |  |
| DEPTH DRILLED INTO ROCK 0.0'                                                                                              |            |                            |   | 17. ELEVATION TOP OF HOLE 0.0'                                          |                              |                                                                                                |  |
| TOTAL DEPTH OF HOLE 60.0'                                                                                                 |            |                            |   | 18. TOTAL CORE RECOVERY FOR BORING                                      |                              |                                                                                                |  |
|   |            |                            |   | 19. SIGNATURE OF INSPECTOR<br>J. Arthur, Geologist                      |                              |                                                                                                |  |
| ELEVATION<br>MLW   | DEPTH<br>b | LEGEND<br>c                | CLASSIFICATION OF MATERIALS<br>(Description)<br>d                                                                 | % CORE<br>RECOV-<br>ERY<br>e                                            | BOX OR<br>SAMPLE<br>NO.<br>f | REMARKS<br>(Drilling time, water loss, depth of<br>weathering, etc., if significant)<br>g      |  |
| -19.0'   | 20         |                            | Water<br>Bottom of Harbor: 19.0'                                                                                  |                                                                         | JAR                          | Note: Scale change at 20.0'. Blows                                                             |  |
|   | 25         |                            | MH-Grayish green fat silt with some fine to coarse sand.                                                          |                                                                         | 1                            | Note: 19.0' to 29.5' weight of hammer drove splitspoon.                                        |  |
|   | 30         |                            | SM-Grayish green medium to coarse silty sand with trace of fine gravel                                            |                                                                         | 2                            | 100/0.9'                                                                                       |  |
|   | 35         |                            | Green fine silty sand with some mica                                                                              |                                                                         | 3                            | Note: 37.5' to 38.0' and 39.1' to 39.5' /0.5' in inadvertently cleaned hole.                   |  |
|   | 40         |                            | With some thin sand lenses                                                                                        |                                                                         | 4                            | 100/0.5'                                                                                       |  |
|   | 45         |                            | No Recovery   |                                                                         | 5                            | 100/0.6'                                                                                       |  |
|   | 50         |                            | Continued on Sheet # 2<br>Note: Soils field classified in accordance with the Unified Soil Classification System. |                                                                         | 6                            | Pull 1 44.0' to 51.0'<br>Run 7.0' Rec 0.0'<br>C.L. 7.0'                                        |  |
|   |            |                            |   |                                                                         |                              | Blows Per Foot:<br>Number required to drive 1 3/8" ID splitspoon w/140 lb. hammer falling 30". |  |

| DRILLING LOG (Cont Sheet)           |       | ELEVATION TOP OF HOLE |                                                                     | Hole No. SR-77     |                         |                                                                                      |
|-------------------------------------|-------|-----------------------|---------------------------------------------------------------------|--------------------|-------------------------|--------------------------------------------------------------------------------------|
| PROJECT                             |       | INSTALLATION          |                                                                     | SHEET              |                         |                                                                                      |
| Savannah Harbor Comprehensive Study |       | Savannah, GA          |                                                                     | OF 2 SHEETS        |                         |                                                                                      |
| ELEVATION                           | DEPTH | LEGEND                | CLASSIFICATION OF MATERIALS<br>(Description)                        | % CORE<br>RECOVERY | BOX OR<br>SAMPLE<br>NO. | REMARKS<br>(Drilling time, water loss, depth of<br>weathering, etc., if significant) |
| a                                   | b     | c                     | d                                                                   | e                  | f                       | g                                                                                    |
| -51.0'                              |       |                       | No Recovery (Continued)                                             |                    |                         | Pull 1 (Continued)                                                                   |
|                                     |       |                       | SM-Green fine silty sand<br>with some mica and thin sand<br>lenses. |                    | 7                       | 60                                                                                   |
|                                     |       |                       |                                                                     |                    |                         | 56                                                                                   |
|                                     |       |                       |                                                                     |                    | 8                       | 100/0.8                                                                              |
|                                     |       |                       |                                                                     |                    |                         | 59                                                                                   |
|                                     |       |                       |                                                                     |                    |                         | 40                                                                                   |
| -60.0'                              |       |                       |                                                                     |                    | 9                       | 37                                                                                   |
|                                     |       |                       | Bottom of Hole: 60.0'                                               |                    |                         |                                                                                      |



Hole No. SH-154

| DRILLING LOG   |       | DIVISION SOUTH ATLANTIC |                                                                        | INSTALLATION SAVANNAH, GA.                                                                        |                   | SHEET 1 OF 2 SHEETS                                                                        |       |
|---|-------|-------------------------|------------------------------------------------------------------------|---------------------------------------------------------------------------------------------------|-------------------|--------------------------------------------------------------------------------------------|-------|
| 1. PROJECT<br>SAVANNAH HARBOR DEEPENING                                                                                      |       |                         |                                                                        | 10. SIZE AND TYPE OF BIT 1 3/4" split spoon, 5/8" fishtail, 5/8" roller rock bit                  |                   |                                                                                            |       |
| 2. LOCATION (Coordinates or Station)<br>X=850000 Y=759179 GA. EAST                                                           |       |                         |                                                                        | 11. DATUM FOR ELEVATION SHOWN (TBM or MSL)<br>MLW                                                 |                   |                                                                                            |       |
| 3. DRILLING AGENCY<br>SAVANNAH DISTRICT                                                                                      |       |                         |                                                                        | 12. MANUFACTURER'S DESIGNATION OF DRILL<br>Falling 314                                            |                   |                                                                                            |       |
| 4. HOLE NO. (As shown on drawing title and file number)<br>SH-154                                                            |       |                         |                                                                        | 13. TOTAL NO. OF OVER-BURDEN SAMPLES TAKEN : 11 : 0 : 0                                           |                   |                                                                                            |       |
| 5. NAME OF DRILLER<br>DAVID JUSTISS                                                                                          |       |                         |                                                                        | 14. TOTAL NUMBER CORE BOXES 0                                                                     |                   |                                                                                            |       |
| 6. DIRECTION OF HOLE<br><input checked="" type="checkbox"/> VERTICAL <input type="checkbox"/> INCLINED _____ DEG. FROM VERT. |       |                         |                                                                        | 15. ELEVATION GROUND WATER N/A                                                                    |                   |                                                                                            |       |
| 7. THICKNESS OF OVERBURDEN 61.0' (Water 23.5')                                                                               |       |                         |                                                                        | 16. DATE HOLE : STARTED 4 DEC 91 : COMPLETED 4 DEC 91                                             |                   |                                                                                            |       |
| 8. DEPTH DRILLED INTO ROCK 0.0'                                                                                              |       |                         |                                                                        | 17. ELEVATION TOP OF HOLE 0.0'                                                                    |                   |                                                                                            |       |
| 9. TOTAL DEPTH OF HOLE 61.0'                                                                                                 |       |                         |                                                                        | 18. TOTAL CORE RECOVERY FOR BORING N/A                                                            |                   |                                                                                            |       |
|   |       |                         |                                                                        | 19. SIGNATURE OF INSPECTOR<br>JAMES ARTHUR, P.G.                                                  |                   |                                                                                            |       |
| ELEVATION   | DEPTH | LEGEND                  | CLASSIFICATION OF MATERIALS (Description)                              | % CORE RECOVERY                                                                                   | BOX OR SAMPLE NO. | REMARKS (Drilling time, water loss, depth of weathering, etc., if significant)             | BLOWS |
| 0.0   | 0     |                         |                                                                        |                                                                                                   | VAR               |                                                                                            |       |
|   | 20    |                         | Water                                                                  |                                                                                                   |                   | Scale change at 20.0'. Set 6" diameter casing by own weight to 27.1'.                      |       |
| -23.5'   |       |                         | Bottom of Harbor 23.5'                                                 |                                                                                                   |                   |                                                                                            |       |
|   | 25    |                         | (SM) Gray, medium to coarse silty SAND.<br>Some fine to coarse gravel. |                                                                                                   | 1                 | Used 5/8" roller rock bit from 23.0' to 28.0'. Began using Florigel drilling mud at 26.5'. | 28    |
| -26.5'   |       |                         | Trace of fine gravel & clay.                                           |                                                                                                   | 2                 | 46.0" reset casing to 37.9'.                                                               | 46    |
| -28.0'   |       |                         | (SC) Gray, fine to medium, clayey SAND.<br>Trace of fine gravel.       |                                                                                                   | 3                 |                                                                                            | 11    |
|   | 30    |                         | Thick layers of fat clay from 31.0' to 31.7'.                          |                                                                                                   |                   |                                                                                            | 3     |
| -31.0'   |       |                         | (SM) Gray, medium to coarse silty SAND.<br>Trace of clay.              |                                                                                                   | 4                 |                                                                                            | 6     |
| -32.5'   |       |                         | (SP) Grayish-tan, coarse, poorly graded SAND.<br>Trace of silt.        |                                                                                                   | 5                 |                                                                                            | 9     |
|   | 35    |                         | Medium to coarse sand, trace of fine gravel.                           |                                                                                                   |                   |                                                                                            | 25    |
| -35.5'   |       |                         | No gravel.                                                             |                                                                                                   | 6                 |                                                                                            | 33    |
|   | 40    |                         | (CL) Olive-gray, silty lean CLAY, some fine sand.                      |                                                                                                   | 7                 |                                                                                            | 31    |
| -38.5'   |       |                         | Trace of fine sand                                                     |                                                                                                   |                   |                                                                                            | 24    |
| -43.0'   |       |                         |                                                                        |                                                                                                   |                   |                                                                                            | 28    |
|   | 45    |                         |                                                                        |                                                                                                   |                   |                                                                                            | 20    |
| -46.0'   |       |                         |                                                                        |                                                                                                   |                   |                                                                                            | 34    |
| -47.5'   |       |                         |                                                                        |                                                                                                   |                   |                                                                                            | 36    |
| -50.0'   |       |                         |                                                                        |                                                                                                   |                   |                                                                                            | 33    |
|   | 50    |                         |                                                                        |                                                                                                   |                   |                                                                                            | 42    |
|   |       |                         | Continued on sheet #2                                                  |                                                                                                   |                   |                                                                                            | 24    |
|   |       |                         |                                                                        |                                                                                                   |                   |                                                                                            | 28    |
| NOTE: Soils visually field classified in accordance with the Unified Soil Classification                                     |       |                         |                                                                        | BLOWS PER FOOT:<br>Number required to drive 1 3/4" I.D. split spoon w/140 lb. hammer falling 30". |                   |                                                                                            |       |

| DRILLING LOG (Cont Sheet)            |                  |                                                                                   | ELEVATION TOP OF HOLE<br>0.0' MLW                         |                         | Hole No. SH-154                |                                                                                            |
|--------------------------------------|------------------|-----------------------------------------------------------------------------------|-----------------------------------------------------------|-------------------------|--------------------------------|--------------------------------------------------------------------------------------------|
| PROJECT<br>SAVANNAH HARBOR DEEPENING |                  |                                                                                   | INSTALLATION<br>SAVANNAH, GA.                             |                         | SHEET 2<br>OF 2 SHEETS         |                                                                                            |
| ELEVATION<br>-50.0'<br>a             | DEPTH<br>50<br>b | LEGEND<br>c                                                                       | CLASSIFICATION OF MATERIALS<br>(Describe)<br>d            | % CORE<br>RECOVERY<br>e | BOX OR<br>SAMPLE<br>NO.<br>J&R | REMARKS<br>(Drilling fluid, water loss, depth of<br>weathering, etc., if significant)<br>f |
| -50.5'                               |                  |  | (CL) Olive-grey, silty, lean CLAY. Trace of<br>fine sand. |                         | 8                              |                                                                                            |
| -53.5'                               |                  |                                                                                   | Dark olive-grey to grey.                                  |                         |                                |                                                                                            |
|                                      | 55               |                                                                                   | (CH) Dark olive-grey to grey, fat CLAY.<br>Trace of silt. |                         | 9                              |                                                                                            |
| -56.5'                               |                  |                                                                                   |                                                           |                         |                                |                                                                                            |
| -58.0'                               |                  |                                                                                   | Some silt.                                                |                         | 10                             |                                                                                            |
|                                      |                  |                                                                                   | Trace of fine sand.                                       |                         |                                |                                                                                            |
| -61.0'                               | 60               |                                                                                   |                                                           |                         | 11                             |                                                                                            |
|                                      |                  |                                                                                   | Bottom of Boring 61.0'                                    |                         |                                |                                                                                            |

Hole No. **SH-213**

| DRILLING LOG   |            | DIVISION<br>SOUTH ATLANTIC |                                                                                   | INSTALLATION<br>SAVANNAH, GA.                                                                                  |                              | SHEET 1<br>OF 1 SHEETS                                                                      |  |
|---|------------|----------------------------|-----------------------------------------------------------------------------------|---|------------------------------|---------------------------------------------------------------------------------------------|--|
| 1. PROJECT<br>SAVANNAH HARBOR DEEPENING                                                                                      |            |                            |                                                                                   | 10. SIZE AND TYPE OF BIT $1\frac{1}{2}$ " split spoon, $5\frac{1}{2}$ " fish tail                              |                              |                                                                                             |  |
| 2. LOCATION (Coordinates or Station)<br>X-840114 Y-758249 GA. EAST                                                           |            |                            |                                                                                   | 11. DATUM FOR ELEVATION SHOWN (TBM or NSU)<br>MLW                                                              |                              |                                                                                             |  |
| 3. DRILLING AGENCY<br>SAVANNAH DISTRICT                                                                                      |            |                            |                                                                                   | 12. MANUFACTURER'S DESIGNATION OF DRILL<br>FALLING 314                                                         |                              |                                                                                             |  |
| 4. HOLE NO. (As shown on drawing title and file number)<br>SH-213                                                            |            |                            |                                                                                   | 13. TOTAL NO. OF OVER-BURDEN SAMPLES TAKEN                                                                     |                              | DISTURBED<br>6<br>UNDISTURBED<br>0                                                          |  |
| 5. NAME OF DRILLER<br>DAVID JUSTISS                                                                                          |            |                            |                                                                                   | 14. TOTAL NUMBER CORE BOXES<br>0                                                                               |                              |                                                                                             |  |
| 6. DIRECTION OF HOLE<br><input checked="" type="checkbox"/> VERTICAL <input type="checkbox"/> INCLINED _____ DEG. FROM VERT. |            |                            |                                                                                   | 15. ELEVATION GROUND WATER<br>N/A                                                                              |                              |                                                                                             |  |
| 7. THICKNESS OF OVERBURDEN 62.3' (WATER 41.7')                                                                               |            |                            |                                                                                   | 16. DATE HOLE                                                                                                  |                              | STARTED<br>20 MAR 92<br>COMPLETED<br>20 MAR 92                                              |  |
| 8. DEPTH DRILLED INTO ROCK 0.0'                                                                                              |            |                            |                                                                                   | 17. ELEVATION TOP OF HOLE<br>0.0'                                                                              |                              | 18. TOTAL CORE RECOVERY FOR BORING<br>N/A                                                   |  |
| 9. TOTAL DEPTH OF HOLE 62.3'                                                                                                 |            |                            |                                                                                   | 19. SIGNATURE OF INSPECTOR<br>JAMES ARTHUR, P.G.                                                               |                              |                                                                                             |  |
| ELEVATION<br>0.0   | DEPTH<br>0 | LEGEND<br>e                | CLASSIFICATION OF MATERIALS<br>(Description)<br>d                                 | % CORE<br>RECOVERY<br>JAR                                                                                      | BOX OR<br>SAMPLE<br>NO.<br>f | REMARKS<br>(Drilling time, water loss, depth of<br>weathering, etc., if significant)<br>g   |  |
|   |            |                            | Water                                                                             |   |                              | Scale change of 40.0'.<br>Set 6" diameter casing by own<br>weight to 50.4'.                 |  |
|   | 35         |                            |                                                                                   |   |                              |                                                                                             |  |
|   | 40         |                            | Bottom of Harbor 41.7'                                                            |   |                              |                                                                                             |  |
| -41.7'   |            |                            | (CH) Very dark gray to black fat CLAY.                                            |   | 1                            | Weight of rods drove split spoon<br>from 41.7' to 46.0' and again from<br>46.0' to 50.3'. 0 |  |
| -46.0'   | 45         |                            | Trace of fine to medium sand.                                                     |   | 2                            | 0                                                                                           |  |
| -50.3'   | 50         |                            | (SP) Greyish brown coarse poorly graded SAND,<br>some fine gravel, trace of clay. |   | 3                            | 30                                                                                          |  |
| -51.8'   |            |                            | (SC) Olive fine clayey SAND, trace of sil.                                        |   | 4                            | 36                                                                                          |  |
| -54.8'   | 55         |                            | Some sil.                                                                         |   | 5                            | 37                                                                                          |  |
|   | 60         |                            |                                                                                   |   |                              | 34                                                                                          |  |
|   |            |                            |                                                                                   |   |                              | 26                                                                                          |  |
|   |            |                            |                                                                                   |   |                              | 23                                                                                          |  |
|   |            |                            |                                                                                   |   |                              | 28                                                                                          |  |
| -62.3'   |            |                            | Bottom of Boring 62.3'                                                            |   | 6                            | 45                                                                                          |  |
| NOTE: Soils visually field classified in<br>accordance with the Unified Soil Classification<br>System.                       |            |                            |                                                                                   | BLOWS PER FOOT:<br>Number required to drive $1\frac{1}{2}$ " I.D.<br>split spoon w/140 lb. hammer falling 30". |                              |                                                                                             |  |

| DRILLING LOG   |            |             | DIVISION<br>SOUTH ATLANTIC                                                                       |                        | Hole No. SH-214                                                                |                                                                                                   |
|---|------------|-------------|--------------------------------------------------------------------------------------------------|------------------------|--------------------------------------------------------------------------------|---------------------------------------------------------------------------------------------------|
| 1. PROJECT<br>SAVANNAH HARBOR DEEPENING                                                                                      |            |             | INSTALLATION<br>SAVANNAH, GA.                                                                    |                        | SHEET 1<br>OF 1 SHEETS                                                         |                                                                                                   |
| 2. LOCATION (Coordinates or Station)<br>X-840594 Y-758106 GA. EAST                                                           |            |             | 10. SIZE AND TYPE OF BIT<br>1 1/2" split spoon, 5/8" fishtail                                    |                        | 11. DATUM FOR ELEVATION SHOWN (TBM or MSL)<br>MLW                              |                                                                                                   |
| 3. DRILLING AGENCY<br>SAVANNAH DISTRICT                                                                                      |            |             | 12. MANUFACTURER'S DESIGNATION OF DRILL<br>FALLING 314                                           |                        | 13. TOTAL NO. OF OVER-BURDEN SAMPLES TAKEN<br>DISTURBED : 2<br>UNDISTURBED : 0 |                                                                                                   |
| 4. HOLE NO. (As shown on drawing title and title number)<br>SH-214                                                           |            |             | 14. TOTAL NUMBER CORE BOXES<br>0                                                                 |                        | 15. ELEVATION GROUND WATER<br>N/A                                              |                                                                                                   |
| 5. NAME OF DRILLER<br>DAVID JUSTISS                                                                                          |            |             | 16. DATE HOLE<br>STARTED : 22 MAR 92<br>COMPLETED : 22 MAR 92                                    |                        | 17. ELEVATION TOP OF HOLE<br>0.0'                                              |                                                                                                   |
| 6. DIRECTION OF HOLE<br><input checked="" type="checkbox"/> VERTICAL <input type="checkbox"/> INCLINED _____ DEG. FROM VERT. |            |             | 18. TOTAL CORE RECOVERY FOR BORING<br>N/A                                                        |                        | 19. SIGNATURE OF INSPECTOR<br>JAMES ARTHUR, P.G.                               |                                                                                                   |
| 7. THICKNESS OF OVERBURDEN<br>50.7' (WATER 44.6')                                                                            |            |             | 19. SIGNATURE OF INSPECTOR<br>JAMES ARTHUR, P.G.                                                 |                        |                                                                                |                                                                                                   |
| 8. DEPTH DRILLED INTO ROCK<br>0.0'                                                                                           |            |             |                                                                                                  |                        |                                                                                |                                                                                                   |
| 9. TOTAL DEPTH OF HOLE<br>50.7'                                                                                              |            |             |                                                                                                  |                        |                                                                                |                                                                                                   |
| ELEVATION<br>0.0   | DEPTH<br>0 | LEGEND<br>s | CLASSIFICATION OF MATERIALS<br>(Description)<br>s                                                | % CORE RECOVERY<br>JAR | BOX OR SAMPLE NO.<br>i                                                         | REMARKS<br>(Drilling time, water loss, depth of weathering, etc., if significant)<br>BLOWS        |
|   | 35         |             | Water                                                                                            |                        |                                                                                | Scale change at 40.0'.<br><br>Set 6" diameter casing by own weight to 46.9'.                      |
|   | 40         |             |                                                                                                  |                        |                                                                                |                                                                                                   |
|   | 44.6'      |             | Bottom of Harbor 44.6'                                                                           |                        |                                                                                |                                                                                                   |
|   | 45         |             | (MH) Very dark grey to black clayey SILT, some fine to coarse sand.                              |                        | 1                                                                              | Weight of rods drove split spoon from 44.6' to 46.2'.<br>0                                        |
|   | 46.2'      |             | (SP) Dark grey to grey medium to coarse poorly graded SAND, some fine gravel, trace of silt.     |                        | 2                                                                              | Note: Boring terminated at 50.7' due to shipping traffic.<br>20                                   |
|   | 47.7'      |             | Fine to medium sand, no gravel.                                                                  |                        |                                                                                | 21                                                                                                |
|   | 49.2'      |             | No recovery.                                                                                     |                        |                                                                                | 21                                                                                                |
|   | 50         |             | Bottom of Boring 50.7'                                                                           |                        |                                                                                | 30                                                                                                |
|   | 55         |             | NOTE: Soils visually field classified in accordance with the Unified Soil Classification System. |                        |                                                                                | BLOWS PER FOOT:<br>Number required to drive 1 1/4" I.D. split spoon w/140 lb. hammer falling 30". |
|   | 60         |             |                                                                                                  |                        |                                                                                |                                                                                                   |

Hole No. SH-214A

| DRILLING LOG   |       | DIVISION<br>SOUTH ATLANTIC |                                                                            | INSTALLATION<br>SAVANNAH, GA.                                                                     |                   | SHEET 1<br>OF 1 SHEETS   |  |
|---|-------|----------------------------|----------------------------------------------------------------------------|---------------------------------------------------------------------------------------------------|-------------------|---|--|
| 1. PROJECT<br>SAVANNAH HARBOR DEEPENING                                                                                      |       |                            |                                                                            | 10. SIZE AND TYPE OF BIT<br>1 1/2" split spoon, 5/8" flange                                       |                   |   |  |
| 2. LOCATION (Coordinates or Station)<br>X-840597 Y-758103 GA. EAST                                                           |       |                            |                                                                            | 11. DATUM FOR ELEVATION SHOWN (TBM or WSL)<br>MLW                                                 |                   |   |  |
| 3. DRILLING AGENCY<br>SAVANNAH DISTRICT                                                                                      |       |                            |                                                                            | 12. MANUFACTURER'S DESIGNATION OF DRILL<br>FAILING 314                                            |                   |   |  |
| 4. HOLE NO. (As shown on drawing title and file number)<br>SH-214A                                                           |       |                            |                                                                            | 13. TOTAL NO. OF OVER-BURDEN SAMPLES TAKEN<br>4                                                   |                   | UNDISTURBED<br>0   |  |
| 5. NAME OF DRILLER<br>DAVID JUSTISS                                                                                          |       |                            |                                                                            | 14. TOTAL NUMBER CORE BOXES<br>0                                                                  |                   |   |  |
| 6. DIRECTION OF HOLE<br><input checked="" type="checkbox"/> VERTICAL <input type="checkbox"/> INCLINED _____ DEG. FROM VERT. |       |                            |                                                                            | 15. ELEVATION GROUND WATER<br>N/A                                                                 |                   |   |  |
| 7. THICKNESS OF OVERBURDEN<br>59.5' (WATER 43.5')                                                                            |       |                            |                                                                            | 16. DATE HOLE<br>22 MAR 92                                                                        |                   | COMPLETED<br>22 MAR 92   |  |
| 8. DEPTH DRILLED INTO ROCK<br>0.0'                                                                                           |       |                            |                                                                            | 17. ELEVATION TOP OF HOLE<br>0.0'                                                                 |                   |   |  |
| 9. TOTAL DEPTH OF HOLE<br>59.5'                                                                                              |       |                            |                                                                            | 18. TOTAL CORE RECOVERY FOR BORING<br>N/A                                                         |                   |   |  |
|   |       |                            |                                                                            | 19. SIGNATURE OF INSPECTOR<br>JAMES ARTHUR, P.G.                                                  |                   |   |  |
| ELEVATION   | DEPTH | LEGEND                     | CLASSIFICATION OF MATERIALS<br>(Description)                               | % CORE RECOVERY<br>JAR                                                                            | BOX OR SAMPLE NO. | REMARKS<br>(Drilling time, water loss, depth of weathering, etc., if significant)                                            |  |
| 0.0   | 0     |                            |                                                                            |                                                                                                   |                   |   |  |
| 35   |       |                            | Water                                                                      |                                                                                                   |                   | Scale change at 40.0'.<br><br>Set 6" diameter casing by own weight to 46.3'.<br><br>Began using Zeagoldrilling mud at 43.5'. |  |
| 40   |       |                            | Bottom of Harbor 43.5'                                                     |                                                                                                   |                   |   |  |
| 45   |       |                            | Wash<br>(See Log "SH-214")                                                 |                                                                                                   |                   | Wash return contained some dark gray clayey silt particles and medium to coarse sand.                                        |  |
| 49.0'   |       |                            | Bottom of Wash 49.0'                                                       |                                                                                                   |                   |   |  |
| 50.5'   |       |                            | (SP) Light grey medium to coarse poorly graded SAND, trace of fine gravel. |                                                                                                   | 1                 |   |  |
| 52.0'   |       |                            | Medium sand, trace of silt.                                                |                                                                                                   |                   |   |  |
| 53.5'   |       |                            | (SM) Olive-grey fine silty SAND.                                           |                                                                                                   | 2                 |   |  |
| 55.0'   |       |                            | Trace of clay.                                                             |                                                                                                   |                   |   |  |
|   |       |                            | (SC) Olive-grey fine clayey SAND, some silt.                               |                                                                                                   | 3                 |   |  |
|   |       |                            |                                                                            |                                                                                                   | 4                 |   |  |
| 59.5'   |       |                            | Bottom of Boring 59.5'                                                     |                                                                                                   |                   |   |  |
| NOTE: Soils visually field classified in accordance with the Unified Soil Classification System.                             |       |                            |                                                                            | BLOWS PER FOOT:<br>Number required to drive 1 1/2" I.D. split spoon w/140 lb. hammer falling 30". |                   |   |  |

| DRILLING LOG   |       | VISION SOUTH ATLANTIC |                                                                                                  | INSTALLATION VANNAH, GA.                                  |                   | SHEET 1 OF 1 SHEETS                                                                                            |  |
|---|-------|-----------------------|--------------------------------------------------------------------------------------------------|-----------------------------------------------------------|-------------------|---|--|
| 1. PROJECT SAVANNAH HARBOR DEEPENING                                                                                      |       |                       |                                                                                                  | 10. SIZE AND TYPE OF BIT 1 3/4" SPLITSPOON, 5/8" FISHTAIL |                   |   |  |
| 2. LOCATION (Coordinates or Station) X-841526 Y-758559 GA. EAST                                                           |       |                       |                                                                                                  | 11. DATUM FOR ELEVATION SHOWN (TBM or MSL) MLW            |                   |   |  |
| 3. DRILLING AGENCY SAVANNAH DISTRICT                                                                                      |       |                       |                                                                                                  | 12. MANUFACTURER'S DESIGNATION OF DRILL Failing 314       |                   |   |  |
| 4. HOLE NO. (As shown on drawing title and file number) SH-215                                                            |       |                       |                                                                                                  | 13. TOTAL NO. OF OVER-BURDEN SAMPLES TAKEN                |                   | DISTURBED : 3 UNDISTURBED : 0                                                                                  |  |
| 5. NAME OF DRILLER DOUGLAS LaROCHE                                                                                        |       |                       |                                                                                                  | 14. TOTAL NUMBER CORE BOXES 0                             |                   |   |  |
| 6. DIRECTION OF HOLE <input checked="" type="checkbox"/> VERTICAL <input type="checkbox"/> INCLINED _____ DEG. FROM VERT. |       |                       |                                                                                                  | 15. ELEVATION GROUND WATER N/A                            |                   |   |  |
| 7. THICKNESS OF OVERBURDEN 60.0'                                                                                          |       |                       |                                                                                                  | 16. DATE HOLE                                             |                   | STARTED 20 NOV 91 COMPLETED 20 NOV 91                                                                          |  |
| 8. DEPTH DRILLED INTO ROCK 0.0'                                                                                           |       |                       |                                                                                                  | 17. ELEVATION TOP OF HOLE 0.0'                            |                   |   |  |
| 9. TOTAL DEPTH OF HOLE 60.0'                                                                                              |       |                       |                                                                                                  | 18. TOTAL CORE RECOVERY FOR BORING N/A                    |                   |   |  |
|   |       |                       |                                                                                                  | 19. SIGNATURE OF INSPECTOR JAMES ARTHUR, P.G.             |                   |   |  |
| ELEVATION   | DEPTH | LEGEND                | CLASSIFICATION OF MATERIALS (Description)                                                        | % CORE RECOVERY                                           | BOX OR SAMPLE NO. | REMARKS (Drilling time, water loss, depth of weathering, etc., if significant)                                 |  |
| 0+0   | 0     |                       |                                                                                                  |                                                           |                   | BLAWS   |  |
|   | 40    |                       | Water                                                                                            |                                                           |                   | Scale change at 40.0'.                                                                                         |  |
|   |       |                       | Bottom of Harbor 43.4'                                                                           |                                                           |                   |   |  |
| -43.4'   | 45    |                       | (SC) Dark grey, medium grained SAND & CLAY. Saturated, sulfur odor.                              |                                                           | 1                 | Made several attempts of recovery. Changed retention spring. Took double drive. Used "SARAH" wrap to no avail. |  |
| -46.5'   |       |                       | No recovery. Wash was a whitish tan, medium grained, poorly graded sand.                         |                                                           |                   |   |  |
|   | 50    |                       |                                                                                                  |                                                           |                   |   |  |
| -52.5'   |       |                       | (SW) Tan, fine to large grained well graded SAND. Trace of gravel (15%).                         |                                                           | 2                 |   |  |
|   | 55    |                       |                                                                                                  |                                                           |                   |   |  |
| -58.5'   |       |                       | (MH) Green, stiff, fat SILT. Trace of sand & mica, moist. Slight organic odor.                   |                                                           | 3                 |   |  |
| -60.0'   | 60    |                       | Bottom of Boring 60.0'                                                                           |                                                           |                   |   |  |
|   |       |                       | NOTE: Soils visually field classified in accordance with the Unified Soil Classification System. |                                                           |                   | BLAWS PER FOOT:<br>Number required to drive 1 3/4" I.D. splitspoon w/140 lb. hammer falling 30".               |  |

MOIS NO. 317-210

| DRILLING LOG   |             | DIVISION <b>SOUTH ATLANTIC</b> |                                                                     | INSTALLATION <b>SAVANNAH, GA.</b>                                             |                               | SHEET 1<br>OF 1 SHEETS   |  |
|---|-------------|--------------------------------|---------------------------------------------------------------------|-------------------------------------------------------------------------------|-------------------------------|---|--|
| PROJECT<br><b>SAVANNAH HARBOR DEEPENING</b>                                                                                  |             |                                |                                                                     | 10. SIZE AND TYPE OF BIT <b>1 1/2" SPLITSPOON, 5 1/2" FISHTAIL</b>            |                               |   |  |
| 1. LOCATION (Coordinates or Station)<br><b>C-843032 Y-758229 GA. EAST</b>                                                    |             |                                |                                                                     | 11. DATUM FOR ELEVATION SHOWN (TBM or MSL)<br><b>MLW</b>                      |                               |   |  |
| 3. DRILLING AGENCY<br><b>SAVANNAH DISTRICT</b>                                                                               |             |                                |                                                                     | 12. MANUFACTURER'S DESIGNATION OF DRILL<br><b>Falling 314</b>                 |                               |   |  |
| 4. HOLE NO. (As shown on drawing title and file number)<br><b>SH-218</b>                                                     |             |                                |                                                                     | 13. TOTAL NO. OF OVER-BURDEN SAMPLES TAKEN<br><b>6</b>                        |                               | DISTURBED<br><b>0</b><br>UNDISTURBED<br><b>0</b>   |  |
| 5. NAME OF DRILLER<br><b>DAVID JUSTISS</b>                                                                                   |             |                                |                                                                     | 14. TOTAL NUMBER CORE BOXES<br><b>0</b>                                       |                               |   |  |
| 6. DIRECTION OF HOLE<br><input checked="" type="checkbox"/> VERTICAL <input type="checkbox"/> INCLINED _____ DEG. FROM VERT. |             |                                |                                                                     | 15. ELEVATION GROUND WATER <b>N/A</b>                                         |                               |   |  |
| 7. THICKNESS OF OVERBURDEN <b>50.0' (Water 41.0')</b>                                                                        |             |                                |                                                                     | 16. DATE HOLE<br>STARTED<br><b>16 JAN 92</b><br>COMPLETED<br><b>16 JAN 92</b> |                               |   |  |
| 8. DEPTH DRILLED INTO ROCK <b>0.0'</b>                                                                                       |             |                                |                                                                     | 17. ELEVATION TOP OF HOLE <b>0.0'</b>                                         |                               |   |  |
| 9. TOTAL DEPTH OF HOLE <b>50.0'</b>                                                                                          |             |                                |                                                                     | 18. TOTAL CORE RECOVERY FOR BORING <b>N/A</b>                                 |                               |   |  |
|   |             |                                |                                                                     | 19. SIGNATURE OF INSPECTOR<br><b>JAMES ARTHUR, P.G.</b>                       |                               |   |  |
| ELEVATION<br>0+0   | DEPTH<br>0+ | LEGEND<br>c                    | CLASSIFICATION OF MATERIALS<br>(Description)<br>s                   | % CORE<br>RECOVERY<br>e                                                       | BOX OR<br>SAMPLE<br>NO<br>UAR | REMARKS<br>(Drilling time, water loss, depth of<br>weathering, etc., if significant)<br>g<br><b>BLOWS</b>                                                              |  |
|   |             |                                | Water                                                               |                                                                               |                               | Scale change at 40.0'. Set 6" diameter casing by own weight to 44.4'.                                                                                                  |  |
|   | 40          |                                | Bottom of Harbor <b>41.0</b><br><b>42.8</b>                         |                                                                               |                               |   |  |
| -41.0'   |             |                                | (MH) Dark grey to black clayey SILT.                                |                                                                               | 1                             | 0   |  |
| -42.5'   |             |                                | (SM) Dark grey to black, medium to coarse silty SAND. Some clay.    |                                                                               | 2                             | 4   |  |
| -44.0'   |             |                                | (SC) Dark grey to black, medium to coarse clayey SAND. Some silt.   |                                                                               | 3                             | 15   |  |
| -45.0'   |             |                                | (SM) Dark grey, fine to medium, silty SAND. Some clay.              |                                                                               | 4                             | 15   |  |
| -45.5'   |             |                                | (SP) Tannish-light grey, coarse, poorly graded SAND. Trace of silt. |                                                                               | 5                             | 22   |  |
|   |             |                                | With some fine gravel.                                              |                                                                               | 6                             | 56   |  |
| -50.0'   | 50          |                                | Bottom of Boring 50.0'                                              |                                                                               |                               | BLOWS PER FOOT:<br>Number required to drive 1 1/2" I.D.<br><b>SPLITSPOON w/140 LB<br/>           HAMMER FALLING 30" FOR<br/>           THE LAST FOOT OF EACH DRIVE</b> |  |
| NOTE: Soils visually field classified in accordance with the Unified Soil Classification System.                             |             |                                |                                                                     | splitspoon w/140 lb. hammer falling 30".                                      |                               |   |  |

| DRILLING LOG   |       | DIVISION<br>SOUTH ATLANTIC |                                                                                                  | INSTALLATION<br>SAVANNAH, GA.                              |                   | Hole No. SH-219<br>SHEET 1<br>OF 1 SHEETS                                                                                    |  |
|---|-------|----------------------------|--------------------------------------------------------------------------------------------------|------------------------------------------------------------|-------------------|---|--|
| 1. PROJECT<br>SAVANNAH HARBOR DEEPENING                                                                                      |       |                            |                                                                                                  | 10. SIZE AND TYPE OF BIT 1 1/2" split spoon, 5/8" fishtail |                   |   |  |
| 2. LOCATION (Coordinates or Station)<br>X-843587 Y-758420 GA. EAST                                                           |       |                            |                                                                                                  | 11. DATUM FOR ELEVATION SHOWN (TBM or MSL)<br>MLW          |                   |   |  |
| 3. DRILLING AGENCY<br>SAVANNAH DISTRICT                                                                                      |       |                            |                                                                                                  | 12. MANUFACTURER'S DESIGNATION OF DRILL<br>FALLING 314     |                   |   |  |
| 4. HOLE NO. (As shown on drawing title and file number)<br>SH-219                                                            |       |                            |                                                                                                  | 13. TOTAL NO. OF OVER-BURDEN SAMPLES TAKEN : 6 : 0 : 0     |                   |   |  |
| 5. NAME OF DRILLER<br>DAVID JUSTISS                                                                                          |       |                            |                                                                                                  | 14. TOTAL NUMBER CORE BOXES 0                              |                   |   |  |
| 6. DIRECTION OF HOLE<br><input checked="" type="checkbox"/> VERTICAL <input type="checkbox"/> INCLINED _____ DEG. FROM VERT. |       |                            |                                                                                                  | 15. ELEVATION GROUND WATER N/A                             |                   |   |  |
| 7. THICKNESS OF OVERBURDEN 60.1' (WATER 42.6')                                                                               |       |                            |                                                                                                  | 16. DATE HOLE : STARTED 23 MAR 92 : COMPLETED 23 MAR 92    |                   |   |  |
| 8. DEPTH DRILLED INTO ROCK 0.0'                                                                                              |       |                            |                                                                                                  | 17. ELEVATION TOP OF HOLE 0.0'                             |                   |   |  |
| 9. TOTAL DEPTH OF HOLE 60.1'                                                                                                 |       |                            |                                                                                                  | 18. TOTAL CORE RECOVERY FOR BORING N/A %                   |                   |   |  |
|   |       |                            |                                                                                                  | 19. SIGNATURE OF INSPECTOR<br>JAMES ARTHUR, P.G.           |                   |   |  |
| ELEVATION   | DEPTH | LEGEND                     | CLASSIFICATION OF MATERIALS<br>(Description)                                                     | % CORE RECOVERY                                            | BOX OR SAMPLE NO. | REMARKS<br>(Drilling time, water loss, depth of weathering, etc. if significant)                                             |  |
| 0.0   | 0     |                            |                                                                                                  |                                                            |                   | BLOWS   |  |
|   |       |                            | Water                                                                                            |                                                            |                   | Scale change at 40.0'.   |  |
|   | 35    |                            |                                                                                                  |                                                            |                   |   |  |
|   | 40    |                            |                                                                                                  |                                                            |                   |   |  |
| -42.6'   |       |                            | Bottom of Harbor 42.6'                                                                           |                                                            |                   |   |  |
|   |       |                            | (CH) Very dark grey to black fat CLAY.                                                           |                                                            | 1                 |   |  |
| -45.1'   | 45    |                            | (SC) Very dark grey to grey fine to medium clayey SAND.                                          |                                                            | 2                 | Weight of rods drive split spoon from 42.6' to 46.6'. For sample #2 taken at change of material from approx. 45.1' to 46.6'. |  |
| -46.6'   |       |                            | (SP) Light brownish grey coarse poorly graded SAND. Trace of silt and fine gravel.               |                                                            | 3                 |   |  |
|   | 50    |                            | Fine to medium sand.                                                                             |                                                            | 4                 |   |  |
| -51.1'   |       |                            |                                                                                                  |                                                            |                   |   |  |
|   | 55    |                            | (SM) Olive-grey fine silty SAND, some clay.                                                      |                                                            | 5                 |   |  |
| -55.6'   |       |                            |                                                                                                  |                                                            |                   |   |  |
|   |       |                            | (SC) Olive-grey fine clayey SAND, some silt.                                                     |                                                            | 6                 |   |  |
| -58.6'   |       |                            |                                                                                                  |                                                            |                   |   |  |
| -60.1'   | 60    |                            | Bottom of Boring 60.1'                                                                           |                                                            |                   |   |  |
|   |       |                            | NOTE: Soils visually field classified in accordance with the Unified Soil Classification System. |                                                            |                   | BLOWS PER FOOT:<br>Number required to drive 1 1/2" I.D. split spoon w/140 lb. hammer falling 30".                            |  |



| DRILLING LOG   |             | DIVISION    | INSTALLATION                                                                                     | HOLE NO. SH-220         |                              |                                                                                                  |
|---|-------------|-------------|--------------------------------------------------------------------------------------------------|-------------------------|------------------------------|--------------------------------------------------------------------------------------------------|
| 1. PROJECT<br>SAVANNAH HARBOR DEEPENING                                                                                      |             |             | AVANNAH, GA.                                                                                     |                         | SHEET 1 OF 1 SHEETS          |                                                                                                  |
| 2. LOCATION (Coordinates or Station)<br>X=844074 Y=758606 GA. EAST                                                           |             |             | 10. SIZE AND TYPE OF BIT<br>1 1/2" SPLITSPOON, 5/8" FISHTAIL                                     |                         |                              |                                                                                                  |
| 3. DRILLING AGENCY<br>SAVANNAH DISTRICT                                                                                      |             |             | 11. DATUM FOR ELEVATION SHOWN (TBM or MSL)<br>MLW                                                |                         |                              |                                                                                                  |
| 4. HOLE NO. (As shown on drawing title and file number)<br>SH-220                                                            |             |             | 12. MANUFACTURER'S DESIGNATION OF DRILL<br>Falling 314                                           |                         |                              |                                                                                                  |
| 5. NAME OF DRILLER<br>DAVID JUSTISS                                                                                          |             |             | BURDEN SAMPLES TAKEN : DISTURBED : UNDISTURBED<br>7 : 0                                          |                         |                              |                                                                                                  |
| 6. DIRECTION OF HOLE<br><input checked="" type="checkbox"/> VERTICAL <input type="checkbox"/> INCLINED _____ DEG. FROM VERT. |             |             | 14. TOTAL NUMBER CORE BOXES<br>0                                                                 |                         |                              |                                                                                                  |
| 7. THICKNESS OF OVERBURDEN<br>60.0' (Water 38.3')                                                                            |             |             | 15. ELEVATION GROUND WATER<br>N/A                                                                |                         |                              |                                                                                                  |
| 8. DEPTH DRILLED INTO ROCK<br>0.0'                                                                                           |             |             | 16. DATE HOLE : STARTED : COMPLETED<br>21 JAN 92 : 21 JAN 92                                     |                         |                              |                                                                                                  |
| 9. TOTAL DEPTH OF HOLE<br>60.0'                                                                                              |             |             | 17. ELEVATION TOP OF HOLE<br>0.0'                                                                |                         |                              |                                                                                                  |
|   |             |             | 18. TOTAL CORE RECOVERY FOR BORING<br>N/A                                                        |                         | X                            |                                                                                                  |
|   |             |             | 19. SIGNATURE OF INSPECTOR<br>JAMES ARTHUR, P.G.                                                 |                         |                              |                                                                                                  |
| ELEVATION<br>0+0   | DEPTH<br>0+ | LEGEND<br>c | CLASSIFICATION OF MATERIALS<br>(Description)<br>d                                                | % CORE<br>RECOVERY<br>e | BOX OR<br>SAMPLE<br>NO.<br>f | REMARKS<br>(Drilling time, water loss, depth of<br>weathering, etc., if significant)<br>g        |
|   | 35          |             | Water                                                                                            |                         |                              | Scale change of 35.0'. Set 6" diameter casing by own weight to 43.5'.<br><br>BLOWS               |
|   | 38.3'       |             | Bottom of Harbor 38.3'                                                                           |                         |                              |                                                                                                  |
|   | 40          |             | (CH) Dark grey to black fat CLAY. Some silt.                                                     |                         | 1                            | Weight of rods drove splitspoon from 38.3' to 43.5'.<br><br>0                                    |
|   | 43.5'       |             | (SM) Olive, fine silty SAND. Some clay.                                                          |                         | 2                            |                                                                                                  |
|   | 45          |             |                                                                                                  |                         |                              | 100/0.4                                                                                          |
|   | 48.0'       |             |                                                                                                  |                         |                              | 71                                                                                               |
|   | 50          |             | Light olive, trace of clay.                                                                      |                         | 3                            | 45                                                                                               |
|   | 51.0'       |             |                                                                                                  |                         |                              | 100/0.9                                                                                          |
|   | 55          |             | (SC) olive-grey, fine clayey SAND. Some silt.                                                    |                         | 4                            | 100/0.9                                                                                          |
|   | 57.0'       |             |                                                                                                  |                         |                              | 49                                                                                               |
|   | 60.0'       |             |                                                                                                  |                         |                              | 51                                                                                               |
|   |             |             |                                                                                                  |                         | 5                            | 32                                                                                               |
|   |             |             |                                                                                                  |                         | 6                            | 25                                                                                               |
|   |             |             |                                                                                                  |                         | 7                            | 86                                                                                               |
|   |             |             |                                                                                                  |                         |                              | 48                                                                                               |
|   |             |             | Bottom of Boring 60.0'                                                                           |                         |                              |                                                                                                  |
|   |             |             | NOTE: Soils visually field classified in accordance with the Unified Soil Classification System. |                         |                              | BLOWS PER FOOT:<br>Number required to drive 1 1/2" I.D. splitspoon w/140 lb. hammer falling 30". |

Hole No. SH-221

| DRILLING LOG   |       | TOWN<br>SOUTH ATLANTIC |                                                                                      | INSTALLATION<br>SAVANNAH, GA.                                                                     |                         | SHEET 1<br>OF 1 SHEETS                                                               |  |
|---|-------|------------------------|--------------------------------------------------------------------------------------|---------------------------------------------------------------------------------------------------|-------------------------|--------------------------------------------------------------------------------------|--|
| 1. PROJECT<br>SAVANNAH HARBOR DEEPENING                                                                                      |       |                        |                                                                                      | 10. SIZE AND TYPE OF BIT<br>1 1/4" SPLITSPOON, 3/2" FISHTAIL                                      |                         |                                                                                      |  |
| 2. LOCATION (Coordinates or Station)<br>X=845069 Y=758051 GA. EAST                                                           |       |                        |                                                                                      | 11. DATUM FOR ELEVATION SHOWN (TBM or MSL)<br>MLW                                                 |                         |                                                                                      |  |
| 3. DRILLING AGENCY<br>SAVANNAH DISTRICT                                                                                      |       |                        |                                                                                      | 12. MANUFACTURER'S DESIGNATION OF DRILL<br>Failing 314                                            |                         |                                                                                      |  |
| 4. HOLE NO. (As shown on drawing title and file number)<br>SH-221                                                            |       |                        |                                                                                      | 13. TOTAL NO. OF OVER-BURDEN SAMPLES TAKEN<br>8                                                   |                         | DISTURBED<br>0                                                                       |  |
| 5. NAME OF DRILLER<br>DAVID JUSTISS                                                                                          |       |                        |                                                                                      | 14. TOTAL NUMBER CORE BOXES<br>0                                                                  |                         | 15. ELEVATION GROUND WATER N/A                                                       |  |
| 6. DIRECTION OF HOLE<br><input checked="" type="checkbox"/> VERTICAL <input type="checkbox"/> INCLINED _____ DEG. FROM VERT. |       |                        |                                                                                      | 16. DATE HOLE<br>STARTED : 21 JAN 92                                                              |                         | COMPLETED : 21 JAN 92                                                                |  |
| 7. THICKNESS OF OVERBURDEN<br>60.8' (Water 45.8')                                                                            |       |                        |                                                                                      | 17. ELEVATION TOP OF HOLE<br>0.0'                                                                 |                         | 18. TOTAL CORE RECOVERY FOR BORING<br>N/A                                            |  |
| 8. DEPTH DRILLED INTO ROCK<br>0.0'                                                                                           |       |                        |                                                                                      | 19. SIGNATURE OF INSPECTOR<br>JAMES ARTHUR, P.G.                                                  |                         | X                                                                                    |  |
| 9. TOTAL DEPTH OF HOLE<br>60.8'                                                                                              |       |                        |                                                                                      |                                                                                                   |                         |                                                                                      |  |
| ELEVATION   | DEPTH | LEGEND                 | CLASSIFICATION OF MATERIALS<br>(Description)                                         | % CORE<br>RECOVERY                                                                                | BOX OR<br>SAMPLE<br>NO. | REMARKS<br>(Drilling time, water loss, depth of<br>weathering, etc., if significant) |  |
| 0.0   | 0     |                        |                                                                                      |                                                                                                   |                         | BLOWS                                                                                |  |
|   |       |                        | Water                                                                                |                                                                                                   |                         | Scale change of 45.0'. Set 6" diameter casing by own weight to 48.8'.                |  |
|   | 45    |                        | Bottom of Harbor 45.8'                                                               |                                                                                                   |                         |                                                                                      |  |
| -45.8'   |       |                        | (CH) Dark grey to black, fat CLAY.                                                   |                                                                                                   | 1                       | 0                                                                                    |  |
| -48.1'   |       |                        | (SC) Dark grey to black, coarse clayey SAND.<br>Some silt.                           |                                                                                                   | 2                       | Weight of rods drove split spoon                                                     |  |
| -48.8'   |       |                        | (SP) Dark grey, coarse, poorly graded SAND.<br>Trace of silt, clay, and fine gravel. |                                                                                                   | 3                       | 48.8' w/18 blows. Sample 2 from approx. 48.1 to 48.8'.                               |  |
| -51.8'   |       |                        | Fine to medium sand, no clay.                                                        |                                                                                                   |                         | Began using Zeogel drilling mud at 51.8'.                                            |  |
| -53.3'   |       |                        | (SC) Olive-grey, fine, clayey SAND.<br>Trace of silt.                                |                                                                                                   | 4                       | 21                                                                                   |  |
|   | 55    |                        |                                                                                      |                                                                                                   |                         | 37                                                                                   |  |
| -57.8'   |       |                        | Some silt.                                                                           |                                                                                                   | 5                       | 20                                                                                   |  |
|   | 60    |                        |                                                                                      |                                                                                                   |                         | 26                                                                                   |  |
| -60.8'   |       |                        |                                                                                      |                                                                                                   | 6                       | 29                                                                                   |  |
|   |       |                        | Bottom of Boring 60.8'                                                               |                                                                                                   |                         | 28                                                                                   |  |
| NOTE: Soils visually field classified in accordance with the Unified Soil Classification System.                             |       |                        |                                                                                      | BLOWS PER FOOT:<br>Number required to drive 1 1/4" I.D. split spoon w/140 lb. hammer falling 30". |                         |                                                                                      |  |

Hole No. SM-222

| DRILLING LOG   |       | DIVISION<br><b>SOUTH ATLANTIC</b> | INSTALLATION<br><b>SAVANNAH, GA.</b>                                                             |                 | SHEET 1<br>OF 1 SHEETS |                                                                                                  |
|---|-------|-----------------------------------|--------------------------------------------------------------------------------------------------|-----------------|------------------------|--------------------------------------------------------------------------------------------------|
| 1. PROJECT<br><b>SAVANNAH HARBOR DEEPENING</b>                                                                               |       |                                   | 10. SIZE AND TYPE OF BIT <b>1 3/8" splitspoon, 51/2" Fishtail</b>                                |                 |                        |                                                                                                  |
| 2. LOCATION (Coordinates or Station)<br><b>X-846062 Y-758304 GA. EAST</b>                                                    |       |                                   | 11. DATUM FOR ELEVATION SHOWN (TBM or MSL)<br><b>MLW</b>                                         |                 |                        |                                                                                                  |
| 3. DRILLING AGENCY<br><b>SAVANNAH DISTRICT</b>                                                                               |       |                                   | 12. MANUFACTURER'S DESIGNATION OF DRILL<br><b>FAILING 314</b>                                    |                 |                        |                                                                                                  |
| 4. HOLE NO. (As shown on drawing title and file number)<br><b>SH-222</b>                                                     |       |                                   | 13. TOTAL NO. OF OVER-BURDEN SAMPLES TAKEN                                                       |                 | DISTURBED<br><b>6</b>  | UNDISTURBED<br><b>0</b>                                                                          |
| 5. NAME OF DRILLER<br><b>DAVID JUSTISS</b>                                                                                   |       |                                   | 14. TOTAL NUMBER CORE BOXES <b>0</b>                                                             |                 |                        |                                                                                                  |
| 6. DIRECTION OF HOLE<br><input checked="" type="checkbox"/> VERTICAL <input type="checkbox"/> INCLINED _____ DEG. FROM VERT. |       |                                   | 15. ELEVATION GROUND WATER <b>N/A</b>                                                            |                 |                        |                                                                                                  |
| 7. THICKNESS OF OVERBURDEN <b>60.9' (Water 42.9')</b>                                                                        |       |                                   | 16. DATE HOLE<br>STARTED <b>23 NOV 91</b><br>COMPLETED <b>23 NOV 91</b>                          |                 |                        |                                                                                                  |
| 8. DEPTH DRILLED INTO ROCK <b>0.0'</b>                                                                                       |       |                                   | 17. ELEVATION TOP OF HOLE <b>0.0'</b>                                                            |                 |                        |                                                                                                  |
| 9. TOTAL DEPTH OF HOLE <b>60.9'</b>                                                                                          |       |                                   | 18. TOTAL CORE RECOVERY FOR BORING <b>N/A</b>                                                    |                 |                        |                                                                                                  |
|   |       |                                   | 19. SIGNATURE OF INSPECTOR<br><b>JAMES ARTHUR, P.G.</b>                                          |                 |                        |                                                                                                  |
| ELEVATION   | DEPTH | LEGEND                            | CLASSIFICATION OF MATERIALS<br>(Description)                                                     | % CORE RECOVERY | BOX OR SAMPLE NO.      | REMARKS<br>(Drilling time, water loss, depth of weathering, etc., if significant)                |
| 0.0'   | 0     |                                   |                                                                                                  |                 |                        | BLOWS                                                                                            |
|   |       |                                   | Water                                                                                            |                 |                        | Scale change at 40.0'.<br>Set 6" diameter casing by own weight to 44.9'.                         |
|   | 40    |                                   | Bottom of Harbor 42.9'                                                                           |                 |                        |                                                                                                  |
| -42.9'   |       |                                   | (MH) Dark grey to black clayey SILT. Very soft & wet.                                            |                 | 1                      |                                                                                                  |
| -44.5'   | 45    |                                   | (SM) Grey, coarse silty SAND.                                                                    |                 | 2                      | Weight of rods drove splitspoon from 42.9' to 45.9'.                                             |
| -47.4'   |       |                                   | (SP) Tannish-grey, coarse, poorly graded SAND. Trace of silt.                                    |                 | 3                      |                                                                                                  |
| -50.4'   | 50    |                                   | (SC) Olive-grey, fine clayey SAND. Some silt.                                                    |                 | 4                      |                                                                                                  |
| -56.4'   | 55    |                                   | Occasional clay layer up to 0.1' thick.                                                          |                 | 5                      |                                                                                                  |
| -57.9'   |       |                                   | No clay layers.                                                                                  |                 |                        |                                                                                                  |
| -60.9'   | 60    |                                   | Bottom of Boring 60.9'                                                                           |                 | 6                      |                                                                                                  |
|   | 30    |                                   | NOTE: Soils visually field classified in accordance with the Unified Soil Classification System. |                 |                        | BLOWS PER FOOT:<br>Number required to drive 1 3/8" I.D. splitspoon w/140 lb. hammer falling 30". |

Hole No. SH-223

| DRILLING LOG   |              | ON SOUTH ATLANTIC |                                                                         | INSTALLATION SAVANNAH, GA.                                                               |                              | SHEET 1 OF 1 SHEETS   |  |
|---|--------------|-------------------|-------------------------------------------------------------------------|------------------------------------------------------------------------------------------|------------------------------|---|--|
| 1. PROJECT SAVANNAH HARBOR DEEPENING                                                                                         |              |                   |                                                                         | 10. SIZE AND TYPE OF BIT 1 1/2" split spoon, 5/8" fluted                                 |                              |   |  |
| 2. LOCATION (Coordinates or Station) X-846554 Y-758055 GA. EAST                                                              |              |                   |                                                                         | 11. DATUM FOR ELEVATION SHOWN (TBM or NSL) MLW                                           |                              |   |  |
| 3. DRILLING AGENCY SAVANNAH DISTRICT                                                                                         |              |                   |                                                                         | 12. MANUFACTURER'S DESIGNATION OF DRILL FAILING 314                                      |                              |   |  |
| 4. HOLE NO. (As shown on drawing title and file number) SH-223                                                               |              |                   |                                                                         | 13. TOTAL NO. OF OVER-BURDEN SAMPLES TAKEN                                               |                              | DISTURBED : 5 UNDISTURBED : 0   |  |
| 5. NAME OF DRILLER DAVID JUSTISS                                                                                             |              |                   |                                                                         | 14. TOTAL NUMBER CORE BOXES 0                                                            |                              |   |  |
| 6. DIRECTION OF HOLE<br><input checked="" type="checkbox"/> VERTICAL <input type="checkbox"/> INCLINED _____ DEG. FROM VERT. |              |                   |                                                                         | 15. ELEVATION GROUND WATER N/A                                                           |                              |   |  |
| 7. THICKNESS OF OVERBURDEN 59.8' (WATER 42.7')                                                                               |              |                   |                                                                         | 16. DATE HOLE                                                                            |                              | STARTED : 10 FEB 92 COMPLETED : 10 FEB 92   |  |
| 8. DEPTH DRILLED INTO ROCK 0.0'                                                                                              |              |                   |                                                                         | 17. ELEVATION TOP OF HOLE 0.0'                                                           |                              |   |  |
| 9. TOTAL DEPTH OF HOLE 59.8'                                                                                                 |              |                   |                                                                         | 18. TOTAL CORE RECOVERY FOR BORING N/A %                                                 |                              |   |  |
|   |              |                   |                                                                         | 19. SIGNATURE OF INSPECTOR JAMES ARTHUR, P.G.                                            |                              |   |  |
| ELEVATION<br>0.0   | DEPTH<br>0.0 | LEGEND<br>c       | CLASSIFICATION OF MATERIALS<br>(Description)<br>d                       | % CORE<br>RECOV-<br>ERY<br>JAR                                                           | BOX OR<br>SAMPLE<br>NO.<br>f | REMARKS<br>(Drilling firm, water loss, depth of<br>weathering, etc. if significant)<br>g   |  |
|   |              |                   | Water                                                                   |                                                                                          |                              | Scale change at 40.0'.<br><br>Set 6" diameter casing by own weight to 49.5'.   |  |
|   | 35           |                   |                                                                         |                                                                                          |                              |   |  |
|   | 40           |                   | Bottom of Harbor 42.7'                                                  |                                                                                          |                              |   |  |
|   | 45           |                   | (MH) Very dark grey clayey SILT.                                        |                                                                                          | 1                            | 0<br>Weight of rods drove split spoon from 42.7' to 46.3'.   |  |
|   | 46.3'        |                   | (SP) Light yellowish brown coarse poorly graded SAND, some fine gravel. |                                                                                          | 2                            | 28   |  |
|   | 49.7'        |                   | (SM) Dark olive-grey fine silty SAND. (See remarks)<br>Some clay.       |                                                                                          | 3                            | 100/0.3'<br>No recovery on first attempt from 46.3' to 47.8'. Re-drove to 47.8' then continued drive to refusal at 48.6'. High blow count probably due to toolbinding inside casing. Wash return had coarse sand to approx. 49.7' then dark olive-grey fine silty sand to 50.8'. |  |
|   | 50.8'        |                   |                                                                         |                                                                                          | 4                            | 32   |  |
|   | 53.8'        |                   | (SC) Dark olive-grey fine clayey SAND, some silt.                       |                                                                                          | 5                            | 46   |  |
|   | 55           |                   |                                                                         |                                                                                          |                              | 32   |  |
|   | 59.8'        |                   | Bottom of Boring 59.8'                                                  |                                                                                          |                              | 59   |  |
|   | 60           |                   |                                                                         |                                                                                          |                              | 44   |  |
|   |              |                   |                                                                         |                                                                                          |                              | 29   |  |
| NOTE: Soils visually field classified in accordance with the Unified Soil Classification System.                             |              |                   |                                                                         | BLOWS PER FOOT:<br>Number required to drive 1 1/4" I.D. casing at 140 p.s.f. blow count. |                              |   |  |

Hole No. SH-224

| DRILLING LOG   |               | ON SOUTH ATLANTIC |   | INSTALLATION SAVANNAH, GA.                                |                                | SHEET 1 OF 1 SHEETS                                                                                |  |
|---|---------------|-------------------|---|-----------------------------------------------------------|--------------------------------|---|--|
| 1. PROJECT<br>SAVANNAH HARBOR DEEPENING                                                                                      |               |                   |   | 10. SIZE AND TYPE OF BIT 1 1/2" spitspoon, 51/2" Fishtail |                                |   |  |
| 2. LOCATION (Coordinates or Station)<br>X-847301 Y-758103 GA. EAST                                                           |               |                   |   | 11. DATUM FOR ELEVATION SHOWN (TBM or MSL)<br>MLW         |                                |   |  |
| 3. DRILLING AGENCY<br>SAVANNAH DISTRICT                                                                                      |               |                   |   | 12. MANUFACTURER'S DESIGNATION OF DRILL<br>FAILING 314    |                                |   |  |
| 4. HOLE NO. (As shown on drawing title and file number)<br>SH-224                                                            |               |                   |   | 13. TOTAL NO. OF OVER-BURDEN SAMPLES TAKEN<br>6           |                                | DISTURBED<br>0                                                                                     |  |
| 5. NAME OF DRILLER<br>DAVID JUSTISS                                                                                          |               |                   |   | 14. TOTAL NUMBER CORE BOXES<br>0                          |                                | UNDISTURBED<br>0                                                                                   |  |
| 6. DIRECTION OF HOLE<br><input checked="" type="checkbox"/> VERTICAL <input type="checkbox"/> INCLINED _____ DEG. FROM VERT. |               |                   |   | 15. ELEVATION GROUND WATER<br>N/A                         |                                |   |  |
| 7. THICKNESS OF OVERBURDEN 60.8' (Water 41.5')                                                                               |               |                   |   | 16. DATE MOLE<br>12 FEB 92                                |                                | STARTED<br>12 FEB 92                                                                               |  |
| 8. DEPTH DRILLED INTO ROCK 0.0'                                                                                              |               |                   |   | 17. ELEVATION TOP OF HOLE<br>0.0'                         |                                | COMPLETED<br>12 FEB 92                                                                             |  |
| 9. TOTAL DEPTH OF HOLE 60.8'                                                                                                 |               |                   |   | 18. TOTAL CORE RECOVERY FOR BORING<br>N/A                 |                                |   |  |
|   |               |                   |   | 19. SIGNATURE OF INSPECTOR<br>JAMES ARTHUR, P.G.          |                                |   |  |
| ELEVATION<br>0.0'   | DEPTH<br>0.0' | LEGEND<br>c       | CLASSIFICATION OF MATERIALS<br>(Description)<br>e                                                      | % CORE<br>RECOVERY                                        | BOX OR<br>SAMPLE<br>NO.<br>JAR | REMARKS<br>(Drilling time, water loss, depth of<br>weathering, etc., if significant)<br>g          |  |
|   |               |                   | Water                                                                                                  |                                                           |                                | Scale change at 40.0'.<br>Set 5" diameter casing by own<br>weight to 44.8'.                        |  |
| -41.5'   |               |                   | Bottom of Harbor 41.5'                                                                                 |                                                           |                                |   |  |
| -44.3'   |               |                   | (MH) Very dark grey to black clayey SILT.                                                              |                                                           | 1                              | Weight of rods drove spitspoon<br>from 41.5' to 44.3'.                                             |  |
|   |               |                   | (SM) Olive, fine silty SAND. Trace of clay.                                                            |                                                           | 2                              |   |  |
| -48.8'   |               |                   |   |                                                           |                                |   |  |
|   |               |                   | Olive-grey.                                                                                            |                                                           | 3                              |   |  |
| -54.8'   |               |                   |   |                                                           | 4                              |   |  |
| -56.3'   |               |                   | Some clay.                                                                                             |                                                           | 5                              |   |  |
|   |               |                   | (SC) Dark olive-grey, fine clayey SAND. Some<br>silt.                                                  |                                                           | 6                              |   |  |
| -60.8'   |               |                   | Bottom of Boring 60.8'                                                                                 |                                                           |                                |   |  |
|   |               |                   | NOTE: Soils visually field classified in<br>accordance with the Unified Soil Classification<br>System. |                                                           |                                | BLOWS PER FOOT:<br>Number required to drive 1 1/2" I.D.<br>spitspoon w/140 lb. hammer falling 30". |  |

| DRILLING LOG   |               | TOWN<br>SOUTH ATLANTIC |   | INSTALLATION<br>SAVANNAH, GA.                                                  |                                | Hole No. SH-225<br>SHEET 1<br>OF 1 SHEETS                                                           |  |
|---|---------------|------------------------|---|--------------------------------------------------------------------------------|--------------------------------|---|--|
| 1. PROJECT<br>SAVANNAH HARBOR DEEPENING                                                                                      |               |                        |   | 10. SIZE AND TYPE OF BIT<br>1 1/4" spoilspoon, 5 1/2" Fishtail                 |                                |   |  |
| 2. LOCATION (Coordinates or Station)<br>X-847906 Y-758626 GA. EAST                                                           |               |                        |   | 11. DATUM FOR ELEVATION SHOWING<br>MLW                                         |                                |   |  |
| 3. DRILLING AGENCY<br>SAVANNAH DISTRICT                                                                                      |               |                        |   | 12. MANUFACTURER'S DESIGNATION OF DRILL<br>FALLING 314                         |                                |   |  |
| 4. HOLE NO. (As shown on drawing title and file number)<br>SH-225                                                            |               |                        |   | 13. TOTAL NO. OF OVER-BURDEN SAMPLES TAKEN<br>DISTURBED : 8<br>UNDISTURBED : 0 |                                |   |  |
| 5. NAME OF DRILLER<br>DAVID JUSTISS                                                                                          |               |                        |   | 14. TOTAL NUMBER CORE BOXES<br>0                                               |                                |   |  |
| 6. DIRECTION OF HOLE<br><input checked="" type="checkbox"/> VERTICAL <input type="checkbox"/> INCLINED _____ DEG. FROM VERT. |               |                        |   | 15. ELEVATION GROUND WATER<br>N/A                                              |                                |   |  |
| 7. THICKNESS OF OVERBURDEN<br>60.5' (Water 44.0')                                                                            |               |                        |   | 16. DATE HOLE<br>STARTED : 12 FEB 92<br>COMPLETED : 12 FEB 92                  |                                |   |  |
| 8. DEPTH DRILLED INTO ROCK<br>0.0'                                                                                           |               |                        |   | 17. ELEVATION TOP OF HOLE<br>0.0'                                              |                                |   |  |
| 9. TOTAL DEPTH OF HOLE<br>60.5'                                                                                              |               |                        |   | 18. TOTAL CORE RECOVERY FOR BORING<br>N/A                                      |                                |   |  |
|   |               |                        |   | 19. SIGNATURE OF INSPECTOR<br>JAMES ARTHUR, P.G.                               |                                |   |  |
| ELEVATION<br>0.0'   | DEPTH<br>0.0' | LEGEND<br>c            | CLASSIFICATION OF MATERIALS<br>(Description)<br>d                                                      | % CORE<br>RECOV-<br>ERY                                                        | BOX OR<br>SAMPLE<br>NO.<br>JAR | REMARKS<br>(Drilling time, water loss, depth of<br>weathering, etc. If significant)<br>g            |  |
|   |               |                        | Water                                                                                                  |                                                                                |                                | Scale change at 40.0'.<br>Set 6" diameter casing by own<br>weight to 45.4'.                         |  |
|   | 40            |                        | Bottom of Harbor 44.0'                                                                                 |                                                                                |                                |   |  |
| -44.0'   | 45            |                        | (MH) Very dark gray to black, clayey SILT.<br>Trace of medium to coarse sand.                          |                                                                                | 1                              | Weight of rods drove spoilspoon<br>from 44.0' to 45.5'. 0                                           |  |
| -45.5'   |               |                        | (SC) Olive, fine clayey SAND. Some silt.                                                               |                                                                                | 2                              | 100/0.8                                                                                             |  |
| -47.0'   |               |                        | (SM) Olive, fine silty SAND. Some clay.                                                                |                                                                                | 3                              | 100/0.9                                                                                             |  |
|   | 50            |                        |   |                                                                                |                                | 100/0.9                                                                                             |  |
|   |               |                        |   |                                                                                | 4                              | 100/0.9                                                                                             |  |
| -53.0'   |               |                        | (SC) Olive, fine clayey SAND. Some silt.                                                               |                                                                                | 5                              | 46                                                                                                  |  |
|   | 55            |                        |   |                                                                                |                                | 48                                                                                                  |  |
|   |               |                        |   |                                                                                |                                | 37                                                                                                  |  |
|   | 60            |                        |   |                                                                                | 6                              | 26                                                                                                  |  |
| -60.5'   |               |                        | Bottom of Boring 60.5'                                                                                 |                                                                                |                                | 33                                                                                                  |  |
|   | 30            |                        | NOTE: Soils visually field classified in<br>accordance with the Unified Soil Classification<br>System. |                                                                                |                                | BLOWS PER FOOT:<br>Number required to drive 1 1/4" I.D.<br>spoilspoon w/140 lb. hammer falling 30". |  |

Hole No. SH-226

| DRILLING LOG   |             | LOCATION<br>SOUTH ATLANTIC |                                                                  | INSTALLATION<br>SAVANNAH, GA.                                                                        |                                | SHEET 1<br>OF 1 SHEETS                                                                          |  |
|---|-------------|----------------------------|------------------------------------------------------------------|---|--------------------------------|-------------------------------------------------------------------------------------------------|--|
| 1. PROJECT<br>SAVANNAH HARBOR DEEPENING                                                                                      |             |                            |                                                                  | 10. SIZE AND TYPE OF BIT<br>1 1/4" split spoon, 5 1/2" Fishtail                                      |                                |                                                                                                 |  |
| 2. LOCATION (Coordinates or Station)<br>X=848357 Y=759173 GA. EAST                                                           |             |                            |                                                                  | 11. DATUM FOR ELEVATION SHOWING<br>MLW                                                               |                                |                                                                                                 |  |
| 3. DRILLING AGENCY<br>SAVANNAH DISTRICT                                                                                      |             |                            |                                                                  | 12. MANUFACTURER'S DESIGNATION OF DRILL<br>FALING 314                                                |                                |                                                                                                 |  |
| 4. HOLE NO. (As shown on drawing title and file number)<br>SH-226                                                            |             |                            |                                                                  | 13. TOTAL NO. OF OVER-BURDEN SAMPLES TAKEN<br>6                                                      |                                | DISTURBED<br>0                                                                                  |  |
| 5. NAME OF DRILLER<br>DAVID JUSTISS                                                                                          |             |                            |                                                                  | 14. TOTAL NUMBER CORE BOXES<br>0                                                                     |                                | 15. ELEVATION GROUND WATER<br>N/A                                                               |  |
| 6. DIRECTION OF HOLE<br><input checked="" type="checkbox"/> VERTICAL <input type="checkbox"/> INCLINED _____ DEG. FROM VERT. |             |                            |                                                                  | 16. DATE HOLE<br>8 FEB 92                                                                            |                                | STARTED<br>8 FEB 92                                                                             |  |
| 7. THICKNESS OF OVERBURDEN<br>60.5' (Water 42.2')                                                                            |             |                            |                                                                  | 17. ELEVATION TOP OF HOLE<br>0.0'                                                                    |                                | COMPLETED<br>8 FEB 92                                                                           |  |
| 8. DEPTH DRILLED INTO ROCK<br>0.0'                                                                                           |             |                            |                                                                  | 18. TOTAL CORE RECOVERY FOR BORING<br>N/A                                                            |                                | %                                                                                               |  |
| 9. TOTAL DEPTH OF HOLE<br>60.5'                                                                                              |             |                            |                                                                  | 19. SIGNATURE OF INSPECTOR<br>JAMES ARTHUR, P.G.                                                     |                                |                                                                                                 |  |
| ELEVATION<br>0.0'   | DEPTH<br>0' | LEGEND<br>e                | CLASSIFICATION OF MATERIALS<br>(Description)<br>a                | % CORE<br>RECOVERY                                                                                   | BOX OR<br>SAMPLE<br>NO.<br>JAR | REMARKS<br>(Drilling time, water loss, depth of<br>weathering, etc., if significant)<br>b       |  |
|   |             |                            | Water                                                            |   |                                | Scale change at 40.0'.<br>Set 6" diameter casing by own<br>weight to 47.0'.                     |  |
| -42.2'   |             |                            | Bottom of Harbor 42.2'                                           |   |                                |                                                                                                 |  |
|   |             |                            | (MB) Very dark gray to black clayey SILT.                        |   | 1                              | weight of rods drove split spoon<br>from 42.2' to 47.0'. Jar sample 2<br>from 46.3' to 47.0'. 0 |  |
| -46.3'   |             |                            | (SC) Very dark gray & olive gray, fine<br>to medium clayey SAND. |   | 2                              |                                                                                                 |  |
| -47.0'   |             |                            | (SM) Olive, fine, silty SAND. Trace of clay.                     |   | 3                              | 100/0.9                                                                                         |  |
|   |             |                            | Olive gray, some clay.                                           |   | 4                              | 25                                                                                              |  |
| -50.0'   |             |                            |                                                                  |   | 5                              | 54                                                                                              |  |
|   |             |                            | Dark gray, trace of clay.                                        |   | 6                              | 56                                                                                              |  |
| -54.5'   |             |                            |                                                                  |   |                                | 49                                                                                              |  |
| -56.5'   |             |                            | Some clay.                                                       |   |                                | 37                                                                                              |  |
|   |             |                            |                                                                  |   |                                | 31                                                                                              |  |
| -60.5'   |             |                            |                                                                  |   |                                | 25                                                                                              |  |
|   |             |                            | Bottom of Boring 60.5'                                           |   |                                | 27                                                                                              |  |
| NOTE: Soils visually field classified in<br>accordance with the Unified Soil Classification<br>System.                       |             |                            |                                                                  | BLOWS PER FOOT:<br>Number required to drive 1 1/4" I.D.<br>split spoon w/140 lb. hammer falling 30". |                                |                                                                                                 |  |

NO 18 NOV 77

| DRILLING LOG   |       | ION SOUTH ATLANTIC |                                                                                                  | INSTALLATION SAVANNAH, GA.                                               |                       | SHEET 1 OF 1 SHEETS                                                                               |  |
|---|-------|--------------------|--------------------------------------------------------------------------------------------------|--------------------------------------------------------------------------|-----------------------|---------------------------------------------------------------------------------------------------|--|
| 1. PROJECT SAVANNAH HARBOR DEEPENING                                                                                      |       |                    |                                                                                                  | 10. SIZE AND TYPE OF BIT 1 1/2" split spoon, 5 1/2" Fish tail            |                       |                                                                                                   |  |
| 2. LOCATION (Coordinates or Station) X-848947 Y-759082 GA. EAST                                                           |       |                    |                                                                                                  | 11. DATUM FOR ELEVATION SHOWED BM or MSL MLW                             |                       |                                                                                                   |  |
| 3. DRILLING AGENCY SAVANNAH DISTRICT                                                                                      |       |                    |                                                                                                  | 12. MANUFACTURER'S DESIGNATION OF DRILL FAILING 314                      |                       |                                                                                                   |  |
| 4. HOLE NO. (As shown on drawing title and file number) SH-227                                                            |       |                    |                                                                                                  | 13. TOTAL NO. OF OVER-BURDEN SAMPLES TAKEN :DISTURBED :UNDISTURBED 16 :0 |                       |                                                                                                   |  |
| 5. NAME OF DRILLER DAVID JUSTISS                                                                                          |       |                    |                                                                                                  | 14. TOTAL NUMBER CORE BOXES 0                                            |                       |                                                                                                   |  |
| 6. DIRECTION OF HOLE <input checked="" type="checkbox"/> VERTICAL <input type="checkbox"/> INCLINED _____ DEG. FROM VERT. |       |                    |                                                                                                  | 15. ELEVATION GROUND WATER N/A                                           |                       |                                                                                                   |  |
| 7. THICKNESS OF OVERBURDEN 60.0' (Water 44.4')                                                                            |       |                    |                                                                                                  | 16. DATE HOLE :STARTED :8 FEB 92 :COMPLETED :8 FEB 92                    |                       |                                                                                                   |  |
| 8. DEPTH DRILLED INTO ROCK 0.0'                                                                                           |       |                    |                                                                                                  | 17. ELEVATION TOP OF HOLE 0.0'                                           |                       |                                                                                                   |  |
| 9. TOTAL DEPTH OF HOLE 60.0'                                                                                              |       |                    |                                                                                                  | 18. TOTAL CORE RECOVERY FOR BORING N/A                                   |                       |                                                                                                   |  |
|   |       |                    |                                                                                                  | 19. SIGNATURE OF INSPECTOR JAMES ARTHUR, P.G.                            |                       |                                                                                                   |  |
| ELEVATION   | DEPTH | LEGEND             | CLASSIFICATION OF MATERIALS (Description)                                                        | % CORE RECOVERY                                                          | BOX OR SAMPLE NO. JAR | REMARKS (Drilling time, water loss, depth of weathering, etc. If significant)                     |  |
| 0.0'   | 0     |                    |                                                                                                  |                                                                          |                       | BLOWS                                                                                             |  |
|   | 40    |                    | Water                                                                                            |                                                                          |                       | Scale change at 40.0'. Set 6" diameter casing by own weight to 46.3'.                             |  |
| -44.4'   | 45    |                    | Bottom of Harbor 44.4'                                                                           |                                                                          |                       |                                                                                                   |  |
| -45.8'   |       |                    | (MH) Very dark grey to black clayey silt. Trace of fine sand.                                    |                                                                          | 1                     | Weight of rods drove split spoon from 44.4' to 46.5'. Jar sample 2 from 45.8' to 46.5'.           |  |
|   |       |                    | (SM) Olive-grey, fine silty SAND. Trace of clay.                                                 |                                                                          | 2                     | 0                                                                                                 |  |
|   |       |                    |                                                                                                  |                                                                          | 3                     | 100/0.8                                                                                           |  |
| -49.5'   | 50    |                    | Some clay                                                                                        |                                                                          | 4                     | 100/0.9                                                                                           |  |
|   |       |                    |                                                                                                  |                                                                          | 5                     | 73                                                                                                |  |
|   | 55    |                    |                                                                                                  |                                                                          |                       | 60                                                                                                |  |
|   |       |                    |                                                                                                  |                                                                          |                       | 54                                                                                                |  |
|   | 60    |                    |                                                                                                  |                                                                          | 6                     | 38                                                                                                |  |
| -60.0'   | 60    |                    | Bottom of Boring 60.0'                                                                           |                                                                          |                       | 35                                                                                                |  |
|   |       |                    |                                                                                                  |                                                                          |                       | 41                                                                                                |  |
|   | 30    |                    |                                                                                                  |                                                                          |                       | 62                                                                                                |  |
|   |       |                    | NOTE: Soils visually field classified in accordance with the Unified Soil Classification System. |                                                                          |                       | BLOWS PER FOOT:<br>Number required to drive 1 1/2" I.D. split spoon w/140 lb. hammer falling 30". |  |



FORM NO. 311-220

| DRILLING LOG   |             | DIVISION<br>SOUTH ATLANTIC |                                                                   | INSTALLATION<br>SAVANNAH, GA.                                                                   |                                  | SHEET 1<br>OF 1 SHEETS                                                                       |  |
|---|-------------|----------------------------|-------------------------------------------------------------------|-------------------------------------------------------------------------------------------------|----------------------------------|----------------------------------------------------------------------------------------------|--|
| 1. PROJECT<br>SAVANNAH HARBOR DEEPENING                                                                                      |             |                            |                                                                   | 10. SIZE AND TYPE OF BIT 1 1/2" SPLITSPOON, 5/8" FISHTAIL                                       |                                  |                                                                                              |  |
| 2. LOCATION (Coordinates or Station)<br>X-850377 Y-759452 GA. EAST                                                           |             |                            |                                                                   | 11. DATUM FOR ELEVATION SHOWN (TBM or MSL)<br>MLW                                               |                                  |                                                                                              |  |
| 3. DRILLING AGENCY<br>SAVANNAH DISTRICT                                                                                      |             |                            |                                                                   | 12. MANUFACTURER'S DESIGNATION OF DRILL<br>Falling 314                                          |                                  |                                                                                              |  |
| 4. HOLE NO. (As shown on drawing title and file number)<br>SH-228                                                            |             |                            |                                                                   | 13. TOTAL NO. OF OVER-BURDEN SAMPLES TAKEN : DISTURBED : 8 : UNDISTURBED : 0                    |                                  |                                                                                              |  |
| 5. NAME OF DRILLER<br>DAVID JUSTISS                                                                                          |             |                            |                                                                   | 14. TOTAL NUMBER CORE BOXES 0                                                                   |                                  |                                                                                              |  |
| 6. DIRECTION OF HOLE<br><input checked="" type="checkbox"/> VERTICAL <input type="checkbox"/> INCLINED _____ DEG. FROM VERT. |             |                            |                                                                   | 15. ELEVATION GROUND WATER N/A                                                                  |                                  |                                                                                              |  |
| 7. THICKNESS OF OVERBURDEN 60.2' (Water 33.2')                                                                               |             |                            |                                                                   | 16. DATE HOLE : STARTED : 19 DEC 91 : COMPLETED : 19 DEC 91                                     |                                  |                                                                                              |  |
| 8. DEPTH DRILLED INTO ROCK 0.0'                                                                                              |             |                            |                                                                   | 17. ELEVATION TOP OF HOLE 0.0'                                                                  |                                  |                                                                                              |  |
| 9. TOTAL DEPTH OF HOLE 60.2'                                                                                                 |             |                            |                                                                   | 18. TOTAL CORE RECOVERY FOR BORING N/A X                                                        |                                  |                                                                                              |  |
| 19. SIGNATURE OF INSPECTOR<br>JAMES ARTHUR, P.G.                                                                             |             |                            |                                                                   |                                                                                                 |                                  |                                                                                              |  |
| ELEVATION<br>0+0   | DEPTH<br>0+ | LEGEND<br>e                | CLASSIFICATION OF MATERIALS<br>(Description)<br>d                 | % CORE<br>RECOVERY<br>*                                                                         | BOX OR<br>SAMPLE<br>NO.<br>(JAR) | REMARKS<br>(Drilling time, water loss, depth of<br>weathering, etc. if significant)<br>BLOWS |  |
|   | 30          |                            | Water.                                                            |                                                                                                 |                                  | Scale change at 30.0'. Set 6" diameter casing by own weight to 36.6'.                        |  |
| -33.2'   |             |                            | Bottom of Harbor 33.2'                                            |                                                                                                 |                                  |                                                                                              |  |
|   | 35          |                            | (SM) Dark grey to black clayey SILT.<br>Some fine to medium sand. |                                                                                                 | 1                                | Weight of rods drove splitspoon from 33.2' to 36.2'.                                         |  |
| -36.2'   |             |                            | (SC) Olive-grey, fine clayey SAND.<br>Trace of silt & mica.       |                                                                                                 | 2                                | 0                                                                                            |  |
|   | 40          |                            |                                                                   |                                                                                                 |                                  | 22                                                                                           |  |
|   |             |                            |                                                                   |                                                                                                 | 3                                | 51                                                                                           |  |
|   | 45          |                            |                                                                   |                                                                                                 |                                  | 37                                                                                           |  |
| -46.7'   |             |                            |                                                                   |                                                                                                 | 4                                | 76                                                                                           |  |
| -48.2'   |             |                            | Some silt.                                                        |                                                                                                 |                                  | 78                                                                                           |  |
|   | 50          |                            | Trace of silt.                                                    |                                                                                                 | 5                                | 41                                                                                           |  |
|   |             |                            |                                                                   |                                                                                                 |                                  | 28                                                                                           |  |
| 52.7'   |             |                            | (CL) Olive-grey, silty, lean CLAY.<br>Some fine sand.             |                                                                                                 | 6                                | 72                                                                                           |  |
| -54.2'   |             |                            |                                                                   |                                                                                                 |                                  | 46                                                                                           |  |
|   | 55          |                            | (SC) Olive-grey, fine clayey SAND.<br>Trace of silt & mica.       |                                                                                                 | 7                                | 26                                                                                           |  |
|   |             |                            |                                                                   |                                                                                                 |                                  | 33                                                                                           |  |
|   | 60          |                            |                                                                   |                                                                                                 | 8                                | 19                                                                                           |  |
| -50.1'   |             |                            |                                                                   |                                                                                                 |                                  | 21                                                                                           |  |
|   |             |                            | Bottom of Boring 60.2'                                            |                                                                                                 |                                  | 21                                                                                           |  |
| NOTE: Soils visually field classified in accordance with the United Soil Classification System.                              |             |                            |                                                                   | BLOWS PER FOOT:<br>Number required to drive 1 1/2" I.D. splitspoon w/140 lb. hammer falling 30" |                                  |                                                                                              |  |

11018 110. 311-223

| DRILLING LOG   |       | DIVISION SOUTH ATLANTIC |                                                                      | INSTALLATION SAVANNAH, GA.                                                                        |                   | SHEET 1 OF 1 SHEETS                                                                              |  |
|---|-------|-------------------------|----------------------------------------------------------------------|---------------------------------------------------------------------------------------------------|-------------------|--------------------------------------------------------------------------------------------------|--|
| 1. PROJECT SAVANNAH HARBOR DEEPENING                                                                                      |       |                         |                                                                      | 10. SIZE AND TYPE OF BIT 1 1/4" split spoon, 5/2" flight bit                                      |                   |                                                                                                  |  |
| 2. LOCATION (Coordinates or Station) X-850478 Y-760035 GA. EAST                                                           |       |                         |                                                                      | 11. DATUM FOR ELEVATION SHOWN (TBM or MSL) MLW                                                    |                   |                                                                                                  |  |
| 3. DRILLING AGENCY SAVANNAH DISTRICT                                                                                      |       |                         |                                                                      | 12. MANUFACTURER'S DESIGNATION OF DRILL FAILING 314                                               |                   |                                                                                                  |  |
| 4. HOLE NO. (As shown on drawing title and file number) SH-229                                                            |       |                         |                                                                      | 13. TOTAL NO. OF OVER-BURDEN SAMPLES TAKEN :DISTURBED :5 :UNDISTURBED :0                          |                   |                                                                                                  |  |
| 5. NAME OF DRILLER DAVID JUSTISS                                                                                          |       |                         |                                                                      | 14. TOTAL NUMBER CORE BOXES 0                                                                     |                   |                                                                                                  |  |
| 6. DIRECTION OF HOLE <input checked="" type="checkbox"/> VERTICAL <input type="checkbox"/> INCLINED _____ DEG. FROM VERT. |       |                         |                                                                      | 15. ELEVATION GROUND WATER N/A                                                                    |                   |                                                                                                  |  |
| 7. THICKNESS OF OVERBURDEN 60.5' (WATER 45.5')                                                                            |       |                         |                                                                      | 16. DATE HOLE :STARTED :9 FEB 92 :COMPLETED :9 FEB 92                                             |                   |                                                                                                  |  |
| 8. DEPTH DRILLED INTO ROCK 0.0'                                                                                           |       |                         |                                                                      | 17. ELEVATION TOP OF HOLE 0.0'                                                                    |                   |                                                                                                  |  |
| 9. TOTAL DEPTH OF HOLE 60.5'                                                                                              |       |                         |                                                                      | 18. TOTAL CORE RECOVERY FOR BORING N/A X                                                          |                   |                                                                                                  |  |
|   |       |                         |                                                                      | 19. SIGNATURE OF INSPECTOR JAMES ARTHUR, P.G.                                                     |                   |                                                                                                  |  |
| ELEVATION   | DEPTH | LEGEND                  | CLASSIFICATION OF MATERIALS (Description)                            | % CORE RECOVERY                                                                                   | BOX OR SAMPLE NO. | REMARKS (Drilling time, water loss, depth of weathering, etc. If significant)                    |  |
| 0.0   | 0.0   |                         |                                                                      |                                                                                                   |                   | BLOWS                                                                                            |  |
|   | 35    |                         | Water                                                                |                                                                                                   |                   | Scale change at 45.0'.<br>Set 6" diameter casing by own weight to 48.1'.                         |  |
|   | 40    |                         |                                                                      |                                                                                                   |                   |                                                                                                  |  |
|   | 45    |                         | Bottom of Harbor 45.5'                                               |                                                                                                   |                   |                                                                                                  |  |
| -45.5'   | 45    |                         | (MH) Very dark grey to black clayey SILT.                            |                                                                                                   | 1                 | Weight of rods drove split spoon from 45.5' to 48.5'. Jar sample #2 from approx. 47.5' to 48.5'. |  |
| -47.5'   | 47.5  |                         | (SC) Dark grey and olive-grey fine to medium clayey SAND, some silt. |                                                                                                   | 2                 |                                                                                                  |  |
| -48.5'   | 48.5  |                         | (SM) Olive-grey fine silty SAND, some clay.                          |                                                                                                   | 3                 |                                                                                                  |  |
| -50.0'   | 50    |                         | Trace of clay.                                                       |                                                                                                   |                   |                                                                                                  |  |
|   | 55    |                         |                                                                      |                                                                                                   | 4                 |                                                                                                  |  |
| -54.5'   | 54.5  |                         | (SC) Dark olive-grey fine clayey SAND, some silt.                    |                                                                                                   | 5                 |                                                                                                  |  |
|   | 60    |                         |                                                                      |                                                                                                   | 6                 |                                                                                                  |  |
| -60.5'   | 60    |                         | Bottom of Boring 60.5'                                               |                                                                                                   |                   |                                                                                                  |  |
| NOTE: Soils visually field classified in accordance with the Unified Soil Classification System.                          |       |                         |                                                                      | BLOWS PER FOOT:<br>Number required to drive 1 1/4" I.D. split spoon w/140 lb. hammer falling 30". |                   |                                                                                                  |  |

Hole No. SM-230

| DRILLING LOG   |               | DIVISION SOUTH ATLANTIC |                                                                                                  | INSTALLATION ANNAH, GA.                                      |                              | SHEET 1 OF 1 SHEETS                                                                               |  |
|---|---------------|-------------------------|--------------------------------------------------------------------------------------------------|--------------------------------------------------------------|------------------------------|---------------------------------------------------------------------------------------------------|--|
| 1. PROJECT<br>SAVANNAH HARBOR DEEPENING                                                                                      |               |                         |                                                                                                  | 10. SIZE AND TYPE OF BIT 1 3/4" split spoon, 5 1/2" fishtail |                              |                                                                                                   |  |
| 2. LOCATION (Coordinates or Station)<br>X-851276 Y-760134 GA. EAST                                                           |               |                         |                                                                                                  | 11. DATUM FOR ELEVATION SHOWN (TBM or MSL)<br>MLW            |                              |                                                                                                   |  |
| 3. DRILLING AGENCY<br>SAVANNAH DISTRICT                                                                                      |               |                         |                                                                                                  | 12. MANUFACTURER'S DESIGNATION OF DRILL<br>FALLING 314       |                              |                                                                                                   |  |
| 4. HOLE NO. (As shown on drawing title and file number)<br>SH-230                                                            |               |                         |                                                                                                  | 13. TOTAL NO. OF OVER-BURDEN SAMPLES TAKEN                   |                              | DISTURBED : 4<br>UNDISTURBED : 0                                                                  |  |
| 5. NAME OF DRILLER<br>DAVID JUSTISS                                                                                          |               |                         |                                                                                                  | 14. TOTAL NUMBER CORE BOXES 0                                |                              |                                                                                                   |  |
| 6. DIRECTION OF HOLE<br><input checked="" type="checkbox"/> VERTICAL <input type="checkbox"/> INCLINED _____ DEG. FROM VERT. |               |                         |                                                                                                  | 15. ELEVATION GROUND WATER N/A                               |                              |                                                                                                   |  |
| 7. THICKNESS OF OVERBURDEN 60.4' (WATER 45.4')                                                                               |               |                         |                                                                                                  | 16. DATE HOLE                                                |                              | STARTED : 9 FEB 92<br>COMPLETED : 9 FEB 92                                                        |  |
| 8. DEPTH DRILLED INTO ROCK 0.0'                                                                                              |               |                         |                                                                                                  | 17. ELEVATION TOP OF HOLE 0.0'                               |                              | 18. TOTAL CORE RECOVERY FOR BORING N/A %                                                          |  |
| 9. TOTAL DEPTH OF HOLE 60.4'                                                                                                 |               |                         |                                                                                                  | 19. SIGNATURE OF INSPECTOR<br>JAMES ARTHUR, P.G.             |                              |                                                                                                   |  |
| ELEVATION<br>0.0'   | DEPTH<br>0.0' | LEGEND<br>c             | CLASSIFICATION OF MATERIALS<br>(Description)<br>d                                                | % CORE<br>RECOVERY<br>JAR                                    | BOX OR<br>SAMPLE<br>NO.<br>i | REMARKS<br>(Drilling time, water loss, depth of<br>weathering, etc., if significant)<br>g         |  |
|   |               |                         | Water                                                                                            |                                                              |                              | Scale change at 45.0'.<br>Set 6" diameter casing by own weight to 46.5'.<br><br>BLOWS             |  |
|   | 15<br>35      |                         |                                                                                                  |                                                              |                              |                                                                                                   |  |
|   | 30<br>40      |                         |                                                                                                  |                                                              |                              |                                                                                                   |  |
|   | 45            |                         | Bottom of Harbor 45.4'                                                                           |                                                              |                              |                                                                                                   |  |
| -45.4'   |               |                         | (SM) Olive-grey fine silty SAND, some clay, layer of medium to coarse sand from 45.4' to 45.6'   |                                                              | 1                            | Weight of rods drove split spoon from 45.4' to 46.7'.                                             |  |
|   |               |                         |                                                                                                  |                                                              |                              |                                                                                                   |  |
| -49.9'   | 50            |                         | Light olive-grey, trace of clay                                                                  |                                                              | 2                            |                                                                                                   |  |
| -51.4'   |               |                         | Indurated layer, 1/4" thick at approx. 52.0'                                                     |                                                              |                              | 100/0.5'                                                                                          |  |
| -52.9'   |               |                         | Dark olive-grey, some clay.                                                                      |                                                              |                              | 100/0.9'                                                                                          |  |
| -54.4'   | 55            |                         | (SC) Dark olive-grey fine clayey SAND, some silt                                                 |                                                              | 3                            |                                                                                                   |  |
|   |               |                         |                                                                                                  |                                                              |                              |                                                                                                   |  |
|   |               |                         |                                                                                                  |                                                              |                              |                                                                                                   |  |
| -60.4'   | 60            |                         | Bottom of Boring 60.4'                                                                           |                                                              | 4                            |                                                                                                   |  |
|   |               |                         | NOTE: Soils visually field classified in accordance with the Unified Soil Classification System. |                                                              |                              | BLOWS PER FOOT:<br>Number required to drive 1 3/4" I.D. split spoon w/140 lb. hammer falling 30". |  |

Hole No. SH-231

| DRILLING LOG   |              | STATION<br>SOUTH ATLANTIC |                                                                                                  | INSTALLATION<br>SAVANNAH, GA.                                |                                | SHEET 1<br>OF 1 SHEETS                                                                           |  |
|---|--------------|---------------------------|--------------------------------------------------------------------------------------------------|--------------------------------------------------------------|--------------------------------|--------------------------------------------------------------------------------------------------|--|
| 1. PROJECT<br>SAVANNAH HARBOR DEEPENING                                                                                      |              |                           |                                                                                                  | 10. SIZE AND TYPE OF BIT<br>1 3/8" SPLITSPOON, 5/2" FISHTAIL |                                |                                                                                                  |  |
| 2. LOCATION (Coordinates or Station)<br>X-852021 Y-760208 GA. EAST                                                           |              |                           |                                                                                                  | 11. DATUM FOR ELEVATION SHOWN (TBM or MSL)<br>MLW            |                                |                                                                                                  |  |
| 3. DRILLING AGENCY<br>SAVANNAH DISTRICT                                                                                      |              |                           |                                                                                                  | 12. MANUFACTURER'S DESIGNATION OF DRILL<br>Failing 1500      |                                |                                                                                                  |  |
| 4. HOLE NO. (As shown on drawing title and file number)<br>SH-231                                                            |              |                           |                                                                                                  | 13. TOTAL NO. OF OVER-BURDEN SAMPLES TAKEN<br>4              |                                | DISTURBED<br>0                                                                                   |  |
| 5. NAME OF DRILLER<br>DOUGLAS LaROCHE                                                                                        |              |                           |                                                                                                  | 14. TOTAL NUMBER CORE BOXES<br>0                             |                                | UNDISTURBED<br>0                                                                                 |  |
| 6. DIRECTION OF HOLE<br><input checked="" type="checkbox"/> VERTICAL <input type="checkbox"/> INCLINED _____ DEG. FROM VERT. |              |                           |                                                                                                  | 15. ELEVATION GROUND WATER N/A                               |                                |                                                                                                  |  |
| 7. THICKNESS OF OVERBURDEN 50.0' (Water 42.9')                                                                               |              |                           |                                                                                                  | 16. DATE HOLE<br>19 NOV 91                                   |                                | COMPLETED<br>19 NOV 91                                                                           |  |
| 8. DEPTH DRILLED INTO ROCK 0.0'                                                                                              |              |                           |                                                                                                  | 17. ELEVATION TOP OF HOLE<br>0.0'                            |                                | 18. TOTAL CORE RECOVERY FOR BORING<br>N/A                                                        |  |
| 9. TOTAL DEPTH OF HOLE 60.0'                                                                                                 |              |                           |                                                                                                  | 19. SIGNATURE OF INSPECTOR<br>CHRIS DAVID LEETH, GEOLOGIST   |                                |                                                                                                  |  |
| ELEVATION<br>0.0   | DEPTH<br>0.0 | LEGEND<br>z               | CLASSIFICATION OF MATERIALS<br>(Description)<br>a                                                | % CORE<br>RECOVER-<br>ERY<br>b                               | BOX OR<br>SAMPLE<br>NO.<br>UAR | REMARKS<br>(Drilling time, water loss, depth of<br>weathering, etc. if significant)<br>g         |  |
|   | 40           |                           | Water                                                                                            |                                                              |                                | Scale change at 40.0'.                                                                           |  |
| -42.9'   | 45           |                           | Bottom of Harbor 42.9'                                                                           |                                                              |                                |                                                                                                  |  |
|   | 50           |                           | (MH) Green, stiff, fat silt. Trace of sand, moist, slight organic odor.                          |                                                              | 1                              | Weight of hammer drive splitspoon to 48.0'.<br>0                                                 |  |
|   | 55           |                           |                                                                                                  |                                                              | 2                              | 61                                                                                               |  |
| -54.0'   | 55           |                           | Trace of gravel & sand.                                                                          |                                                              | 3                              | 86                                                                                               |  |
|   | 60           |                           | No gravel.                                                                                       |                                                              | 4                              | 100/0.4                                                                                          |  |
| -57.0'   |              |                           |                                                                                                  |                                                              |                                | 77                                                                                               |  |
| -60.0'   |              |                           |                                                                                                  |                                                              |                                | 100/0.6                                                                                          |  |
|   |              |                           | Bottom of Boring 60.0'                                                                           |                                                              |                                | 100                                                                                              |  |
|   |              |                           | NOTE: Soils visually field classified in accordance with the Unified Soil Classification System. |                                                              |                                | 96                                                                                               |  |
|   |              |                           |                                                                                                  |                                                              |                                | 76                                                                                               |  |
|   |              |                           |                                                                                                  |                                                              |                                | BLOWS PER FOOT:<br>Number required to drive 1 3/8" I.D. splitspoon w/140 lb. hammer falling 30". |  |

HOLE NO. SH-233

| DRILLING LOG   |       | DIVISION SOUTH ATLANTIC |                                                                                                  | INSTALLATION SAVANNAH, GA.                                    |                   | SHEET 1 OF 1 SHEETS   |  |
|---|-------|-------------------------|--------------------------------------------------------------------------------------------------|---------------------------------------------------------------|-------------------|---|--|
| 1. PROJECT<br>SAVANNAH HARBOR DEEPENING                                                                                      |       |                         |                                                                                                  | 10. SIZE AND TYPE OF BIT 1 1/4" split spoon, 5 1/2" fish tail |                   |   |  |
| 2. LOCATION (Coordinates or Station)<br>X-852921 Y-761143 GA. EAST                                                           |       |                         |                                                                                                  | 11. DATUM FOR ELEVATION SHOWN (TBM or MSL)<br>MLW             |                   |   |  |
| 3. DRILLING AGENCY<br>SAVANNAH DISTRICT                                                                                      |       |                         |                                                                                                  | 12. MANUFACTURER'S DESIGNATION OF DRILL<br>FALLING 314        |                   |   |  |
| 4. HOLE NO. (As shown on drawing title and file number)<br>SH-233                                                            |       |                         |                                                                                                  | 13. TOTAL NO. OF OVER-BURDEN SAMPLES TAKEN                    |                   | 13. DISTURBED : 5<br>13. UNDISTURBED : 0   |  |
| 5. NAME OF DRILLER<br>DAVID JUSTISS                                                                                          |       |                         |                                                                                                  | 14. TOTAL NUMBER CORE BOXES 0                                 |                   |   |  |
| 6. DIRECTION OF HOLE<br><input checked="" type="checkbox"/> VERTICAL <input type="checkbox"/> INCLINED _____ DEG. FROM VERT. |       |                         |                                                                                                  | 15. ELEVATION GROUND WATER N/A                                |                   |   |  |
| 7. THICKNESS OF OVERBURDEN 59.7' (WATER 44.0')                                                                               |       |                         |                                                                                                  | 16. DATE HOLE                                                 |                   | 16. STARTED : 10 FEB 92<br>16. COMPLETED : 10 FEB 92   |  |
| 8. DEPTH DRILLED INTO ROCK 0.0'                                                                                              |       |                         |                                                                                                  | 17. ELEVATION TOP OF HOLE 0.0'                                |                   |   |  |
| 9. TOTAL DEPTH OF HOLE 59.7'                                                                                                 |       |                         |                                                                                                  | 18. TOTAL CORE RECOVERY FOR BORING N/A                        |                   |   |  |
|   |       |                         |                                                                                                  | 19. SIGNATURE OF INSPECTOR<br>JAMES ARTHUR, P.G.              |                   |   |  |
| ELEVATION   | DEPTH | LEGEND                  | CLASSIFICATION OF MATERIALS<br>(Description)                                                     | % CORE RECOVERY<br>JAR                                        | BOX OR SAMPLE NO. | REMARKS<br>(Drilling time, water loss, depth of weathering, etc. if significant)                                                                        |  |
| 0.0   | 0     |                         |                                                                                                  |                                                               |                   | BLOWS   |  |
|   |       |                         | Water                                                                                            |                                                               |                   | Scale change at 40.0'.<br>Set 6" diameter casing by own weight to 46.9'.                                                                                |  |
| -44.0'   | 45    |                         | Bottom of Harbor 44.0'                                                                           |                                                               |                   |   |  |
|   |       |                         | (Mht) Very dark grey to black clayey SILT, some fine to medium sand.                             |                                                               | 1                 | Weight of rods drove split spoon from 44.0' to 46.2'. No recovery. Re-drove to 46.2', then continued drive to 47.7'. Jar sample #1 from 44.0' to 47.7'. |  |
| -47.7'   |       |                         | (SM) Olive-grey fine silty SAND, some clay.                                                      |                                                               | 2                 |   |  |
| -49.2'   | 50    |                         | Trace of clay                                                                                    |                                                               |                   |   |  |
|   |       |                         | Some clay.                                                                                       |                                                               | 3                 |   |  |
| -52.2'   |       |                         | Trace of clay                                                                                    |                                                               |                   |   |  |
| -53.7'   | 55    |                         | Light olive-grey.                                                                                |                                                               | 4                 |   |  |
| -55.2'   |       |                         | Olive-grey, some clay.                                                                           |                                                               | 5                 |   |  |
| -58.2'   | 60    |                         | Bottom of Boring 59.7'                                                                           |                                                               |                   |   |  |
| -59.7'   |       |                         | NOTE: Soils visually field classified in accordance with the Unified Soil Classification System. |                                                               |                   | BLOWS PER FOOT:<br>Number required to drive 1 1/4" I.D. split spoon w/140 lb. hammer falling 30".                                                       |  |

| DRILLING LOG   |       | DIVISION<br>SOUTH ATLANTIC |                                                                                                  | INSTALLATION<br>SAVANNAH, GA.                                                  |                   | SHEET 1<br>OF 1 SHEETS                                                                           |  |
|---|-------|----------------------------|--------------------------------------------------------------------------------------------------|--------------------------------------------------------------------------------|-------------------|--------------------------------------------------------------------------------------------------|--|
| 1. PROJECT<br>SAVANNAH HARBOR DEEPENING                                                                                      |       |                            |                                                                                                  | 10. SIZE AND TYPE OF BIT<br>1 3/8" splitspoon, 5 1/2" Fishtail                 |                   |                                                                                                  |  |
| 2. LOCATION (Coordinates or Station)<br>X-853569 Y-760911 GA. EAST                                                           |       |                            |                                                                                                  | 11. DATUM FOR ELEVATION SHOWN (TBW or NSL)<br>MLW                              |                   |                                                                                                  |  |
| 3. DRILLING AGENCY<br>SAVANNAH DISTRICT                                                                                      |       |                            |                                                                                                  | 12. MANUFACTURER'S DESIGNATION OF DRILL<br>FALING 314                          |                   |                                                                                                  |  |
| 4. HOLE NO. (As shown on drawing title and file number)<br>SH-234                                                            |       |                            |                                                                                                  | 13. TOTAL NO. OF OVER-BURDEN SAMPLES TAKEN<br>DISTURBED : 5<br>UNDISTURBED : 0 |                   |                                                                                                  |  |
| 5. NAME OF DRILLER<br>DAVID JUSTISS                                                                                          |       |                            |                                                                                                  | 14. TOTAL NUMBER CORE BOXES<br>0                                               |                   |                                                                                                  |  |
| 6. DIRECTION OF HOLE<br><input checked="" type="checkbox"/> VERTICAL <input type="checkbox"/> INCLINED _____ DEG. FROM VERT. |       |                            |                                                                                                  | 15. ELEVATION GROUND WATER N/A                                                 |                   |                                                                                                  |  |
| 7. THICKNESS OF OVERBURDEN<br>59.8' (Water 44.8')                                                                            |       |                            |                                                                                                  | 16. DATE HOLE<br>STARTED : 11 FEB 92<br>COMPLETED : 11 FEB 92                  |                   |                                                                                                  |  |
| 8. DEPTH DRILLED INTO ROCK<br>0.0'                                                                                           |       |                            |                                                                                                  | 17. ELEVATION TOP OF HOLE<br>0.0'                                              |                   |                                                                                                  |  |
| 9. TOTAL DEPTH OF HOLE<br>59.8'                                                                                              |       |                            |                                                                                                  | 18. TOTAL CORE RECOVERY FOR BORING<br>N/A                                      |                   |                                                                                                  |  |
|   |       |                            |                                                                                                  | 19. SIGNATURE OF INSPECTOR<br>JAMES ARTHUR, P.G.                               |                   |                                                                                                  |  |
| ELEVATION   | DEPTH | LEGEND                     | CLASSIFICATION OF MATERIALS<br>(Description)                                                     | % CORE RECOVERY                                                                | BOX OR SAMPLE NO. | REMARKS<br>(Drilling time, water loss, depth of weathering, etc., if significant)                |  |
| 0.0   | 0.0   |                            |                                                                                                  |                                                                                |                   | BLOWS                                                                                            |  |
|   | 40    |                            | Water                                                                                            |                                                                                |                   | Scale change at 40.0'.<br>Set 6" diameter casing by own weight to 46.4'.                         |  |
|   | 44.8' |                            | Bottom of Harbor 44.8'                                                                           |                                                                                |                   |                                                                                                  |  |
|   | 45    |                            | (MH) Very dark grey to black clayey SILT.                                                        |                                                                                | 1                 | Weight of rods drove splitspoon from 44.8' to 46.3'.                                             |  |
|   | 46.3' |                            | (SM) Olive-grey, fine silty SAND. Some clay.                                                     |                                                                                | 2                 | 0                                                                                                |  |
|   | 50    |                            |                                                                                                  |                                                                                |                   | 93                                                                                               |  |
|   | 55    |                            |                                                                                                  |                                                                                |                   | 58                                                                                               |  |
|   | 53.8' |                            | Olive, trace of clay.                                                                            |                                                                                | 3                 | 77                                                                                               |  |
|   | 55.3' |                            | (SC) Olive-grey, fine clayey SAND. Some silt.                                                    |                                                                                |                   | 66                                                                                               |  |
|   | 56.8' |                            | Trace of silt.                                                                                   |                                                                                | 4                 | 59                                                                                               |  |
|   | 58.3' |                            | Same silt.                                                                                       |                                                                                |                   | 100/0.9                                                                                          |  |
|   | 59.8' |                            |                                                                                                  |                                                                                | 5                 | 51                                                                                               |  |
|   | 60    |                            | Bottom of Boring 59.8'                                                                           |                                                                                |                   | 31                                                                                               |  |
|   |       |                            | NOTE: Soils visually field classified in accordance with the Unified Soil Classification System. |                                                                                |                   | 41                                                                                               |  |
|   |       |                            |                                                                                                  |                                                                                |                   | BLOWS PER FOOT:<br>Number required to drive 1 3/8" I.D. splitspoon w/140 lb. hammer falling 30". |  |

| DRILLING LOG   |       | DIVISION SOUTH ATLANTIC |                                                                                                  | INSTALLATION ANNAH, GA.                                 |                   | SHEET 1 OF 1 SHEETS   |  |
|---|-------|-------------------------|--------------------------------------------------------------------------------------------------|---------------------------------------------------------|-------------------|---|--|
| 1. PROJECT SAVANNAH HARBOR DEEPENING                                                                                      |       |                         |                                                                                                  | 10. SIZE AND TYPE OF BIT 1 1/2" splitspoon, 5/2" finish |                   |   |  |
| 2. LOCATION (Coordinates or Station) X-854160 Y-761499 GA. EAST                                                           |       |                         |                                                                                                  | 11. DATUM FOR ELEVATION SHOWN (TBM or MSL) MLW          |                   |   |  |
| 3. DRILLING AGENCY SAVANNAH DISTRICT                                                                                      |       |                         |                                                                                                  | 12. MANUFACTURER'S DESIGNATION OF DRILL FAILING 314     |                   |   |  |
| 4. HOLE NO. (As shown on drawing title and file number) SH-235                                                            |       |                         |                                                                                                  | 13. TOTAL NO. OF OVER-BURDEN SAMPLES TAKEN              |                   | 13. TOTAL NO. OF OVER-BURDEN SAMPLES TAKEN                                                                                |  |
| 5. NAME OF DRILLER DAVID JUSTISS                                                                                          |       |                         |                                                                                                  | 14. TOTAL NUMBER CORE BOXES 0                           |                   | 14. TOTAL NUMBER CORE BOXES 0                                                                                             |  |
| 6. DIRECTION OF HOLE <input checked="" type="checkbox"/> VERTICAL <input type="checkbox"/> INCLINED _____ DEG. FROM VERT. |       |                         |                                                                                                  | 15. ELEVATION GROUND WATER N/A                          |                   | 15. ELEVATION GROUND WATER N/A                                                                                            |  |
| 7. THICKNESS OF OVERBURDEN 60.9' (WATER 44.4')                                                                            |       |                         |                                                                                                  | 16. DATE HOLE STARTED 11 FEB 92 COMPLETED 11 FEB 92     |                   | 16. DATE HOLE STARTED 11 FEB 92 COMPLETED 11 FEB 92                                                                       |  |
| 8. DEPTH DRILLED INTO ROCK 0.0'                                                                                           |       |                         |                                                                                                  | 17. ELEVATION TOP OF HOLE 0.0'                          |                   | 17. ELEVATION TOP OF HOLE 0.0'                                                                                            |  |
| 9. TOTAL DEPTH OF HOLE 60.9'                                                                                              |       |                         |                                                                                                  | 18. TOTAL CORE RECOVERY FOR BORING N/A %                |                   | 18. TOTAL CORE RECOVERY FOR BORING N/A %                                                                                  |  |
|   |       |                         |                                                                                                  | 19. SIGNATURE OF INSPECTOR JAMES ARTHUR, P.G.           |                   |   |  |
| ELEVATION   | DEPTH | LEGEND                  | CLASSIFICATION OF MATERIALS (Description)                                                        | % CORE RECOVERY                                         | BOX OR SAMPLE NO. | REMARKS (Drilling time, water loss, change of weathering, etc. if significant)                                            |  |
| 0.0   | 0.0   |                         |                                                                                                  | JAR                                                     |                   | BLOWS   |  |
|   |       |                         | Water.                                                                                           |                                                         |                   | Scale change at 40.0'.   |  |
|   |       |                         |                                                                                                  |                                                         |                   | Set 6" diameter casing by own weight to 45.2'.                                                                            |  |
|   | 40    |                         |                                                                                                  |                                                         |                   |   |  |
|   |       |                         | Bottom of Harbor 44.4'                                                                           |                                                         |                   |   |  |
| -44.4'   | 45    |                         | (MH) Very dark grey to black clayey SILT.                                                        |                                                         | 1                 | Weight of rods drove splitspoon from 44.4' to 45.7'; continued drive to 45.9'. Jar sample #2 from approx. 44.9' to 45.9'. |  |
| -44.9'   |       |                         | (SM) Olive-grey fine silty SAND, some clay.                                                      |                                                         | 2                 | 5   |  |
| -45.9'   |       |                         | (SC) Dark olive-grey fine clayey SAND, some silt.                                                |                                                         | 3                 | 100/0.8'   |  |
|   |       |                         |                                                                                                  |                                                         |                   | 100/0.9'   |  |
|   | 50    |                         |                                                                                                  |                                                         |                   | 100/0.9'   |  |
|   |       |                         |                                                                                                  |                                                         | 4                 | 58   |  |
|   |       |                         |                                                                                                  |                                                         |                   | 92   |  |
| -53.4'   |       |                         | Light olive-grey.                                                                                |                                                         | 5                 | 100/0.9'   |  |
| -54.9'   | 55    |                         | Olive-grey, trace of silt.                                                                       |                                                         |                   | 66   |  |
|   |       |                         |                                                                                                  |                                                         |                   | 52   |  |
|   |       |                         |                                                                                                  |                                                         |                   | 43   |  |
|   | 60    |                         |                                                                                                  |                                                         | 6                 | 36   |  |
| -60.9'   |       |                         |                                                                                                  |                                                         |                   |   |  |
|   |       |                         | Bottom of Boring 60.9'                                                                           |                                                         |                   | BLOWS PER FOOT:   |  |
|   |       |                         | NOTE: Soils visually field classified in accordance with the Unified Soil Classification System. |                                                         |                   | Number required to drive 1 1/2" I.D. splitspoon w/140 lb. hammer falling 30".                                             |  |

NO. 100, 317-430

| DRILLING LOG   |              | DIVISION<br>SOUTH ATLANTIC |                                                   | INSTALLATION<br>SAVANNAH, GA.                                                                     |                              | SHEET 1<br>OF 1 SHEETS                                                                               |  |
|---|--------------|----------------------------|---------------------------------------------------|---------------------------------------------------------------------------------------------------|------------------------------|---|--|
| 1. PROJECT<br>SAVANNAH HARBOR DEEPENING                                                                                      |              |                            |                                                   | 10. SIZE AND TYPE OF BIT<br>1 1/4" split spoon, 5/2" fishtail                                     |                              |   |  |
| 2. LOCATION (Coordinates or Station)<br>X-854829 Y-762259 GA. EAST                                                           |              |                            |                                                   | 11. DATUM FOR ELEVATION SHOWN (TBM or MSL)<br>MLW                                                 |                              |   |  |
| 3. DRILLING AGENCY<br>SAVANNAH DISTRICT                                                                                      |              |                            |                                                   | 12. MANUFACTURER'S DESIGNATION OF DRILL<br>Failing 314                                            |                              |   |  |
| 4. HOLE NO. (As shown on drawing title and file number)<br>SH-236                                                            |              |                            |                                                   | 13. TOTAL NO. OF OVER-BURDEN SAMPLES TAKEN<br>6                                                   |                              | 13. TOTAL NO. OF OVER-BURDEN SAMPLES TAKEN<br>DISTURBED<br>0                                         |  |
| 5. NAME OF DRILLER<br>DAVID JUSTISS                                                                                          |              |                            |                                                   | 14. TOTAL NUMBER CORE BOXES<br>0                                                                  |                              | 15. ELEVATION GROUND WATER<br>N/A                                                                    |  |
| 6. DIRECTION OF HOLE<br><input checked="" type="checkbox"/> VERTICAL <input type="checkbox"/> INCLINED _____ DEG. FROM VERT. |              |                            |                                                   | 16. DATE HOLE<br>13 FEB 92                                                                        |                              | 16. DATE HOLE<br>COMPLETED<br>13 FEB 92                                                              |  |
| 7. THICKNESS OF OVERBURDEN<br>59.9' (Water 44.9')                                                                            |              |                            |                                                   | 17. ELEVATION TOP OF HOLE<br>0.0'                                                                 |                              | 18. TOTAL CORE RECOVERY FOR BORING<br>N/A                                                            |  |
| 8. DEPTH DRILLED INTO ROCK<br>0.0'                                                                                           |              |                            |                                                   | 19. SIGNATURE OF INSPECTOR<br>JAMES ARTHUR, P.G.                                                  |                              |   |  |
| 9. TOTAL DEPTH OF HOLE<br>59.9'                                                                                              |              |                            |                                                   |                                                                                                   |                              |   |  |
| ELEVATION<br>0.0   | DEPTH<br>0.0 | LEGEND<br>c                | CLASSIFICATION OF MATERIALS<br>(Description)<br>d | % CORE<br>RECOVERY<br>e                                                                           | BOX OR<br>SAMPLE<br>NO.<br>f | REMARKS<br>(Drilling time, water loss, depth of<br>weathering, etc., if slight load)<br>g            |  |
|   |              |                            |                                                   |                                                                                                   |                              | BLOWS                                                                                                |  |
|   |              |                            | Water                                             |                                                                                                   |                              | Scale change at 40.0'. Set 6" diameter casing by own weight to 45.5'.                                |  |
|   |              |                            | Bottom of Harbor 44.9'                            |                                                                                                   |                              |   |  |
| -44.9'   | 45           |                            | (MH) Very dark grey to black, clayey SILT.        |                                                                                                   | 1                            | Weight of rods drove split spoon from 44.9' to 45.7' for sample 2 taken from approx. 45.4' to 46.4'. |  |
| -45.4'   |              |                            | (SC) Olive-grey, fine clayey SAND. Some silt.     |                                                                                                   | 2                            | 17                                                                                                   |  |
|   |              |                            |                                                   |                                                                                                   | 3                            | 49                                                                                                   |  |
|   |              |                            |                                                   |                                                                                                   |                              | 100/0.7                                                                                              |  |
| -50.9'   | 50           |                            | Trace of silt.                                    |                                                                                                   | 4                            | 99                                                                                                   |  |
|   |              |                            |                                                   |                                                                                                   |                              | 44                                                                                                   |  |
| -55.4'   | 55           |                            |                                                   |                                                                                                   |                              | 33                                                                                                   |  |
|   |              |                            | Dark olive-grey.                                  |                                                                                                   | 5                            | 48                                                                                                   |  |
|   |              |                            |                                                   |                                                                                                   |                              | 30                                                                                                   |  |
| -59.9'   | 60           |                            | Bottom of Boring 59.9'                            |                                                                                                   | 6                            | 26                                                                                                   |  |
|   |              |                            |                                                   |                                                                                                   |                              | 33                                                                                                   |  |
| NOTE: Soils visually field classified in accordance with the Unified Soil Classification System.                             |              |                            |                                                   | BLOWS PER FOOT:<br>Number required to drive 1 1/4" I.D. split spoon w/140 lb. hammer falling 30". |                              |   |  |



17016 NO. SH-246

| DRILLING LOG   |             | DIVISION<br>SOUTH ATLANTIC |                                                   | INSTALLATION<br>SAVANNAH, GA.                              |                              | SHEET 1<br>OF 2 SHEETS                          |  |
|---|-------------|----------------------------|---------------------------------------------------|------------------------------------------------------------|------------------------------|-------------------------------------------------|--|
| 1. PROJECT<br>SAVANNAH HARBOR DEEPENING                                                                                      |             |                            |                                                   | 10. SIZE AND TYPE OF BIT 1 1/2" split spoon, 5/2" fishtail |                              |                                                 |  |
| 2. LOCATION (Coordinates or Station)<br>X-858444 Y-766361 GA. EAST                                                           |             |                            |                                                   | 11. DATUM FOR ELEVATION SHOWN (TBM or MSL)<br>MLW          |                              |                                                 |  |
| 3. DRILLING AGENCY<br>SAVANNAH DISTRICT                                                                                      |             |                            |                                                   | 12. MANUFACTURER'S DESIGNATION OF DRILL<br>FALING 314      |                              |                                                 |  |
| 4. HOLE NO. (As shown on drawing title and file number)<br>SH-246                                                            |             |                            |                                                   | 13. TOTAL NO. OF OVER-BURDEN SAMPLES TAKEN                 |                              | DISTURBED : 4<br>UNDISTURBED : 0                |  |
| 5. NAME OF DRILLER<br>DOUGLAS LO ROCHE                                                                                       |             |                            |                                                   | 14. TOTAL NUMBER CORE BOXES 0                              |                              |                                                 |  |
| 6. DIRECTION OF HOLE<br><input checked="" type="checkbox"/> VERTICAL <input type="checkbox"/> INCLINED _____ DEG. FROM VERT. |             |                            |                                                   | 15. ELEVATION GROUND WATER N/A                             |                              |                                                 |  |
| 7. THICKNESS OF OVERBURDEN 60.0'                                                                                             |             |                            |                                                   | 16. DATE HOLE                                              |                              | STARTED : 13 NOV 91<br>COMPLETED : 13 NOV 91    |  |
| 8. DEPTH DRILLED INTO ROCK 0.0'                                                                                              |             |                            |                                                   | 17. ELEVATION TOP OF HOLE 0.0'                             |                              |                                                 |  |
| 9. TOTAL DEPTH OF HOLE 60.0'                                                                                                 |             |                            |                                                   | 18. TOTAL CORE RECOVERY FOR BORING N/A                     |                              |                                                 |  |
|   |             |                            |                                                   | 19. SIGNATURE OF INSPECTOR<br>DAVID CHRIS LEETH, GEOLOGIST |                              |                                                 |  |
| ELEVATION<br>0.0'   | DEPTH<br>0' | LEGEND<br>s                | CLASSIFICATION OF MATERIALS<br>(Description)<br>s | % CORE<br>RECOV-<br>ERY                                    | BOX OR<br>SAMPLE<br>NO.<br>i | REMARKS<br>weathering, etc. If significant<br>g |  |
|   |             |                            | Water                                             |                                                            |                              |                                                 |  |
|   | 5           |                            |                                                   |                                                            |                              |                                                 |  |
|   | 10          |                            |                                                   |                                                            |                              |                                                 |  |
|   | 15          |                            |                                                   |                                                            |                              |                                                 |  |
|   | 20          |                            |                                                   |                                                            |                              |                                                 |  |
|   | 25          |                            |                                                   |                                                            |                              |                                                 |  |
|   | 30          |                            |                                                   |                                                            |                              |                                                 |  |
| -30.0'   |             |                            | Continued on page 2                               |                                                            |                              |                                                 |  |

BLOWS

| DRILLING LOG (Con' sheet) |       | ELEVATION TOP OF HOLE 0.0' MLW |                                                                 | Hole No. SH-246           |                                |                                                                                     |       |
|---------------------------|-------|--------------------------------|-----------------------------------------------------------------|---------------------------|--------------------------------|-------------------------------------------------------------------------------------|-------|
| PROJECT                   |       | INSTALLATION                   |                                                                 | SHEET 2                   |                                |                                                                                     |       |
| SAVANNAH HARBOR DEEPENING |       | SAVANNAH, GA.                  |                                                                 | OF 2 SHEETS               |                                |                                                                                     |       |
| ELEVATION                 | DEPTH | LEGEND                         | CLASSIFICATION OF MATERIALS<br>(Description)                    | % CORE<br>RECOVER-<br>ERY | BOX OR<br>SAMPLE<br>NO.<br>JAR | REMARKS<br>(Drilling time, water loss, depth of<br>weathering, etc. If significant) | BLOWS |
| -30.0'                    | 30    | c                              |                                                                 |                           |                                |                                                                                     |       |
|                           | 35    |                                |                                                                 |                           |                                |                                                                                     |       |
|                           |       |                                | Bottom of Harbor 42.9'                                          |                           |                                |                                                                                     |       |
| -42.9'                    | 45    |                                | (MH) Green, fat SILT. Trace of mica. Dry,<br>mild organic odor. |                           | 1                              |                                                                                     | 26    |
|                           |       |                                |                                                                 |                           |                                |                                                                                     | 39    |
|                           |       |                                |                                                                 |                           |                                |                                                                                     | 50    |
| -49.0'                    | 50    |                                | 5-10% very fine sand in lenses.                                 |                           | 2                              |                                                                                     | 38    |
|                           |       |                                |                                                                 |                           |                                |                                                                                     | 38    |
| -52.0'                    | 55    |                                | No sand.                                                        |                           | 3                              |                                                                                     | 34    |
|                           |       |                                |                                                                 |                           |                                |                                                                                     | 47    |
|                           |       |                                |                                                                 |                           |                                |                                                                                     | 49    |
|                           |       |                                |                                                                 |                           |                                |                                                                                     | 35    |
|                           |       |                                |                                                                 |                           |                                |                                                                                     | 24    |
| -60.0'                    | 60    |                                | Bottom of Boring 60.0'                                          |                           | 4                              |                                                                                     | 37    |
|                           | 65    |                                |                                                                 |                           |                                |                                                                                     |       |

Hole No. SM-249

| DRILLING LOG   |       | 0° 10' SOUTH ATLANTIC |   | INSTALLATION SAVANNAH, GA.                                                                        |                   | SHEET 1 OF 1 SHEETS                                                              |  |
|---|-------|-----------------------|---|---------------------------------------------------------------------------------------------------|-------------------|----------------------------------------------------------------------------------|--|
| 1. PROJECT<br>SAVANNAH HARBOR DEEPENING                                                                                      |       |                       |   | 10. SIZE AND TYPE OF BIT 1 3/8" split spoon, 5/8" fish tail                                       |                   |                                                                                  |  |
| 2. LOCATION (Coordinates or Station)<br>X=860277 Y=765739 GA. EAST                                                           |       |                       |   | 11. DATUM FOR ELEVATION SHOWN (TBM or MSL)<br>MLW                                                 |                   |                                                                                  |  |
| 3. DRILLING AGENCY<br>SAVANNAH DISTRICT                                                                                      |       |                       |   | 12. MANUFACTURER'S DESIGNATION OF DRILL<br>FALLING 314                                            |                   |                                                                                  |  |
| 4. HOLE NO. (As shown on drawing title and file number)<br>SH-249                                                            |       |                       |   | 13. TOTAL NO. OF OVER-BURDEN SAMPLES TAKEN                                                        |                   | 13. DISTURBED : 6<br>13. UNDISTURBED : 0                                         |  |
| 5. NAME OF DRILLER<br>DAVID JUSTISS                                                                                          |       |                       |   | 14. TOTAL NUMBER CORE BOXES 0                                                                     |                   |                                                                                  |  |
| 6. DIRECTION OF HOLE<br><input checked="" type="checkbox"/> VERTICAL <input type="checkbox"/> INCLINED _____ DEG. FROM VERT. |       |                       |   | 15. ELEVATION GROUND WATER N/A                                                                    |                   |                                                                                  |  |
| 7. THICKNESS OF OVERBURDEN 59.5' (WATER 45.5')                                                                               |       |                       |   | 16. DATE HOLE                                                                                     |                   | 16. STARTED : 24 MAR 92<br>16. COMPLETED : 24 MAR 92                             |  |
| 8. DEPTH DRILLED INTO ROCK 0.0'                                                                                              |       |                       |   | 17. ELEVATION TOP OF HOLE 0.0'                                                                    |                   |                                                                                  |  |
| 9. TOTAL DEPTH OF HOLE 59.5'                                                                                                 |       |                       |   | 18. TOTAL CORE RECOVERY FOR BORING N/A %                                                          |                   |                                                                                  |  |
|   |       |                       |   | 19. SIGNATURE OF INSPECTOR<br>JAMES ARTHUR, P.G.                                                  |                   |                                                                                  |  |
| ELEVATION   | DEPTH | LEGEND                | CLASSIFICATION OF MATERIALS<br>(Describe if necessary)                                                     | % CORE RECOVERY<br>JAP                                                                            | BOX OR SAMPLE NO. | REMARKS<br>(Drilling time, water loss, depth of weathering, etc. if significant) |  |
| 0.0'   | 0     |                       |   |                                                                                                   |                   | BLOWS                                                                            |  |
|   | 15    |                       | Water   |                                                                                                   |                   | Scale change at 45.0'.                                                           |  |
|   | 35    |                       |   |                                                                                                   |                   | Set 6" diameter casing by own weight to 47.6'.                                   |  |
|   | 40    |                       |   |                                                                                                   |                   |                                                                                  |  |
|   | 45    |                       | Bottom of Harbor 45.5'                                                                                     |                                                                                                   |                   |                                                                                  |  |
| -45.5'   | 45    |                       | (CH) Very dark grey to grey fat CLAY, some wood from approx. 47.0' to 47.5', trace of fine to coarse sand. |                                                                                                   | 1                 | Weight of rods drove split spoon from 45.5' to 47.5'. 0                          |  |
| -47.5'   | 47.5  |                       | (SP) Grey fine to medium poorly graded SAND, some wood, trace of silt and mica.                            |                                                                                                   | 2                 | 17                                                                               |  |
|   | 50    |                       | (SM) Grey medium to coarse silty SAND, some clay, trace of fine gravel.                                    |                                                                                                   | 3                 | 15                                                                               |  |
| -50.5'   | 50    |                       | (CL) Olive-grey lean CLAY, some silt, trace of fine sand.                                                  |                                                                                                   | 4                 | 25                                                                               |  |
| -52.0'   | 52    |                       | Trace of silt.                                                                                             |                                                                                                   | 5                 | 48                                                                               |  |
| -53.5'   | 53.5  |                       | (SC) Olive-grey fine clayey SAND, trace of silt.                                                           |                                                                                                   | 6                 | 18                                                                               |  |
|   | 55    |                       |   |                                                                                                   |                   | 30                                                                               |  |
|   | 57    |                       |   |                                                                                                   |                   | 27                                                                               |  |
| -59.5'   | 59.5  |                       | Bottom of Boring 59.5'                                                                                     |                                                                                                   |                   | 27                                                                               |  |
|   | 60    |                       |   |                                                                                                   |                   |                                                                                  |  |
| NOTE: Soils visually field classified in accordance with the Unified Soil Classification System.                             |       |                       |   | BLOWS PER FOOT:<br>Number required to drive 1 3/8" I.D. split spoon w/140 lb. hammer falling 30". |                   |                                                                                  |  |

Hole No. SH-249A

| DRILLING LOG   |       | DIRECTION SOUTH ATLANTIC |                                                                                        | INSTALLATION SAVANNAH, GA.                                                  |                   | SHEET 1<br>of 1 SHEETS   |  |
|---|-------|--------------------------|----------------------------------------------------------------------------------------|-----------------------------------------------------------------------------|-------------------|---|--|
| 1. PROJECT<br>SAVANNAH HARBOR DEEPENING                                                                                      |       |                          |                                                                                        | 10. SIZE AND TYPE OF BIT<br>1 1/2" split spoon, 4 x 5/8" carbide bit        |                   |   |  |
| 2. LOCATION (Coordinates or Station)<br>X=860266 Y=765740 GA. EAST                                                           |       |                          |                                                                                        | 11. DATUM FOR ELEVATION SHOWN (TBM or MSL)<br>MLW                           |                   |   |  |
| 3. DRILLING AGENCY<br>SAVANNAH DISTRICT                                                                                      |       |                          |                                                                                        | 12. MANUFACTURER'S DESIGNATION OF DRILL<br>FALLING 314                      |                   |   |  |
| 4. HOLE NO. (As shown on drawing title and file number)<br>SH-249A                                                           |       |                          |                                                                                        | 13. TOTAL NO. OF OVER-BURDEN SAMPLES TAKEN<br>DISTURBED : 0 UNDISTURBED : 0 |                   |   |  |
| 5. NAME OF DRILLER<br>DAVID JUSTISS                                                                                          |       |                          |                                                                                        | 14. TOTAL NUMBER CORE BOXES<br>1                                            |                   |   |  |
| 6. DIRECTION OF HOLE<br><input checked="" type="checkbox"/> VERTICAL <input type="checkbox"/> INCLINED _____ DEG. FROM VERT. |       |                          |                                                                                        | 15. ELEVATION GROUND WATER<br>N/A                                           |                   |   |  |
| 7. THICKNESS OF OVERBURDEN<br>60.3' (WATER 46.5')                                                                            |       |                          |                                                                                        | 16. DATE HOLE<br>STARTED : 24 MAR 92 COMPLETED : 24 MAR 92                  |                   |   |  |
| 8. DEPTH DRILLED INTO ROCK<br>0.0'                                                                                           |       |                          |                                                                                        | 17. ELEVATION TOP OF HOLE<br>0.0'                                           |                   |   |  |
| 9. TOTAL DEPTH OF HOLE<br>60.3'                                                                                              |       |                          |                                                                                        | 18. TOTAL CORE RECOVERY FOR BORING<br>59 %                                  |                   |   |  |
|   |       |                          |                                                                                        | 19. SIGNATURE OF INSPECTOR<br>JAMES ARTHUR, P.G.                            |                   |   |  |
| ELEVATION   | DEPTH | LEGEND                   | CLASSIFICATION OF MATERIALS<br>(Description)                                           | % CORE RECOVERY                                                             | BOX OR SAMPLE NO. | REMARKS<br>(Drilling time, water loss, depth of weathering, etc. If significant)                                                |  |
| 0.0   | 0     |                          |                                                                                        | JAR                                                                         |                   | BLOWS   |  |
|   | 15    |                          | Water                                                                                  |                                                                             |                   | Scale change at 45.0'.<br>Set casing to 51.8'.                                                                                  |  |
|   | 30    |                          |                                                                                        |                                                                             |                   |   |  |
|   | 40    |                          |                                                                                        |                                                                             |                   |   |  |
|   | 45    |                          | Bottom of Harbor 46.5'                                                                 |                                                                             |                   |   |  |
|   | 50    |                          | Wash.                                                                                  |                                                                             |                   |   |  |
|   | 52.0' |                          | Bottom of Wash 52.0'                                                                   |                                                                             |                   |   |  |
|   | 53.3' |                          | (CL) Olive-grey lean CLAY, trace of fine sand.                                         |                                                                             |                   | Pull-1: 52.0'-55.5'<br>Run: 3.5', Rec.: 1.3', C. L.: 2.2'<br>Hyd. press: 75 psi<br>Drilling time: 24 min.<br>Rec.: 37%, Rqd.: 0 |  |
|   | 55    |                          | Core loss.<br>(SC) Olive-grey fine clayey SAND, close to very close horizontal breaks. |                                                                             | BOX 1             | Pull-2: 55.5'-60.3'<br>Run: 4.8', Rec.: 3.6', C. L.: 1.2'<br>Hyd. press: 0 psi<br>Drilling time: 43 min.<br>Rec.: 75%, Rqd.: 17 |  |
|   | 60    |                          | Core loss.                                                                             |                                                                             |                   |   |  |
|   | 60.3' |                          | Bottom of Boring 60.3'                                                                 |                                                                             |                   |   |  |
| NOTE: Soils visually field classified in accordance with the Unified Soil Classification System.                             |       |                          |                                                                                        |                                                                             |                   |   |  |

| DRILLING LOG   |              | DIVISION<br>SOUTH ATLANTIC |   | INSTALLATION<br>SAVANNAH, GA.                                  |                                      | SHEET 1<br>OF 1 SHEETS                                                                              |  |
|---|--------------|----------------------------|---|----------------------------------------------------------------|--------------------------------------|---|--|
| 1. PROJECT<br>SAVANNAH HARBOR DEEPENING                                                                                      |              |                            |   | 10. SIZE AND TYPE OF BIT<br>1 1/8" splitspoon, 5 1/2" fishtail |                                      |   |  |
| 2. LOCATION (Coordinates or Station)<br>X=861860 Y=764479 GA. EAST                                                           |              |                            |   | 11. DATUM FOR ELEVATION SHOWN (TBM or MSL)<br>MLW              |                                      |   |  |
| 3. DRILLING AGENCY<br>SAVANNAH DISTRICT                                                                                      |              |                            |   | 12. MANUFACTURER'S DESIGNATION OF DRILL<br>FALING 314          |                                      |   |  |
| 4. HOLE NO. (As shown on drawing title and file number)<br>SH-253                                                            |              |                            |   | 13. TOTAL NO. OF OVER-<br>BURDEN SAMPLES TAKEN                 |                                      | DISTURBED<br>4<br>UNDISTURBED<br>0                                                                  |  |
| 5. NAME OF DRILLER<br>DOUGLAS LAROCHE                                                                                        |              |                            |   | 14. TOTAL NUMBER CORE BOXES<br>0                               |                                      |   |  |
| 6. DIRECTION OF HOLE<br><input checked="" type="checkbox"/> VERTICAL <input type="checkbox"/> INCLINED _____ DEG. FROM VERT. |              |                            |   | 15. ELEVATION GROUND WATER<br>N/A                              |                                      |   |  |
| 7. THICKNESS OF OVERBURDEN<br>60.0' (Water 45.2')                                                                            |              |                            |   | 16. DATE HOLE<br>STARTED<br>18 NOV 91                          |                                      | COMPLETED<br>18 NOV 91                                                                              |  |
| 8. DEPTH DRILLED INTO ROCK<br>0.0'                                                                                           |              |                            |   | 17. ELEVATION TOP OF HOLE<br>0.0'                              |                                      |   |  |
| 9. TOTAL DEPTH OF HOLE<br>60.0'                                                                                              |              |                            |   | 18. TOTAL CORE RECOVERY FOR BORING<br>N/A %                    |                                      |   |  |
|   |              |                            |   | 19. SIGNATURE OF INSPECTOR<br>David C. Leath                   |                                      |   |  |
| ELEVATION<br>0.0   | DEPTH<br>0.0 | LEGEND<br>c                | CLASSIFICATION OF MATERIALS<br>(Description)<br>d                                                      | % CORE<br>RECOV-<br>ERY<br>e                                   | BOX OR<br>SAMPLE<br>NO.<br>JARR<br>f | REMARKS<br>(Drilling time, water loss, depth of<br>weathering, etc., if significant)<br>g           |  |
|   |              |                            | Water                                                                                                  |                                                                |                                      | Scale change at 45.0'.                                                                              |  |
|   |              |                            | Bottom of Harbor 45.2'                                                                                 |                                                                |                                      |   |  |
|   |              |                            | (MH) Green, stiff, fat SILT. Trace of<br>sand, dry, mild odor.                                         |                                                                | 1                                    | 47                                                                                                  |  |
|   |              |                            |   |                                                                |                                      | 69                                                                                                  |  |
|   |              |                            |   |                                                                | 2                                    | 25                                                                                                  |  |
|   |              |                            |   |                                                                |                                      | 42                                                                                                  |  |
|   |              |                            |   |                                                                |                                      | 44                                                                                                  |  |
|   |              |                            |   |                                                                | 3                                    | 25                                                                                                  |  |
|   |              |                            |   |                                                                |                                      | 30                                                                                                  |  |
|   |              |                            |   |                                                                |                                      | 39                                                                                                  |  |
|   |              |                            |   |                                                                |                                      | 41                                                                                                  |  |
|   |              |                            |   |                                                                | 4                                    | 54                                                                                                  |  |
|   |              |                            | Bottom of Boring 60.0'                                                                                 |                                                                |                                      |   |  |
|   |              |                            | NOTE: Soils visually field classified in<br>accordance with the Unified Soil Classification<br>System. |                                                                |                                      | BLOWS PER FOOT:<br>Number required to drive 1 1/8" I.D.<br>splitspoon w/140 lb. hammer falling 30". |  |

# SAVANNAH HARBOR BORING LOGS

From Station 24+000

To

Station 40+000

| DRILLING LOG   |             | DIVISION<br>South Atlantic |                                                                                              | INSTALLATION<br>Savannah River, GA                |                              | Hole No. SH-52                                                                                      |  | SHEET<br>OF 2 SHEETS |  |
|---|-------------|----------------------------|----------------------------------------------------------------------------------------------|---------------------------------------------------|------------------------------|---|--|----------------------|--|
| 1. PROJECT<br>Savannah Harbor                                                                                                |             |                            |                                                                                              | 10. SIZE AND TYPE OF BIT 1 3/8" ID splitspoon     |                              |   |  |                      |  |
| 2. LOCATION (Coordinates or Station)<br>See Plan Sta 36+000N. R= "12"                                                        |             |                            |                                                                                              | 11. DATUM FOR ELEVATION SHOWN (TBM or MLW)<br>MLW |                              |   |  |                      |  |
| 3. DRILLING AGENCY<br>Savannah District                                                                                      |             |                            |                                                                                              | 12. MANUFACTURER'S DESIGNATION OF DRILL<br>CME 75 |                              |   |  |                      |  |
| 4. HOLE NO. (As shown on drawing title)<br>and file number SH-52                                                             |             |                            |                                                                                              | 13. TOTAL NO. OF OVER-<br>BURDEN SAMPLES TAKEN    |                              | DISTURBED<br>5                                                                                      |  | UNDISTURBED<br>0     |  |
| 5. NAME OF DRILLER<br>T. W. SCOTT                                                                                            |             |                            |                                                                                              | 14. TOTAL NUMBER CORE BOXES                       |                              |   |  |                      |  |
| 6. DIRECTION OF HOLE<br><input checked="" type="checkbox"/> VERTICAL <input type="checkbox"/> INCLINED _____ DEG. FROM VERT. |             |                            |                                                                                              | 15. ELEVATION GROUND WATER                        |                              |   |  |                      |  |
| 7. THICKNESS OF OVERBURDEN 55.0'                                                                                             |             |                            |                                                                                              | 16. DATE HOLE STARTED 9 Feb 78 COMPLETED 9 Feb 78 |                              |   |  |                      |  |
| 8. DEPTH DRILLED INTO ROCK 0.0'                                                                                              |             |                            |                                                                                              | 17. ELEVATION TOP OF HOLE 0.0 MLW                 |                              |   |  |                      |  |
| 9. TOTAL DEPTH OF HOLE -55.0 MLW                                                                                             |             |                            |                                                                                              | 18. TOTAL CORE RECOVERY FOR BORING 1              |                              |   |  |                      |  |
|   |             |                            |                                                                                              | 19. SIGNATURE OF INSPECTOR<br>CHARLES D. GRIFFIN  |                              |   |  |                      |  |
| ELEVATION<br>0.0 MLW   | DEPTH<br>0' | LEGEND<br>a                | CLASSIFICATION OF MATERIALS<br>(Description)<br>d                                            | % CORE<br>RECOVERY<br>e                           | BOX OR<br>SAMPLE<br>NO.<br>f | REMARKS<br>(Drilling time, water loss, depth of<br>weathering, etc., if significant)<br>g           |  |                      |  |
|   | 5'          |                            | Water                                                                                        |                                                   |                              |   |  |                      |  |
|   | 10'         |                            |                                                                                              |                                                   |                              |   |  |                      |  |
|   | 15'         |                            | Bottom of river -16.0' MLW                                                                   |                                                   | JAR                          |   |  |                      |  |
| -16.0   |             |                            | SM - Tan and gray silty<br>fine and medium sand                                              |                                                   | 1                            |   |  |                      |  |
|   | 20'         |                            | Gray                                                                                         |                                                   |                              |   |  |                      |  |
|   | 25'         |                            |                                                                                              |                                                   |                              |   |  |                      |  |
|   | 30'         |                            | Continued on sheet 2                                                                         |                                                   | 2                            |   |  |                      |  |
| -30.0   |             |                            | NOTE: Soils field classified<br>in accordance with the Unified<br>Soil Classification System |                                                   |                              | Blows Per Foot:<br>Number required to drive<br>1 3/8" ID splitspoon w/<br>140 lb hammer falling 30' |  |                      |  |

| DRILLING LOG (Cont Sheet)          |              | TIDE TOP OF HOLE |                                                             | Hole No. SH-52         |                              |                                                                                           |
|------------------------------------|--------------|------------------|-------------------------------------------------------------|------------------------|------------------------------|-------------------------------------------------------------------------------------------|
| PROJECT<br>Savannah Harbor         |              | 0.0 MLW          |                                                             | SHEET 2<br>OF 2 SHEETS |                              |                                                                                           |
| INSTALLATION<br>Savannah River, GA |              |                  |                                                             |                        |                              |                                                                                           |
| ELEVATION<br>a                     | DEPTH<br>30' | LEGEND<br>c      | CLASSIFICATION OF MATERIALS<br>(Description)<br>d           | % CORE<br>RECOV.<br>e  | BOX OR<br>SAMPLE<br>NO.<br>f | REMARKS<br>(Drilling time, water loss, depth of<br>weathering, etc., if significant)<br>g |
| -34.0                              | 35'          |                  | SM - Gray silty fine and medium sand                        |                        |                              |                                                                                           |
| -42.0                              | 40'          |                  | GM - Gray silty coarse sand and gravel                      |                        | 3                            |                                                                                           |
| -55.0                              | 45'          |                  | CH - Dark green fat clay with some traces of very fine sand |                        | 4                            |                                                                                           |
|                                    | 50'          |                  |                                                             |                        | 5                            |                                                                                           |
|                                    | 55'          |                  | Bottom of hole -55.0' MLW                                   |                        |                              |                                                                                           |



Hole No. SB-53

| DRILLING LOG                                                                                         |       | DIVISION           |   | INSTALLATION                               |                   | SHEET                                                                          |  |
|---|-------|--------------------|---|--------------------------------------------|-------------------|--------------------------------------------------------------------------------|--|
| South Atlantic                                                                                       |       | Savannah River, GA |   | OF 2 SHEETS                                |                   | 1                                                                              |  |
| 1. PROJECT                                                                                           |       |                    |   | 10. SIZE AND TYPE OF BIT                   |                   |                                                                                |  |
| Savannah Harbor                                                                                      |       |                    |   | 1 3/8" ID split spoon                      |                   |                                                                                |  |
| 2. LOCATION (Coordinate or Station)                                                                  |       |                    |   | 11. DATUM FOR ELEVATION SHOWN (TBM = MLW)  |                   |                                                                                |  |
| See Plan Sta 35+000N, R= "11"                                                                        |       |                    |   | MLW                                        |                   |                                                                                |  |
| 3. DRILLING AGENCY                                                                                   |       |                    |   | 12. MANUFACTURER'S DESIGNATION OF DRILL    |                   |                                                                                |  |
| Savannah District                                                                                    |       |                    |   | CME 75                                     |                   |                                                                                |  |
| 4. HOLE NO. (As shown on drawing title and file number)                                              |       |                    |   | 13. TOTAL NO. OF OVER-BURDEN SAMPLES TAKEN |                   | 14. TOTAL NUMBER CORE BOXES                                                    |  |
| SB-53                                                                                                |       |                    |   | DISTURBED 4                                |                   | UNDISTURBED 0                                                                  |  |
| 5. NAME OF DRILLER                                                                                   |       |                    |   | 15. ELEVATION GROUND WATER                 |                   |                                                                                |  |
| T. W. Scott                                                                                          |       |                    |   |                                            |                   |                                                                                |  |
| 6. DIRECTION OF HOLE                                                                                 |       |                    |   | 16. DATE HOLE                              |                   |                                                                                |  |
| <input checked="" type="checkbox"/> VERTICAL <input type="checkbox"/> INCLINED _____ DEG. FROM VERT. |       |                    |   | STARTED 10 Feb 78 COMPLETED 10 Feb 78      |                   |                                                                                |  |
| 7. THICKNESS OF OVERBURDEN 56.0'                                                                     |       |                    |   | 17. ELEVATION TOP OF HOLE 0.0 MLW          |                   |                                                                                |  |
| 8. DEPTH DRILLED INTO ROCK 0.0'                                                                      |       |                    |   | 18. TOTAL CORE RECOVERY FOR BORING         |                   |                                                                                |  |
| 9. TOTAL DEPTH OF HOLE -56.0' MLW                                                                    |       |                    |   | 19. SIGNATURE OF INSPECTOR                 |                   |                                                                                |  |
|   |       |                    |   | CHARLES D. GRIFFIN                         |                   |                                                                                |  |
| ELEVATION                                                                                            | DEPTH | LEGEND             | CLASSIFICATION OF MATERIALS (Description)   | % CORE RECOVERY                            | BOX OR SAMPLE NO. | REMARKS (Drilling time, water loss, depth of monitoring, etc., if significant) |  |
| 0.0 MLW                                                                                              | 0'    |                    |   |                                            |                   |                                                                                |  |
|   | 5'    |                    | Water   |                                            |                   |                                                                                |  |
|   | 10'   |                    |   |                                            |                   |                                                                                |  |
|   | 15'   |                    |   |                                            |                   |                                                                                |  |
| -18.5                                                                                                |       |                    | Bottom of river -18.5' MLW   |                                            | JAR               | Blows                                                                          |  |
|   | 20'   |                    | OH - Gray clayey silt and sand mixture, very soft, NOTE: Weight of hammer pushed rods with split spoon from -18.5' to 27.5'                      |                                            | 1                 | 0                                                                              |  |
|   | 25'   |                    |   |                                            |                   | 0                                                                              |  |
|   |       |                    |   |                                            |                   | 0                                                                              |  |
| -28.5                                                                                                |       |                    |   |                                            |                   | 0                                                                              |  |
|   |       |                    |   |                                            |                   | 0                                                                              |  |
| -30.0                                                                                                | 30'   |                    | SM - tan silty fine and medium sand Continued on sheet 2 NOTE: Soils field classified in accordance with the Unified Soil Classification System. |                                            | 2                 | 1                                                                              |  |
|   |       |                    |   |                                            |                   | BLOWS PER FOOT:                                                                |  |
|   |       |                    |   |                                            |                   | Number required to drive 1 3/8" ID split spoon w/ 140 lb hammer falling 30'    |  |

| DRILLING LOG (Cont Sheet) |       |        | FROM TOP OF HOLE                             |                         | Hole No.                        |                                                                                      | SH-53       |    |
|---------------------------|-------|--------|----------------------------------------------|-------------------------|---------------------------------|--------------------------------------------------------------------------------------|-------------|----|
| PROJECT                   |       |        | INSTALLATION                                 |                         | SHEET 2                         |                                                                                      | OF 2 SHEETS |    |
| Savannah Harbor           |       |        | Savannah River, GA                           |                         |                                 |                                                                                      |             |    |
| ELEVATION                 | DEPTH | LEGEND | CLASSIFICATION OF MATERIALS<br>(Description) | % CORE<br>RECOV.<br>ERY | BOX OR<br>SAMPLE<br>JAW.<br>NO. | REMARKS<br>(Drilling time, water loss, depth of<br>weathering, etc., if significant) |             |    |
| a                         | 30'   | c      | d                                            | e                       | f                               | g                                                                                    |             |    |
|                           |       |        | SM - Tan silty fine and<br>medium sand       |                         |                                 |                                                                                      |             | 12 |
|                           |       |        |                                              |                         |                                 |                                                                                      |             | 16 |
|                           |       |        |                                              |                         |                                 |                                                                                      |             | 18 |
|                           | 35'   |        | Gray medium to coarse sand                   |                         |                                 |                                                                                      |             | 20 |
|                           |       |        |                                              |                         |                                 |                                                                                      |             | 19 |
|                           |       |        |                                              |                         |                                 |                                                                                      |             | 19 |
|                           | 40'   |        | Coarse silty sand with a fat<br>clay layer   |                         | 3                               |                                                                                      |             | 20 |
|                           |       |        |                                              |                         |                                 |                                                                                      |             | 25 |
|                           |       |        |                                              |                         |                                 |                                                                                      |             | 31 |
|                           | 45'   |        | Gray coarse sand                             |                         |                                 |                                                                                      |             | 40 |
|                           |       |        |                                              |                         |                                 |                                                                                      |             | 44 |
|                           |       |        |                                              |                         |                                 |                                                                                      |             | 51 |
| -49.5                     | 50'   |        | CH - Green fat clay                          |                         | 4                               |                                                                                      |             | 40 |
|                           |       |        |                                              |                         |                                 |                                                                                      |             | 28 |
|                           |       |        |                                              |                         |                                 |                                                                                      |             | 30 |
| -56.0                     | 55'   |        | Bottom of hole -56.0' MLW                    |                         |                                 |                                                                                      |             | 29 |
|                           |       |        |                                              |                         |                                 |                                                                                      |             | 36 |

Male No. SH-54

| DRILLING LOG   |       | DIVISION<br>South Atlantic | INSTALLATION<br>Savannah River, GA                                                        | SHEET 1<br>OF 2 SHEETS   |                         |   |
|---|-------|----------------------------|-------------------------------------------------------------------------------------------|--------------------------|-------------------------|---|
| 1. PROJECT<br>Savannah Harbor                                                                                          |       |                            | 10. SIZE AND TYPE OF BIT 3/8" ID SPOILSPOON                                               |                          |                         |   |
| 2. LOCATION (Coordinates or Station)<br>See Plan Sta 34+000N, R= "10"                                                  |       |                            | 11. DATUM FOR ELEVATION SHOW (TBM or BENCH)<br>MLW                                        |                          |                         |   |
| 3. DRILLING AGENCY<br>Savannah District                                                                                |       |                            | 12. MANUFACTURER'S DESIGNATION OF DRILL<br>CME 75                                         |                          |                         |   |
| 4. HOLE NO. (As shown on drawing title and file number)<br>SH-54                                                       |       |                            | 13. TOTAL NO. OF OVER-BURDEN SAMPLES TAKEN<br>DISTURBED 3 UNDISTURBED 0                   |                          |                         |   |
| 5. NAME OF DRILLER<br>T. W. Scott                                                                                      |       |                            | 14. TOTAL NUMBER CORE BOXES                                                               |                          |                         |   |
| 6. DIRECTION OF HOLE<br><input checked="" type="checkbox"/> VERTICAL <input type="checkbox"/> INCLINED DEG. FROM VERT. |       |                            | 15. ELEVATION GROUND WATER                                                                |                          |                         |   |
| 7. THICKNESS OF OVERBURDEN<br>55.0'                                                                                    |       |                            | 16. DATE HOLE<br>STARTED 5 Feb 78 COMPLETED 5 Feb 78                                      |                          |                         |   |
| 8. DEPTH DRILLED INTO ROCK<br>0.0'                                                                                     |       |                            | 17. ELEVATION TOP OF HOLE                                                                 |                          |                         |   |
| 9. TOTAL DEPTH OF HOLE<br>55.0' MLW                                                                                    |       |                            | 18. TOTAL CORE RECOVERY FOR BORING                                                        |                          |                         |   |
|   |       |                            | 19. SIGNATURE OF INSPECTOR<br>CHARLES D. GRIFFIN                                          |                          |                         |   |
| ELEVATION   | DEPTH | LEGEND                     | CLASSIFICATION OF MATERIALS<br>(Description)                                              | 1 CORE<br>RECOVER<br>ERY | BOX OR<br>SAMPLE<br>NO. | REMARKS<br>(Drilling time, water loss, depth of<br>weathering, etc., if significant)                |
| 0.0 MLW   | 0'    |                            |                                                                                           |                          |                         |   |
|   | 5'    |                            |                                                                                           |                          |                         |   |
|   | 10'   |                            | Water                                                                                     |                          |                         |   |
|   | 15'   |                            |                                                                                           |                          |                         |   |
|   | 20'   |                            |                                                                                           |                          |                         |   |
|   | 25'   |                            |                                                                                           |                          |                         |   |
|   | 30'   |                            |                                                                                           |                          |                         |   |
| -30.0   |       |                            | Continued on sheet 2                                                                      |                          |                         |   |
|   |       |                            | NOTE: Soils field classified<br>in accordance with Unified<br>Soil Classification System. |                          |                         | BLOWS PER FOOT:<br>Number required to drive<br>3/8" ID spoils spoon w/<br>140 lb hammer falling 30" |

| DRILLING LOG (Cont Sheet) |       |        | TIDE TOP OF HOLE                             |                        | 0.0 MLW                 |                                                                                      | Hole No. SB-54 |  |
|---------------------------|-------|--------|----------------------------------------------|------------------------|-------------------------|--------------------------------------------------------------------------------------|----------------|--|
| OBJECT                    |       |        | INSTALLATION                                 |                        |                         | Savannah River, GA                                                                   |                |  |
| Javannah Harbor           |       |        |                                              |                        |                         | SHEET 2 OF 2 SHEETS                                                                  |                |  |
| ELEVATION                 | DEPTH | LEGEND | CLASSIFICATION OF MATERIALS<br>(Description) | % CORE<br>RECOV.<br>BY | BOX OR<br>SAMPLE<br>NO. | REMARKS<br>(Drilling time, water loss, depth of<br>weathering, etc., if significant) |                |  |
| -30.0                     | 30'   | c      | d                                            | e                      | JAR                     | -g                                                                                   |                |  |
|                           |       |        | Water<br>Bottom of river -31.5' MLW          |                        |                         |                                                                                      |                |  |
|                           | 35'   |        | SM - Gray silty fine and<br>medium sand      |                        | 1                       | 10                                                                                   |                |  |
|                           |       |        |                                              |                        |                         | 12                                                                                   |                |  |
|                           |       |        |                                              |                        |                         | 19                                                                                   |                |  |
|                           |       |        | Medium sand with gravel                      |                        |                         | 24                                                                                   |                |  |
|                           | 40'   |        |                                              |                        |                         | 25                                                                                   |                |  |
|                           |       |        |                                              |                        |                         | 33                                                                                   |                |  |
| -43.5                     |       |        |                                              |                        |                         | 31                                                                                   |                |  |
|                           | 45'   |        | CH - Green fat clay                          |                        | 2                       | 40                                                                                   |                |  |
|                           |       |        |                                              |                        |                         | 20                                                                                   |                |  |
|                           |       |        |                                              |                        |                         | 19                                                                                   |                |  |
|                           |       |        |                                              |                        |                         | 1                                                                                    |                |  |
|                           | 50'   |        |                                              |                        |                         | 25                                                                                   |                |  |
|                           |       |        |                                              |                        | 3                       | 30                                                                                   |                |  |
|                           |       |        |                                              |                        |                         | 28                                                                                   |                |  |
| -55.5                     | 55'   |        | Bottom of hole -55.5' MLW                    |                        |                         | 33                                                                                   |                |  |
|                           |       |        |                                              |                        |                         | 40                                                                                   |                |  |

Hole No. SH-55

| DRILLING LOG   |       | DIVISION<br>South Atlantic |                                                                                              | INSTALLATION<br>Savannah River, GA                                      |                         | SHEET 1<br>OF 2 SHEETS                                                                              |  |
|---|-------|----------------------------|----------------------------------------------------------------------------------------------|-------------------------------------------------------------------------|-------------------------|---|--|
| 1. PROJECT<br>Savannah Harbor                                                                                                |       |                            |                                                                                              | 10. SIZE AND TYPE OF BIT 1 3/8" ID splitspoon                           |                         |   |  |
| 2. LOCATION (Coordinates or Station)<br>see Plan Sta 33+000, R= "10"                                                         |       |                            |                                                                                              | 11. DAY OF FOR ELEVATION SHOWN (TBM or MLW)<br>MLW                      |                         |   |  |
| 3. DRILLING AGENCY<br>Savannah District                                                                                      |       |                            |                                                                                              | 12. MANUFACTURER'S DESIGNATION OF DRILL<br>CME 75                       |                         |   |  |
| 4. HOLE NO. (As shown on drawing title and the number)<br>SH-55                                                              |       |                            |                                                                                              | 13. TOTAL NO. OF OVER-BURDEN SAMPLES TAKEN<br>DISTURBED 4 UNDISTURBED 0 |                         |   |  |
| 5. NAME OF DRILLER<br>T. W. Scott                                                                                            |       |                            |                                                                                              | 14. TOTAL NUMBER CORE BOXES                                             |                         |   |  |
| 6. DIRECTION OF HOLE<br><input checked="" type="checkbox"/> VERTICAL <input type="checkbox"/> INCLINED _____ DEG. FROM VERT. |       |                            |                                                                                              | 15. ELEVATION GROUND WATER                                              |                         |   |  |
| 7. THICKNESS OF OVERBURDEN<br>55.0'                                                                                          |       |                            |                                                                                              | 16. DATE HOLE<br>STARTED 4 Feb 78 COMPLETED 4 Feb 78                    |                         |   |  |
| 8. DEPTH DRILLED INTO ROCK<br>0.0'                                                                                           |       |                            |                                                                                              | 17. ELEVATION TOP OF HOLE<br>0.0 MLW                                    |                         |   |  |
| 9. TOTAL DEPTH OF HOLE<br>55.0' MLW                                                                                          |       |                            |                                                                                              | 18. TOTAL CORE RECOVERY FOR BORING<br>1                                 |                         |   |  |
|   |       |                            |                                                                                              | 19. SIGNATURE OF INSPECTOR<br>CHARLES D. GRIFFIN                        |                         |   |  |
| ELEVATION   | DEPTH | LEGEND                     | CLASSIFICATION OF MATERIALS<br>(Description)                                                 | SCORE<br>RECOVERY                                                       | BOX OR<br>SAMPLE<br>NO. | REMARKS<br>(Drilling time, water loss, depth of<br>penetration, etc., if significant)               |  |
| 0.0 MLW   | 0'    |                            |                                                                                              |                                                                         |                         |   |  |
|   | 5'    |                            |                                                                                              |                                                                         |                         |   |  |
|   | 10'   |                            | Water                                                                                        |                                                                         |                         |   |  |
|   | 15'   |                            |                                                                                              |                                                                         |                         |   |  |
|   | 20'   |                            |                                                                                              |                                                                         |                         |   |  |
|   | 25'   |                            |                                                                                              |                                                                         |                         |   |  |
| -29.5   | 30'   |                            | Bottom of river -29.5' MLW                                                                   |                                                                         | JAR                     | B10                                                                                                 |  |
| -31.1   |       |                            | SM-Gray fine silty soft sand<br>Continued on sheet 2                                         |                                                                         |                         |   |  |
|   |       |                            | NOTE: Soils field classified<br>in accordance with the Unified<br>Soil Classification System |                                                                         |                         | BLOWS PER FOOT:<br>Number required to drive<br>1 3/8" ID splitspoon w/<br>140 lb hammer falling 30" |  |

| DRILLING LOG (Cont Sheet) |            | FROM TOP OF HOLE |                                                               | Hole No. SH-55        |                                |                                                                                           |
|---------------------------|------------|------------------|---------------------------------------------------------------|-----------------------|--------------------------------|-------------------------------------------------------------------------------------------|
| SUBJECT                   |            | INSTALLATION     |                                                               | SHEET 2 OF 2 SHEETS   |                                |                                                                                           |
| ELEVATION<br>a            | DEPTH<br>b | LEGEND<br>c      | CLASSIFICATION OF MATERIALS<br>(Description)<br>d             | % CORE<br>RECOV.<br>e | BOX OR<br>SAMPLE<br>NO.<br>JAR | REMARKS<br>(Drilling time, water loss, depth of<br>weathering, etc., if significant)<br>f |
|                           | 306        |                  | SM-Dark gray fine silty<br>sand interbedded with soft<br>silt |                       | 1                              |                                                                                           |
|                           | 35'        |                  |                                                               |                       |                                |                                                                                           |
|                           | 40'        |                  | Fine and medium sand                                          |                       | 2                              |                                                                                           |
| -43.0                     |            |                  |                                                               |                       |                                |                                                                                           |
|                           | 45'        |                  | CH-Green fat clay                                             |                       | 3                              |                                                                                           |
|                           | 50'        |                  |                                                               |                       | 4                              |                                                                                           |
| -55.0                     | 55'        |                  | Bottom of hole -55.0' MLW                                     |                       |                                |                                                                                           |

| DRILLING LOG   |       |        | DIVISION<br>South Atlantic                                                          |  | INSTALLATION<br>Savannah River, GA                                      |  | Hole No. SH-56<br>SHEET 1 OF 2 SHEETS                                                         |  |
|---|-------|--------|-------------------------------------------------------------------------------------|--|-------------------------------------------------------------------------|--|-----------------------------------------------------------------------------------------------|--|
| 1. PROJECT<br>Savannah Harbor                                                                                                |       |        | 10. SIZE AND TYPE OF BIT<br>1 3/8" ID splitspoon                                    |  | 11. DATUM FOR ELEVATION SHOWN (TBM or MLL)                              |  |                                                                                               |  |
| 2. LOCATION (Combination or Station)<br>See Plan Sta 32+000N. R= "10"                                                        |       |        | 12. MANUFACTURER'S DESIGNATION OF DRILL<br>MLW                                      |  | 13. TOTAL NO. OF OVER-BURDEN SAMPLES TAKEN<br>DISTURBED 3 UNDISTURBED 0 |  |                                                                                               |  |
| 3. DRILLING AGENCY<br>Savannah District                                                                                      |       |        | 14. TOTAL NUMBER CORE BOXES                                                         |  | 15. ELEVATION GROUND WATER                                              |  |                                                                                               |  |
| 4. HOLE NO. (As shown on drawing title and file number)<br>SH-56                                                             |       |        | 16. DATE HOLE<br>STARTED 4 Feb 78 COMPLETED 4 Feb 78                                |  | 17. ELEVATION TOP OF HOLE<br>0.0 MLW                                    |  |                                                                                               |  |
| 5. NAME OF DRILLER<br>T. W. Scott                                                                                            |       |        | 18. TOTAL CORE RECOVERY FOR BORING                                                  |  | 19. SIGNATURE OF INSPECTOR<br>CHARLES D. BRITTON                        |  |                                                                                               |  |
| 6. DIRECTION OF HOLE<br><input checked="" type="checkbox"/> VERTICAL <input type="checkbox"/> INCLINED _____ DEG. FROM VERT. |       |        | 7. THICKNESS OF OVERBURDEN<br>55.0'                                                 |  | 8. DEPTH DRILLED INTO ROCK<br>0.0'                                      |  |                                                                                               |  |
| 9. TOTAL DEPTH OF HOLE<br>55.0' MLW                                                                                          |       |        | CLASSIFICATION OF MATERIALS (Description)                                           |  | SCORE RECOVERY                                                          |  | BOX OR SAMPLE NO.                                                                             |  |
| ELEVATION   | DEPTH | LEGEND |                                                                                     |  |                                                                         |  | REMARKS (Drilling time, water loss, depth of overburden, etc., if significant)                |  |
| 0.0 MLW   | 0'    | e      |                                                                                     |  |                                                                         |  |                                                                                               |  |
|   | 5'    |        |                                                                                     |  |                                                                         |  |                                                                                               |  |
|   | 10'   |        | Water                                                                               |  |                                                                         |  |                                                                                               |  |
|   | 15'   |        |                                                                                     |  |                                                                         |  |                                                                                               |  |
|   | 20'   |        |                                                                                     |  |                                                                         |  |                                                                                               |  |
|   | 25'   |        |                                                                                     |  |                                                                         |  |                                                                                               |  |
| -29.5   | 30'   |        | Bottom of river -29.5' MLW                                                          |  |                                                                         |  |                                                                                               |  |
|   |       |        | SM - Tan & gray silty sand                                                          |  |                                                                         |  |                                                                                               |  |
|   |       |        | Continued on sheet 2                                                                |  |                                                                         |  |                                                                                               |  |
|   |       |        | NOTE: Soils field classified in accordance with Unified Soil Classification System. |  |                                                                         |  | BLOWS PER FOOT:<br>Number required to drive 1 3/8" ID splitspoon w/ 140 lb hammer falling 30" |  |

| DRILLING LOG (Cont Sheet) |       |        | STATION TOP OF HOLE                                                    |                    | Hole No.                |                                                                                      |
|---------------------------|-------|--------|------------------------------------------------------------------------|--------------------|-------------------------|--------------------------------------------------------------------------------------|
| PROJECT                   |       |        | INSTALLATION                                                           |                    | SHEET                   |                                                                                      |
| Savannah Harbor           |       |        | Savannah River, GA                                                     |                    | 2                       |                                                                                      |
| ELEVATION                 | DEPTH | LEGEND | CLASSIFICATION OF MATERIALS<br>(Description)                           | % CORE<br>RECOVERY | BOX OR<br>SAMPLE<br>NO. | REMARKS<br>(Drilling time, water loss, depth of<br>weathering, etc., if significant) |
| a                         | b     | c      | d                                                                      | e                  | f                       | g                                                                                    |
|                           | 30'   |        | SM - Tan and gray fine and medium silty sand with some pea size gravel |                    | 1                       | 10                                                                                   |
|                           |       |        |                                                                        |                    |                         | 14                                                                                   |
|                           | 35'   |        | Gray                                                                   |                    |                         | 19                                                                                   |
|                           |       |        |                                                                        |                    |                         | 25                                                                                   |
|                           | 40'   |        | Fine to medium sand with shell fragments                               |                    | 2                       | 31                                                                                   |
|                           |       |        |                                                                        |                    |                         | 36                                                                                   |
|                           | 45'   |        | Medium to coarse sand                                                  |                    |                         | 40                                                                                   |
|                           |       |        |                                                                        |                    |                         | 46                                                                                   |
|                           | 50'   |        | Medium to coarse sand and gravel with shell fragments                  |                    | 3                       | 58                                                                                   |
|                           |       |        |                                                                        |                    |                         | 71                                                                                   |
| -55.0                     | 55'   |        | Bottom of hole -55.0' MLW                                              |                    |                         | 68                                                                                   |
|                           |       |        |                                                                        |                    |                         | 5                                                                                    |
|                           |       |        |                                                                        |                    |                         | 40                                                                                   |
|                           |       |        |                                                                        |                    |                         | 31                                                                                   |
|                           |       |        |                                                                        |                    |                         | 29                                                                                   |
|                           |       |        |                                                                        |                    |                         | 41                                                                                   |
|                           |       |        |                                                                        |                    |                         | 37                                                                                   |



| DRILLING LOG   |       | DIVISION       |                                                                                         | INSTALLATION                                      |                   | Hole No. SH-57                                                                                |  |
|---|-------|----------------|-----------------------------------------------------------------------------------------|---------------------------------------------------|-------------------|-----------------------------------------------------------------------------------------------|--|
| 1. PROJECT<br>Savannah Harbor                                                                                                |       | South Atlantic |                                                                                         | Savannah River, GA                                |                   | SHEET 1 OF 2 SHEETS                                                                           |  |
| 2. LOCATION (Coordinates or Address)<br>See Plan Sta 31+000N, R= 1490'                                                       |       |                |                                                                                         | 10. SIZE AND TYPE OF BIT 1 3/8" ID splitspoon     |                   |                                                                                               |  |
| 3. DRILLING AGENCY<br>Savannah District                                                                                      |       |                |                                                                                         | 11. DATUM FOR ELEVATION MEASUREMENT<br>MLW        |                   |                                                                                               |  |
| 4. HOLE NO. (As shown on drawing title and file number)<br>SH-57                                                             |       |                |                                                                                         | 12. MANUFACTURER'S DESIGNATION OF DRILL<br>CMP 75 |                   |                                                                                               |  |
| 5. NAME OF DRILLER<br>T. W. Scott                                                                                            |       |                |                                                                                         | 13. TOTAL NO. OF OVERBURDEN SAMPLES TAKEN         |                   | DISTURBED 3 UNDISTURBED 0                                                                     |  |
| 6. DIRECTION OF HOLE<br><input checked="" type="checkbox"/> VERTICAL <input type="checkbox"/> INCLINED _____ DEG. FROM VERT. |       |                |                                                                                         | 14. TOTAL NUMBER CORE BOXES                       |                   |                                                                                               |  |
| 7. THICKNESS OF OVERBURDEN<br>55.0'                                                                                          |       |                |                                                                                         | 15. ELEVATION GROUND WATER                        |                   |                                                                                               |  |
| 8. DEPTH DRILLED INTO ROCK<br>0.0'                                                                                           |       |                |                                                                                         | 16. DATE HOLE STARTED<br>3 Feb 78                 |                   | COMPLETED<br>3 Feb 78                                                                         |  |
| 9. TOTAL DEPTH OF HOLE<br>55.0' MLW                                                                                          |       |                |                                                                                         | 17. ELEVATION TOP OF HOLE<br>0.0 MLW              |                   |                                                                                               |  |
|   |       |                |                                                                                         | 18. TOTAL CORE RECOVERY FOR BORING                |                   | 3                                                                                             |  |
|   |       |                |                                                                                         | 19. SIGNATURE OF INSPECTOR<br>CHARLES D. GRIFFIN  |                   |                                                                                               |  |
| ELEVATION   | DEPTH | LEGEND         | CLASSIFICATION OF MATERIALS (Description)                                               | % CORE RECOVERY                                   | BOX OR SAMPLE NO. | REMARKS (Drilling time, water loss, depth of penetration, etc., if significant)               |  |
| 0.0 MLW   | 0'    |                |                                                                                         |                                                   |                   |                                                                                               |  |
|   | 5'    |                |                                                                                         |                                                   |                   |                                                                                               |  |
|   | 10'   |                |                                                                                         |                                                   |                   |                                                                                               |  |
|   | 15'   |                |                                                                                         |                                                   |                   |                                                                                               |  |
|   | 20'   |                |                                                                                         |                                                   |                   |                                                                                               |  |
|   | 25'   |                |                                                                                         |                                                   |                   |                                                                                               |  |
| -26.5   |       |                | Bottom of River -26.5' MLW                                                              |                                                   | JAR               | Blows                                                                                         |  |
|   |       |                | SM- Gray and tan fine to medium silty sand                                              |                                                   | 1                 | 17                                                                                            |  |
| -30.0   | 30'   |                | Continued on sheet 2                                                                    |                                                   |                   |                                                                                               |  |
|   |       |                | NOTE: Soils field classified in accordance with the Unified Soil Classification System. |                                                   |                   | BLOWS PER FOOT:<br>Number required to drive 1 3/8" ID splitspoon w/ 140 lb hammer falling 30' |  |

| DRILLING LOG (Cont Sheet) |              | FROM TOP OF HOLE   |                                                   | Hole No. SH-57          |                              |                                                                                         |
|---------------------------|--------------|--------------------|---------------------------------------------------|-------------------------|------------------------------|-----------------------------------------------------------------------------------------|
| Savannah Harbor           |              | Savannah River, GA |                                                   | SHEET 2 OF 2 SHEETS     |                              |                                                                                         |
| ELEVATION<br>a            | DEPTH<br>30' | LEGEND<br>c        | CLASSIFICATION OF MATERIALS<br>(Description)<br>d | % CORE<br>RECOVERY<br>e | BOX OR<br>SAMPLE<br>NO.<br>f | REMARKS<br>(Drilling time, water loss, depth of<br>unboring, etc., if significant)<br>g |
|                           |              |                    | SM - Gray and tan fine to<br>medium silty sand    |                         |                              | 45                                                                                      |
|                           |              |                    | Medium to coarse sand                             |                         |                              | 44                                                                                      |
|                           | 35'          |                    |                                                   |                         |                              | 51                                                                                      |
| -37.0                     |              |                    |                                                   |                         |                              | 50                                                                                      |
|                           |              |                    |                                                   |                         |                              | 61                                                                                      |
|                           | 40'          |                    | CH - Green fat clay                               |                         | 2                            | 11                                                                                      |
|                           |              |                    |                                                   |                         |                              | 14                                                                                      |
|                           |              |                    |                                                   |                         |                              | 19                                                                                      |
|                           | 45'          |                    |                                                   |                         |                              | 21                                                                                      |
|                           |              |                    |                                                   |                         |                              | 27                                                                                      |
|                           |              |                    |                                                   |                         |                              | 20                                                                                      |
|                           | 50'          |                    |                                                   |                         | 3                            | 24                                                                                      |
|                           |              |                    |                                                   |                         |                              | 2                                                                                       |
|                           |              |                    |                                                   |                         |                              | 28                                                                                      |
|                           |              |                    | with traces of fine sand and<br>mica              |                         |                              | 27                                                                                      |
| -55.0                     | 55'          |                    |                                                   |                         |                              | 29                                                                                      |
|                           |              |                    | Bottom of hole -55.0' MLW                         |                         |                              | 25                                                                                      |

| DRILLING LOG   |            | DIVISION<br>South Atlantic                                                          | INSTALLATION<br>Savannah River, GA                                      |                                                                                               | Hole No. SH-58<br>SHEET 1<br>OF 3 SHEETS |                                                                                           |
|---|------------|-------------------------------------------------------------------------------------|-------------------------------------------------------------------------|-----------------------------------------------------------------------------------------------|------------------------------------------|-------------------------------------------------------------------------------------------|
| 1. PROJECT<br>Savannah Harbor<br>LOCATION (Coordinate or Station)<br>Sta 27+300S, R= 19"                                     |            |                                                                                     | 10. SIZE AND TYPE OF BIT 1 3/8" ID SPLITSPoon                           |                                                                                               |                                          |                                                                                           |
| 3. DRILLING AGENCY<br>Savannah District                                                                                      |            |                                                                                     | 11. DATUM FOR ELEVATION SHOWN (FTM or MLW)<br>MLW                       |                                                                                               |                                          |                                                                                           |
| 4. HOLE NO. (As shown on drawing title and file number)<br>SH-58                                                             |            |                                                                                     | 12. MANUFACTURER'S DESIGNATION OF DRILL<br>CME 75                       |                                                                                               |                                          |                                                                                           |
| 5. NAME OF DRILLER<br>T. W. Scott                                                                                            |            |                                                                                     | 13. TOTAL NO. OF OVER-BURDEN SAMPLES TAKEN<br>DISTURBED 4 UNDISTURBED 0 |                                                                                               |                                          |                                                                                           |
| 6. DIRECTION OF HOLE<br><input checked="" type="checkbox"/> VERTICAL <input type="checkbox"/> INCLINED _____ DEG. FROM VERT. |            |                                                                                     | 14. TOTAL NUMBER CORE BOXES                                             |                                                                                               |                                          |                                                                                           |
| 7. THICKNESS OF OVERBURDEN 55.5'                                                                                             |            |                                                                                     | 15. ELEVATION GROUND WATER                                              |                                                                                               |                                          |                                                                                           |
| 8. DEPTH DRILLED INTO ROCK 0.0'                                                                                              |            |                                                                                     | 16. DATE HOLE STARTED 80 Jan 77 COMPLETED 30 Jan 77                     |                                                                                               |                                          |                                                                                           |
| 9. TOTAL DEPTH OF HOLE -55.5' MLW                                                                                            |            |                                                                                     | 17. ELEVATION TOP OF HOLE 0.0 MLW                                       |                                                                                               |                                          |                                                                                           |
|   |            |                                                                                     | 18. TOTAL CORE RECOVERY FOR BORING                                      |                                                                                               |                                          |                                                                                           |
|   |            |                                                                                     | 19. SIGNATURE OF INSPECTOR<br>CHARLES D. GRIFFIN                        |                                                                                               |                                          |                                                                                           |
| ELEVATION<br>a   | DEPTH<br>b | LEGEND<br>c                                                                         | CLASSIFICATION OF MATERIALS<br>(Description)<br>d                       | 1. CORE<br>RECOV-<br>ERY<br>e                                                                 | BOX OR<br>SAMPLE<br>NO.<br>f             | REMARKS<br>(Drilling time, water loss, depth of<br>weathering, etc., if significant)<br>g |
| 0'   |            |                                                                                     |                                                                         |                                                                                               |                                          |                                                                                           |
| 5'   |            |                                                                                     | Water                                                                   |                                                                                               |                                          |                                                                                           |
| 10'   |            |                                                                                     |                                                                         |                                                                                               |                                          |                                                                                           |
| 15'   |            |                                                                                     |                                                                         |                                                                                               |                                          |                                                                                           |
| 20'   |            |                                                                                     |                                                                         |                                                                                               |                                          |                                                                                           |
| 25'   |            |                                                                                     |                                                                         |                                                                                               |                                          |                                                                                           |
| 27.0'   |            |                                                                                     | Bottom of river -27.0' MLW                                              |                                                                                               | JAR                                      | BLOWS                                                                                     |
| 28.0'   |            |  | CH - Green fat clay                                                     |                                                                                               | 1                                        | 4                                                                                         |
| 30.0'   |            |                                                                                     | Continued on sheet 2                                                    |                                                                                               |                                          | 7                                                                                         |
| NOTE: Soils field classified in accordance with the Unified Soil Classification System                                       |            |                                                                                     |                                                                         | BLOWS PER FOOT:<br>Number required to drive 1 3/8" ID splitspoon w/ 140 lb hammer falling 30" |                                          |                                                                                           |

| DRILLING LOG (Cont Sheet) |       | FROM TOP OF HOLE                                                                  |                                              | 0.0 MLW                 |                                | Hole No. SH-58                                                                       |                                 |
|---------------------------|-------|-----------------------------------------------------------------------------------|----------------------------------------------|-------------------------|--------------------------------|--------------------------------------------------------------------------------------|---------------------------------|
| PROJECT                   |       | Savannah Harbor                                                                   |                                              | INSTALLATION            |                                | Savannah River, GA                                                                   |                                 |
| SHEET                     |       | OF 2                                                                              |                                              | SHEETS                  |                                | 2                                                                                    |                                 |
| ELEVATION                 | DEPTH | LEGEND                                                                            | CLASSIFICATION OF MATERIALS<br>(Description) | % CORE<br>RECOV.<br>ERY | BOX OR<br>SAMPLE<br>NO.<br>J&R | REMARKS<br>(Drilling time, water loss, depth of<br>weathering, etc., if significant) |                                 |
| a                         | b     | c                                                                                 | d                                            | e                       | f                              | g                                                                                    | BLOWS                           |
|                           | 30'   |  | CH - Green fat clay                          |                         |                                |                                                                                      | 18'                             |
|                           | 35'   |  | SM - Gray medium and coarse<br>silty sand    |                         | 2                              |                                                                                      | 18'<br>21'<br>20'<br>20'<br>31' |
|                           | 40'   |                                                                                   | Medium silty sand                            |                         |                                |                                                                                      | 38'                             |
|                           | 45'   |                                                                                   |                                              |                         |                                |                                                                                      | 60'<br>61'                      |
|                           | 50'   |  | CH - Green hard clay                         |                         | 3                              |                                                                                      | 49'<br>60'<br>63'<br>71'        |
|                           | 55'   |                                                                                   |                                              |                         | 4                              |                                                                                      | 82'<br>79'<br>80'               |
|                           |       |                                                                                   | Bottom of hole - 55.5' MLW                   |                         |                                |                                                                                      |                                 |

| DRILLING LOG                                            |       | DIVISION       | INSTALLATION                                                                            |                 | Hole No. SH-59      |                                                                                               |
|---------------------------------------------------------|-------|----------------|-----------------------------------------------------------------------------------------|-----------------|---------------------|-----------------------------------------------------------------------------------------------|
| 1. PROJECT                                              |       | South Atlantic | Savannah River, GA                                                                      |                 | SHEET 1 OF 2 SHEETS |                                                                                               |
| 2. LOCATION (Coordinates or Station)                    |       |                | 10. SIZE AND TYPE OF BIT: 1 3/8" ID splitspoon                                          |                 |                     |                                                                                               |
| 3. DRILLING AGENCY                                      |       |                | 11. DAY OF YEAR FOR ELEVATION SHOWN (TBM or MLW)                                        |                 |                     |                                                                                               |
| 4. HOLE NO. (As shown on drawing title and file number) |       | SH-59          | 12. MANUFACTURER'S DESIGNATION OF DRILL                                                 |                 |                     |                                                                                               |
| 5. NAME OF DRILLER                                      |       |                | 13. TOTAL NO. OF OVERBURDEN SAMPLES TAKEN                                               |                 |                     |                                                                                               |
| 6. DIRECTION OF HOLE                                    |       |                | 14. TOTAL NUMBER CORE BOXES                                                             |                 |                     |                                                                                               |
| 7. THICKNESS OF OVERBURDEN                              |       | 56.0'          | 15. ELEVATION GROUND WATER                                                              |                 |                     |                                                                                               |
| 8. DEPTH DRILLED INTO ROCK                              |       | 0.0'           | 16. DATE HOLE                                                                           |                 |                     |                                                                                               |
| 9. TOTAL DEPTH OF HOLE                                  |       | -56.0'         | 17. ELEVATION TOP OF HOLE                                                               |                 |                     |                                                                                               |
|                                                         |       |                | 18. TOTAL CORE RECOVERY FOR BORING                                                      |                 |                     |                                                                                               |
|                                                         |       |                | 19. SIGNATURE OF INSPECTOR                                                              |                 |                     |                                                                                               |
|                                                         |       |                | CHARLES D. GRIFFIN                                                                      |                 |                     |                                                                                               |
| ELEVATION                                               | DEPTH | LEGEND         | CLASSIFICATION OF MATERIALS (Description)                                               | % CORE RECOVERY | BOX OR SAMPLE NO.   | REMARKS (Drilling time, water loss, depth of weathering, etc., if significant)                |
| 0'                                                      | 0'    |                |                                                                                         |                 |                     |                                                                                               |
|                                                         | 5'    |                | Water                                                                                   |                 |                     |                                                                                               |
|                                                         | 10'   |                |                                                                                         |                 |                     |                                                                                               |
|                                                         | 15'   |                |                                                                                         |                 |                     |                                                                                               |
|                                                         | 20'   |                |                                                                                         |                 |                     |                                                                                               |
|                                                         | 25'   |                | Bottom of river -26.0' MLW                                                              |                 | JAR                 | BLOWS                                                                                         |
|                                                         | 30'   |                | SM - Gray and tan fine and medium silty sand                                            |                 | 1                   | 10                                                                                            |
|                                                         |       |                | Continued on sheet 2                                                                    |                 |                     | 1                                                                                             |
|                                                         |       |                | NOTE: Soils field classified in accordance with the Unified Soil Classification System. |                 |                     | BLOWS PER FOOT:<br>Number required to drive 1 3/8" ID splitspoon w/ 140 lb hammer falling 30' |

| DRILLING LOG (Cont Sheet) |  | FROM TOP OF HOLE |  | 0.0 MLW      |  | Hole No. SH-59              |  |
|---------------------------|--|------------------|--|--------------|--|-----------------------------|--|
| PROJECT                   |  | Savannah Harbor  |  | INSTALLATION |  | Savannah River, GA          |  |
| ELEVATION                 |  | DEPTH            |  | LEGEND       |  | CLASSIFICATION OF MATERIALS |  |
| a                         |  | 30'              |  | c            |  | d                           |  |
|                           |  |                  |  |              |  |                             |  |
|                           |  |                  |  |              |  |                             |  |
| DRILLING LOG                                            |  | DIVISION                                                                                             | INSTALLATION | HAIR No.            | SH-79 |
|---------------------------------------------------------|--|---|--------------|---------------------|-------|
| 1. PROJECT                                              |  | South Atlantic                                                                                       | Savannah GA  | SHEET 1 OF 1 SHEETS |       |
| 2. LOCATION (Coordinates or Station)                    |  | Savannah Harbor Comprehensive Study                                                                  |              |                     |       |
| 3. LOCATION (Coordinates or Station)                    |  | X-872.025, Y-756.210 (off-set 60' N)                                                                 |              |                     |       |
| 4. DRILLING AGENCY                                      |  | Savannah District                                                                                    |              |                     |       |
| 5. HOLE NO. (As shown on drawing title and file number) |  | SH-79                                                                                                |              |                     |       |
| 6. NAME OF DRILLER                                      |  | T.W. Scott                                                                                           |              |                     |       |
| 7. DIRECTION OF HOLE                                    |  | <input checked="" type="checkbox"/> VERTICAL <input type="checkbox"/> INCLINED _____ DEG. FROM VERT. |              |                     |       |
| 8. THICKNESS OF OVERBURDEN                              |  | 51.2' +                                                                                              |              |                     |       |
| 9. DEPTH DRILLED INTO ROCK                              |  | 0.0'                                                                                                 |              |                     |       |
| 10. TOTAL DEPTH OF HOLE                                 |  | 51.2'                                                                                                |              |                     |       |
| 11. SIZE AND TYPE OF BIT                                |  | 3/8" I.D. Splitspoon, 5"                                                                             |              |                     |       |
| 12. DAY ON FOR ELEVATION SHOWN (TBM or MSL)             |  | Fishtail                                                                                             |              |                     |       |
| 13. MANUFACTURER'S DESIGNATION OF DRILL                 |  | MLW                                                                                                  |              |                     |       |
| 14. TOTAL NO. OF OVERBURDEN SAMPLES TAKEN               |  | DISTURBED                                                                                            |              | UNDISTURBED         |       |
| 15. TOTAL NUMBER CORE BOXES                             |  | 4   |              |                     |       |
| 16. ELEVATION GROUND WATER                              |  |   |              |                     |       |
| 17. DATE HOLE                                           |  | STARTED                                                                                              |              | COMPLETED           |       |
| 18. ELEVATION TOP OF HOLE                               |  | 9 Nov 82                                                                                             |              | 9 Nov 82            |       |
| 19. TOTAL CORE RECOVERY FOR BORING                      |  | 0.0' MLW                                                                                             |              |                     |       |
| 20. SIGNATURE OF INSPECTOR                              |  | James Arthur, Geologist                                                                              |              |                     |       |

| ELEVATION | DEPTH | LEGEND | CLASSIFICATION OF MATERIALS (Description)                                               | % CORE RECOVERY | BOX OR SAMPLE NO. | REMARKS (Drilling time, water loss, depth of weathering, etc., if significant)                                                                                                |
|-----------|-------|--------|-----------------------------------------------------------------------------------------|-----------------|-------------------|---|
| 0         | 0     |        |                                                                                         |                 |                   |   |
|           | 35    |        | Water                                                                                   |                 |                   | Note: Water depth was determined by length of drill rods and maybe less than shown due to rods sinking through soft material. Strong currents prevented use of weighted tape. |
| -37.5'    |       |        | Bottom of Harbor 37.5'                                                                  |                 |                   |   |
|           | 40    |        | MH-Grayish green plastic silt                                                           |                 | 1                 |   |
| -42.2'    |       |        | Green, clayey, compact                                                                  |                 | 2                 | Note: 35.0' scale of change. 37.5' to 42.2' weight of hammer drove splitspoon.                                                                                                |
| -45.2'    | 45    |        | With trace of fine sand                                                                 |                 | 3                 |   |
| -48.2'    |       |        | With some thin gray streaks of fine sand                                                |                 |                   |   |
| -49.7'    | 50    |        | With increase in fine sand.                                                             |                 | 4                 |   |
| -51.2'    |       |        | Bottom of Hole: 51.2'                                                                   |                 |                   |   |
|           |       |        | Note: Soils field classified in accordance with the Unified Soil Classification System. |                 |                   | Blows Per Foot: Number required to drive 1 3/8" ID splitspoon w/140 lb. hammer falling 30".                                                                                   |

Hole No. SH-260

|   |  |                                      |  |                                                                     |  |                                                                         |  |
|---|--|--------------------------------------|--|---------------------------------------------------------------------|--|-------------------------------------------------------------------------|--|
| DIVISION<br><b>SOUTH ATLANTIC</b>                                                                                            |  | INSTALLATION<br><b>SAVANNAH, GA.</b> |  | PROJECT NO. <b>SH-260</b>                                           |  | SHEET 1<br>OF 1 SHEETS                                                  |  |
| 1. PROJECT<br><b>SAVANNAH HARBOR DEEPENING</b>                                                                               |  |                                      |  | 10. SIZE AND TYPE OF BIT <b>1 3/8" split spoon, 5 1/2" fishtail</b> |  |                                                                         |  |
| 2. LOCATION (Coordinates or Station)<br><b>X-864460 Y-761346 GA. EAST</b>                                                    |  |                                      |  | 11. DATUM FOR ELEVATION SHOWN (TBM or MSL)<br><b>MLW</b>            |  |                                                                         |  |
| 3. DRILLING AGENCY<br><b>SAVANNAH DISTRICT</b>                                                                               |  |                                      |  | 12. MANUFACTURER'S DESIGNATION OF DRILL<br><b>Failing 314</b>       |  |                                                                         |  |
| 4. HOLE NO. (As shown on drawing title and file number)<br><b>SH-260</b>                                                     |  |                                      |  | 13. TOTAL NO. OF OVER-BURDEN SAMPLES TAKEN<br><b>7</b>              |  | DISTURBED<br><b>0</b>                                                   |  |
| 5. NAME OF DRILLER<br><b>DAVID JUSTISS</b>                                                                                   |  |                                      |  | 14. TOTAL NUMBER CORE BOXES<br><b>0</b>                             |  | UNDISTURBED<br><b>0</b>                                                 |  |
| 6. DIRECTION OF HOLE<br><input checked="" type="checkbox"/> VERTICAL <input type="checkbox"/> INCLINED _____ DEG. FROM VERT. |  |                                      |  | 15. ELEVATION GROUND WATER <b>N/A</b>                               |  | 16. DATE HOLE<br>STARTED <b>23 NOV 91</b><br>COMPLETED <b>23 NOV 91</b> |  |
| 7. THICKNESS OF OVERBURDEN <b>60.1' (Water 39.9')</b>                                                                        |  |                                      |  | 17. ELEVATION TOP OF HOLE <b>0.0'</b>                               |  | 18. TOTAL CORE RECOVERY FOR BORING <b>N/A</b>                           |  |
| 8. DEPTH DRILLED INTO ROCK <b>0.0'</b>                                                                                       |  |                                      |  | 19. SIGNATURE OF INSPECTOR<br><b>JAMES ARTHUR, P.G.</b>             |  |                                                                         |  |
| 9. TOTAL DEPTH OF HOLE <b>60.1'</b>                                                                                          |  |                                      |  |                                                                     |  |                                                                         |  |

| ELEVATION | DEPTH | LEGEND                                                                              | CLASSIFICATION OF MATERIALS<br>(Description)                                                     | % CORE RECOVERY | BOX OR SAMPLE NO. | REMARKS<br>(Drilling time, water loss, depth of weathering, etc., if significant)                 |
|-----------|-------|-------------------------------------------------------------------------------------|--------------------------------------------------------------------------------------------------|-----------------|-------------------|---------------------------------------------------------------------------------------------------|
| 0+0       | 0     |                                                                                     |                                                                                                  |                 |                   |                                                                                                   |
|           |       |                                                                                     | Water                                                                                            |                 |                   |                                                                                                   |
|           | 35    |                                                                                     |                                                                                                  |                 |                   | Scale change at 35.0'. Set 6" diameter casing by own weight to 46.7'.                             |
| -39.9'    | 40    |    | (MH) Dark gray to black, clayey SILT. Trace at fine to coarse sand.                              |                 | 1                 | Weight of rod drove split spoon from 39.9' to 46.6'. <span style="float: right;">0</span>         |
|           | 45    |                                                                                     |                                                                                                  |                 |                   |                                                                                                   |
| -46.1'    |       |   | (SC) Olive-grey, fine clayey SAND. Some silt.                                                    |                 | 2                 |                                                                                                   |
|           | 50    |                                                                                     |                                                                                                  |                 | 3                 |                                                                                                   |
|           | 55    |                                                                                     |                                                                                                  |                 | 4                 |                                                                                                   |
| -57.1'    |       |  | (CL) Olive-grey, silty lean CLAY. Some fine sand. Trace of fine sand.                            |                 | 5                 |                                                                                                   |
|           | 60    |                                                                                     |                                                                                                  |                 | 6                 |                                                                                                   |
| -60.1'    |       |                                                                                     |                                                                                                  |                 | 7                 |                                                                                                   |
|           |       |                                                                                     | Bottom of Boring 60.1'                                                                           |                 |                   |                                                                                                   |
|           |       |                                                                                     | NOTE: Soils visually field classified in accordance with the Unified Soil Classification System. |                 |                   |                                                                                                   |
|           |       |                                                                                     |                                                                                                  |                 |                   | BLOWS PER FOOT:<br>Number required to drive 1 3/8" I.D. split spoon w/140 lb. hammer falling 30". |



| DRILLING LOG   |             | DIVISION<br>SOUTH ATLANTIC                                                              |                                                                                                  | Hole No. <b>SH-266</b>       |                                     |   |
|---|-------------|-----------------------------------------------------------------------------------------|--------------------------------------------------------------------------------------------------|------------------------------|-------------------------------------|---|
| 1. PROJECT<br><b>SAVANNAH HARBOR DEEPENING</b>                                                                               |             | INSTALLATION<br><b>SAVANNAH, GA.</b>                                                    |                                                                                                  | SHEET 1<br>OF 1 SHEETS       |                                     |   |
| 2. LOCATION (Coordinates or Station)<br><b>X=865516 Y=758723 GA. EAST</b>                                                    |             | 10. SIZE AND TYPE OF BIT <b>1 1/2" SPLITSPOON, 5/8" FISHTAIL</b>                        |                                                                                                  |                              |                                     |   |
| 3. DRILLING AGENCY<br><b>SAVANNAH DISTRICT</b>                                                                               |             | 11. DATUM FOR ELEVATION SHOWN (TBM or MSL)<br><b>MLW</b>                                |                                                                                                  |                              |                                     |   |
| 4. HOLE NO. (As shown on drawing title and file number)<br><b>SH-266</b>                                                     |             | 12. MANUFACTURER'S DESIGNATION OF DRILL<br><b>Failing 314</b>                           |                                                                                                  |                              |                                     |   |
| 5. NAME OF DRILLER<br><b>DAVID JUSTISS</b>                                                                                   |             | 13. TOTAL NO. OF OVER-BURDEN SAMPLES TAKEN<br>DISTURBED: <b>6</b> UNDISTURBED: <b>0</b> |                                                                                                  |                              |                                     |   |
| 6. DIRECTION OF HOLE<br><input checked="" type="checkbox"/> VERTICAL <input type="checkbox"/> INCLINED _____ DEG. FROM VERT. |             | 14. TOTAL NUMBER CORE BOXES <b>0</b>                                                    |                                                                                                  |                              |                                     |   |
| 7. THICKNESS OF OVERBURDEN <b>59.8' (Water 38.8')</b>                                                                        |             | 15. ELEVATION GROUND WATER <b>N/A</b>                                                   |                                                                                                  |                              |                                     |   |
| 8. DEPTH DRILLED INTO ROCK <b>0.0'</b>                                                                                       |             | 16. DATE HOLE<br>STARTED: <b>18 JAN 92</b> COMPLETED: <b>18 JAN 92</b>                  |                                                                                                  |                              |                                     |   |
| 9. TOTAL DEPTH OF HOLE <b>59.8'</b>                                                                                          |             | 17. ELEVATION TOP OF HOLE <b>0.0'</b>                                                   |                                                                                                  |                              |                                     |   |
|   |             | 18. TOTAL CORE RECOVERY FOR BORING <b>N/A</b> <span style="float: right;">X</span>      |                                                                                                  |                              |                                     |   |
|   |             | 19. SIGNATURE OF INSPECTOR<br><b>JAMES ARTHUR, P.G.</b>                                 |                                                                                                  |                              |                                     |   |
| ELEVATION<br>0+0   | DEPTH<br>0+ | LEGEND<br>c                                                                             | CLASSIFICATION OF MATERIALS<br>(Description)<br>d                                                | % CORE<br>RECOV-<br>ERY<br>e | BOX OR<br>SAMPLE<br>NO.<br>f<br>UAR | REMARKS<br>(Drilling time, water loss, depth of<br>weathering, etc., if significant)<br>g                                       |
|   | 35          |                                                                                         | Water                                                                                            |                              |                                     | BLOWS   |
|   | -38.8'      |                                                                                         | Bottom of Harbor 38.8'                                                                           |                              |                                     | Scale change at 35.0'. Set 5" diameter casing by own weight to 48.6'.                                                           |
|   | 40          |                                                                                         | (Mlt) Dark gray to black clayey SILT.                                                            |                              | 1                                   | Weight of hammer drove splitspoon from -38.8' to 47.8'.<br>Jar sample 2 at change of material from approx. 47.2' to 47.8'.<br>0 |
|   | 45          |                                                                                         | (CH) Olive-grey fat CLAY. Trace of silt.                                                         |                              | 2                                   |   |
|   | -47.2'      |                                                                                         |                                                                                                  |                              | 3                                   |   |
|   | -49.3'      |                                                                                         | Trace of fine sand.                                                                              |                              |                                     |   |
|   | 50          |                                                                                         |                                                                                                  |                              |                                     |   |
|   | 55          |                                                                                         | Some silt.                                                                                       |                              | 4                                   |   |
|   | -55.3'      |                                                                                         |                                                                                                  |                              |                                     |   |
|   | 60          |                                                                                         |                                                                                                  |                              | 5                                   |   |
|   | -59.8'      |                                                                                         |                                                                                                  |                              | 6                                   |   |
|   |             |                                                                                         | Bottom of Boring 59.8'                                                                           |                              |                                     |   |
|   |             |                                                                                         | NOTE: Soils visually field classified in accordance with the Unified Soil Classification System. |                              |                                     | BLOWS PER FOOT:<br>Number required to drive 1 1/2" I.D. splitspoon w/140 lb. hammer falling 30".                                |

| DRILLING LOG   |              | DIRECTION SOUTH ATLANTIC                                                           |                                                       | INSTALLATION SAVANNAH, GA.                                |                                  | HOLE NO. SH-207                                                                                |  | SHEET 1 OF 1 SHEETS |  |
|---|--------------|------------------------------------------------------------------------------------|-------------------------------------------------------|-----------------------------------------------------------|----------------------------------|------------------------------------------------------------------------------------------------|--|---------------------|--|
| 1. PROJECT SAVANNAH HARBOR DEEPENING                                                                                         |              |                                                                                    |                                                       | 10. SIZE AND TYPE OF BIT 1 1/2" SPLITSPOON, 3/2" FISHTAIL |                                  |                                                                                                |  |                     |  |
| 2. LOCATION (Coordinates or Station) X-866086 Y-758441 GA. EAST                                                              |              |                                                                                    |                                                       | 11. DATUM FOR ELEVATION SHOWN (TBM or MSL) MLW            |                                  |                                                                                                |  |                     |  |
| 3. DRILLING AGENCY SAVANNAH DISTRICT                                                                                         |              |                                                                                    |                                                       | 12. MANUFACTURER'S DESIGNATION OF DRILL Failing 314       |                                  |                                                                                                |  |                     |  |
| 4. HOLE NO. (As shown on drawing title and title number) SH-267                                                              |              |                                                                                    |                                                       | 13. TOTAL NO. OF OVER-BURDEN SAMPLES TAKEN                |                                  | DISTURBED 6                                                                                    |  | UNDISTURBED 0       |  |
| 5. NAME OF DRILLER DOUGLAS LOROCHE                                                                                           |              |                                                                                    |                                                       | 14. TOTAL NUMBER CORE BOXES                               |                                  | 0                                                                                              |  |                     |  |
| 6. DIRECTION OF HOLE<br><input checked="" type="checkbox"/> VERTICAL <input type="checkbox"/> INCLINED _____ DEG. FROM VERT. |              |                                                                                    |                                                       | 15. ELEVATION GROUND WATER N/A                            |                                  |                                                                                                |  |                     |  |
| 7. THICKNESS OF OVERBURDEN 59.6 (Water 43.1')                                                                                |              |                                                                                    |                                                       | 16. DATE HOLE                                             |                                  | STARTED 8 JAN 92                                                                               |  | COMPLETED 8 JAN 92  |  |
| 8. DEPTH DRILLED INTO ROCK 0.0'                                                                                              |              |                                                                                    |                                                       | 17. ELEVATION TOP OF HOLE                                 |                                  | 0.0'                                                                                           |  |                     |  |
| 9. TOTAL DEPTH OF HOLE 59.6'                                                                                                 |              |                                                                                    |                                                       | 18. TOTAL CORE RECOVERY FOR BORING                        |                                  | N/A                                                                                            |  |                     |  |
|   |              |                                                                                    |                                                       | 19. SIGNATURE OF INSPECTOR JAMES ARTHUR, P.G.             |                                  |                                                                                                |  |                     |  |
| ELEVATION<br>0.0   | DEPTH<br>0.0 | LEGEND<br>*                                                                        | CLASSIFICATION OF MATERIALS<br>(Description)<br>#     | % CORE<br>RECOVER-<br>ERY<br>%                            | BOX OR<br>SAMPLE<br>NO.<br>(JAR) | REMARKS<br>(Drilling time, water loss, depth of<br>weathering, etc. if significant)<br>g BLOWS |  |                     |  |
| 40   |              |                                                                                    | Water                                                 |                                                           |                                  | Scale change at 40.0'. Set 6" diameter casing by own weight to 49.6'.                          |  |                     |  |
| -43.1'   |              |                                                                                    | Bottom of Harbor 43.1'                                |                                                           |                                  |                                                                                                |  |                     |  |
|   | 45           |   | (MH) Dark grey to black clayey SILT.                  |                                                           | 1                                | Weight of rods drove splitspoon to 46.9'. Cont'd. drive to 47.6' w/ four blows. 0              |  |                     |  |
| -46.5'   |              |   | Layer of coarse sand.                                 |                                                           | 2                                |                                                                                                |  |                     |  |
| -46.7'   |              |  | (CH) Olive-grey, fol CLAY. Trace of fine sand & silt. |                                                           | 3                                |                                                                                                |  |                     |  |
|   | 50           |                                                                                    |                                                       |                                                           | 4                                | Jar Sample #2 taken at material change from approx. 46.7' to 47.6'. 4                          |  |                     |  |
|   | 55           |                                                                                    |                                                       |                                                           | 5                                | 10                                                                                             |  |                     |  |
|   | 60           |                                                                                    |                                                       |                                                           | 6                                | 14                                                                                             |  |                     |  |
| -59.6'   |              |                                                                                    | Bottom of Boring 59.6'                                |                                                           |                                  | 18                                                                                             |  |                     |  |
|   |              |                                                                                    |                                                       |                                                           |                                  | 22                                                                                             |  |                     |  |
|   |              |                                                                                    |                                                       |                                                           |                                  | 26                                                                                             |  |                     |  |
|   |              |                                                                                    |                                                       |                                                           |                                  |                                                                                                |  |                     |  |

FIGURE NO. SH 260

|   |  |                            |  |                                                                 |  |                                    |  |
|---|--|----------------------------|--|-----------------------------------------------------------------|--|------------------------------------|--|
| DRILLING LOG   |  | DIVISION<br>SOUTH ATLANTIC |  | INSTALLATION<br>SAVANNAH, GA.                                   |  | SHEET 1<br>OF 1 SHEETS             |  |
| 1. PROJECT<br>SAVANNAH HARBOR DEEPENING                                                                                      |  |                            |  | 10. SIZE AND TYPE OF BIT<br>1 1/2" SPLITSPOON, 5/8" FISHTAIL    |  |                                    |  |
| 2. LOCATION (Coordinates or Station)<br>X=866693 Y=757588 GA. EAST                                                           |  |                            |  | 11. DATUM FOR ELEVATION SHOWN (TBM or MSL)<br>MLW               |  |                                    |  |
| 3. DRILLING AGENCY<br>SAVANNAH DISTRICT                                                                                      |  |                            |  | 12. MANUFACTURER'S DESIGNATION OF DRILL<br>Failing 314          |  |                                    |  |
| 4. HOLE NO. (As shown on drawing title and file number)<br>SH-268                                                            |  |                            |  | BURDEN SAMPLES TAKEN                                            |  | DISTURBED<br>4<br>UNDISTURBED<br>0 |  |
| 5. NAME OF DRILLER<br>DAVID JUSTISS                                                                                          |  |                            |  | 14. TOTAL NUMBER CORE BOXES<br>0                                |  |                                    |  |
| 6. DIRECTION OF HOLE<br><input checked="" type="checkbox"/> VERTICAL <input type="checkbox"/> INCLINED _____ DEG. FROM VERT. |  |                            |  | 15. ELEVATION GROUND WATER<br>N/A                               |  |                                    |  |
| 7. THICKNESS OF OVERBURDEN<br>60.0' (Water 43.0')                                                                            |  |                            |  | 16. DATE HOLE<br>STARTED<br>14 NOV 91<br>COMPLETED<br>14 NOV 91 |  |                                    |  |
| 8. DEPTH DRILLED INTO ROCK<br>0.0'                                                                                           |  |                            |  | 17. ELEVATION TOP OF HOLE<br>0.0'                               |  |                                    |  |
| 9. TOTAL DEPTH OF HOLE<br>60.05'                                                                                             |  |                            |  | 18. TOTAL CORE RECOVERY FOR BORING<br>N/A                       |  |                                    |  |
|   |  |                            |  | 19. SIGNATURE OF INSPECTOR<br>DAVID CHRIS LEETH, Geologist      |  |                                    |  |

| ELEVATION<br>0.0 | DEPTH<br>0 | LEGEND<br>. | CLASSIFICATION OF MATERIALS<br>(Description)<br>.                                                | % CORE<br>RECOVER-<br>ERY<br>. | BOX OR<br>SAMPLE<br>NO.<br>UAR | REMARKS<br>(Drilling time, water loss, depth of<br>weathering, etc., if significant)<br>.        | BLOWS |
|------------------|------------|-------------|--------------------------------------------------------------------------------------------------|--------------------------------|--------------------------------|--------------------------------------------------------------------------------------------------|-------|
|                  |            |             | Water                                                                                            |                                |                                |                                                                                                  |       |
|                  | 40         |             |                                                                                                  |                                |                                |                                                                                                  |       |
|                  |            |             | Bottom of Harbor 43.0'                                                                           |                                |                                |                                                                                                  |       |
| -43.0'           |            | o o o       | (SW) Gray, fine to large grained, well graded SAND. Saturated, no odor.                          |                                | 1                              |                                                                                                  | 20    |
| -44.5'           | 45         |             | (MH) Green, fat SILT. Some clay. Dry, mild organic odor.                                         |                                | 2                              |                                                                                                  | 10    |
|                  |            |             |                                                                                                  |                                |                                |                                                                                                  | 36    |
|                  |            |             |                                                                                                  |                                |                                |                                                                                                  | 15    |
| -50.0'           | 50         |             |                                                                                                  |                                | 3                              |                                                                                                  | 22    |
|                  |            |             |                                                                                                  |                                |                                |                                                                                                  | 21    |
|                  |            |             |                                                                                                  |                                |                                |                                                                                                  | 22    |
|                  | 55         |             |                                                                                                  |                                |                                |                                                                                                  | 19    |
|                  |            |             |                                                                                                  |                                |                                |                                                                                                  | 14    |
|                  |            |             |                                                                                                  |                                |                                |                                                                                                  | 17    |
|                  |            |             |                                                                                                  |                                |                                |                                                                                                  | 14    |
| -60.5'           | 60         |             | Bottom of Boring 60.5'                                                                           |                                | 4                              |                                                                                                  | 27    |
|                  |            |             | NOTE: Soils visually field classified in accordance with the Unified Soil Classification System. |                                |                                |                                                                                                  |       |
|                  |            |             |                                                                                                  |                                |                                | BLOWS PER FOOT:<br>Number required to drive 1 1/2" I.D. spiltspoon w/140 lb. hammer falling 30". |       |

Hole No. **SH-270**

| DRILLING LOG   |            | DIVISION SOUTH ATLANTIC |   | INSTALLATION SAVANNAH, GA.                                |                                | SHEET 1<br>OF 1 SHEETS   |  |
|---|------------|-------------------------|---|-----------------------------------------------------------|--------------------------------|---|--|
| PROJECT SAVANNAH HARBOR DEEPENING                                                                                            |            |                         |   | 10. SIZE AND TYPE OF BIT 1 1/2" SPLITSPOON, 3/4" FISHTAIL |                                |   |  |
| 1. LOCATION (Coordinates or Station)<br>X=858608 Y=756806 GA. EAST                                                           |            |                         |   | 11. DATUM FOR ELEVATION SHOWN (TBM or MSL)<br>MLW         |                                |   |  |
| 3. DRILLING AGENCY<br>SAVANNAH DISTRICT                                                                                      |            |                         |   | 12. MANUFACTURER'S DESIGNATION OF DRILL<br>Failing 314    |                                |   |  |
| 4. HOLE NO. (As shown on drawing title and file number)<br>SH-270                                                            |            |                         |   | 13. TOTAL NO. OF OVER-<br>BURDEN SAMPLES TAKEN            |                                | DISTURBED<br>5<br>UNDISTURBED<br>0   |  |
| 5. NAME OF DRILLER<br>DAVID JUSTISS                                                                                          |            |                         |   | 14. TOTAL NUMBER CORE BOXES<br>0                          |                                |   |  |
| 6. DIRECTION OF HOLE<br><input checked="" type="checkbox"/> VERTICAL <input type="checkbox"/> INCLINED _____ DEG. FROM VERT. |            |                         |   | 15. ELEVATION GROUND WATER N/A                            |                                |   |  |
| 7. THICKNESS OF OVERBURDEN 60.6' (Water 46.6')                                                                               |            |                         |   | 16. DATE HOLE                                             |                                | STARTED<br>18 MAR 92<br>COMPLETED<br>18 MAR 92   |  |
| 8. DEPTH DRILLED INTO ROCK 0.0'                                                                                              |            |                         |   | 17. ELEVATION TOP OF HOLE 0.0'                            |                                |   |  |
| 9. TOTAL DEPTH OF HOLE 60.6'                                                                                                 |            |                         |   | 18. TOTAL CORE RECOVERY FOR BORING N/A                    |                                | X   |  |
|   |            |                         |   | 19. SIGNATURE OF INSPECTOR<br>JAMES ARTHUR, P.G.          |                                |   |  |
| ELEVATION<br>0.0   | DEPTH<br>0 | LEGEND<br>+             | CLASSIFICATION OF MATERIALS<br>(Description)<br>+                                                             | % CORE<br>RECOVER-<br>ERY<br>+                            | BOX OR<br>SAMPLE<br>NO.<br>UAR | REMARKS<br>(Drilling time, water loss, depth of<br>weathering, etc., if significant)<br>+                                                                              |  |
|   |            |                         | Water   |                                                           |                                | Scale change at 45.0'.<br>Set 6" diameter casing by own<br>weight to 48.5'.                                                                                            |  |
|   |            |                         | Bottom of Harbor 46.6'                                                                                        |                                                           |                                |   |  |
| -46.6'   |            |                         | (CH) Dark olive-grey, fat CLAY. Some medium<br>to coarse sand & small shell fragments from<br>46.6' to 48.6'. |                                                           | 1                              | Weight of rods drove splitspoon<br>from 46.6' to 48.6', but had no<br>recovery. Redrove to 48.6', then<br>cont'd. drive to 50.1' for sample<br>#1 from 46.6' to 50.1'. |  |
| -50.1'   |            |                         | Drove through 1/2" layer of chert at approx.<br>51.3'.                                                        |                                                           |                                |   |  |
|   |            |                         | (SC) Dark olive-grey fine clayey SAND.                                                                        |                                                           | 2                              |   |  |
| -54.6'   |            |                         | (CH) Dark olive-grey, fat CLAY. Trace of<br>fine sand & coarse chert gravel.                                  |                                                           | 3                              |   |  |
| -56.1'   |            |                         | Some fine sand.                                                                                               |                                                           | 4                              |   |  |
| -57.6'   |            |                         |   |                                                           | 5                              |   |  |
| -60.6'   |            |                         | Bottom of Boring 60.6'                                                                                        |                                                           |                                |   |  |
|   |            |                         | NOTE: Soils visually field classified in<br>accordance with the Unified Soil Classification<br>System.        |                                                           |                                | BLOWS PER FOOT:<br>Number required to drive 1 1/2" I.D.<br>splitspoon w/140 lb. hammer falling 30".                                                                    |  |

| DRILLING LOG   |             | DIVISION<br>SOUTH ATLANTIC |   | INSTALLATION<br>SAVANNAH, GA.                                           |                                | HOLE NO. SH-273<br>SHEET 1<br>OF 1 SHEETS                                                           |  |
|---|-------------|----------------------------|---|-------------------------------------------------------------------------|--------------------------------|---|--|
| 1. PROJECT<br>SAVANNAH HARBOR DEEPENING                                                                                      |             |                            |   | 10. SIZE AND TYPE OF BIT 1 1/2" spoilspoon, 5/8" fish tail              |                                |   |  |
| 2. LOCATION (Coordinates or Station)<br>X-869914 Y-755945 GA. EAST                                                           |             |                            |   | 11. DATUM FOR ELEVATION SHOWN (TBM or MSL)<br>MLW                       |                                |   |  |
| 3. DRILLING AGENCY<br>SAVANNAH DISTRICT                                                                                      |             |                            |   | 12. MANUFACTURER'S DESIGNATION OF DRILL<br>FALLING 314                  |                                |   |  |
| 4. HOLE NO. (as shown on drawing title and file number)<br>SH-273                                                            |             |                            |   | 13. TOTAL NO. OF OVER-BURDEN SAMPLES TAKEN<br>DISTURBED 6 UNDISTURBED 0 |                                |   |  |
| 5. NAME OF DRILLER<br>DAVID JUSTISS                                                                                          |             |                            |   | 14. TOTAL NUMBER CORE BOXES<br>N/A                                      |                                |   |  |
| 6. DIRECTION OF HOLE<br><input checked="" type="checkbox"/> VERTICAL <input type="checkbox"/> INCLINED _____ DEG. FROM VERT. |             |                            |   | 15. ELEVATION GROUND WATER<br>N/A                                       |                                |   |  |
| 7. THICKNESS OF OVERBURDEN 60.4' (Water 45.4')                                                                               |             |                            |   | 16. DATE HOLE<br>STARTED 7 JAN 92 COMPLETED 7 JAN 92                    |                                |   |  |
| 8. DEPTH DRILLED INTO ROCK 0.0'                                                                                              |             |                            |   | 17. ELEVATION TOP OF HOLE 0.0'                                          |                                |   |  |
| 9. TOTAL DEPTH OF HOLE 60.4'                                                                                                 |             |                            |   | 18. TOTAL CORE RECOVERY FOR BORING N/A %                                |                                |   |  |
|   |             |                            |   | 19. SIGNATURE OF INSPECTOR<br>JAMES ARTHUR, P.G.                        |                                |   |  |
| ELEVATION<br>0.0'   | DEPTH<br>0' | LEGEND<br>a                | CLASSIFICATION OF MATERIALS<br>(Description)<br>a                                                      | % CORE<br>RECOVERY                                                      | BOX OR<br>SAMPLE<br>NO.<br>JAR | REMARKS<br>(Drilling time, water loss, depth of<br>weathering, etc., if significant)                |  |
| -45.4'   | 45          |                            | Bottom of Harbor 45.4'                                                                                 |                                                                         |                                | Scale change at 45.0'. set 6" casing<br>by own weight to 46.9'.                                     |  |
|   |             |                            | (CL) Dark olive-grey, lean CLAY.                                                                       |                                                                         | 1                              |   |  |
|   | 50          |                            |   |                                                                         | 2                              |   |  |
|   | 55          |                            |   |                                                                         | 3                              |   |  |
| -55.9'   |             |                            | (CH) Dark olive-grey, fat CLAY.                                                                        |                                                                         | 4                              |   |  |
| -57.4'   |             |                            | (SC) Dark olive-grey, fine clayey SAND.                                                                |                                                                         | 5                              |   |  |
| -58.9'   |             |                            | (CH) Dark olive-grey, fat CLAY. Some<br>fine sand.                                                     |                                                                         | 6                              |   |  |
| -60.4'   | 60          |                            | Bottom of Boring 60.4'                                                                                 |                                                                         |                                | BLOWS PER FOOT:<br>Number required to drive 1 1/4" I.D.<br>spoilspoon w/140 lb. hammer falling 30". |  |
|   |             |                            | NOTE: Soils visually field classified in<br>accordance with the Unified Soil Classification<br>System. |                                                                         |                                |   |  |

[illegible]

FORM 170. SH 279

| DRILLING LOG   |       | DIVISION<br>SOUTH ATLANTIC                                                                       |                                              | INSTALLATION<br>SAVANNAH, GA.                                                   |                                                       | SHEET 1<br>OF 1 SHEETS                                                                            |       |
|---|-------|--------------------------------------------------------------------------------------------------|----------------------------------------------|---------------------------------------------------------------------------------|-------------------------------------------------------|---------------------------------------------------------------------------------------------------|-------|
| 1. PROJECT<br>SAVANNAH HARBOR DEEPENING                                                                                      |       |                                                                                                  |                                              | 10. SIZE AND TYPE OF BIT 1 3/8" split spoon, 3 1/2" Fisher                      |                                                       |                                                                                                   |       |
| 2. LOCATION (Coordinates or Station)<br>X=872985 Y=755933 GA. EAST                                                           |       |                                                                                                  |                                              | 11. DATUM FOR ELEVATION SHOWN (TBM or MSL)<br>MLW                               |                                                       |                                                                                                   |       |
| 3. DRILLING AGENCY<br>SAVANNAH DISTRICT                                                                                      |       |                                                                                                  |                                              | 12. MANUFACTURER'S DESIGNATION OF DRILL<br>FALLING 314                          |                                                       |                                                                                                   |       |
| 4. HOLE NO. (As shown on drawing title and file number)<br>SH-279                                                            |       |                                                                                                  |                                              | 13. TOTAL NO. OF OVER-BURDEN SAMPLES TAKEN : DISTURBED : UNDISTURBED<br>: 5 : 0 |                                                       |                                                                                                   |       |
| 5. NAME OF DRILLER<br>DAVID JUSTISS                                                                                          |       |                                                                                                  |                                              | 14. TOTAL NUMBER CORE BOXES 0                                                   |                                                       |                                                                                                   |       |
| 6. DIRECTION OF HOLE<br><input checked="" type="checkbox"/> VERTICAL <input type="checkbox"/> INCLINED _____ DEG. FROM VERT. |       |                                                                                                  |                                              | 15. ELEVATION GROUND WATER N/A                                                  |                                                       |                                                                                                   |       |
| 7. THICKNESS OF OVERBURDEN 60.7' (Water 44.9')                                                                               |       |                                                                                                  |                                              | 16. DATE HOLE : STARTED : COMPLETED<br>: 24 NOV 91 : 24 NOV 91                  |                                                       |                                                                                                   |       |
| 8. DEPTH DRILLED INTO ROCK 0.0'                                                                                              |       |                                                                                                  |                                              | 17. ELEVATION TOP OF HOLE 0.0'                                                  |                                                       |                                                                                                   |       |
| 9. TOTAL DEPTH OF HOLE 60.7'                                                                                                 |       |                                                                                                  |                                              | 18. TOTAL CORE RECOVERY FOR BORING N/A %                                        |                                                       |                                                                                                   |       |
|   |       |                                                                                                  |                                              | 19. SIGNATURE OF INSPECTOR<br>JAMES ARTHUR, P.G.                                |                                                       |                                                                                                   |       |
| ELEVATION   | DEPTH | LEGEND                                                                                           | CLASSIFICATION OF MATERIALS<br>(Description) | % CORE RECOVERY                                                                 | BOX OR SAMPLE NO.                                     | REMARKS<br>(Drilling time, water loss, depth of weathering, etc., if significant)                 | BLOWS |
| 0.0   | 0     |                                                                                                  |                                              |                                                                                 |                                                       |                                                                                                   |       |
|   | 40    |                                                                                                  | Water                                        |                                                                                 |                                                       | Scale changed at 40.0'.<br>Set 5" diameter casing by own weight to 47.8'.                         |       |
| -44.9'   | 45    |                                                                                                  | Bottom of Harbor 44.9'                       |                                                                                 |                                                       |                                                                                                   |       |
| -47.2'   |       | (SP) Ton, poorly graded coarse SAND.                                                             |                                              | 1                                                                               | Weight of rods drove split spoon from 44.9' to 47.2'. | 0                                                                                                 |       |
| -50.2'   | 50    | (CL) Olive-grey, silty, lean CLAY.                                                               |                                              | 2                                                                               |                                                       | 38                                                                                                |       |
| -51.7'   |       | Trace of fine sand.                                                                              |                                              |                                                                                 |                                                       | 22                                                                                                |       |
| -56.2'   | 55    | (SC) Olive-grey, fine clayey SAND. Trace of silt.                                                |                                              | 3                                                                               |                                                       | 48                                                                                                |       |
| -57.7'   |       | (CH) Olive-grey & grey, fat CLAY. Trace of silt & fine sand.                                     |                                              | 4                                                                               |                                                       | 42                                                                                                |       |
| -59.2'   | 60    | Olive-grey, some silt & fine sand.                                                               |                                              |                                                                                 |                                                       | 19                                                                                                |       |
| -60.7'   |       | (CL) Olive-grey, silty lean CLAY. Trace of fine sand.                                            |                                              | 5                                                                               |                                                       | 20                                                                                                |       |
|   |       | Bottom of Boring 60.7'                                                                           |                                              |                                                                                 |                                                       | 22                                                                                                |       |
|   |       | Continued on sheet #2                                                                            |                                              |                                                                                 |                                                       | 27                                                                                                |       |
|   |       | NOTE: Soils visually field classified in accordance with the Unified Soil Classification System. |                                              |                                                                                 |                                                       | 23                                                                                                |       |
|   |       |                                                                                                  |                                              |                                                                                 |                                                       | BLOWS PER FOOT:<br>Number required to drive 1 3/8" I.D. split spoon w/140 lb. hammer falling 30". |       |

HOLE NO. SH-280

| DRILLING LOG   |               | DIRECTION SOUTH ATLANTIC |                                                                                                  | INSTALLATION SAVANNAH, GA.                                  |                              | SHEET 1 OF 1 SHEETS   |  |
|---|---------------|--------------------------|--------------------------------------------------------------------------------------------------|-------------------------------------------------------------|------------------------------|---|--|
| 1. PROJECT SAVANNAH HARBOR DEEPENING                                                                                      |               |                          |                                                                                                  | 10. SIZE AND TYPE OF BIT 1 1/2" SPLITSPOON, 5 1/2" FISHTAIL |                              |   |  |
| 2. LOCATION (Coordinates or Station) X-873207 Y-755300 GA. EAST                                                           |               |                          |                                                                                                  | 11. DATUM FOR ELEVATION SHOWN (TBM or MSL) MLW              |                              |   |  |
| 3. DRILLING AGENCY SAVANNAH DISTRICT                                                                                      |               |                          |                                                                                                  | 12. MANUFACTURER'S DESIGNATION OF DRILL Failing 314         |                              |   |  |
| 4. HOLE NO. (As shown on drawing title and file number) SH-280                                                            |               |                          |                                                                                                  | 13. TOTAL NO. OF OVER-BURDEN SAMPLES TAKEN 9                |                              | DISTURBED 9 UNDISTURBED 0                                                                                              |  |
| 5. NAME OF DRILLER DAVID JUSTISS                                                                                          |               |                          |                                                                                                  | 14. TOTAL NUMBER CORE BOXES 0                               |                              |   |  |
| 6. DIRECTION OF HOLE <input checked="" type="checkbox"/> VERTICAL <input type="checkbox"/> INCLINED _____ DEG. FROM VERT. |               |                          |                                                                                                  | 15. ELEVATION GROUND WATER N/A                              |                              |   |  |
| 7. THICKNESS OF OVERBURDEN 59.8' (Water 40.3')                                                                            |               |                          |                                                                                                  | 16. DATE HOLE STARTED 10 MAR 92 COMPLETED 10 MAR 92         |                              |   |  |
| 8. DEPTH DRILLED INTO ROCK 0.0'                                                                                           |               |                          |                                                                                                  | 17. ELEVATION TOP OF HOLE 0.0'                              |                              |   |  |
| 9. TOTAL DEPTH OF HOLE 59.8'                                                                                              |               |                          |                                                                                                  | 18. TOTAL CORE RECOVERY FOR BORING N/A                      |                              |   |  |
|   |               |                          |                                                                                                  | 19. SIGNATURE OF INSPECTOR JAMES ARTHUR, P.G.               |                              |   |  |
| ELEVATION<br>0.0'   | DEPTH<br>0.0' | LEGEND<br>a              | CLASSIFICATION OF MATERIALS<br>(Description)<br>b                                                | % CORE<br>RECOVERY<br>c                                     | BOX OR<br>SAMPLE<br>NO.<br>d | REMARKS<br>(Drilling time, water loss, depth of<br>weathering, etc., if significant)<br>e                              |  |
|   |               |                          | Water                                                                                            |                                                             |                              | Scale change at 40.0'. Set 6" diameter casing by own weight to 48.3'.                                                  |  |
| -40.3'   | 40            |                          | Bottom of Harbor 40.3'                                                                           |                                                             |                              |   |  |
|   |               |                          | (SP) Gray, medium, poorly graded SAND. Trace of silt & small shell fragments.                    |                                                             | 1                            | Weight of rods drove splitspoon from 40.3' to 42.6'. Cont'd. drive to 43.3'. For sample 1 from 40.3' to 43.3'. 0       |  |
| -44.8'   | 45            |                          | (SC) Very dark grey to black, medium to coarse clayey SAND. Trace of small shell fragments.      |                                                             | 2                            | Weight of rods drove splitspoon from 46.3' to 47.8'. For sample 5 from change of material at approx. 48.8' to 49.3'. 5 |  |
| -46.3'   |               |                          | (CH) Very dark grey to black, fat CLAY. Some fine sand.                                          |                                                             | 3                            | 1   |  |
| -47.8'   |               |                          | (SC) Very dark grey to black, fine clayey SAND. Some fine gravel.                                |                                                             | 4                            | 0   |  |
| -48.8'   |               |                          | (CH) Olive-grey, fat CLAY. Trace of fine sand.                                                   |                                                             | 5                            | 10   |  |
|   | 50            |                          |                                                                                                  |                                                             | 6                            | 10   |  |
| -52.3'   |               |                          | (SC) Olive-grey, fine clayey SAND.                                                               |                                                             | 7                            | 13   |  |
|   | 55            |                          |                                                                                                  |                                                             |                              | 18   |  |
| -56.8'   |               |                          | (CH) Olive-grey, fat CLAY. Some fine sand & light grey streaks.                                  |                                                             | 8                            | 13   |  |
|   |               |                          |                                                                                                  |                                                             | 9                            | 10   |  |
| -59.8'   | 60            |                          | Bottom of Boring 59.8'                                                                           |                                                             |                              | 22   |  |
|   |               |                          | NOTE: Soils visually field classified in accordance with the Unified Soil Classification System. |                                                             |                              | BLOWS PER FOOT:<br>Number required to drive 1 1/2" I.D. splitspoon w/140 lb. hammer falling 30".                       |  |



hole NO. 37-282

| DRILLING LOG   |            | DIVISION<br>SOUTH ATLANTIC |   | INSTALLATION<br>SAVANNAH, GA.                                |                              | SHEET 1<br>OF 1 SHEETS                                                                                |  |
|---|------------|----------------------------|---|--------------------------------------------------------------|------------------------------|---|--|
| 1. PROJECT<br>SAVANNAH HARBOR DEEPENING                                                                                      |            |                            |   | 10. SIZE AND TYPE OF BIT 1 3/8" split spoon, 5 1/2" fishtail |                              |   |  |
| 2. LOCATION (Coordinates or Station)<br>X=874328 Y=755643 GA. EAST                                                           |            |                            |   | 11. DATUM FOR ELEVATION SHOWN (TBM or MSL)<br>MLW            |                              |   |  |
| 3. DRILLING AGENCY<br>SAVANNAH DISTRICT                                                                                      |            |                            |   | 12. MANUFACTURER'S DESIGNATION OF DRILL<br>FALLING 314       |                              |   |  |
| 4. HOLE NO. (As shown on drawing title and file number)<br>SH-282                                                            |            |                            |   | 13. TOTAL NO. OF OVER-BURDEN SAMPLES TAKEN                   |                              | 13. DISTURBED : 6<br>UNDISTURBED : 0                                                                  |  |
| 5. NAME OF DRILLER<br>DAVID JUSTISS                                                                                          |            |                            |   | 14. TOTAL NUMBER CORE BOXES 0                                |                              |   |  |
| 6. DIRECTION OF HOLE<br><input checked="" type="checkbox"/> VERTICAL <input type="checkbox"/> INCLINED _____ DEG. FROM VERT. |            |                            |   | 15. ELEVATION GROUND WATER N/A                               |                              |   |  |
| 7. THICKNESS OF OVERBURDEN 60.3' (WATER 43.4')                                                                               |            |                            |   | 16. DATE HOLE                                                |                              | 16. STARTED : 24 NOV 91<br>COMPLETED : 24 NOV 91                                                      |  |
| 8. DEPTH DRILLED INTO ROCK 0.0'                                                                                              |            |                            |   | 17. ELEVATION TOP OF HOLE 0.0'                               |                              |   |  |
| 9. TOTAL DEPTH OF HOLE 60.3'                                                                                                 |            |                            |   | 18. TOTAL CORE RECOVERY FOR BORING N/A Z                     |                              |   |  |
|   |            |                            |   | 19. SIGNATURE OF INSPECTOR<br>JAMES ARTHUR, P.G.             |                              |   |  |
| ELEVATION<br>0.0   | DEPTH<br>0 | LEGEND<br>•                | CLASSIFICATION OF MATERIALS<br>(Description)<br>e                                                      | % CORE<br>RECOVER-<br>ERY<br>JAR                             | BOX OR<br>SAMPLE<br>NO.<br>f | REMARKS<br>(Drilling time, water loss, depth of<br>weathering, etc. If significant)<br>g              |  |
|   |            |                            | Water                                                                                                  |                                                              |                              | Scale change at 40.0'.<br>Set 6" diameter casing by own<br>weight to 45.9'.                           |  |
| -43.4'   |            |                            | Bottom of Harbor 43.4'                                                                                 |                                                              |                              |   |  |
| -45.0'   |            | •••••                      | (SP) Grayish-tan, poorly graded coarse SAND.<br>Trace of fine gravel & silt.                           |                                                              | 1                            | 0   |  |
| -46.8'   |            | •••••                      | Gray.                                                                                                  |                                                              |                              | Weight of rods drove split spoon<br>from 43.4' to 45.3'.                                              |  |
| -48.3'   |            | •••••                      | Light gray.                                                                                            |                                                              | 2                            | 23<br>Began using Florigal drilling<br>mud at 49.8'.                                                  |  |
| -50.0'   |            | •••••                      |   |                                                              |                              | 24<br>39                                                                                              |  |
| -51.3'   |            | •••••                      |   |                                                              |                              | 26   |  |
| -52.8'   |            | •••••                      | (CL) Dark olive-grey, silty lean CLAY.<br>Trace of fine sand.                                          |                                                              | 3                            | 40   |  |
| -54.3'   |            | •••••                      | Some fine sand.                                                                                        |                                                              |                              | 18   |  |
| -55.8'   |            | •••••                      | (SC) Dark olive-grey, clayey fine SAND.<br>Some silt.                                                  |                                                              | 4                            | 20   |  |
| -57.3'   |            | •••••                      | (CH) Light & dark olive-grey, fat CLAY.<br>Trace of silt.                                              |                                                              | 5                            | 23   |  |
| -58.8'   |            | •••••                      | Some silt & fine sand.                                                                                 |                                                              |                              | 29   |  |
| -60.3'   |            | •••••                      | (SC) Dark olive-grey, fine clayey SAND.<br>Some silt.                                                  |                                                              | 6                            | 29   |  |
|   |            |                            | Bottom of Boring 60.3'                                                                                 |                                                              |                              | BLOWS PER FOOT:<br>Number required to drive 1 3/8" I.D.<br>split spoon w/ 140 lb. hammer falling 30". |  |
|   |            |                            | NOTE: Soils visually field classified in<br>accordance with the Unified Soil Classification<br>System. |                                                              |                              |   |  |

Hole No. **SH-283**

| DRILLING LOG   |            | DIVISION<br>SOUTH ATLANTIC |   | INSTALLATION<br>SAVANNAH, GA.                                   |                              | SHEET 1<br>OF 1 SHEETS                                                                                |  |
|---|------------|----------------------------|---|-----------------------------------------------------------------|------------------------------|---|--|
| 1. PROJECT<br>SAVANNAH HARBOR DEEPENING                                                                                      |            |                            |   | 10. SIZE AND TYPE OF BIT<br>1 3/4" split spoon, 5 1/2" fishtail |                              |   |  |
| 2. LOCATION (Coordinates or Station)<br>X-874081 Y-754828 GA. EAST                                                           |            |                            |   | 11. DATUM FOR ELEVATION SHOWN (TBM or MSL)<br>MLW               |                              |   |  |
| 3. DRILLING AGENCY<br>SAVANNAH DISTRICT                                                                                      |            |                            |   | 12. MANUFACTURER'S DESIGNATION OF DRILL<br>FALLING 314          |                              |   |  |
| 4. HOLE NO. (As shown on drawing title and file number)<br>SH-283                                                            |            |                            |   | 13. TOTAL NO. OF OVER-<br>BURDEN SAMPLES TAKEN                  |                              | 13. DISTURBED<br>5<br>13. UNDISTURBED<br>0                                                            |  |
| 5. NAME OF DRILLER<br>DAVID JUSTISS                                                                                          |            |                            |   | 14. TOTAL NUMBER CORE BOXES<br>0                                |                              |   |  |
| 6. DIRECTION OF HOLE<br><input checked="" type="checkbox"/> VERTICAL <input type="checkbox"/> INCLINED _____ DEG. FROM VERT. |            |                            |   | 15. ELEVATION GROUND WATER<br>N/A                               |                              |   |  |
| 7. THICKNESS OF OVERBURDEN<br>60.8' (WATER 39.4')                                                                            |            |                            |   | 16. DATE HOLE<br>STARTED 25 NOV 91                              |                              | 16. COMPLETED<br>25 NOV 91                                                                            |  |
| 8. DEPTH DRILLED INTO ROCK<br>0.0'                                                                                           |            |                            |   | 17. ELEVATION TOP OF HOLE<br>0.0'                               |                              | 18. TOTAL CORE RECOVERY FOR BORING<br>N/A                                                             |  |
| 9. TOTAL DEPTH OF HOLE<br>60.8'                                                                                              |            |                            |   | 19. SIGNATURE OF INSPECTOR<br>JAMES ARTHUR, P.G.                |                              |   |  |
| ELEVATION<br>0.0   | DEPTH<br>0 | LEGEND<br>e                | CLASSIFICATION OF MATERIALS<br>(Description)<br>a                                                      | % CORE<br>RECOV-<br>ERY<br>JAR                                  | BOX OR<br>SAMPLE<br>NO.<br>i | REMARKS<br>(Drilling time, water loss, depth of<br>weathering, etc., if significant)<br>j             |  |
|   |            |                            | Water                                                                                                  |                                                                 |                              | Scale change at 35.0'.<br>Set 6" diameter casing by own<br>weight to 46.0'.                           |  |
|   | 35         |                            | Bottom of Harbor 39.4'                                                                                 |                                                                 |                              |   |  |
|   | 40         |                            | (MH) Dark gray to black, clayey SILT.<br>Very soft & wet.                                              |                                                                 | 1                            | Weight of rods drove split spoon<br>from 39.4' to 45.8'.<br>0                                         |  |
|   | 45         |                            | (CH) Dark olive-grey, fat CLAY.<br>Trace of silt & fine sand.                                          |                                                                 | 2                            | 28   |  |
|   | 48.8'      |                            | Some fine sand.                                                                                        |                                                                 |                              | 22   |  |
|   | 50         |                            | (SC) Dark olive-grey, fine clayey SAND.<br>Trace of silt.                                              |                                                                 | 3                            | 31   |  |
|   | 54.8'      |                            | Several grey fat clay layers up to<br>0.1" thick.                                                      |                                                                 | 4                            | 29   |  |
|   | 57.8'      |                            | No grey fat clay layers.                                                                               |                                                                 |                              | 23   |  |
|   | 60         |                            | Bottom of Boring 60.8'                                                                                 |                                                                 | 5                            | 16   |  |
|   | 60.8'      |                            | NOTE: Soils visually field classified in<br>accordance with the Unified Soil Classification<br>System. |                                                                 |                              | 24   |  |
|   |            |                            |   |                                                                 |                              | 18   |  |
|   |            |                            |   |                                                                 |                              | 20   |  |
|   |            |                            |   |                                                                 |                              | 21   |  |
|   |            |                            |   |                                                                 |                              | BLOWS PER FOOT:<br>Number required to drive 1 3/4" I.D.<br>split spoon w/ 140 lb. hammer falling 30". |  |

Hole No. **SH 286**

| DRILLING LOG   |             | DIVISION<br>SOUTH ATLANTIC |   | INSTALLATION<br>ANNAAH, GA.                                                                      |                                | SHEET 1<br>OF 1 SHEETS                                                                    |    |
|---|-------------|----------------------------|---|--------------------------------------------------------------------------------------------------|--------------------------------|-------------------------------------------------------------------------------------------|----|
| 1. PROJECT<br>SAVANNAH HARBOR DEEPENING                                                                                      |             |                            |   | 10. SIZE AND TYPE OF BIT<br>1 1/2" SPLITSPOON, 5/8" FISHTAIL                                     |                                |                                                                                           |    |
| 2. LOCATION (Coordinates or Station)<br>X-875276 Y-754990 GA. EAST                                                           |             |                            |   | 11. DATUM FOR ELEVATION SHOWN (TBM or MSL)<br>MLW                                                |                                |                                                                                           |    |
| 3. DRILLING AGENCY<br>SAVANNAH DISTRICT                                                                                      |             |                            |   | 12. MANUFACTURER'S DESIGNATION OF DRILL<br>Folling 314                                           |                                |                                                                                           |    |
| 4. HOLE NO. (As shown on drawing title and file number)<br>SH-286                                                            |             |                            |   | 13. TOTAL NO. OF OVER-BURDEN SAMPLES TAKEN<br>DISTURBED: 4 UNDISTURBED: 0                        |                                |                                                                                           |    |
| 5. NAME OF DRILLER<br>DAVID JUSTISS                                                                                          |             |                            |   | 14. TOTAL NUMBER CORE BOXES<br>0                                                                 |                                |                                                                                           |    |
| 6. DIRECTION OF HOLE<br><input checked="" type="checkbox"/> VERTICAL <input type="checkbox"/> INCLINED _____ DEG. FROM VERT. |             |                            |   | 15. ELEVATION GROUND WATER<br>N/A                                                                |                                |                                                                                           |    |
| 7. THICKNESS OF OVERBURDEN<br>59.9' (Water 44.9')                                                                            |             |                            |   | 16. DATE HOLE<br>STARTED: 18 MAR 92 COMPLETED: 18 MAR 92                                         |                                |                                                                                           |    |
| 8. DEPTH DRILLED INTO ROCK<br>0.0'                                                                                           |             |                            |   | 17. ELEVATION TOP OF HOLE<br>0.0'                                                                |                                |                                                                                           |    |
| 9. TOTAL DEPTH OF HOLE<br>59.9'                                                                                              |             |                            |   | 18. TOTAL CORE RECOVERY FOR BORING<br>N/A                                                        |                                |                                                                                           |    |
|   |             |                            |   | 19. SIGNATURE OF INSPECTOR<br>JAMES ARTHUR, P.G.                                                 |                                |                                                                                           |    |
| ELEVATION<br>0+0   | DEPTH<br>0+ | LEGEND<br>+                | CLASSIFICATION OF MATERIALS<br>(Description)<br>+   | Z. CORE<br>RECOVERY<br>+                                                                         | BOX OR<br>SAMPLE<br>NO.<br>UAR | REMARKS<br>(Drilling time, water loss, depth of<br>weathering, etc., if significant)<br>+ |    |
|   |             |                            | Water   |                                                                                                  |                                | Scale change at 40.0'. Set 8" diameter casing by own weight to 45.5'.                     |    |
| -44.9'   | 45          |                            | (CH) Olive-gray, fat CLAY. Thin layer about 0.2' thick of very dark gray, fine to medium silty sand with some small shell fragments from 44.9' to approx. 45.1'. |                                                                                                  | 1                              | 11                                                                                        |    |
|   |             |                            |   |                                                                                                  |                                |                                                                                           | 23 |
| -50.9'   | 50          |                            | Trace of fine sand in thin streaks & lenses.   |                                                                                                  | 2                              | 33                                                                                        |    |
| -52.4'   |             |                            |   |                                                                                                  |                                |                                                                                           | 29 |
|   |             |                            | (SC) Olive-gray, fine clayey SAND.   |                                                                                                  | 3                              | 32                                                                                        |    |
| -56.9'   | 55          |                            |   |                                                                                                  |                                |                                                                                           | 28 |
|   |             |                            |   |                                                                                                  |                                |                                                                                           | 23 |
|   |             |                            |   |                                                                                                  |                                |                                                                                           | 21 |
| -59.9'   | 60          |                            | Several streaks approx. 0.1' thick of light gray fat clay from 56.9' to 58.4'.                                                                                   |                                                                                                  | 4                              | 15                                                                                        |    |
|   |             |                            | Bottom of Boring 59.9'   |                                                                                                  |                                | 23                                                                                        |    |
|   |             |                            |   | NOTE: Soils visually field classified in accordance with the Unified Soil Classification System. |                                |                                                                                           |    |
|   |             |                            |   | BLOWS PER FOOT:<br>Number required to drive 1 1/2" I.D. splitspoon w/140 lb. hammer falling 30". |                                |                                                                                           |    |

# SAVANNAH HARBOR BORING LOGS

From Station 0+000

To

Station 24+000

| DIVISION   |             | INSTALLATION                                      |   | Hole No. SH-60                                                                               |                              |                                                                                        |
|---|-------------|---------------------------------------------------|---|----------------------------------------------------------------------------------------------|------------------------------|----------------------------------------------------------------------------------------|
| DRILLING LOG   |             | Savannah River, GA                                |   | SHEET 1 OF 2 SHEETS                                                                          |                              |                                                                                        |
| 1. PROJECT<br>Savannah Harbor                                                                                                |             | 10. SIZE AND TYPE OF BIT 1 3/8" ID SPLITSPHOON    |   |                                                                                              |                              |                                                                                        |
| 2. LOCATION (Coordinates or Stationing)<br>See Plan Sta 11+800E. R= "7"                                                      |             | 11. DAYTON FOR ELEVATION SHOWN (FEET OR METERS)   |   |                                                                                              |                              |                                                                                        |
| 3. DRILLING AREA<br>Savannah District                                                                                        |             | 12. MANUFACTURER'S DESIGNATION OF DRILL<br>CMW 75 |   |                                                                                              |                              |                                                                                        |
| 4. HOLE NO. (As shown on drawing title and file number)<br>SH-60                                                             |             | 13. TOTAL NO. OF OVERBURDEN SAMPLES TAKEN         |   | DISTURBED UNDISTURBED<br>5 0                                                                 |                              |                                                                                        |
| 5. NAME OF DRILLER<br>T. W. Scott                                                                                            |             | 14. TOTAL NUMBER CORE BOXES                       |   |                                                                                              |                              |                                                                                        |
| 6. DIRECTION OF HOLE<br><input checked="" type="checkbox"/> VERTICAL <input type="checkbox"/> INCLINED _____ DEG. FROM VERT. |             | 15. ELEVATION GROUND WATER                        |   |                                                                                              |                              |                                                                                        |
| 7. THICKNESS OF OVERBURDEN<br>55.5'                                                                                          |             | 16. DATE HOLE                                     |   | STARTED COMPLETED<br>7 Feb 78 7 Feb 78                                                       |                              |                                                                                        |
| 8. DEPTH DRILLED INTO ROCK<br>0.0'                                                                                           |             | 17. ELEVATION TOP OF HOLE<br>0.0 MLW              |   |                                                                                              |                              |                                                                                        |
| 9. TOTAL DEPTH OF HOLE<br>55.5' MLW                                                                                          |             | 18. TOTAL CORE RECOVERY FOR BORING                |   | 1                                                                                            |                              |                                                                                        |
|   |             | 19. SIGNATURE OF INSPECTOR<br>CHARLES D. GRIFFIN  |   |                                                                                              |                              |                                                                                        |
| ELEVATION<br>0.0 MLW   | DEPTH<br>0' | LEGEND<br>c                                       | CLASSIFICATION OF MATERIALS<br>(Description)<br>d   | % CORE<br>RECOVER-<br>Y<br>e                                                                 | BOX OR<br>SAMPLE<br>NO.<br>f | REMARKS<br>(Drilling time, water loss, depth of weathering, etc., if significant)<br>g |
|   | 5'          |                                                   | Water   |                                                                                              |                              |                                                                                        |
|   | 10'         |                                                   |   |                                                                                              |                              |                                                                                        |
| 15'   | 15'         |                                                   | Bottom of river -15.0' MLW   |                                                                                              | JAR                          | Blows                                                                                  |
|   |             |                                                   | Probable soft silt to 18.0'   |                                                                                              |                              |                                                                                        |
|   | 20'         |                                                   | SM - Greenish gray silty fine sand, soft, with pockets of silt and fine shell fragments. Weight of hammer pushed rods with splitspoon from -15.0' to -22.5' |                                                                                              | 1                            |                                                                                        |
|   | 25'         |                                                   |   |                                                                                              | 2                            |                                                                                        |
| -30'   | 30'         |                                                   | Continued on sheet 2   |                                                                                              |                              |                                                                                        |
| NOTE: Soils field classified in accordance with the Unified Soil Classification System.                                      |             |                                                   |   | BLOWS PER FOOT:<br>Number required to drive 1 3/8" ID splitspoon 4/140 lb hammer falling 30' |                              |                                                                                        |

| DRILLING LOG (Cont Sheet)       |            | FROM TOP OF HOLE |                                                                  | Hole No. SH-60               |                                     |                                                                                           |
|---------------------------------|------------|------------------|------------------------------------------------------------------|------------------------------|-------------------------------------|-------------------------------------------------------------------------------------------|
| PROJECT Savannah Harbor         |            | 0 0 MLW          |                                                                  | SHEET 2 OF 2 SHEETS          |                                     |                                                                                           |
| INSTALLATION Savannah River, GA |            |                  |                                                                  |                              |                                     |                                                                                           |
| ELEVATION<br>a                  | DEPTH<br>b | LEGEND<br>c      | CLASSIFICATION OF MATERIALS<br>(Description)<br>d                | % CORE<br>RECOV.<br>ERY<br>e | BOX OR<br>SAMPLE<br>NO.<br>JAN<br>f | REMARKS<br>(Drilling note, water loss, depth of<br>weathering, etc., if significant)<br>g |
|                                 | 30'        |                  | SM - Greenish gray silty<br>fine sand with shell fragments       |                              |                                     | 5                                                                                         |
|                                 |            |                  | Fine to medium sand                                              |                              |                                     | 8                                                                                         |
|                                 | 35'        |                  |                                                                  |                              |                                     | 35                                                                                        |
|                                 |            |                  |                                                                  |                              |                                     | 44                                                                                        |
| -37.5                           |            |                  | SP - Light gray poorly graded<br>sand and pea size gravel        |                              |                                     | 50                                                                                        |
|                                 | 40'        |                  |                                                                  |                              | 3                                   | 61                                                                                        |
|                                 |            |                  |                                                                  |                              |                                     | 72                                                                                        |
|                                 |            |                  |                                                                  |                              | 4                                   | 69                                                                                        |
|                                 | 45'        |                  |                                                                  |                              |                                     | 87                                                                                        |
|                                 |            |                  |                                                                  |                              |                                     | 58                                                                                        |
|                                 |            |                  |                                                                  |                              |                                     | 58                                                                                        |
| -49.5                           |            |                  | SM - Gray silty fine and<br>medium sand with shell<br>fragments. |                              |                                     | 55                                                                                        |
|                                 | 50'        |                  |                                                                  |                              | 5                                   | 38                                                                                        |
|                                 |            |                  |                                                                  |                              |                                     | 44                                                                                        |
|                                 |            |                  |                                                                  |                              |                                     | 49                                                                                        |
| -55.5                           | 55'        |                  |                                                                  |                              |                                     | 47                                                                                        |
|                                 |            |                  | Bottom of hole -55.5' MLW                                        |                              |                                     |                                                                                           |

| DRILLING LOG   |            | DIVISION<br>South Atlantic |                                                                               | INSTALLATION<br>Savannah River, GA                                      |                              | Hole No. SH-61<br>SHEET 1<br>OF 2 SHEETS                                                    |       |
|---|------------|----------------------------|-------------------------------------------------------------------------------|-------------------------------------------------------------------------|------------------------------|---------------------------------------------------------------------------------------------|-------|
| 1. PROJECT<br>Savannah Harbor<br>LOCATION (Coordinates or Address)<br>Sta 11+800E, R= 77"                                    |            |                            |                                                                               | 10. SIZE AND TYPE OF BIT: 3/8" ID SPLIT SPOON                           |                              |                                                                                             |       |
| 2. DRILLING AGENCY<br>Savannah District                                                                                      |            |                            |                                                                               | 11. DATUM FOR ELEVATION SHOWN (FEET or M)<br>MLW                        |                              |                                                                                             |       |
| 3. HOLE NO. (As shown on drawing title and this number)<br>SH-61                                                             |            |                            |                                                                               | 12. MANUFACTURER'S DESIGNATION OF DRILL<br>CME 75                       |                              |                                                                                             |       |
| 4. NAME OF DRILLER<br>T. W. Scott                                                                                            |            |                            |                                                                               | 13. TOTAL NO. OF OVER-BURDEN SAMPLES TAKEN<br>DISTURBED 3 UNDISTURBED 0 |                              |                                                                                             |       |
| 5. DIRECTION OF HOLE<br><input checked="" type="checkbox"/> VERTICAL <input type="checkbox"/> INCLINED _____ DEG. FROM VERT. |            |                            |                                                                               | 14. TOTAL NUMBER CORE BOXES                                             |                              |                                                                                             |       |
| 6. THICKNESS OF OVERBURDEN<br>55.0'                                                                                          |            |                            |                                                                               | 15. ELEVATION GROUND WATER                                              |                              |                                                                                             |       |
| 7. DEPTH DRILLED INTO ROCK<br>0.0'                                                                                           |            |                            |                                                                               | 16. DATE HOLE<br>STARTED 1 Feb 78 COMPLETED 1 Feb 78                    |                              |                                                                                             |       |
| 8. TOTAL DEPTH OF HOLE<br>-55.0' MLW                                                                                         |            |                            |                                                                               | 17. ELEVATION TOP OF HOLE<br>0.0 MLW                                    |                              |                                                                                             |       |
| 9. SIGNATURE OF INSPECTOR<br>CHARLES D. GRIFFIN                                                                              |            |                            |                                                                               | 18. TOTAL CORE RECOVERY FOR BORING<br>%                                 |                              |                                                                                             |       |
| ELEVATION<br>e   | DEPTH<br>d | LEGEND<br>c                | CLASSIFICATION OF MATERIALS<br>(Description)<br>d                             | 2 CORE<br>RECOV-<br>ERY<br>e                                            | BOX OR<br>SAMPLE<br>NO.<br>f | REMARKS<br>(Drilling time, water level, depth of<br>penetration, etc., if significant)<br>g |       |
| 0'   |            |                            |                                                                               |                                                                         |                              |                                                                                             |       |
| 5'   |            |                            | Water                                                                         |                                                                         |                              |                                                                                             |       |
| 10'   |            |                            |                                                                               |                                                                         |                              |                                                                                             |       |
| 15'   |            |                            |                                                                               |                                                                         |                              |                                                                                             |       |
|   |            |                            | Bottom of river -17.5' MLW                                                    |                                                                         | JAR                          |                                                                                             | BLOWS |
| 20'   |            |                            | OL - Black silt, very soft                                                    |                                                                         |                              |                                                                                             | 0     |
|   |            |                            | NOTE: Weight of hammer<br>pushed rods with splitspoon<br>from -17.5' to 32.5' |                                                                         | 1                            |                                                                                             | 0     |
| 25'   |            |                            |                                                                               |                                                                         |                              |                                                                                             | 0     |
|   |            |                            |                                                                               |                                                                         |                              |                                                                                             | 0     |
| 30'   |            |                            |                                                                               |                                                                         |                              |                                                                                             | 0     |
|   |            |                            | Continued on sheet 2                                                          |                                                                         |                              |                                                                                             | 0     |
|   |            |                            | NOTE: Soils field classified<br>in accordance with the Unified                |                                                                         |                              |                                                                                             |       |
|   |            |                            |                                                                               |                                                                         |                              | BLOWS PER FOOT:<br>Number required to drive<br>1 3/8" ID splitspoon w/                      |       |

| DRILLING LOG (Cont Sheet) |       | FROM TOP OF HOLE   |                                                                      | 0.0 MLW                 |                                | Hole No. SH-61                                                                         |       |
|---------------------------|-------|--------------------|----------------------------------------------------------------------|-------------------------|--------------------------------|----------------------------------------------------------------------------------------|-------|
| PROJECT                   |       | INSTALLATION       |                                                                      | SHEET 2                 |                                | OF 2 SHEETS                                                                            |       |
| Savannah Harbor           |       | Savannah River, GA |                                                                      |                         |                                |                                                                                        |       |
| ELEVATION                 | DEPTH | LEGEND             | CLASSIFICATION OF MATERIALS<br>(Description)                         | % CORE<br>RECOV.<br>SET | BOX OR<br>SAMPLE<br>NO.<br>JAR | REMARKS<br>(Drilling time, water level, depth of<br>penetration, etc., if significant) | BLOWS |
| a                         | b     | c                  | d                                                                    | e                       | f                              | g                                                                                      | h     |
|                           |       |                    | OL - Black soft silt                                                 |                         |                                |                                                                                        | 0     |
|                           |       |                    |                                                                      |                         | 2                              |                                                                                        | 0     |
|                           | 35'   |                    | SM - Gray silty fine sand<br>with soft silt lenses                   |                         |                                |                                                                                        | 4     |
|                           |       |                    |                                                                      |                         |                                |                                                                                        | 4     |
|                           |       |                    |                                                                      |                         |                                |                                                                                        | 1     |
|                           |       |                    |                                                                      |                         |                                |                                                                                        | 1     |
|                           | 40'   |                    |                                                                      |                         |                                |                                                                                        | 1     |
|                           |       |                    |                                                                      |                         |                                |                                                                                        | 7     |
|                           |       |                    |                                                                      |                         |                                |                                                                                        | 5     |
|                           | 45'   |                    |                                                                      |                         |                                |                                                                                        | 9     |
|                           |       |                    |                                                                      |                         |                                |                                                                                        | 8     |
|                           |       |                    |                                                                      |                         |                                |                                                                                        | 6     |
|                           |       |                    |                                                                      |                         |                                |                                                                                        |       |
|                           | 50'   |                    |                                                                      |                         |                                |                                                                                        | 11    |
|                           |       |                    |                                                                      |                         |                                |                                                                                        |       |
|                           |       |                    | Gray slightly clayey silty<br>sand with some fine shell<br>fragments |                         | 3                              |                                                                                        | 14    |
|                           |       |                    |                                                                      |                         |                                |                                                                                        | 40    |
|                           | 55'   |                    |                                                                      |                         |                                |                                                                                        | 48    |
|                           |       |                    | Bottom of hole -55.0' MLW                                            |                         |                                |                                                                                        |       |



| DRILLING LOG   |       | DIVISION<br>South Atlantic |                                              | INSTALLATION<br>Savannah River, GA                                   |                         | SHEET<br>1<br>OF 2 SHEETS                                                           |  |
|---|-------|----------------------------|----------------------------------------------|----------------------------------------------------------------------|-------------------------|-------------------------------------------------------------------------------------|--|
| 1. PROJECT<br>Savannah Harbor                                                                                               |       |                            |                                              | 10. SIZE AND TYPE OF BIT 1 3/8" FN split spoon                       |                         |                                                                                     |  |
| LOCATION (Continuation of Sheet)<br>Sta 1+500 N, R=15"                                                                      |       |                            |                                              | 11. DATUM FOR ELEVATION MEASUREMENT<br>MLW                           |                         |                                                                                     |  |
| DRILLING AGENCY<br>Savannah District                                                                                        |       |                            |                                              | 12. MANUFACTURER'S DESIGNATION OF DRILL<br>CME 75                    |                         |                                                                                     |  |
| A. HOLE NO. (As shown on drawing sheet and the number)<br>SB-62                                                             |       |                            |                                              | 13. TOTAL NO. OF OVER-<br>BURDEN SAMPLES TAKEN: 4      UNDISTURBED 0 |                         |                                                                                     |  |
| B. NAME OF DRILLER<br>T. W. Scott                                                                                           |       |                            |                                              | 14. TOTAL NUMBER CORE BOXES                                          |                         |                                                                                     |  |
| C. DIRECTION OF HOLE<br><input checked="" type="checkbox"/> VERTICAL <input type="checkbox"/> INCLINED      DEG. FROM VERT. |       |                            |                                              | 15. ELEVATION GROUND WATER                                           |                         |                                                                                     |  |
| 7. THICKNESS OF OVERBURDEN<br>56.0'                                                                                         |       |                            |                                              | 16. DATE HOLE<br>13 Feb 78      13 Feb 78                            |                         |                                                                                     |  |
| 8. DEPTH DRILLED INTO ROCK<br>0.0'                                                                                          |       |                            |                                              | 17. ELEVATION TOP OF HOLE<br>0.0 MLW                                 |                         |                                                                                     |  |
| 9. TOTAL DEPTH OF HOLE<br>-56.0' MLW                                                                                        |       |                            |                                              | 18. TOTAL CORE RECOVERY FOR BORING                                   |                         |                                                                                     |  |
|   |       |                            |                                              | 19. SIGNATURE OF INSPECTOR<br>CHARLES D. GRIFFIN                     |                         |                                                                                     |  |
| ELEVATION   | DEPTH | LEGEND                     | CLASSIFICATION OF MATERIALS<br>(Description) | % CORE<br>RECOVER-<br>Y                                              | BOX OR<br>SAMPLE<br>NO. | REMARKS<br>(Dyeing class, water loss, depth of<br>weathering, etc., if significant) |  |
| 0.0 MLW   | 0'    | c                          |                                              |                                                                      |                         |                                                                                     |  |
|   | 5'    |                            | Water                                        |                                                                      |                         |                                                                                     |  |
|   | 10'   |                            |                                              |                                                                      |                         |                                                                                     |  |
|   | 15'   |                            |                                              |                                                                      |                         |                                                                                     |  |
|   | 20'   |                            |                                              |                                                                      |                         |                                                                                     |  |
|   | 25'   |                            |                                              |                                                                      |                         |                                                                                     |  |
|   | 30'   |                            |                                              |                                                                      |                         |                                                                                     |  |
| 0.0   | 30'   |                            | Continued on sheet 2                         |                                                                      |                         |                                                                                     |  |
| NOTE: Soils field classified<br>in accordance with the Unified<br>Soil Classification System.                               |       |                            |                                              | BLOWS PER FOOT:<br>Number required to drive<br>1 3/8" FN split spoon |                         |                                                                                     |  |

| DRILLING LOG (Cont Sheet) |       | ELEVATION TOP OF HOLE |                                                    | Hole No.                |                         |                                                                                        |
|---------------------------|-------|-----------------------|----------------------------------------------------|-------------------------|-------------------------|----------------------------------------------------------------------------------------|
| PROJECT                   |       | INVESTIGATION         |                                                    | SHEET 2                 |                         |                                                                                        |
| Savannah Harbor           |       | Savannah River, GA    |                                                    | OF 2 SHEETS             |                         |                                                                                        |
| ELEVATION                 | DEPTH | LEGEND                | CLASSIFICATION OF MATERIALS<br>(Description)       | % CORE<br>RECOV.<br>KEY | BOX OR<br>SAMPLE<br>NO. | REMARKS<br>(Drilling time, water level, depth of<br>penetration, etc., if significant) |
| a                         | b     | c                     | d                                                  | e                       | f                       | g                                                                                      |
| -32.0                     | 30'   |                       | Water<br>Bottom of river -32.0' MLW                |                         | JAR                     | Flow                                                                                   |
|                           |       |                       | SM - Gray silty fine sand<br>and soft silt mixture |                         | 1                       | 9                                                                                      |
|                           | 35'   |                       |                                                    |                         |                         | 3                                                                                      |
|                           |       |                       | Fine to medium sand with<br>shell fragments        |                         | 2                       | 9                                                                                      |
|                           |       |                       |                                                    |                         |                         | 10                                                                                     |
|                           | 40'   |                       |                                                    |                         |                         | 10                                                                                     |
|                           |       |                       |                                                    |                         |                         | 14                                                                                     |
| -42.0                     |       |                       |                                                    |                         |                         | 24                                                                                     |
|                           |       |                       | SP - Gray poorly graded sand                       |                         |                         | 44                                                                                     |
|                           | 45'   |                       |                                                    |                         | 3                       | 49                                                                                     |
|                           |       |                       |                                                    |                         |                         | 50                                                                                     |
| -49.0                     |       |                       |                                                    |                         |                         | 49                                                                                     |
|                           | 50'   |                       | SM - Green fine silty sand                         |                         | 4                       | 54                                                                                     |
|                           |       |                       |                                                    |                         |                         | 40                                                                                     |
|                           |       |                       |                                                    |                         |                         | 28                                                                                     |
|                           | 55'   |                       |                                                    |                         |                         | 39                                                                                     |
| -56.0                     |       |                       | Bottom of hole -56.0' MLW                          |                         |                         | 41                                                                                     |

| DRILLING LOG   |            | DIVISION       |   | INSTALLATION                                      |                              | Hole No. SH-63                                                                                      |  |
|---|------------|----------------|---|---------------------------------------------------|------------------------------|---|--|
| 1. PROJECT<br>Savannah Harbor                                                                                                |            | South Atlantic |   | Savannah River, GA                                |                              | SHEET 1<br>OF 2 SHEETS                                                                              |  |
| 2. LOCATION (Coordinates or Station)<br>Sta 0+500N, R= "4"                                                                   |            |                |   | 10. SIZE AND TYPE OF BIT 1 3/8" ID splitspoon     |                              |   |  |
| 3. DRILLING AGENCY<br>Savannah District                                                                                      |            |                |   | 11. DAYUM FOR ELEVATION SHOWN (TBM or BM)<br>MTW  |                              |   |  |
| 4. HOLE NO. (As shown on drawing title and file number)<br>SH-63                                                             |            |                |   | 12. MANUFACTURER'S DESIGNATION OF DRILL<br>CNR 75 |                              |   |  |
| 5. NAME OF DRILLER<br>T. W. Scott                                                                                            |            |                |   | 13. TOTAL NO. OF OVER-<br>BURDEN SAMPLES TAKEN    |                              | DISTURBED 4<br>UNDISTURBED 0                                                                        |  |
| 6. DIRECTION OF HOLE<br><input checked="" type="checkbox"/> VERTICAL <input type="checkbox"/> INCLINED _____ DEG. FROM VERT. |            |                |   | 14. TOTAL NUMBER CORE BOXES                       |                              |   |  |
| 7. THICKNESS OF OVERBURDEN<br>55.5'                                                                                          |            |                |   | 15. ELEVATION GROUND WATER                        |                              |   |  |
| 8. DEPTH DRILLED INTO ROCK<br>0.0'                                                                                           |            |                |   | 16. DATE HOLE                                     |                              | STARTED 12 Feb 78<br>COMPLETED 12 Feb 78                                                            |  |
| 9. TOTAL DEPTH OF HOLE<br>-55.5' MLW                                                                                         |            |                |   | 17. ELEVATION TOP OF HOLE                         |                              | 0.0 MLW                                                                                             |  |
|   |            |                |   | 18. TOTAL CORE RECOVERY FOR BORING                |                              | 1                                                                                                   |  |
|   |            |                |   | 19. SIGNATURE OF INSPECTOR<br>CHARLES D. CRYEEN   |                              |   |  |
| ELEVATION<br>e   | DEPTH<br>f | LEGEND<br>g    | CLASSIFICATION OF MATERIALS<br>(Description)<br>d                                                                                                   | % CORE<br>RECOVERY<br>h                           | BOX OR<br>SAMPLE<br>NO.<br>i | REMARKS<br>(Drilling time, water loss, depth of<br>weathering, etc., if significant)<br>j           |  |
| -30.0   | 30         |                | Water   |                                                   |                              |   |  |
|   |            |                | Bottom of river -30.0' MLW<br>Continued on sheet 2<br>NOTE: Soils field classified<br>in accordance with the Unified<br>Soil Classification System. | 8                                                 | 137                          | BLOWS PER FOOT:<br>Number required to drive<br>1 3/8" ID splitspoon w/<br>140 lb hammer falling 30' |  |

| DRILLING LOG (Cont Sheet) |       | TON TOP OF HOLE    |                                              | Hole No. SH-63          |                         |                                                                                     |
|---------------------------|-------|--------------------|----------------------------------------------|-------------------------|-------------------------|-------------------------------------------------------------------------------------|
| PROJECT                   |       | INSTALLATION       |                                              | SHEET 2                 |                         |                                                                                     |
| Savannah Harbor           |       | Savannah River, GA |                                              | OF 2 SHEETS             |                         |                                                                                     |
| ELEVATION                 | DEPTH | LEGEND             | CLASSIFICATION OF MATERIALS<br>(Description) | % CORE<br>RECOV-<br>ERY | BOX OR<br>SAMPLE<br>NO. | REMARKS<br>(Drilling time, water loss, depth of<br>washberry, etc., if significant) |
| a                         | 30'   | c                  | Bottom of River -30.0' MLW                   | e                       | JAR                     | f Blows                                                                             |
|                           |       |                    | SM - Gray silty fine sand                    |                         | 1                       | 9                                                                                   |
|                           |       |                    |                                              |                         |                         | 2                                                                                   |
|                           | 35'   |                    | Fine to medium sand with<br>shell fragments  |                         | 2                       | 10                                                                                  |
|                           |       |                    |                                              |                         |                         | 10                                                                                  |
|                           |       |                    |                                              |                         |                         | 10                                                                                  |
|                           |       |                    |                                              |                         |                         | 12                                                                                  |
| -40.5                     | 40'   |                    | SP - Gray poorly graded sand                 |                         | 3                       | 19                                                                                  |
|                           |       |                    |                                              |                         |                         | 39                                                                                  |
|                           | 45'   |                    |                                              |                         |                         | 47                                                                                  |
|                           |       |                    |                                              |                         |                         | 51                                                                                  |
|                           |       |                    |                                              |                         |                         | 49                                                                                  |
| -49.5                     | 50'   |                    | SM - Green fine silty sand                   |                         | 4                       | 5                                                                                   |
|                           |       |                    |                                              |                         |                         | 40                                                                                  |
|                           |       |                    |                                              |                         |                         | 29                                                                                  |
|                           |       |                    |                                              |                         |                         | 37                                                                                  |
| -55.5                     | 55'   |                    | Bottom of hole -55.5' MLW                    |                         |                         | 39                                                                                  |
|                           |       |                    |                                              |                         |                         | 44                                                                                  |

Hole No. SH-81

| DRILLING LOG   |            | DIVISION           |                                                                                                  | INSTALLATION                                                 |                              | SHEET 1<br>OF 1 SHEETS                                                                               |             |
|---|------------|--------------------|--------------------------------------------------------------------------------------------------|--------------------------------------------------------------|------------------------------|---|-------------|
| 1. PROJECT<br>Savannah Harbor Comprehensive Study                                                                            |            | Southeast Atlantic |                                                                                                  | Savannah, GA                                                 |                              |   |             |
| 2. LOCATION (Coordinates or Station)<br>891,803X, 742,334Y                                                                   |            |                    |                                                                                                  | 10. SIZE AND TYPE OF BIT 1 3/8" ID splitspoon                |                              |   |             |
| 3. DRILLING AGENCY<br>Savannah District                                                                                      |            |                    |                                                                                                  | 11. DATUM FOR ELEVATION SHOWN (TBM or MSL)<br>MLW            |                              |   |             |
| 4. HOLE NO. (As shown on drawing title and file number)<br>SH-81                                                             |            |                    |                                                                                                  | 12. MANUFACTURER'S DESIGNATION OF DRILL<br>Sprague & Henwood |                              |   |             |
| 5. NAME OF DRILLER<br>T.W. Scott                                                                                             |            |                    |                                                                                                  | 13. TOTAL NO. OF OVER-<br>BURDEN SAMPLES TAKEN               |                              | DISTURBED<br>3                                                                                       | UNDISTURBED |
| 6. DIRECTION OF HOLE<br><input checked="" type="checkbox"/> VERTICAL <input type="checkbox"/> INCLINED _____ DEG. FROM VERT. |            |                    |                                                                                                  | 14. TOTAL NUMBER CORE BOXES                                  |                              |   |             |
| 7. THICKNESS OF OVERBURDEN<br>45.5' +                                                                                        |            |                    |                                                                                                  | 15. ELEVATION GROUND WATER                                   |                              |   |             |
| 8. DEPTH DRILLED INTO ROCK<br>0.0'                                                                                           |            |                    |                                                                                                  | 16. DATE HOLE<br>STARTED 23 Nov 82 COMPLETED 23 Nov 82       |                              |   |             |
| 9. TOTAL DEPTH OF HOLE<br>45.5'                                                                                              |            |                    |                                                                                                  | 17. ELEVATION TOP OF HOLE<br>0.0' MLW                        |                              |   |             |
|   |            |                    |                                                                                                  | 18. TOTAL CORE RECOVERY FOR BORING<br>%                      |                              |   |             |
|   |            |                    |                                                                                                  | 19. SIGNATURE OF INSPECTOR<br>James Arthur, Geologist        |                              |   |             |
| ELEVATION<br>a   | DEPTH<br>b | LEGEND<br>c        | CLASSIFICATION OF MATERIALS<br>(Description)<br>d                                                | % CORE<br>RECOV-<br>ERY<br>e                                 | BOX OR<br>SAMPLE<br>NO.<br>f | REMARKS<br>(Drilling time, water loss, depth of<br>weathering, etc., if significant)<br>g            |             |
| 0.0' MLW   |            |                    | Water                                                                                            |                                                              | 1A                           |   |             |
|   |            |                    | Bottom of Harbor 36.0'                                                                           |                                                              |                              | Blows                                                                                                |             |
| -36.0   |            |                    | MH-Dark greenish gray plas-<br>tic silt with some fine to<br>medium sand.                        |                                                              | 1                            | Note: Weight of drill<br>rods drove splitspoon<br>from 36.0' to 39.5'.                               |             |
| -38.5   |            |                    | SM-Dark greenish gray fine<br>to medium silty sand                                               |                                                              | 2                            | 18                                                                                                   |             |
|   |            |                    | Medium to coarse grained<br>with some shell fragments                                            |                                                              |                              | 15                                                                                                   |             |
|   |            |                    | Green fine to medium grain                                                                       |                                                              | 3                            | Note: Hole terminated<br>due to inoperative<br>hoisting cable.                                       |             |
| -45.5   |            |                    | Bottom of Hole 45.5'                                                                             |                                                              |                              | 19                                                                                                   |             |
|   |            |                    | Note: Soils field classified<br>in accordance with the<br>Unified Soil Classification<br>System. |                                                              |                              | 47                                                                                                   |             |
|   |            |                    |                                                                                                  |                                                              |                              | Blows Per Foot: Number<br>required to drive 1 3/8"<br>ID splitspoon w/140 lb.<br>hammer falling 30". |             |

Hole No. **SH-289**

| DRILLING LOG   |              | DIVISION<br>SOUTH ATLANTIC | INSTALLATION<br>SAVANNAH, GA.                                                                    |                              | SHEET 1<br>OF 1 SHEETS             |   |
|---|--------------|----------------------------|--------------------------------------------------------------------------------------------------|------------------------------|------------------------------------|---|
| 1. PROJECT<br>SAVANNAH HARBOR DEEPENING                                                                                      |              |                            | 10. SIZE AND TYPE OF BIT<br>1 1/2" SPLITSPOON, 5/8" FISHTAIL                                     |                              |                                    |   |
| 2. LOCATION (Coordinates or Station)<br>X-876210 Y-753527 GA. EAST                                                           |              |                            | 11. DATUM FOR ELEVATION SHOWN (TBM or MSL)<br>MLW                                                |                              |                                    |   |
| 3. DRILLING AGENCY<br>SAVANNAH DISTRICT                                                                                      |              |                            | 12. MANUFACTURER'S DESIGNATION OF DRILL<br>Failing 314                                           |                              |                                    |   |
| 4. HOLE NO. (As shown on drawing title and file number)<br>SH-289                                                            |              |                            | 13. TOTAL NO. OF OVER-BURDEN SAMPLES TAKEN<br>7                                                  |                              | DISTURBED<br>0<br>UNDISTURBED<br>0 |   |
| 5. NAME OF DRILLER<br>DAVID JUSTISS                                                                                          |              |                            | 14. TOTAL NUMBER CORE BOXES<br>0                                                                 |                              |                                    |   |
| 6. DIRECTION OF HOLE<br><input checked="" type="checkbox"/> VERTICAL <input type="checkbox"/> INCLINED _____ DEG. FROM VERT. |              |                            | 15. ELEVATION GROUND WATER<br>N/A                                                                |                              |                                    |   |
| 7. THICKNESS OF OVERBURDEN<br>61.0' (Water 40.0')                                                                            |              |                            | 16. DATE HOLE<br>STARTED<br>3 DEC 91                                                             |                              | COMPLETED<br>3 DEC 91              |   |
| 8. DEPTH DRILLED INTO ROCK<br>0.0'                                                                                           |              |                            | 17. ELEVATION TOP OF HOLE<br>0.0'                                                                |                              |                                    |   |
| 9. TOTAL DEPTH OF HOLE<br>61.0'                                                                                              |              |                            | 18. TOTAL CORE RECOVERY FOR BORING<br>N/A                                                        |                              | Z                                  |   |
| 19. SIGNATURE OF INSPECTOR<br>JAMES ARTHUR, P.G.                                                                             |              |                            |                                                                                                  |                              |                                    |   |
| ELEVATION<br>0.0   | DEPTH<br>0.0 | LEGEND<br>e                | CLASSIFICATION OF MATERIALS<br>(Description)<br>e                                                | Z CORE<br>RECOV-<br>ERY<br>+ | BOX OR<br>SAMPLE<br>NO.<br>UAR     | REMARKS<br>(Drilling time, water loss, depth of<br>weathering, etc., if significant)<br>e<br>BLOWS                                          |
|   |              |                            | Water<br>Bottom of Harbor 40.0'                                                                  |                              |                                    | Scale change at 40.0'. Set 6" diameter casing by own weight to 44.4'.                                                                       |
| -40.0'   | 40           |                            | (SP) Greyish-tan, coarse, poorly graded SAND. Trace of fine gravel & shell fragments.            |                              | 1                                  | No splitspoon recovery on first drive from 40.0' to 41.5'. Redrill to 41.5' then cont'd. drive to 43.0'. For sample #1 from 40.0' to 43.0'. |
| -44.5'   | 45           |                            | (CH) Dark olive-grey, fat CLAY. Trace of silt.                                                   |                              | 2                                  |   |
|   |              |                            |                                                                                                  |                              | 3                                  |   |
|   | 50           |                            |                                                                                                  |                              |                                    |   |
| -52.0'   |              |                            | Some fine sand.                                                                                  |                              | 4                                  |   |
| -55.0'   | 55           |                            | (SC) Dark olive-grey to grey, clayey fine SAND.                                                  |                              | 5                                  |   |
| -58.0'   |              |                            |                                                                                                  |                              | 6                                  |   |
| -61.0'   | 60           |                            | (CH) Dark olive-grey, fat CLAY. Some silt & fine sand.                                           |                              | 7                                  |   |
|   |              |                            | Bottom of Boring 61.0'                                                                           |                              |                                    |   |
|   |              |                            | NOTE: Soils visually field classified in accordance with the Unified Soil Classification System. |                              |                                    | BLOWS PER FOOT:<br>Number required to drive 1 1/2" I.D. splitspoon w/140 lb. hammer falling 30".                                            |

Hole No. **SH 291**

| DRILLING LOG   |       | DIVISION<br>SOUTH ATLANTIC |   | INSTALLATION<br>SAVANNAH, GA.                               |                                | SHEET 1<br>OF 1 SHEETS                                                                              |  |
|---|-------|----------------------------|---|-------------------------------------------------------------|--------------------------------|---|--|
| 1. PROJECT<br>SAVANNAH HARBOR DEEPENING                                                                                      |       |                            |   | 10. SIZE AND TYPE OF BIT 1 1/2" splitspoon, 5/2" fish tail  |                                |   |  |
| 2. LOCATION (Coordinates or Station)<br>X-877255 Y-753105 GA. EAST                                                           |       |                            |   | 11. DATUM FOR ELEVATION SHOWN (TBM or MSL)<br>MLW           |                                |   |  |
| 3. DRILLING AGENCY<br>SAVANNAH DISTRICT                                                                                      |       |                            |   | 12. MANUFACTURER'S DESIGNATION OF DRILL<br>FALLING 1500     |                                |   |  |
| 4. HOLE NO. (As shown on drawing title and file number)<br>SH-291                                                            |       |                            |   | 13. TOTAL NO. OF OVER-BURDEN SAMPLES TAKEN : 6 : 0 : 0      |                                |   |  |
| 5. NAME OF DRILLER<br>DAVID JUSTISS                                                                                          |       |                            |   | 14. TOTAL NUMBER CORE BOXES N/A                             |                                |   |  |
| 6. DIRECTION OF HOLE<br><input checked="" type="checkbox"/> VERTICAL <input type="checkbox"/> INCLINED _____ DEG. FROM VERT. |       |                            |   | 15. ELEVATION GROUND WATER N/A                              |                                |   |  |
| 7. THICKNESS OF OVERBURDEN 60.0' (Water 38.9')                                                                               |       |                            |   | 16. DATE HOLE : STARTED : 17 NOV 91 : COMPLETED : 17 NOV 91 |                                |   |  |
| 8. DEPTH DRILLED INTO ROCK 0.0'                                                                                              |       |                            |   | 17. ELEVATION TOP OF HOLE 0.0'                              |                                |   |  |
| 9. TOTAL DEPTH OF HOLE 60.0'                                                                                                 |       |                            |   | 18. TOTAL CORE RECOVERY FOR BORING N/A                      |                                |   |  |
|   |       |                            |   | 19. SIGNATURE OF INSPECTOR<br>JAMES ARTHUR, P.G.            |                                |   |  |
| ELEVATION   | DEPTH | LEGEND                     | CLASSIFICATION OF MATERIALS<br>(Description)                                                           | % CORE<br>RECOVERY                                          | BOX OR<br>SAMPLE<br>NO.<br>JNR | REMARKS<br>(Drilling time, water loss, depth of<br>weathering, etc., if significant)                |  |
| 0.0'   | 0     |                            |   |                                                             |                                | BLOWS                                                                                               |  |
|   | 35    |                            |   |                                                             |                                | Scale change at 35.0'.                                                                              |  |
| -38.9'   |       |                            | Bottom of Harbor 38.9'                                                                                 |                                                             |                                |   |  |
| -40.5'   | 40    |                            | (SW) Tan, medium to fine grained SAND,<br>1-2% silt. Saturated, no odor.                               |                                                             | 1                              | 22                                                                                                  |  |
| -42.0'   |       |                            | Trace of gravel.                                                                                       |                                                             |                                | 30                                                                                                  |  |
| -43.5'   |       |                            | Shell fragments & trace of clay.                                                                       |                                                             |                                | 37                                                                                                  |  |
| -45   | 45    |                            | Gray.                                                                                                  |                                                             | 2                              | 58                                                                                                  |  |
| -46.5'   |       |                            | (MH) Green, stiff fat SILT. Moist, organic odor.                                                       |                                                             | 3                              | 24                                                                                                  |  |
|   | 50    |                            |   |                                                             | 4                              | 21                                                                                                  |  |
|   |       |                            |   |                                                             |                                | 16                                                                                                  |  |
|   | 55    |                            |   |                                                             | 5                              | 18                                                                                                  |  |
|   |       |                            |   |                                                             |                                | 27                                                                                                  |  |
|   |       |                            |   |                                                             |                                | 20                                                                                                  |  |
| -60.0'   | 60    |                            | Bottom of Boring 60.0'                                                                                 |                                                             | 8                              | 20                                                                                                  |  |
|   |       |                            | NOTE: Soils visually field classified in<br>accordance with the Unified Soil Classification<br>System. |                                                             |                                | 16                                                                                                  |  |
|   |       |                            |   |                                                             |                                | 41                                                                                                  |  |
|   |       |                            |   |                                                             |                                | BLOWS PER FOOT:<br>Number required to drive 1 1/2" I.D.<br>splitspoon w/140 lb. hammer falling 30". |  |

hole NO. **SH-303**

| DRILLING LOG   |            | DIVISION<br>SOUTH ATLANTIC | INSTALLATION<br>SAVANNAH, GA.                                                                    |                 | SHEET 1<br>OF 1 SHEETS              |   |       |
|---|------------|----------------------------|--------------------------------------------------------------------------------------------------|-----------------|-------------------------------------|---|-------|
| PROJECT<br>SAVANNAH HARBOR DEEPENING                                                                                         |            |                            | 10. SIZE AND TYPE OF BIT 1 1/8" split spoon, 5/16" fishtail                                      |                 |                                     |   |       |
| 1. LOCATION (Coordinates or Station)<br>X=881230 Y=748639 GA. EAST                                                           |            |                            | 11. DATUM FOR ELEVATION SHOWN (TBM or MSL)<br>MLW                                                |                 |                                     |   |       |
| 2. DRILLING AGENCY<br>SAVANNAH DISTRICT                                                                                      |            |                            | 12. MANUFACTURER'S DESIGNATION OF DRILL<br>FAILING 314                                           |                 |                                     |   |       |
| 3. HOLE NO. (As shown on drawing title and file number)<br>SH-303                                                            |            |                            | 13. TOTAL NO. OF OVER-BURDEN SAMPLES TAKEN                                                       |                 | DISTURBED 6 UNDISTURBED 0           |   |       |
| 5. NAME OF DRILLER<br>DAVID JUSTISS                                                                                          |            |                            | 14. TOTAL NUMBER CORE BOXES 0                                                                    |                 |                                     |   |       |
| 6. DIRECTION OF HOLE<br><input checked="" type="checkbox"/> VERTICAL <input type="checkbox"/> INCLINED _____ DEG. FROM VERT. |            |                            | 15. ELEVATION GROUND WATER N/A                                                                   |                 |                                     |   |       |
| 7. THICKNESS OF OVERBURDEN 60.2' (Water 40.7')                                                                               |            |                            | 16. DATE HOLE                                                                                    |                 | STARTED 9 JAN 92 COMPLETED 9 JAN 92 |   |       |
| 8. DEPTH DRILLED INTO ROCK 0.0'                                                                                              |            |                            | 17. ELEVATION TOP OF HOLE 0.0'                                                                   |                 |                                     |   |       |
| 9. TOTAL DEPTH OF HOLE 60.2'                                                                                                 |            |                            | 18. TOTAL CORE RECOVERY FOR BORING N/A                                                           |                 | Z                                   |   |       |
|   |            |                            | 19. SIGNATURE OF INSPECTOR<br>JAMES ARTHUR, P.G.                                                 |                 |                                     |   |       |
| ELEVATION<br>0.0'   | DEPTH<br>0 | LEGEND<br>c                | CLASSIFICATION OF MATERIALS<br>(Description)<br>a                                                | % CORE RECOVERY | BOX OR SAMPLE NO.<br>JAN            | REMARKS<br>(Drilling time, water loss, depth of weathering, etc., if significantly different from previous logs)<br>b                                                         | BLOWS |
|   |            |                            | Water                                                                                            |                 |                                     | Scale change at 40.0'.<br>Set 6" diameter casing by own weight to 45.7'.   |       |
|   | 40         |                            | Bottom of Harbor 40.7'                                                                           |                 |                                     |   |       |
| -40.7'   |            |                            | (SP) greyish-tan, coarse, poorly graded SAND. Trace of silt & small shell fragments.             |                 | 1                                   | No split spoon recovery on first drive to 42.2'. Redrill to 44.2' then cont'd. drive to 43.7'. Jar sample 1 from 40.7' to 43.7'.<br>Began using Zeagol drilling mud at 51.2'. | 9     |
| -43.7'   |            |                            | Some fine gravel.                                                                                |                 |                                     |   | 39    |
| -45.2'   | 45         |                            | Trace of clay.                                                                                   |                 | 2                                   |   | 22    |
| -46.7'   |            |                            | (SC) Grey, medium to coarse, clayey SAND. Some fine gravel & small shell fragments.              |                 | 3                                   |   | 14    |
| -48.2'   |            |                            | Coarse sand, several decomposed wood particles approx. 0.1" thick.                               |                 |                                     |   | 26    |
| -49.7'   | 50         |                            | Medium to coarse sand, trace of fine gravel, no wood particles.                                  |                 |                                     |   | 61    |
| -51.2'   |            |                            | Dark olive-gray, fine clayey SAND. Some silt.                                                    |                 | 4                                   |   | 28    |
|   |            |                            |                                                                                                  |                 |                                     |   | 39    |
|   | 55         |                            |                                                                                                  |                 |                                     |   | 37    |
|   |            |                            |                                                                                                  |                 | 5                                   |   | 33    |
|   |            |                            |                                                                                                  |                 |                                     |   | 32    |
|   |            |                            |                                                                                                  |                 |                                     |   | 24    |
| -60.2'   | 60         |                            | Bottom of Boring 60.2'                                                                           |                 | 6                                   |   | 20    |
|   |            |                            |                                                                                                  |                 |                                     |   |       |
|   |            |                            | NOTE: Soils visually field classified in accordance with the Unified Soil Classification System. |                 |                                     | BLOWS PER FOOT:<br>Number required to drive 1 1/8" I.D. split spoon w/140 lb. hammer falling 30".                                                                             |       |



Hole No. SH-304

| DRILLING LOG   |               | DIVISION<br>SOUTH ATLANTIC |   | INSTALLATION<br>SAVANNAH, GA.                                                   |                                | SHEET 1<br>OF 1 SHEETS   |       |
|---|---------------|----------------------------|---|---------------------------------------------------------------------------------|--------------------------------|---|-------|
| 1. PROJECT<br>SAVANNAH HARBOR DEEPENING                                                                                      |               |                            |   | 10. SIZE AND TYPE OF BIT 1 1/2" splitspoon, 5/8" fishtail                       |                                |   |       |
| 2. LOCATION (Coordinates or Station)<br>X=881382 Y=748106 GA. EAST                                                           |               |                            |   | 11. DATUM FOR ELEVATION SHOWN (TBM or MSL)<br>MLW                               |                                |   |       |
| 3. DRILLING AGENCY<br>SAVANNAH DISTRICT                                                                                      |               |                            |   | 12. MANUFACTURER'S DESIGNATION OF DRILL<br>FALING 314                           |                                |   |       |
| 4. HOLE NO. (As shown on drawing title and title number)<br>SH-304                                                           |               |                            |   | 13. TOTAL NO. OF OVER-BURDEN SAMPLES TAKEN : DISTURBED : UNDISTURBED<br>: 5 : 0 |                                |   |       |
| 5. NAME OF DRILLER<br>DAVID JUSTISS                                                                                          |               |                            |   | 14. TOTAL NUMBER CORE BOXES 0                                                   |                                |   |       |
| 6. DIRECTION OF HOLE<br><input checked="" type="checkbox"/> VERTICAL <input type="checkbox"/> INCLINED _____ DEG. FROM VERT. |               |                            |   | 15. ELEVATION GROUND WATER N/A                                                  |                                |   |       |
| 7. THICKNESS OF OVERBURDEN 59.9' (Water 41.9')                                                                               |               |                            |   | 16. DATE HOLE : STARTED : COMPLETED<br>: 9 JAN 92 : 9 JAN 92                    |                                |   |       |
| 8. DEPTH DRILLED INTO ROCK 0.0'                                                                                              |               |                            |   | 17. ELEVATION TOP OF HOLE 0.0'                                                  |                                |   |       |
| 9. TOTAL DEPTH OF HOLE 59.9'                                                                                                 |               |                            |   | 18. TOTAL CORE RECOVERY FOR BORING N/A %                                        |                                |   |       |
|   |               |                            |   | 19. SIGNATURE OF INSPECTOR<br>JAMES ARTHUR, P.G.                                |                                |   |       |
| ELEVATION<br>0.0'   | DEPTH<br>0.0' | LEGEND<br>c                | CLASSIFICATION OF MATERIALS<br>(Description)<br>d                                                      | % CORE<br>RECOV-<br>ERY                                                         | BOX OR<br>SAMPLE<br>NO.<br>JAR | REMARKS<br>(Drilling time, water loss, depth of<br>weathering, etc., if significant)<br>g                                                | BLOWS |
|   |               |                            | Water                                                                                                  |                                                                                 |                                | Scale change at 40.0'.<br>Set 6" diameter casing by own<br>weight to 44.6'.                                                              |       |
|   | 40            |                            | Bottom of Harbor 41.9'                                                                                 |                                                                                 |                                |   |       |
| -41.9'   |               |                            | (SP) Greyish-tan, coarse, poorly graded SAND.<br>Trace of silt.                                        |                                                                                 | 1                              | No splitspoon recovery on first<br>drive to 43.4'. Redrill to 43.4'<br>then cont'd. drive to 44.9'. Jar<br>sample 1 from 41.9' to 44.9'. | 3     |
| -44.9'   | 45            |                            | Fine to medium sand.                                                                                   |                                                                                 |                                |   | 35    |
| -46.4'   |               |                            | (SC) Dark olive-grey, fine clayey SAND.<br>Same silt.                                                  |                                                                                 | 2                              |   | 34    |
|   | 50            |                            |   |                                                                                 |                                |   | 40    |
|   |               |                            |   |                                                                                 | 3                              |   | 26    |
|   | 55            |                            |   |                                                                                 |                                |   | 26    |
|   |               |                            |   |                                                                                 | 4                              |   | 53    |
|   | 60            |                            |   |                                                                                 |                                |   | 44    |
| -59.9'   |               |                            |   |                                                                                 | 5                              |   | 38    |
|   |               |                            |   |                                                                                 |                                |   | 32    |
|   |               |                            |   |                                                                                 |                                |   | 26    |
|   |               |                            |   |                                                                                 |                                |   | 23    |
|   |               |                            | Bottom of Boring 59.9'                                                                                 |                                                                                 |                                | BLOWS PER FOOT:<br>Number required to drive 1 1/2" I.D.<br>splitspoon w/140 lb. hammer falling 30".                                      |       |
|   |               |                            | NOTE: Soils visually field classified in<br>accordance with the Unified Soil Classification<br>System. |                                                                                 |                                |   |       |

HOLE NO. **SH-307**

| DRILLING LOG   |              | DIVISION SOUTH ATLANTIC |   | INSTALLATION SAVANNAH, GA.                                                                       |                                | SHEET 1 OF 1 SHEETS   |  |
|---|--------------|-------------------------|---|--------------------------------------------------------------------------------------------------|--------------------------------|---|--|
| 1. PROJECT<br>SAVANNAH HARBOR DEEPENING                                                                                      |              |                         |   | 10. SIZE AND TYPE OF BIT 1 1/2" SPLITSPOON, 5/8" FISHTAIL                                        |                                |   |  |
| 2. LOCATION (Coordinates or Station)<br>X-882201 Y-746811 GA. EAST                                                           |              |                         |   | 11. DATUM FOR ELEVATION SHOWN (FTM or MSL)<br>MLW                                                |                                |   |  |
| 3. DRILLING AGENCY<br>SAVANNAH DISTRICT                                                                                      |              |                         |   | 12. MANUFACTURER'S DESIGNATION OF DRILL<br>Failing 314                                           |                                |   |  |
| 4. HOLE NO. (As shown on drawing title and file number)<br>SH-307                                                            |              |                         |   | BURDEN SAMPLES TAKEN                                                                             |                                | DISTURBED<br>6<br>UNDISTURBED<br>0   |  |
| 5. NAME OF DRILLER<br>DAVID JUSTISS                                                                                          |              |                         |   | 14. TOTAL NUMBER CORE BOXES<br>0                                                                 |                                |   |  |
| 6. DIRECTION OF HOLE<br><input checked="" type="checkbox"/> VERTICAL <input type="checkbox"/> INCLINED _____ DEG. FROM VERT. |              |                         |   | 15. ELEVATION GROUND WATER N/A                                                                   |                                |   |  |
| 7. THICKNESS OF OVERBURDEN 60.6' (Water 38.8')                                                                               |              |                         |   | 16. DATE HOLE STARTED<br>16 MAR 92 COMPLETED<br>16 MAR 92                                        |                                |   |  |
| 8. DEPTH DRILLED INTO ROCK 0.0'                                                                                              |              |                         |   | 17. ELEVATION TOP OF HOLE 0.0'                                                                   |                                |   |  |
| 9. TOTAL DEPTH OF HOLE 60.6'                                                                                                 |              |                         |   | 18. TOTAL CORE RECOVERY FOR BORING N/A                                                           |                                |   |  |
|   |              |                         |   | 19. SIGNATURE OF INSPECTOR<br>JAMES ARTHUR, P.G.                                                 |                                |   |  |
| ELEVATION<br>0.0   | DEPTH<br>0.0 | LEGEND<br>e             | CLASSIFICATION OF MATERIALS<br>(Description)<br>#                                                        | % CORE<br>RECOV-<br>ERY<br>%                                                                     | BOX OR<br>SAMPLE<br>NO.<br>UAR | REMARKS<br>(Drilling time, water loss, depth of<br>weathering, etc., if significant)<br># BLOWS                                                                                        |  |
|   |              |                         | Water   |                                                                                                  |                                | Scale change at 35.0'. Set 6" diameter casing by own weight to 43.8'. Then pushed with Kelley to 45.3'.                                                                                |  |
|   | 35           |                         | Bottom of Harbor 38.8'                                                                                   |                                                                                                  |                                |   |  |
|   | -38.8'       |                         | (SP) Light brownish-grey, medium to coarse, poorly graded SAND. Some small shell fragments.              |                                                                                                  | 1                              | Weight of rods drove splitspoon from 38.8' to 42.6', 45.8'-47.1' Very soft clay. Last hammer blow drove splitspoon to 47.3', cont'd. drive to 48.6'. For sample 3 from 45.6' to 48.6'. |  |
|   | -42.6'       |                         | Coarse sand, trace of fine gravel & small shell fragments.                                               |                                                                                                  |                                |   |  |
|   | -44.1'       |                         | (SC) Very dark grey to black medium to coarse clayey SAND. Trace of fine gravel & small shell fragments. |                                                                                                  | 2                              |   |  |
|   | -45.6'       |                         | (CH) Grey, fat CLAY. Trace of fine sand.                                                                 |                                                                                                  | 3                              |   |  |
|   | 50           |                         |   |                                                                                                  | 4                              |   |  |
|   | 55           |                         |   |                                                                                                  | 5                              |   |  |
|   | -59.1'       |                         | (SC) Olive, fine, clayey SAND.                                                                           |                                                                                                  | 6                              |   |  |
|   | -60.6'       |                         | Bottom of Boring 60.6'                                                                                   |                                                                                                  |                                |   |  |
| NOTE: Soils visually field classified in accordance with the Unified Soil Classification System.                             |              |                         |   | BLOWS PER FOOT:<br>Number required to drive 1 1/2" I.D. splitspoon w/140 lb. hammer falling 30". |                                |   |  |

Hole No. **SH-312**

| DRILLING LOG   |            | DIVISION<br><b>SOUTH ATLANTIC</b> |                                                                                                  | INSTALLATION<br><b>SAVANNAH, GA.</b>                                    |                                | SHEET 1<br>of 1 SHEETS                                                                               |  |
|---|------------|-----------------------------------|--------------------------------------------------------------------------------------------------|-------------------------------------------------------------------------|--------------------------------|---|--|
| 1. PROJECT<br><b>SAVANNAH HARBOR DEEPENING</b>                                                                               |            |                                   |                                                                                                  | 10. SIZE AND TYPE OF BIT<br><b>1 1/8" split spoon, 5 1/2" fish tail</b> |                                |   |  |
| 2. LOCATION (Coordinates or Station)<br><b>X-884220 Y-745272 GA. EAST</b>                                                    |            |                                   |                                                                                                  | 11. DATUM FOR ELEVATION SHOWN (TBM or MSL)<br><b>MLW</b>                |                                |   |  |
| 3. DRILLING AGENCY<br><b>SAVANNAH DISTRICT</b>                                                                               |            |                                   |                                                                                                  | 12. MANUFACTURER'S DESIGNATION OF DRILL<br><b>FALLING 314</b>           |                                |   |  |
| 4. HOLE NO. (As shown on drawing title and file number)<br><b>SH-312</b>                                                     |            |                                   |                                                                                                  | 13. TOTAL NO. OF OVER-BURDEN SAMPLES TAKEN<br><b>6</b>                  |                                | DISTURBED<br><b>0</b>                                                                                |  |
| 5. NAME OF DRILLER<br><b>DAVID JUSTISS</b>                                                                                   |            |                                   |                                                                                                  | 14. TOTAL NUMBER CORE BOXES<br><b>0</b>                                 |                                | UNDISTURBED<br><b>0</b>                                                                              |  |
| 6. DIRECTION OF HOLE<br><input checked="" type="checkbox"/> VERTICAL <input type="checkbox"/> INCLINED _____ DEG. FROM VERT. |            |                                   |                                                                                                  | 15. ELEVATION GROUND WATER<br><b>N/A</b>                                |                                |   |  |
| 7. THICKNESS OF OVERBURDEN<br><b>60.6' (Water 41.1')</b>                                                                     |            |                                   |                                                                                                  | 16. DATE HOLE<br><b>STARTED 11 JAN 92</b>                               |                                | COMPLETED<br><b>11 JAN 92</b>                                                                        |  |
| 8. DEPTH DRILLED INTO ROCK<br><b>0.0'</b>                                                                                    |            |                                   |                                                                                                  | 17. ELEVATION TOP OF HOLE<br><b>0.0'</b>                                |                                | 18. TOTAL CORE RECOVERY FOR BORING<br><b>N/A</b>                                                     |  |
| 9. TOTAL DEPTH OF HOLE<br><b>60.6'</b>                                                                                       |            |                                   |                                                                                                  | 19. SIGNATURE OF INSPECTOR<br><b>JAMES ARTHUR, P.G.</b>                 |                                |   |  |
| ELEVATION<br>0.0   | DEPTH<br>0 | LEGEND<br>e                       | CLASSIFICATION OF MATERIALS<br>(Description)<br>4                                                | Z. CORE<br>RECOV-<br>ERY                                                | BOX OR<br>SAMPLE<br>NO.<br>JAR | REMARKS<br>(Drilling time, water loss, depth of<br>weathering, etc., if significant)<br>BLOWS        |  |
|   |            |                                   | Water                                                                                            |                                                                         |                                | Scale change at 40.0'. Set 6" diameter casing by own weight to 45.1'.                                |  |
| -41.1'   | 40         |                                   | Bottom of Harbor 41.1'                                                                           |                                                                         |                                |   |  |
|   |            |                                   | (SP) Tanish-grey, poorly graded, fine to medium SAND. Some silt, trace of small shell fragments. |                                                                         | 1                              | Weight of rods drove split spoon from 41.1' to 44.0'; continued drive to 44.1' with one hammer blow. |  |
| -44.1'   | 45         |                                   | (SM) Grey, fine, silty SAND. Trace of small shell fragments.                                     |                                                                         | 2                              | Began using Zeigel drilling mud at 47.1'.                                                            |  |
| -45.6'   |            |                                   | Trace of clay & mica.                                                                            |                                                                         |                                |   |  |
| -47.1'   |            |                                   | No clay or shell fragments.                                                                      |                                                                         | 3                              |   |  |
| -48.6'   |            |                                   | Trace of clay & shell fragments.                                                                 |                                                                         |                                |   |  |
| -50.1'   | 50         |                                   | Fine to medium sand, large amount of small shell fragments.                                      |                                                                         |                                |   |  |
| -53.1'   | 55         |                                   | (SC) Grey, fine, clayey SAND. Trace of mica, some clay layers up to 0.2' thick.                  |                                                                         | 4                              |   |  |
|   |            |                                   |                                                                                                  |                                                                         | 5                              |   |  |
| -60.3'   | 60         |                                   | Obs.                                                                                             |                                                                         | 6                              |   |  |
| -60.6'   |            |                                   | Bottom of Boring 60.6'                                                                           |                                                                         |                                |   |  |
|   |            |                                   | NOTE: Soils visually field classified in accordance with the Unified Soil Classification System. |                                                                         |                                | BLOWS PER FOOT:<br>Number required to drive 1 1/8" I.D. split spoon w/140 lb. hammer falling 30".    |  |

Hole No. SH-314

| DRILLING LOG   |            | DIRECTION<br>SOUTH ATLANTIC |                                                                                                  | INSTALLATION<br>SAVANNAH, GA.                                 |                                | SHEET 1<br>OF 1 SHEETS                                                                    |   |
|---|------------|-----------------------------|--------------------------------------------------------------------------------------------------|---------------------------------------------------------------|--------------------------------|-------------------------------------------------------------------------------------------|---|
| 1. PROJECT<br>SAVANNAH HARBOR DEEPENING                                                                                      |            |                             |                                                                                                  | 10. SIZE AND TYPE OF BIT<br>1 1/8" split spoon, 5/8" fishtail |                                |                                                                                           |   |
| 2. LOCATION (Coordinates or Station)<br>X=885539 Y=744298 GA. EAST                                                           |            |                             |                                                                                                  | 11. DATUM FOR ELEVATION SHOWN (TBM or MSL)<br>MLW             |                                |                                                                                           |   |
| 3. DRILLING AGENCY<br>SAVANNAH DISTRICT                                                                                      |            |                             |                                                                                                  | 12. MANUFACTURER'S DESIGNATION OF DRILL<br>FAILING 314        |                                |                                                                                           |   |
| 4. HOLE NO. (As shown on drawing title and file number)<br>SH-314                                                            |            |                             |                                                                                                  | 13. TOTAL NO. OF OVER-BURDEN SAMPLES TAKEN                    |                                | DISTURBED<br>5<br>UNDISTURBED<br>0                                                        |   |
| 5. NAME OF DRILLER<br>DAVID JUSTISS                                                                                          |            |                             |                                                                                                  | 14. TOTAL NUMBER CORE BOXES<br>0                              |                                |                                                                                           |   |
| 6. DIRECTION OF HOLE<br><input checked="" type="checkbox"/> VERTICAL <input type="checkbox"/> INCLINED _____ DEG. FROM VERT. |            |                             |                                                                                                  | 15. ELEVATION GROUND WATER N/A                                |                                |                                                                                           |   |
| 7. THICKNESS OF OVERBURDEN<br>60.8' (Water 38.3')                                                                            |            |                             |                                                                                                  | 16. DATE HOLE                                                 |                                | STARTED<br>11 JAN 92<br>COMPLETED<br>11 JAN 92                                            |   |
| 8. DEPTH DRILLED INTO ROCK 0.0'                                                                                              |            |                             |                                                                                                  | 17. ELEVATION TOP OF HOLE<br>0.0'                             |                                |                                                                                           |   |
| 9. TOTAL DEPTH OF HOLE<br>60.8'                                                                                              |            |                             |                                                                                                  | 18. TOTAL CORE RECOVERY FOR BORING<br>N/A %                   |                                |                                                                                           |   |
|   |            |                             |                                                                                                  | 19. SIGNATURE OF INSPECTOR<br>JAMES ARTHUR, P.G.              |                                |                                                                                           |   |
| ELEVATION<br>0.0   | DEPTH<br>0 | LEGEND<br>c                 | CLASSIFICATION OF MATERIALS<br>(Description)<br>e                                                | % CORE<br>RECOVERY<br>*                                       | BOX OR<br>SAMPLE<br>NO.<br>JAR | REMARKS<br>(Drilling time, water loss, depth of<br>weathering, etc., if significant)<br>g |   |
|   |            |                             | Water                                                                                            |                                                               |                                |                                                                                           | Scale change at 35.0'. Set 6" diameter casing by own weight to 45.7'. & pushed with Kelly to 46.2'. |
|   | 35         |                             | Bottom of Harbor 38.3'                                                                           |                                                               |                                |                                                                                           |   |
|   | 40         |                             | (SM) Dark grey to black, fine to medium silty SAND. Some clay, trace of small shell fragments.   |                                                               | 1                              |                                                                                           | Weight of rods drove split spoon from 38.3' to 44.0'. Cont'd. drive to 44.3' with one hammer blow.  |
|   | 44.3'      |                             | (SC) Grey, fine, clayey SAND. Some clay layers up to 0.2' thick, trace of silt.                  |                                                               | 2                              |                                                                                           |   |
|   | 45         |                             |                                                                                                  |                                                               |                                |                                                                                           |   |
|   | 50         |                             |                                                                                                  |                                                               | 3                              |                                                                                           |   |
|   | 51.8'      |                             | Trace of small shell fragments.                                                                  |                                                               |                                |                                                                                           |   |
|   | 54.8'      |                             | Medium to coarse clayey sand, some shell fragments & sand layers up to 0.1' thick.               |                                                               | 4                              |                                                                                           |   |
|   | 56.3'      |                             | Same as from 44.3' to 54.8'.                                                                     |                                                               |                                |                                                                                           |   |
|   | 57.8'      |                             | Fine, clayey sand, some fine silty sand layers up to 0.3' thick.                                 |                                                               |                                |                                                                                           |   |
|   | 59.3'      |                             | (SM) Grey, fine silty SAND.                                                                      |                                                               | 5                              |                                                                                           |   |
|   | 60         |                             |                                                                                                  |                                                               |                                |                                                                                           |   |
|   | 60.8'      |                             | Bottom of Boring 60.8'                                                                           |                                                               |                                |                                                                                           |   |
|   |            |                             | NOTE: Soils visually field classified in accordance with the Unified Soil Classification System. |                                                               |                                |                                                                                           | BLOWS PER FOOT:<br>Number required to drive 1 1/8" I.D. split spoon w/140 lb. hammer falling 30".   |

| DRILLING LOG   |             | DIVISION<br>SOUTH ATLANTIC |                                                                                                  | INSTALLATION<br>SAVANNAH, GA.                                |                                | JOB NO. <b>SH-316</b>                                                                            |  | SHEET 1<br>OF 1 SHEETS |  |
|---|-------------|----------------------------|--------------------------------------------------------------------------------------------------|--------------------------------------------------------------|--------------------------------|--------------------------------------------------------------------------------------------------|--|------------------------|--|
| 1. PROJECT<br>SAVANNAH HARBOR DEEPENING                                                                                      |             |                            |                                                                                                  | 10. SIZE AND TYPE OF BIT<br>1 1/2" SPLITSPOON, 5/8" FISHTAIL |                                |                                                                                                  |  |                        |  |
| 2. LOCATION (Coordinates or Station)<br>X-886334 Y-743216 GA. EAST                                                           |             |                            |                                                                                                  | 11. DATUM FOR ELEVATION SHOWN (TBM or NSL)<br>MLW            |                                |                                                                                                  |  |                        |  |
| 3. DRILLING AGENCY<br>SAVANNAH DISTRICT                                                                                      |             |                            |                                                                                                  | 12. MANUFACTURER'S DESIGNATION OF DRILL<br>Failing 314       |                                |                                                                                                  |  |                        |  |
| 4. HOLE NO. (As shown on drawing title and file number)<br>SH-316                                                            |             |                            |                                                                                                  | 13. TOTAL NO. OF OVER-BURDEN SAMPLES TAKEN<br>6              |                                | DISTURBED<br>6                                                                                   |  | UNDISTURBED<br>0       |  |
| 5. NAME OF DRILLER<br>DAVID JUSTISS                                                                                          |             |                            |                                                                                                  | 14. TOTAL NUMBER CORE BOXES<br>0                             |                                |                                                                                                  |  |                        |  |
| 6. DIRECTION OF HOLE<br><input checked="" type="checkbox"/> VERTICAL <input type="checkbox"/> INCLINED _____ DEG. FROM VERT. |             |                            |                                                                                                  | 15. ELEVATION GROUND WATER<br>N/A                            |                                |                                                                                                  |  |                        |  |
| 7. THICKNESS OF OVERBURDEN<br>59.6' (Water 41.6')                                                                            |             |                            |                                                                                                  | 16. DATE HOLE<br>13 NOV 91                                   |                                | STARTED<br>13 NOV 91                                                                             |  | COMPLETED<br>13 NOV 91 |  |
| 8. DEPTH DRILLED INTO ROCK<br>0.0'                                                                                           |             |                            |                                                                                                  | 17. ELEVATION TOP OF HOLE<br>0'                              |                                |                                                                                                  |  |                        |  |
| 9. TOTAL DEPTH OF HOLE<br>59.6'                                                                                              |             |                            |                                                                                                  | 18. TOTAL CORE RECOVERY FOR BORING/A<br>X                    |                                |                                                                                                  |  |                        |  |
|   |             |                            |                                                                                                  | 19. SIGNATURE OF INSPECTOR<br>JAMES ARTHUR, P.G.             |                                |                                                                                                  |  |                        |  |
| ELEVATION<br>0.0   | DEPTH<br>0' | LEGEND<br>a                | CLASSIFICATION OF MATERIALS<br>(Description)<br>e                                                | % CORE<br>RECOVERY<br>e                                      | BOX OR<br>SAMPLE<br>NO.<br>UAR | REMARKS<br>(Drilling time, water loss, depth of<br>weathering, etc., if significant)<br>g        |  |                        |  |
|   | 40          |                            | Water                                                                                            |                                                              |                                | Scale change at 40.0'. Set 6" diameter casing by own weight to 42.8'.                            |  |                        |  |
| -41.6'   |             |                            | Bottom of Harbor 41.6'                                                                           |                                                              |                                |                                                                                                  |  |                        |  |
| -43.1'   |             |                            | (SC) Grey, fine clayey SAND. Some silt, trace of fine gravel & shell fragments.                  |                                                              | 1                              |                                                                                                  |  |                        |  |
|   | 45          |                            | (SM) Grey, fine to medium silty SAND. Trace of clay & shell fragments.                           |                                                              | 2                              | Began using Veriflo drilling mud at 44.6'.                                                       |  |                        |  |
| -46.1'   |             |                            | No clay.                                                                                         |                                                              | 3                              |                                                                                                  |  |                        |  |
| -49.1'   |             |                            | Trace of clay.                                                                                   |                                                              |                                |                                                                                                  |  |                        |  |
| -52.1'   |             |                            | Medium sand.                                                                                     |                                                              | 4                              |                                                                                                  |  |                        |  |
|   | 55          |                            |                                                                                                  |                                                              | 5                              |                                                                                                  |  |                        |  |
| -58.1'   |             |                            | (SC) Greenish-grey, fine clayey SAND. Some thick clay layers up to 0.2" thick.                   |                                                              | 6                              |                                                                                                  |  |                        |  |
| -59.6'   | 60          |                            | Bottom of Boring 59.6'                                                                           |                                                              |                                |                                                                                                  |  |                        |  |
|   |             |                            | NOTE: Soils visually field classified in accordance with the Unified Soil Classification System. |                                                              |                                | BLOWS PER FOOT:<br>Number required to drive 1 1/2" I.D. splitspoon w/140 lb. hammer falling 30". |  |                        |  |

Hole No. SH-318

| DRILLING LOG   |       | REGION SOUTH ATLANTIC |                                                                      | INSTALLATION SAVANNAH, GA.                                                                        |                   | SHEET 1 OF 2 SHEETS                                                                                          |       |
|---|-------|-----------------------|----------------------------------------------------------------------|---------------------------------------------------------------------------------------------------|-------------------|---|-------|
| 1. PROJECT<br>SAVANNAH HARBOR DEEPENING                                                                                      |       |                       |                                                                      | 10. SIZE AND TYPE OF BIT 1 1/2" split spoon, 5 1/2" fish tail, 4 x 5 1/2" carbide bit             |                   |   |       |
| 2. LOCATION (Coordinates or Station)<br>X=887004 Y=743916 GA. EAST                                                           |       |                       |                                                                      | 11. DATUM FOR ELEVATION SHOWN (TBM or MSL)<br>MLW                                                 |                   |   |       |
| 3. DRILLING AGENCY<br>SAVANNAH DISTRICT                                                                                      |       |                       |                                                                      | 12. MANUFACTURER'S DESIGNATION OF DRILL<br>Falling 314                                            |                   |   |       |
| 4. HOLE NO. (As shown on drawing title and file number) SH-318                                                               |       |                       |                                                                      | 13. TOTAL NO. OF OVER-BURDEN SAMPLES TAKEN                                                        |                   | DISTURBED 8 UNDISTURBED 0                                                                                    |       |
| 5. NAME OF DRILLER<br>DAVID JUSTISS                                                                                          |       |                       |                                                                      | 14. TOTAL NUMBER CORE BOXES                                                                       |                   | 1   |       |
| 6. DIRECTION OF HOLE<br><input checked="" type="checkbox"/> VERTICAL <input type="checkbox"/> INCLINED _____ DEG. FROM VERT. |       |                       |                                                                      | 15. ELEVATION GROUND WATER                                                                        |                   | N/A   |       |
| 7. THICKNESS OF OVERBURDEN 73.5'                                                                                             |       |                       |                                                                      | 16. DATE HOLE                                                                                     |                   | STARTED 30 AUG 92 COMPLETED 30 AUG 92                                                                        |       |
| 8. DEPTH DRILLED INTO ROCK 0.0'                                                                                              |       |                       |                                                                      | 17. ELEVATION TOP OF HOLE                                                                         |                   | 0.0'   |       |
| 9. TOTAL DEPTH OF HOLE 73.5'                                                                                                 |       |                       |                                                                      | 18. TOTAL CORE RECOVERY FOR BORING                                                                |                   | 86 %   |       |
|   |       |                       |                                                                      | 19. SIGNATURE OF INSPECTOR<br>JAMES ARTHUR, P.G.                                                  |                   |   |       |
| ELEVATION   | DEPTH | LEGEND                | CLASSIFICATION OF MATERIALS<br>(Description)                         | % CORE RECOVERY                                                                                   | BOX OR SAMPLE NO. | REMARKS<br>(Drilling time, water loss, depth of weathering, etc., if significant)                            | BLOWS |
| 0.0   | 0.0   |                       |                                                                      |                                                                                                   |                   |   |       |
|   |       |                       | Water                                                                |                                                                                                   |                   | Scale change at 35.0'. Set 8" diameter casing by own weight to 44.5'.                                        |       |
|   | 35    |                       | Bottom of Harbor 36.0'                                               |                                                                                                   |                   |   |       |
| -36.0'   |       |                       | (MD) Dark gray to black clayey SILT, some fine sand.                 |                                                                                                   |                   | Weight of rods drove split spoon from 36.0' to 44.4'.                                                        |       |
|   | 40    |                       |                                                                      |                                                                                                   | 1                 | No split spoon recovery from 47.4' to 48.9'. Soil classified from fish tail cuttings.                        |       |
| -44.4'   |       |                       | (SM) Dark gray fine silty SAND.                                      |                                                                                                   |                   | No split spoon drives taken from 54.9' to 59.4' and 60.9' to 65.4'. Soil classified from fish tail cuttings. |       |
| -45.9'   | 45    |                       | Fine to medium sand.                                                 |                                                                                                   | 2                 | Grouted hole from 60.5' to 73.5'.                                                                            |       |
| -48.9'   |       |                       | (SP) Gray fine to medium poorly graded SAND, trace of silt and clay. |                                                                                                   | 3                 |   |       |
| -51.9'   | 50    |                       |                                                                      |                                                                                                   |                   |   |       |
| -53.4'   |       |                       | (SM) Gray fine clayey SAND, calcareous.                              |                                                                                                   | 4                 |   |       |
| -54.9'   | 55    |                       | (SC) Gray fine clayey SAND, calcareous.                              |                                                                                                   | 5                 |   |       |
|   |       |                       | Wash.                                                                |                                                                                                   |                   |   |       |
| -59.4'   |       |                       |                                                                      |                                                                                                   |                   |   |       |
| -60.0'   | 60    |                       |                                                                      |                                                                                                   | 6                 |   |       |
| Continued on sheet 2   |       |                       |                                                                      |                                                                                                   |                   |   |       |
| NOTE: Soils visually field classified in accordance with the Unified Soil Classification System.                             |       |                       |                                                                      | BLOWS PER FOOT:<br>Number required to drive 1 1/2" I.D. split spoon w/140 lb. hammer falling 30". |                   |   |       |

| DRILLING LOG (Cont sheet)            |       | ELEVATION TOP OF HOLE<br>0.0' MLW                                                   |   | Hole No. SH-318    |                                |                                                                                    |
|--------------------------------------|-------|-------------------------------------------------------------------------------------|---|--------------------|--------------------------------|------------------------------------------------------------------------------------|
| PROJECT<br>SAVANNAH HARBOR DEEPENING |       |                                                                                     | INSTALLATION<br>Savannah, Ga.                                                                                   |                    | SHEET 2<br>OF 2 SHEETS         |                                                                                    |
| ELEVATION                            | DEPTH | LEGEND                                                                              | CLASSIFICATION OF MATERIALS<br>(Description)                                                                    | % CORE<br>RECOVERY | BOX OR<br>SAMPLE<br>NO.<br>JAR | REMARKS<br>(Drilling time, water loss, depth of<br>watering, etc., if significant) |
| -60.0'                               | 60    |                                                                                     |   |                    |                                |                                                                                    |
| -60.9'                               |       |    | (SC) Gray fine silty SAND, calcareous.                                                                          |                    |                                |                                                                                    |
|                                      |       |    | (CH) Gray fat CLAY, some fine sand,<br>slightly calcareous. (Wash sample)                                       |                    | 7                              | Began coring at 69.9'.<br>Scale change at 70.0'.                                   |
| -65.4'                               | 65    |    | (SM) Gray fine to medium silty SAND, trace<br>of small shell fragments, slightly calcareous.                    |                    | 8                              |                                                                                    |
| -70.8'                               | 70    |    | (CH) Gray fat clay, very stiff to hard,<br>trace of fine to medium sand in thin<br>lenses, slightly calcareous. | 100%               |                                | Pull-1<br>From 69.9', run 1.4' to 71.3' rec 1.4'                                   |
|                                      | 72    |   |   | 77%                | Box<br>1                       | Pull-2<br>From 71.3', run 2.2' to 73.5' rec 1.7'<br>C. L. 0.5'                     |
| -73.0'                               |       |  | Core loss.   |                    |                                |                                                                                    |
| -73.5'                               |       |                                                                                     | Bottom of Boring 73.5'                                                                                          |                    |                                |                                                                                    |
|                                      | 74    |                                                                                     |   |                    |                                |                                                                                    |

HOLE NO. **SH-319**

| DRILLING LOG   |             | DIRECTION<br><b>SOUTH ATLANTIC</b> |                                                                                            | INSTALLATION<br><b>SAVANNAH, GA.</b>                                                                 |                                | SHEET 1<br>OF 1 SHEETS                                                                    |   |
|---|-------------|------------------------------------|--------------------------------------------------------------------------------------------|---|--------------------------------|-------------------------------------------------------------------------------------------|---|
| 1. PROJECT<br><b>SAVANNAH HARBOR DEEPENING</b>                                                                               |             |                                    |                                                                                            | 10. SIZE AND TYPE OF BIT <b>1 1/2" split spoon, 5/8" fishtail</b>                                    |                                |                                                                                           |   |
| 2. LOCATION (Coordinates or Station)<br><b>X=889196 Y=742798 GA. EAST</b>                                                    |             |                                    |                                                                                            | 11. DATUM FOR ELEVATION SHOWN (TBM or MSL)<br><b>MLW</b>                                             |                                |                                                                                           |   |
| 3. DRILLING AGENCY<br><b>SAVANNAH DISTRICT</b>                                                                               |             |                                    |                                                                                            | 12. MANUFACTURER'S DESIGNATION OF DRILL<br><b>FAILING 314</b>                                        |                                |                                                                                           |   |
| 4. HOLE NO. (As shown on drawing title and file number)<br><b>SH-319</b>                                                     |             |                                    |                                                                                            | 13. TOTAL NO. OF OVER-BURDEN SAMPLES TAKEN<br><b>8</b>                                               |                                | 13. TOTAL NO. OF OVER-BURDEN SAMPLES TAKEN<br><b>8</b>                                    |   |
| 5. NAME OF DRILLER<br><b>DAVID JUSTISS</b>                                                                                   |             |                                    |                                                                                            | 14. TOTAL NUMBER CORE BOXES<br><b>0</b>                                                              |                                | 14. TOTAL NUMBER CORE BOXES<br><b>0</b>                                                   |   |
| 6. DIRECTION OF HOLE<br><input checked="" type="checkbox"/> VERTICAL <input type="checkbox"/> INCLINED _____ DEG. FROM VERT. |             |                                    |                                                                                            | 15. ELEVATION GROUND WATER<br><b>N/A</b>                                                             |                                | 15. ELEVATION GROUND WATER<br><b>N/A</b>                                                  |   |
| 7. THICKNESS OF OVERBURDEN <b>59.8' (Water 38.8')</b>                                                                        |             |                                    |                                                                                            | 16. DATE HOLE<br><b>12 JAN 92</b>                                                                    |                                | 16. DATE HOLE<br><b>12 JAN 92</b>                                                         |   |
| 8. DEPTH DRILLED INTO ROCK <b>0.0'</b>                                                                                       |             |                                    |                                                                                            | 17. ELEVATION TOP OF HOLE<br><b>0.0'</b>                                                             |                                | 17. ELEVATION TOP OF HOLE<br><b>0.0'</b>                                                  |   |
| 9. TOTAL DEPTH OF HOLE <b>59.8'</b>                                                                                          |             |                                    |                                                                                            | 18. TOTAL CORE RECOVERY FOR BORING<br><b>N/A</b>                                                     |                                | 18. TOTAL CORE RECOVERY FOR BORING<br><b>N/A</b>                                          |   |
|   |             |                                    |                                                                                            | 19. SIGNATURE OF INSPECTOR<br><b>JAMES ARTHUR, P.G.</b>                                              |                                |                                                                                           |   |
| ELEVATION<br>0+0'   | DEPTH<br>0' | LEGEND<br>e                        | CLASSIFICATION OF MATERIALS<br>(Description)<br>e                                          | % CORE<br>RECOVERY                                                                                   | BOX OR<br>SAMPLE<br>NO.<br>JAR | REMARKS<br>(Drilling time, water loss, depth of<br>weathering, etc., if significant)<br>e |   |
|   |             |                                    | Water.                                                                                     |   |                                |                                                                                           | Scale change at 35.0'.<br>Set 6" diameter casing by own<br>weight to 43.8'.                                                                    |
|   | 38          |                                    | Bottom of Harbor 38.8'                                                                     |   |                                |                                                                                           |   |
| -38.8'   | 40          |                                    | (SP) Tan, fine to medium, poorly graded<br>SAND. Trace of silt.                            |   | 1                              |                                                                                           | No split spoon recovery on first drive.<br>Redrove 40.3', then cont'd. drive<br>to 41.8'. Jar sample 1 from 38.8'<br>to 41.8'.                 |
| -41.8'   |             |                                    | (MT) Dark grey to black clayey SILT. Some fine<br>to medium sand, trace of wood particles. |   | 2                              |                                                                                           | Began using Zeogel drilling mud at<br>43.3'.                                                                                                   |
| -43.3'   |             |                                    | (SM) Dark grey to black, silty, medium to<br>coarse SAND.                                  |   | 3                              |                                                                                           | No split spoon recovery on drive<br>from 47.8' to 49.3'. Redrove to<br>49.3' then cont'd. drive to 50.8'.<br>Jar sample 5 from 47.8' to 50.8'. |
| -44.8'   | 45          |                                    | (SP) Tanish, light grey, coarse, poorly<br>graded SAND.                                    |   | 4                              |                                                                                           |   |
| -46.3'   |             |                                    | Some fine gravel.                                                                          |   |                                |                                                                                           |   |
| -47.8'   |             |                                    | (SC) Very dark grey, fine to medium, clayey<br>SAND.                                       |   | 5                              |                                                                                           |   |
| -53.5'   |             |                                    | (SM) Very dark grey, fine to medium<br>silty SAND.                                         |   | 6                              |                                                                                           |   |
| -55.3'   | 55          |                                    | (SC) Dark grey, fine clayey SAND.                                                          |   | 7                              |                                                                                           |   |
| -56.8'   |             |                                    | Some layers of fine to medium silty sand<br>up to 0.3' thick.                              |   |                                |                                                                                           |   |
| -58.3'   |             |                                    | (SM) Dark grey, fine to medium, silty SAND.<br>Some clay.                                  |   | 8                              |                                                                                           |   |
| -59.8'   | 60          |                                    | Bottom of Boring 59.8'                                                                     |   |                                |                                                                                           |   |
| NOTE: Soils visually field classified in<br>accordance with the Unified Soil Classification<br>System.                       |             |                                    |                                                                                            | BLOWS PER FOOT:<br>Number required to drive 1 1/2" I.D.<br>split spoon w/140 lb. hammer falling 30". |                                |                                                                                           |   |



HOLE NO. SH-321

| DRILLING LOG   |       | DIVISION<br>SOUTH ATLANTIC |   | INSTALLATION<br>SAVANNAH, GA.                             |                         | SHEET 1<br>OF 1 SHEETS   |  |
|---|-------|----------------------------|---|-----------------------------------------------------------|-------------------------|---|--|
| 1. PROJECT<br>SAVANNAH HARBOR DEEPENING                                                                                      |       |                            |   | 10. SIZE AND TYPE OF BIT 1 1/2" splitspoon, 5/8" flantail |                         |   |  |
| 2. LOCATION (Coordinates or Station)<br>X=890781 Y=742579 GA. EAST                                                           |       |                            |   | 11. DATUM FOR ELEVATION SHOWN (TBM or MSL)<br>MLW         |                         |   |  |
| 3. DRILLING AGENCY<br>SAVANNAH DISTRICT                                                                                      |       |                            |   | 12. MANUFACTURER'S DESIGNATION OF DRILL<br>FALING 314     |                         |   |  |
| 4. HOLE NO. (As shown on drawing title and file number)<br>SH-321                                                            |       |                            |   | 13. TOTAL NO. OF OVER-BURDEN SAMPLES TAKEN                |                         | DISTURBED 6<br>UNDISTURBED 0   |  |
| 5. NAME OF DRILLER<br>DAVID JUSTISS                                                                                          |       |                            |   | 14. TOTAL NUMBER CORE BOXES 0                             |                         |   |  |
| 6. DIRECTION OF HOLE<br><input checked="" type="checkbox"/> VERTICAL <input type="checkbox"/> INCLINED _____ DEG. FROM VERT. |       |                            |   | 15. ELEVATION GROUND WATER N/A                            |                         |   |  |
| 7. THICKNESS OF OVERBURDEN 60.0' (Water 40.5')                                                                               |       |                            |   | 16. DATE HOLE                                             |                         | STARTED 12 JAN 92<br>COMPLETED 12 JAN 92   |  |
| 8. DEPTH DRILLED INTO ROCK 0.0'                                                                                              |       |                            |   | 17. ELEVATION TOP OF HOLE 0.0'                            |                         | 18. TOTAL CORE RECOVERY FOR BORING N/A x   |  |
| 9. TOTAL DEPTH OF HOLE 60.0'                                                                                                 |       |                            |   | 19. SIGNATURE OF INSPECTOR<br>JAMES ARTHUR, P.G.          |                         |   |  |
| ELEVATION   | DEPTH | LEGEND                     | CLASSIFICATION OF MATERIALS<br>(Description)                                                           | % CORE<br>RECOVERY                                        | BOX OR<br>SAMPLE<br>NO. | REMARKS<br>(Drifting time, water loss, depth of<br>weathering, etc. if significant)                                                                    |  |
| 0.0'   | 0     | *                          |   |                                                           |                         | BLOWS   |  |
|   |       |                            | Water                                                                                                  |                                                           |                         | Scale change at 40.0'.<br>Set 6" diameter casing by own<br>weight to 46.2'.                                                                            |  |
| -40.5'   | 40    |                            | Bottom of Harbor 40.5'                                                                                 |                                                           |                         |   |  |
|   |       |                            | (SP) Brownish-grey, medium to coarse poorly<br>graded SAND. Trace of shell fragments.                  |                                                           | 1                       | 0   |  |
| -43.5'   |       |                            | (SM) Dark grey to black, fine to medium<br>silty SAND.                                                 |                                                           | 2                       | 5   |  |
| -45.0'   | 45    |                            | (SP) Light grey, coarse, poorly graded SAND.<br>Trace of fine gravel.                                  |                                                           | 3                       | 24   |  |
|   |       |                            | Fine to medium sand, no gravel.                                                                        |                                                           |                         | Weight of rods drove splitspoon<br>from 40.5' to 44.6'. Cont'd. drive to<br>45.0' with 5 hammer blows.<br>Jar sample 2 from approx.<br>43.5' to 45.0'. |  |
| -48.0'   |       |                            |   |                                                           |                         | 24   |  |
| -51.0'   | 50    |                            | (SC) Olive, fine clayey SAND.                                                                          |                                                           | 4                       | 32   |  |
|   |       |                            |   |                                                           |                         | 19   |  |
|   | 55    |                            |   |                                                           |                         | 12   |  |
|   |       |                            |   |                                                           |                         | 17   |  |
|   |       |                            |   |                                                           |                         | 12   |  |
|   |       |                            |   |                                                           | 5                       | 20   |  |
|   |       |                            |   |                                                           |                         | 13   |  |
| -60.0'   | 60    |                            | Bottom of Boring 60.0'                                                                                 |                                                           | 6                       | 15   |  |
|   |       |                            | NOTE: Soils visually field classified in<br>accordance with the Unified Soil Classification<br>System. |                                                           |                         | BLOWS PER FOOT:<br>Number required to drive 1 1/2" I.D.<br>splitspoon w/140 lb. hammer falling 30".                                                    |  |

NOTE 140, SH 323

| DRILLING LOG   |            | DIVISION SOUTH ATLANTIC |                                                                                                  | INSTALLATION SAVANNAH, GA.                                   |                              | SHEET 1 OF 1 SHEETS                                                                               |    |
|---|------------|-------------------------|--------------------------------------------------------------------------------------------------|--------------------------------------------------------------|------------------------------|---------------------------------------------------------------------------------------------------|----|
| 1. PROJECT<br>SAVANNAH HARBOR DEEPENING                                                                                      |            |                         |                                                                                                  | 10. SIZE AND TYPE OF BIT<br>1 1/2" SPLITSPOON, 5/8" FISHTAIL |                              |                                                                                                   |    |
| 2. LOCATION (Coordinates or Station)<br>X-892692 Y-742522 GA. EAST                                                           |            |                         |                                                                                                  | 11. DATUM FOR ELEVATION SHOWN (TBM or MSL)<br>MLW            |                              |                                                                                                   |    |
| 3. DRILLING AGENCY<br>SAVANNAH DISTRICT                                                                                      |            |                         |                                                                                                  | 12. MANUFACTURER'S DESIGNATION OF DRILL<br>Falling 314       |                              |                                                                                                   |    |
| 4. HOLE NO. (As shown on drawing title and file number)<br>SH-323                                                            |            |                         |                                                                                                  | 13. TOTAL NO. OF OVER-BURDEN SAMPLES TAKEN<br>4              |                              | DISTURBED<br>0                                                                                    |    |
| 5. NAME OF DRILLER<br>DAVID JUSTISS                                                                                          |            |                         |                                                                                                  | 14. TOTAL NUMBER CORE BOXES<br>0                             |                              | UNDISTURBED<br>0                                                                                  |    |
| 6. DIRECTION OF HOLE<br><input checked="" type="checkbox"/> VERTICAL <input type="checkbox"/> INCLINED _____ DEG. FROM VERT. |            |                         |                                                                                                  | 15. ELEVATION GROUND WATER N/A                               |                              |                                                                                                   |    |
| 7. THICKNESS OF OVERBURDEN 59.7' (Water 43.2')                                                                               |            |                         |                                                                                                  | 16. DATE HOLE<br>14 NOV 91                                   |                              | STARTED<br>14 NOV 91                                                                              |    |
| 8. DEPTH DRILLED INTO ROCK 0.0'                                                                                              |            |                         |                                                                                                  | 17. ELEVATION TOP OF HOLE<br>0.0'                            |                              | COMPLETED<br>14 NOV 91                                                                            |    |
| 9. TOTAL DEPTH OF HOLE 59.7'                                                                                                 |            |                         |                                                                                                  | 18. TOTAL CORE RECOVERY FOR BORING N/A                       |                              |                                                                                                   |    |
|   |            |                         |                                                                                                  | 19. SIGNATURE OF INSPECTOR<br>JAMES ARTHUR, P.G.             |                              |                                                                                                   |    |
| ELEVATION<br>0.0   | DEPTH<br>0 | LEGEND<br>c             | CLASSIFICATION OF MATERIALS<br>(Description)<br>d                                                | % CORE<br>RECOVER-<br>ERY<br>e                               | BOX OR<br>SAMPLE<br>NO.<br>f | REMARKS<br>(Drilling time, water loss, depth of<br>weathering, etc., if significant)<br>g         |    |
|   | 40         |                         | Water                                                                                            |                                                              |                              | Scale change at 40.0'. Set 6" diameter casing by own weight to 43.9'.                             |    |
|   |            |                         | Bottom of Harbor 43.2'                                                                           |                                                              |                              |                                                                                                   |    |
| -43.2'   | 45         |                         | (SC) Olive-grey, fine clayey SAND.<br>Some silt, calcareous.                                     |                                                              | 1                            | Began using Verillo drilling mud at 44.7'.                                                        | 8  |
|   |            |                         |                                                                                                  |                                                              | 14                           |                                                                                                   |    |
|   | 2          |                         |                                                                                                  |                                                              | 16                           |                                                                                                   |    |
| 50   |            |                         |                                                                                                  |                                                              | 18                           |                                                                                                   |    |
|   | 3          |                         |                                                                                                  |                                                              | 19                           |                                                                                                   |    |
|   | 55         |                         |                                                                                                  |                                                              |                              |                                                                                                   | 24 |
|   |            |                         |                                                                                                  |                                                              |                              |                                                                                                   | 19 |
|   |            |                         |                                                                                                  |                                                              |                              |                                                                                                   | 19 |
|   |            |                         |                                                                                                  |                                                              |                              |                                                                                                   | 22 |
|   | 60         |                         | Bottom of Boring 59.7'                                                                           |                                                              | 4                            |                                                                                                   | 21 |
| -59.7'   |            |                         | NOTE: Soils visually field classified in accordance with the Unified Soil Classification System. |                                                              |                              | BLOWS PER FOOT:<br>Number required to drive 1 1/4" I.D. split spoon w/140 lb. hammer falling 30". |    |

note no. SH-324

| DRILLING LOG   |              | DIVISION<br>SOUTH ATLANTIC |                                                                                                  | INSTALLATION<br>SAVANNAH, GA.                                |                              | SHEET 1<br>OF 1 SHEETS                                                                            |  |
|---|--------------|----------------------------|--------------------------------------------------------------------------------------------------|--------------------------------------------------------------|------------------------------|---------------------------------------------------------------------------------------------------|--|
| 1. PROJECT<br>SAVANNAH HARBOR DEEPENING                                                                                      |              |                            |                                                                                                  | 10. SIZE AND TYPE OF BIT<br>1 1/8" splitspoon, 5/2" fishtail |                              |                                                                                                   |  |
| 2. LOCATION (Coordinates or Station)<br>X-894691 Y-742055 GA. EAST                                                           |              |                            |                                                                                                  | 11. DATUM FOR ELEVATION SHOWN (TBM or MSL)<br>MLW            |                              |                                                                                                   |  |
| 3. DRILLING AGENCY<br>SAVANNAH DISTRICT                                                                                      |              |                            |                                                                                                  | 12. MANUFACTURER'S DESIGNATION OF DRILL<br>FALLING 314       |                              |                                                                                                   |  |
| 4. HOLE NO. (As shown on drawing title and file number)<br>SH-324                                                            |              |                            |                                                                                                  | 13. TOTAL NO. OF OVER-BURDEN SAMPLES TAKEN<br>5              |                              | DISTURBED<br>0                                                                                    |  |
| 5. NAME OF DRILLER<br>DAVID JUSTISS                                                                                          |              |                            |                                                                                                  | 14. TOTAL NUMBER CORE BOXES<br>0                             |                              | UNDISTURBED<br>0                                                                                  |  |
| 6. DIRECTION OF HOLE<br><input checked="" type="checkbox"/> VERTICAL <input type="checkbox"/> INCLINED _____ DEG. FROM VERT. |              |                            |                                                                                                  | 15. ELEVATION GROUND WATER N/A                               |                              |                                                                                                   |  |
| 7. THICKNESS OF OVERBURDEN 59.8' (WATER 43.3')                                                                               |              |                            |                                                                                                  | 16. DATE MOLE<br>22 FEB 92                                   |                              | STARTED<br>22 FEB 92                                                                              |  |
| 8. DEPTH DRILLED INTO ROCK 0.0'                                                                                              |              |                            |                                                                                                  | 17. ELEVATION TOP OF HOLE 0.0'                               |                              | COMPLETED<br>22 FEB 92                                                                            |  |
| 9. TOTAL DEPTH OF HOLE 59.8'                                                                                                 |              |                            |                                                                                                  | 18. TOTAL CORE RECOVERY FOR BORING N/A %                     |                              |                                                                                                   |  |
|   |              |                            |                                                                                                  | 19. SIGNATURE OF INSPECTOR<br>JAMES ARTHUR, P.G.             |                              |                                                                                                   |  |
| ELEVATION<br>0.0   | DEPTH<br>0.0 | LEGEND<br>e                | CLASSIFICATION OF MATERIALS<br>(Description)<br>e                                                | % CORE<br>RECOV-<br>ERY<br>JAR                               | BOX OR<br>SAMPLE<br>NO.<br>i | REMARKS<br>(Drilling time, water loss, depth of<br>weathering, etc., if significant)<br>e         |  |
|   |              |                            | Water                                                                                            |                                                              |                              | Scale change at 40.0'.                                                                            |  |
|   | 40           |                            | Bottom of Harbor 43.3'                                                                           |                                                              |                              | Set 6" diameter casing by own weight to 45.8'.                                                    |  |
| -43.3'   | 45           |                            | (SC) Very dark grey, fine to medium, clayey SAND. Trace of small shell fragments.                |                                                              | 1                            |                                                                                                   |  |
| -44.8'   |              |                            | Medium to coarse sand.                                                                           |                                                              |                              |                                                                                                   |  |
| -46.3'   |              |                            | (SP) Light grey, fine to medium, poorly graded SAND.                                             |                                                              | 2                            | Weight of rods drove splitspoon from 43.3' to 44.8'.                                              |  |
| -49.3'   |              |                            | Trace of silt.                                                                                   |                                                              |                              | Began using Zeogel drilling mud at 43.3'.                                                         |  |
| -50.8'   | 50           |                            |                                                                                                  |                                                              |                              |                                                                                                   |  |
| -52.3'   |              |                            | (SM) Dark grey, fine, silty SAND. Trace of clay & mica.                                          |                                                              | 3                            |                                                                                                   |  |
| -53.8'   |              |                            | Fine to medium sand. Trace of fine gravel. No clay.                                              |                                                              |                              |                                                                                                   |  |
| -55.3'   | 55           |                            | Trace of wood fibers & clay.                                                                     |                                                              |                              |                                                                                                   |  |
| -56.8'   |              |                            | No wood fibers, clay or gravel.                                                                  |                                                              | 4                            |                                                                                                   |  |
|   |              |                            | Grey.                                                                                            |                                                              |                              |                                                                                                   |  |
| -59.8'   | 60           |                            | Bottom of Boring 59.8'                                                                           |                                                              | 5                            |                                                                                                   |  |
|   |              |                            | NOTE: Soils visually field classified in accordance with the Unified Soil Classification System. |                                                              |                              | BLOWS PER FOOT:<br>Number required to drive 1 1/8" I.D. splitspoon w/ 140 lb. hammer falling 30". |  |

# SAVANNAH HARBOR BORING LOGS

From Station 0+000

To

Station -14+000

Hole No. 1

| DRILLING LOG   |       | DIVISION<br>South Atlantic |                                                                                          | INSTALLATION SAVST<br>Outer Channel                         |                          | HARBOUR   |  | SHEET 1<br>OF 1 SHEETS      |  |
|---|-------|----------------------------|------------------------------------------------------------------------------------------|-------------------------------------------------------------|--------------------------|---|--|-----------------------------|--|
| 1. PROJECT Tybee Island Beach Erosion Control Project                                                                        |       |                            |                                                                                          | 10. SIZE AND TYPE OF BIT 4" Casing tube                     |                          |   |  |                             |  |
| 2. LOCATION (Coordinates or Station)<br>X896293 Y742092                                                                      |       |                            |                                                                                          | 11. DATUM FOR ELEVATION SHOWN (FSM or ASL)<br>MLW           |                          |   |  |                             |  |
| 3. DRILLING AGENCY<br>Savannah District                                                                                      |       |                            |                                                                                          | 12. MANUFACTURER'S DESIGNATION OF DRILL<br>Alpine Vibracore |                          |   |  |                             |  |
| 4. HOLE NO. (As shown on drawing title and file number) 1                                                                    |       |                            |                                                                                          | 13. TOTAL NO. OF OVER-BURDEN SAMPLES TAKEN                  |                          | DISTURBED 3   |  | UNDISTURBED 0               |  |
| 5. NAME OF DRILLER<br>Charles Dill                                                                                           |       |                            |                                                                                          | 14. TOTAL NUMBER CORE BOXES                                 |                          |   |  |                             |  |
| 6. DIRECTION OF HOLE<br><input checked="" type="checkbox"/> VERTICAL <input type="checkbox"/> INCLINED _____ DEG. FROM VERT. |       |                            |                                                                                          | 15. ELEVATION GROUND WATER                                  |                          | 16. DATE HOLE   |  | STARTED 1978 COMPLETED 1978 |  |
| 7. THICKNESS OF OVERBURDEN 19.0'                                                                                             |       |                            |                                                                                          | 17. ELEVATION TOP OF HOLE                                   |                          |   |  |                             |  |
| 8. DEPTH DRILLED INTO ROCK 0.0'                                                                                              |       |                            |                                                                                          | 18. TOTAL CORE RECOVERY FOR BORING %                        |                          |   |  |                             |  |
| 9. TOTAL DEPTH OF HOLE 19.0'                                                                                                 |       |                            |                                                                                          | 19. SIGNATURE OF INSPECTOR<br>JAMES E. BOLEN, Geologist     |                          |   |  |                             |  |
| ELEVATION   | DEPTH | LEGEND                     | CLASSIFICATION OF MATERIALS<br>(Description)                                             | % CORE<br>RECOVERY                                          | BOX OR<br>SAMPLE<br>NARR | REMARKS<br>(Drilling time, water loss, depth of weathering, etc., if significant)   |  |                             |  |
| -25.9 MLW   | 0 b   | c                          | d                                                                                        | e                                                           | f                        | g   |  |                             |  |
|   |       |                            | SM - Black, slightly clayey silty medium to fine sand                                    |                                                             | 1                        | NOTE: Because of expansion and compaction of the core during the drilling process, "Bottom of Boring Depth" (column d) may not coincide with Thickness of Overburden (line 7) or total depth of hole (line 9). |  |                             |  |
|   |       |                            | Gray, silty coarse and medium sand                                                       |                                                             |                          |   |  |                             |  |
|   | 5     |                            | White                                                                                    |                                                             |                          |   |  |                             |  |
|   |       |                            | SP-SM - White, slightly silty medium and coarse sand with 5% fine gravel                 |                                                             | 2                        |   |  |                             |  |
|   | 10    |                            | SM - Brown, silty coarse to fine sand with 10% fine gravel                               |                                                             | 3                        |   |  |                             |  |
|   | 15    |                            | ML - Green, clayey silt with 15% fine sand                                               |                                                             |                          |   |  |                             |  |
|   |       |                            | With 25% fine sand                                                                       |                                                             |                          |   |  |                             |  |
|   |       |                            | Bottom of Boring 19.0'                                                                   |                                                             |                          |   |  |                             |  |
|   |       |                            | NOTE: Soils field classified in accordance with the Unified Soil Classification Systems. |                                                             |                          |   |  |                             |  |

-44.9

| DRILLING LOG   |       | DIVISION<br>South Atlantic |                                                                                                | INSTALLATION<br>Sav. sh Harbor                              |                         | Hole No. 2   |  | SHEET 1<br>OF 1 SHEETS |  |
|---|-------|----------------------------|------------------------------------------------------------------------------------------------|-------------------------------------------------------------|-------------------------|---|--|------------------------|--|
| 1. PROJECT<br>Tybee Island Beach Erosion<br>Control Project                                                                  |       |                            |                                                                                                | 10. SIZE AND TYPE OF BIT<br>4" Casing tube                  |                         |   |  |                        |  |
| 2. LOCATION (Coordinates or Station)<br>x896168 Y742583                                                                      |       |                            |                                                                                                | 11. DATUM FOR ELEVATION SHOWN (TBM or MSL)<br>MLW           |                         |   |  |                        |  |
| 3. DRILLING AGENCY<br>Savannah District                                                                                      |       |                            |                                                                                                | 12. MANUFACTURER'S DESIGNATION OF DRILL<br>Alpine Vibracore |                         |   |  |                        |  |
| 4. HOLE NO. (As shown on drawing title and file number)<br>2                                                                 |       |                            |                                                                                                | 13. TOTAL NO. OF OVER-BURDEN SAMPLES TAKEN                  |                         | DISTURBED<br>2   |  | UNDISTURBED<br>0       |  |
| 5. NAME OF DRILLER<br>Charles Dill                                                                                           |       |                            |                                                                                                | 14. TOTAL NUMBER CORE BOXES                                 |                         |   |  |                        |  |
| 6. DIRECTION OF HOLE<br><input checked="" type="checkbox"/> VERTICAL <input type="checkbox"/> INCLINED _____ DEG. FROM VERT. |       |                            |                                                                                                | 15. ELEVATION GROUND WATER                                  |                         |   |  |                        |  |
| 7. THICKNESS OF OVERBURDEN<br>11.7'                                                                                          |       |                            |                                                                                                | 16. DATE HOLE<br>STARTED 1978 COMPLETED 1978                |                         |   |  |                        |  |
| 8. DEPTH DRILLED INTO ROCK<br>0.0'                                                                                           |       |                            |                                                                                                | 17. ELEVATION TOP OF HOLE<br>31.0' water depth              |                         |   |  |                        |  |
| 9. TOTAL DEPTH OF HOLE<br>11.7'                                                                                              |       |                            |                                                                                                | 18. TOTAL CORE RECOVERY FOR BORING<br>5                     |                         |   |  |                        |  |
|   |       |                            |                                                                                                | 19. SIGNATURE OF INSPECTOR<br>JAMES E. BOLEN, Geologist     |                         |   |  |                        |  |
| ELEVATION   | DEPTH | LEGEND                     | CLASSIFICATION OF MATERIALS<br>(Description)                                                   | % CORE<br>RECOVERY                                          | BOX OR<br>SAMPLE<br>NO. | REMARKS<br>(Drilling time, water loss, depth of<br>weathering, etc., if significant)   |  |                        |  |
| -27.6 MLW   | 0     | b                          |                                                                                                |                                                             |                         |   |  |                        |  |
|   | 5     | c                          | SM - Gray, silty, coarse<br>medium sand with 10% fine<br>gravel                                |                                                             | 1                       | NOTE: Because of<br>expansion and compaction<br>of the core during the<br>drilling process, "Bottom<br>of Boring Depth" (column<br>d) may not coincide with<br>Thickness of Overburden<br>(line 7) or total depth<br>of hole (line 9). |  |                        |  |
|   | 10    |                            | With 30% fine and coarse<br>gravel<br>With clay seams 20%                                      |                                                             | 2                       |   |  |                        |  |
|   |       |                            | Bottom of Boring 10.0'                                                                         |                                                             |                         |   |  |                        |  |
|   |       |                            | NOTE: Soils field classified<br>in accordance with the Unified<br>Soil Classification Systems. |                                                             |                         |   |  |                        |  |

| DRILLING LOG   |       | DIVISION        |   | INSTALLATION                                             |                   | Hole No. 16   |  |
|---|-------|-----------------|---|----------------------------------------------------------|-------------------|---|--|
| 1. PROJECT Tybee Island Beach Erosion Control Project                                                                     |       | South Atlantic  |   | Savannah Harbor Outer Channel                            |                   | SHEET 1 OF 1 SHEETS   |  |
| 2. LOCATION (Coordinates or Station)                                                                                      |       | X898124 Y742031 |   | 10. SIZE AND TYPE OF BIT 4" Casing tube                  |                   |   |  |
| 3. DRILLING AGENCY Savannah District                                                                                      |       |                 |   | 11. DATUM FOR ELEVATION SHOWN (TBM or MSL) MLW           |                   |   |  |
| 4. HOLE NO. (As shown on drawing title and file number) 16                                                                |       |                 |   | 12. MANUFACTURER'S DESIGNATION OF DRILL Alpine Vibracore |                   |   |  |
| 5. NAME OF DRILLER Charles Dill                                                                                           |       |                 |   | 13. TOTAL NO. OF OVERBURDEN SAMPLES TAKEN                |                   | DISTURBED 7 UNDISTURBED 0   |  |
| 6. DIRECTION OF HOLE <input checked="" type="checkbox"/> VERTICAL <input type="checkbox"/> INCLINED _____ DEG. FROM VERT. |       |                 |   | 14. TOTAL NUMBER CORE BOXES                              |                   |   |  |
| 7. THICKNESS OF OVERBURDEN 18.0'                                                                                          |       |                 |   | 15. ELEVATION GROUND WATER                               |                   |   |  |
| 8. DEPTH DRILLED INTO ROCK 0.0'                                                                                           |       |                 |   | 16. DATE HOLE STARTED 30 Aug 78 COMPLETED 30 Aug 78      |                   |   |  |
| 9. TOTAL DEPTH OF HOLE 18.0'                                                                                              |       |                 |   | 17. ELEVATION TOP OF HOLE 41.0' water depth              |                   |   |  |
|   |       |                 |   | 18. TOTAL CORE RECOVERY FOR BORING 18.4'                 |                   |   |  |
|   |       |                 |   | 19. SIGNATURE OF INSPECTOR R. V. O'Kelley                |                   |   |  |
| ELEVATION (MLW)   | DEPTH | LEGEND          | CLASSIFICATION OF MATERIALS (Description)                                                                       | % CORE RECOVERY                                          | BOX OR SAMPLE NO. | REMARKS (Drilling time, water loss, depth of weathering, etc., if significant)   |  |
| 36.3   | 0     |                 |   |                                                          | JAR               |   |  |
|   | 5     |                 | SM - Dark gray, fine to medium sand with moderate amount of black organic silt and minor wood and shell content |                                                          | 1                 | NOTE: Because of expansion and compaction of the core during the drilling process, Bottom of Boring Depth (column d) may not coincide with Thickness of Overburden (line 7) or Total Depth of Hole (line 9). |  |
|   |       |                 | Gray, slightly silty with some coarse sand                                                                      |                                                          | 2                 |   |  |
|   |       |                 | Moderately silty with moderate shell content                                                                    |                                                          | 3                 |   |  |
|   |       |                 | Slightly silty minor shell content                                                                              |                                                          | 4                 |   |  |
|   |       |                 |   |                                                          | 5                 |   |  |
|   | 15    |                 | MH - Gray, slightly fine, sandy inorganic silt, minor shell content                                             |                                                          | 6                 |   |  |
|   |       |                 | SM - Gray, slightly silty, fine to medium sand with some coarse sand and minor shell content                    |                                                          | 7                 |   |  |
|   |       |                 | Bottom of Boring 18.4                                                                                           |                                                          |                   |   |  |
|   |       |                 | NOTE: Soils field classified in accordance with the Unified Soil Classification Systems.                        |                                                          |                   |   |  |

Hole No. 17

| DRILLING LOG   |       | DIVISION                                                 | INSTALLATION   | SHEET           |                       |   |
|---|-------|----------------------------------------------------------|---|-----------------|-----------------------|---|
| PROJECT Tybee Island Beach Erosion Control Project                                                                        |       | South Atlantic                                           | Savannah Harbor Outer Channel                                                                                         | 1 OF 1 SHEETS   |                       |   |
| LOCATION (Coordinates or Station)                                                                                         |       | 10. SIZE AND TYPE OF BIT 4" Casing tube                  |   |                 |                       |   |
| X898021 Y742381   |       | 11. DATUM FOR ELEVATION SHOWN (TBM or MSL)               |   |                 |                       |   |
| 1. DRILLING AGENCY Savannah District                                                                                      |       | MLW                                                      |   |                 |                       |   |
| 2. HOLE NO. (As shown on drawing title and file number) 17                                                                |       | 12. MANUFACTURER'S DESIGNATION OF DRILL Alpine Vibracore |   |                 |                       |   |
| 3. NAME OF DRILLER Charles Dill                                                                                           |       | 13. TOTAL NO. OF OVER-BURDEN SAMPLES TAKEN               |   |                 |                       |   |
| 4. DIRECTION OF HOLE <input checked="" type="checkbox"/> VERTICAL <input type="checkbox"/> INCLINED _____ DEG. FROM VERT. |       | DISTURBED 4 UNDISTURBED 0                                |   |                 |                       |   |
| 7. THICKNESS OF OVERBURDEN 18.0'                                                                                          |       | 14. TOTAL NUMBER CORE BOXES                              |   |                 |                       |   |
| 8. DEPTH DRILLED INTO ROCK 0.0'                                                                                           |       | 15. ELEVATION GROUND WATER                               |   |                 |                       |   |
| 9. TOTAL DEPTH OF HOLE 18.0'                                                                                              |       | 16. DATE HOLE STARTED 30 Aug 78 COMPLETED 30 Aug 78      |   |                 |                       |   |
|   |       | 17. ELEVATION TOP OF HOLE 43.0' water depth              |   |                 |                       |   |
|   |       | 18. TOTAL CORE RECOVERY FOR BORING 15.8' %               |   |                 |                       |   |
|   |       | 19. SIGNATURE OF INSPECTOR R. V. O'KELLEY                |   |                 |                       |   |
| ELEVATION   | DEPTH | LEGEND                                                   | CLASSIFICATION OF MATERIALS (Description)                                                                             | % CORE RECOVERY | BOX OR SAMPLE NO. JAR | REMARKS (Drilling time, water loss, depth of weathering, etc., if significant)   |
| 38' MLW   | 0     | a b c                                                    | SM - Gray, silty, fine to medium sand with moderate shell content                                                     | *               | 1                     | NOTE: Because of expansion and compaction of the core during the drilling process, Bottom of Boring Depth (column d) may not coincide with Thickness of Overburden (line 7) or Total Depth of Hole (line 9). |
|   | 5     |                                                          | MH - Gray, fine, sandy, slightly clayey silt with minor to moderate shell content                                     |                 | 2                     |   |
|   |       |                                                          | SM - Light gray to gray, moderately silty, fine sand                                                                  |                 | 3                     |   |
|   | 10    |                                                          | Light gray, slightly silty, fine to medium                                                                            |                 | 4                     |   |
|   |       |                                                          | MH - Gray, moderately clayey silt with some vegetative matter. 9.8' to 10.1' layer of fine to medium sand and pebbles |                 | 5                     |   |
|   | 15    |                                                          | SM - Light gray to gray slightly silty medium to coarse sand                                                          |                 | 6                     |   |
|   |       |                                                          | Light gray, fine to medium                                                                                            |                 | 7                     |   |
|   |       |                                                          | Sample loss   |                 |                       |   |
|   |       |                                                          | Bottom of Boring 18.0'                                                                                                |                 |                       |   |
| NOTE: Soils field classified in accordance with the Unified Soil Classification Systems.                                  |       |                                                          |   |                 |                       |   |



Hole No. 18

| DRILLING LOG   |       | DIVISION<br>South Atlantic |                                                                                                   | INSTALLATION<br>Savannah Harbor                                           |                       | SHEET<br>1 OF 1 SHEETS   |  |
|---|-------|----------------------------|---------------------------------------------------------------------------------------------------|---------------------------------------------------------------------------|-----------------------|---|--|
| 1. PROJECT<br>Tybee Island Beach Erosion Control Project                                                                     |       |                            |                                                                                                   | 10. SIZE AND TYPE OF BIT<br>4" Casing tube                                |                       |   |  |
| 2. LOCATION (Coordinates or Station)<br>X901710 Y742381                                                                      |       |                            |                                                                                                   | 11. DATUM FOR ELEVATION SHOWN (TBM or ASL)<br>MLW                         |                       |   |  |
| 3. DRILLING AGENCY<br>Savannah District                                                                                      |       |                            |                                                                                                   | 12. MANUFACTURER'S DESIGNATION OF DRILL<br>Alpine Vibracore               |                       |   |  |
| 4. HOLE NO. (As shown on drawing title and file number)<br>18                                                                |       |                            |                                                                                                   | 13. TOTAL NO. OF OVER-BURDEN SAMPLES TAKEN<br>DISTURBED: 5 UNDISTURBED: 0 |                       |   |  |
| 5. NAME OF DRILLER<br>Charles Dill                                                                                           |       |                            |                                                                                                   | 14. TOTAL NUMBER CORE BOXES                                               |                       |   |  |
| 6. DIRECTION OF HOLE<br><input checked="" type="checkbox"/> VERTICAL <input type="checkbox"/> INCLINED _____ DEG. FROM VERT. |       |                            |                                                                                                   | 15. ELEVATION GROUND WATER                                                |                       |   |  |
| 7. THICKNESS OF OVERBURDEN<br>26.0'                                                                                          |       |                            |                                                                                                   | 16. DATE HOLE<br>STARTED: 1978 COMPLETED: 1978                            |                       |   |  |
| 8. DEPTH DRILLED INTO ROCK<br>0.0'                                                                                           |       |                            |                                                                                                   | 17. ELEVATION TOP OF HOLE<br>17.0' water depth                            |                       |   |  |
| 9. TOTAL DEPTH OF HOLE<br>26.0'                                                                                              |       |                            |                                                                                                   | 18. TOTAL CORE RECOVERY FOR BORING<br>%                                   |                       |   |  |
|   |       |                            |                                                                                                   | 19. SIGNATURE OF INSPECTOR<br>JAMES E. BOLEN, Geologist                   |                       |   |  |
| ELEVATION   | DEPTH | LEGEND                     | CLASSIFICATION OF MATERIALS<br>(Description)                                                      | % CORE RECOVERY                                                           | BOX OR SAMPLE NO. JAR | REMARKS<br>(Drilling time, water loss, depth of weathering, etc., if significant)   |  |
| -11.3 MLW   | 0     |                            | ML - with organic matter 0.0' to 0.5' gray clayey silt with fine sand 15%                         |                                                                           | 1                     | NOTE: Because of expansion and compaction of the core during the drilling process, Bottom of Boring Depth (column d) may not coincide with Thickness of Overburden (line 7) or Total Depth of Hole (line 9). |  |
|   |       |                            | MH - Gray, fat, clayey silt woody lens 2.5'-2.6'                                                  |                                                                           | 2                     |   |  |
|   | 5     |                            | SM - Gray silty medium-fine sand with coarse sand sized shells 3% Laminated silt lens 4.9' - 5.0' |                                                                           | 3                     |   |  |
|   | 10    |                            | MH - Gray, fat, clayey, silt with medium sand 10% (Laminated lens of sand)                        |                                                                           |                       |   |  |
|   | 15    |                            | Clayey sand lens 16.2' - 16.5'                                                                    |                                                                           |                       |   |  |
|   | 20    |                            | Clayey silt with fine sand lenses 4%                                                              |                                                                           | 4                     |   |  |
|   | 25    |                            | SM - Gray, silty sand, medium-fine                                                                |                                                                           |                       |   |  |
|   |       |                            | MH - Gray fat, clayey silt with 10% fine sand                                                     |                                                                           |                       |   |  |
| -29.8   |       |                            | SM - Gray, coarse-medium sand, slightly silty with 7% fine gravel                                 |                                                                           | 5                     |   |  |
|   |       |                            | Bottom of Boring 28.5'                                                                            |                                                                           |                       | NOTE: Soil field classified in accordance with the Unified Soil Classification Systems.   |  |

| DRILLING LOG   |       | DIVISION                                    |                                                                                         | INSTALLATION                                             |                   | Hole No.   |  |
|---|-------|---------------------------------------------|-----------------------------------------------------------------------------------------|----------------------------------------------------------|-------------------|---|--|
| South Atlantic   |       | Savannah Harbor                             |                                                                                         | Outer Channel                                            |                   | 19   |  |
| PROJECT Tybee Island Beach Erosion Control Project                                                                        |       | 10. SIZE AND TYPE OF BIT 4" Casing tube     |                                                                                         | 11. DATUM FOR ELEVATION SHOWN (TBM or SLL)               |                   | SHEET 1 OF 1 SHEETS   |  |
| 2. LOCATION (Coordinates or Station) X904550 Y743500                                                                      |       | MLW                                         |                                                                                         | 12. MANUFACTURER'S DESIGNATION OF DRILL Alpine Vibracore |                   |   |  |
| 3. DRILLING AGENCY Savannah District                                                                                      |       | 13. TOTAL NO. OF OVER-BURDEN SAMPLES TAKEN  |                                                                                         | DISTURBED 5                                              |                   | UNDISTURBED 0   |  |
| 4. HOLE NO. (As shown on drawing title and file number) 19                                                                |       | 14. TOTAL NUMBER CORE BOXES                 |                                                                                         | 15. ELEVATION GROUND WATER                               |                   |   |  |
| 5. NAME OF DRILLER Charles Dill                                                                                           |       | 16. DATE HOLE STARTED                       |                                                                                         | 30 Aug 78                                                |                   | COMPLETED 30 Aug 78   |  |
| 6. DIRECTION OF HOLE <input checked="" type="checkbox"/> VERTICAL <input type="checkbox"/> INCLINED _____ DEG. FROM VERT. |       | 17. ELEVATION TOP OF HOLE 42.0' water depth |                                                                                         | 18. TOTAL CORE RECOVERY FOR BORING 29.4'                 |                   | 19. SIGNATURE OF INSPECTOR R. V. O'KELLEY, Geologist   |  |
| 7. THICKNESS OF OVERBURDEN 29.4'                                                                                          |       | 8. DEPTH DRILLED INTO ROCK 0.0'             |                                                                                         | 9. TOTAL DEPTH OF HOLE 29.4'                             |                   |   |  |
| ELEVATION MLW   | DEPTH | LEGEND                                      | CLASSIFICATION OF MATERIALS (Description)                                               | % CORE RECOVERY                                          | BOX OR SAMPLE NO. | REMARKS (Drilling time, water loss, depth of weathering, etc., if significant)   |  |
| -35.2   | 0     | c                                           | SM - Gray, silty, fine to medium sand with high shell content                           |                                                          | 1                 | NOTE: Because of expansion and compaction of the core during the drilling process, Bottom of Boring Depth (column d) may not coincide with Thickness of Overburden (line 7) or Total Depth of Hole (line 9). |  |
|   | 5     |                                             | Brownish green silty fine sand                                                          |                                                          | 2                 |   |  |
|   | 10    |                                             |                                                                                         |                                                          | 3                 |   |  |
|   | 15    |                                             |                                                                                         |                                                          | 4                 |   |  |
|   | 20    |                                             |                                                                                         |                                                          | 5                 |   |  |
|   | 25    |                                             |                                                                                         |                                                          |                   |   |  |
|   |       |                                             | Bottom of Boring 29.4'                                                                  |                                                          |                   |   |  |
|   |       |                                             | NOTE: Soils field classified in accordance with the Unified Soil Classification System. |                                                          |                   |   |  |

Hole No. 41

| DRILLING LOG   |       | DIVISION<br>South Atlantic |                                                                                                | INSTALLATION Savan 1 Harbor<br>Outer Channel                |                         | SHEET 1<br>OF 1 SHEETS   |  |
|---|-------|----------------------------|------------------------------------------------------------------------------------------------|-------------------------------------------------------------|-------------------------|---|--|
| 1. PROJECT Tybee Island Beach Erosion<br>Control Project                                                                     |       |                            |                                                                                                | 10. SIZE AND TYPE OF BIT 4" Casing tube                     |                         |   |  |
| 2. LOCATION (Coordinates or Station)<br>X908405 Y742953                                                                      |       |                            |                                                                                                | 11. DATUM FOR ELEVATION SHOWN (TBM or MSL)<br>MLW           |                         |   |  |
| 3. DRILLING AGENCY<br>Savannah District                                                                                      |       |                            |                                                                                                | 12. MANUFACTURER'S DESIGNATION OF DRILL<br>Alpine Vibracore |                         |   |  |
| 4. HOLE NO. (As shown on drawing title<br>and file number) 41                                                                |       |                            |                                                                                                | 13. TOTAL NO. OF OVER-<br>BURDEN SAMPLES TAKEN              |                         | DISTURBED 5 UNOBTAINED 0   |  |
| 5. NAME OF DRILLER<br>Charles Dill                                                                                           |       |                            |                                                                                                | 14. TOTAL NUMBER CORE BOXES                                 |                         |   |  |
| 6. DIRECTION OF HOLE<br><input checked="" type="checkbox"/> VERTICAL <input type="checkbox"/> INCLINED _____ DEG. FROM VERT. |       |                            |                                                                                                | 15. ELEVATION GROUND WATER                                  |                         |   |  |
| 7. THICKNESS OF OVERBURDEN 27.0'                                                                                             |       |                            |                                                                                                | 16. DATE HOLE                                               |                         | STARTED 9 Sep 78 COMPLETED 9 Sep 78   |  |
| 8. DEPTH DRILLED INTO ROCK 0.0'                                                                                              |       |                            |                                                                                                | 17. ELEVATION TOP OF HOLE 21.0' water depth                 |                         |   |  |
| 9. TOTAL DEPTH OF HOLE 27.0'                                                                                                 |       |                            |                                                                                                | 18. TOTAL CORE RECOVERY FOR BORING 30.0' %                  |                         |   |  |
|   |       |                            |                                                                                                | 19. SIGNATURE OF INSPECTOR<br>CHARLES D. GRIFFIN            |                         |   |  |
| ELEVATION   | DEPTH | LEGEND                     | CLASSIFICATION OF MATERIALS<br>(Description)                                                   | % CORE<br>RECOV-<br>ERY                                     | BOX OR<br>SAMPLE<br>NO. | REMARKS<br>(Drilling time, water loss, depth of<br>weathering, etc., if significant)   |  |
| -16.3' MLW   | 0     | c                          |                                                                                                | *                                                           | JAR                     |   |  |
|   | 5     |                            | MH - Black, fine, sandy and<br>clayey silt, silt and sand<br>mixture                           |                                                             | 1                       | NOTE: Had 3.0' expansion<br>of sample during drilling   |  |
|   | 10    |                            | SM - Gray, fine and medium<br>sand, interbedded with sea<br>shells, silt and sand<br>mixture   |                                                             | 2                       | NOTE: Because of<br>expansion and compaction<br>of the core during the<br>drilling process, Bottom<br>of Boring Depth (column<br>d) may not coincide with<br>Thickness of Overburden<br>(line 7) or Total Depth<br>of Hole (line 9). |  |
|   | 15    |                            | SP - Gray, poorly graded<br>medium sand with sea shells<br>and fragments                       |                                                             | 3                       |   |  |
|   | 20    |                            | Gray, soft silt layers                                                                         |                                                             | 4                       |   |  |
|   | 25    |                            | CL - Gray, silty clay, soft                                                                    |                                                             | 5                       |   |  |
|   |       |                            | Sand layer                                                                                     |                                                             | 6                       |   |  |
|   |       |                            | Clay and sand mixture                                                                          |                                                             |                         |   |  |
|   |       |                            | Bottom of Boring 27.5'                                                                         |                                                             |                         |   |  |
|   |       |                            | NOTE: Soils field classified<br>in accordance with the Unified<br>Soil Classification Systems. |                                                             |                         |   |  |

Hole No. 42

| DRILLING LOG   |             | DIVISION<br>South Atlantic |                                                                                         | INSTALLATION DATE<br>in situ                                |                                | SHEET 1<br>OF 1 SHEETS   |  |
|---|-------------|----------------------------|-----------------------------------------------------------------------------------------|-------------------------------------------------------------|--------------------------------|---|--|
| 1. PROJECT Tybee Island Beach Erosion Control Project                                                                        |             |                            |                                                                                         | 10. SIZE AND TYPE OF BIT 4" Casing tube                     |                                |   |  |
| 2. LOCATION (Coordinates or Station)<br>X909554 Y743848                                                                      |             |                            |                                                                                         | 11. DATUM FOR ELEVATION SHOWN (TBM or MSL)<br>MLW           |                                |   |  |
| 3. DRILLING AGENCY<br>Savannah District                                                                                      |             |                            |                                                                                         | 12. MANUFACTURER'S DESIGNATION OF DRILL<br>Alpine Vibracore |                                |   |  |
| 4. HOLE NO. (As shown on drawing title and file number) 42                                                                   |             |                            |                                                                                         | 13. TOTAL NO. OF OVER-BURDEN SAMPLES TAKEN                  |                                | DISTURBED 3 UNDISTURBED 0   |  |
| 5. NAME OF DRILLER<br>Charles Dill                                                                                           |             |                            |                                                                                         | 14. TOTAL NUMBER CORE BOXES                                 |                                |   |  |
| 6. DIRECTION OF HOLE<br><input checked="" type="checkbox"/> VERTICAL <input type="checkbox"/> INCLINED _____ DEG. FROM VERT. |             |                            |                                                                                         | 15. ELEVATION GROUND WATER                                  |                                |   |  |
| 7. THICKNESS OF OVERBURDEN 10.0'                                                                                             |             |                            |                                                                                         | 16. DATE HOLE                                               |                                | STARTED 9 Sep 78 COMPLETED 9 Sep 78   |  |
| 8. DEPTH DRILLED INTO ROCK 0.0'                                                                                              |             |                            |                                                                                         | 17. ELEVATION TOP OF HOLE 42.0' water depth                 |                                |   |  |
| 9. TOTAL DEPTH OF HOLE 10.0'                                                                                                 |             |                            |                                                                                         | 18. TOTAL CORE RECOVERY FOR BORING 18.0' %                  |                                |   |  |
|   |             |                            |                                                                                         | 19. SIGNATURE OF INSPECTOR<br>CHARLES D. GRIFFIN            |                                |   |  |
| ELEVATION<br>MLW   | DEPTH<br>0' | LEGEND<br>c                | CLASSIFICATION OF MATERIALS<br>(Description)<br>d                                       | % CORE<br>RECOVERY<br>e                                     | BOX OR<br>SAMPLE<br>NO.<br>JAR | REMARKS<br>(Drilling time, water loss, depth of<br>weathering, etc., if significant)<br>f   |  |
| -36.9   | 0           |                            | SM - Green, fine cemented silty sand                                                    |                                                             | 1                              | NOTE: Because of expansion and compaction of the core during the drilling process, Bottom of Boring Depth (column d) may not coincide with Thickness of Overburden (line 7) or Total Depth of Hole (line 9). |  |
|   | 5           |                            | Fine, clayey, silty sand with some occasional small pebbles and few fossils             |                                                             | 2                              |   |  |
|   | 10          |                            | Bottom of Boring 10.0'                                                                  |                                                             | 3                              |   |  |
| -40.9   |             |                            |                                                                                         |                                                             |                                | NOTE: Had 8.0' expansion of sample during drilling.   |  |
|   |             |                            | NOTE: Soils field classified in accordance with the Unified Soil Classification System. |                                                             |                                |   |  |

| DRILLING LOG   |       |        | DIVISION<br>South Atlantic                                                              |                    | INSTALLATION<br>Savannah River, GA                |                                                                                             | Hole No. SR-64<br>SHEET 1<br>OF 7 SHEETS |                        |
|---|-------|--------|-----------------------------------------------------------------------------------------|--------------------|---------------------------------------------------|---------------------------------------------------------------------------------------------|------------------------------------------|------------------------|
| 1. PROJECT<br>Savannah Harbor                                                                                                |       |        |                                                                                         |                    | 10. SIZE AND TYPE<br>3/8" ID Splitspoon           |                                                                                             |                                          |                        |
| 2. LOCATION (Coordinates or Station)<br>See Plan Sta 0+500N, R= 14"                                                          |       |        |                                                                                         |                    | 11. DATUM FOR ELEVATION SHOWN (TBM or MSL)<br>MLW |                                                                                             |                                          |                        |
| 3. DRILLING AGENCY<br>Savannah District                                                                                      |       |        |                                                                                         |                    | 12. MANUFACTURER'S DESIGNATION OF DRILL<br>CME 75 |                                                                                             |                                          |                        |
| 4. HOLE NO. (As shown on drawing title and file number)<br>SR-64                                                             |       |        |                                                                                         |                    | 13. TOTAL NO. OF OVER-BURDEN SAMPLES TAKEN        |                                                                                             | DISTURBED<br>4                           | UNDISTURBED<br>0       |
| 5. NAME OF DRILLER<br>T. W. Scott                                                                                            |       |        |                                                                                         |                    | 14. TOTAL NUMBER CORE BOXES                       |                                                                                             | 15. ELEVATION GROUND WATER               |                        |
| 6. DIRECTION OF HOLE<br><input checked="" type="checkbox"/> VERTICAL <input type="checkbox"/> INCLINED _____ DEG. FROM VERT. |       |        |                                                                                         |                    | 16. DATE HOLE                                     |                                                                                             | STARTED<br>11 Feb 78                     | COMPLETED<br>11 Feb 78 |
| 7. THICKNESS OF OVERBURDEN<br>55.0'                                                                                          |       |        |                                                                                         |                    | 17. ELEVATION TOP OF HOLE<br>0.0 MLW              |                                                                                             |                                          |                        |
| 8. DEPTH DRILLED INTO ROCK<br>0.0'                                                                                           |       |        |                                                                                         |                    | 18. TOTAL CORE RECOVERY FOR BORING<br>3           |                                                                                             |                                          |                        |
| 9. TOTAL DEPTH OF HOLE<br>55.0' MLW                                                                                          |       |        |                                                                                         |                    | 19. SIGNATURE OF INSPECTOR<br>CHARLES D. CRIFFIN  |                                                                                             |                                          |                        |
| ELEVATION   | DEPTH | LEGEND | CLASSIFICATION OF MATERIALS<br>(Description)                                            | % CORE<br>RECOVERY | BOX OR<br>SAMPLE<br>NO.                           | REMARKS<br>(Drilling time, water loss, depth of weathering, etc., if significant)           |                                          |                        |
| 0.0 MLW   | 0'    | c      | d                                                                                       | e                  | f                                                 | g                                                                                           |                                          |                        |
|   | 5'    |        |                                                                                         |                    |                                                   |                                                                                             |                                          |                        |
|   | 10'   |        | Water                                                                                   |                    |                                                   |                                                                                             |                                          |                        |
|   | 15'   |        |                                                                                         |                    |                                                   |                                                                                             |                                          |                        |
|   | 20'   |        |                                                                                         |                    |                                                   |                                                                                             |                                          |                        |
|   | 25'   |        |                                                                                         |                    |                                                   |                                                                                             |                                          |                        |
|   | 30'   |        |                                                                                         |                    |                                                   |                                                                                             |                                          |                        |
|   |       |        | Continued on sheet 2                                                                    |                    |                                                   |                                                                                             |                                          |                        |
|   |       |        | NOTE: Soils field classified in accordance with the Unified Soil Classification System. |                    |                                                   | BLOWS PER FOOT:<br>Number required to drive 3/8" ID splitspoon w/ 140 lb hammer falling 30" |                                          |                        |

| PROJECT         |            | INSTALLATION       |                                                                    | Hole No.                       |                              |                                                                                           |
|-----------------|------------|--------------------|--------------------------------------------------------------------|--------------------------------|------------------------------|-------------------------------------------------------------------------------------------|
| Savannah Harbor |            | Savannah River, GA |                                                                    | SH-64                          |                              |                                                                                           |
|                 |            |                    |                                                                    | SHEET 2 OF 2 SHEETS            |                              |                                                                                           |
| ELEVATION<br>a  | DEPTH<br>b | LEGEND<br>c        | CLASSIFICATION OF MATERIALS<br>(Description)<br>d                  | % CORE<br>RECOVER-<br>ERY<br>e | BOX OR<br>SAMPLE<br>NO.<br>f | REMARKS<br>(Drilling time, water lost, depth of<br>weathering, etc., if significant)<br>g |
| -31.0           | 30'        |                    | Bottom of River -30.0' MLW                                         |                                | JAR                          | Blows                                                                                     |
|                 |            |                    | OH - Black soft silt                                               |                                | 1                            | 0                                                                                         |
|                 |            |                    |                                                                    |                                |                              | 0                                                                                         |
|                 | 35'        |                    | SM - Gray fine and medium<br>silty sand with shell<br>fragments    |                                | 2                            | 12                                                                                        |
|                 |            |                    |                                                                    |                                |                              | 8                                                                                         |
|                 |            |                    |                                                                    |                                |                              | 9                                                                                         |
|                 | 40'        |                    |                                                                    |                                |                              | 10                                                                                        |
|                 |            |                    |                                                                    |                                |                              | 14                                                                                        |
|                 |            |                    |                                                                    |                                |                              | 12                                                                                        |
|                 | 45'        |                    |                                                                    |                                |                              | 10                                                                                        |
|                 |            |                    |                                                                    |                                |                              | 16                                                                                        |
| -46.0           |            |                    | Gray medium silty sand with<br>a fat clay layer and some<br>gravel |                                | 3                            | 14                                                                                        |
| -49.5           | 50'        |                    | Green fine silty sand                                              |                                |                              | 21                                                                                        |
|                 |            |                    |                                                                    |                                | 4                            | 26                                                                                        |
|                 |            |                    |                                                                    |                                |                              | 38                                                                                        |
|                 |            |                    |                                                                    |                                |                              | 58                                                                                        |
| -55.0           | 55'        |                    | Bottom of hole -55.0' MLW                                          |                                |                              | 55                                                                                        |

Hole No. SH-325

| DRILLING LOG   |            | DIVISION SOUTH ATLANTIC |                                                                                   | INSTALLATION SAVANNAH, GA.                                                                       |                              | SHEET 1 OF 1 SHEETS                                                                                 |  |
|---|------------|-------------------------|-----------------------------------------------------------------------------------|--------------------------------------------------------------------------------------------------|------------------------------|---|--|
| 1. PROJECT<br>SAVANNAH HARBOR DEEPENING                                                                                      |            |                         |                                                                                   | 10. SIZE AND TYPE OF BIT 1 3/4" splitspoon, 5/8" fishtail                                        |                              |   |  |
| 2. LOCATION (Coordinates or Station)<br>X-897251 Y-742614 GA. EAST                                                           |            |                         |                                                                                   | 11. DATUM FOR ELEVATION SHOWN (TBM or MSL)<br>MLW                                                |                              |   |  |
| 3. DRILLING AGENCY<br>SAVANNAH DISTRICT                                                                                      |            |                         |                                                                                   | 12. MANUFACTURER'S DESIGNATION OF DRILL<br>FALLING 314                                           |                              |   |  |
| 4. HOLE NO. (As shown on drawing title and file number)<br>SH-325                                                            |            |                         |                                                                                   | 13. TOTAL NO. OF OVER-BURDEN SAMPLES TAKEN                                                       |                              | 13. DISTURBED : 7<br>UNDISTURBED : 0                                                                |  |
| 5. NAME OF DRILLER<br>DAVID JUSTISS                                                                                          |            |                         |                                                                                   | 14. TOTAL NUMBER CORE BOXES 0                                                                    |                              |   |  |
| 6. DIRECTION OF HOLE<br><input checked="" type="checkbox"/> VERTICAL <input type="checkbox"/> INCLINED _____ DEG. FROM VERT. |            |                         |                                                                                   | 15. ELEVATION GROUND WATER N/A                                                                   |                              |   |  |
| 7. THICKNESS OF OVERBURDEN 60.9' (Water 40.8')                                                                               |            |                         |                                                                                   | 16. DATE HOLE                                                                                    |                              | 16. STARTED : 22 FEB 92<br>COMPLETED : 22 FEB 92                                                    |  |
| 8. DEPTH DRILLED INTO ROCK 0.0'                                                                                              |            |                         |                                                                                   | 17. ELEVATION TOP OF HOLE 0.0'                                                                   |                              |   |  |
| 9. TOTAL DEPTH OF HOLE 60.9'                                                                                                 |            |                         |                                                                                   | 18. TOTAL CORE RECOVERY FOR BORING N/A                                                           |                              |   |  |
|   |            |                         |                                                                                   | 19. SIGNATURE OF INSPECTOR<br>JAMES ARTHUR, P.G.                                                 |                              |   |  |
| ELEVATION<br>0+0   | DEPTH<br>0 | LEGEND<br>c             | CLASSIFICATION OF MATERIALS<br>(Description)<br>e                                 | % CORE<br>RECOV-<br>ERY<br>JAR                                                                   | BOX OR<br>SAMPLE<br>NO.<br>f | REMARKS<br>(Drilling time, water loss, depth of<br>weathering, etc. (if significant))<br>g<br>BLOWS |  |
|   |            |                         | Water                                                                             |                                                                                                  |                              | Scale change at 40.0'.                                                                              |  |
|   |            |                         | Bottom of Harbor 40.8'                                                            |                                                                                                  |                              | Set 6" diameter casing by own weight to 44.1.                                                       |  |
| -40.8'   | 40         |                         | (SC) Dark grey, fine to medium clayey SAND. Some silt & small shell fragments.    |                                                                                                  | 1                            | 0                                                                                                   |  |
| -42.9'   |            |                         | (CH) Grey, fat CLAY.                                                              |                                                                                                  | 2                            | Weight of rods drove splitspoon from 40.8' to 42.9'.                                                |  |
| -43.6'   |            |                         | (SC) Dark grey, fine, clayey SAND. Trace of small shell fragments.                |                                                                                                  | 3                            | 14                                                                                                  |  |
| -44.4'   | 45         |                         | Medium to coarse sand, some small to large shell fragments, trace of fine gravel. |                                                                                                  |                              | Began using Zeagel drilling mud at 47.4'.                                                           |  |
| -45.9'   |            |                         | (SP) Light grey, coarse, poorly graded SAND. Trace of fine gravel.                |                                                                                                  | 4                            | 15                                                                                                  |  |
|   |            |                         |                                                                                   |                                                                                                  |                              | 20                                                                                                  |  |
|   | 50         |                         |                                                                                   |                                                                                                  |                              | 17                                                                                                  |  |
| -51.9'   |            |                         | Medium to coarse sand, trace of silt.                                             |                                                                                                  | 5                            | 14                                                                                                  |  |
|   |            |                         |                                                                                   |                                                                                                  |                              | 18                                                                                                  |  |
| -54.9'   | 55         |                         | (SC) Olive-grey, fine clayey SAND. Trace of silt.                                 |                                                                                                  | 6                            | 30                                                                                                  |  |
|   |            |                         |                                                                                   |                                                                                                  |                              | 21                                                                                                  |  |
| -57.9'   |            |                         | Dark olive-grey, trace of fine gravel & shell fragments.                          |                                                                                                  |                              | 14                                                                                                  |  |
|   | 60         |                         |                                                                                   |                                                                                                  | 7                            | 8                                                                                                   |  |
| -60.9'   |            |                         |                                                                                   |                                                                                                  |                              | 18                                                                                                  |  |
|   |            |                         | Bottom of Boring 60.9'                                                            |                                                                                                  |                              | 19                                                                                                  |  |
| NOTE: Soils visually field classified in accordance with the Unified Soil Classification System.                             |            |                         |                                                                                   | BLOWS PER FOOT:<br>Number required to drive 1 3/4" I.D. splitspoon w/140 lb. hammer falling 30". |                              |   |  |

| DRILLING LOG   |                | DIRECTION<br><b>SOUTH ATLANTIC</b> |                                                                                              | INSTALLATION<br><b>SAVANNAH, GA.</b>                                          |                                  | SHEET <b>1</b><br>OF 2 SHEETS                                                    |   |
|---|----------------|------------------------------------|----------------------------------------------------------------------------------------------|-------------------------------------------------------------------------------|----------------------------------|----------------------------------------------------------------------------------|---|
| 1. PROJECT<br><b>SAVANNAH HARBOR DEEPENING</b>                                                                               |                |                                    |                                                                                              | 10. SIZE AND TYPE OF BIT $\frac{1\frac{1}{8}}{8}$ " splitspoon, 5/8" fishtail |                                  |                                                                                  |   |
| 2. LOCATION (Coordinates or Station)<br><b>X-898289 Y-742667      GA. EAST</b>                                               |                |                                    |                                                                                              | 11. DATUM FOR ELEVATION SHOWN (TBM or MSL)<br><b>MLW</b>                      |                                  |                                                                                  |   |
| 3. DRILLING AGENCY<br><b>SAVANNAH DISTRICT</b>                                                                               |                |                                    |                                                                                              | 12. MANUFACTURER'S DESIGNATION OF DRILL<br><b>Failing 314</b>                 |                                  |                                                                                  |   |
| 4. HOLE NO. (As shown on drawing title and file number) <b>SH-326</b>                                                        |                |                                    |                                                                                              | 13. TOTAL NO. OF OVER-BURDEN SAMPLES TAKEN                                    |                                  | DISTURBED                                                                        | UNDISTURBED   |
|   |                |                                    |                                                                                              |                                                                               |                                  | <b>9</b>                                                                         | <b>0</b>   |
| 5. NAME OF DRILLER<br><b>DAVID JUSTISS</b>                                                                                   |                |                                    |                                                                                              | 14. TOTAL NUMBER CORE BOXES                                                   |                                  | <b>N/A</b>                                                                       |   |
| 6. DIRECTION OF HOLE<br><input checked="" type="checkbox"/> VERTICAL <input type="checkbox"/> INCLINED _____ DEG. FROM VERT. |                |                                    |                                                                                              | 15. ELEVATION GROUND WATER                                                    |                                  | <b>N/A</b>                                                                       |   |
| 7. THICKNESS OF OVERBURDEN <b>60.5' (Water 14.6')</b>                                                                        |                |                                    |                                                                                              | 16. DATE HOLE                                                                 |                                  | STARTED                                                                          | COMPLETED   |
|   |                |                                    |                                                                                              |                                                                               |                                  | <b>16 NOV 91</b>                                                                 | <b>16 NOV 91</b>   |
| 8. DEPTH DRILLED INTO ROCK <b>0.0'</b>                                                                                       |                |                                    |                                                                                              | 17. ELEVATION TOP OF HOLE                                                     |                                  | <b>0.0'</b>                                                                      |   |
| 9. TOTAL DEPTH OF HOLE <b>60.5'</b>                                                                                          |                |                                    |                                                                                              | 18. TOTAL CORE RECOVERY FOR BORING                                            |                                  | <b>N/A</b>                                                                       |   |
|   |                |                                    |                                                                                              | 19. SIGNATURE OF INSPECTOR<br><b>JAMES ARTHUR, P.G.</b>                       |                                  |                                                                                  |   |
| ELEVATION<br>0 = 0   | DEPTH<br>0 = 0 | LEGEND<br>c                        | CLASSIFICATION OF MATERIALS<br>(Description)<br>d                                            | % CORE<br>RECOVER-<br>ERY<br>e                                                | BOX OR<br>SAMPLE<br>NO.<br>(JAR) | REMARKS<br>(Drilling time, water loss, depth of weathering, etc. If significant) |   |
| -14.6'   | 5              |                                    | Water                                                                                        |                                                                               |                                  |                                                                                  |   |
|   | 10             |                                    |                                                                                              |                                                                               |                                  |                                                                                  |   |
|   | 15             |                                    | Bottom of Harbor 14.6'                                                                       |                                                                               |                                  |                                                                                  |   |
| -14.6'   | 15             |                                    | (SM) Grey, fine to coarse grained SAND, 20% silt & 2-5% shell fragments, saturated, no odor. |                                                                               | 1                                | Weight of hammer drive rods & splitspoon from 14.6' to 30.5'                     |   |
|   | 20             |                                    |                                                                                              |                                                                               |                                  |                                                                                  |   |
|   | 25             |                                    |                                                                                              |                                                                               |                                  |                                                                                  |   |
| -30.0'   | 30             |                                    |                                                                                              |                                                                               |                                  |                                                                                  |   |
|   |                |                                    | Continued on sheet 2                                                                         |                                                                               |                                  |                                                                                  | BLOWS PER FOOT:<br><br>Number required to drive $\frac{1\frac{1}{8}}$ " I.D. splitspoon w/140 lb hammer falling 30" |



| DRILLING LOG (Cont)                  |       | ELEVATION TOP OF HOLE<br>0.0' MLW |   | Hole No. SH-326    |                                |                                                                                     |       |
|--------------------------------------|-------|-----------------------------------|---|--------------------|--------------------------------|-------------------------------------------------------------------------------------|-------|
| PROJECT<br>SAVANNAH HARBOR DEEPENING |       |                                   | INSTALLATION<br>Savannah, Ga.                                                                              |                    | SHEET 2<br>OF 2 SHEETS         |                                                                                     |       |
| ELEVATION                            | DEPTH | LEGEND                            | CLASSIFICATION OF MATERIALS<br>(Description)                                                               | % CORE<br>RECOVERY | BOX OR<br>SAMPLE<br>NO.<br>JAR | REMARKS<br>(Drilling time, water loss, depth of<br>weathering, etc. If significant) | BLOWS |
| -30.0'                               | 30    |                                   | (SM) Cont'd                                                                                                |                    |                                |                                                                                     | 0     |
| -30.5'                               |       |                                   | Some clay.                                                                                                 |                    | 2                              | Began drilling with Zeogel<br>drilling mud at 36.5'.                                | 2     |
|                                      |       |                                   |   |                    |                                |                                                                                     | 16    |
|                                      | 35    |                                   |   |                    |                                |                                                                                     | 19    |
| -36.5'                               |       |                                   | 10% silt w/some gravel. Sulfur odor.                                                                       |                    | 3                              |                                                                                     | 26    |
|                                      |       |                                   |   |                    |                                |                                                                                     | 26    |
|                                      | 40    |                                   |   |                    |                                |                                                                                     | 31    |
| -41.0'                               |       |                                   | 10% shells in lenses.                                                                                      |                    |                                |                                                                                     | 39    |
|                                      |       |                                   |   |                    | 4                              |                                                                                     | 38    |
|                                      | 45    |                                   |   |                    |                                |                                                                                     | 29    |
| -45.5'                               |       |                                   | (SP) Greyish-white, fine to large grained SAND.<br>20% shell fragments. Strong sulfur odor in lenses.      |                    | 5                              |                                                                                     | 37    |
|                                      |       |                                   |   |                    |                                |                                                                                     | 38    |
| -48.5'                               |       |                                   | (SW) Greyish-white, fine to large grained, well<br>graded SAND. 20% gravel & shell fragments<br>in lenses. |                    | 6                              |                                                                                     | 33    |
|                                      | 50    |                                   |   |                    |                                |                                                                                     | 50    |
|                                      |       |                                   |   |                    |                                |                                                                                     | 46    |
| -53.0'                               |       |                                   | (MH) Green, stiff, fat silt, moist, organic odor.                                                          |                    | 7                              |                                                                                     | 41    |
|                                      | 55    |                                   |   |                    |                                |                                                                                     | 16    |
| -56.0'                               |       |                                   | (SP) Grey, large to medium grained SAND.<br>1-2% shell fragments & trace of silt.                          |                    | 8                              |                                                                                     | 24    |
|                                      |       |                                   |   |                    |                                |                                                                                     | 24    |
| -59.0'                               |       |                                   | (MH) Green, stiff, fat SILT. Moist, organic<br>odor.                                                       |                    | 9                              |                                                                                     | 19    |
| -60.5'                               | 60    |                                   |   |                    |                                |                                                                                     | 23    |
|                                      |       |                                   | Bottom of Boring 60.5'                                                                                     |                    |                                |                                                                                     |       |

Hole No. SH-327

| DRILLING LOG   |  | SIGN<br>SOUTH ATLANTIC |  | INSTALLATION<br>SAVANNAH, GA.                                                   |  | SHEET 1<br>OF 2 SHEETS                                          |  |
|---|--|------------------------|--|---------------------------------------------------------------------------------|--|-----------------------------------------------------------------|--|
| PROJECT<br>SAVANNAH HARBOR DEEPENING                                                                                      |  |                        |  | 10. SIZE AND TYPE OF BIT 1 3/4" split spoon, 5/16" shaft, 4 x 5/16" carbide bit |  |                                                                 |  |
| LOCATION (Coordinates or Station)<br>-898794 Y=742710 GA. EAST                                                            |  |                        |  | 11. DATUM FOR ELEVATION SHOWN (BM or MSL)<br>MLW                                |  |                                                                 |  |
| DRILLING AGENCY<br>SAVANNAH DISTRICT                                                                                      |  |                        |  | 12. MANUFACTURER'S DESIGNATION OF DRILL<br>Failing 314                          |  |                                                                 |  |
| HOLE NO. (As shown on drawing title and file number)<br>SH-327                                                            |  |                        |  | 13. TOTAL NO. OF OVER-BURDEN SAMPLES TAKEN<br>5                                 |  | DISTURBED<br>0                                                  |  |
| NAME OF DRILLER<br>DAVID JUSTISS                                                                                          |  |                        |  | 14. TOTAL NUMBER CORE BOXES<br>1                                                |  | UNDISTURBED<br>0                                                |  |
| DIRECTION OF HOLE<br><input checked="" type="checkbox"/> VERTICAL <input type="checkbox"/> INCLINED _____ DEG. FROM VERT. |  |                        |  | 15. ELEVATION GROUND WATER<br>N/A                                               |  | 16. DATE HOLE<br>STARTED<br>31 AUG 92<br>COMPLETED<br>31 AUG 92 |  |
| THICKNESS OF OVERBURDEN 76.5'                                                                                             |  |                        |  | 17. ELEVATION TOP OF HOLE 0.0'                                                  |  | 18. TOTAL CORE RECOVERY FOR BORING                              |  |
| DEPTH DRILLED INTO ROCK 0.0'                                                                                              |  |                        |  | 19. SIGNATURE OF INSPECTOR<br>JAMES ARTHUR, P.G.                                |  |                                                                 |  |
| TOTAL DEPTH OF HOLE 76.5'                                                                                                 |  |                        |  |                                                                                 |  |                                                                 |  |

| ELEVATION<br>0=0                                                                                       | DEPTH<br>0= | LEGEND<br>c | CLASSIFICATION OF MATERIALS<br>(Description)<br>d                                | % CORE<br>RECOVERY<br>e                                                                              | BOX OR<br>SAMPLE<br>NO.<br>f | REMARKS<br>(Drilling flow, water loss, change of<br>weathering, etc., if significant)<br>g                                        | BLOWS |
|---|-------------|-------------|----------------------------------------------------------------------------------|---|------------------------------|---|-------|
|   |             |             | Water                                                                            |   |                              | Scale change at 40.0'.<br>Set 6" diameter casing by own<br>weight to 45.7'.                                                       |       |
|   | 40          |             | Bottom of Harbor 41.5'                                                           |   |                              |   |       |
| -41.5'                                                                                                 |             | ***         | (SP) Gray coarse poorly graded SAND,<br>trace of silt and small shell fragments. |   | 1                            | Weight of rods drove split spoon<br>from 41.5' to 43.2', no recovery.<br>Redrove 41.5' to 43.2' then continued<br>drive to 44.7'. | 0     |
| -44.7'                                                                                                 | 45          |             |                                                                                  |   |                              | Grouted hole from 60.9' to 76.5'.                                                                                                 | 25    |
|   |             |             | Wash.                                                                            |   |                              |   |       |
| -49.7'                                                                                                 | 50          |             | (CH) Gray fat CLAY, some fine sand and silt,<br>trace of small shells.           |   | 2                            |   | 27    |
| -51.2'                                                                                                 |             |             | Wash.                                                                            |   |                              |   |       |
|   | 55          |             | (SC) Gray fine clayey SAND.                                                      |   | 3                            |   | 32    |
| -56.2'                                                                                                 |             |             | Wash.                                                                            |   |                              |   |       |
| -57.7'                                                                                                 | 60          |             |                                                                                  |   |                              |   |       |
|   |             |             | Wash.                                                                            |   |                              |   |       |
| -62.7'                                                                                                 | 65          |             | (CH) Gray fat CLAY, some fine sand and silt.                                     |   | 4                            |   | 27    |
| -64.2'                                                                                                 |             |             | Wash.                                                                            |   |                              |   |       |
| -65.0'                                                                                                 |             |             |                                                                                  |   |                              |   |       |
| Continued on sheet 2                                                                                   |             |             |                                                                                  |   |                              |   |       |
| NOTE: Soils visually field classified in<br>accordance with the Unified Soil Classification<br>System. |             |             |                                                                                  | BLOWS PER FOOT:<br>Number required to drive 1 3/8" I.D.<br>split spoon w/140 lb. hammer falling 30". |                              |   |       |

| DRILLING LOG (Con. sheet)            |       | ELEVATION TOP OF HOLE<br>0.0' MLW |                                                                | Hole No. SH-327    |                                |                                                                                      |
|--------------------------------------|-------|-----------------------------------|----------------------------------------------------------------|--------------------|--------------------------------|--------------------------------------------------------------------------------------|
| PROJECT<br>SAVANNAH HARBOR DEEPENING |       |                                   | INSTALLATION<br>Savannah, Ga.                                  |                    | SHEET 2<br>OF 2 SHEETS         |                                                                                      |
| ELEVATION                            | DEPTH | LEGEND                            | CLASSIFICATION OF MATERIALS<br>(Description)                   | % CORE<br>RECOVERY | BOX OR<br>SAMPLE<br>NO.<br>JAR | REMARKS<br>(Drilling time, water loss, depth of<br>weathering, etc., if significant) |
| -65.0'                               | 65    |                                   | Wash.                                                          |                    |                                | Scale change at 70.0'.                                                               |
| -69.2'                               | 70    |                                   | (SM) Dark olive gray and black fine to medium silty SAND.      |                    | 5                              |                                                                                      |
| -70.9'                               | 72    |                                   | (SC) Light olive gray fine clayey SAND, some silt, calcareous. |                    | 6                              |                                                                                      |
| -72.4'                               |       |                                   | Very stiff.                                                    |                    |                                |                                                                                      |
| -72.7'                               |       |                                   | Hard.                                                          |                    |                                |                                                                                      |
| -73.1'                               |       |                                   | Core loss.                                                     |                    |                                |                                                                                      |
|                                      | 74    |                                   |                                                                | 17%                | Box 1                          | Pull-1<br>From 72.4', run 4.1' to 76.5' rec 0.7'<br>C. L. 3.4'                       |
|                                      | 76    |                                   |                                                                |                    |                                | Waxed sample.                                                                        |
| -76.5'                               |       |                                   | Bottom of Boring 76.5'                                         |                    |                                |                                                                                      |
|                                      | 78    |                                   |                                                                |                    |                                |                                                                                      |

Hole No. SH-327A

| DRILLING LOG   |       | SOW SOUTH ATLANTIC |   | INSTALLATION SAVANNAH, GA.                                                     |                   | SHEET 1 OF 1 SHEETS   |  |
|---|-------|--------------------|---|--------------------------------------------------------------------------------|-------------------|---|--|
| 1. PROJECT<br>SAVANNAH HARBOR DEEPENING                                                                                      |       |                    |   | 10. SIZE AND TYPE OF BIT<br>5/8" fishtail, 4 x 5/8" carbide bit                |                   |   |  |
| 2. LOCATION (Coordinates or Station)<br>X-898792 Y-742712 GA. EAST                                                           |       |                    |   | 11. DATUM FOR ELEVATION SHOWN (TBM or MSL)<br>MLW                              |                   |   |  |
| 3. DRILLING AGENCY<br>SAVANNAH DISTRICT                                                                                      |       |                    |   | 12. MANUFACTURER'S DESIGNATION OF DRILL<br>Failing 314                         |                   |   |  |
| 4. HOLE NO. (As shown on drawing title and file number)<br>SH-327A                                                           |       |                    |   | 13. TOTAL NO. OF OVER-BURDEN SAMPLES TAKEN<br>DISTURBED : 0<br>UNDISTURBED : 1 |                   |   |  |
| 5. NAME OF DRILLER<br>DAVID JUSTISS                                                                                          |       |                    |   | 14. TOTAL NUMBER CORE BOXES<br>1                                               |                   |   |  |
| 6. DIRECTION OF HOLE<br><input checked="" type="checkbox"/> VERTICAL <input type="checkbox"/> INCLINED _____ DEG. FROM VERT. |       |                    |   | 15. ELEVATION GROUND WATER<br>N/A                                              |                   |   |  |
| 7. THICKNESS OF OVERBURDEN 75.3' (Water 41.0')                                                                               |       |                    |   | 16. DATE HOLE<br>STARTED : 1 SEP 92<br>COMPLETED : 1 SEP 92                    |                   |   |  |
| 8. DEPTH DRILLED INTO ROCK 0.0'                                                                                              |       |                    |   | 17. ELEVATION TOP OF HOLE 0.0'                                                 |                   |   |  |
| 9. TOTAL DEPTH OF HOLE 75.3'                                                                                                 |       |                    |   | 18. TOTAL CORE RECOVERY FOR BORING 100 %                                       |                   |   |  |
|   |       |                    |   | 19. SIGNATURE OF INSPECTOR<br>JAMES ARTHUR, P.G.                               |                   |   |  |
| ELEVATION   | DEPTH | LEGEND             | CLASSIFICATION OF MATERIALS<br>(Description)   | % CORE RECOVERY                                                                | BOX OR SAMPLE NO. | REMARKS<br>(Drilling time, water loss, depth of weathering, etc., if significant)   |  |
| 0+0   | 0+    | c                  |   |                                                                                |                   |   |  |
|   |       |                    | Water   |                                                                                |                   | Scale change at 35.0'.<br>Set 6" diameter casing by own weight to 44.5'.   |  |
| -41.0'   | 40    |                    | Bottom of Harbor 41.0'   |                                                                                |                   |   |  |
|   |       |                    | Wash.   |                                                                                |                   | Cleaned out from 41.0' to 50.5' with 5/8" fishtail. Pushed 3" Shelby tube from 50.5' to 52.5'. Jar sample taken from bottom of tube from 52.3' to 52.5'.                                                                                  |  |
| -50.5'   | 50    |                    | (CH) Gray fat CLAY, trace of fine sand, hard.   |                                                                                | UD-1              |   |  |
| -52.5'   |       |                    | Wash.   |                                                                                |                   | Cleaned out to 60.1'. Pushed 3" diameter Shelby tube from 60.1' to 62.1', but tube remained in hole. Retrieved Shelby tube with core barrel but tube was damaged by bit. Discarded tube. Cleaned out to 70.1', cored from 70.1' to 75.3'. |  |
|   | 60    |                    |   |                                                                                |                   |   |  |
|   | 70    |                    | (SC) Dark olive gray and black fine to medium clayey SAND, soft to medium stiff, loose to medium dense, body broken.                                         |                                                                                |                   |   |  |
| -70.1'   |       |                    | Olive gray, fine sand, slightly calcareous, very stiff to hard, dense, highly jointed with horizontal breaks at 71.8', 72.7', 73.4', 74.4', 74.8' and 75.0'. | 100%                                                                           | Box 1             | From 70.1', run 5.2' to 75.3' rec 5.2'.<br>Waxed samples at 73.4' to 74.4'.<br>Grouted hole from 62.3' to 75.3'.   |  |
| -71.7'   |       |                    |   |                                                                                |                   |   |  |
| -75.3'   |       |                    | Bottom of boring 75.3'   |                                                                                |                   |   |  |
|   | 80    |                    |   |                                                                                |                   |   |  |
|   | 90    |                    | NOTE: Soils visually field classified in accordance with the Unified Soil Classification System.                                                             |                                                                                |                   |   |  |

| DRILLING LOG   |  | D <sup>N</sup> SOUTH ATLANTIC                                 |  | Hole No. SH-328                                                              |  |
|---|--|---------------------------------------------------------------|--|------------------------------------------------------------------------------|--|
| 1. PROJECT<br>SAVANNAH HARBOR DEEPENING                                                                                      |  | INSTALLATION<br>SAVANNAH, GA.                                 |  | SHEET 1<br>OF 1 SHEETS                                                       |  |
| 2. LOCATION (Coordinates or Station)<br>X=900321 Y=742411 GA. EAST                                                           |  | 10. SIZE AND TYPE OF BIT<br>1 1/4" SPLITSPOON, 5/16" FISHTAIL |  | 11. DATUM FOR ELEVATION SHOWN (TBM or MSL)<br>MLW                            |  |
| 3. DRILLING AGENCY<br>SAVANNAH DISTRICT                                                                                      |  | 12. MANUFACTURER'S DESIGNATION OF DRILL<br>Failing 314        |  | 13. TOTAL NO. OF OVER-BURDEN SAMPLES TAKEN<br>DISTURBED: 5<br>UNDISTURBED: 0 |  |
| 4. HOLE NO. (As shown on drawing title and file number)<br>SH-328                                                            |  | 14. TOTAL NUMBER CORE BOXES<br>0                              |  | 15. ELEVATION GROUND WATER<br>N/A                                            |  |
| 5. NAME OF DRILLER<br>DAVID JUSTISS                                                                                          |  | 16. DATE HOLE<br>STARTED: 27 FEB 92<br>COMPLETED: 27 FEB 92   |  | 17. ELEVATION TOP OF HOLE<br>0.0'                                            |  |
| 6. DIRECTION OF HOLE<br><input checked="" type="checkbox"/> VERTICAL <input type="checkbox"/> INCLINED _____ DEG. FROM VERT. |  | 18. TOTAL CORE RECOVERY FOR BORING<br>N/A                     |  | 19. SIGNATURE OF INSPECTOR<br>JAMES ARTHUR, P.G.                             |  |
| 7. THICKNESS OF OVERBURDEN<br>60.4' (Water 37.9')                                                                            |  | 18. TOTAL CORE RECOVERY FOR BORING<br>N/A                     |  | 19. SIGNATURE OF INSPECTOR<br>JAMES ARTHUR, P.G.                             |  |
| 8. DEPTH DRILLED INTO ROCK<br>0.0'                                                                                           |  | 19. SIGNATURE OF INSPECTOR<br>JAMES ARTHUR, P.G.              |  |                                                                              |  |
| 9. TOTAL DEPTH OF HOLE<br>60.4'                                                                                              |  |                                                               |  |                                                                              |  |

| ELEVATION<br>0.0 | DEPTH<br>0 | LEGEND<br>c | CLASSIFICATION OF MATERIALS<br>(Description)<br>d                                                              | 2. CORE RECOVERY<br>e | BOX OR SAMPLE NO.<br>f | REMARKS<br>(Drilling time, water loss, depth of weathering, etc., if significant)<br>g           | BLOWS |
|------------------|------------|-------------|---|-----------------------|------------------------|--------------------------------------------------------------------------------------------------|-------|
|                  | 35         |             | Water   |                       |                        | Scale change at 35.0'.<br>Set 6" diameter casing by own weight to 38.1'.                         |       |
|                  |            |             | Bottom of Harbor 37.9'                                                                                         |                       |                        |                                                                                                  |       |
|                  | 40         |             | (SM) Olive, fine, silty SAND.                                                                                  |                       | 1                      | Weight of rods pushed 5 splitspoon from 37.9' to 38.5'.                                          | 6     |
|                  |            |             |   |                       |                        |                                                                                                  | 8     |
|                  | 45         |             |   |                       | 2                      |                                                                                                  | 12    |
|                  |            |             |   |                       |                        |                                                                                                  | 13    |
|                  | 50         |             |   |                       |                        |                                                                                                  | 15    |
|                  |            |             | Olive-grey.   |                       |                        |                                                                                                  | 16    |
|                  | 55         |             |   |                       | 3                      |                                                                                                  | 20    |
|                  |            |             |   |                       |                        |                                                                                                  | 24    |
|                  | 60         |             | (SC) Very dark greyish-brown, fine to medium clayey SAND. Occasional layer of grey, fat clay up to 0.3' thick. |                       | 4                      |                                                                                                  | 15    |
|                  |            |             |   |                       |                        |                                                                                                  | 24    |
|                  |            |             | No clay layers.                                                                                                |                       |                        |                                                                                                  | 17    |
|                  |            |             |   |                       | 5                      |                                                                                                  | 32    |
|                  |            |             |   |                       |                        |                                                                                                  | 25    |
|                  |            |             |   |                       |                        |                                                                                                  | 35    |
|                  |            |             | Bottom of Boring 60.4'                                                                                         |                       |                        |                                                                                                  | 31    |
|                  |            |             |   |                       |                        |                                                                                                  |       |
|                  |            |             | NOTE: Soils visually field classified in accordance with the Unified Soil Classification System.               |                       |                        |                                                                                                  |       |
|                  |            |             |   |                       |                        | BLOWS PER FOOT:<br>Number required to drive 1 1/4" I.D. splitspoon w/140 lb. hammer falling 30". |       |

Hole No. SH-329

| DRILLING LOG   |       | OF <sup>TM</sup> SOUTH ATLANTIC |                                                                                                  | INSTALLATION SAVANNAH, GA.                                |                   | SHEET 1 OF 1 SHEETS                                                                                         |  |
|---|-------|---------------------------------|--------------------------------------------------------------------------------------------------|-----------------------------------------------------------|-------------------|---|--|
| 1. PROJECT SAVANNAH HARBOR DEEPENING                                                                                      |       |                                 |                                                                                                  | 10. SIZE AND TYPE OF BIT 1 3/8" SPLITSPOON, 5/8" FISHTAIL |                   |   |  |
| 2. LOCATION (Coordinates or Station) X=901782 Y=742835 GA. EAST                                                           |       |                                 |                                                                                                  | 11. DATUM FOR ELEVATION SHOWN (TBM or MSL) MLW            |                   |   |  |
| 3. DRILLING AGENCY SAVANNAH DISTRICT                                                                                      |       |                                 |                                                                                                  | 12. MANUFACTURER'S DESIGNATION OF DRILL Folling 314       |                   |   |  |
| 4. HOLE NO. (As shown on drawing title and file number) SH-329                                                            |       |                                 |                                                                                                  | 13. TOTAL NO. OF OVER-BURDEN SAMPLES TAKEN                |                   | DISTURBED 4 UNDISTURBED 0                                                                                   |  |
| 5. NAME OF DRILLER DAVID JUSTISS                                                                                          |       |                                 |                                                                                                  | 14. TOTAL NUMBER CORE BOXES                               |                   | 0   |  |
| 6. DIRECTION OF HOLE <input checked="" type="checkbox"/> VERTICAL <input type="checkbox"/> INCLINED _____ DEG. FROM VERT. |       |                                 |                                                                                                  | 15. ELEVATION GROUND WATER N/A                            |                   |   |  |
| 7. THICKNESS OF OVERBURDEN 60.7' (Water 50.2')                                                                            |       |                                 |                                                                                                  | 16. DATE HOLE                                             |                   | STARTED 12 DEC 91 COMPLETED 12 DEC 91                                                                       |  |
| 8. DEPTH DRILLED INTO ROCK 0.0'                                                                                           |       |                                 |                                                                                                  | 17. ELEVATION TOP OF HOLE                                 |                   | 0.0'   |  |
| 9. TOTAL DEPTH OF HOLE 60.7'                                                                                              |       |                                 |                                                                                                  | 18. TOTAL CORE RECOVERY FOR BORING                        |                   | N/A   |  |
|   |       |                                 |                                                                                                  | 19. SIGNATURE OF INSPECTOR JAMES ARTHUR, P.G.             |                   |   |  |
| ELEVATION   | DEPTH | LEGEND                          | CLASSIFICATION OF MATERIALS (Description)                                                        | % CORE RECOVERY                                           | BOX OR SAMPLE NO. | REMARKS (Drilling time, water loss, depth of weathering, etc., if significant)                              |  |
| 0+0   | 0     |                                 |                                                                                                  |                                                           | JAR               | BLOWS   |  |
|   |       |                                 | Water                                                                                            |                                                           |                   | Scale change at 50.0'. Set 6" diameter casing by own weight to 52.0'.                                       |  |
|   |       |                                 | Bottom of Harbor 50.2'                                                                           |                                                           |                   |   |  |
| -50.2'   | 50    |                                 | (SC) Dark grey to black, fine to medium clayey SAND. Trace of shell fragments.                   |                                                           | 1                 | Weight of rods drove split spoon to 51.7'.<br>Began using Zeagel drilling mud at 54.7'.                     |  |
| -51.7'   |       |                                 | Medium to coarse, some shell fragments & silt.                                                   |                                                           |                   |   |  |
| -53.2'   |       |                                 | (SP) Light tanish-grey, medium to coarse poorly graded SAND.                                     |                                                           | 2                 | No recovery from 56.2' to 57.7'.<br>Redrove to 57.7' then can't drive to 59.2'. Jar #3 from 56.2' to 59.2'. |  |
| -54.7'   |       |                                 | Fine to medium sand.                                                                             |                                                           |                   |   |  |
| -56.2'   | 55    |                                 | (SC) Grey, fine to medium clayey SAND. Occasional clay layer up to 0.2' thick.                   |                                                           | 3                 |   |  |
| -59.2'   |       |                                 | Fine sand.                                                                                       |                                                           | 4                 |   |  |
| -60.7'   | 60    |                                 |                                                                                                  |                                                           |                   |   |  |
|   |       |                                 | Bottom of Boring 60.7'                                                                           |                                                           |                   | BLOWS PER FOOT:<br>Number required to drive 1 3/8" I.D. split spoon w/140 lb. hammer falling 30".           |  |
|   |       |                                 | NOTE: Soils visually field classified in accordance with the Unified Soil Classification System. |                                                           |                   |   |  |

Hole No. SH-332

| DRILLING LOG   |            | 0° 10' N<br>SOUTH ATLANTIC |   | INSTALLATION<br>SAVANNAH, GA.                             |                                | SHEET 1<br>OF 1 SHEETS                                                                    |  |
|---|------------|----------------------------|---|-----------------------------------------------------------|--------------------------------|-------------------------------------------------------------------------------------------|--|
| 1. PROJECT<br>SAVANNAH HARBOR DEEPENING                                                                                      |            |                            |   | 10. SIZE AND TYPE OF BIT 1 1/2" SPLITSPOON, 5/2" FISHTAIL |                                |                                                                                           |  |
| 2. LOCATION (Coordinates or Station)<br>X-905234 Y-743478 GA. EAST                                                           |            |                            |   | 11. DATUM FOR ELEVATION SHOWN (TBM or MSL)<br>MLW         |                                |                                                                                           |  |
| 3. DRILLING AGENCY<br>SAVANNAH DISTRICT                                                                                      |            |                            |   | 12. MANUFACTURER'S DESIGNATION OF DRILL<br>Failing 314    |                                |                                                                                           |  |
| 4. HOLE NO. (As shown on drawing title and file number)<br>SH-332                                                            |            |                            |   | 13. TOTAL NO. OF OVER-BURDEN SAMPLES TAKEN                |                                | DISTURBED<br>5<br>UNDISTURBED<br>0                                                        |  |
| 5. NAME OF DRILLER<br>DAVID JUSTISS                                                                                          |            |                            |   | 14. TOTAL NUMBER CORE BOXES                               |                                | 0                                                                                         |  |
| 6. DIRECTION OF HOLE<br><input checked="" type="checkbox"/> VERTICAL <input type="checkbox"/> INCLINED _____ DEG. FROM VERT. |            |                            |   | 15. ELEVATION GROUND WATER                                |                                | N/A                                                                                       |  |
| 7. THICKNESS OF OVERBURDEN 60.3' (Water 39.3')                                                                               |            |                            |   | 16. DATE HOLE                                             |                                | STARTED<br>12 MAR 92<br>COMPLETED<br>12 MAR 92                                            |  |
| 8. DEPTH DRILLED INTO ROCK 0.0'                                                                                              |            |                            |   | 17. ELEVATION TOP OF HOLE                                 |                                | 0.0'                                                                                      |  |
| 9. TOTAL DEPTH OF HOLE 60.3'                                                                                                 |            |                            |   | 18. TOTAL CORE RECOVERY FOR BORING                        |                                | N/A                                                                                       |  |
|   |            |                            |   | 19. SIGNATURE OF INSPECTOR<br>JAMES ARTHUR, P.G.          |                                |                                                                                           |  |
| ELEVATION<br>0.0   | DEPTH<br>0 | LEGEND<br>c                | CLASSIFICATION OF MATERIALS<br>(Description)<br>d                                                   | % CORE<br>RECOVERY<br>e                                   | BOX OR<br>SAMPLE<br>NO.<br>UAR | REMARKS<br>(Drilling time, water loss, depth of<br>weathering, etc., if significant)<br>g |  |
|   | 35         |                            | Water                                                                                               |                                                           |                                | Scale change of 35.0'. Set 6" diameter casing by own weight to 42.6'.                     |  |
| -39.3'   | 40         |                            | Bottom of Harbor 39.3'                                                                              |                                                           |                                |                                                                                           |  |
| -42.3'   |            |                            | (SM) Very dark gray to black, fine to medium silty SAND. Some clay, trace of small shell fragments. |                                                           | 1                              | Weight of rods drove split spoon from 39.3' to 42.3'. 0                                   |  |
|   |            |                            | Olive, fine, silty sand, trace of clay, no shell fragments.                                         |                                                           | 2                              | 10                                                                                        |  |
|   | 45         |                            |   |                                                           |                                | 13                                                                                        |  |
|   |            |                            |   |                                                           | 3                              | 16                                                                                        |  |
|   |            |                            |   |                                                           |                                | 12                                                                                        |  |
| -49.8'   | 50         |                            | trace of small shell fragments.                                                                     |                                                           |                                | 17                                                                                        |  |
|   |            |                            |   |                                                           |                                | 13                                                                                        |  |
|   |            |                            |   |                                                           | 4                              | 10                                                                                        |  |
|   | 55         |                            |   |                                                           |                                | 14                                                                                        |  |
| -57.3'   |            |                            | Dark olive-gray, fine, silty SAND. Trace of clay, no shell fragments.                               |                                                           |                                | 16                                                                                        |  |
|   |            |                            |   |                                                           |                                | 24                                                                                        |  |
| -60.3'   | 60         |                            |   |                                                           | 5                              | 25                                                                                        |  |
|   |            |                            | Bottom of Boring 60.3'                                                                              |                                                           |                                | BLOWS PER FOOT:                                                                           |  |
|   |            |                            | NOTE: Soils visually field classified in accordance with the Unified Soil Classification System.    |                                                           |                                | Number required to drive 1 1/2" I.D. split spoon w/ 140 lb. hammer falling 30".           |  |

Hole No. SH-334

| DRILLING LOG   |             | 0° 30' N<br>SOUTH ATLANTIC                                                          |                                                             | INSTALLATION<br>SAVANNAH, GA.                                                                    |                                | SHEET 1<br>OF 1 SHEETS                                                                    |  |
|---|-------------|-------------------------------------------------------------------------------------|-------------------------------------------------------------|--------------------------------------------------------------------------------------------------|--------------------------------|-------------------------------------------------------------------------------------------|--|
| 1. PROJECT<br>SAVANNAH HARBOR DEEPENING                                                                                      |             |                                                                                     |                                                             | 10. SIZE AND TYPE OF BIT<br>1 1/2" SPLITSPOON, 3 1/2" FISHTAIL                                   |                                |                                                                                           |  |
| 2. LOCATION (Coordinates or Station)<br>X=907169 Y=743228 GA. EAST                                                           |             |                                                                                     |                                                             | 11. DATUM FOR ELEVATION SHOWN (TBM or MSL)<br>MLW                                                |                                |                                                                                           |  |
| 3. DRILLING AGENCY<br>SAVANNAH DISTRICT                                                                                      |             |                                                                                     |                                                             | 12. MANUFACTURER'S DESIGNATION OF DRILL<br>Folling 314                                           |                                |                                                                                           |  |
| 4. HOLE NO. (As shown on drawing title and file number)<br>SH-334                                                            |             |                                                                                     |                                                             | BURDEN SAMPLES TAKEN<br>DISTURBED : 5<br>UNDISTURBED : 0                                         |                                |                                                                                           |  |
| 5. NAME OF DRILLER<br>DAVID JUSTISS                                                                                          |             |                                                                                     |                                                             | 14. TOTAL NUMBER CORE BOXES<br>0                                                                 |                                |                                                                                           |  |
| 6. DIRECTION OF HOLE<br><input checked="" type="checkbox"/> VERTICAL <input type="checkbox"/> INCLINED _____ DEG. FROM VERT. |             |                                                                                     |                                                             | 15. ELEVATION GROUND WATER<br>N/A                                                                |                                |                                                                                           |  |
| 7. THICKNESS OF OVERBURDEN<br>59.7' (Water 40.2')                                                                            |             |                                                                                     |                                                             | 16. DATE HOLE<br>STARTED : 12 DEC 91<br>COMPLETED : 12 DEC 91                                    |                                |                                                                                           |  |
| 8. DEPTH DRILLED INTO ROCK<br>0.0'                                                                                           |             |                                                                                     |                                                             | 17. ELEVATION TOP OF HOLE<br>0.0'                                                                |                                |                                                                                           |  |
| 9. TOTAL DEPTH OF HOLE<br>59.7'                                                                                              |             |                                                                                     |                                                             | 18. TOTAL CORE RECOVERY FOR BORING<br>N/A                                                        |                                | X                                                                                         |  |
|   |             |                                                                                     |                                                             | 19. SIGNATURE OF INSPECTOR<br>JAMES ARTHUR, P.G.                                                 |                                |                                                                                           |  |
| ELEVATION<br>0=0   | DEPTH<br>0= | LEGEND<br>e                                                                         | CLASSIFICATION OF MATERIALS<br>(Description)<br>d           | % CORE<br>RECOVER-<br>ERY<br>e                                                                   | BOX OR<br>SAMPLE<br>NO.<br>UAR | REMARKS<br>(Drilling time, water loss, depth of<br>weathering, etc., if significant)<br>g |  |
|   |             |                                                                                     | Water                                                       |                                                                                                  |                                | Scale change at 40.0'. Set 6" diameter casing by own weight to 48.4'.                     |  |
|   |             |                                                                                     | Bottom of Harbor 40.2'                                      |                                                                                                  |                                |                                                                                           |  |
| -40.2'   | 40          |    | (MH) Dark grey to black clayey SILT.<br>Trace of fine sand. |                                                                                                  | 1                              | Weight of rods drove splitspoon to 44.7'.<br>0                                            |  |
| -44.7'   | 45          |    | (CH) Grey, fat CLAY. Some silt & fine sand.                 |                                                                                                  | 2                              | 3                                                                                         |  |
| -47.7'   | 50          |    | Trace of silt & fine sand.                                  |                                                                                                  | 3                              | 5                                                                                         |  |
|   | 55          |   |                                                             |                                                                                                  | 4                              | 4                                                                                         |  |
| -58.2'   | 60          |  | Layer of olive sandy clay at approx.<br>59.6'-59.7'.        |                                                                                                  | 5                              | 4                                                                                         |  |
| -59.7'   |             |                                                                                     | Bottom of Boring 59.7'                                      |                                                                                                  |                                | 5                                                                                         |  |
| NOTE: Soils visually field classified in accordance with the Unified Soil Classification System.                             |             |                                                                                     |                                                             | BLOWS PER FOOT:<br>Number required to drive 1 1/2" I.D. splitspoon w/140 lb. hammer falling 30". |                                |                                                                                           |  |



Hole No. SH 424

| DRILLING LOG   |  | DIVISION<br>SOUTH ATLANTIC |  | INSTALLATION<br>SAVANNAH, GA                                      |  | SHEET 1<br>OF 1 SHEETS |  |
|---|--|----------------------------|--|-------------------------------------------------------------------|--|------------------------|--|
| 1. PROJECT<br>SAVANNAH HARBOR                                                                                                |  |                            |  | 10. SIZE AND TYPE OF BIT<br>5/2" FISHTAIL                         |  |                        |  |
| 2. LOCATION (Coordinates or Station)<br>GA X-1065109.89, Y-744050.79                                                         |  |                            |  | 11. DATUM FOR ELEVATION SHOWN (FSM or MSL)<br>MLW                 |  |                        |  |
| 3. DRILLING AGENCY<br>SAVANNAH DISTRICT                                                                                      |  |                            |  | 12. MANUFACTURER'S DESIGNATION OF DRILL<br>FALLING 1500           |  |                        |  |
| 4. HOLE NO. (As shown on drawing title and file number)<br>SH 424                                                            |  |                            |  | 13. TOTAL NO. OF SOIL SAMPLES TAKEN<br>DISTURBED 10 UNDISTURBED 0 |  |                        |  |
| 5. NAME OF DRILLER<br>H. FULCHER                                                                                             |  |                            |  | 14. TOTAL NUMBER CORE BOXES<br>NONE                               |  |                        |  |
| 6. DIRECTION OF HOLE<br><input checked="" type="checkbox"/> VERTICAL <input type="checkbox"/> INCLINED _____ DEG. FROM VERT. |  |                            |  | 15. GROUND WATER ELEVATION<br>N/A                                 |  |                        |  |
| 7. THICKNESS OF OVERBURDEN<br>>60.4' MLW                                                                                     |  |                            |  | 16. DATE HOLE<br>STARTED 1 APR 2002 COMPLETED 1 APR 2002          |  |                        |  |
| 8. DEPTH DRILLED INTO ROCK<br>-                                                                                              |  |                            |  | 17. ELEVATION TOP OF HOLE<br>-44.4' (HARBOR FLOOR)                |  |                        |  |
| 9. TOTAL DEPTH OF HOLE<br>60.4' MLW                                                                                          |  |                            |  | 18. TOTAL CORE RECOVERY FOR BORING<br>NONE X                      |  |                        |  |
|   |  |                            |  | 19. SIGNATURE OF INSPECTOR<br>DANA POLACSEK                       |  |                        |  |

| ELEVATION (FT)<br>0.0' | DEPTH (FT)<br>0 | SYMBOLS<br>c | CLASSIFICATION OF MATERIALS<br>(Description)<br>d   | PERCENT<br>MOISTURE<br>CONTENT<br>e | JAR<br>SAMPLE<br>NO.<br>f | REMARKS<br>(Drilling time, water loss, depth of weathering, etc., if significant)<br>g                       | BLOWS/FT.<br>h |
|------------------------|-----------------|--------------|---|-------------------------------------|---------------------------|---|----------------|
| 40                     |                 |              | Water.   |                                     |                           | Change of scale at 40'.<br>Set 65' of casing to a depth of 47.8'.<br>Elevation of bottom of harbor is 44.4'. |                |
| 45                     |                 |              | BOTTOM OF ENTRANCE CHANNEL   |                                     |                           |   |                |
|                        |                 |              | (SM) Dark gray fine to clayey SAND with trace to little silt, shell fragments.   |                                     | 1                         |   | 12             |
|                        |                 |              | (ML) Olive gray to green SILT with trace to little fine sand. Becomes green sandy silt with occasional rounded black clayey sand size rock fragments, with trace clay.                                            |                                     | 2                         | Boring reamed to 46.9' accidentally.                                                                         | 16             |
|                        |                 |              | With frequent shell fragments.   |                                     | 3                         |   | 29             |
|                        |                 |              | (SM) Green silty fine SAND with frequent black, rounded, oblong rock fragments and quartz/feldspar grains, and frequent shell fragments.                                                                          |                                     | 4                         |   | 26             |
|                        |                 |              |   |                                     | 5                         |   | 26             |
|                        |                 |              |   |                                     | 6                         |   | 20             |
|                        |                 |              | (ML) Green SILT with some fine sand, trace clay, with frequent black, rounded, oblong rock fragments, quartz/feldspar and shell fragments.                                                                        |                                     | 7                         |   | 20             |
|                        |                 |              |   |                                     | 8                         |   | 18             |
|                        |                 |              | (SM) Green silty fine SAND with frequent black, rounded, oblong rock fragments, frequent seams of green clay and some silt. Becomes dark gray, with trace clay, rock fragments decrease with occasional feldspar. |                                     | 9                         |   | 34             |
|                        |                 |              |   |                                     | 10                        |   | 35             |
| -60.4'                 |                 |              | BOTTOM OF BORING: 60.4'   |                                     |                           |   |                |
| 65                     |                 |              |   |                                     |                           |   |                |
| 70                     |                 |              |   |                                     |                           |   |                |
| 75                     |                 |              |   |                                     |                           |   |                |

NOTE: SOILS VISUALLY FIELD CLASSIFIED IN ACCORDANCE WITH THE UNIFIED SOIL CLASSIFICATION SYSTEM.

BLOWS PER FOOT:  
NUMBER REQUIRED TO DRIVE 1 3/8" I. D. SPLITSPOON W/140 LB. HAMMER FALLING 30".

Hole No. SH 423

| DRILLING LOG   |                     | DIVISION<br>SOUTH ATLANTIC |                                                   | INSTALLATION<br>SAVANNAH, GA                                 |                           | SHEET 1<br>OF 2 SHEETS                                                                                |  |
|---|---------------------|----------------------------|---------------------------------------------------|--------------------------------------------------------------|---------------------------|---|--|
| 1. PROJECT<br>SAVANNAH HARBOR DEEPENING                                                                                      |                     |                            |                                                   | 10. SIZE AND TYPE OF BIT 1 3/8" I. D. SPLITSPOON             |                           |   |  |
| 2. LOCATION (Coordinates or Station)<br>GA X-1059916.7, Y-743356.9                                                           |                     |                            |                                                   | 11. DATUM FOR ELEVATION SHOWN (TBM or MSL)<br>MLW            |                           |   |  |
| 3. DRILLING AGENCY<br>SAVANNAH DISTRICT                                                                                      |                     |                            |                                                   | 12. MANUFACTURER'S DESIGNATION OF DRILL<br>FALLING 1500 CD-3 |                           |   |  |
| 4. HOLE NO. (As shown on drawing title and file number)<br>SH 423                                                            |                     |                            |                                                   | 13. TOTAL NO. OF SOIL SAMPLES TAKEN                          |                           | DISTURBED 10<br>UNDISTURBED 0                                                                         |  |
| 5. NAME OF DRILLER<br>HERMAN                                                                                                 |                     |                            |                                                   | 14. TOTAL NUMBER CORE BOXES                                  |                           | NONE                                                                                                  |  |
| 6. DIRECTION OF HOLE<br><input checked="" type="checkbox"/> VERTICAL <input type="checkbox"/> INCLINED _____ DEG. FROM VERT. |                     |                            |                                                   | 15. GROUND WATER ELEVATION                                   |                           | N/A                                                                                                   |  |
| 7. THICKNESS OF OVERBURDEN                                                                                                   |                     |                            |                                                   | 16. DATE HOLE                                                |                           | STARTED 29 MAR 2002 COMPLETED 29 MAR 2002                                                             |  |
| 8. DEPTH DRILLED INTO ROCK 0'                                                                                                |                     |                            |                                                   | 17. ELEVATION TOP OF HOLE                                    |                           | 0.0' MLW                                                                                              |  |
| 9. TOTAL DEPTH OF HOLE 60.4'                                                                                                 |                     |                            |                                                   | 18. TOTAL CORE RECOVERY FOR BORING                           |                           | NONE %                                                                                                |  |
|   |                     |                            |                                                   | 19. SIGNATURE OF INSPECTOR<br>GREGORY TAYLOR                 |                           |   |  |
| ELEVATION<br>(FT.)<br>0.0'                                                                                                   | DEPTH<br>(FT.)<br>0 | SYMBOLS<br>c               | CLASSIFICATION OF MATERIALS<br>(Description)<br>d | PERCENT<br>MOISTURE<br>CONTENT<br>e                          | JAR<br>SAMPLE<br>NO.<br>f | REMARKS<br>(Drilling time, water loss, depth of<br>weathering, etc. If significant)<br>g<br>BLOWS/FT. |  |
|   | 5                   |                            |                                                   |                                                              |                           | Set 65' of casing to a<br>depth of 50.4'.<br>Elevation of bottom of<br>harbor is 45.4'.               |  |
|   | 10                  |                            |                                                   |                                                              |                           |   |  |
|   | 15                  |                            | Water,                                            |                                                              |                           |   |  |
|   | 20                  |                            |                                                   |                                                              |                           |   |  |
|   | 25                  |                            |                                                   |                                                              |                           |   |  |
CONTINUED ON SHEET •2

NOTE: SOILS VISUALLY  
FIELD CLASSIFIED IN  
ACCORDANCE WITH THE  
UNIFIED SOIL CLASS-  
IFICATION SYSTEM.

BLOWS PER FOOT:  
NUMBER REQUIRED TO  
DRIVE 1 3/8" I. D. SPLITSPOON  
W/140 LB. HAMMER FALLING  
30".

| DRILLING LOG (Cont Sheet)            |                    |              | ELEVATION TOP OF HOLE<br>0.0' MLW                 |                                     | Hole No. SH 423           |                                                                                           |
|--------------------------------------|--------------------|--------------|---------------------------------------------------|-------------------------------------|---------------------------|-------------------------------------------------------------------------------------------|
| PROJECT<br>SAVANNAH HARBOR DEEPENING |                    |              | INSTALLATION<br>SAVANNAH, GA                      |                                     | SHEET 2<br>OF 2 SHEETS    |                                                                                           |
| ELEVATION<br>(FT)<br>a               | DEPTH<br>(FT)<br>b | SYMBOLS<br>c | CLASSIFICATION OF MATERIALS<br>(Description)<br>d | PERCENT<br>MOISTURE<br>CONTENT<br>e | JAR<br>SAMPLE<br>NO.<br>f | REMARKS<br>(Drilling time, water loss, depth of<br>weathering, etc., if significant)<br>g |
|                                      | 30                 |              |                                                   |                                     |                           |                                                                                           |
|                                      | 35                 |              |                                                   |                                     |                           |                                                                                           |
|                                      | 40                 |              | Water,                                            |                                     |                           |                                                                                           |
|                                      | 45                 |              | BOTTOM OF HARBOR                                  |                                     |                           |                                                                                           |
|                                      |                    |              | (MH) Green high plasticity SILT.                  |                                     | 1                         | Weight of rods.                                                                           |
|                                      |                    |              | (SM) Green SILTY SAND (fine).                     |                                     | 2                         |                                                                                           |
|                                      | 50                 |              | (ML) Green low plasticity SANDY SILT.             |                                     | 3                         |                                                                                           |
|                                      |                    |              |                                                   |                                     | 4                         |                                                                                           |
|                                      |                    |              |                                                   |                                     | 5                         |                                                                                           |
|                                      | 55                 |              | Shell fragments.                                  |                                     | 6                         |                                                                                           |
|                                      |                    |              | Wood fragments and fine gravel.                   |                                     | 7                         | Reaction with acid.                                                                       |
|                                      |                    |              |                                                   |                                     | 8                         |                                                                                           |
|                                      |                    |              |                                                   |                                     | 9                         |                                                                                           |
|                                      | 60                 |              | (MH) Gray high plasticity SILT.                   |                                     | 10                        |                                                                                           |
| -60.4'                               |                    |              | BOTTOM OF BORING                                  |                                     |                           |                                                                                           |
|                                      | 65                 |              |                                                   |                                     |                           |                                                                                           |
|                                      | 70                 |              |                                                   |                                     |                           |                                                                                           |
|                                      | 75                 |              |                                                   |                                     |                           |                                                                                           |

NOTE: SOILS VISUALLY  
FIELD CLASSIFIED IN  
ACCORDANCE WITH THE  
UNIFIED SOIL CLASS-  
IFICATION SYSTEM.

BLOWS PER FOOT:  
NUMBER REQUIRED TO  
DRIVE 1 3/8" I. D. SPLITSPOON

# SAVANNAH HARBOR BORING LOGS

From Station -14+000

To

Station -38+500

Hole No. 6

| DRILLING LOG   |              | DIVISION<br>South Atlantic |                                                                                         | INSTALLATION<br>Tybee Beach                                 |                                     | SHEET 1<br>OF 1 SHEETS   |  |
|---|--------------|----------------------------|-----------------------------------------------------------------------------------------|-------------------------------------------------------------|-------------------------------------|---|--|
| 1. PROJECT Tybee Island Beach Erosion Control Project                                                                        |              |                            |                                                                                         | 10. SIZE AND TYPE OF BIT 4" Casing tube                     |                                     |   |  |
| 2. LOCATION (Coordinates or Station)<br>X918054 Y737887                                                                      |              |                            |                                                                                         | 11. DATUM FOR ELEVATION SHOWN (TBM or MSL)<br>MLW           |                                     |   |  |
| 3. DRILLING AGENCY<br>Savannah District                                                                                      |              |                            |                                                                                         | 12. MANUFACTURER'S DESIGNATION OF DRILL<br>Alpine Vibracore |                                     |   |  |
| 4. HOLE NO. (As shown on drawing title and file number)<br>6                                                                 |              |                            |                                                                                         | 13. TOTAL NO. OF OVER-BURDEN SAMPLES TAKEN                  |                                     | DISTURBED<br>5   |  |
|   |              |                            |                                                                                         |                                                             |                                     | UNDISTURBED<br>0   |  |
| 5. NAME OF DRILLER<br>Charles Dill                                                                                           |              |                            |                                                                                         | 14. TOTAL NUMBER CORE BOXES                                 |                                     |   |  |
| 6. DIRECTION OF HOLE<br><input checked="" type="checkbox"/> VERTICAL <input type="checkbox"/> INCLINED _____ DEG. FROM VERT. |              |                            |                                                                                         | 15. ELEVATION GROUND WATER                                  |                                     |   |  |
|   |              |                            |                                                                                         | 16. DATE HOLE STARTED<br>26 Aug 78                          |                                     |   |  |
|   |              |                            |                                                                                         | COMPLETED<br>26 Aug 78                                      |                                     |   |  |
| 7. THICKNESS OF OVERBURDEN 25.8'                                                                                             |              |                            |                                                                                         | 17. ELEVATION TOP OF HOLE 16.0' water depth                 |                                     |   |  |
| 8. DEPTH DRILLED INTO ROCK 0.0'                                                                                              |              |                            |                                                                                         | 18. TOTAL CORE RECOVERY FOR BORING 25.8' %                  |                                     |   |  |
| 9. TOTAL DEPTH OF HOLE 25.8'                                                                                                 |              |                            |                                                                                         | 19. SIGNATURE OF INSPECTOR<br>R. V. O'Kelley, Geologist     |                                     |   |  |
| ELEVATION<br>MLW<br>-4.1'   | DEPTH<br>0 b | LEGEND<br>c                | CLASSIFICATION OF MATERIALS<br>(Description)<br>d                                       | % CORE<br>RECOVERY<br>e                                     | BOX OR<br>SAMPLE<br>NO.<br>f<br>TAP | REMARKS<br>(Drilling time, water loss, depth of weathering, etc., if significant)<br>g   |  |
|   |              |                            | SM - Dark gray to black, organic, silty, fine sand                                      |                                                             | 1                                   | NOTE: Because of expansion and compaction of the core during the drilling process, Bottom of Boring Depth (column d) may not coincide with Thickness of Overburden (line 7) or Total Depth of Hole (line 9). |  |
|   |              |                            | Gray, moderate to high shell content                                                    |                                                             |                                     |   |  |
|   | 5            |                            | Moderately silty, minor shell content                                                   |                                                             | 2                                   |   |  |
|   |              |                            | MH - Dark gray, slightly sandy, slightly clayey silt                                    |                                                             |                                     |   |  |
|   |              |                            | SM - Gray, moderately silty fine to medium sand with high shell content                 |                                                             | 3                                   |   |  |
|   | 10           |                            | Minor to moderate shell content                                                         |                                                             |                                     |   |  |
|   |              |                            | Moderate to high shell content                                                          |                                                             | 4                                   |   |  |
|   |              |                            | Slightly to moderately silty minor shell content                                        |                                                             |                                     |   |  |
|   | 15           |                            | Silty                                                                                   |                                                             |                                     |   |  |
|   |              |                            | MH - Gray, moderately clayey to clayey silt                                             |                                                             | 5                                   |   |  |
|   | 20           |                            |                                                                                         |                                                             |                                     |   |  |
|   | 25           |                            | Bottom of Boring 25.8'                                                                  |                                                             |                                     |   |  |
| -39.9   |              |                            | NOTE: Soils field classified in accordance with the Unified Soil Classification System. |                                                             |                                     |   |  |

Hole No. 7

| DRILLING LOG   |       | DIVISION       |   | INSTALLATION                                             |                       | SHEET 1 OF 1 SHEETS   |  |
|---|-------|----------------|---|----------------------------------------------------------|-----------------------|---|--|
| 1. PROJECT Tybee Island Beach Erosion Control Project                                                                     |       | South Atlantic |   | Tybee Beach                                              |                       |   |  |
| 2. LOCATION (Coordinates or Station)                                                                                      |       |                |   | 10. SIZE AND TYPE OF BIT 4" Casing tube                  |                       |   |  |
| X917106 Y739104   |       |                |   | 11. DATUM FOR ELEVATION SHOWN (TBM or ASL)               |                       |   |  |
| 3. DRILLING AGENCY Savannah District                                                                                      |       |                |   | MW                                                       |                       |   |  |
| 4. HOLE NO. (As shown on drawing title and file number) 7                                                                 |       |                |   | 12. MANUFACTURER'S DESIGNATION OF DRILL Alpine Vibracore |                       |   |  |
|   |       |                |   | 13. TOTAL NO. OF OVERBURDEN SAMPLES TAKEN                |                       | DISTURBED 5 UNDISTURBED 0   |  |
| 5. NAME OF DRILLER Charles Dill                                                                                           |       |                |   | 14. TOTAL NUMBER CORE BOXES                              |                       |   |  |
| 6. DIRECTION OF HOLE <input checked="" type="checkbox"/> VERTICAL <input type="checkbox"/> INCLINED _____ DEG. FROM VERT. |       |                |   | 15. ELEVATION GROUND WATER                               |                       |   |  |
| 7. THICKNESS OF OVERBURDEN 19.9'                                                                                          |       |                |   | 16. DATE HOLE STARTED 26 Aug 78 COMPLETED 26 Aug 78      |                       |   |  |
| 8. DEPTH DRILLED INTO ROCK 0.0'                                                                                           |       |                |   | 17. ELEVATION TOP OF HOLE 15.0' water depth              |                       |   |  |
| 9. TOTAL DEPTH OF HOLE 19.9'                                                                                              |       |                |   | 18. TOTAL CORE RECOVERY FOR BORING 19.9' %               |                       |   |  |
|   |       |                |   | 19. SIGNATURE OF INSPECTOR R. V. O'KELLEY, Geologist     |                       |   |  |
| ELEVATION   | DEPTH | LEGEND         | CLASSIFICATION OF MATERIALS (Description)                                                                             | % CORE RECOVERY                                          | BOX OR SAMPLE NO. JAR | REMARKS (Drilling time, water loss, depth of weathering, etc., if significant)   |  |
| 12.1 MHW   | 0     |                |   |                                                          | 1                     | NOTE: Because of expansion and compaction of the core during the drilling process, Bottom of Boring Depth (column d) may not coincide with Thickness of Overburden (line 7) or Total Depth of Hole (line 9). |  |
|   |       |                | SM - Dark gray, silty, fine sand                                                                                      |                                                          | 2                     |   |  |
|   |       |                | MH - Gray, fine, sandy, slightly clayey silt                                                                          |                                                          | 3                     |   |  |
| 5   |       |                | SM - Gray, silty, fine sand with minor shell content 6.1' to 6.5' gray, slightly clayey silt with some plant material |                                                          | 4                     |   |  |
| 10   |       |                | High shell content, no plant material                                                                                 |                                                          | 5                     |   |  |
|   |       |                | Moderate shell content                                                                                                |                                                          |                       |   |  |
|   |       |                | Fine to medium, moderate to high oyster shell content, minor plant material                                           |                                                          |                       |   |  |
| 20   |       |                | Sample loss Probable sand, silt and sea shells                                                                        |                                                          |                       |   |  |
| 25   |       |                |   |                                                          |                       |   |  |
| 39.1   |       |                | Bottom of Boring 27.0'                                                                                                |                                                          |                       |   |  |
| NOTE: Soils field classified in accordance with the Unified Soil Classification System.                                   |       |                |   |                                                          |                       |   |  |

Hole No. 9

| DRILLING LOG   |             | DIVISION<br>South Atlantic |   | INSTALLATION<br>Tybee Beach                                 |                                | SHEET 1<br>OF 1 SHEETS   |  |
|---|-------------|----------------------------|---|-------------------------------------------------------------|--------------------------------|---|--|
| 1. PROJECT Tybee Island Beach Erosion                                                                                        |             |                            |   | 10. SIZE AND TYPE OF BIT 4" Casing tube                     |                                |   |  |
| 2. LOCATION (Coordinates or Station)<br>X912931 Y 741022                                                                     |             |                            |   | 11. DATUM FOR ELEVATION SHOWN (TGM or MLL)                  |                                |   |  |
| 3. DRILLING AGENCY<br>Savannah District                                                                                      |             |                            |   | 12. MANUFACTURER'S DESIGNATION OF DRILL<br>Alpine Vibracore |                                |   |  |
| 4. HOLE NO. (As shown on drawing title and file number) 9                                                                    |             |                            |   | 13. TOTAL NO. OF OVER-BURDEN SAMPLES TAKEN                  |                                | DISTURBED 4 UNDISTURBED 0   |  |
| 5. NAME OF DRILLER<br>Charles Dill                                                                                           |             |                            |   | 14. TOTAL NUMBER CORE BOXES                                 |                                |   |  |
| 6. DIRECTION OF HOLE<br><input checked="" type="checkbox"/> VERTICAL <input type="checkbox"/> INCLINED _____ DEG. FROM VERT. |             |                            |   | 15. ELEVATION GROUND WATER                                  |                                |   |  |
| 7. THICKNESS OF OVERBURDEN 30.0'                                                                                             |             |                            |   | 16. DATE HOLE STARTED 1978 COMPLETED 1978                   |                                |   |  |
| 8. DEPTH DRILLED INTO ROCK 0.0'                                                                                              |             |                            |   | 17. ELEVATION TOP OF HOLE 9.0' water depth                  |                                |   |  |
| 9. TOTAL DEPTH OF HOLE 30.0'                                                                                                 |             |                            |   | 18. TOTAL CORE RECOVERY FOR BORING %                        |                                |   |  |
|   |             |                            |   | 19. SIGNATURE OF INSPECTOR<br>JAMES E. BOLEN, Geologist     |                                |   |  |
| ELEVATION<br>-4.1' MLLW   | DEPTH<br>0' | LEGEND<br>c                | CLASSIFICATION OF MATERIALS<br>(Description)<br>d                                                                                   | % CORE<br>RECOV-<br>ERY<br>e                                | BOX OR<br>SAMPLE<br>NO.<br>JNR | REMARKS<br>(Drilling time, water loss, depth of<br>weathering, etc., if significant)<br>g   |  |
|   | 5           |                            | SM - Gray, green, silty,<br>medium-fine sand<br>Brown silt lens 1.3'-1.5'                                                           |                                                             | 1                              | NOTE: Because of<br>expansion and compaction<br>of the core during the<br>drilling process, Bottom<br>of Boring Depth (column<br>d) may not coincide with<br>Thickness of Overburden<br>(line 7) or Total Depth<br>of Hole (line 9). |  |
|   | 10          |                            | Slightly silty, coarse-<br>medium sand with shells 18%                                                                              |                                                             | 2                              |   |  |
|   | 15          |                            | Core loss 6.0'-16.0'   |                                                             |                                |   |  |
|   | 20          |                            | SM - Coarse-medium sand<br>slightly silty with shells<br>18%                                                                        |                                                             | 3                              |   |  |
|   | 20          |                            | MH - Brown, fat, clayey silt<br>with medium sand inter-<br>layered 20%                                                              |                                                             | 4                              |   |  |
|   | 25          |                            | SM - Gray, silty, medium-<br>fine sand with alternating<br>lenses of fat silt 30% and<br>with shells 5%<br>(24.7'-25.3' shells 35%) |                                                             |                                |   |  |
| -32.4   |             |                            | Bottom of Boring 28.0'   |                                                             |                                | NOTE: Soils field<br>classified in accordance<br>with the Unified Classi-<br>fication Systems.   |  |

Hole No. 10

| DRILLING LOG   |            | DIVISION        |                                                                                          | INSTALLATION                               |                                | SHEET   |  |
|---|------------|-----------------|------------------------------------------------------------------------------------------|--------------------------------------------|--------------------------------|---|--|
| 1. PROJECT Tybee Island Beach Erosion Control Project                                                                        |            | South Atlantic  |                                                                                          | Tybee Beach                                |                                | OF 1 SHEETS   |  |
| 2. LOCATION (Coordinates or Station)                                                                                         |            | X910352 Y741718 |                                                                                          | 10. SIZE AND TYPE OF BIT 4" Casing tube    |                                |   |  |
| 3. DRILLING AGENCY Savannah District                                                                                         |            |                 |                                                                                          | 11. DATUM FOR ELEVATION SHOWN (TBM or MSL) |                                | MLW   |  |
| 4. HOLE NO. (As shown on drawing title and file number) 10                                                                   |            |                 |                                                                                          | 12. MANUFACTURER'S DESIGNATION OF DRILL    |                                | Alpine Vibracore   |  |
| 5. NAME OF DRILLER Charles Dill                                                                                              |            |                 |                                                                                          | 13. TOTAL NO. OF OVERBURDEN SAMPLES TAKEN  |                                | DISTURBED 6 UNDISTURBED 0   |  |
| 6. DIRECTION OF HOLE<br><input checked="" type="checkbox"/> VERTICAL <input type="checkbox"/> INCLINED _____ DEG. FROM VERT. |            |                 |                                                                                          | 14. TOTAL NUMBER CORE BOXES                |                                |   |  |
| 7. THICKNESS OF OVERBURDEN 28.0'                                                                                             |            |                 |                                                                                          | 15. ELEVATION GROUND WATER                 |                                |   |  |
| 8. DEPTH DRILLED INTO ROCK 0.0'                                                                                              |            |                 |                                                                                          | 16. DATE HOLE                              |                                | STARTED _____ COMPLETED _____   |  |
| 9. TOTAL DEPTH OF HOLE 28.0'                                                                                                 |            |                 |                                                                                          | 17. ELEVATION TOP OF HOLE 8.0' water depth |                                |   |  |
|   |            |                 |                                                                                          | 18. TOTAL CORE RECOVERY FOR BORING %       |                                |   |  |
|   |            |                 |                                                                                          | 19. SIGNATURE OF INSPECTOR                 |                                | JAMES F. BOLEN Geologist   |  |
| ELEVATION<br>MLW<br>-1.0'   | DEPTH<br>0 | LEGEND          | CLASSIFICATION OF MATERIALS<br>(Description)                                             | % CORE<br>RECOVERY<br>%                    | BOX OR<br>SAMPLE<br>NO.<br>JAR | REMARKS<br>(Drilling time, water loss, depth of<br>weathering, etc., if significant)   |  |
|   |            |                 | SM - Green, silty, medium sand with shells 5%                                            |                                            | 1                              | NOTE: Because of expansion and compaction of the core during the drilling process, Bottom of Boring Depth (column d) may not coincide with Thickness of Overburden (line 7) or Total Depth of Hole (line 9). |  |
|   |            |                 | Black, very silty                                                                        |                                            | 2                              |   |  |
|   |            |                 | Black, fine, very silty                                                                  |                                            | 3                              |   |  |
|   |            |                 | Gray                                                                                     |                                            | 4                              |   |  |
|   |            |                 | Black, clayey silt seams: 5.7' (1½"), 6.5' (1½"), 7.9-8.0, 8.9-9.0', 9.6-9.7'            |                                            | 5                              |   |  |
|   |            |                 | MH - Black, fat, clayey silt                                                             |                                            | 6                              |   |  |
|   |            |                 | SM - Green, silty, medium-fine sand with silt seams: 11.8' to 12.0' 12.5' to 12.9'       |                                            |                                |   |  |
|   |            |                 | MH - Gray, fat, clayey silt with sand lenses 35%                                         |                                            |                                |   |  |
|   |            |                 | SM - Gray, silty, medium-fine sand with fine gravel sized shells 10%                     |                                            |                                |   |  |
|   |            |                 | MH - Gray, fat, clayey silt with fine sand lenses 15%                                    |                                            |                                |   |  |
| -27.0   | 25         |                 | Bottom of Boring 25.2'                                                                   |                                            |                                |   |  |
|   | 30         |                 | NOTE: Soils field classified in accordance with the Unified Soil Classification Systems. |                                            |                                |   |  |



Hole No. 11

| DRILLING LOG   |             | DIVISION       | INSTALLATION                                                                                   |                    | SHEET 1<br>OF 1 SHEETS    |   |
|---|-------------|----------------|------------------------------------------------------------------------------------------------|--------------------|---------------------------|---|
| 1. PROJECT Tybee Island Beach Erosion Control Project                                                                     |             | South Atlantic | Savannah Harbor Outer Channel                                                                  |                    |                           |   |
| 2. LOCATION (Coordinates or Station) X911318 Y742641                                                                      |             |                | 10. SIZE AND TYPE OF BIT 4" Casing tube                                                        |                    |                           |   |
| 3. DRILLING AGENCY Savannah District                                                                                      |             |                | 11. DATUM FOR ELEVATION SHOWN (TBM or MSL) MLW                                                 |                    |                           |   |
| 4. HOLE NO. (As shown on drawing title and file number) 11                                                                |             |                | 12. MANUFACTURER'S DESIGNATION OF DRILL Alpine Vibrocore                                       |                    |                           |   |
| 5. NAME OF DRILLER Charles Dill                                                                                           |             |                | 13. TOTAL NO. OF OVER-BURDEN SAMPLES TAKEN 2                                                   |                    | DISTURBED 2 UNDISTURBED 0 |   |
| 6. DIRECTION OF HOLE <input checked="" type="checkbox"/> VERTICAL <input type="checkbox"/> INCLINED _____ DEG. FROM VERT. |             |                | 14. TOTAL NUMBER CORE BOXES                                                                    |                    |                           |   |
| 7. THICKNESS OF OVERBURDEN 19.0'                                                                                          |             |                | 15. ELEVATION GROUND WATER                                                                     |                    |                           |   |
| 8. DEPTH DRILLED INTO ROCK 0.0'                                                                                           |             |                | 16. DATE HOLE STARTED 1978 COMPLETED 1978                                                      |                    |                           |   |
| 9. TOTAL DEPTH OF HOLE 19.0'                                                                                              |             |                | 17. ELEVATION TOP OF HOLE 15.0' water depth                                                    |                    |                           |   |
|   |             |                | 18. TOTAL CORE RECOVERY FOR BORING 18.7'                                                       |                    | %                         |   |
|   |             |                | 19. SIGNATURE OF INSPECTOR JACK M. KEETON, Geologist                                           |                    |                           |   |
| ELEVATION<br>ft   | DEPTH<br>ft | LEGEND         | CLASSIFICATION OF MATERIALS<br>(Description)                                                   | % CORE<br>RECOVERY | BOX OR<br>SAMPLE<br>NO.   | REMARKS<br>(Drilling time, water loss, depth of<br>weathering, etc. if significant)   |
| -8.7   | 0           |                | SM - Gray, slightly silty,<br>fine - medium grained sand                                       |                    | 1                         | NOTE: Because of<br>expansion and compaction<br>of the core during the<br>drilling process, Bottom<br>of Boring Depth (column<br>d) may not coincide with<br>Thickness of Overburden<br>(line 7) or Total Depth<br>of Hole (line 9). |
|   | 5           |                | 6.0' to 18.7' with inter-<br>bedded lenses of gray MH                                          |                    | 2                         |   |
|   | 10          |                |                                                                                                |                    |                           |   |
|   | 15          |                |                                                                                                |                    |                           |   |
| -27.4   |             |                | Bottom of Boring 18.7'                                                                         |                    |                           |   |
|   |             |                | NOTE: Soils field classified<br>in accordance with the Unified<br>Soil Classification Systems. |                    |                           |   |

Hole No. 14

| DRILLING LOG                                                                            |             | DIVISION<br>South Atlantic                                                                                                   |                                                                                     | INSTALLATION Savannah harbor                            |                                | SHEET 1<br>OF 1 SHEETS   |  |
|-----------------------------------------------------------------------------------------|-------------|---|-------------------------------------------------------------------------------------|---------------------------------------------------------|--------------------------------|---|--|
| 1. PROJECT Tybee Island Beach Erosion Control Project                                   |             | 2. LOCATION (Coordinates or Station)<br>X920478 Y737507                                                                      |                                                                                     | 3. DRILLING AGENCY<br>Savannah District                 |                                | 4. HOLE NO. (As shown on drawing title and file number)<br>14   |  |
| 5. NAME OF DRILLER<br>Charles Dill                                                      |             | 6. DIRECTION OF HOLE<br><input checked="" type="checkbox"/> VERTICAL <input type="checkbox"/> INCLINED _____ DEG. FROM VERT. |                                                                                     | 10. SIZE AND TYPE OF BIT 4" Casing tube                 |                                | 11. DATUM FOR ELEVATION SHOWN (TBM or MSL)<br>MLW   |  |
| 7. THICKNESS OF OVERBURDEN 18.7'                                                        |             | 8. DEPTH DRILLED INTO ROCK 0.0'                                                                                              |                                                                                     | 9. TOTAL DEPTH OF HOLE 18.7'                            |                                | 12. MANUFACTURER'S DESIGNATION OF DRILL<br>Alpine Vibracore   |  |
| 13. TOTAL NO. OF OVERBURDEN SAMPLES TAKEN                                               |             | 14. TOTAL NUMBER CORE BOXES                                                                                                  |                                                                                     | 15. ELEVATION GROUND WATER                              |                                | 16. DATE HOLE STARTED COMPLETED<br>1978 1978   |  |
| 17. ELEVATION TOP OF HOLE 40.0' water depth                                             |             | 18. TOTAL CORE RECOVERY FOR BORING                                                                                           |                                                                                     | 19. SIGNATURE OF INSPECTOR<br>JAMES E. BOLEN, Geologist |                                | 20. REMARKS<br>(Drilling time, water loss, depth of weathering, etc., if significant)   |  |
| ELEVATION<br>MLW                                                                        | DEPTH<br>0' | LEGEND   | CLASSIFICATION OF MATERIALS<br>(Description)                                        | % CORE<br>RECOVERY                                      | BOX OR<br>SAMPLE<br>NO.<br>JAR | REMARKS   |  |
| 39.2                                                                                    | 0           |   | SM - Light brown and gray, mottled, silty medium - fine sand with shells 10%        |                                                         | 1                              | NOTE: Because of expansion and compaction of the core during the drilling process, Bottom of Boring Depth (column d) may not coincide with Thickness of Overburden (line 7) or Total Depth of Hole (line 9). |  |
|                                                                                         | 5           |   | SC - Gray, clayey, medium sand, with gravel sized shells 15%                        |                                                         | 2                              |   |  |
|                                                                                         | 10          |   | SM - Gray, fine sand, highly silty with shells 10%                                  |                                                         | 3                              |   |  |
|                                                                                         | 15          |   | SC - Gray, clayey, medium-fine sand                                                 |                                                         | 4                              |   |  |
|                                                                                         |             |   | SM - Gray, silty, medium - fine sand with shells, silt seams at 16.0', 16.9', 17.4' |                                                         | 5                              |   |  |
|                                                                                         |             |   | 18.2' Coarse-medium                                                                 |                                                         | 6                              |   |  |
|                                                                                         | 20          |   | Silty fine sand                                                                     |                                                         | 7                              |   |  |
| -61.2                                                                                   |             |   | Silt seam 21.6' to 21.7'<br>Bottom of Boring 22.3'                                  |                                                         |                                |   |  |
| NOTE: Soils field classified in accordance with the Unified Soil Classification Systems |             |   |                                                                                     |                                                         |                                |   |  |

Hole No. 15 Run 1

| DRILLING LOG   |              | DIVISION       | INSTALLATION                                                                                         | Savannah Harbor     |                       |   |
|---|--------------|----------------|---|---------------------|-----------------------|---|
|   |              | South Atlantic | Outer Channel                                                                                        | SHEET 1 OF 1 SHEETS |                       |   |
| 1. PROJECT<br>Tybee Island Beach Erosion Control Project                                                                     |              |                | 10. SIZE AND TYPE OF BIT 4" Casing tube                                                              |                     |                       |   |
| 2. LOCATION (Coordinates or Station)<br>Y925182 Y733137                                                                      |              |                | 11. DATUM FOR ELEVATION SHOWN (TBM or MSL)<br>MLW                                                    |                     |                       |   |
| 3. DRILLING AGENCY<br>Savannah District                                                                                      |              |                | 12. MANUFACTURER'S DESIGNATION OF DRILL<br>Alpine Vibracore                                          |                     |                       |   |
| 4. HOLE NO. (As shown on drawing title and file number)<br>15 Run 1                                                          |              |                | 13. TOTAL NO. OF OVERBURDEN SAMPLES TAKEN<br>DISTURBED 4 UNDISTURBED 0                               |                     |                       |   |
| 5. NAME OF DRILLER<br>Charles Dill                                                                                           |              |                | 14. TOTAL NUMBER CORE BOXES                                                                          |                     |                       |   |
| 6. DIRECTION OF HOLE<br><input checked="" type="checkbox"/> VERTICAL <input type="checkbox"/> INCLINED _____ DEG. FROM VERT. |              |                | 15. ELEVATION GROUND WATER                                                                           |                     |                       |   |
| 7. THICKNESS OF OVERBURDEN 16.0'                                                                                             |              |                | 16. DATE HOLE STARTED 29 Aug 78 COMPLETED 29 Aug 78                                                  |                     |                       |   |
| 8. DEPTH DRILLED INTO ROCK 0.0'                                                                                              |              |                | 17. ELEVATION TOP OF HOLE 17.0' water depth                                                          |                     |                       |   |
| 9. TOTAL DEPTH OF HOLE 16.0'                                                                                                 |              |                | 18. TOTAL CORE RECOVERY FOR BORING 12.5 %                                                            |                     |                       |   |
|   |              |                | 19. SIGNATURE OF INSPECTOR<br>R. V. O'KELLEY                                                         |                     |                       |   |
| ELEVATION   | DEPTH        | LEGEND         | CLASSIFICATION OF MATERIALS (Description)                                                            | % CORE RECOVERY     | BOX OR SAMPLE NO. JAR | REMARKS (Drilling time, water loss, depth of weathering, etc., if significant)   |
| -15.6 MLW   | 0 b          | c              | d   | e                   |                       |   |
|   | 5            |                | SM - Gray, very slightly silty, fine sand with minor shell content                                   |                     | 1                     | NOTE: Because of expansion and compaction of the core during the drilling process, Bottom of Boring Depth (column d) may not coincide with Thickness of Overburden (line 7) or Total Depth of Hole (line 9). |
|   | 10           |                | Slightly silty                                                                                       |                     | 2                     |   |
|   | 11.6 to 11.8 |                | Silty with minor to moderate shell content. 11.6 to 11.8 thin gray, soft, slightly clayey silt layer |                     | 3                     |   |
|   | 15           |                | Bottom of Boring 16.0'                                                                               |                     | 4                     |   |
| -31.6   |              |                | NOTE: Soils field classified in accordance with the Unified Soil Classification Systems.             |                     |                       |   |

Hole No. 15 Run 2

| DRILLING LOG                                            |       | DIVISION                                                                                             |   | INSTALLATION                               |                   | Savannah Harbor   |  | SHEET 1     |  |
|---------------------------------------------------------|-------|---|---|--------------------------------------------|-------------------|---|--|-------------|--|
| 1. PROJECT                                              |       | South Atlantic                                                                                       |   | Outer Channel                              |                   | OF 1 SHEETS   |  |             |  |
| Tybee Island Beach Erosion Control Project              |       |   |   | 10. SIZE AND TYPE OF BIT                   |                   | 4" Casing Tube   |  |             |  |
| 2. LOCATION (Coordinates or Station)                    |       |   |   | 11. DATUM FOR ELEVATION SHOWN (TBM or MSL) |                   | MLW   |  |             |  |
| V925100 Y732928                                         |       |   |   | 12. MANUFACTURER'S DESIGNATION OF DRILL    |                   | Alpine Vibracore   |  |             |  |
| 3. DRILLING AGENCY                                      |       |   |   | 13. TOTAL NO. OF OVER-BURDEN SAMPLES TAKEN |                   | DISTURBED   |  | UNDISTURBED |  |
| Savannah District                                       |       |   |   |                                            |                   | 4   |  | 0           |  |
| 4. HOLE NO. (As shown on drawing title and file number) |       | 15 Run 2                                                                                             |   | 14. TOTAL NUMBER CORE BOXES                |                   |   |  |             |  |
| 5. NAME OF DRILLER                                      |       | CHARLES DILL                                                                                         |   | 15. ELEVATION GROUND WATER                 |                   |   |  |             |  |
| 6. DIRECTION OF HOLE                                    |       | <input checked="" type="checkbox"/> VERTICAL <input type="checkbox"/> INCLINED _____ DEG. FROM VERT. |   | 16. DATE HOLE                              |                   | STARTED   |  | COMPLETED   |  |
|                                                         |       |   |   | 8 Sep 78                                   |                   | 8 Sep 78   |  |             |  |
| 7. THICKNESS OF OVERBURDEN                              |       | 17.0'                                                                                                |   | 17. ELEVATION TOP OF HOLE                  |                   | 30.0' water depth   |  |             |  |
| 8. DEPTH DRILLED INTO ROCK                              |       | 0.0'                                                                                                 |   | 18. TOTAL CORE RECOVERY FOR BORING         |                   | 19.6'   |  |             |  |
| 9. TOTAL DEPTH OF HOLE                                  |       | 17.0'                                                                                                |   | 19. SIGNATURE OF INSPECTOR                 |                   | R. V. O'KELLEY   |  |             |  |
| ELEVATION                                               | DEPTH | LEGEND                                                                                               | CLASSIFICATION OF MATERIALS (Description)                                                                                             | % CORE RECOVERY                            | BOX OR SAMPLE NO. | REMARKS (Drilling time, water loss, depth of weathering, etc., if significant)   |  |             |  |
| 28.6                                                    | 0     |   |   |                                            |                   |   |  |             |  |
|                                                         | 5     |   | SM - Gray, silty, medium to coarse sand with minor shell and wood content                                                             |                                            | 1                 | NOTE: Because of expansion and compaction of the core during the drilling process, Bottom of Boring Depth (column d) may not coincide with Thickness of Overburden (line 7) or Total Depth of Hole (line 9). |  |             |  |
|                                                         |       |   | Moderate shell content   |                                            | 2                 |   |  |             |  |
|                                                         | 10    |   | Fine to medium sand with minor coarse sand and minor to moderate shell content                                                        |                                            | 3                 |   |  |             |  |
|                                                         | 15    |   |   |                                            | 4                 |   |  |             |  |
| -48.2                                                   |       |   | Fine sand with moderate to high shell content and some fossil fragments. 19.3 to 19.6 large fragment of gray, fossiliferous limestone |                                            |                   |   |  |             |  |
|                                                         |       |   | Bottom of Boring 19.6'   |                                            |                   |   |  |             |  |
|                                                         |       |   | NOTE: Soils field classified in accordance with the Unified Soil Classification Systems.                                              |                                            |                   |   |  |             |  |

Hole No. 29

| DRILLING LOG   |       | DIVISION<br>South Atlantic |                                                                                                | INSTALLATION Sava. h Harbor<br>Outer Channel                |                         | SHEET 1<br>OF 1 SHEETS   |  |
|---|-------|----------------------------|------------------------------------------------------------------------------------------------|-------------------------------------------------------------|-------------------------|---|--|
| 1. PROJECT Tybee Island Beach Erosion Control Project                                                                        |       |                            |                                                                                                | 10. SIZE AND TYPE OF BIT 4" Casing tube                     |                         |   |  |
| 2. LOCATION (Coordinates or Station)<br>X920108 Y738867                                                                      |       |                            |                                                                                                | 11. DATUM FOR ELEVATION SHOWN (TBM or MSL)<br>MLW           |                         |   |  |
| 3. DRILLING AGENCY<br>Savannah District                                                                                      |       |                            |                                                                                                | 12. MANUFACTURER'S DESIGNATION OF DRILL<br>Alpine Vibracore |                         |   |  |
| 4. HOLE NO. (As shown on drawing title and file number) 29                                                                   |       |                            |                                                                                                | 13. TOTAL NO. OF OVER-BURDEN SAMPLES TAKEN                  |                         | DISTURBED 4 UNDISTURBED 0   |  |
| 5. NAME OF DRILLER<br>Charles Dill                                                                                           |       |                            |                                                                                                | 14. TOTAL NUMBER CORE BOXES                                 |                         |   |  |
| 6. DIRECTION OF HOLE<br><input checked="" type="checkbox"/> VERTICAL <input type="checkbox"/> INCLINED _____ DEG. FROM VERT. |       |                            |                                                                                                | 15. ELEVATION GROUND WATER                                  |                         |   |  |
| 7. THICKNESS OF OVERBURDEN 19.0'                                                                                             |       |                            |                                                                                                | 16. DATE HOLE STARTED 1978 COMPLETED 1978                   |                         |   |  |
| 8. DEPTH DRILLED INTO ROCK 0.0'                                                                                              |       |                            |                                                                                                | 17. ELEVATION TOP OF HOLE 43.0' water depth                 |                         |   |  |
| 9. TOTAL DEPTH OF HOLE 19.0'                                                                                                 |       |                            |                                                                                                | 18. TOTAL CORE RECOVERY FOR BORING %                        |                         |   |  |
|   |       |                            |                                                                                                | 19. SIGNATURE OF INSPECTOR<br>JAMES E. BOLEN, Geologist     |                         |   |  |
| ELEVATION   | DEPTH | LEGEND                     | CLASSIFICATION OF MATERIALS<br>(Description)                                                   | % CORE<br>RECOVERY                                          | BOX OR<br>SAMPLE<br>NO. | REMARKS<br>(Drilling time, water loss, depth of<br>weathering, etc., if significant)   |  |
| 38.7' MLW   | 0b    | c                          | d                                                                                              |                                                             |                         |   |  |
|   |       |                            | SM - 0.0' to 0.4' black<br>Gray, silty, coarse to fine<br>sand                                 |                                                             | 1                       | NOTE: Because of<br>expansion and compaction<br>of the core during the<br>drilling process, Bottom<br>of Boring Depth (column<br>d) may not coincide with<br>Thickness of Overburden<br>(line 7) or Total Depth<br>of Hole (line 9). |  |
|   | 5     |                            | SM-SC - Gray, silty, coarse<br>-fine sand with clay; with<br>shells 7%                         |                                                             | 2                       |   |  |
|   | 10    |                            | SC - Green, clayey, fine<br>sand, dense, stiff with<br>shells 5%                               |                                                             | 3                       |   |  |
|   | 15    |                            |                                                                                                |                                                             |                         |   |  |
|   | 20    |                            |                                                                                                |                                                             |                         |   |  |
|   | 25    |                            |                                                                                                |                                                             |                         |   |  |
|   |       |                            | Bottom of Boring 27.5'                                                                         |                                                             | 4                       |   |  |
|   |       |                            | NOTE: Soils field classified<br>in accordance with the Unified<br>Soil Classification Systems. |                                                             |                         |   |  |

Hole No. 30

| DRILLING LOG   |       | DIVISION       | INSTALLATION   | SHEET 1 OF 1 SHEETS |                   |   |
|---|-------|----------------|---|---------------------|-------------------|---|
| 1. PROJECT Tybee Island Beach Erosion Control Project                                                                     |       | South Atlantic | Outer Channel Savannah Harbor                                                                                             |                     |                   |   |
| 2. LOCATION (Coordinates or Station) Y918803 Y739124                                                                      |       |                | 10. SIZE AND TYPE OF BIT 4" Casing tube                                                                                   |                     |                   |   |
| 3. DRILLING AGENCY Savannah District                                                                                      |       |                | 11. DATUM FOR ELEVATION SHOWN (TBM or HSL) MLW                                                                            |                     |                   |   |
| 4. HOLE NO. (As shown on drawing title and file number) 30                                                                |       |                | 12. MANUFACTURER'S DESIGNATION OF DRILL Alpine Vibracore                                                                  |                     |                   |   |
| 5. NAME OF DRILLER Charles Dill                                                                                           |       |                | 13. TOTAL NO. OF OVER-BURDEN SAMPLES TAKEN                                                                                | DISTURBED 5         | UNDISTURBED 0     |   |
| 6. DIRECTION OF HOLE <input checked="" type="checkbox"/> VERTICAL <input type="checkbox"/> INCLINED _____ DEG. FROM VERT. |       |                | 14. TOTAL NUMBER CORE BOXES                                                                                               |                     |                   |   |
| 7. THICKNESS OF OVERBURDEN 23.0'                                                                                          |       |                | 15. ELEVATION GROUND WATER                                                                                                |                     |                   |   |
| 8. DEPTH DRILLED INTO ROCK 0.0'                                                                                           |       |                | 16. DATE HOLE   | STARTED 1978        | COMPLETED 1978    |   |
| 9. TOTAL DEPTH OF HOLE 23.0'                                                                                              |       |                | 17. ELEVATION TOP OF HOLE 28.0' water depth                                                                               |                     |                   |   |
|   |       |                | 18. TOTAL CORE RECOVERY FOR BORING %                                                                                      |                     |                   |   |
|   |       |                | 19. SIGNATURE OF INSPECTOR JAMES E. BOLEN, Geologist                                                                      |                     |                   |   |
| ELEVATION   | DEPTH | LEGEND         | CLASSIFICATION OF MATERIALS (Description)                                                                                 | % CORE RECOVERY     | BOX OR SAMPLE NO. | REMARKS (Drilling time, water loss, depth of weathering, etc., if significant)   |
| -24.5' MLW   | 0b    | c              | d   | e                   | f                 | g   |
|   | 5     |                | MH - with organic matter 0.0' to 0.5' Gray-green, fat clayey silt with fossiliferous silty sand lenses 20%                |                     | 1                 | NOTE: Because of expansion and compaction of the core during the drilling process, Bottom of Boring Depth (column d) may not coincide with Thickness of Overburden (line 7) or Total Depth of Hole (line 9). |
|   | 10    |                | SM - Gray, slightly silty, medium sand with gravel sized shells 10%                                                       |                     | 2                 |   |
|   | 15    |                | SC - Gray, clayey, coarse-medium sand with shells 20%                                                                     |                     | 3                 |   |
|   | 20    |                | MH - Gray-green, fat clayey silt with coarse sand and shell inclusions 15% woody (fibrous) lenses 17.0', 17.9', and 24.3' |                     | 4                 |   |
|   | 25    |                | SM - Gray, silty, medium - fine sand                                                                                      |                     | 5                 |   |
| -53.7   |       |                | MH - Green, fat, clayey silt                                                                                              |                     |                   | NOTE: Soils field classified in accordance with the Unified Soil Classification Systems.   |
|   |       |                | Bottom of Boring 29.2'   |                     |                   |   |

Hole No. 31

| DRILLING LOG   |       | DIVISION<br>South Atlantic |                                                                                          | INSTALLATION Savannah Harbor<br>Outer Channel               |                         | SHEET 1<br>OF 1 SHEETS   |  |
|---|-------|----------------------------|------------------------------------------------------------------------------------------|-------------------------------------------------------------|-------------------------|---|--|
| 1. PROJECT Tybee Island Beach Erosion Control Project                                                                        |       |                            |                                                                                          | 10. SIZE AND TYPE OF BIT 4" Casing tube                     |                         |   |  |
| 2. LOCATION (Coordinates or Station)<br>X917131 7740977                                                                      |       |                            |                                                                                          | 11. DATUM FOR ELEVATION SHOWN (TBM or MSL)<br>MLW           |                         |   |  |
| 3. DRILLING AGENCY<br>Savannah District                                                                                      |       |                            |                                                                                          | 12. MANUFACTURER'S DESIGNATION OF DRILL<br>Alpine Vibracore |                         |   |  |
| 4. HOLE NO. (As shown on drawing title and file number) 31                                                                   |       |                            |                                                                                          | 13. TOTAL NO. OF OVER-BURDEN SAMPLES TAKEN                  |                         | DISTURBED 3 UNDISTURBED 0   |  |
| 5. NAME OF DRILLER<br>Charles Dill                                                                                           |       |                            |                                                                                          | 14. TOTAL NUMBER CORE BOXES                                 |                         |   |  |
| 6. DIRECTION OF HOLE<br><input checked="" type="checkbox"/> VERTICAL <input type="checkbox"/> INCLINED _____ DEG. FROM VERT. |       |                            |                                                                                          | 15. ELEVATION GROUND WATER                                  |                         |   |  |
| 7. THICKNESS OF OVERBURDEN 18.0'                                                                                             |       |                            |                                                                                          | 16. DATE HOLE STARTED 1978 COMPLETED 1978                   |                         |   |  |
| 8. DEPTH DRILLED INTO ROCK 0.0'                                                                                              |       |                            |                                                                                          | 17. ELEVATION TOP OF HOLE 29.0' water depth                 |                         |   |  |
| 9. TOTAL DEPTH OF HOLE 18.0'                                                                                                 |       |                            |                                                                                          | 18. TOTAL CORE RECOVERY FOR BORING                          |                         |   |  |
|   |       |                            |                                                                                          | 19. SIGNATURE OF INSPECTOR<br>JAMES E. BOLEN, Geologist     |                         |   |  |
| ELEVATION   | DEPTH | LEGEND                     | CLASSIFICATION OF MATERIALS<br>(Description)                                             | % CORE<br>RECOVERY                                          | BOX OR<br>SAMPLE<br>NO. | REMARKS<br>(Drilling time, water loss, depth of<br>weathering, etc., if significant)   |  |
| 26.6 MLW   | 0 b   | c                          |                                                                                          | *                                                           | JAR                     |   |  |
|   | 5     |                            | SM - Gray, silty, medium - fine sand with shells 15%                                     |                                                             | 1                       | NOTE: Because of expansion and compaction of the core during the drilling process, Bottom of Boring Depth (column d) may not coincide with Thickness of Overburden (line 7) or Total Depth of Hole (line 9). |  |
|   |       |                            | Gray, silty, fine sand with alternating silt lenses 15%                                  |                                                             | 2                       |   |  |
|   | 10    |                            |                                                                                          |                                                             |                         |   |  |
|   | 15    |                            | ML - Gray, sandy (fine) silt                                                             |                                                             |                         |   |  |
|   |       |                            | SM - Gray, silty, medium-fine sand with alternating silt lenses 15%                      |                                                             |                         |   |  |
|   | 20    |                            | Fine sand, slightly silty Gray (MH) lenses: 22.2', 22.5'                                 |                                                             | 3                       |   |  |
| 49.3   |       |                            | Bottom of Boring 22.7'                                                                   |                                                             |                         |   |  |
|   |       |                            | NOTE: Soils field classified in accordance with the Unified Soil Classification Systems. |                                                             |                         |   |  |

Hole No. 32

| DRILLING LOG   |       | DIVISION       | INSTALLATION                                                                             |                 | Savannah Harbor                            |                                                                                | SHEET 1 OF 1 SHEETS |   |
|---|-------|----------------|------------------------------------------------------------------------------------------|-----------------|--------------------------------------------|--------------------------------------------------------------------------------|---------------------|---|
| 1. PROJECT Tybee Island Beach Erosion Control Project                                                                     |       | South Atlantic | Outer Channel                                                                            |                 | 10. SIZE AND TYPE OF BIT 4" Casing tube    |                                                                                |                     |   |
| 2. LOCATION (Coordinates or Station) X917682 Y741749                                                                      |       |                | MLW                                                                                      |                 | 11. DATUM FOR ELEVATION SHOWN (FMS or MSL) |                                                                                |                     |   |
| 3. DRILLING AGENCY Savannah District                                                                                      |       |                | Alpine Vibracore                                                                         |                 | 12. MANUFACTURER'S DESIGNATION OF DRILL    |                                                                                |                     |   |
| 4. HOLE NO. (As shown on drawing title and file number) 32                                                                |       |                | 13. TOTAL NO. OF OVER-BURDEN SAMPLES TAKEN                                               |                 | DISTURBED 5                                |                                                                                | UNDISTURBED 0       |   |
| 5. NAME OF DRILLER Charles Dill                                                                                           |       |                | 14. TOTAL NUMBER CORE BOXES                                                              |                 |                                            |                                                                                |                     |   |
| 6. DIRECTION OF HOLE <input checked="" type="checkbox"/> VERTICAL <input type="checkbox"/> INCLINED _____ DEG. FROM VERT. |       |                | 15. ELEVATION GROUND WATER                                                               |                 |                                            |                                                                                |                     |   |
| 7. THICKNESS OF OVERBURDEN 27.3'                                                                                          |       |                | 16. DATE HOLE 2 Sep 78                                                                   |                 | STARTED 2 Sep 78                           |                                                                                | COMPLETED 2 Sep 78  |   |
| 8. DEPTH DRILLED INTO ROCK 0.0'                                                                                           |       |                | 17. ELEVATION TOP OF HOLE 45.0' water depth                                              |                 |                                            |                                                                                |                     |   |
| 9. TOTAL DEPTH OF HOLE 27.3'                                                                                              |       |                | 18. TOTAL CORE RECOVERY FOR BORING 27.3'                                                 |                 |                                            |                                                                                |                     |   |
|   |       |                | 19. SIGNATURE OF INSPECTOR R. V. O'KELLEY                                                |                 |                                            |                                                                                |                     |   |
| ELEVATION   | DEPTH | LEGEND         | CLASSIFICATION OF MATERIALS (Description)                                                | % CORE RECOVERY | BOX OR SAMPLE NO. JAR                      | REMARKS (Drilling time, water loss, depth of weathering, etc., if significant) |                     |   |
| -44.4   | 0     | MLW 0          |                                                                                          |                 |                                            |                                                                                |                     |   |
|   | 5     |                | SM - Gray, slightly silty, fine to medium sand with minor to moderate shell content      |                 | 1                                          |                                                                                |                     |   |
|   | 10    |                | Moderately silty with moderate to high shell content                                     |                 | 2                                          |                                                                                |                     | NOTE: Sample expanded approximately 7.3' during drilling.   |
|   | 15    |                | Grayish green, silty, fine, minor shell fragments                                        |                 | 3                                          |                                                                                |                     | NOTE: Because of expansion and compaction of the core during the drilling process, Bottom of Boring Depth (column d) may not coincide with Thickness of Overburden (line 7) or Total Depth of Hole (line 9). |
|   | 20    |                |                                                                                          |                 | 4                                          |                                                                                |                     |   |
|   | 25    |                |                                                                                          |                 | 5                                          |                                                                                |                     |   |
| -71.4   |       |                | Bottom of Boring 27.3'                                                                   |                 |                                            |                                                                                |                     |   |
|   |       |                | NOTE: Soils field classified in accordance with the Unified Soil Classification Systems. |                 |                                            |                                                                                |                     |   |



Hole No. 33

| DRILLING LOG   |  | DIVISION       |  | INSTALLATION                                                |  | SHEET             |  |
|---|--|----------------|--|-------------------------------------------------------------|--|-------------------|--|
| Tybee Island Beach Erosion Control Project                                                                                   |  | South Atlantic |  | Savannah Harbor Outer Channel                               |  | 1 OF 1 SHEETS     |  |
| 2. LOCATION (Coordinates or Station)<br>X914419 Y741984                                                                      |  |                |  | 10. SIZE AND TYPE OF BIT<br>4" Casing tube                  |  |                   |  |
| 3. DRILLING AGENCY<br>Savannah District                                                                                      |  |                |  | 11. DATUM FOR ELEVATION SHOWN (VBM or MSL)<br>MLW           |  |                   |  |
| 4. HOLE NO. (As shown on drawing title and file number)<br>33                                                                |  |                |  | 12. MANUFACTURER'S DESIGNATION OF DRILL<br>Alpine Vibracore |  |                   |  |
| 5. NAME OF DRILLER<br>Charles Dill                                                                                           |  |                |  | 13. TOTAL NO. OF OVER-BURDEN SAMPLES TAKEN                  |  | DISTURBED<br>4    |  |
| 6. DIRECTION OF HOLE<br><input checked="" type="checkbox"/> VERTICAL <input type="checkbox"/> INCLINED _____ DEG. FROM VERT. |  |                |  | 14. TOTAL NUMBER CORE BOXES                                 |  | UNDISTURBED<br>0  |  |
| 7. THICKNESS OF OVERBURDEN<br>26.0'                                                                                          |  |                |  | 15. ELEVATION GROUND WATER                                  |  |                   |  |
| 8. DEPTH DRILLED INTO ROCK<br>0.0'                                                                                           |  |                |  | 16. DATE HOLE                                               |  | STARTED<br>1978   |  |
| 9. TOTAL DEPTH OF HOLE<br>26.0'                                                                                              |  |                |  | 17. ELEVATION TOP OF HOLE<br>20.0' water depth              |  | COMPLETED<br>1978 |  |
|   |  |                |  | 18. TOTAL CORE RECOVERY FOR BORING<br>%                     |  |                   |  |
|   |  |                |  | 19. SIGNATURE OF INSPECTOR<br>JAMES E. BOLEN, Geologist     |  |                   |  |

| ELEVATION | DEPTH | LEGEND | CLASSIFICATION OF MATERIALS<br>(Description)                                                                 | % CORE<br>RECOV-<br>ERY | BOX OR<br>SAMPLE<br>NO. | REMARKS<br>(Drilling time, water loss, depth of<br>weathering, etc., if significant)   |
|-----------|-------|--------|---|-------------------------|-------------------------|---|
| -19.9 MLW | 0     | c      | SM - Gray, fine sand slightly silty                                                                          | *                       | 1                       | NOTE: Because of expansion and compaction of the core during the drilling process, Bottom of Boring Depth (column d) may not coincide with Thickness of Overburden (line 7) or Total Depth of Hole (line 9). |
|           | 5     |        | Black<br>3.8' to 5.1' with black silt lenses 15%                                                             |                         | 2                       |   |
|           | 10    |        | MH - Black, fat, clayey silt with organic matter and fine and medium sand lenses 20%                         |                         | 3                       |   |
|           | 15    |        | SM - Gray, medium and fine sand, slightly silty, gray silt lenses: 17.3' - 17.7' 19.2' - 19.5' 20.2' - 20.5' |                         | 4                       |   |
|           | 20    |        | SM-SC - Dark green, silty fine sand, slightly clayey, dense                                                  |                         |                         |   |
|           | 25    |        | Bottom of Boring 26.3'                                                                                       |                         |                         |   |
|           |       |        | NOTE: Soils field classified in accordance with the Unified Soil Classification Systems.                     |                         |                         |   |

-46.2

Hole No. 34

| DRILLING LOG   |             | DIVISION<br>South Atlantic |   | INSTALLATION Savannah Harbor<br>Outer Channel               |                                 | SHEET 1<br>OF 1 SHEETS   |  |
|---|-------------|----------------------------|---|-------------------------------------------------------------|---------------------------------|---|--|
| 1. PROJECT Tybee Island Beach Erosion<br>Control Project                                                                     |             |                            |   | 10. SIZE AND TYPE OF BIT 4" Casing tube                     |                                 |   |  |
| 2. LOCATION (Coordinates or Station)<br>X912402 Y743816                                                                      |             |                            |   | 11. DATUM FOR ELEVATION SHOWN (TBM or MSL)<br>MLW           |                                 |   |  |
| 3. DRILLING AGENCY<br>Savannah District                                                                                      |             |                            |   | 12. MANUFACTURER'S DESIGNATION OF DRILL<br>Alpine Vibracore |                                 |   |  |
| 4. HOLE NO. (As shown on drawing title<br>and file number) 34                                                                |             |                            |   | 13. TOTAL NO. OF OVER-<br>BURDEN SAMPLES TAKEN              |                                 | DISTURBED 4 UNDISTURBED 0   |  |
| 5. NAME OF DRILLER<br>Charles Dill                                                                                           |             |                            |   | 14. TOTAL NUMBER CORE BOXES                                 |                                 |   |  |
| 6. DIRECTION OF HOLE<br><input checked="" type="checkbox"/> VERTICAL <input type="checkbox"/> INCLINED _____ DEG. FROM VERT. |             |                            |   | 15. ELEVATION GROUND WATER                                  |                                 |   |  |
| 7. THICKNESS OF OVERBURDEN 12.0'                                                                                             |             |                            |   | 16. DATE HOLE STARTED 1978 COMPLETED 1978                   |                                 |   |  |
| 8. DEPTH DRILLED INTO ROCK 0.0'                                                                                              |             |                            |   | 17. ELEVATION TOP OF HOLE 40.0' water depth                 |                                 |   |  |
| 9. TOTAL DEPTH OF HOLE 12.0'                                                                                                 |             |                            |   | 18. TOTAL CORE RECOVERY FOR BORING %                        |                                 |   |  |
|   |             |                            |   | 19. SIGNATURE OF INSPECTOR<br>JAMES E. BOLEN, Geologist     |                                 |   |  |
| ELEVATION<br>-39.1' MLW   | DEPTH<br>0' | LEGEND<br>c                | CLASSIFICATION OF MATERIALS<br>(Description)<br>d                                                                   | % CORE<br>RECOV-<br>ERY<br>e                                | CORE OR<br>SAMPLE<br>NO.<br>JAR | REMARKS<br>(Drilling time, water loss, depth of<br>weathering, etc., if significant)<br>f   |  |
|   |             |                            | SM - Black, silty, medium<br>fine sand with shells,<br>with organic fines<br>MH - Gray laminated fat<br>clayey silt |                                                             | 1                               | NOTE: Because of<br>expansion and compaction<br>of the core during the<br>drilling process, Bottom<br>of Boring Depth (column<br>d) may not coincide with<br>Thickness of Overburden<br>(line 7) or Total Depth<br>of Hole (line 9). |  |
|   | 5           |                            | SM - Gray coarse-medium sand<br>slightly silty with shells,<br>Fat silt lenses: 2.0'-2.3'<br>3.1', 3.4'-5.4'        |                                                             | 2                               |   |  |
|   | 10          |                            | SC - Dark green, clayey, fine<br>sand, stiff, dense                                                                 |                                                             | 3                               |   |  |
|   | 15          |                            |   |                                                             | 4                               |   |  |
| -56.0   |             |                            | Bottom of Boring 16.7'                                                                                              |                                                             |                                 |   |  |
| NOTE: Soils field classified<br>in accordance with the Unified<br>Soil Classification Systems.                               |             |                            |   |                                                             |                                 |   |  |

Hole No. 35

| DRILLING LOG   |       | DIVISION       |                                                                                          | INSTALLATION                                             |                   | Savannah Harbor   |  | SHEET 1 OF 1 SHEETS |  |
|---|-------|----------------|------------------------------------------------------------------------------------------|----------------------------------------------------------|-------------------|---|--|---------------------|--|
| 1. PROJECT Tybee Island Beach Erosion Control Project                                                                     |       | South Atlantic |                                                                                          | Outer Channel                                            |                   |   |  |                     |  |
| 2. LOCATION (Coordinates or Station)                                                                                      |       |                |                                                                                          | 10. SIZE AND TYPE OF BIT 4" Casing tube                  |                   |   |  |                     |  |
| X 923953 Y 743165   |       |                |                                                                                          | 11. DATUM FOR ELEVATION SHOWN (FDM or MSL)               |                   |   |  |                     |  |
| 3. DRILLING AGENCY Savannah District                                                                                      |       |                |                                                                                          | 12. MANUFACTURER'S DESIGNATION OF DRILL Alpine Vibracore |                   |   |  |                     |  |
| 4. HOLE NO. (As shown on drawing title and file number) 35                                                                |       |                |                                                                                          | 13. TOTAL NO. OF OVERBURDEN SAMPLES TAKEN                |                   | DISTURBED 5   |  | UNDISTURBED 0       |  |
| 5. NAME OF DRILLER Charles Dill                                                                                           |       |                |                                                                                          | 14. TOTAL NUMBER CORE BOXES                              |                   |   |  |                     |  |
| 6. DIRECTION OF HOLE <input checked="" type="checkbox"/> VERTICAL <input type="checkbox"/> INCLINED _____ DEG. FROM VERT. |       |                |                                                                                          | 15. ELEVATION GROUND WATER                               |                   |   |  |                     |  |
| 7. THICKNESS OF OVERBURDEN 20.0'                                                                                          |       |                |                                                                                          | 16. DATE HOLE STARTED 8 Sep 78                           |                   | COMPLETED 8 Sep 78   |  |                     |  |
| 8. DEPTH DRILLED INTO ROCK 0.0'                                                                                           |       |                |                                                                                          | 17. ELEVATION TOP OF HOLE 44.0' water depth              |                   |   |  |                     |  |
| 9. TOTAL DEPTH OF HOLE 20.0'                                                                                              |       |                |                                                                                          | 18. TOTAL CORE RECOVERY FOR BORING 20.0'                 |                   |   |  |                     |  |
|   |       |                |                                                                                          | 19. SIGNATURE OF INSPECTOR CHARLES D. GRIFFIN            |                   |   |  |                     |  |
| ELEVATION   | DEPTH | LEGEND         | CLASSIFICATION OF MATERIALS (Description)                                                | % CORE RECOVERY                                          | BOX OR SAMPLE NO. | REMARKS (Drilling time, water loss, depth of weathering, etc., if significant)   |  |                     |  |
| -39.3' MLW   | 0     | c              | SM - Gray, silty, fine and medium sand with some shells and fragments                    |                                                          | 1                 | NOTE: Because of expansion and compaction of the core during the drilling process, Bottom of Boring Depth (column d) may not coincide with Thickness of Overburden (line 7) or Total Depth of Hole (line 9). |  |                     |  |
|   | 5     |                |                                                                                          |                                                          | 2                 |   |  |                     |  |
|   | 10    |                | SP - Gray, poorly graded medium sand                                                     |                                                          | 3                 |   |  |                     |  |
|   | 15    |                | SM - Gray, silty, fine sand with shells and fragments                                    |                                                          | 4                 |   |  |                     |  |
|   | 20    |                | Gray, medium to coarse sand, silty with sea shells<br>Bottom of Boring 20.0'             |                                                          | 5                 |   |  |                     |  |
| -59.2   |       |                | NOTE: Soils field classified in accordance with the Unified Soil Classification Systems. |                                                          |                   |   |  |                     |  |

| DRILLING LOG   |       | DIVISION<br>South Atlantic |                                                                                                | INSTALLATION Savannah Harbor<br>Outer Channel               |                                | Hole No. 37<br>SHEET 1<br>OF 1 SHEETS   |  |
|---|-------|----------------------------|------------------------------------------------------------------------------------------------|-------------------------------------------------------------|--------------------------------|---|--|
| 1. PROJECT Tybee Island Beach Erosion Control Project                                                                        |       |                            |                                                                                                | 10. SIZE AND TYPE OF BIT 4" Casing tube                     |                                |   |  |
| 2. LOCATION (Coordinates or Station)<br>X927794 Y729908                                                                      |       |                            |                                                                                                | 11. DATUM FOR ELEVATION SHOWN (BSM or MSL)<br>MLW           |                                |   |  |
| 3. DRILLING AGENCY<br>Savannah District                                                                                      |       |                            |                                                                                                | 12. MANUFACTURER'S DESIGNATION OF DRILL<br>Alpine Vibracore |                                |   |  |
| 4. HOLE NO. (As shown on drawing title and file number)<br>37                                                                |       |                            |                                                                                                | 13. TOTAL NO. OF OVER-BURDEN SAMPLES TAKEN                  |                                | DISTURBED 4<br>UNDISTURBED 0   |  |
| 5. NAME OF DRILLER<br>Charles Dill                                                                                           |       |                            |                                                                                                | 14. TOTAL NUMBER CORE BOXES                                 |                                |   |  |
| 6. DIRECTION OF HOLE<br><input checked="" type="checkbox"/> VERTICAL <input type="checkbox"/> INCLINED _____ DEG. FROM VERT. |       |                            |                                                                                                | 15. ELEVATION GROUND WATER                                  |                                |   |  |
| 7. THICKNESS OF OVERBURDEN<br>24.0'                                                                                          |       |                            |                                                                                                | 16. DATE HOLE                                               |                                | STARTED 8 Sep 78<br>COMPLETED 8 Sep 78   |  |
| 8. DEPTH DRILLED INTO ROCK<br>0.0'                                                                                           |       |                            |                                                                                                | 17. ELEVATION TOP OF HOLE                                   |                                | 17.0' water depth   |  |
| 9. TOTAL DEPTH OF HOLE<br>24.0'                                                                                              |       |                            |                                                                                                | 18. TOTAL CORE RECOVERY FOR BORING                          |                                | 15.6'   |  |
|   |       |                            |                                                                                                | 19. SIGNATURE OF INSPECTOR<br>R. V. O'KEEFEY                |                                |   |  |
| ELEVATION<br>-10.6' MLW   | DEPTH | LEGEND                     | CLASSIFICATION OF MATERIALS<br>(Description)                                                   | % CORE<br>RECOVER-<br>ERY                                   | BOX OR<br>SAMPLE<br>NO.<br>IAR | REMARKS<br>(Drilling time, water loss, depth of<br>weathering, etc., if significant)   |  |
|   | 0     |                            | SM - Light tan to light gray,<br>very slightly silty, fine<br>sand with minor shell<br>content |                                                             | 1                              |   |  |
|   | 5     |                            | Light gray                                                                                     |                                                             | 2                              | NOTE: Sample expanded<br>approximately 1.8' during<br>drilling.   |  |
|   | 10    |                            |                                                                                                |                                                             | 3                              | NOTE: Because of<br>expansion and compaction<br>of the core during the<br>drilling process, Bottom<br>of Boring Depth (column<br>d) may not coincide with<br>Thickness of Overburden<br>(line 7) or Total Depth<br>of Hole (line 9). |  |
|   | 15    |                            | Greenish gray with<br>moderate to high<br>shell                                                |                                                             | 4                              |   |  |
|   | 20    |                            | Probable sand, silt, and sea<br>shells. Sample loss.                                           |                                                             |                                |   |  |
| -34.6   |       |                            | Bottom of Boring 24.0'                                                                         |                                                             |                                |   |  |
|   |       |                            | NOTE: Soils field classified<br>in accordance with the Unified<br>Soil Classification Systems. |                                                             |                                |   |  |

Hole No. SH-337

| DRILLING LOG   |              | FROM SOUTH ATLANTIC |   | INSTALLATION SAVANNAH, GA.                                                     |                                | SHEET 1 OF 1 SHEETS                                                                       |  |
|---|--------------|---------------------|---|--------------------------------------------------------------------------------|--------------------------------|-------------------------------------------------------------------------------------------|--|
| 1. PROJECT<br>SAVANNAH HARBOR DEEPENING                                                                                      |              |                     |   | 10. SIZE AND TYPE OF BIT<br>1 1/2" SPLITSPOON, 5/8" FISHTAIL                   |                                |                                                                                           |  |
| 2. LOCATION (Coordinates or Station)<br>X-910126 Y-743419 GA. EAST                                                           |              |                     |   | 11. DATUM FOR ELEVATION SHOWN (TBM or MSL)<br>MLW                              |                                |                                                                                           |  |
| 3. DRILLING AGENCY<br>SAVANNAH DISTRICT                                                                                      |              |                     |   | 12. MANUFACTURER'S DESIGNATION OF DRILL<br>Failing 314                         |                                |                                                                                           |  |
| 4. HOLE NO. (As shown on drawing title and file number)<br>SH-337                                                            |              |                     |   | 13. TOTAL NO. OF OVER-BURDEN SAMPLES TAKEN<br>DISTURBED : 7<br>UNDISTURBED : 0 |                                |                                                                                           |  |
| 5. NAME OF DRILLER<br>DAVID JUSTISS                                                                                          |              |                     |   | 14. TOTAL NUMBER CORE BOXES<br>0                                               |                                |                                                                                           |  |
| 6. DIRECTION OF HOLE<br><input checked="" type="checkbox"/> VERTICAL <input type="checkbox"/> INCLINED _____ DEG. FROM VERT. |              |                     |   | 15. ELEVATION GROUND WATER N/A                                                 |                                |                                                                                           |  |
| 7. THICKNESS OF OVERBURDEN 63.6'                                                                                             |              |                     |   | 16. DATE HOLE : STARTED : 17 MAR 92 : COMPLETED : 17 MAR 92                    |                                |                                                                                           |  |
| 8. DEPTH DRILLED INTO ROCK 0.0'                                                                                              |              |                     |   | 17. ELEVATION TOP OF HOLE 0.0'                                                 |                                |                                                                                           |  |
| 9. TOTAL DEPTH OF HOLE 63.6'                                                                                                 |              |                     |   | 18. TOTAL CORE RECOVERY FOR BORING N/A %                                       |                                |                                                                                           |  |
|   |              |                     |   | 19. SIGNATURE OF INSPECTOR<br>MICHAEL BAILEY                                   |                                |                                                                                           |  |
| ELEVATION<br>0.0   | DEPTH<br>0.0 | LEGEND<br>c         | CLASSIFICATION OF MATERIALS<br>(Description)<br>d                                                                                      | % CORE<br>RECOV-<br>ERY<br>e                                                   | BOX OR<br>SAMPLE<br>NO.<br>UAR | REMARKS<br>(Drilling time, water loss, depth of<br>weathering, etc., if significant)<br>f |  |
|   |              |                     | Water   |                                                                                |                                | Scale change at 40.0'.                                                                    |  |
|   | 40           |                     | Bottom of Harbor 43.6'   |                                                                                |                                |                                                                                           |  |
| -43.6'   |              |                     | (SM) Dark gray to black, fine grained silty SAND. Some shells & clay.                                                                  |                                                                                | 1                              |                                                                                           |  |
| -44.0'   | 45           |                     | (SC) Olive, fine grained, clayey SAND. Some silt, trace of black, rounded & generally flat coarse grained sand to fine grained gravel. |                                                                                | 2                              | Weight of rods drove split spoon to 45.6'; following drives are from this depth.          |  |
|   | 50           |                     |   |                                                                                | 3                              |                                                                                           |  |
| -53.1'   |              |                     | Dark olive.   |                                                                                |                                |                                                                                           |  |
|   | 55           |                     |   |                                                                                | 4                              |                                                                                           |  |
| -56.1'   |              |                     | Some black coarse sand to fine gravel.                                                                                                 |                                                                                |                                |                                                                                           |  |
| -58.6'   |              |                     | (CH) Gray to olive-gray, fat CLAY. Trace of sand layers.                                                                               |                                                                                | 5                              |                                                                                           |  |
| -59.4'   | 60           |                     | (SC) Dark olive-gray to black, fine to medium grained, clayey SAND.                                                                    |                                                                                | 6                              |                                                                                           |  |
|   |              |                     |   |                                                                                | 7                              |                                                                                           |  |
| -63.6'   | 65           |                     | Bottom of Boring 63.6'   |                                                                                |                                | BLOWS PER FOOT:                                                                           |  |
|   |              |                     | NOTE: Soils visually field classified in accordance with the Unified Soil Classification System.                                       |                                                                                |                                | Number required to drive 1 1/2" I.D. split spoon w/140 lb. hammer falling 30".            |  |

Hole No. SH-340

| DRILLING LOG   |              | TOWN<br>SOUTH ATLANTIC |                                                                                                  | INSTALLATION<br>SAVANNAH, GA.                                                  |                              | SHEET 1<br>OF 1 SHEETS                                                                           |  |
|---|--------------|------------------------|--------------------------------------------------------------------------------------------------|--------------------------------------------------------------------------------|------------------------------|--------------------------------------------------------------------------------------------------|--|
| 1. PROJECT<br>SAVANNAH HARBOR DEEPENING                                                                                      |              |                        |                                                                                                  | 10. SIZE AND TYPE OF BIT<br>1 1/2" SPLITSPOON, 5 1/2" FISHTAIL                 |                              |                                                                                                  |  |
| 2. LOCATION (Coordinates or Station)<br>X=912859 Y=743510 GA. EAST                                                           |              |                        |                                                                                                  | 11. DATUM FOR ELEVATION SHOWN (TBM or MSL)<br>MLW                              |                              |                                                                                                  |  |
| 3. DRILLING AGENCY<br>SAVANNAH DISTRICT                                                                                      |              |                        |                                                                                                  | 12. MANUFACTURER'S DESIGNATION OF DRILL<br>Falling 314                         |                              |                                                                                                  |  |
| 4. HOLE NO. (As shown on drawing title and file number)<br>SH-340                                                            |              |                        |                                                                                                  | 13. TOTAL NO. OF OVER-BURDEN SAMPLES TAKEN<br>DISTURBED : 5<br>UNDISTURBED : 0 |                              |                                                                                                  |  |
| 5. NAME OF DRILLER<br>DAVID JUSTISS                                                                                          |              |                        |                                                                                                  | 14. TOTAL NUMBER CORE BOXES<br>0                                               |                              |                                                                                                  |  |
| 6. DIRECTION OF HOLE<br><input checked="" type="checkbox"/> VERTICAL <input type="checkbox"/> INCLINED _____ DEG. FROM VERT. |              |                        |                                                                                                  | 15. ELEVATION GROUND WATER N/A                                                 |                              |                                                                                                  |  |
| 7. THICKNESS OF OVERBURDEN 59.5' (Water 41.5')                                                                               |              |                        |                                                                                                  | 16. DATE HOLE<br>STARTED : 13 DEC 91<br>COMPLETED : 13 DEC 91                  |                              |                                                                                                  |  |
| 8. DEPTH DRILLED INTO ROCK 0.0'                                                                                              |              |                        |                                                                                                  | 17. ELEVATION TOP OF HOLE 0.0'                                                 |                              |                                                                                                  |  |
| 9. TOTAL DEPTH OF HOLE 59.5'                                                                                                 |              |                        |                                                                                                  | 18. TOTAL CORE RECOVERY FOR BORING N/A                                         |                              |                                                                                                  |  |
|   |              |                        |                                                                                                  | 19. SIGNATURE OF INSPECTOR<br>JAMES ARTHUR, P.G.                               |                              |                                                                                                  |  |
| ELEVATION<br>0.0   | DEPTH<br>0.0 | LEGEND<br>c            | CLASSIFICATION OF MATERIALS<br>(Description)<br>d                                                | % CORE<br>RECOV-<br>ERY<br>e                                                   | BOX OR<br>SAMPLE<br>NO.<br>f | REMARKS<br>(Drilling time, water loss, depth of<br>weathering, etc., if significant)<br>g        |  |
|   |              |                        | Water                                                                                            |                                                                                |                              | Scale change at 40.0'. Set 6" diameter casing by own weight to 42.5'.                            |  |
|   | 40           |                        | Bottom of Harbor -41.5'                                                                          |                                                                                |                              |                                                                                                  |  |
| -41.5'   |              |                        | FSC Olive, fine clayey SAND. Trace of shell fragments.                                           |                                                                                | 1                            |                                                                                                  |  |
|   |              |                        |                                                                                                  | 2                                                                              |                              |                                                                                                  |  |
|   |              |                        |                                                                                                  |                                                                                | 3                            |                                                                                                  |  |
|   |              |                        |                                                                                                  |                                                                                | 4                            |                                                                                                  |  |
|   |              |                        |                                                                                                  |                                                                                | 5                            |                                                                                                  |  |
| -56.5'   | 55           |                        | Fine to medium, low thin streaks of stiff, grey, fat clay.                                       |                                                                                |                              |                                                                                                  |  |
| -58.0'   |              |                        | Olive-grey.                                                                                      |                                                                                |                              |                                                                                                  |  |
| -59.5'   | 60           |                        | Bottom of Boring 59.5'                                                                           |                                                                                |                              |                                                                                                  |  |
|   |              |                        | NOTE: Soils visually field classified in accordance with the Unified Soil Classification System. |                                                                                |                              | BLOWS PER FOOT:<br>Number required to drive 1 1/2" I.D. splitspoon w/140 lb. hammer falling 30". |  |

Hole No. SH-341

| DRILLING LOG   |            | DIRECTION<br>SOUTH ATLANTIC |                                                                                                  | INSTALLATION<br>SAVANNAH, GA.                                  |                              | SHEET 1<br>OF 1 SHEETS                                                                             |  |
|---|------------|-----------------------------|--------------------------------------------------------------------------------------------------|----------------------------------------------------------------|------------------------------|---|--|
| 1. PROJECT<br>SAVANNAH HARBOR DEEPENING                                                                                      |            |                             |                                                                                                  | 10. SIZE AND TYPE OF BIT<br>1 3/4" SPLITSPOON, 5 1/2" FISHTAIL |                              |   |  |
| 2. LOCATION (Coordinates or Station)<br>X=913565 Y=742978 GA. EAST                                                           |            |                             |                                                                                                  | 11. DATUM FOR ELEVATION SHOWN (TBM or MSU)<br>MLW              |                              |   |  |
| 3. DRILLING AGENCY<br>SAVANNAH DISTRICT                                                                                      |            |                             |                                                                                                  | 12. MANUFACTURER'S DESIGNATION OF DRILL<br>Failing 314         |                              |   |  |
| 4. HOLE NO. (As shown on drawing title and file number)<br>SH-341                                                            |            |                             |                                                                                                  | BURDEN SAMPLES TAKEN                                           |                              | DISTURBED<br>4<br>UNDISTURBED<br>0                                                                 |  |
| 5. NAME OF DRILLER<br>DAVID JUSTISS                                                                                          |            |                             |                                                                                                  | 14. TOTAL NUMBER CORE BOXES<br>0                               |                              | 15. ELEVATION GROUND WATER N/A                                                                     |  |
| 6. DIRECTION OF HOLE<br><input checked="" type="checkbox"/> VERTICAL <input type="checkbox"/> INCLINED _____ DEG. FROM VERT. |            |                             |                                                                                                  | 16. DATE HOLE                                                  |                              | STARTED<br>12 MAR 92<br>COMPLETED<br>12 MAR 92                                                     |  |
| 7. THICKNESS OF OVERBURDEN<br>60.3' (Water 45.3')                                                                            |            |                             |                                                                                                  | 17. ELEVATION TOP OF HOLE<br>0.0'                              |                              | 18. TOTAL CORE RECOVERY FOR BORING<br>N/A                                                          |  |
| 8. DEPTH DRILLED INTO ROCK<br>0.0'                                                                                           |            |                             |                                                                                                  | 19. SIGNATURE OF INSPECTOR<br>JAMES ARTHUR, P.G.               |                              |   |  |
| 9. TOTAL DEPTH OF HOLE<br>60.3'                                                                                              |            |                             |                                                                                                  |                                                                |                              |   |  |
| ELEVATION<br>0.0   | DEPTH<br>0 | LEGEND<br>c                 | CLASSIFICATION OF MATERIALS<br>(Description)<br>d                                                | % CORE<br>RECOVERY<br>e                                        | BOX OR<br>SAMPLE<br>NO.<br>f | REMARKS<br>(Drilling time, water loss, depth of<br>weathering, etc., if significant)<br>g<br>BLOWS |  |
|   |            |                             | Water                                                                                            |                                                                |                              | Scale change at 45.0'. Set 6" diameter casing by own weight to 45.2'.                              |  |
| -45.3'   | 45         |                             | Bottom of Harbor 45.3'                                                                           |                                                                |                              |   |  |
|   |            |                             | (SC) Olive, fine clayey SAND. Some silt.                                                         |                                                                | 1                            | 5                                                                                                  |  |
|   |            |                             |                                                                                                  |                                                                |                              | 20                                                                                                 |  |
|   | 50         |                             |                                                                                                  |                                                                | 2                            | 14                                                                                                 |  |
|   |            |                             |                                                                                                  |                                                                |                              | 21                                                                                                 |  |
| -52.8'   |            |                             |                                                                                                  |                                                                | 3                            | 18                                                                                                 |  |
|   | 55         |                             | (SM) Olive, fine silty SAND. Some clay.                                                          |                                                                |                              | 16                                                                                                 |  |
|   |            |                             |                                                                                                  |                                                                |                              | 17                                                                                                 |  |
|   |            |                             |                                                                                                  |                                                                |                              | 24                                                                                                 |  |
|   |            |                             |                                                                                                  |                                                                |                              | 17                                                                                                 |  |
| -60.3'   | 60         |                             |                                                                                                  |                                                                | 4                            | 12                                                                                                 |  |
|   |            |                             | Bottom of Boring 60.3'                                                                           |                                                                |                              | BLOWS PER FOOT:                                                                                    |  |
|   |            |                             | NOTE: Soils visually field classified in accordance with the Unified Soil Classification System. |                                                                |                              | Number required to drive 1 3/4" I.D. splitspoon w/140 lb. hammer falling 30".                      |  |

Hole No. SH-343

| DRILLING LOG   |       | ON SOUTH ATLANTIC |                                                                                                  | INSTALLATION SAVANNAH, GA.                                       |                         | SHEET 1 OF 1 SHEETS   |  |
|---|-------|-------------------|--------------------------------------------------------------------------------------------------|------------------------------------------------------------------|-------------------------|---|--|
| 1. PROJECT<br>SAVANNAH HARBOR DEEPENING                                                                                      |       |                   |                                                                                                  | 10. SIZE AND TYPE OF BIT 5 1/2" fishtail, 4 x 5 1/2" carbide bit |                         |   |  |
| 2. LOCATION (Coordinates or Station)<br>X=915614 Y=742618 GA. EAST                                                           |       |                   |                                                                                                  | 11. DATUM FOR ELEVATION SHOWN (TBM or MSL)<br>MLW                |                         |   |  |
| 3. DRILLING AGENCY<br>SAVANNAH DISTRICT                                                                                      |       |                   |                                                                                                  | 12. MANUFACTURER'S DESIGNATION OF DRILL<br>Failing 314           |                         |   |  |
| 4. HOLE NO. (As shown on drawing title and file number) : SH-343                                                             |       |                   |                                                                                                  | 13. TOTAL NO. OF OVER-BURDEN SAMPLES TAKEN : 0 : 0 : 3           |                         |   |  |
| 5. NAME OF DRILLER<br>DAVID JUSTISS                                                                                          |       |                   |                                                                                                  | 14. TOTAL NUMBER CORE BOXES 0                                    |                         |   |  |
| 6. DIRECTION OF HOLE<br><input checked="" type="checkbox"/> VERTICAL <input type="checkbox"/> INCLINED _____ DEG. FROM VER.: |       |                   |                                                                                                  | 15. ELEVATION GROUND WATER N/A                                   |                         |   |  |
| 7. THICKNESS OF OVERBURDEN 78.3' (Water 43.3')                                                                               |       |                   |                                                                                                  | 16. DATE HOLE : STARTED 2 SEP 92 : COMPLETED 2 SEP 92            |                         |   |  |
| 8. DEPTH DRILLED INTO ROCK 0.0'                                                                                              |       |                   |                                                                                                  | 17. ELEVATION TOP OF HOLE 0.0'                                   |                         |   |  |
| 9. TOTAL DEPTH OF HOLE 78.3'                                                                                                 |       |                   |                                                                                                  | 18. TOTAL CORE RECOVERY FOR BORING x                             |                         |   |  |
|   |       |                   |                                                                                                  | 19. SIGNATURE OF INSPECTOR<br>JAMES ARTHUR, P.G.                 |                         |   |  |
| ELEVATION   | DEPTH | LEGEND            | CLASSIFICATION OF MATERIALS (Description)                                                        | % CORE RECOVERY                                                  | BOX OR SAMPLE NO. (JAR) | REMARKS (Drilling firm, water level, depth of weathering, etc., if applicable)                                                  |  |
| 0.0   | 0.0   |                   |                                                                                                  |                                                                  |                         |   |  |
|   | 40    |                   | Water                                                                                            |                                                                  |                         | Scale change at 40.0'. Set 6" diameter casing by own weight to 44.3'.                                                           |  |
| -43.3'   |       |                   | Bottom of Harbor 43.3'                                                                           |                                                                  |                         |   |  |
|   | 50    |                   | Wash.                                                                                            |                                                                  |                         | Cleaned out from 43.3' to 48.3' with fishtail. Pushed 3" Shelby tube from 48.3' to 50.3'. Jar sample taken from bottom of tube. |  |
| -48.3'   |       |                   | (SC) Gray coarse clayey SAND, some fine gravel                                                   |                                                                  | UD-1                    |   |  |
| -50.3'   |       |                   | Wash.                                                                                            |                                                                  |                         | Cleaned out to 58.3'. Pushed 3" Shelby tube from 58.3' to 60.3'. Jar sample taken from bottom of tube.                          |  |
|   | 60    |                   | (SC) Olive fine clayey SAND, some silt, calcareous.                                              |                                                                  | UD-2                    |   |  |
| -58.3'   |       |                   | Wash.                                                                                            |                                                                  |                         | Cleaned out to 68.3'. Pushed 3" Shelby tube from 68.3' to 70.3'. Jar sample taken from bottom of tube.                          |  |
| -60.3'   |       |                   | (SC) Dark olive gray to black fine to medium clayey SAND.                                        |                                                                  | UD-3                    |   |  |
| -68.3'   |       |                   | Wash.                                                                                            |                                                                  |                         | Cleaned out to 78.3' to core, but barreling up in casing at 58.0'. Pulled tool and grouted hole.                                |  |
| -70.3'   |       |                   |                                                                                                  |                                                                  |                         |   |  |
| -78.3'   | 80    |                   | Bottom of Boring 78.3'                                                                           |                                                                  |                         |   |  |
|   | 90    |                   | NOTE: Soils visually field classified in accordance with the Unified Soil Classification System. |                                                                  |                         |   |  |



Hole No. SH-343A

| DRILLING LOG   |               | ON SOUTH ATLANTIC                                                                   |                                                                     | INSTALLATION SAVANNAH, GA.                             |                                | SHEET 1<br>OF 1 SHEETS   |  |
|---|---------------|-------------------------------------------------------------------------------------|---------------------------------------------------------------------|--------------------------------------------------------|--------------------------------|---|--|
| 1. PROJECT<br>SAVANNAH HARBOR DEEPENING                                                                                     |               |                                                                                     |                                                                     | 10. SIZE AND TYPE OF BIT 5 1/2" roller rock bit        |                                |   |  |
| 2. LOCATION (Coordinates or Station)<br>X-915609 Y-742602 GA. EAST                                                          |               |                                                                                     |                                                                     | 11. DATUM FOR ELEVATION SHOWN (TBM or MSL)<br>MLW      |                                |   |  |
| 3. DRILLING AGENCY<br>SAVANNAH DISTRICT                                                                                     |               |                                                                                     |                                                                     | 12. MANUFACTURER'S DESIGNATION OF DRILL<br>Failing 314 |                                |   |  |
| 4. HOLE NO. (As shown on drawing title and file number)<br>SH-343A                                                          |               |                                                                                     |                                                                     | 13. TOTAL NO. OF OVER-BURDEN SAMPLES TAKEN<br>0        |                                | DISTURBED<br>0   |  |
| 5. NAME OF DRILLER<br>DAVID JUSTISS                                                                                         |               |                                                                                     |                                                                     | 14. TOTAL NUMBER CORE BOXES<br>1                       |                                | UNDISTURBED<br>0   |  |
| 6. DIRECTION OF HOLE<br><input checked="" type="checkbox"/> VERTICAL <input type="checkbox"/> INCURED _____ DEG. FROM VERT. |               |                                                                                     |                                                                     | 15. ELEVATION GROUND WATER<br>N/A                      |                                |   |  |
| 7. THICKNESS OF OVERBURDEN 82.0' (Water)                                                                                    |               |                                                                                     |                                                                     | 16. DATE HOLE<br>STARTED 3 SEP 92 COMPLETED 3 SEP 92   |                                |   |  |
| 8. DEPTH DRILLED INTO ROCK 0.0'                                                                                             |               |                                                                                     |                                                                     | 17. ELEVATION TOP OF HOLE 0.0'                         |                                |   |  |
| 9. TOTAL DEPTH OF HOLE 82.0'                                                                                                |               |                                                                                     |                                                                     | 18. TOTAL CORE RECOVERY FOR BORING 92 %                |                                |   |  |
|   |               |                                                                                     |                                                                     | 19. SIGNATURE OF INSPECTOR<br>JAMES ARTHUR, P.G.       |                                |   |  |
| ELEVATION<br>0.0'   | DEPTH<br>0.0' | LEGEND<br>c                                                                         | CLASSIFICATION OF MATERIALS<br>(Description)<br>d                   | % CORE<br>RECOVERY<br>e                                | BOX OR<br>SAMPLE<br>NO.<br>VAR | REMARKS<br>(Drilling time, water loss, depth of<br>weathering, etc., if significant)<br>f                                 |  |
|   | 40            |                                                                                     | Water                                                               |                                                        |                                | Scale change at 40.0'.<br>Set 6" diameter casing by own<br>weight to 40.5'.                                               |  |
| -43.5'   |               |                                                                                     | Bottom at Harbor 43.5'                                              |                                                        |                                |   |  |
|   | 50            |                                                                                     | Wash.                                                               |                                                        |                                |   |  |
|   | 60            |                                                                                     |                                                                     |                                                        |                                |   |  |
|   | 70            |                                                                                     |                                                                     |                                                        |                                |   |  |
| -78.3'   | 80            |  | (SC) Olive gray and black fine clayey SAND,<br>slightly calcareous. | 92%                                                    | Box<br>1                       | Pull-1<br>From 78.3', run 2.7' to 81.0' rec 2.5'<br>C. L. 0.2'<br>Waxed sample from 78.3' to 79.4' and<br>79.4' to 80.6'. |  |
| -80.8'   |               |                                                                                     | Core loss.                                                          |                                                        |                                |   |  |
| -81.0'   |               |                                                                                     | No recovery, Shelby tube remained in hole.                          |                                                        |                                | Pushed 3" Shelby tube from 81.0' to<br>82.0'. Tube broke at 82.0'. Grouted hole.                                          |  |
| -82.0'   | 82            |                                                                                     | Bottom of Boring 82.0'                                              |                                                        |                                |   |  |
| NOTE: Soils visually field classified in<br>accordance with the Unified Soil Classification<br>System.                      |               |                                                                                     |                                                                     |                                                        |                                |   |  |

Hole No. SH-345

| DRILLING LOG   |             | DIRECTION<br>SOUTH ATLANTIC |                                                                                                  | INSTALLATION<br>SAVANNAH, GA.                                               |                                | SHEET 1<br>OF 1 SHEETS                                                                            |       |
|---|-------------|-----------------------------|--------------------------------------------------------------------------------------------------|-----------------------------------------------------------------------------|--------------------------------|---------------------------------------------------------------------------------------------------|-------|
| 1. PROJECT<br>SAVANNAH HARBOR DEEPENING                                                                                      |             |                             |                                                                                                  | 10. SIZE AND TYPE OF BIT<br>1 1/2" SPLITSPOON, 5/8" FISHTAIL                |                                |                                                                                                   |       |
| 2. LOCATION (Coordinates or Station)<br>X-917219 Y-740840 GA. EAST                                                           |             |                             |                                                                                                  | 11. DATUM FOR ELEVATION SHOWN (TBM or MSL)<br>MLW                           |                                |                                                                                                   |       |
| 3. DRILLING AGENCY<br>SAVANNAH DISTRICT                                                                                      |             |                             |                                                                                                  | 12. MANUFACTURER'S DESIGNATION OF DRILL<br>Falling 314                      |                                |                                                                                                   |       |
| 4. HOLE NO. (As shown on drawing title and file number)<br>SH-345                                                            |             |                             |                                                                                                  | 13. TOTAL NO. OF OVER-<br>BURDEN SAMPLES TAKEN<br>DISTURBED 7 UNDISTURBED 0 |                                |                                                                                                   |       |
| 5. NAME OF DRILLER<br>DAVID JUSTISS                                                                                          |             |                             |                                                                                                  | 14. TOTAL NUMBER CORE BOXES<br>0                                            |                                |                                                                                                   |       |
| 6. DIRECTION OF HOLE<br><input checked="" type="checkbox"/> VERTICAL <input type="checkbox"/> INCLINED _____ DEG. FROM VERT. |             |                             |                                                                                                  | 15. ELEVATION GROUND WATER N/A                                              |                                |                                                                                                   |       |
| 7. THICKNESS OF OVERBURDEN<br>61.0' (Water 41.5')                                                                            |             |                             |                                                                                                  | 16. DATE HOLE<br>STARTED 9 DEC 91 COMPLETED 9 DEC 91                        |                                |                                                                                                   |       |
| 8. DEPTH DRILLED INTO ROCK<br>0.0'                                                                                           |             |                             |                                                                                                  | 17. ELEVATION TOP OF HOLE<br>0.0'                                           |                                |                                                                                                   |       |
| 9. TOTAL DEPTH OF HOLE<br>61.0'                                                                                              |             |                             |                                                                                                  | 18. TOTAL CORE RECOVERY FOR BORING<br>N/A %                                 |                                |                                                                                                   |       |
|   |             |                             |                                                                                                  | 19. SIGNATURE OF INSPECTOR<br>JAMES ARTHUR, P.G.                            |                                |                                                                                                   |       |
| ELEVATION<br>0.0'   | DEPTH<br>0' | LEGEND<br>c                 | CLASSIFICATION OF MATERIALS<br>(Description)<br>e                                                | % CORE<br>RECOVER-<br>ERY<br>a                                              | BOX OR<br>SAMPLE<br>NO.<br>UAR | REMARKS<br>(Drilling time, water loss, depth of<br>weathering, etc., if significant)<br>g         | BLOWS |
|   |             |                             | Water                                                                                            |                                                                             |                                | Scale change at 40.0'. Set 6" diameter casing by own weight to 46.4'.                             |       |
|   | 40          |                             | Bottom of Harbor 41.5'                                                                           |                                                                             |                                |                                                                                                   |       |
| -41.5'   |             |                             | (SC) Dark grey to black, fine to medium clayey SAND. Trace of small shell fragments.             |                                                                             | 1                              | Weight of rods drove split spoon from 41.5' to 44.4', cont'd. drive to 44.5' with one blow.       | 0     |
| -44.5'   | 45          |                             | (SM) Dark grey, fine to medium, silty SAND. Trace of clay & small shell fragments.               |                                                                             | 2                              |                                                                                                   | 1     |
| -46.0'   |             |                             | Medium to coarse sand.                                                                           |                                                                             |                                | Began using Zeogel drilling mud at 46.0'.                                                         | 17    |
| -47.5'   |             |                             | Trace of fine gravel.                                                                            |                                                                             | 3                              |                                                                                                   | 21    |
| -49.0'   | 50          |                             | (CH) Dark grey, fat CLAY. Trace of fine sand.                                                    |                                                                             | 4                              |                                                                                                   | 28    |
| -50.5'   |             |                             | (SP) Fine, grey, poorly graded SAND. Trace of silt.                                              |                                                                             | 5                              |                                                                                                   | 5     |
| -53.5'   | 55          |                             | (SM) Grey, medium to coarse silty SAND.                                                          |                                                                             | 6                              |                                                                                                   | 75    |
| -58.0'   |             |                             | Same clay.                                                                                       |                                                                             |                                |                                                                                                   | 51    |
| -59.5'   | 60          |                             | (CH) Dark grey, fat CLAY. Some medium to coarse sand in layers up to 0.2' thick.                 |                                                                             | 7                              |                                                                                                   | 28    |
| -61.0'   |             |                             | Bottom of Boring 61.0'                                                                           |                                                                             |                                |                                                                                                   | 40    |
|   |             |                             |                                                                                                  |                                                                             |                                |                                                                                                   | 39    |
|   |             |                             |                                                                                                  |                                                                             |                                |                                                                                                   | 22    |
|   |             |                             |                                                                                                  |                                                                             |                                |                                                                                                   | 14    |
|   |             |                             | NOTE: Soils visually field classified in accordance with the Unified Soil Classification System. |                                                                             |                                | BLOWS PER FOOT:<br>Number required to drive 1 1/2" I.D. split spoon w/140 lb. hammer falling 30". |       |

Hole No. SH- 347

| DRILLING LOG   |            | DIVISION       | INSTALLATION                                                                           |                                                                                               | SHEET                                                                   |                                                                                        |
|---|------------|----------------|----------------------------------------------------------------------------------------|-----------------------------------------------------------------------------------------------|-------------------------------------------------------------------------|----------------------------------------------------------------------------------------|
| 1. PROJECT<br>Savannah Harbor Deepening                                                                                      |            | South Atlantic | Savannah, Ga.                                                                          |                                                                                               | OF 1 SHEETS                                                             |                                                                                        |
| 2. LOCATION (Coordinates or Station)<br>UTM, X-517607.47, Y-3543282.92                                                       |            |                | 10. SIZE AND TYPE OF BIT<br>1 3/8" ID Splitspoon, MLW                                  |                                                                                               | 11. DATUM FOR ELEVATION SHOWN (TBM & BMS)<br>5 1/2" Fishtail            |                                                                                        |
| 3. DRILLING AGENCY<br>Savannah District                                                                                      |            |                | 12. MANUFACTURER'S DESIGNATION OF DRILL<br>Falling-314                                 |                                                                                               | 13. TOTAL NO. OF OVER-BURDEN SAMPLES TAKEN<br>DISTURBED 5 UNDISTURBED 0 |                                                                                        |
| 4. HOLE NO. (As shown on drawing title and file number)<br>SH-347                                                            |            |                | 14. TOTAL NUMBER CORE BOXES<br>0                                                       |                                                                                               | 15. ELEVATION GROUND WATER<br>N/A                                       |                                                                                        |
| 5. NAME OF DRILLER<br>D. Justiss                                                                                             |            |                | 16. DATE HOLE<br>MAR 9 1992                                                            |                                                                                               | 17. ELEVATION TOP OF HOLE<br>0.0'                                       |                                                                                        |
| 6. DIRECTION OF HOLE<br><input checked="" type="checkbox"/> VERTICAL <input type="checkbox"/> INCLINED _____ DEG. FROM VERT. |            |                | 18. TOTAL CORE RECOVERY FOR BORING<br>N/A                                              |                                                                                               | 19. SIGNATURE OF INSPECTOR<br>P. J. ARTHUR                              |                                                                                        |
| 7. THICKNESS OF OVERBURDEN<br>59.8' (Water 40.3')                                                                            |            |                | 19. SIGNATURE OF INSPECTOR<br>P. J. ARTHUR                                             |                                                                                               |                                                                         |                                                                                        |
| 8. DEPTH DRILLED INTO ROCK<br>0.0'                                                                                           |            |                |                                                                                        |                                                                                               |                                                                         |                                                                                        |
| 9. TOTAL DEPTH OF HOLE<br>59.8'                                                                                              |            |                |                                                                                        |                                                                                               |                                                                         |                                                                                        |
| ELEVATION<br>a   | DEPTH<br>b | LEGEND<br>c    | CLASSIFICATION OF MATERIALS<br>(Description)<br>d                                      | % CORE RECOVERY<br>e                                                                          | BOX OR SAMPLE NO.<br>f                                                  | REMARKS<br>(Drilling time, water loss, depth of weathering, etc., if significant)<br>g |
|   |            |                | WATER                                                                                  |                                                                                               |                                                                         | SCALE CHANGE AT 40.0' SET 6" DIAMETER CASING BY OWN WEIGHT TO 41.8'                    |
| -42.3   | 40         |                | BOTTOM OF BOREHOLE 40.3'                                                               |                                                                                               | DRAB                                                                    | BEGAN USING ZEEGEL DRILLING DRILLING MUD AT 41.8'                                      |
| -43.3   |            |                | (SM) DARK GRAY FINE SILTY SAND, TRACE OF SMALL SHELL FRAGMENTS.                        |                                                                                               | 1                                                                       |                                                                                        |
| -44.6   |            |                | (SD) LIGHT GRAY FINE TO MEDIUM POORLY GRADED SAND, TRACE OF SILT.                      |                                                                                               | 2                                                                       |                                                                                        |
| -46.2   | 45         |                | TRACE OF SMALL SHELL FRAGMENTS.                                                        |                                                                                               | 3                                                                       |                                                                                        |
|   |            |                | MEDIUM TO COARSE SAND                                                                  |                                                                                               |                                                                         |                                                                                        |
|   | 50         |                |                                                                                        |                                                                                               |                                                                         |                                                                                        |
| -52.3   |            |                | GRAY, TRACE OF FINE GRAVEL AND CLAY.                                                   |                                                                                               | 4                                                                       |                                                                                        |
| -53.8   |            |                | LARGE AMOUNT OF DECAYED WOOD PARTICLES.                                                |                                                                                               |                                                                         |                                                                                        |
| -55.3   | 55         |                | LIGHT GRAY COARSE POORLY GRADED SAND, TRACE OF SILT.                                   |                                                                                               |                                                                         |                                                                                        |
| -56.8   |            |                | GRAY, SOME FINE GRAVEL, LARGE AMOUNT OF DECAYED WOOD PARTICLES, TRACE OF CLAY.         |                                                                                               |                                                                         |                                                                                        |
| -58.3   |            |                | (SC) DARK GRAY COARSE CLAYEY SAND, LARGE AMOUNT OF SMALL SHELL FRAGMENTS.              |                                                                                               | 5                                                                       |                                                                                        |
| -59.7   | 60         |                | OLIVE GRAY FINE CLAYEY SAND, NO SHELL FRAGMENTS.                                       |                                                                                               |                                                                         |                                                                                        |
| -59.8   |            |                | BOTTOM OF BORING 59.8'                                                                 |                                                                                               |                                                                         |                                                                                        |
|   |            |                | NOTE: Soils field classified in accordance with the Unified Soil Classification System | BLOWS PER FOOT:<br>Number required to drive 1 3/8" ID splitspoon w/140 lb hammer falling 30". |                                                                         |                                                                                        |

Hole No. SH-350

| DRILLING LOG   |              | ON SOUTH ATLANTIC |                                                                                                  | INSTALLATION SAVANNAH, GA.                                 |                                | SHEET 1 OF 1 SHEETS                                                                               |  |
|---|--------------|-------------------|--------------------------------------------------------------------------------------------------|------------------------------------------------------------|--------------------------------|---------------------------------------------------------------------------------------------------|--|
| 1. PROJECT SAVANNAH HARBOR DEEPENING                                                                                         |              |                   |                                                                                                  | 10. SIZE AND TYPE OF BIT 1 3/4" SPLIT SPOON, 5/2" FISHTAIL |                                |                                                                                                   |  |
| 2. LOCATION (Coordinates or Station) X-920912 Y-737502 GA. EAST                                                              |              |                   |                                                                                                  | 11. DATUM FOR ELEVATION SHOWN (TBM or MSL) MLW             |                                |                                                                                                   |  |
| 3. DRILLING AGENCY SAVANNAH DISTRICT                                                                                         |              |                   |                                                                                                  | 12. MANUFACTURER'S DESIGNATION OF DRILL Failing 314        |                                |                                                                                                   |  |
| 4. HOLE NO. (As shown on drawing title and file number) SH-350                                                               |              |                   |                                                                                                  | 13. TOTAL NO. OF OVER-BURDEN SAMPLES TAKEN                 |                                | DISTURBED 5 UNDISTURBED 0                                                                         |  |
| 5. NAME OF DRILLER DAVID JUSTISS                                                                                             |              |                   |                                                                                                  | 14. TOTAL NUMBER CORE BOXES                                |                                | 0                                                                                                 |  |
| 6. DIRECTION OF HOLE<br><input checked="" type="checkbox"/> VERTICAL <input type="checkbox"/> INCLINED _____ DEG. FROM VERT. |              |                   |                                                                                                  | 15. ELEVATION GROUND WATER                                 |                                | N/A                                                                                               |  |
| 7. THICKNESS OF OVERBURDEN 59.9' (Water 41.9')                                                                               |              |                   |                                                                                                  | 16. DATE HOLE                                              |                                | STARTED 13 DEC 91 COMPLETED 13 DEC 91                                                             |  |
| 8. DEPTH DRILLED INTO ROCK 0.0'                                                                                              |              |                   |                                                                                                  | 17. ELEVATION TOP OF HOLE                                  |                                | 0.0'                                                                                              |  |
| 9. TOTAL DEPTH OF HOLE 59.9'                                                                                                 |              |                   |                                                                                                  | 18. TOTAL CORE RECOVERY FOR BORING                         |                                | N/A                                                                                               |  |
|   |              |                   |                                                                                                  | 19. SIGNATURE OF INSPECTOR JAMES ARTHUR, P. G.             |                                |                                                                                                   |  |
| ELEVATION<br>0.0   | DEPTH<br>0.0 | LEGEND<br>c       | CLASSIFICATION OF MATERIALS<br>(Description)<br>d                                                | % CORE<br>RECOV-<br>ERY<br>e                               | BOX OR<br>SAMPLE<br>NO.<br>UAR | REMARKS<br>(Drilling time, water loss, depth of<br>weathering, etc., if significant)<br>g         |  |
|   |              |                   | Water                                                                                            |                                                            |                                | Scale change at 40.0'. Set 6" diameter casing by own weight to 45.7'.                             |  |
|   | 40           |                   | Bottom of Harbor 41.9'                                                                           |                                                            |                                |                                                                                                   |  |
| -41.9'   |              |                   | (SM) Dark grey, fine to medium, silty SAND.<br>Trace of clay & small shell fragments.            |                                                            | 1                              | 19                                                                                                |  |
| -43.4'   |              |                   | Fine to medium, trace of clay.                                                                   |                                                            |                                | 8                                                                                                 |  |
|   | 45           |                   | (SC) Dark grey, fine to medium clayey SAND.<br>Some small shell fragments.                       |                                                            | 2                              | 14                                                                                                |  |
| -46.0'   |              |                   | Grey.                                                                                            |                                                            |                                | 20                                                                                                |  |
| -47.9'   |              |                   |                                                                                                  |                                                            |                                | 23                                                                                                |  |
|   | 50           |                   |                                                                                                  |                                                            | 3                              | 20                                                                                                |  |
|   |              |                   |                                                                                                  |                                                            |                                | 14                                                                                                |  |
| -53.9'   |              |                   | (SM) Grey, fine to medium silty SAND.<br>Some shell fragments, trace of clay.                    |                                                            | 4                              | 25                                                                                                |  |
| -55.4'   |              |                   | Medium to coarse sand.                                                                           |                                                            |                                | 38                                                                                                |  |
|   | 55           |                   |                                                                                                  |                                                            |                                | 36                                                                                                |  |
| -58.4'   |              |                   | (SC) Olive-grey, fine clayey SAND.<br>Trace of shell fragments.                                  |                                                            | 5                              | 23                                                                                                |  |
| -59.9'   |              |                   |                                                                                                  |                                                            |                                | 19                                                                                                |  |
|   | 60           |                   | Bottom of Boring 59.9'                                                                           |                                                            |                                |                                                                                                   |  |
|   |              |                   | NOTE: Soils visually field classified in accordance with the Unified Soil Classification System. |                                                            |                                | BLOWS PER FOOT:<br>Number required to drive 1 3/4" I.D. split spoon w/140 lb. hammer falling 30". |  |

| DRILLING LOG   |            |             | DIVISION                                                                                                 |                         | INSTALLATION                                           |                                                                                        | Hole No. <u>SH-353</u>                     |  |
|---|------------|-------------|---|-------------------------|--------------------------------------------------------|----------------------------------------------------------------------------------------|--------------------------------------------|--|
| 1. PROJECT<br><u>SAVANNAH HARBOR DEEPENING</u>                                                                               |            |             | <u>SOUTH ATLANTIC</u>                                                                                    |                         | <u>SAVANNAH, GA</u>                                    |                                                                                        | SHEET <u>1</u><br>OF <u>1</u> SHEETS       |  |
| 2. LOCATION (Coordinates or Station)<br><u>X-518637.86 Y-3541812.31</u>                                                      |            |             |   |                         | 10. SIZE AND TYPE OF BIT <u>1 3/8" ID SPLIT S POOL</u> |                                                                                        | 11. DATUM FOR ELEVATION SHOWN (TBM or MSL) |  |
| 3. DRILLING AGENCY<br><u>SAVANNAH DISTRICT</u>                                                                               |            |             |   |                         | 12. MANUFACTURER'S DESIGNATION OF DRILL<br><u>MLW</u>  |                                                                                        |                                            |  |
| 4. HOLE NO. (As shown on drawing title and file number)<br><u>SH-353</u>                                                     |            |             |   |                         | 13. TOTAL NO. OF OVER-BURDEN SAMPLES TAKEN             |                                                                                        | 14. TOTAL NUMBER CORE BOXES                |  |
| 5. NAME OF DRILLER<br><u>DAVID JUSTISS</u>                                                                                   |            |             |   |                         | 15. ELEVATION GROUND WATER                             |                                                                                        | 16. DATE HOLE                              |  |
| 6. DIRECTION OF HOLE<br><input checked="" type="checkbox"/> VERTICAL <input type="checkbox"/> INCLINED _____ DEG. FROM VERT. |            |             |   |                         | 17. ELEVATION TOP OF HOLE                              |                                                                                        | 18. TOTAL CORE RECOVERY FOR BORING         |  |
| 7. THICKNESS OF OVERBURDEN<br><u>40.8'</u>                                                                                   |            |             |   |                         | 19. SIGNATURE OF INSPECTOR <u>Michael Bailey</u>       |                                                                                        | 19. SIGNATURE OF INSPECTOR                 |  |
| 8. DEPTH DRILLED INTO ROCK<br><u>0.0'</u>                                                                                    |            |             |   |                         |                                                        |                                                                                        |                                            |  |
| 9. TOTAL DEPTH OF HOLE<br><u>40.8'</u>                                                                                       |            |             |   |                         |                                                        |                                                                                        |                                            |  |
| ELEVATION<br>a   | DEPTH<br>b | LEGEND<br>c | CLASSIFICATION OF MATERIALS<br>(Description)<br>d                                                        | % CORE<br>RECOVERY<br>e | BOX OR<br>SAMPLE<br>NO.<br>f                           | REMARKS<br>(Drilling time, water loss, depth of weathering, etc., if significant)<br>g |                                            |  |
|   |            |             | WATER   |                         |                                                        | SCALE CHANGE AT 40.0'                                                                  |                                            |  |
| 40   |            |             | BOTTOM OF HARBOR 41.5'                                                                                   |                         | JAR                                                    | CLOWS                                                                                  |                                            |  |
|   |            |             | (SM) DARK TO VERY DARK GRAY FINE GRAINED SILTY SAND TRACE CLAY AND MKA; 0.1' DARK GRAY FAT CLAY AT 41.3' |                         | 1                                                      | 20                                                                                     |                                            |  |
| 45   |            |             | (CH) DARK GRAY FAT CLAY SOME SAND VERY SOFT AND WET                                                      |                         | 2                                                      | 20                                                                                     |                                            |  |
|   |            |             | (SM) DARK GRAY FINE TO MEDIUM GRAINED SILTY SAND TRACE CLAY AND SHELL FRAG.                              |                         | 3                                                      | 5                                                                                      |                                            |  |
|   |            |             | SOME SHELL FRAGMENTS AND CLAY                                                                            |                         |                                                        | 13                                                                                     |                                            |  |
| 50   |            |             |   |                         | 4                                                      | 28                                                                                     |                                            |  |
|   |            |             | GRAY FINE TO MEDIUM GRAINED SILTY SHELLY SAND SOME FINE TO MEDIUM GRAINED GRAVEL                         |                         | 5                                                      | 13                                                                                     |                                            |  |
| 55   |            |             | (CH) DARK GRAY FAT CLAY SOME SILT, SAND AND SHELL                                                        |                         | 6                                                      | 14                                                                                     |                                            |  |
|   |            |             | (SM) GRAY TO DARK GRAY FINE TO MEDIUM SILTY SAND SOME SHELL FRAGMENTS TRACE CLAY                         |                         | 7                                                      | 10                                                                                     |                                            |  |
|   |            |             |   |                         |                                                        | 22                                                                                     |                                            |  |
| 60   |            |             | DARK GRAY                                                                                                |                         | 8                                                      | 34                                                                                     |                                            |  |
|   |            |             | BOTTOM OF HOLE 60.8'                                                                                     |                         |                                                        | 22                                                                                     |                                            |  |
| 65   |            |             |   |                         |                                                        | 27                                                                                     |                                            |  |
|   |            |             | NOTE: Soils field classified in accordance with the Unified Soil Classification Systems.                 |                         |                                                        | Number <u>1 3/8" ID</u><br>hammer falling <u>20</u>                                    |                                            |  |

Hole No. SH-355

| DRILLING LOG                                                                                         |       | DIVISION                  | INSTALLATION                                                                    |                                                                                         | SHEET             |   |
|---|-------|---------------------------|---------------------------------------------------------------------------------|-----------------------------------------------------------------------------------------|-------------------|---|
| PROJECT                                                                                              |       | South Atlantic            | Savannah, Ga.                                                                   |                                                                                         | OF 1 SHEETS       |   |
| LOCATION (Continuation of Station)                                                                   |       | Savannah Harbor Deepening |                                                                                 | 10. SIZE AND TYPE OF BIT 3/8" ID Spitspoon                                              |                   |   |
| UTM X-518940.20, Y-3541275.46                                                                        |       |                           |                                                                                 | 11. DAYUM FOR ELEVATION SHOWN (FROM 2 1/2')                                             |                   |   |
| DRILLING AGENCY Savannah District                                                                    |       |                           |                                                                                 | MLW 5 1/2" Fishtail                                                                     |                   |   |
| HOLE NO. (As shown on drawing title and file number) SH-355                                          |       |                           |                                                                                 | 12. MANUFACTURER'S DESIGNATION OF DRILL                                                 |                   |   |
| NAME OF DRILLER D. Justiss                                                                           |       |                           |                                                                                 | Falling 314                                                                             |                   |   |
| DIRECTION OF HOLE                                                                                    |       |                           |                                                                                 | 13. TOTAL NO. OF OVER-BURDEN SAMPLES TAKEN                                              |                   |   |
| <input checked="" type="checkbox"/> VERTICAL <input type="checkbox"/> INCLINED _____ DEG. FROM VERT. |       |                           |                                                                                 | DISTURBED 6 UNDISTURBED 0                                                               |                   |   |
| THICKNESS OF OVERBURDEN 60.6' (Water 41.6')                                                          |       |                           |                                                                                 | 14. TOTAL NUMBER CORE BOXES                                                             |                   | 0   |
| DEPTH DRILLED INTO ROCK 0.0'                                                                         |       |                           |                                                                                 | 15. ELEVATION GROUND WATER                                                              |                   | N/A   |
| TOTAL DEPTH OF HOLE 60.6'                                                                            |       |                           |                                                                                 | 16. DATE HOLE                                                                           |                   |   |
|   |       |                           |                                                                                 | STARTED MAR 8 1992 COMPLETED MAR 8 1992                                                 |                   |   |
|   |       |                           |                                                                                 | 17. ELEVATION TOP OF HOLE                                                               |                   | 0.0'   |
|   |       |                           |                                                                                 | 18. TOTAL CORE RECOVERY FOR BORING                                                      |                   | 1/A   |
|   |       |                           |                                                                                 | 19. SIGNATURE OF INSPECTOR                                                              |                   | J. ARTHUR   |
| ELEVATION                                                                                            | DEPTH | LEGEND                    | CLASSIFICATION OF MATERIALS (Description)                                       | % CORE RECOVERY                                                                         | BOX OR SAMPLE NO. | REMARKS (Drilling time, water loss, depth of weathering, etc., if significant)                                                             |
|   | 0     |                           | WATER                                                                           |                                                                                         |                   | SCALE CHANGE AT 40.0'. SET 6" DIAMETER CASING BY OWN WEIGHT TO 44.7'. RE-SET CASING TO 47.2'. BEGAN USING ZEEGL. DRILLING MUD AT 41.6'.    |
| -41.6'                                                                                               | 40    |                           | BOTTOM OF HANGING 41.6'                                                         |                                                                                         | 27MS              | BURNS   |
| -44.1'                                                                                               |       |                           | (SC) DARK GRAY FINE CLAYEY SAND, SOME SMALL SHELL FRAGMENTS & SILT.             |                                                                                         | 1                 | WEIGHT OF RUDD ABOVE SPITSPOON FROM 41.6' TO 44.1'.                                                                                        |
| -45.6'                                                                                               | 45    |                           | (SM) GRAY FINE TO MEDIUM SILTY SAND, SOME SMALL SHELL FRAGMENTS, TRACE OF CLAY. |                                                                                         | 2                 | NO SPITSPOON RECOVERY ON FIRST DRIVE FROM 48.6' TO 50.1'. RE-DRIVE TO 50.1' THEN CONT'D DRIVE TO 51.6'. JAW SAMPLE #3 FROM 48.6' TO 51.6'. |
| -47.1'                                                                                               |       |                           | NO CLAY OR SHELL FRAGMENTS, LIGHT GRAY.                                         |                                                                                         |                   |   |
| -48.6'                                                                                               | 50    |                           | GRAY, LARGE AMOUNT OF SMALL SHELL FRAGMENTS, TRACE OF CLAY.                     |                                                                                         | 3                 |   |
| -51.6'                                                                                               |       |                           | (SC) GRAY FINE TO MEDIUM CLAYEY SAND, TRACE OF SMALL SHELL FRAGMENTS.           |                                                                                         | 4                 |   |
| -53.1'                                                                                               |       |                           | (SP) LIGHT GRAY FINE POOLY GRADED SAND, TRACE OF SILT.                          |                                                                                         | 5                 |   |
| -54.6'                                                                                               | 55    |                           | GRAY.                                                                           |                                                                                         |                   |   |
| -56.1'                                                                                               |       |                           | LIGHT GRAY.                                                                     |                                                                                         |                   |   |
| -60.6'                                                                                               | 60    |                           | BOTTOM OF BORING 60.6'                                                          |                                                                                         | 6                 |   |
| NOTE: Soils field classified in accordance with the Unified Soil Classification System               |       |                           |                                                                                 | BLOWS PER FOOT: Number required to drive 3/8" ID spitspoon w/140 lb hammer falling 30". |                   |   |

Hole No. SH-357

| DRILLING LOG   |            | DIVISION      |                                                                                               | INSTALLATION                                                                           |                        | SHEET   |  |
|---|------------|---------------|-----------------------------------------------------------------------------------------------|----------------------------------------------------------------------------------------|------------------------|---|--|
| South Atlantic   |            | Savannah, Ga. |                                                                                               | Savannah, Ga.                                                                          |                        | 1 OF 1 SHEETS   |  |
| 1. PROJECT<br>Savannah Harbor Deepening                                                                                      |            |               |                                                                                               | 10. SIZE AND TYPE OF BIT 1 3/8" I.D. Splitspoon                                        |                        |   |  |
| 2. LOCATION (Coordinates or Station)<br>LTM, X-519450.26, Y-3540915.24                                                       |            |               |                                                                                               | 11. DAYUM FOR ELEVATION SHOWN (TBM or BBL)<br>MLW 5 1/2" Fishtail                      |                        |   |  |
| 3. DRILLING AGENCY<br>Savannah District                                                                                      |            |               |                                                                                               | 12. MANUFACTURER'S DESIGNATION OF DRILL<br>Falling-314                                 |                        |   |  |
| 4. HOLE NO. (As shown on drawing title and file number)<br>SH-357                                                            |            |               |                                                                                               | 13. TOTAL NO. OF OVER-BURDEN SAMPLES TAKEN                                             |                        | DISTURBED 7 UNDISTURBED 0   |  |
| 5. NAME OF DRILLER<br>D. Justiss                                                                                             |            |               |                                                                                               | 14. TOTAL NUMBER CORE BOXES 0                                                          |                        |   |  |
| 6. DIRECTION OF HOLE<br><input checked="" type="checkbox"/> VERTICAL <input type="checkbox"/> INCLINED _____ DEG. FROM VERT. |            |               |                                                                                               | 15. ELEVATION GROUND WATER N/A                                                         |                        |   |  |
| 7. THICKNESS OF OVERBURDEN 597' (Water, 322')                                                                                |            |               |                                                                                               | 16. DATE HOLE STARTED FEB 26 1992 COMPLETED FEB 26 1992                                |                        |   |  |
| 8. DEPTH DRILLED INTO ROCK 0.0                                                                                               |            |               |                                                                                               | 17. ELEVATION TOP OF HOLE 0.0'                                                         |                        |   |  |
| 9. TOTAL DEPTH OF HOLE 597'                                                                                                  |            |               |                                                                                               | 18. TOTAL CORE RECOVERY FOR BORING N/A                                                 |                        |   |  |
|   |            |               |                                                                                               | 19. SIGNATURE OF INSPECTOR J. ARTHUR                                                   |                        |   |  |
| ELEVATION<br>a   | DEPTH<br>b | LEGEND<br>c   | CLASSIFICATION OF MATERIALS<br>(Description)<br>d                                             | % CORE RECOVERY<br>e                                                                   | BOX OR SAMPLE NO.<br>f | REMARKS<br>(Drilling time, water loss, depth of weathering, etc., if significant)<br>g   |  |
|   | 35         |               | WATER                                                                                         |                                                                                        |                        | SCALE CHANGE AT 35.0'. SET 6" DIAMETER CASING BY OWN, WRIGHT TO 40.2'. ADVANCED CASING TO BOTTOM OF MOST DRIVES DURING CLEANOUT. BLOWS   |  |
| -37.2'   |            |               | BOTTOM OF HARBOR 37.2'                                                                        |                                                                                        | JMS                    |   |  |
| -40.2'   | 40         |               | (SP) LIGHT GRAY FINE POORLY GRADED SAND, TRACE OF SILT.                                       |                                                                                        | 1                      | NO SPLITSPOON RECOVERY ON FIRST ATTEMPT FROM 37.2' TO 38.7'. RE-DRIVE TO 38.7' THEN CONT'D DRIVE TO 40.2'. SAMPLES FROM 37.2' TO 40.2'.   |  |
|   |            |               | LIGHT BROWNISH GRAY, TRACE OF CLAY.                                                           |                                                                                        | 2                      | NO SPLITSPOON RECOVERY ON FIRST ATTEMPT FROM 40.2' TO 41.7'. RE-DRIVE TO 41.7' THEN CONT'D DRIVE TO 43.2' BUT ENCOUNTERED SOFT ZONE AND SPLITSPOON CONT'D TO 43.5'. CONT'D WITH DRIVE TO 44.7' BUT SAMPLE RECOVERY FROM 40.2' TO 44.7' WAS POOR. WASH RETURN CONTAINED FINE SAND & TRACE OF CLAY. |  |
| -44.7'   | 45         |               | (SC) VERY DARK GRAY TO BLACK FINE CLAYEY SAND.                                                |                                                                                        | 3                      |   |  |
| -49.2'   | 50         |               | (MH) VERY DARK GRAY TO BLACK CLAYEY SILT, SOME FINE SAND.                                     |                                                                                        | 4                      |   |  |
| -50.7'   |            |               | (SH) LIGHT GRAY FINE TO COARSE SILTY SAND, TRACE OF CLAY, FINE GRAVEL & SMALL SHAL FRAGMENTS. |                                                                                        | 5                      |   |  |
| -52.2'   |            |               | MEDIUM TO COARSE SAND.                                                                        |                                                                                        |                        |   |  |
| -53.7'   | 55         |               | FINE TO MEDIUM SAND.                                                                          |                                                                                        |                        |   |  |
| -56.7'   |            |               | (SP) GRAY FINE TO MEDIUM POORLY GRADED SAND, TRACE OF SILT.                                   |                                                                                        | 6                      |   |  |
| -59.7'   | 60         |               | BOTTOM OF BORING 59.7'                                                                        |                                                                                        | 7                      |   |  |
| NOTE: Soils field classified in accordance with the Unified Soil Classification System                                       |            |               |                                                                                               | BLOWS PER FOOT:<br>Number required to drive 1 3/8" ID splitspoon w/140 lb falling 30". |                        |   |  |

Hole No. SH-363

| DRILLING LOG   |            | DIV' South Atlantic | INSTALLATION Savannah, Ga.                                                                          |                               | SHEET 1 OF 1 SHEETS          |   |
|---|------------|---------------------|---|-------------------------------|------------------------------|---|
| 1. PROJECT Savannah Harbor Deepening                                                                                         |            |                     | 10. SIZE AND TYPE OF BIT 1 3/8" ID. Spitspoon                                                       |                               |                              |   |
| 2. LOCATION (Coordinates or Station) WITH X-519983.93, Y-3540168.91                                                          |            |                     | 11. DAYUM FOR ELEVATION SHOWN (TBM & BBL) M.W. 5 1/2" Fishtail                                      |                               |                              |   |
| 3. DRILLING AGENCY Savannah District                                                                                         |            |                     | 12. MANUFACTURER'S DESIGNATION OF DRILL Falling-314                                                 |                               |                              |   |
| 4. HOLE NO. (As shown on drawing title and file number) SH-360                                                               |            |                     | 13. TOTAL NO. OF OVER-BURDEN SAMPLES TAKEN DISTURBED 5 UNDISTURBED 0                                |                               |                              |   |
| 5. NAME OF DRILLER D. Justiss                                                                                                |            |                     | 14. TOTAL NUMBER CORE BOXES 0                                                                       |                               |                              |   |
| 6. DIRECTION OF HOLE<br><input checked="" type="checkbox"/> VERTICAL <input type="checkbox"/> INCLINED _____ DEG. FROM VERT. |            |                     | 15. ELEVATION GROUND WATER N/A                                                                      |                               |                              |   |
| 7. THICKNESS OF OVERBURDEN 60.9' (Water 42.9')                                                                               |            |                     | 16. DATE HOLE STARTED MAR 8 1992 COMPLETED MAR 8 1992                                               |                               |                              |   |
| 8. DEPTH DRILLED INTO ROCK 0.0                                                                                               |            |                     | 17. ELEVATION TOP OF HOLE 0.0                                                                       |                               |                              |   |
| 9. TOTAL DEPTH OF HOLE 60.9'                                                                                                 |            |                     | 18. TOTAL CORE RECOVERY FOR BORING N/A                                                              |                               |                              |   |
|   |            |                     | 19. SIGNATURE OF INSPECTOR J. C. J. ARTHUR                                                          |                               |                              |   |
| ELEVATION<br>a   | DEPTH<br>b | LEGEND<br>c         | CLASSIFICATION OF MATERIALS<br>(Description)<br>d                                                   | SCORE<br>RECOVER-<br>ERY<br>e | BOX OF<br>SAMPLE<br>NO.<br>f | REMARKS<br>(Drilling time, water loss, depth of<br>weathering, etc., if significant)<br>g                                   |
|   | 40         |                     | WATER                                                                                               |                               |                              | SCALE CHANGE AT 40.0'<br>SET 6" DIAMETER<br>CASING BY OWN WEIGHT<br>TO 45.1'<br>BEGAN USING ZEOGEL<br>DAILLING MUD AT 42.9' |
| -42.9'   |            |                     | CUTTING OF HARDEN 42.9'                                                                             |                               | DRS                          | Blue   |
| -45.5'   | 45         |                     | (SM) VERY DARK GRAY TO BLACK<br>FINE SILTY SAND.                                                    |                               | 1                            | WEIGHT OF HAMMER<br>DRIVE SPLITSPOON FROM<br>42.9' TO 45.9'                                                                 |
| -47.4'   |            |                     | LIGHT GRAY TO GRAY FINE<br>TO MEDIUM SAND, SOME<br>SMALL SHELL FRAGMENTS,<br>TRACE OF FINE GRAVEL.  |                               | 2                            | MADE FRESH BATCH<br>OF ZEOGEL DAILLING<br>MUD AT 47.4'                                                                      |
| -50   | 50         |                     | (SC) GRAY FINE CLAYEY SAND,<br>SOME SILT, TRACE OF SMALL<br>SHELL FRAGMENTS.                        |                               | 3                            |   |
|   |            |                     | (CH) GRAY FAT CLAY.                                                                                 |                               | 4                            |   |
| -56.3'   | 55         |                     | TRACE OF SMALL SHELL<br>FRAGMENTS & FINE SAND.<br>NO SHELL FRAGMENTS OR<br>SAND.                    |                               | 5                            |   |
| -60.3'   | 60         |                     | BOTTOM OF BORING 60.9'                                                                              |                               |                              |   |
| NOTE: Soils field classified<br>in accordance with the Unified<br>Soil Classification System                                 |            |                     | BLOWS PER FOOT:<br>Number required to drive<br>1 3/8" ID splitspoon w/140 lb<br>hammer falling 30". |                               |                              |   |



Hole No. SH 425

| DRILLING LOG   |            | DIVISION<br>SOUTH ATLANTIC |                                                                                                   | INSTALLATION<br>SAVANNAH, GA                            |                | SHEET 1<br>OF 1 SHEETS                                                         |  |
|---|------------|----------------------------|---------------------------------------------------------------------------------------------------|---------------------------------------------------------|----------------|--------------------------------------------------------------------------------|--|
| 1. PROJECT<br>SAVANNAH HARBOR                                                                                                |            |                            |                                                                                                   | 10. SIZE AND TYPE OF BIT 5/2" FISHTAIL                  |                |                                                                                |  |
| 2. LOCATION (Coordinates or Station)<br>GA X-1067890.07, Y-743670.07                                                         |            |                            |                                                                                                   | 11. DATUM FOR ELEVATION SHOWN (TBM or MSL)<br>MLW       |                |                                                                                |  |
| 3. DRILLING AGENCY<br>SAVANNAH DISTRICT                                                                                      |            |                            |                                                                                                   | 12. MANUFACTURER'S DESIGNATION OF DRILL<br>FALLING 1500 |                |                                                                                |  |
| 4. HOLE NO. (As shown on drawing title and file number)<br>SH 425                                                            |            |                            |                                                                                                   | 13. TOTAL NO. OF SOIL SAMPLES TAKEN                     |                | DISTURBED 9 UNDISTURBED 0                                                      |  |
| 5. NAME OF DRILLER<br>W. HERMAN                                                                                              |            |                            |                                                                                                   | 14. TOTAL NUMBER CORE BOXES                             |                | NONE                                                                           |  |
| 6. DIRECTION OF HOLE<br><input checked="" type="checkbox"/> VERTICAL <input type="checkbox"/> INCLINED _____ DEG. FROM VERT. |            |                            |                                                                                                   | 15. GROUND WATER ELEVATION                              |                | N/A                                                                            |  |
| 7. THICKNESS OF OVERBURDEN >60.2' MLW                                                                                        |            |                            |                                                                                                   | 16. DATE HOLE                                           |                | STARTED 2 APR 2002 COMPLETED 2 APR 2002                                        |  |
| 8. DEPTH DRILLED INTO ROCK -                                                                                                 |            |                            |                                                                                                   | 17. ELEVATION TOP OF HOLE                               |                | -46.7' (HARBOR FLOOR)                                                          |  |
| 9. TOTAL DEPTH OF HOLE 60.2' MLW                                                                                             |            |                            |                                                                                                   | 18. TOTAL CORE RECOVERY FOR BORING                      |                | NONE %                                                                         |  |
|   |            |                            |                                                                                                   | 19. SIGNATURE OF INSPECTOR<br>DANA POLACSEK             |                |                                                                                |  |
| ELEVATION (FT)   | DEPTH (FT) | SYMBOLS                    | CLASSIFICATION OF MATERIALS (Description)                                                         | PERCENT MOISTURE CONTENT                                | JAR SAMPLE NO. | REMARKS (Drilling time, water loss, depth of weathering, etc., if significant) |  |
| 0.0'   | 0          |                            |                                                                                                   |                                                         |                | BLOWS/FT.                                                                      |  |
|   |            |                            | Water.                                                                                            |                                                         |                | Change of scale at 45'.                                                        |  |
|   |            |                            | BOTTOM OF ENTRANCE CHANNEL                                                                        |                                                         |                | Set 67' of casing to a depth of 51.5'.                                         |  |
|   | 45         |                            | (SM) Dark gray silty fine SAND with approximately 15% shell fragments.                            |                                                         |                | Elevation of bottom of harbor is 46.7'.                                        |  |
|   |            |                            | (ML) Green SILT with little fine sand and approximately 5% black, rounded, oblong rock fragments. |                                                         | 1              | 0                                                                              |  |
|   |            |                            | Decreasing rock fragments.                                                                        |                                                         | 2              | 20                                                                             |  |
|   | 50         |                            | Trace fine sand and clay, moist.                                                                  |                                                         | 3              | 66                                                                             |  |
|   |            |                            | 5% rock fragments, trace to little sand (fine).                                                   |                                                         | 4              | 20                                                                             |  |
|   |            |                            | Increasing fine sand to some sand, decreasing clay.                                               |                                                         | 5              | 28                                                                             |  |
|   |            |                            | Fine sandy silt with trace clay, increasing rock fragments to approximately 10%, wet.             |                                                         | 6              | 21                                                                             |  |
|   | 55         |                            | Increasing rock fragments to 15% with trace quartz (rounded), may be silty sand, decreasing clay. |                                                         | 7              | 28                                                                             |  |
|   |            |                            | (CL) Gray CLAY with some silt, with zones of sandy silt.                                          |                                                         | 8              | 26                                                                             |  |
|   | 60         |                            | (ML/OL) Dark gray organic/inorganic SILT with little fine sand, moist.                            |                                                         |                | 30                                                                             |  |
|   |            |                            | BOTTOM OF BORING: 60.2'                                                                           |                                                         |                |                                                                                |  |
|   | 65         |                            |                                                                                                   |                                                         |                |                                                                                |  |
|   | 70         |                            |                                                                                                   |                                                         |                |                                                                                |  |
|   | 75         |                            |                                                                                                   |                                                         |                |                                                                                |  |
|   | 80         |                            |                                                                                                   |                                                         |                |                                                                                |  |

NOTE: SOILS VISUALLY FIELD CLASSIFIED IN ACCORDANCE WITH THE UNIFIED SOIL CLASSIFICATION SYSTEM.

BLOWS PER FOOT:  
NUMBER REQUIRED TO DRIVE 1 3/8" I. D. SPLITSPOON W/140 LB. HAMMER FALLING 30".

Hole No. SH426

| DRILLING LOG                                            |  | DIVISION                                                                                             | INSTALLATION                               |  | SHEET                                               |  |
|---------------------------------------------------------|--|---|--------------------------------------------|--|-----------------------------------------------------|--|
| 1. PROJECT                                              |  | <u>SOUTH ATLANTIC</u>                                                                                | <u>SAVANNAH, GA</u>                        |  | OF <u>1</u> SHEETS                                  |  |
| 2. LOCATION (Coordinates or Station)                    |  | <u>SAVANNAH HARBOR</u>                                                                               | 10. SIZE AND TYPE OF BIT                   |  | <u>5 1/2" FISH TAIL</u>                             |  |
| 3. DRILLING AGENCY                                      |  | <u>SAVANNAH DISTRICT</u>                                                                             | 11. DATUM FOR ELEVATION SHOWN (FSM or MSL) |  | <u>MLW</u>                                          |  |
| 4. HOLE NO. (As shown on drawing title and file number) |  | <u>SH426</u>                                                                                         | 12. MANUFACTURER'S DESIGNATION OF DRILL    |  | <u>FAIRING 1500</u>                                 |  |
| 5. NAME OF DRILLER                                      |  | <u>H. FOLCHER</u>                                                                                    | 13. TOTAL NO. OF OVERBURDEN SAMPLES TAKEN  |  | <u>13</u>                                           |  |
| 6. DIRECTION OF HOLE                                    |  | <input checked="" type="checkbox"/> VERTICAL <input type="checkbox"/> INCLINED _____ DEG. FROM VERT. | 14. TOTAL NUMBER CORE BOXES                |  | <u>-</u>                                            |  |
| 7. THICKNESS OF OVERBURDEN                              |  | <u>&gt; 65.8'</u>                                                                                    | 15. ELEVATION GROUND WATER                 |  | <u>-</u>                                            |  |
| 8. DEPTH DRILLED INTO ROCK                              |  | <u>-</u>                                                                                             | 16. DATE HOLE                              |  | STARTED <u>10 APR 62</u> COMPLETED <u>10 APR 62</u> |  |
| 9. TOTAL DEPTH OF HOLE                                  |  | <u>65.8'</u>                                                                                         | 17. ELEVATION TOP OF HOLE                  |  | <u>46.5' (Bottom Harbor)</u>                        |  |
|                                                         |  |   | 18. TOTAL CORE RECOVERY FOR BORING         |  | <u>-</u>                                            |  |
|                                                         |  |   | 19. SIGNATURE OF INSPECTOR                 |  | <u>S. J. B. L. K.</u>                               |  |

| ELEVATION | DEPTH | LEGEND | CLASSIFICATION OF MATERIALS (Description) | % CORE RECOVERY | BOX OR SAMPLE NO. | REMARKS (Drilling time, water loss, depth of weathering, etc., if significant) |
|-----------|-------|--------|-------------------------------------------|-----------------|-------------------|--------------------------------------------------------------------------------|
| a         | b     | c      | d                                         | e               | f                 | g                                                                              |
|           | 0     |        | WATER                                     |                 |                   |                                                                                |
|           | 10    |        |                                           |                 | 1                 |                                                                                |
|           | 20    |        |                                           |                 | 2                 |                                                                                |
|           | 30    |        |                                           |                 | 3                 |                                                                                |
|           | 40    |        |                                           |                 | 4                 |                                                                                |
|           | 50    |        |                                           |                 | 5                 |                                                                                |
|           | 60    |        |                                           |                 | 6                 |                                                                                |
|           | 70    |        |                                           |                 | 7                 |                                                                                |
|           | 80    |        |                                           |                 | 8                 |                                                                                |
|           | 90    |        |                                           |                 | 9                 |                                                                                |
|           | 100   |        |                                           |                 | 10                |                                                                                |
|           | 110   |        |                                           |                 | 11                |                                                                                |
|           | 120   |        |                                           |                 | 12                |                                                                                |
|           | 990   |        |                                           |                 | 99                |                                                                                |
|           | 1000  |        |                                           |                 | 100               |                                                                                |

BLINDS ARE FAST:  
NUMBER REQUIRED TO DONE  
1 3/4" ID SPATULA IN NO. 18  
HAMMER FALLING 30"

NOTE: SOILS USUALLY FIELD  
CLASSIFIED IN ACCORDANCE  
WITH THE UNITED SOIL  
CLASSIFICATION SYSTEM.

Hole No. SH427

| DRILLING LOG   |            | DIVISION                                                           | INSTALLATION   |                         | SHEET                        |   |
|---|------------|--------------------------------------------------------------------|---|-------------------------|------------------------------|---|
| 1. PROJECT<br><u>SAVANNAH HARBOR</u>                                                                                         |            | <u>SOUTH ATLANTIC</u>                                              | <u>SAVANNAH, GA</u>   |                         | OF 1 SHEETS                  |   |
| 2. LOCATION (Coordinates or Station)<br><u>N 32° 42' 30" W, 80° 48' 34" W</u>                                                |            | 10. SIZE AND TYPE OF BIT<br><u>5 1/2" FISH TAIL</u>                |   |                         |                              |   |
| 3. DRILLING AGENCY<br><u>SAVANNAH DISTRICT</u>                                                                               |            | 11. DATUM FOR ELEVATION SHOWN (TBM or MSL)<br><u>MEAN MSL</u>      |   |                         |                              |   |
| 4. HOLE NO. (As shown on drawing title and file number)<br><u>SH427</u>                                                      |            | 12. MANUFACTURER'S DESIGNATION OF DRILL<br><u>FALLING 1500</u>     |   |                         |                              |   |
| 5. NAME OF DRILLER<br><u>W. HERMAN</u>                                                                                       |            | 13. TOTAL NO. OF OVER-BURDEN SAMPLES TAKEN                         |   |                         |                              |   |
| 6. DIRECTION OF HOLE<br><input checked="" type="checkbox"/> VERTICAL <input type="checkbox"/> INCLINED _____ DEG. FROM VERT. |            | 14. TOTAL NUMBER CORE BOXES<br>—                                   |   |                         |                              |   |
| 7. THICKNESS OF OVERBURDEN<br><u>760.0'</u>                                                                                  |            | 15. ELEVATION GROUND WATER<br>—                                    |   |                         |                              |   |
| 8. DEPTH DRILLED INTO ROCK<br>—                                                                                              |            | 16. DATE HOLE<br>STARTED <u>2 APR 02</u> COMPLETED <u>2 APR 02</u> |   |                         |                              |   |
| 9. TOTAL DEPTH OF HOLE<br><u>60.0'</u>                                                                                       |            | 17. ELEVATION TOP OF HOLE<br><u>-46.5' (HARBOR FLOOR)</u>          |   |                         |                              |   |
|   |            | 18. TOTAL CORE RECOVERY FOR BORING<br>— %                          |   |                         |                              |   |
|   |            | 19. SIGNATURE OF INSPECTOR<br><u>Samuel K</u>                      |   |                         |                              |   |
| ELEVATION<br>a   | DEPTH<br>b | LEGEND<br>c                                                        | CLASSIFICATION OF MATERIALS<br>(Description)<br>d   | % CORE<br>RECOVERY<br>e | BOX OR<br>SAMPLE<br>NO.<br>f | REMARKS<br>(Drilling time, water loss, depth of<br>weathering, etc., if significant)<br>g                |
|   | 40         |                                                                    | WATER   |                         |                              | NOTE CHANGE OF SCALE AT<br>40'                                                                           |
|   | 45         |                                                                    | BOTTOM OF ENTRANCE CHANNEL   |                         |                              | SET 65' OF CASING TO A<br>DEPTH OF 46.8'                                                                 |
|   | 50         |                                                                    | (M) DE GRAY SILT F. SAND W/ FINE<br>M. SAND, W/ SHELL FRGS.<br>FINE, SHELL FRGS. ABSENT                                                                                                 |                         | 1                            | ELEV BOT HARBOR = -46.5'                                                                                 |
|   |            |                                                                    | H. 46.7, BECOMES DE GRAY T. SILT<br>F. M. SAND W/ LITTLE C. SAND AND<br>SILT, W/ ABUNDANT SHELL FRGS<br>(-75-80%)                                                                       |                         | 2                            | 0   |
|   |            |                                                                    | " 30, BECOMES GRAY W/ DEC. C. SAND<br>F. M. TO LITTLE SILT, AT 50.5' LAYER (M)<br>OF ABUNDANT SHELL FRGS, BLK. ROUNDED<br>SHELL FRGS. FINE/COAR. GRAINS W/ L.<br># SANDS W/ LITTLE SILT |                         | 3                            | WT LOSS 23                                                                                               |
|   |            |                                                                    | FINES TO MIDDLE F. SAND W/ DEC.<br>SHELL FRGS. (OR FRGS. ESSENTIALLY<br>ABSENT)   |                         | 4                            | CIRCULATION LOSS<br>AFTER 3" ADD 2" OF<br>CASING (TOTAL NOW 5")                                          |
|   | 55         |                                                                    | (SP-SM) OLIVE GRAY F. SAND W/ TR. SILT<br>TO SAND, W/ SHELL FRGS. (F. M. SAND<br>SILT) ABOUT 15%                                                                                        |                         | 5                            | 17   |
|   |            |                                                                    | (SP) GRAY F. SAND W/ TR. TO MD SILT,<br>W/ F. SANDS & SMALL FRGS. (-15%) & BLK.<br>ROUNDED FRGS. (-8%) W/ OCCAS. SANDS<br>OR PARTIALS OF GRAY SILT W/ LITTLE<br>CLAY                    |                         | 6                            | 22   |
|   |            |                                                                    | WET (SS-S-370)   |                         | 7                            | 28   |
|   |            |                                                                    | SP-SSS. ABUNDANT CH. ABSENT, SHELL<br>FRGS. DEC.   |                         | 8                            | 30   |
|   |            |                                                                    | SS-60.0 SILT 10% S. M. SILT, TR. TO<br>NO SHELL OR FRGS. WET   |                         | 9                            | 55   |
|   | 60         |                                                                    | BORING COMPLETED TO A DEPTH OF<br>60.0' BELOW MSL ON 2 APR 02<br>BLWS PER FOOT:   |                         |                              | 40   |
|   |            |                                                                    | Number required to drive<br>1 3/8" ID splitspoon w/ 140 lb.<br>hammer falling 30".   |                         |                              | 38   |
|   |            |                                                                    |   |                         |                              | NOTE: SOILS VISUALLY FIELD<br>CLASSIFIED IN ACCORDANCE<br>WITH THE UNITED SOIL<br>CLASSIFICATION SYSTEM. |

Hole No. SH 428

| DRILLING LOG   |                    | DIVISION     | INSTALLATION                                                         |                                     | SHEET 1<br>OF 2 SHEETS    |   |
|---|--------------------|--------------|----------------------------------------------------------------------|-------------------------------------|---------------------------|---|
| 1. PROJECT<br>SAVANNAH HARBOR DEEPENING                                                                                      |                    |              | 10. SIZE AND TYPE OF BIT<br>1 3/8" I. D. SPLITSPOON                  |                                     |                           |   |
| 2. LOCATION (Coordinates or Station)<br>GA X-1079781, Y-734658                                                               |                    |              | 11. DATUM FOR ELEVATION SHOWN (TBM or MSL)<br>MLW                    |                                     |                           |   |
| 3. DRILLING AGENCY<br>SAVANNAH DISTRICT                                                                                      |                    |              | 12. MANUFACTURER'S DESIGNATION OF DRILL<br>FALLING 1500              |                                     |                           |   |
| 4. HOLE NO. (As shown on drawing title and file number)<br>SH 428                                                            |                    |              | 13. TOTAL NO. OF SOIL SAMPLES TAKEN<br>DISTURBED 15<br>UNDISTURBED 0 |                                     |                           |   |
| 5. NAME OF DRILLER<br>ROUNTREE                                                                                               |                    |              | 14. TOTAL NUMBER CORE BOXES<br>NONE                                  |                                     |                           |   |
| 6. DIRECTION OF HOLE<br><input checked="" type="checkbox"/> VERTICAL <input type="checkbox"/> INCLINED _____ DEG. FROM VERT. |                    |              | 15. GROUND WATER ELEVATION<br>N/A                                    |                                     |                           |   |
| 7. THICKNESS OF OVERBURDEN                                                                                                   |                    |              | 16. DATE HOLE<br>STARTED 1 MAY 2002<br>COMPLETED 1 MAY 2002          |                                     |                           |   |
| 8. DEPTH DRILLED INTO ROCK                                                                                                   |                    |              | 17. ELEVATION TOP OF HOLE<br>0.0' MLW                                |                                     |                           |   |
| 9. TOTAL DEPTH OF HOLE<br>63.9'                                                                                              |                    |              | 18. TOTAL CORE RECOVERY FOR BORING<br>NONE                           |                                     |                           |   |
|   |                    |              | 19. SIGNATURE OF INSPECTOR<br>GREGORY TAYLOR                         |                                     |                           |   |
| ELEVATION<br>(FT)<br>0.0'   | DEPTH<br>(FT)<br>0 | SYMBOLS<br>c | CLASSIFICATION OF MATERIALS<br>(Description)<br>d                    | PERCENT<br>MOISTURE<br>CONTENT<br>e | JAR<br>SAMPLE<br>NO.<br>f | REMARKS<br>(Drilling time, water loss, depth of<br>weathering, etc., if significant)<br>g<br>BLOWS/FT. |
| 5   |                    |              | Water.                                                               |                                     |                           | Set 67' of casing to a<br>depth of 50.8'.<br>Elevation of bottom of<br>harbor is 44.1'.                |
| 10   |                    |              |                                                                      |                                     |                           |   |
| 15   |                    |              |                                                                      |                                     |                           |   |
| 20   |                    |              |                                                                      |                                     |                           |   |
| 25   |                    |              |                                                                      |                                     |                           |   |
| 30   |                    |              |                                                                      |                                     |                           |   |
| 35   |                    |              |                                                                      |                                     |                           |   |
| 30.0'   |                    |              |                                                                      |                                     |                           |   |

CONTINUED ON SHEET #2

NOTE: SOILS VISUALLY  
FIELD CLASSIFIED IN  
ACCORDANCE WITH THE  
UNIFIED SOIL CLASS-  
IFICATION SYSTEM.

BLOWS PER FOOT;  
NUMBER REQUIRED TO  
DRIVE 1 3/8" I. D. SPLITSPOON  
W/140 LB. HAMMER FALLING  
30".

| DRILLING LOG (Cont Sheet)            |               | ELEVATION TOP OF HOLE        |   | Hole No. SH 428                |                      |                                                                                     |
|--------------------------------------|---------------|------------------------------|---|--------------------------------|----------------------|-------------------------------------------------------------------------------------|
| PROJECT<br>SAVANNAH HARBOR DEEPENING |               | INSTALLATION<br>SAVANNAH, GA |   | SHEET 2<br>OF 2 SHEETS         |                      |                                                                                     |
| ELEVATION<br>(FT)                    | DEPTH<br>(FT) | SYMBOLS                      | CLASSIFICATION OF MATERIALS<br>(Description)   | PERCENT<br>MOISTURE<br>CONTENT | JAR<br>SAMPLE<br>NO. | REMARKS<br>(Drilling time, water loss, diam of<br>weathering, etc., if significant) |
|                                      | 30            |                              |   |                                |                      |                                                                                     |
|                                      | 35            |                              | Water.   |                                |                      |                                                                                     |
|                                      | 40            |                              | BOTTOM OF HARBOR<br>(ML) Soft, low plasticity SILT,<br>trace oblong shell fragments<br>up to 1mm, acid reaction, wet,<br>dark brown.                                          |                                |                      |                                                                                     |
|                                      | 45            |                              | (SM) Quartz grained fine<br>SAND with some silt and<br>trace of oblong shell frag-<br>ments up to 1mm, acid<br>reaction, moist, dark brown.                                   |                                | 1                    | Lost first sample, 12                                                               |
|                                      |               |                              | (SP) POORLY GRADED SAND,<br>fine quartz grains, with a trace<br>of medium sand size muscovite<br>flakes, HCL reaction, moist, gray.                                           |                                | 2                    | blows were (0-2-2), (9-5-7)                                                         |
|                                      |               |                              | (SC) Quartz grained fine SAND,<br>with some clay, and few shell<br>fragments up to 10mm, HCL<br>reaction, moist, dark gray.                                                   |                                | 3                    | resampled same depth, 43                                                            |
|                                      |               |                              | (SP) POORLY GRADED SAND,<br>fine to medium quartz sand,<br>some shell fragments up to<br>30mm, few fines, HCL reaction,<br>moist, green to gray.                              |                                | 4                    | (9-22-21) 13                                                                        |
|                                      |               |                              | Few shell fragments up to 5mm   |                                | 5                    | (8-5-7) 37                                                                          |
|                                      |               |                              | Some shell fragments up to<br>20mm.   |                                | 6                    | (14-20-17) 44                                                                       |
|                                      |               |                              | No fines, a little shell fragments<br>up to 10mm.   |                                | 7                    | (8-21-23) 40                                                                        |
|                                      |               |                              | Some shell fragments up to<br>10mm, no fines.   |                                | 8                    | (14-19-21) 38                                                                       |
|                                      |               |                              |   |                                | 9                    | (14-16-22) 35                                                                       |
|                                      |               |                              |   |                                | 10                   | (12-16-19) 40                                                                       |
|                                      |               |                              |   |                                | 11                   | (14-20-20) 44                                                                       |
|                                      |               |                              |   |                                | 12                   | (19-21-33) 35                                                                       |
|                                      |               |                              |   |                                | 13                   | (18-18-17) 40                                                                       |
|                                      |               |                              |   |                                | 14                   | (14-20-20) 70                                                                       |
|                                      |               |                              |   |                                | 15                   | (18-21-49) 70                                                                       |
|                                      |               |                              |   |                                |                      | Refusal, 100 blows/0.3'.                                                            |
|                                      | 65            |                              | (ML) Very hard low plasticity<br>SILT with a little<br>fine to coarse sub angular<br>siltstone gravel up to 25mm,<br>weak HCL reaction, dry, moder-<br>ately cemented, green. |                                |                      |                                                                                     |
|                                      | 70            |                              | BOTTOM OF BORING   |                                |                      |                                                                                     |
|                                      | 75            |                              |   |                                |                      |                                                                                     |

NOTE: SOILS VISUALLY  
FIELD CLASSIFIED IN  
ACCORDANCE WITH THE  
UNIFIED SOIL CLASS-  
IFICATION SYSTEM.

BLOWS PER FOOT:  
NUMBER REQUIRED TO  
DRIVE 1 3/8" I. D. SPLITSPOON  
W/140 LB. HAMMER FALLING  
30".

Hole No. SH 429

| DRILLING LOG   |                    | DIVISION<br>SOUTH ATLANTIC |   | INSTALLATION<br>SAVANNAH, GA                                      |                           | SHEET 1<br>OF 1 SHEETS                                                                                       |  |
|---|--------------------|----------------------------|---|-------------------------------------------------------------------|---------------------------|---|--|
| 1. PROJECT<br>SAVANNAH HARBOR                                                                                                |                    |                            |   | 10. SIZE AND TYPE OF BIT<br>5/2" FISHTAIL                         |                           |   |  |
| 2. LOCATION (Coordinates or Station)<br>GA X-1081319.70, Y-732544.68                                                         |                    |                            |   | 11. DATUM FOR ELEVATION SHOWN (TBM or MSL)<br>MLW                 |                           |   |  |
| 3. DRILLING AGENCY<br>SAVANNAH DISTRICT                                                                                      |                    |                            |   | 12. MANUFACTURER'S DESIGNATION OF DRILL<br>FALLING 1500           |                           |   |  |
| 4. HOLE NO. (As shown on drawing title and file number)<br>SH 429                                                            |                    |                            |   | 13. TOTAL NO. OF SOIL SAMPLES TAKEN<br>DISTURBED 10 UNDISTURBED 0 |                           |   |  |
| 5. NAME OF DRILLER<br>H. FULCHER                                                                                             |                    |                            |   | 14. TOTAL NUMBER CORE BOXES<br>NONE                               |                           |   |  |
| 6. DIRECTION OF HOLE<br><input checked="" type="checkbox"/> VERTICAL <input type="checkbox"/> INCLINED _____ DEG. FROM VERT. |                    |                            |   | 15. GROUND WATER ELEVATION<br>N/A                                 |                           |   |  |
| 7. THICKNESS OF OVERBURDEN<br>>61.4' MLW                                                                                     |                    |                            |   | 16. DATE HOLE<br>STARTED 3 APR 2002 COMPLETED 3 APR 2002          |                           |   |  |
| 8. DEPTH DRILLED INTO ROCK<br>-                                                                                              |                    |                            |   | 17. ELEVATION TOP OF HOLE<br>-46.4' (HARBOR FLOOR)                |                           |   |  |
| 9. TOTAL DEPTH OF HOLE<br>61.4' MLW                                                                                          |                    |                            |   | 18. TOTAL CORE RECOVERY FOR BORING<br>NONE %                      |                           |   |  |
|   |                    |                            |   | 19. SIGNATURE OF INSPECTOR<br>DANA POLACSEK                       |                           |   |  |
| ELEVATION<br>(FT)<br>0.0'   | DEPTH<br>(FT)<br>0 | SYMBOLS<br>a               | CLASSIFICATION OF MATERIALS<br>(Description)<br>#                                                                                       | PERCENT<br>MOISTURE<br>CONTENT<br>%                               | JAR<br>SAMPLE<br>NO.<br>1 | REMARKS<br>(Drilling time, water loss, depth of weathering, etc., if significant)<br>BLOWS/FT.               |  |
|   | 45                 |                            | Water.   |                                                                   |                           | Change of scale at 45'.<br>Set 67' of casing to a depth of 50.7'.<br>Elevation of bottom of harbor is 46.4'. |  |
|   |                    |                            | BOTTOM OF ENTRANCE CHANNEL   |                                                                   |                           |   |  |
|   |                    |                            | (SM) Dark gray SILTY FINE SAND, moist.                                                                                                  |                                                                   | 1                         | 0   |  |
|   |                    |                            | Becomes fine sand with trace to little silt, wet.                                                                                       |                                                                   | 2                         | 13   |  |
|   | 50                 |                            |   |                                                                   | 3                         | 58   |  |
|   |                    |                            | (SP) Dark gray FINE SAND with trace silt, trace mica flakes, wet                                                                        |                                                                   | 4                         | 42   |  |
|   |                    |                            | Coarsens to fine to medium sand, gray with occasional seam or layer dark gray silt with trace to no clay.                               |                                                                   | 5                         | 31   |  |
|   | 55                 |                            | With trace shell fragments about 2-4mm, up to 1 cm long.                                                                                |                                                                   | 6                         | 31   |  |
|   |                    |                            | With trace to little clayey sand, silt seams, partings absent, with approximately 10% shell fragments and black rounded rock fragments. |                                                                   | 7                         | 43   |  |
|   |                    |                            | With trace to no clayey sand, rock fragments essentially absent, shell fragments to approximately 7%.                                   |                                                                   | 8                         | 56   |  |
|   | 60                 |                            | Shell fragments decreased to <5% with occasional layer of silt with trace clay.                                                         |                                                                   | 9                         | 67   |  |
|   |                    |                            | Fines to mostly fine sand, shell fragments decreased, silt layers absent.                                                               |                                                                   | 10                        | 58   |  |
|   |                    |                            | BOTTOM OF BORING: 61.4'   |                                                                   |                           |   |  |
| -60.0'   | 65                 |                            |   |                                                                   |                           |   |  |
|   | 70                 |                            |   |                                                                   |                           |   |  |
|   | 75                 |                            |   |                                                                   |                           |   |  |
|   | 80                 |                            |   |                                                                   |                           |   |  |

NOTE: SOILS VISUALLY FIELD CLASSIFIED IN ACCORDANCE WITH THE UNIFIED SOIL CLASSIFICATION SYSTEM.

BLOWS PER FOOT:  
NUMBER REQUIRED TO DRIVE 1 3/8" I. D. SPLITSPOON W/140 LB. HAMMER FALLING 30".

| DRILLING LOG   |  | DIVISION<br>SOUTH ATLANTIC |  | INSTALLATION<br>SAVANNAH, GA                            |  | Hole No. SH 430       |  | SHEET 1<br>OF 1 SHEETS  |  |
|---|--|----------------------------|--|---------------------------------------------------------|--|-----------------------|--|-------------------------|--|
| 1. PROJECT<br>SAVANNAH HARBOR                                                                                                |  |                            |  | 10. SIZE AND TYPE OF BIT 1 1/8" I. D. SPLITSPOON        |  |                       |  |                         |  |
| 2. LOCATION (Coordinates or Station)<br>GA X-1082022, Y-730922                                                               |  |                            |  | 11. DATUM FOR ELEVATION SHOWN (BM or MSL)<br>MLW        |  |                       |  |                         |  |
| 3. DRILLING AGENCY<br>SAVANNAH DISTRICT                                                                                      |  |                            |  | 12. MANUFACTURER'S DESIGNATION OF DRILL<br>FALLING 1500 |  |                       |  |                         |  |
| 4. HOLE NO. (As shown on drawing title and file number)<br>SH 430                                                            |  |                            |  | 13. TOTAL NO. OF SOIL SAMPLES TAKEN                     |  | DISTURBED<br>15       |  | UNDISTURBED<br>0        |  |
| 5. NAME OF DRILLER<br>ROUNTREE                                                                                               |  |                            |  | 14. TOTAL NUMBER CORE BOXES<br>NONE                     |  |                       |  |                         |  |
| 6. DIRECTION OF HOLE<br><input checked="" type="checkbox"/> VERTICAL <input type="checkbox"/> INCLINED _____ DEG. FROM VERT. |  |                            |  | 15. GROUND WATER ELEVATION<br>N/A                       |  |                       |  |                         |  |
| 7. THICKNESS OF OVERBURDEN                                                                                                   |  |                            |  | 16. DATE HOLE                                           |  | STARTED<br>3 MAY 2002 |  | COMPLETED<br>3 MAY 2002 |  |
| 8. DEPTH DRILLED INTO ROCK                                                                                                   |  |                            |  | 17. ELEVATION TOP OF HOLE<br>0'                         |  |                       |  |                         |  |
| 9. TOTAL DEPTH OF HOLE<br>65.6' MLW                                                                                          |  |                            |  | 18. TOTAL CORE RECOVERY FOR BORING<br>NONE              |  |                       |  |                         |  |
|   |  |                            |  | 19. SIGNATURE OF INSPECTOR                              |  |                       |  |                         |  |

| ELEVATION<br>(FT)<br>0.0' | DEPTH<br>(FT)<br>0 | SYMBOLS | CLASSIFICATION OF MATERIALS<br>(Description)   | PERCENT<br>MOISTURE<br>CONTENT | JAR<br>SAMPLE<br>NO. | REMARKS<br>(Drilling time, water loss, depth of weathering, etc. If sign/court)<br>BLOWS/FT. |
|---------------------------|--------------------|---------|---|--------------------------------|----------------------|----------------------------------------------------------------------------------------------|
|                           |                    |         | Water.   |                                |                      |                                                                                              |
|                           |                    |         | BOTTOM OF ENTRANCE CHANNEL   |                                |                      | Change of scale at 45'.<br>Set 67' of casing to a<br>depth of 50.6'.                         |
| 45                        |                    |         | (ML) Low plasticity SILT, trace<br>fine quartz sand and trace<br>shell fragments up to 1mm,<br>HCL reaction, wet, brown to<br>black.                |                                | 1                    | Elevation of bottom of<br>harbor is 45.5'.<br>(0-0-7)                                        |
|                           |                    |         | (SP) POORLY GRADED SAND,<br>fine to medium quartz with<br>trace fines and few shell frag-<br>ments up to 2mm, HCL<br>reaction, moist, tan to brown. |                                | 2                    | 37<br>(11-19-18)                                                                             |
|                           |                    |         | Medium sand, tan to gray.<br>Medium to coarse sand.<br>Trace shell fragments up to<br>2mm.                                                          |                                | 3                    | 77<br>(12-30-47)                                                                             |
| 50                        |                    |         | (SW) WELL GRADED SAND, fine<br>to coarse quartz with few shell<br>fragments up to 3mm, HCL<br>reaction, moist, gray.                                |                                | 4                    | 30<br>(8-15-15)                                                                              |
|                           |                    |         | (SP) POORLY GRADED SAND,<br>medium to coarse quartz with<br>few shell fragments up to 3mm,<br>HCL reaction, moist, gray.                            |                                | 5                    | 29<br>(8-14-15)                                                                              |
|                           |                    |         | (SW) WELL GRADED SAND, fine<br>to coarse quartz with few<br>shell fragments up to 30mm,<br>HCL reaction, moist, gray.                               |                                | 6                    | 30<br>(8-14-16)                                                                              |
| 55                        |                    |         | (SP) POORLY GRADED SAND,<br>medium to coarse quartz with<br>few shell fragments up to 3mm,<br>HCL reaction, moist, gray.                            |                                | 7                    | 39<br>(9-16-23)                                                                              |
|                           |                    |         | (SW) WELL GRADED SAND, fine<br>to coarse quartz with few<br>shell fragments up to 30mm,<br>HCL reaction, moist, gray.                               |                                | 8                    | 31<br>(11-16-15)                                                                             |
|                           |                    |         | (SP) POORLY GRADED SAND,<br>fine quartz with few fines and<br>few shell fragments up to<br>5mm, HCL reaction, moist, gray.                          |                                | 9                    | 38<br>(14-20-18)                                                                             |
| 60                        |                    |         | Fine to medium quartz sand,<br>no fines.   |                                | 10                   | 56<br>(11-25-31)                                                                             |
|                           |                    |         | Green, fissilpartially cemented<br>silt to siltstone, weak HCL<br>reaction (Miocene).                                                               |                                | 11                   | 62<br>(23-30-32)                                                                             |
|                           |                    |         | BOTTOM OF BORING: 65.6'   |                                | 12                   | 51<br>(14-25-26)                                                                             |
|                           |                    |         |   |                                | 13                   | 86<br>(16-32-34)                                                                             |
| -65.6'                    |                    |         |   |                                | 14                   | 100/0.5                                                                                      |
|                           |                    |         |   |                                | 15                   | Refusal.                                                                                     |

NOTE: SOILS VISUALLY  
FIELD CLASSIFIED IN  
ACCORDANCE WITH THE  
UNIFIED SOIL CLASS-  
IFICATION SYSTEM.

BLOWS PER FOOT:  
NUMBER REQUIRED TO  
DRIVE 1 1/8" I. D. SPLITSPOON  
W/140 LB. HAMMER FALLING  
30".

Hole No. SH138

| DRILLING LOG                                                                                     |       | DIVISION                                                                                             |   | INSTALLATION                                                                                |                   | SHEET                                                                          |  |
|--------------------------------------------------------------------------------------------------|-------|---|---|---------------------------------------------------------------------------------------------|-------------------|--------------------------------------------------------------------------------|--|
| 1. PROJECT                                                                                       |       | SOUTH ATLANTIC                                                                                       |   | Savannah-A                                                                                  |                   | 1 OF 2 SHEETS                                                                  |  |
| 2. LOCATION (Coordinates or Station)                                                             |       | X = 1081962 Y = 733644 AA                                                                            |   | 10. SIZE AND TYPE OF BIT                                                                    |                   | 1 3/8" ID SPLIT SPOON                                                          |  |
| 3. DRILLING AGENCY                                                                               |       | SAVANNAH DISTRICT                                                                                    |   | 11. DATUM FOR ELEVATION SHOWN (TBM or MSL)                                                  |                   | MLW                                                                            |  |
| 4. HOLE NO. (As shown on drawing title and file number)                                          |       | SH138                                                                                                |   | 12. MANUFACTURER'S DESIGNATION OF DRILL                                                     |                   | Falling 1500                                                                   |  |
| 5. NAME OF DRILLER                                                                               |       | Herman                                                                                               |   | 13. TOTAL NO. OF OVER-BURDEN SAMPLES TAKEN                                                  |                   | DISTURBED 29 UNDISTURBED 0                                                     |  |
| 6. DIRECTION OF HOLE                                                                             |       | <input checked="" type="checkbox"/> VERTICAL <input type="checkbox"/> INCLINED _____ DEG. FROM VERT. |   | 14. TOTAL NUMBER CORE BOXES                                                                 |                   | N/A                                                                            |  |
| 7. THICKNESS OF OVERBURDEN                                                                       |       | 43.5'                                                                                                |   | 15. ELEVATION GROUND WATER                                                                  |                   | N/A                                                                            |  |
| 8. DEPTH DRILLED INTO ROCK                                                                       |       | 0'                                                                                                   |   | 16. DATE HOLE                                                                               |                   | STARTED 25 JUN 02 COMPLETED 25 JUN 02                                          |  |
| 9. TOTAL DEPTH OF HOLE                                                                           |       | 60.3'                                                                                                |   | 17. ELEVATION TOP OF HOLE                                                                   |                   | 0                                                                              |  |
|                                                                                                  |       |   |   | 18. TOTAL CORE RECOVERY FOR BORING                                                          |                   | N/A %                                                                          |  |
|                                                                                                  |       |   |   | 19. SIGNATURE OF INSPECTOR                                                                  |                   |                                                                                |  |
| ELEVATION                                                                                        | DEPTH | LEGEND                                                                                               | CLASSIFICATION OF MATERIALS (Description)                                                                                 | % CORE RECOVERY                                                                             | BOX OR SAMPLE NO. | REMARKS (Drilling time, water loss, depth of weathering, etc., if significant) |  |
| 15                                                                                               |       |   | Change of scale to 1" = 5'                                                                                                |                                                                                             |                   | Set 37' casing to a depth of -19.8                                             |  |
| 20                                                                                               |       |   | Start of sample 16.8   |                                                                                             |                   | water                                                                          |  |
| 20                                                                                               |       |   | (SP) 16.8 - 25.8 Sand, poorly graded, fine, wet, grey to green                                                            |                                                                                             | 1                 | 20 (2-10-10)                                                                   |  |
| 20                                                                                               |       |   | 19.8-21.2 trace shell frags, few black heavy minerals                                                                     |                                                                                             | 2                 | 32 (14-10-18)                                                                  |  |
| 20                                                                                               |       |   |   |                                                                                             | 3                 | 27                                                                             |  |
| 20                                                                                               |       |   |   |                                                                                             | 4                 | 20-24-20                                                                       |  |
| 20                                                                                               |       |   |   |                                                                                             | X                 | 33                                                                             |  |
| 20                                                                                               |       |   |   |                                                                                             |                   | (4-10-23)                                                                      |  |
| 20                                                                                               |       |   |   |                                                                                             |                   | 20                                                                             |  |
| 20                                                                                               |       |   |   |                                                                                             |                   | (6-10-10)                                                                      |  |
| 20                                                                                               |       |   |   |                                                                                             |                   | 23                                                                             |  |
| 20                                                                                               |       |   |   |                                                                                             | 5                 | (10-2-11)                                                                      |  |
| 20                                                                                               |       |   | (SM) 25.8 - 30.3 Sand, silty, fine grained, with some silt, few shell fragments, few black heavy minerals, wet, dark gray |                                                                                             | 6                 | 2 (0-0-2)                                                                      |  |
| 20                                                                                               |       |   |   |                                                                                             | 7                 | 6 (4-2-4)                                                                      |  |
| 20                                                                                               |       |   | 30.3 - 31.8 no heavy minerals, little shell fragments                                                                     |                                                                                             | 8                 | 1 (1-0-1)                                                                      |  |
| 20                                                                                               |       |   |   |                                                                                             | 9                 | 4 (2-2-2)                                                                      |  |
| 20                                                                                               |       |   | (CL) silty, silty clay with little silt, few fine grain, few sand & shell fragments, grey 31.8 - 34.0                     |                                                                                             | 10                | 11 (2-3-8)                                                                     |  |
| 20                                                                                               |       |   |   |                                                                                             | 11                | 6                                                                              |  |
| 20                                                                                               |       |   | (SP) 34 - 34.8 Sand, poorly graded, fine to med, grey, with few fines, few shell frags, 10-15, 10-20 to grey, moist       |                                                                                             | 12                | (4-3-3)                                                                        |  |
| 20                                                                                               |       |   | 34.8 - 43.0 little shell fragments                                                                                        |                                                                                             | 13                | 23 (4-9-14)                                                                    |  |
| 20                                                                                               |       |   |   |                                                                                             | 14                | 37 (12-16-21)                                                                  |  |
| 20                                                                                               |       |   |   |                                                                                             | 15                | 49 (15-22-27)                                                                  |  |
| 20                                                                                               |       |   |   |                                                                                             |                   | 17                                                                             |  |
| NOTE: SOILS VISUALLY FIELD CLASSIFIED IN ACCORDANCE WITH THE UNIFIED SOIL CLASSIFICATION SYSTEM. |       |   |   | Continued on sheet NO 2                                                                     |                   |                                                                                |  |
|                                                                                                  |       |   |   | BLOWS PER FOOT:<br>Number required to drive 1 3/8" ID split spoon w/140 hammer falling 30". |                   |                                                                                |  |



| DRILLING LOG (Cont Sheet)  |               |             | ELEVATION TOP OF HOLE<br>0                        |                                | Hole No. SH 438              |                                                                                           |
|----------------------------|---------------|-------------|---------------------------------------------------|--------------------------------|------------------------------|-------------------------------------------------------------------------------------------|
| PROJECT<br>Savannah Harbor |               |             | INSTALLATION<br>Savannah Ga                       |                                | SHEET 2<br>OF 2 SHEETS       |                                                                                           |
| ELEVATION<br>a             | DEPTH<br>40 b | LEGEND<br>c | CLASSIFICATION OF MATERIALS<br>(Description)<br>d | % CORE<br>RECOVER-<br>ERY<br>e | BOX OR<br>SAMPLE<br>NO.<br>f | REMARKS<br>(Drilling time, water loss, depth of<br>weathering, etc., if significant)<br>g |
|                            |               |             |                                                   |                                | 15                           | (10-8-9)                                                                                  |
|                            |               |             |                                                   |                                | 16                           | 2<br>(3-1-1)                                                                              |
|                            |               |             |                                                   |                                | 17                           | 23<br>(2-12-11)                                                                           |
|                            |               |             |                                                   |                                | 18                           | 10<br>(4-5-5)                                                                             |
|                            |               |             |                                                   |                                | 19                           | 73<br>(4-4-9)                                                                             |
|                            |               |             |                                                   |                                | 20                           |                                                                                           |
|                            |               |             |                                                   |                                | 21                           | 34<br>(12-14-20)                                                                          |
|                            |               |             |                                                   |                                | 22                           | 26<br>(3-7-19)                                                                            |
|                            |               |             |                                                   |                                | 23                           | 50<br>(19-22-28)                                                                          |
|                            |               |             |                                                   |                                | 24                           | 49<br>(17-26-23)                                                                          |
|                            |               |             |                                                   |                                | 25                           | 48<br>(20-22-26)                                                                          |
|                            |               |             |                                                   |                                | 26                           | 48<br>(11-21-27)                                                                          |
|                            |               |             |                                                   |                                | 27                           | 43<br>(15-19-24)                                                                          |
|                            |               |             |                                                   |                                | 28                           | 54<br>(13-16-38)                                                                          |
|                            |               |             |                                                   |                                | 29                           | 59<br>(1-26-33)                                                                           |
|                            |               |             | End of Boring At -60.3'                           |                                |                              |                                                                                           |

NOTE: SOILS VISUALLY FIELD CLASSIFIED IN ACCORDANCE WITH THE UNIFIED SOIL CLASSIFICATION SYSTEM.

BLOWS PER FOOT:  
Number required to drive 1 3/8" ID splitspoon w/140 hammer falling 30".

Hole No. SH 437

| DRILLING LOG   |              | DIVISION                                                | INSTALLATION   |                         | SHEET   |                                                                                           |
|---|--------------|---------------------------------------------------------|---|-------------------------|---|-------------------------------------------------------------------------------------------|
| 1. PROJECT<br>Savannah Harbor                                                                                                |              | South Atlantic                                          | Savannah Ga   |                         | OF 1 SHEETS                                                                                              |                                                                                           |
| 2. LOCATION (Coordinates or Station)<br>Ga X = 1071524 Y = 742060                                                            |              | 10. SIZE AND TYPE OF BIT 1 3/8" ID Split Spoon          |   |                         |   |                                                                                           |
| 3. DRILLING AGENCY<br>Savannah District                                                                                      |              | 11. DATUM FOR ELEVATION SHOWN (TBM or MSL)<br>MLW       |   |                         |   |                                                                                           |
| 4. HOLE NO. (As shown on drawing title and file number)<br>SH 439                                                            |              | 12. MANUFACTURER'S DESIGNATION OF DRILL<br>Failing 1500 |   |                         |   |                                                                                           |
| 5. NAME OF DRILLER<br>Rountree                                                                                               |              | 13. TOTAL NO. OF OVER-<br>BURDEN SAMPLES TAKEN          |   | DISTURBED<br>11         | UNDISTURBED<br>0                                                                                         |                                                                                           |
| 6. DIRECTION OF HOLE<br><input checked="" type="checkbox"/> VERTICAL <input type="checkbox"/> INCLINED _____ DEG. FROM VERT. |              | 14. TOTAL NUMBER CORE BOXES                             |   | None                    |   |                                                                                           |
| 7. THICKNESS OF OVERBURDEN                                                                                                   |              | 15. ELEVATION GROUND WATER                              |   | NA                      |   |                                                                                           |
| 8. DEPTH DRILLED INTO ROCK<br>0'                                                                                             |              | 16. DATE HOLE                                           |   | STARTED<br>7 MAY 02     | COMPLETED<br>7 MAY 02                                                                                    |                                                                                           |
| 9. TOTAL DEPTH OF HOLE<br>60'                                                                                                |              | 17. ELEVATION TOP OF HOLE                               |   | 0'                      |   |                                                                                           |
|   |              | 18. TOTAL CORE RECOVERY FOR BORING                      |   | None %                  |   |                                                                                           |
|   |              | 19. SIGNATURE OF INSPECTOR                              |   |                         |   |                                                                                           |
| ELEVATION<br>O a   | DEPTH<br>O b | LEGEND<br>c                                             | CLASSIFICATION OF MATERIALS<br>(Description)<br>d                                                                     | % CORE<br>RECOVERY<br>e | BOX OR<br>SAMPLE<br>NO.<br>f                                                                             | REMARKS<br>(Drilling time, water loss, depth of<br>weathering, etc., if significant)<br>g |
|   | 40           |                                                         | Change of scale 1"=5'                                                                                                 |                         |   | Set 62 feet of casing<br>to a depth of -47.9'                                             |
|   | 45           |                                                         | Start of sampling at -43.5'                                                                                           |                         |   | water                                                                                     |
|   |              |                                                         | Clay, low plasticity, soft, a little fine<br>fine sand, few shell fragments up to 5mm<br>MLL RXX, wet, dark gray (CL) |                         | 1   | 15<br>(2-6-9)                                                                             |
|   |              |                                                         | Sandy, poorly sorted fine sand and silt<br>with a few shell fragments (SP)                                            |                         | 2   | 35<br>(7-12-23)                                                                           |
|   |              |                                                         |   |                         | 3   | 5<br>(15-29-22)                                                                           |
|   | 50           |                                                         | Silt, low plasticity, fine sand, some fine<br>grained silt, MLL RXX, reddish<br>green (ML) - Micaceous                |                         | 4   | 20<br>(2-6-14)                                                                            |
|   |              |                                                         |   |                         | 5   | 22<br>(12-16-1)                                                                           |
|   |              |                                                         |   |                         | 6   | 31<br>(7-5-10)                                                                            |
|   |              |                                                         |   |                         | 7   | 15<br>(7-14-10)                                                                           |
|   | 55           |                                                         |   |                         | 8   | 28<br>(5-18-15)                                                                           |
|   |              |                                                         |   |                         | 9   | 12<br>(7-12-30)                                                                           |
|   |              |                                                         |   |                         | 10   | 57<br>(3-8-16)                                                                            |
|   | 60           |                                                         | End of Boring at -60'                                                                                                 |                         | 11   | 31<br>(7-9-22)                                                                            |
|   |              |                                                         | BLOWS PER FOOT:<br>Number required to drive<br>1 3/8" ID splitspoon w/140 lb.<br>hammer falling 30".                  |                         | NOTE: SOILS VISUALLY FIELD<br>CLASSIFIED IN ACCORDANCE<br>WITH THE UNIFIED SOIL<br>CLASSIFICATION SYSTEM |                                                                                           |

Hole No. SH 440

| DRILLING LOG   |       | DIVISION       | INSTALLATION                                                                                                 |                 | SHEET 1           |                                                                                |
|---|-------|----------------|---|-----------------|-------------------|--------------------------------------------------------------------------------|
|   |       | South Atlantic | Savannah Ga                                                                                                  |                 | OF 2 SHEETS       |                                                                                |
| 1. PROJECT   |       |                | 10. SIZE AND TYPE OF BIT $1\frac{1}{2}$ " ID split spoon                                                     |                 |                   |                                                                                |
| 2. LOCATION (Coordinates or Station)                                                                                               |       |                | 11. DATUM FOR ELEVATION SHOWN (TBM or MSL)                                                                   |                 |                   |                                                                                |
| Ga X=1084686 Y=729887   |       |                | MLW   |                 |                   |                                                                                |
| 3. DRILLING AGENCY   |       |                | 12. MANUFACTURER'S DESIGNATION OF DRILL                                                                      |                 |                   |                                                                                |
| Savannah District   |       |                | Falling 1500                                                                                                 |                 |                   |                                                                                |
| 4. HOLE NO. (As shown on drawing title and file number)                                                                            |       |                | 13. TOTAL NO. OF OVER-BURDEN SAMPLES TAKEN                                                                   |                 | DISTURBED         | UNDISTURBED                                                                    |
| SH 440   |       |                | 29   |                 | 29                | 0                                                                              |
| 5. NAME OF DRILLER   |       |                | 14. TOTAL NUMBER CORE BOXES                                                                                  |                 |                   |                                                                                |
| Herman   |       |                | None   |                 |                   |                                                                                |
| 6. DIRECTION OF HOLE   |       |                | 15. ELEVATION GROUND WATER                                                                                   |                 |                   |                                                                                |
| <input checked="" type="checkbox"/> VERTICAL <input type="checkbox"/> INCLINED _____ DEG. FROM VERT.                               |       |                | NA   |                 |                   |                                                                                |
| 7. THICKNESS OF OVERBURDEN   |       |                | 16. DATE HOLE                                                                                                |                 | STARTED           | COMPLETED                                                                      |
| 45"   |       |                | 27 Jun 22   |                 | 27 Jun 22         |                                                                                |
| 8. DEPTH DRILLED INTO ROCK   |       |                | 17. ELEVATION TOP OF HOLE                                                                                    |                 |                   |                                                                                |
| 0   |       |                | 0'   |                 |                   |                                                                                |
| 9. TOTAL DEPTH OF HOLE   |       |                | 18. TOTAL CORE RECOVERY FOR BORING                                                                           |                 |                   |                                                                                |
| 60.7'   |       |                | None   |                 |                   |                                                                                |
|   |       |                | 19. SIGNATURE OF INSPECTOR                                                                                   |                 |                   |                                                                                |
|   |       |                |   |                 |                   |                                                                                |
| ELEVATION   | DEPTH | LEGEND         | CLASSIFICATION OF MATERIALS (Description)                                                                    | % CORE RECOVERY | BOX OR SAMPLE NO. | REMARKS (Drilling time, water loss, depth of weathering, etc., if significant) |
|   |       |                | Change scale to 1" = 5'                                                                                      |                 |                   | Set 37 feet of casing to a depth of 19.5'                                      |
|   | 15'   |                | Start of Sampling at 15.7'                                                                                   |                 |                   | Water                                                                          |
|   |       |                | (SP) 15.7-26.2" Sand, poorly graded fine etc, trace black heavy minerals, moist, green to gray               |                 | 1                 | 99<br>(0-28-71)                                                                |
|   |       |                |   |                 | 2                 | 96<br>(70-73-23)                                                               |
|   | 20    |                |   |                 | 3                 | 22<br>(15-16-16)                                                               |
|   |       |                |   |                 | 4                 | 37<br>(11-19-18)                                                               |
|   |       |                |   |                 | 5                 | 45<br>(13-21-24)                                                               |
|   | 25    |                |   |                 | 6                 | 34<br>(8-12-22)                                                                |
|   |       |                |   |                 | 7                 | 19<br>(11-12-7)                                                                |
|   |       |                | lost sample                                                                                                  |                 | X                 | weight of rods<br>0<br>(0-0-0)                                                 |
|   |       |                | (LL) 27.7-29.2 clay, low plasticity, silt with little shells up to 2mm, wet gray                             |                 | 8                 | 7<br>(3-3-4)                                                                   |
|   | 30    |                | 29.2-35.2 No shells                                                                                          |                 | 9                 | 0<br>(0-0-0)                                                                   |
|   |       |                |   |                 | 10                | 0<br>(0-0-0)                                                                   |
|   |       |                |   |                 | 11                | 2<br>(2-1-1)                                                                   |
|   | 35    |                | 35.2-36.7 trace fine grained etc Sand, little shell fragments up to 10mm                                     |                 | 12                | 2<br>(1-1-1)                                                                   |
|   |       |                | (SP) 36.7-48.7 Sand, poorly graded fine grain etc, little shell fragments up to 10mm, few fines, moist, gray |                 | 13                | 14<br>(4-3-9)                                                                  |
|   |       |                |   |                 | 14                | 35<br>(4-10-25)                                                                |
|   | 40    |                |   |                 | 15                | 37<br>(8-11-16)                                                                |
|   |       |                | Continued on sheet No. 2                                                                                     |                 |                   |                                                                                |
| <p align="center"><b>BLOWS PER FOOT:</b></p> <p>Number required to drive<br/>1 3/8" ID splitspoon w/140 lb hammer falling 30".</p> |       |                |   |                 |                   |                                                                                |
| <p align="center"><b>NOTE: SOILS USUALLY FIELD CLASSIFIED IN ACCORDANCE WITH THE UNIFIED SOIL CLASSIFICATION SYSTEM.</b></p>       |       |                |   |                 |                   |                                                                                |

| DRILLING LOG (Cont Sheet)  |              |             | ELEVATION TOP OF HOLE<br>0   |                              | Hole No. SH 440              |                                                                                           |
|----------------------------|--------------|-------------|---|------------------------------|------------------------------|-------------------------------------------------------------------------------------------|
| PROJECT<br>Savannah Harbor |              |             | INSTALLATION<br>Savannah Ga   |                              | SHEET 2<br>OF 2 SHEETS       |                                                                                           |
| ELEVATION<br>a             | DEPTH<br>40b | LEGEND<br>c | CLASSIFICATION OF MATERIALS<br>(Description)<br>d                                                                                | % CORE<br>RECOV.<br>ERY<br>e | BOX OR<br>SAMPLE<br>NO.<br>f | REMARKS<br>(Drilling time, water loss, depth of<br>weathering, etc., if significant)<br>g |
|                            |              |             |   |                              | 16                           | 43<br>(14-21-22)                                                                          |
|                            |              |             |   |                              | 17                           | 39<br>(11-21-18)                                                                          |
|                            |              |             |   |                              | 18                           | 34<br>(14-16-18)                                                                          |
| 45                         |              |             |   |                              | 19                           | 10<br>(7-4-6)                                                                             |
|                            |              |             | (CH) 45.7-47.2 Clay, high plasticity<br>firm, few shell fragments up to<br>5mm, moist, gray                                      |                              | 20                           | 8<br>(2-4-4)                                                                              |
|                            |              |             | 47.2-48.7 trace shells up to 1mm                                                                                                 |                              | 21                           | 12<br>(3-4-8)                                                                             |
| 50                         |              |             | 48.7-50.2 No shells, trace fine<br>lt. sand                                                                                      |                              | 22                           | 17<br>(5-7-10)                                                                            |
|                            |              |             | 50.2-53.2 No sand   |                              | 23                           | 20<br>(6-7-13)                                                                            |
|                            |              |             |   |                              | 24                           | 26<br>(7-11-15)                                                                           |
| 55                         |              |             | (CH) 53.2-54.7 Clay, low plasticity, firm<br>little fine to med. lt. sand, moist<br>gray                                         |                              | 25                           | 55<br>(11-24-31)                                                                          |
|                            |              |             | (SP) Sand, poorly graded, fine to<br>medium grain etc., little fines<br>few shell fragments up to 5mm<br>moist, gray (54.7-56.2) |                              | 26                           | 49<br>(16-21-28)                                                                          |
|                            |              |             | 56.2-57.2 fine sand, few fines<br>few shell fragments up to 5mm                                                                  |                              | 27                           | 52<br>(25-26-26)                                                                          |
|                            |              |             | 57.2-60.7 little fines   |                              | 28                           | 14<br>(5-6-8)                                                                             |
| 60                         |              |             |   |                              | 29                           | 16<br>(4-6-10)                                                                            |
|                            |              |             | End of Boring at 60.7'   |                              |                              |                                                                                           |

Blows per foot:  
Number required to drive  
1 3/8" ID split spoon w/140 lb.

NOTE: SOILS VISUALLY CLASSIFIED IN ACCORDANCE WITH THE UNIFIED SOIL CLASSIFICATION SYSTEM.

FD-100 (Rev. 3-7-71)

| DRILLING LOG   |            | DIVISION       |                                                                                                   | INSTALLATION   |                        | SHEET 1 OF 1 SHEETS                                                                    |                  |
|---|------------|----------------|---------------------------------------------------------------------------------------------------|---|------------------------|----------------------------------------------------------------------------------------|------------------|
| 1. PROJECT<br>Savannah Harbor   |            | South Atlantic |                                                                                                   | Savannah Ga   |                        |                                                                                        |                  |
| 2. LOCATION (Coordinates or Station)<br>Ga X=1075854 Y=738637                                                                          |            |                |                                                                                                   | 10. SIZE AND TYPE OF BIT<br>3/4" ID Split Spoon                                                                       |                        |                                                                                        |                  |
| 3. DRILLING AGENCY<br>Savannah District                                                                                                |            |                |                                                                                                   | 11. DATUM FOR ELEVATION SHOWN (FIM or MSL)<br>MLW                                                                     |                        |                                                                                        |                  |
| 4. HOLE NO. (As shown on drawing title and file number)<br>SH 441                                                                      |            |                |                                                                                                   | 12. MANUFACTURER'S DESIGNATION OF DRILL<br>Falling 1500                                                               |                        |                                                                                        |                  |
| 5. NAME OF DRILLER<br>Herman   |            |                |                                                                                                   | 13. TOTAL NO. OF OVER-BURDEN SAMPLES TAKEN                                                                            |                        | DISTURBED<br>12                                                                        | UNDISTURBED<br>0 |
| 6. DIRECTION OF HOLE<br><input checked="" type="checkbox"/> VERTICAL <input type="checkbox"/> INCLINED _____ DEG. FROM VERT.           |            |                |                                                                                                   | 14. TOTAL NUMBER CORE BOXES<br>None                                                                                   |                        |                                                                                        |                  |
| 7. THICKNESS OF OVERBURDEN<br>15'   |            |                |                                                                                                   | 15. ELEVATION GROUND WATER<br>NA                                                                                      |                        |                                                                                        |                  |
| 8. DEPTH DRILLED INTO ROCK<br>0'   |            |                |                                                                                                   | 16. DATE HOLE<br>STARTED 26 Jun 02 COMPLETED 26 Jun 02                                                                |                        |                                                                                        |                  |
| 9. TOTAL DEPTH OF HOLE<br>60.5'   |            |                |                                                                                                   | 17. ELEVATION TOP OF HOLE<br>0'                                                                                       |                        |                                                                                        |                  |
|   |            |                |                                                                                                   | 18. TOTAL CORE RECOVERY FOR BORING<br>None %                                                                          |                        |                                                                                        |                  |
|   |            |                |                                                                                                   | 19. SIGNATURE OF INSPECTOR                                                                                            |                        |                                                                                        |                  |
| ELEVATION<br>a   | DEPTH<br>b | LEGEND<br>c    | CLASSIFICATION OF MATERIALS<br>(Description)<br>d                                                 | % CORE RECOVERY<br>e                                                                                                  | BOX OR SAMPLE NO.<br>f | REMARKS<br>(Drilling time, water loss, depth of weathering, etc., if significant)<br>g |                  |
|   |            |                | Change of Scale 1" = 5'                                                                           |   |                        | Set 70 feet of casing to a depth of 53'                                                |                  |
|   | 45         |                | Start of sampling at 45.5'                                                                        |   |                        | Water weight of Rods                                                                   |                  |
|   |            |                | (45.5-48.5) silt, high plasticity, very soft, wet, black                                          |   | 1                      | 0                                                                                      |                  |
|   |            |                | (48.5-49.5) Sand, poorly graded, fine grain etc, few fines, trace muscovite, moist, black to gray |   | 2                      | (0-0-0)<br>28<br>(6-12-16)                                                             |                  |
|   | 50         |                | 48.5 to 53.0 No muscovite, few black heavy minerals (fine sand size) trace fines tan to gray      |   | 3                      | 11<br>(9-6-5)                                                                          |                  |
|   |            |                | 53-60.5" trace shell fragments upto 2mm                                                           |   | 4                      | 17<br>(4-11-6)                                                                         |                  |
|   |            |                |                                                                                                   |   | 5                      | 3<br>(0-1-2)                                                                           |                  |
|   |            |                |                                                                                                   |   | 6                      | 20<br>(2-4-16)                                                                         |                  |
|   |            |                |                                                                                                   |   | 7                      | 43<br>(26-17-26)                                                                       |                  |
|   |            |                |                                                                                                   |   | 8                      | 41<br>(15-22-29)                                                                       |                  |
|   |            |                |                                                                                                   |   | 9                      | 47<br>(5-22-25)                                                                        |                  |
|   | 60         |                | 60.5-62 little fines                                                                              |   | 10                     | 35<br>(10-15-20)                                                                       |                  |
|   |            |                | (62-63.5) Sand, silty fine to coarse with some silt, moist, brittle when dry, green (Manganese)   |   | 11                     | 32<br>(11-16-16)                                                                       |                  |
|   |            |                | End of Boring at 63.5'                                                                            |   | 12                     | 48<br>(12-19-26)                                                                       |                  |
| <p align="center"><b>BLOWS PER FOOT:</b></p> <p>Number required to drive<br/>3/8" ID split spoon w/140 lb.<br/>hammer falling 30".</p> |            |                |                                                                                                   | <p align="center">NOTE: SOILS VISUALLY SOIL CLASSIFIED IN ACCORDANCE WITH THE UNIFIED SOIL CLASSIFICATION SYSTEM.</p> |                        |                                                                                        |                  |

# SAVANNAH HARBOR BORING LOGS

From Station -38+500

To

Station -60+000

Hole No. 12

| DRILLING LOG                                                                                         |       | DIVISION       |                                                                                                 | INSTALLATION                               |                   | Savannah Harbor   |  | SHEET 1     |  |
|---|-------|----------------|-------------------------------------------------------------------------------------------------|--------------------------------------------|-------------------|---|--|-------------|--|
| 1. PROJECT                                                                                           |       | South Atlantic |                                                                                                 | Outer Channel                              |                   |   |  | OF 1 SHEETS |  |
| Tybee Island Beach Erosion Control Project                                                           |       |                |                                                                                                 | 10. SIZE AND TYPE OF BIT                   |                   | 4" Casing tube   |  |             |  |
| 2. LOCATION (Coordinates or Station)                                                                 |       |                |                                                                                                 | 11. DATUM FOR ELEVATION SHOWN (TBM or MSL) |                   | MLW   |  |             |  |
| X942790 Y720190                                                                                      |       |                |                                                                                                 | 12. MANUFACTURER'S DESIGNATION OF DRILL    |                   | Alpine Vibracore   |  |             |  |
| 3. DRILLING AGENCY                                                                                   |       |                |                                                                                                 | 13. TOTAL NO. OF OVERBURDEN SAMPLES TAKEN  |                   | DISTURBED   |  | UNDISTURBED |  |
| Savannah District                                                                                    |       |                |                                                                                                 | 14. TOTAL NUMBER CORE BOXES                |                   |   |  |             |  |
| 4. HOLE NO. (As shown on drawing title and file number)                                              |       | 12             |                                                                                                 | 15. ELEVATION GROUND WATER                 |                   |   |  |             |  |
| 5. NAME OF DRILLER                                                                                   |       |                |                                                                                                 | 16. DATE HOLE                              |                   | STARTED   |  | COMPLETED   |  |
| Charles Dill                                                                                         |       |                |                                                                                                 | 1978                                       |                   | 1978   |  |             |  |
| 6. DIRECTION OF HOLE                                                                                 |       |                |                                                                                                 | 17. ELEVATION TOP OF HOLE                  |                   | 41.0' water depth   |  |             |  |
| <input checked="" type="checkbox"/> VERTICAL <input type="checkbox"/> INCLINED _____ DEG. FROM VERT. |       |                |                                                                                                 | 18. TOTAL CORE RECOVERY FOR BORING         |                   |   |  | 1           |  |
| 7. THICKNESS OF OVERBURDEN                                                                           |       | 24.0'          |                                                                                                 | 19. SIGNATURE OF INSPECTOR                 |                   | JAMES E. BOLEN, Geologist   |  |             |  |
| 8. DEPTH DRILLED INTO ROCK                                                                           |       | 0.0'           |                                                                                                 |                                            |                   |   |  |             |  |
| 9. TOTAL DEPTH OF HOLE                                                                               |       | 24.0'          |                                                                                                 |                                            |                   |   |  |             |  |
| ELEVATION                                                                                            | DEPTH | LEGEND         | CLASSIFICATION OF MATERIALS (Description)                                                       | % CORE RECOVERY                            | BOX OR SAMPLE NO. | REMARKS (Drilling time, water loss, depth of weathering, etc., if significant)   |  |             |  |
| -37.5'                                                                                               | 0'    |                | SM - Gray, silty, medium-fine sand                                                              |                                            | 1                 | NOTE: Because of expansion and compaction of the core during the drilling process, Bottom of Boring Depth (column d) may not coincide with Thickness of Overburden (line 7) or Total Depth of Hole (line 9). |  |             |  |
|   | 5'    |                | ML - Green, sandy (fine) silt with 10% stiff, dense interlayered with silty fine sand 0.3'-0.9' |                                            |                   |   |  |             |  |
|   | 10'   |                | With 5% fine sand                                                                               |                                            |                   |   |  |             |  |
|   | 20'   |                | SC - Green, brown, clayey, fine sand, stiff, dense                                              |                                            | 2                 |   |  |             |  |
|   | 25'   |                |                                                                                                 |                                            | 3                 |   |  |             |  |
| -47.3'                                                                                               | 30'   |                | Bottom of Boring 30.0'                                                                          |                                            |                   |   |  |             |  |
|   |       |                | NOTE: Soils field classified in accordance with the Unified Soil Classification Systems.        |                                            |                   |   |  |             |  |

[illegible]



Hole No. 20

| DRILLING LOG   |  | DIVISION       | INSTALLATION                                             | Savannah Harbor | SHEET 1<br>OF 1 SHEETS |
|---|--|----------------|----------------------------------------------------------|-----------------|------------------------|
| 1. PROJECT Tybee Island Beach Erosion Control Project                                                                     |  | South Atlantic | Outer Channel                                            |                 |                        |
| 2. LOCATION (Coordinates or Station)                                                                                      |  |                | 10. SIZE AND TYPE OF BIT 4" Casing tube                  |                 |                        |
| X928228 Y728160   |  |                | 11. DATUM FOR ELEVATION SHOWN (TBM or MSL)               |                 |                        |
| 3. DRILLING AGENCY Savannah District                                                                                      |  |                | MLW                                                      |                 |                        |
| 4. HOLE NO. (As shown on drawing title and file number) 20                                                                |  |                | 12. MANUFACTURER'S DESIGNATION OF DRILL Alpine Vibracore |                 |                        |
| 5. NAME OF DRILLER Charles Dill                                                                                           |  |                | 13. TOTAL NO. OF OVER-BURDEN SAMPLES TAKEN               | DISTURBED 2     | UNDISTURBED 0          |
| 6. DIRECTION OF HOLE <input checked="" type="checkbox"/> VERTICAL <input type="checkbox"/> INCLINED _____ DEG. FROM VERT. |  |                | 14. TOTAL NUMBER CORE BOXES                              |                 |                        |
| 7. THICKNESS OF OVERBURDEN 13.2'                                                                                          |  |                | 15. ELEVATION GROUND WATER                               |                 |                        |
| 8. DEPTH DRILLED INTO ROCK 0.0'                                                                                           |  |                | 16. DATE HOLE                                            | STARTED 1978    | COMPLETED 1978         |
| 9. TOTAL DEPTH OF HOLE 13.2'                                                                                              |  |                | 17. ELEVATION TOP OF HOLE 45.0' water depth              |                 |                        |
|   |  |                | 18. TOTAL CORE RECOVERY FOR BORING %                     |                 |                        |
|   |  |                | 19. SIGNATURE OF INSPECTOR JAMES E. BOLEN, Geologist     |                 |                        |

| ELEVATION | DEPTH | LEGEND | CLASSIFICATION OF MATERIALS (Description)   | % CORE RECOVERY | BOX OR SAMPLE NO. | REMARKS (Drilling time, water loss, depth of weathering, etc., if significant)   |
|-----------|-------|--------|---|-----------------|-------------------|---|
| -416.3    | 0     |        | OH - Black, organic lat, clayey silt   |                 | 1                 | NOTE: Because of expansion and compaction of the core during the drilling process, Bottom of Boring Depth (column d) may not coincide with Thickness of Overburden (line 7) or Total Depth of Hole (line 9). |
|           | 5     |        | SM - Gray, silty, medium-fine sand with beach shells 10% with clay 2.0' to 5.0' and 6.0' to 6.5' green, fat silt lenses (hard, dense) 6.7' to 6.8', 7.2' to 7.6' |                 | 2                 |   |
|           | 10    |        | Slightly silty coarse-medium sand with gravel sized shells 15% silt lenses 14.0' - 14.2' 14.4'-14.6'                                                             |                 |                   |   |
| -56.3     | 15    |        | Bottom of Boring 14.7'   |                 |                   |   |
|           |       |        | NOTE: Soils field classified in accordance with the Unified Soil Classification Systems.                                                                         |                 |                   |   |

Hole No. 21

| DRILLING LOG   |             | DIVISION       |                                                                                               | INSTALLATION                                             |                         | SHEET   |  |
|---|-------------|----------------|-----------------------------------------------------------------------------------------------|----------------------------------------------------------|-------------------------|---|--|
| 1. PROJECT Tybee Island Beach Erosion Control Project                                                                     |             | South Atlantic |                                                                                               | Savannah Harbor Outer Channel                            |                         | 1 OF 1 SHEETS   |  |
| 2. LOCATION (Coordinates or Station) X929903 Y728142                                                                      |             |                |                                                                                               | 10. SIZE AND TYPE OF BIT 4" Casing tube                  |                         |   |  |
| 3. DRILLING AGENCY Savannah District                                                                                      |             |                |                                                                                               | 11. DATUM FOR ELEVATION SHOWN (BSM & ASL) MLW            |                         |   |  |
| 4. HOLE NO. (As shown on drawing title and file number) 21                                                                |             |                |                                                                                               | 12. MANUFACTURER'S DESIGNATION OF DRILL Alpine Vibracore |                         |   |  |
| 5. NAME OF DRILLER Charles Dill                                                                                           |             |                |                                                                                               | 13. TOTAL NO. OF OVERBURDEN SAMPLES TAKEN                |                         | DISTURBED 4 UNDISTURBED 0   |  |
| 6. DIRECTION OF HOLE <input checked="" type="checkbox"/> VERTICAL <input type="checkbox"/> INCLINED _____ DEG. FROM VERT. |             |                |                                                                                               | 14. TOTAL NUMBER CORE BOXES                              |                         |   |  |
| 7. THICKNESS OF OVERBURDEN 30.0'                                                                                          |             |                |                                                                                               | 15. ELEVATION GROUND WATER                               |                         |   |  |
| 8. DEPTH DRILLED INTO ROCK 0.0'                                                                                           |             |                |                                                                                               | 16. DATE HOLE STARTED 1978 COMPLETED 1978                |                         |   |  |
| 9. TOTAL DEPTH OF HOLE 30.0'                                                                                              |             |                |                                                                                               | 17. ELEVATION TOP OF HOLE 18.0' water depth              |                         |   |  |
|   |             |                |                                                                                               | 18. TOTAL CORE RECOVERY FOR BORING %                     |                         |   |  |
|   |             |                |                                                                                               | 19. SIGNATURE OF INSPECTOR JAMES E. BOLEN, Geologist     |                         |   |  |
| ELEVATION<br>ft   | DEPTH<br>ft | LEGEND         | CLASSIFICATION OF MATERIALS<br>(Description)                                                  | % CORE<br>RECOVERY                                       | BOX OR<br>SAMPLE<br>NO. | REMARKS<br>(Drilling time, water loss, depth of<br>weathering, etc., if significant)   |  |
| 15.7   |             |                | SM - Gray, silty, fine sand with shells 5%<br>Black clayey silt lens 3.3' - 3.4'              |                                                          | 1                       | NOTE: Because of expansion and compaction of the core during the drilling process, Bottom of Boring Depth (column d) may not coincide with Thickness of Overburden (line 7) or Total Depth of Hole (line 9). |  |
|   | 5           |                | MH - Gray-green, fat clayey silt with fine sand inclusion 30%                                 |                                                          | 2                       |   |  |
|   | 10          |                | SM-SC - Green, silty, medium-fine sand with clay and with fine-coarse gravel sized shells 15% |                                                          | 3                       |   |  |
|   | 15          |                | SM - Green, silty, medium-fine sands with shells 15%                                          |                                                          | 4                       |   |  |
|   |             |                | MH - Gray-green fat, clayey silt with fine sand inclusions 30%                                |                                                          |                         |   |  |
|   |             |                | Bottom of Boring 19.5'                                                                        |                                                          |                         |   |  |
|   |             |                | NOTE: Soils field classified in accordance with the Unified Soil Classification Systems.      |                                                          |                         |   |  |

Hole No. 22

| DRILLING LOG                                            |       | DIVISION                                                                                  |                                                                                          | INSTALLATION                               |                   | SHEET 1   |  |
|---------------------------------------------------------|-------|-------------------------------------------------------------------------------------------|------------------------------------------------------------------------------------------|--------------------------------------------|-------------------|---|--|
| 1. PROJECT                                              |       | South Atlantic                                                                            |                                                                                          | Savannah Harbor                            |                   | OF 1 SHEETS   |  |
| Control Project                                         |       | Outer Channel                                                                             |                                                                                          | 10. SIZE AND TYPE OF BIT                   |                   | 4" Casing tube   |  |
| 2. LOCATION (Coordinates or Station)                    |       | X931818 Y726132                                                                           |                                                                                          | 11. DATUM FOR ELEVATION SHOWN (TBM or MSL) |                   | MLW   |  |
| 3. DRILLING AGENCY                                      |       | Savannah District                                                                         |                                                                                          | 12. MANUFACTURER'S DESIGNATION OF DRILL    |                   | Alpine Vibracore   |  |
| 4. HOLE NO. (As shown on drawing title and file number) |       | 22                                                                                        |                                                                                          | 13. TOTAL NO. OF OVER-BURDEN SAMPLES TAKEN |                   | DISTURBED 2 UNDISTURBED 0   |  |
| 5. NAME OF DRILLER                                      |       | Charles Dill                                                                              |                                                                                          | 14. TOTAL NUMBER CORE BOXES                |                   |   |  |
| 6. DIRECTION OF HOLE                                    |       | <input type="checkbox"/> VERTICAL <input type="checkbox"/> INCLINED _____ DEG. FROM VERT. |                                                                                          | 15. ELEVATION GROUND WATER                 |                   |   |  |
| 7. THICKNESS OF OVERBURDEN                              |       | 16.1'                                                                                     |                                                                                          | 16. DATE HOLE                              |                   | STARTED 1978 COMPLETED 1978   |  |
| 8. DEPTH DRILLED INTO ROCK                              |       | 0.0'                                                                                      |                                                                                          | 17. ELEVATION TOP OF HOLE                  |                   | 42.0' water depth   |  |
| 9. TOTAL DEPTH OF HOLE                                  |       | 16.1'                                                                                     |                                                                                          | 18. TOTAL CORE RECOVERY FOR BORING         |                   | %   |  |
|                                                         |       |                                                                                           |                                                                                          | 19. SIGNATURE OF INSPECTOR                 |                   | JAMES E. ROLEN, Geologist   |  |
| ELEVATION                                               | DEPTH | LEGEND                                                                                    | CLASSIFICATION OF MATERIALS (Description)                                                | % CORE RECOVERY                            | BOX OR SAMPLE NO. | REMARKS (Drilling time, water loss, depth of weathering, etc., if significant)   |  |
| 40.7' MLM                                               | 0     |                                                                                           | OH - Black organic silt, fat                                                             |                                            |                   |   |  |
|                                                         | 5     |                                                                                           | SM - Gray, silty, medium-fine sand with fine-coarse gravel sized shells 15%              |                                            | 1                 | NOTE: Because of expansion and compaction of the core during the drilling process, Bottom of Boring Depth (column d) may not coincide with Thickness of Overburden (line 7) or Total Depth of Hole (line 9). |  |
|                                                         | 10    |                                                                                           | Low silt percent with 5% shells, medium grained                                          |                                            | 2                 |   |  |
|                                                         | 15    |                                                                                           | Silty coarse-medium sand woody layer 14.9' to 15.1'                                      |                                            |                   |   |  |
| -54.8                                                   |       |                                                                                           | Bottom of Boring 16.1'                                                                   |                                            |                   |   |  |
|                                                         |       |                                                                                           | NOTE: Soils field classified in accordance with the Unified Soil Classification Systems. |                                            |                   |   |  |

Hole No. 23

| DRILLING LOG   |       | DIVISION       |   | INSTALLATION                                             |                   | SHEET 1   |  |
|---|-------|----------------|---|----------------------------------------------------------|-------------------|---|--|
| 1. PROJECT Tybee Island Beach Erosion Control Project                                                                     |       | South Atlantic |   | Savannah Harbor Outer Channel                            |                   | of 1 SHEETS   |  |
| 2. LOCATION (Coordinates or Station) Y932751 Y726479                                                                      |       |                |   | 10. SIZE AND TYPE OF BIT 4" Casing tube                  |                   |   |  |
| 3. DRILLING AGENCY Savannah District                                                                                      |       |                |   | 11. DATUM FOR ELEVATION SHOWN (TBM or MSL) MLLW          |                   |   |  |
| 4. HOLE NO. (As shown on drawing title and file number) 23                                                                |       |                |   | 12. MANUFACTURER'S DESIGNATION OF DRILL Alpine Vibracore |                   |   |  |
| 5. NAME OF DRILLER Charles Dill                                                                                           |       |                |   | 13. TOTAL NO. OF OVERBURDEN SAMPLES TAKEN                |                   | DISTURBED 3 UNDISTURBED 0   |  |
| 6. DIRECTION OF HOLE <input checked="" type="checkbox"/> VERTICAL <input type="checkbox"/> INCLINED _____ DEG. FROM VERT. |       |                |   | 14. TOTAL NUMBER CORE BOXES                              |                   |   |  |
| 7. THICKNESS OF OVERBURDEN 20.0'                                                                                          |       |                |   | 15. ELEVATION GROUND WATER                               |                   |   |  |
| 8. DEPTH DRILLED INTO ROCK 0.0'                                                                                           |       |                |   | 16. DATE HOLE STARTED 1978 COMPLETED 1978                |                   |   |  |
| 9. TOTAL DEPTH OF HOLE 20.0'                                                                                              |       |                |   | 17. ELEVATION TOP OF HOLE 21.0' water depth              |                   |   |  |
|   |       |                |   | 18. TOTAL CORE RECOVERY FOR BORING 3                     |                   |   |  |
|   |       |                |   | 19. SIGNATURE OF INSPECTOR JAMES E. BOLEN, Geologist     |                   |   |  |
| ELEVATION   | DEPTH | LEGEND         | CLASSIFICATION OF MATERIALS (Description)                                                          | % CORE RECOVERY                                          | BOX OR SAMPLE NO. | REMARKS (Drilling time, water loss, depth of weathering, etc., if significant)   |  |
| -20.0' MLLW   | 0'    |                |   |                                                          |                   |   |  |
|   | 5'    |                | SP-SM - Gray, silty, poorly graded, fine sand                                                      |                                                          | 1                 | NOTE: Because of expansion and compaction of the core during the drilling process, Bottom of Boring Depth (column d) may not coincide with Thickness of Overburden (line 7) or Total Depth of Hole (line 9). |  |
|   | 10'   |                | Brown with shells 5%                                                                               |                                                          | 2                 |   |  |
|   | 15'   |                | MH - Gray-green fat, clayey silt. 12.3' - Jet black with organic matter (SP-SM lens 14.3' - 14.8') |                                                          | 3                 |   |  |
|   | 20'   |                | SM - Gray-green, slightly clayey with shells 15%                                                   |                                                          |                   |   |  |
|   |       |                | Bottom of Boring 20.0'                                                                             |                                                          |                   |   |  |

| DRILLING LOG   |       | DIVISION<br>South Atlantic |   | INSTALLATION Savannah Harbor<br>Outer Channel              |                                | Hole No. 24<br>SHEET 1<br>OF 1 SHEETS   |  |
|---|-------|----------------------------|---|------------------------------------------------------------|--------------------------------|---|--|
| 1. PROJECT Tybee Island Beach Erosion<br>Control Project                                                                     |       |                            |   | 10. SIZE AND TYPE OF BIT 4" Casing tube                    |                                |   |  |
| 2. LOCATION (Coordinates or Station)<br>Y933770 Y725002                                                                      |       |                            |   | 11. DATUM FOR ELEVATION SHOWN (TBM or MSL)<br>MLW          |                                |   |  |
| 3. DRILLING AGENCY<br>Savannah District                                                                                      |       |                            |   | 12. MANUFACTURER'S DESIGNATION OF DRILL<br>Alpine Wikström |                                |   |  |
| 4. HOLE NO. (As shown on drawing title<br>and file number) 24                                                                |       |                            |   | 13. TOTAL NO. OF OVER-<br>BURDEN SAMPLES TAKEN             |                                | DISTURBED 5<br>UNDISTURBED 0   |  |
| 5. NAME OF DRILLER<br>Charles Dill                                                                                           |       |                            |   | 14. TOTAL NUMBER CORE BOXES                                |                                |   |  |
| 6. DIRECTION OF HOLE<br><input checked="" type="checkbox"/> VERTICAL <input type="checkbox"/> INCLINED _____ DEG. FROM VERT. |       |                            |   | 15. ELEVATION GROUND WATER                                 |                                |   |  |
| 7. THICKNESS OF OVERBURDEN 17.0'                                                                                             |       |                            |   | 16. DATE HOLE STARTED 31 Aug 1978 COMPLETED 31 Aug 1978    |                                |   |  |
| 8. DEPTH DRILLED INTO ROCK 0.0'                                                                                              |       |                            |   | 17. ELEVATION TOP OF HOLE 30.0' water depth                |                                |   |  |
| 9. TOTAL DEPTH OF HOLE 17.0'                                                                                                 |       |                            |   | 18. TOTAL CORE RECOVERY FOR BORING 17.4' %                 |                                |   |  |
|   |       |                            |   | 19. SIGNATURE OF INSPECTOR<br>R. V. O'Kelley               |                                |   |  |
| ELEVATION<br>MLW<br>27.9'   | DEPTH | LEGEND                     | CLASSIFICATION OF MATERIALS<br>(Description)                                                                      | % CORE<br>RECOVER-<br>Y                                    | BOX OR<br>SAMPLE<br>NO.<br>JAR | REMARKS<br>(Drilling time, water loss, depth of<br>weathering, etc., if significant)   |  |
|   | 0'    |                            | SM - Gray, silty, fine sand<br>with minor shell content                                                           |                                                            | 1                              | NOTE: Because of<br>expansion and compaction<br>of the core during the<br>drilling process, Bottom<br>of Boring Depth (column<br>d) may not coincide with<br>Thickness of Overburden<br>(line 7) or Total Depth<br>of Hole (line 9). |  |
|   | 5'    |                            | MH - Gray inorganic, fine<br>sandy, slightly clayey silt<br>with minor shell content.<br>Fine sand in thin lenses |                                                            | 2<br>3                         |   |  |
|   | 10'   |                            | SM - Silty, fine sand with<br>moderate shell content                                                              |                                                            | 4                              |   |  |
|   | 15'   |                            | Slightly silty, fine to<br>medium sand with some coarse<br>sand and pebbles and very<br>minor shell content       |                                                            | 5                              |   |  |
|   |       |                            | Bottom of Boring 17.4'                                                                                            |                                                            |                                |   |  |
|   |       |                            | NOTE: Soils field classified<br>in accordance with the Unified<br>Soil Classification Systems.                    |                                                            |                                |   |  |

Hole No. 25

| DRILLING LOG   |       | DIVISION<br>South Atlantic |                                                                                                | INSTALLATION Savannah Harbor<br>Outer Channel               |                         | SHEET 1<br>OF 1 SHEETS   |  |
|---|-------|----------------------------|------------------------------------------------------------------------------------------------|-------------------------------------------------------------|-------------------------|---|--|
| 1. PROJECT Tybee Island Beach Erosion<br>Control Project                                                                     |       |                            |                                                                                                | 10. SIZE AND TYPE OF BIT 4" Casing Tube                     |                         |   |  |
| 2. LOCATION (Coordinates or Station)<br>X936197 Y725334                                                                      |       |                            |                                                                                                | 11. DATUM FOR ELEVATION SHOWN (TBM or MSL)<br>MLW           |                         |   |  |
| 3. DRILLING AGENCY<br>Savannah District                                                                                      |       |                            |                                                                                                | 12. MANUFACTURER'S DESIGNATION OF DRILL<br>Alpine Vibracore |                         |   |  |
| 4. HOLE NO. (As shown on drawing title and file number)<br>25                                                                |       |                            |                                                                                                | 13. TOTAL NO. OF OVER-<br>BURDEN SAMPLES TAKEN              |                         | DISTURBED 6<br>UNDISTURBED 0   |  |
| 5. NAME OF DRILLER<br>Charles Dill                                                                                           |       |                            |                                                                                                | 14. TOTAL NUMBER CORE BOXES                                 |                         |   |  |
| 6. DIRECTION OF HOLE<br><input checked="" type="checkbox"/> VERTICAL <input type="checkbox"/> INCLINED _____ DEG. FROM VERT. |       |                            |                                                                                                | 15. ELEVATION GROUND WATER                                  |                         |   |  |
| 7. THICKNESS OF OVERBURDEN<br>23.0'                                                                                          |       |                            |                                                                                                | 16. DATE HOLE                                               |                         | STARTED 1978 COMPLETED 1978   |  |
| 8. DEPTH DRILLED INTO ROCK<br>0.0'                                                                                           |       |                            |                                                                                                | 17. ELEVATION TOP OF HOLE 30.0' water depth                 |                         |   |  |
| 9. TOTAL DEPTH OF HOLE<br>23.0'                                                                                              |       |                            |                                                                                                | 18. TOTAL CORE RECOVERY FOR BORING %                        |                         |   |  |
|   |       |                            |                                                                                                | 19. SIGNATURE OF INSPECTOR<br>JAMES E. BOLEN, Geologist     |                         |   |  |
| ELEVATION   | DEPTH | LEGEND                     | CLASSIFICATION OF MATERIALS<br>(Description)                                                   | % CORE<br>RECOV-<br>ERY                                     | BOX OR<br>SAMPLE<br>NO. | REMARKS<br>(Drilling time, water loss, depth of<br>weathering, etc., if significant)   |  |
| -26.9 MLW   | 0     |                            | SM - Black, gray, fine sand<br>slightly silty with shells<br>2%                                |                                                             | 1                       | NOTE: Because of<br>expansion and compaction<br>of the core during the<br>drilling process, Bottom<br>of Boring Depth (column<br>d) may not coincide with<br>Thickness of Overburden<br>(line 7) or Total Depth<br>of Hole (line 9). |  |
|   | 5     |                            | MH - Gray fat, clayey silt<br>with fine sand lenses<br>15%                                     |                                                             | 2                       |   |  |
|   |       |                            | ML - Gray, clayey silt with<br>fine sand 20%                                                   |                                                             | 3                       |   |  |
|   | 10    |                            | MH - gray, fat clayey silt                                                                     |                                                             |                         |   |  |
|   |       |                            | SC - Gray, clayey, medium -<br>fine sand                                                       |                                                             | 4                       |   |  |
|   | 15    |                            | SM-SC - Gray, silty, medium<br>fine sand with clay and with<br>gravel sized shells 10%         |                                                             | 5                       |   |  |
|   | 20    |                            | SM - Gray, slightly silty,<br>medium sand with gravel sized<br>shells 15%                      |                                                             | 6                       |   |  |
| -40.5   |       |                            | Bottom of Boring 22.6'                                                                         |                                                             |                         |   |  |
|   | 25    |                            | NOTE: Soils field classified<br>in accordance with the Unified<br>Soil Classification Systems. |                                                             |                         |   |  |

Hole No. 26

| DRILLING LOG   |            | DIVISION<br>South Atlantic |                                                                                                | INSTALLATION Savannah Harbor<br>Outer Channel               |                                | SHEET 1<br>OF 1 SHEETS   |  |
|---|------------|----------------------------|------------------------------------------------------------------------------------------------|-------------------------------------------------------------|--------------------------------|---|--|
| 1. PROJECT Tybee Island Beach Erosion<br>Control Project                                                                     |            |                            |                                                                                                | 10. SIZE AND TYPE OF BIT 4" Casing tube                     |                                |   |  |
| 2. LOCATION (Coordinates or Station)<br>X937625 Y723929                                                                      |            |                            |                                                                                                | 11. DATUM FOR ELEVATION SHOWN (TBM or MSL)<br>MLW           |                                |   |  |
| 3. DRILLING AGENCY<br>Savannah District                                                                                      |            |                            |                                                                                                | 12. MANUFACTURER'S DESIGNATION OF DRILL<br>Alpine Vibracore |                                |   |  |
| 4. HOLE NO. (As shown on drawing title<br>and file number) 26                                                                |            |                            |                                                                                                | 13. TOTAL NO. OF OVER-<br>BURDEN SAMPLES TAKEN              |                                | DISTURBED 3<br>UNDISTURBED 0   |  |
| 5. NAME OF DRILLER<br>Charles Dill                                                                                           |            |                            |                                                                                                | 14. TOTAL NUMBER CORE BOXES                                 |                                |   |  |
| 6. DIRECTION OF HOLE<br><input checked="" type="checkbox"/> VERTICAL <input type="checkbox"/> INCLINED _____ DEG. FROM VERT. |            |                            |                                                                                                | 15. ELEVATION GROUND WATER                                  |                                |   |  |
| 7. THICKNESS OF OVERBURDEN 15.5'                                                                                             |            |                            |                                                                                                | 16. DATE HOLE STARTED 1978 COMPLETED 1978                   |                                |   |  |
| 8. DEPTH DRILLED INTO ROCK 0.0'                                                                                              |            |                            |                                                                                                | 17. ELEVATION TOP OF HOLE 42.0' water depth                 |                                |   |  |
| 9. TOTAL DEPTH OF HOLE 15.5'                                                                                                 |            |                            |                                                                                                | 18. TOTAL CORE RECOVERY FOR BORING %                        |                                |   |  |
|   |            |                            |                                                                                                | 19. SIGNATURE OF INSPECTOR<br>JAMES E. ROLEN, Geologist     |                                |   |  |
| ELEVATION<br>MLW<br>-40.40                                                                                                   | DEPTH<br>0 | LEGEND<br>c                | CLASSIFICATION OF MATERIALS<br>(Description)<br>d                                              | % CORE<br>RECOV-<br>ERY<br>e                                | BOX OR<br>SAMPLE<br>NO.<br>JAR | REMARKS<br>(Drilling time, water loss, depth of<br>weathering, etc., if significant)<br>g   |  |
|   |            | •••••                      | SM - Gray, slightly silty,<br>coarse sand with gravel<br>sized shells 5%                       |                                                             | 1                              | NOTE: Because of<br>expansion and compaction<br>of the core during the<br>drilling process, Bottom<br>of Boring Depth (column<br>d) may not coincide with<br>Thickness of Overburden<br>(line 7) or Total Depth<br>of Hole (line 9). |  |
|   | 5          | •••••                      | ML - Dark green, clayey silt<br>with fine sand 25%                                             |                                                             | 2                              |   |  |
|   | 10         | •••••                      |                                                                                                |                                                             |                                |   |  |
|   | 15         | •••••                      |                                                                                                |                                                             |                                |   |  |
| -60.4   | 20         | •••••                      | Bottom of Boring 20.0'                                                                         |                                                             | 3                              |   |  |
|   |            |                            | NOTE: Soils field classified<br>in accordance with the Unified<br>Soil Classification Systems. |                                                             |                                |   |  |

[illegible]



Hole No. 28

| DRILLING LOG   |       | DIVISION<br>South Atlantic |   | INSTALLATION Savannah Harbor<br>Outer Channel               |                                | SHEET 1<br>OF 1 SHEETS   |  |
|---|-------|----------------------------|---|-------------------------------------------------------------|--------------------------------|---|--|
| 1. PROJECT<br>Tybee Island Beach Erosion<br>Control Project                                                                  |       |                            |   | 10. SIZE AND TYPE OF BIT 4" Casing tube                     |                                |   |  |
| 2. LOCATION (Coordinates or Station)<br>X940129 Y721707                                                                      |       |                            |   | 11. DATUM FOR ELEVATION SHOWN (TBM or MSL)<br>MLW           |                                |   |  |
| 3. DRILLING AGENCY<br>Savannah District                                                                                      |       |                            |   | 12. MANUFACTURER'S DESIGNATION OF DRILL<br>Alpine Vibracore |                                |   |  |
| 4. HOLE NO. (As shown on drawing title and file number)<br>28                                                                |       |                            |   | 13. TOTAL NO. OF OVER-<br>BURDEN SAMPLES TAKEN              |                                | DISTURBED 4<br>UNDISTURBED 0   |  |
| 5. NAME OF DRILLER<br>CHARLES DILL                                                                                           |       |                            |   | 14. TOTAL NUMBER CORE BOXES                                 |                                |   |  |
| 6. DIRECTION OF HOLE<br><input checked="" type="checkbox"/> VERTICAL <input type="checkbox"/> INCLINED _____ DEG. FROM VERT. |       |                            |   | 15. ELEVATION GROUND WATER                                  |                                |   |  |
| 7. THICKNESS OF OVERBURDEN 17.0'                                                                                             |       |                            |   | 16. DATE HOLE STARTED 1 Sep 78 COMPLETED 1 Sep 78           |                                |   |  |
| 8. DEPTH DRILLED INTO ROCK 0.0'                                                                                              |       |                            |   | 17. ELEVATION TOP OF HOLE 43.0' water depth                 |                                |   |  |
| 9. TOTAL DEPTH OF HOLE 17.0'                                                                                                 |       |                            |   | 18. TOTAL CORE RECOVERY FOR BORING 18.2' %                  |                                |   |  |
|   |       |                            |   | 19. SIGNATURE OF INSPECTOR<br>R. V. O'KELLEY                |                                |   |  |
| ELEVATION   | DEPTH | LEGEND                     | CLASSIFICATION OF MATERIALS<br>(Description)                                                                    | % CORE<br>RECOV-<br>ERY                                     | BOX OR<br>SAMPLE<br>NO.<br>JAR | REMARKS<br>(Drilling time, water loss, depth at<br>weathering, etc., if significant)   |  |
| MLW<br>-41.5'   | 0'    |                            | SM - Gray, silty, fine sand<br>with moderate shell<br>content                                                   |                                                             | 1                              | NOTE: Because of<br>expansion and compaction<br>of the core during the<br>drilling process, Bottom<br>of Boring Depth (column<br>d) may not coincide with<br>Thickness of Overburden<br>(line 7) or Total Depth<br>of Hole (line 9). |  |
|   | 5'    |                            | Fine to medium with high<br>shell content                                                                       |                                                             | 2                              |   |  |
|   | 10'   |                            | Moderately silty with mod-<br>erate shell content                                                               |                                                             | 3                              |   |  |
|   | 15'   |                            | Slightly silty, medium to<br>coarse with some fine sand<br>and moderate shell content                           |                                                             | 4                              |   |  |
| -59.5   |       |                            | Moderately silty, fine to<br>medium with some coarse<br>sand and pebbles and minor<br>to moderate shell content |                                                             |                                |   |  |
|   |       |                            | Bottom of Boring 18.2'                                                                                          |                                                             |                                |   |  |
| NOTE: Soils field classified<br>in accordance with the Unified<br>Soil Classification Systems.                               |       |                            |   |                                                             |                                |   |  |

Hole No. SH-361

| DRILLING LOG   |       | INSTALLATION                                                            |                                                                                                  | SHEET 1 OF 1 SHEETS |                   |   |
|---|-------|-------------------------------------------------------------------------|--------------------------------------------------------------------------------------------------|---------------------|-------------------|---|
| 1. PROJECT<br>SAVANNAH HARBOR DEEPENING                                                                                      |       | 10. SIZE AND TYPE OF BIT<br>1 1/4" SPLITSPOON, 5/8" FISHTAIL            |                                                                                                  |                     |                   |   |
| 2. LOCATION (Coordinates or Station)<br>X-928104 Y-729183 GA. EAST                                                           |       | 11. DATUM FOR ELEVATION SHOWN (ITM or MSL)<br>MLW                       |                                                                                                  |                     |                   |   |
| 3. DRILLING AGENCY<br>SAVANNAH DISTRICT                                                                                      |       | 12. MANUFACTURER'S DESIGNATION OF DRILL<br>Failing 314                  |                                                                                                  |                     |                   |   |
| 4. HOLE NO. (As shown on drawing title and file number)<br>SH-361                                                            |       | 13. TOTAL NO. OF OVER-BURDEN SAMPLES TAKEN<br>DISTURBED 6 UNDISTURBED 0 |                                                                                                  |                     |                   |   |
| 5. NAME OF DRILLER<br>DAVID JUSTISS                                                                                          |       | 14. TOTAL NUMBER CORE BOXES<br>0                                        |                                                                                                  |                     |                   |   |
| 6. DIRECTION OF HOLE<br><input checked="" type="checkbox"/> VERTICAL <input type="checkbox"/> INCLINED _____ DEG. FROM VERT. |       | 15. ELEVATION GROUND WATER N/A                                          |                                                                                                  |                     |                   |   |
| 7. THICKNESS OF OVERBURDEN<br>60.4' (Water 40.9')                                                                            |       | 16. DATE HOLE<br>STARTED 21 FEB 92 COMPLETED 21 FEB 92                  |                                                                                                  |                     |                   |   |
| 8. DEPTH DRILLED INTO ROCK<br>0.0'                                                                                           |       | 17. ELEVATION TOP OF HOLE<br>0.0'                                       |                                                                                                  |                     |                   |   |
| 9. TOTAL DEPTH OF HOLE<br>60.4'                                                                                              |       | 18. TOTAL CORE RECOVERY FOR BORING<br>N/A                               |                                                                                                  |                     |                   |   |
|   |       | 19. SIGNATURE OF INSPECTOR<br>JAMES ARTHUR, P.G.                        |                                                                                                  |                     |                   |   |
| ELEVATION   | DEPTH | LEGEND                                                                  | CLASSIFICATION OF MATERIALS<br>(Description)                                                     | % CORE RECOVERY     | BOX OR SAMPLE NO. | REMARKS<br>(Drilling time, water loss, depth of weathering, etc., if significant)                                                                     |
| 0.0   | 0.0   |                                                                         |                                                                                                  |                     |                   |   |
|   |       |                                                                         | Water                                                                                            |                     |                   | Scale change of 40.0'. Set 6" diameter casing by own weight to 42.0'.                                                                                 |
|   |       |                                                                         | Bottom of Harbor 40.9'                                                                           |                     |                   |   |
| -40.9'   | 40    |                                                                         |                                                                                                  |                     |                   |   |
| -42.5'   | 42.5  |                                                                         | (SM) Grey & olive-grey, fine silty SAND.                                                         |                     | 1                 | Made new batch of Zeogel drilling mud at 42.4'.   |
|   |       |                                                                         | (SC) Dark grey, fine clayey SAND. Some silt.                                                     |                     | 2                 | No spiltspoon recovery on first attempt on drive from 42.4' to 43.9'. Redrove to 43.9' then cont'd. drive to 45.4'. Jar sample 2 from 42.4' to 45.4'. |
| -45.4'   | 45    |                                                                         | (CH) Dark grey, fat CLAY. Trace of silt.                                                         |                     | 3                 | No recovery on first attempt from 51.4' to 52.9'. Redrove to 52.9' then cont'd. drive to 54.4'. Jar sample 3 from 51.4' to 54.4'.                     |
|   |       |                                                                         |                                                                                                  |                     | 4                 |   |
| -51.4'   | 50    |                                                                         |                                                                                                  |                     |                   |   |
|   |       |                                                                         | (SC) Dark grey fine to medium clayey SAND. Some small to large shell fragments.                  |                     | 5                 |   |
|   | 55    |                                                                         |                                                                                                  |                     |                   |   |
| -58.9'   | 58.9  |                                                                         |                                                                                                  |                     |                   |   |
| -60.4'   | 60    |                                                                         | (SM) Dark grey, fine, silty SAND. Trace of clay & small shell fragments.                         |                     | 6                 |   |
|   |       |                                                                         | Bottom of Boring 60.4'                                                                           |                     |                   |   |
|   |       |                                                                         | NOTE: Soils visually field classified in accordance with the Unified Soil Classification System. |                     |                   |   |
|   |       |                                                                         |                                                                                                  |                     |                   | BLOWS PER FOOT:<br>Number required to drive 1 1/4" I.D. spiltspoon w/140 lb. hammer falling 30"                                                       |

|   |  |                           |  |                                                                   |  |                                               |  |                                   |  |
|---|--|---------------------------|--|-------------------------------------------------------------------|--|-----------------------------------------------|--|-----------------------------------|--|
| DRILLING LOG   |  | DIV <b>South Atlantic</b> |  | INSTALLATION <b>Savannah, Ga.</b>                                 |  | FIELD NO. <b>011</b>                          |  | SHEET <b>1</b> OF <b>1</b> SHEETS |  |
| 1. PROJECT <b>Savannah Harbor Deepening</b>                                                                                   |  |                           |  | 10. SIZE AND TYPE OF BIT <b>3/8" I.D. Spitspoon,</b>              |  |                                               |  |                                   |  |
| 2. LOCATION (Coordinates or Station) <b>UTM X-520898.53 Y-3539342.23</b>                                                      |  |                           |  | 11. DATUM FOR ELEVATION SHOWN (TBM or MSL) <b>5 1/2" Fishtail</b> |  |                                               |  |                                   |  |
| 3. DRILLING AGENCY <b>Savannah District</b>                                                                                   |  |                           |  | 12. MANUFACTURER'S DESIGNATION OF DRILL <b>Failing-314</b>        |  |                                               |  |                                   |  |
| 4. HOLE NO. (As shown on drawing title and file number) <b>EH-365</b>                                                         |  |                           |  | 13. TOTAL NO. OF OVER-BURDEN SAMPLES TAKEN <b>6</b>               |  | DISTURBED <b>0</b>                            |  | UNDISTURBED                       |  |
| 5. NAME OF DRILLER <b>D. Justiss</b>                                                                                          |  |                           |  | 14. TOTAL NUMBER CORE BOXES <b>0</b>                              |  | ELEVATION GROUND WATER <b>N/A</b>             |  |                                   |  |
| 6. DIRECTION OF HOLE<br><input checked="" type="checkbox"/> VERTICAL <input type="checkbox"/> INCLINED <b>DES. FROM VERT.</b> |  |                           |  | 15. DATE HOLE <b>STARTED MAR 7 1992</b>                           |  | <b>COMPLETED MAR 7 1992</b>                   |  |                                   |  |
| 7. THICKNESS OF OVERBURDEN <b>60.0' (Water 43.5')</b>                                                                         |  |                           |  | 16. ELEVATION TOP OF HOLE <b>0.0</b>                              |  | 17. TOTAL CORE RECOVERY FOR BORING <b>N/A</b> |  |                                   |  |
| 8. DEPTH DRILLED INTO ROCK <b>0.0</b>                                                                                         |  |                           |  | 18. SIGNATURE OF INSPECTOR <b>J. ARTHUR</b>                       |  |                                               |  |                                   |  |
| 9. TOTAL DEPTH OF HOLE <b>60.0'</b>                                                                                           |  |                           |  |                                                                   |  |                                               |  |                                   |  |

| ELEVATION | DEPTH | LEGEND | CLASSIFICATION OF MATERIALS (Description)                                                                       | SCORE RECOVERY | BOX OR SAMPLE NO. | REMARKS (Drilling time, water loss, depth of weathering, etc., if significant) |  |
|-----------|-------|--------|---|----------------|-------------------|--------------------------------------------------------------------------------|--|
|           |       |        | <b>WATER</b>   |                |                   | <b>SCALE CHANGE AT 40.0'. SET 6" DIAMETER CASING BY AWH HEIGHT TO 44.6'.</b>   |  |
|           |       |        | <b>BOTTOM OF HARDEN 43.5'</b>                                                                                   |                |                   |                                                                                |  |
|           |       |        | <b>(SM) DARK GRAY FINE SILTY SAND.</b>                                                                          |                |                   |                                                                                |  |
|           |       |        | <b>GRAY, FINE TO MEDIUM SAND, TRACE OF SMALL SHELL FRAGMENTS. SOME SMALL SHELL FRAGMENTS &amp; FINE GRAVEL.</b> |                |                   |                                                                                |  |
|           |       |        | <b>NO WOOD OR GRAVEL, TRACE OF SMALL SHELL FRAGMENTS. MEDIUM TO COARSE SAND.</b>                                |                |                   |                                                                                |  |
|           |       |        | <b>FINE TO MEDIUM SAND, TRACE OF CLAY.</b>                                                                      |                |                   |                                                                                |  |
|           |       |        | <b>(SG) GRAY MEDIUM CLAY (SAND) SOME SMALL SHELL FRAGMENTS.</b>                                                 |                |                   |                                                                                |  |
|           |       |        | <b>(SM) LIGHT GRAY FINE TO MEDIUM SILTY SAND, SOME SMALL SHELL FRAGMENTS.</b>                                   |                |                   |                                                                                |  |
|           |       |        | <b>MEDIUM TO COARSE SAND</b>                                                                                    |                |                   |                                                                                |  |
|           |       |        | <b>BOTTOM OF BORING 60.0'</b>                                                                                   |                |                   |                                                                                |  |

**NOTE:** Soils field classification in accordance with the Unified Soil Classification System

**BLOWS PER FOOT:**

Number required to drive 1 3/8" I.D. spitspoon w/140 lb hammer falling 30".

Hole No. SH-367

|   |       |                      |                                                                       |                                                                                                 |                   |                                                                               |  |
|---|-------|----------------------|-----------------------------------------------------------------------|-------------------------------------------------------------------------------------------------|-------------------|-------------------------------------------------------------------------------|--|
| DRILLING LOG   |       | 0' "N SOUTH ATLANTIC |                                                                       | INSTALLATION SAVANNAH, GA.                                                                      |                   | SHEET 1 OF 1 SHEETS                                                           |  |
| 1. PROJECT SAVANNAH HARBOR DEEPENING                                                                                      |       |                      |                                                                       | 10. SIZE AND TYPE OF BIT 1 3/4"spitspoon, 5/2"fish tail                                         |                   |                                                                               |  |
| 2. LOCATION (Coordinates or Station) X=932387 Y=726387 GA. EAST                                                           |       |                      |                                                                       | 11. DATUM FOR ELEVATION SHOWN (TBM or MSL) MLW                                                  |                   |                                                                               |  |
| 3. DRILLING AGENCY SAVANNAH DISTRICT                                                                                      |       |                      |                                                                       | 12. MANUFACTURER'S DESIGNATION OF DRILL FAILING 314                                             |                   |                                                                               |  |
| 4. HOLE NO. (As shown on drawing title and file number) SH-367                                                            |       |                      |                                                                       | 13. TOTAL NO. OF OVER-BURDEN SAMPLES TAKEN 2                                                    |                   | DISTURBED 0 UNDISTURBED 0                                                     |  |
| 5. NAME OF DRILLER DAVID JUSTISS                                                                                          |       |                      |                                                                       | 14. TOTAL NUMBER CORE BOXES 0                                                                   |                   |                                                                               |  |
| 6. DIRECTION OF HOLE <input checked="" type="checkbox"/> VERTICAL <input type="checkbox"/> INCLINED _____ DEG. FROM VERT. |       |                      |                                                                       | 15. ELEVATION GROUND WATER N/A                                                                  |                   |                                                                               |  |
| 7. THICKNESS OF OVERBURDEN 46.7' (WATER 40.7')                                                                            |       |                      |                                                                       | 16. DATE HOLE STARTED 24 FEB 92                                                                 |                   | COMPLETED 24 FEB 92                                                           |  |
| 8. DEPTH DRILLED INTO ROCK 0.0'                                                                                           |       |                      |                                                                       | 17. ELEVATION TOP OF HOLE 0.0'                                                                  |                   |                                                                               |  |
| 9. TOTAL DEPTH OF HOLE 46.7'                                                                                              |       |                      |                                                                       | 18. TOTAL CORE RECOVERY FOR BORING N/A %                                                        |                   |                                                                               |  |
|   |       |                      |                                                                       | 19. SIGNATURE OF INSPECTOR JAMES ARTHUR, P.C.                                                   |                   |                                                                               |  |
| ELEVATION   | DEPTH | LEGEND               | CLASSIFICATION OF MATERIALS (Description)                             | % CORE RECOVERY                                                                                 | BOX OR SAMPLE NO. | REMARKS (Drilling time, water loss, depth of weathering, etc. if significant) |  |
| 0.0   | 0     |                      |                                                                       |                                                                                                 |                   | BLOWS                                                                         |  |
|   | 35    |                      | Water                                                                 |                                                                                                 |                   | Scale change at 40.0'.<br>Set 6" diameter casing by own weight to 46.7'.      |  |
|   | 40    |                      | Bottom of Harbor 40.7'                                                |                                                                                                 |                   |                                                                               |  |
| -40.7'   |       |                      | (SM) Gray fine silty SAND.                                            |                                                                                                 | 1                 | Began using Zeogel drilling mud at 42.2'.<br>21                               |  |
| -42.2'   |       |                      | Light gray, fine to medium sand, some small to large shell fragments. |                                                                                                 |                   | Note: Boring terminated at 46.7' due to shipping traffic and heavy fog.<br>18 |  |
| -45.2'   | 45    |                      | Trace of small shell fragments.                                       |                                                                                                 | 2                 | 24                                                                            |  |
| -46.7'   |       |                      | Bottom of Boring 46.7'                                                |                                                                                                 |                   | 20                                                                            |  |
|   | 50    |                      |                                                                       |                                                                                                 |                   |                                                                               |  |
|   | 55    |                      |                                                                       |                                                                                                 |                   |                                                                               |  |
|   | 60    |                      |                                                                       |                                                                                                 |                   |                                                                               |  |
| NOTE: Soils visually field classified in accordance with the Unified Soil Classification System.                          |       |                      |                                                                       | BLOWS PER FOOT:<br>Number required to drive 1 3/4" I.D. spitspoon w/140 lb. hammer falling 30". |                   |                                                                               |  |

Hole No. SH-367A

| DRILLING LOG   |       | 0° 30' SOUTH ATLANTIC |   | INSTALLATION SAVANNAH, GA.                                                                       |                   | SHEET 1 OF 1 SHEETS   |  |
|---|-------|-----------------------|---|--------------------------------------------------------------------------------------------------|-------------------|---|--|
| 1. PROJECT<br>SAVANNAH HARBOR DEEPENING                                                                                      |       |                       |   | 10. SIZE AND TYPE OF BIT 1 3/8" splitspoon, 5 1/2" fishtail                                      |                   |   |  |
| 2. LOCATION (Coordinates or Station)<br>X-932393 Y-726375 GA. EAST                                                           |       |                       |   | 11. DATUM FOR ELEVATION SHOWN (TBM or MSL)<br>MLW                                                |                   |   |  |
| 3. DRILLING AGENCY<br>SAVANNAH DISTRICT                                                                                      |       |                       |   | 12. MANUFACTURER'S DESIGNATION OF DRILL<br>FALLING 314                                           |                   |   |  |
| 4. HOLE NO. (As shown on drawing title and file number)<br>SH-367A                                                           |       |                       |   | 13. TOTAL NO. OF OVER-BURDEN SAMPLES TAKEN                                                       |                   | DISTURBED : 3 UNDISTURBED : 0   |  |
| 5. NAME OF DRILLER<br>DAVID JUSTISS                                                                                          |       |                       |   | 14. TOTAL NUMBER CORE BOXES 0                                                                    |                   |   |  |
| 6. DIRECTION OF HOLE<br><input checked="" type="checkbox"/> VERTICAL <input type="checkbox"/> INCLINED _____ DEG. FROM VERT. |       |                       |   | 15. ELEVATION GROUND WATER N/A                                                                   |                   |   |  |
| 7. THICKNESS OF OVERBURDEN 59.5' (WATER 40.9')                                                                               |       |                       |   | 16. DATE HOLE                                                                                    |                   | STARTED : 25 FEB 92 COMPLETED : 25 FEB 92                                                                                               |  |
| 8. DEPTH DRILLED INTO ROCK 0.0'                                                                                              |       |                       |   | 17. ELEVATION TOP OF HOLE 0.0'                                                                   |                   | 18. TOTAL CORE RECOVERY FOR BORING N/A                                                                                                  |  |
| 9. TOTAL DEPTH OF HOLE 59.5'                                                                                                 |       |                       |   | 19. SIGNATURE OF INSPECTOR<br>JAMES ARTHUR, P.G.                                                 |                   |   |  |
| ELEVATION   | DEPTH | LEGEND                | CLASSIFICATION OF MATERIALS<br>(Description)                                                                    | % CORE RECOVERY                                                                                  | BOX OR SAMPLE NO. | REMARKS<br>(Drilling time, water loss, depth of weathering, etc., if significant)                                                       |  |
| 0.0   | 0.0   |                       |   |                                                                                                  |                   | BLOWS   |  |
|   | 20    |                       | Water   |                                                                                                  |                   | Scale change at 40.0'.<br>Set 6" diameter casing by own weight to 41.2'.                                                                |  |
|   | 38    |                       |   |                                                                                                  |                   |   |  |
|   | 40    |                       | Bottom of Harbor 40.9'                                                                                          |                                                                                                  |                   |   |  |
|   | 45    |                       | Wash   |                                                                                                  |                   | 40.9'-46.0':<br>See companion log SH-367 for description. Began using Zeagel drilling mud at 40.9'. Cleaned out to 46.0' with fishtail. |  |
|   | 46.0  |                       | Bottom of Wash 46.0'                                                                                            |                                                                                                  |                   |   |  |
|   | 47.5  |                       | (SM) Light gray fine to medium silty SAND, some small shell fragments.<br>Gray, trace of small shell fragments. |                                                                                                  | 1                 | Began splitspooning at 46.0'. 26   |  |
|   | 50    |                       |   |                                                                                                  |                   | 20   |  |
|   | 52.0  |                       | Light gray, medium sand.                                                                                        |                                                                                                  | 2                 | 14   |  |
|   | 53.5  |                       | Medium to coarse sand.                                                                                          |                                                                                                  |                   | 18   |  |
|   | 55.0  |                       | Gray, fine to medium sand.                                                                                      |                                                                                                  |                   | 31   |  |
|   | 58.0  |                       |   |                                                                                                  |                   | 30   |  |
|   | 59.5  |                       | Some small shell fragments, trace of clay.                                                                      |                                                                                                  | 3                 | 12   |  |
|   | 60    |                       | Bottom of Boring 59.5'                                                                                          |                                                                                                  |                   | 14   |  |
| NOTE: Soils visually field classified in accordance with the Unified Soil Classification System.                             |       |                       |   | BLOWS PER FOOT:<br>Number required to drive 1 3/8" I.D. splitspoon w/140 lb. hammer falling 30". |                   |   |  |

Hole No. SH-368

|   |             |                                              |   |                                                             |                                |                                                                                                   |  |
|---|-------------|----------------------------------------------|---|-------------------------------------------------------------|--------------------------------|---------------------------------------------------------------------------------------------------|--|
| DRILLING LOG   |             | D <sup>1</sup> <sup>10N</sup> SOUTH ATLANTIC |   | INSTALLATION SAVANNAH, GA.                                  |                                | SHEET 1 OF 1 SHEETS                                                                               |  |
| 1. PROJECT SAVANNAH HARBOR DEEPENING                                                                                      |             |                                              |   | 10. SIZE AND TYPE OF BIT 1 1/2" SPLITSPOON, 5 1/2" FISHTAIL |                                |                                                                                                   |  |
| 2. LOCATION (Coordinates or Station) X-932930 Y-725430 GA. EAST                                                           |             |                                              |   | 11. DATUM FOR ELEVATION SHOWN (TBM or MSL) MLW              |                                |                                                                                                   |  |
| 3. DRILLING AGENCY SAVANNAH DISTRICT                                                                                      |             |                                              |   | 12. MANUFACTURER'S DESIGNATION OF DRILL Folling 314         |                                |                                                                                                   |  |
| 4. HOLE NO. (As shown on drawing title and file number) SH-368                                                            |             |                                              |   | 13. TOTAL NO. OF OVER-BURDEN SAMPLES TAKEN 5                |                                | DISTURBED 0 UNDISTURBED 0                                                                         |  |
| 5. NAME OF DRILLER DAVID JUSTISS                                                                                          |             |                                              |   | 14. TOTAL NUMBER CORE BOXES 0                               |                                |                                                                                                   |  |
| 6. DIRECTION OF HOLE <input checked="" type="checkbox"/> VERTICAL <input type="checkbox"/> INCLINED _____ DEG. FROM VERT. |             |                                              |   | 15. ELEVATION GROUND WATER N/A                              |                                |                                                                                                   |  |
| 7. THICKNESS OF OVERBURDEN 61.0' (Water 43.0')                                                                            |             |                                              |   | 16. DATE HOLE STARTED 21 FEB 92                             |                                | COMPLETED 21 FEB 92                                                                               |  |
| 8. DEPTH DRILLED INTO ROCK 0.0'                                                                                           |             |                                              |   | 17. ELEVATION TOP OF HOLE 0.0'                              |                                |                                                                                                   |  |
| 9. TOTAL DEPTH OF HOLE 61.0'                                                                                              |             |                                              |   | 18. TOTAL CORE RECOVERY FOR BORING N/A                      |                                |                                                                                                   |  |
|   |             |                                              |   | 19. SIGNATURE OF INSPECTOR JAMES ARTHUR, P.G.               |                                |                                                                                                   |  |
| ELEVATION<br>0.0'   | DEPTH<br>0' | LEGEND<br>c                                  | CLASSIFICATION OF MATERIALS<br>(Description)<br>e                                                    | % CORE<br>RECOV-<br>ERY<br>a                                | BOX OR<br>SAMPLE<br>NO.<br>JAR | REMARKS<br>(Drilling time, water loss, depth of<br>weathering, etc., if significant)<br>g         |  |
|   |             |                                              | Water                                                                                                |                                                             |                                | Scale change at 40.0'. Set 6" diameter casing by own weight to 44.4'.                             |  |
|   |             |                                              | Bottom of Harbor 43.0'                                                                               |                                                             |                                |                                                                                                   |  |
| -43.0'   |             |                                              | (SM) Grey, fine silty SAND. Some small to large shell fragments.                                     |                                                             | 1                              | 8                                                                                                 |  |
| -46.0'   |             |                                              | Trace of small shell fragments.                                                                      |                                                             |                                | Weight of rods drove splitspoon from 43.0' to 44.0'. Began using Zeagel drilling mud at 44.5'. 28 |  |
| -49.0'   |             |                                              | Some fine gravel & small to large shell fragments.                                                   |                                                             | 2                              | 28                                                                                                |  |
| -50.5'   |             |                                              | No gravel, trace of small shell fragments.                                                           |                                                             |                                | 28                                                                                                |  |
| -52.0'   |             |                                              | (SP) Grey, fine, poorly graded SAND. Trace of silt.                                                  |                                                             | 3                              | 29                                                                                                |  |
| -55.0'   |             |                                              | (SM) Grey, medium to coarse silty SAND. Trace of fine gravel & small to large shell fragments.       |                                                             | 4                              | 24                                                                                                |  |
| -58.0'   |             |                                              | Fine to medium sand.                                                                                 |                                                             |                                | 18                                                                                                |  |
| -59.8'   |             |                                              | (SP) Grey, fine to medium, poorly graded SAND. Trace of silt, small shell fragments & coarse gravel. |                                                             | 5                              | 20                                                                                                |  |
| -61.0'   |             |                                              | Bottom of Boring 61.0'                                                                               |                                                             |                                | 19                                                                                                |  |
|   |             |                                              | NOTE: Soils visually field classified in accordance with the Unified Soil Classification System.     |                                                             |                                | 28                                                                                                |  |
|   |             |                                              |   |                                                             |                                | 31                                                                                                |  |
|   |             |                                              |   |                                                             |                                | BLOWS PER FOOT:<br>Number required to drive 1 1/2" I.D. splitspoon w/140 lb. hammer falling 30".  |  |

Hole No. SH- 373

| DRILLING LOG                                                                           |       | DIVISION                                                                                             | INSTALLATION                                                                                                   |                                                                                              | SHEET             |   |
|----------------------------------------------------------------------------------------|-------|---|---|----------------------------------------------------------------------------------------------|-------------------|---|
| PROJECT                                                                                |       | South Atlantic                                                                                       | Savannah, Ga.                                                                                                  |                                                                                              | 1 OF 1 SHEETS     |   |
| 1. PROJECT                                                                             |       | Savannah Harbor Deepening                                                                            |   | 10. SIZE AND TYPE OF BIT                                                                     |                   | 1 3/8" ID Splitspoon   |
| 2. LOCATION (Coordinates or Station)                                                   |       | UTM, X- 523009.46, Y- 3538226.61                                                                     |   | 11. DATUM FOR ELEVATION SHOWN (FMS L.M.S.)                                                   |                   | MLW   |
| 3. DRILLING AGENCY                                                                     |       | Savannah District                                                                                    |   | 12. MANUFACTURER'S DESIGNATION OF DRILL                                                      |                   | 5 1/2" Fichtall   |
| 4. HOLE NO. (As shown on drawing title and life number)                                |       | SH- 373                                                                                              |   | 13. TOTAL NO. OF OVER-BURDEN SAMPLES TAKEN                                                   |                   | 6   |
| 5. NAME OF DRILLER                                                                     |       | D. Justiss                                                                                           |   | 14. TOTAL NUMBER CORE BOXES                                                                  |                   | 0   |
| 6. DIRECTION OF HOLE                                                                   |       | <input checked="" type="checkbox"/> VERTICAL <input type="checkbox"/> INCLINED _____ DEG. FROM VERT. |   | 15. ELEVATION GROUND WATER                                                                   |                   | N/A   |
| 7. THICKNESS OF OVERBURDEN                                                             |       | 60.8' (Water 44.3')                                                                                  |   | 16. DATE HOLE                                                                                |                   | STARTED MAR 7 1992 COMPLETED MAR 7 1992   |
| 8. DEPTH DRILLED INTO ROCK                                                             |       | 0.0'                                                                                                 |   | 17. ELEVATION TOP OF HOLE                                                                    |                   | 0.0'   |
| 9. TOTAL DEPTH OF HOLE                                                                 |       | 60.8'                                                                                                |   | 18. TOTAL CORE RECOVERY FOR BORING                                                           |                   | N/A   |
|                                                                                        |       |   |   | 19. SIGNATURE OF INSPECTOR                                                                   |                   | PG. J. ARTHUR   |
| ELEVATION                                                                              | DEPTH | LEGEND                                                                                               | CLASSIFICATION OF MATERIALS (Description)                                                                      | % CORE RECOVERY                                                                              | BOX OR SAMPLE NO. | REMARKS (Drilling time, water loss, depth of weathering, etc., if significant)                                                                 |
|                                                                                        |       |   | WATER   |                                                                                              |                   | SCALE CHANGE AT 44.0'. SET 6" DIAMETER CASING BY OWN. WEIGHT TO 47.1.                                                                          |
|                                                                                        | 40    |   |   |                                                                                              |                   |   |
| -44.3'                                                                                 | 45    |   | BOTTOM OF HARDEN 44.3'                                                                                         |                                                                                              | JAWS              | Blows   |
| -45.8'                                                                                 |       |   | (SP) GRAYISH BROWN MEDIUM TO COARSE POORLY GRADED SAND, SOME SMALL SHELL FRAGMENTS, TRACE OF FINE GRAVEL SILT. |                                                                                              | 1                 | WEIGHT OF RODS DRIVE SPLITSPLOON FROM 44.3' TO 44.8',                                                                                          |
|                                                                                        |       |   | (SM) DARK GRAY FINE TO MEDIUM SILT SAND, TRACE OF SMALL SHELL FRAGMENTS.                                       |                                                                                              | 2                 | BEGAN USING ZOGEL DRILLING MUD AT 47.3'   |
| -48.8'                                                                                 | 50    |   | (SP) GRAY FINE TO MEDIUM GRADED QUARTZ GRAVEL, SHELL, SOME FINE TO COARSE SAND, TRACE OF SILT.                 |                                                                                              | 3                 | NO SPLITSPLOON THROUGH ON FIRST DRIVE FROM 48.8' TO 50.2', RE-DRIVE TO 50.2' THEN CONT'D WITH DRIVE TO 51.8'. JAW SAMPLE #3 FROM 48.8 TO 51.8' |
| -51.8'                                                                                 |       |   | (CH) GRAY FAT CLAY.                                                                                            |                                                                                              | 4                 |   |
|                                                                                        | 55    |   |   |                                                                                              | 5                 |   |
| -59.3'                                                                                 | 60    |   | (SC) OLIVE FINE CLAYEY SAND, SOME SILT.                                                                        |                                                                                              | 6                 |   |
| -60.8'                                                                                 |       |   | BOTTOM OF BORING 60.8'                                                                                         |                                                                                              |                   |   |
| NOTE: Soils field classified in accordance with the Unified Soil Classification System |       |   |   | BLOWS PER FOOT:<br>Number required to drive 1 3/8" ID splitspoon w/140 lb hammer falling 30" |                   |   |

Hole No. SH-374

| DRILLING LOG   |              | DIRECTION<br>SOUTH ATLANTIC | INSTALLATION<br>SAVANNAH, GA.                                                                    |                                | SHEET 1<br>OF 1 SHEETS       |                                                                                                   |
|---|--------------|-----------------------------|--------------------------------------------------------------------------------------------------|--------------------------------|------------------------------|---------------------------------------------------------------------------------------------------|
| 1. PROJECT<br>SAVANNAH HARBOR DEEPENING                                                                                      |              |                             | 10. SIZE AND TYPE OF BIT<br>1 1/2" SPLITSPOON, 5/2" FISHTAIL                                     |                                |                              |                                                                                                   |
| 2. LOCATION (Coordinates or Station)<br>X-938464 Y-723217 GA. EAST                                                           |              |                             | 11. DATUM FOR ELEVATION SHOWN (TBM or NSL)<br>MLW                                                |                                |                              |                                                                                                   |
| 3. DRILLING AGENCY<br>SAVANNAH DISTRICT                                                                                      |              |                             | 12. MANUFACTURER'S DESIGNATION OF DRILL<br>Failing 314                                           |                                |                              |                                                                                                   |
| 4. HOLE NO. (As shown on drawing title and file number)<br>SH-374                                                            |              |                             | 13. TOTAL NO. OF OVER-BURDEN SAMPLES TAKEN<br>6                                                  |                                | DISTURBED<br>0               |                                                                                                   |
| 5. NAME OF DRILLER<br>DAVID JUSTISS                                                                                          |              |                             | 14. TOTAL NUMBER CORE BOXES<br>0                                                                 |                                | UNDISTURBED<br>0             |                                                                                                   |
| 6. DIRECTION OF HOLE<br><input checked="" type="checkbox"/> VERTICAL <input type="checkbox"/> INCLINED _____ DEG. FROM VERT. |              |                             | 15. ELEVATION GROUND WATER<br>N/A                                                                |                                |                              |                                                                                                   |
| 7. THICKNESS OF OVERBURDEN<br>60.7' (Water 42.7')                                                                            |              |                             | 16. DATE HOLE<br>20 FEB 92                                                                       |                                | STARTED<br>20 FEB 92         |                                                                                                   |
| 8. DEPTH DRILLED INTO ROCK<br>0.0'                                                                                           |              |                             | 17. ELEVATION TOP OF HOLE<br>0.0'                                                                |                                | COMPLETED<br>20 FEB 92       |                                                                                                   |
| 9. TOTAL DEPTH OF HOLE<br>60.7'                                                                                              |              |                             | 18. TOTAL CORE RECOVERY FOR BORING<br>N/A                                                        |                                | X                            |                                                                                                   |
|   |              |                             | 19. SIGNATURE OF INSPECTOR<br>JAMES ARTHUR, P.G.                                                 |                                |                              |                                                                                                   |
| ELEVATION<br>0.0   | DEPTH<br>0.0 | LEGEND<br>c                 | CLASSIFICATION OF MATERIALS<br>(Description)<br>d                                                | % CORE<br>RECOVER-<br>ERY<br>e | BOX OR<br>SAMPLE<br>NO.<br>f | REMARKS<br>(Drilling time, water loss, depth of<br>weathering, etc., if significant)<br>g         |
|   |              |                             | Water                                                                                            |                                |                              |                                                                                                   |
|   | 40           |                             | Bottom of Harbor 42.7'                                                                           |                                |                              | Scale change at 40.0'. Set 6" diameter casing by own weight to 43.7'.                             |
| -42.7'   | 45           |                             | (SM) Dark grey, fine, silty SAND.                                                                |                                | 1                            | No recovery on first split spoon drive. 11                                                        |
| -45.7'   |              |                             | Fine to medium sand, trace of small to large shell fragments.                                    |                                |                              | Redrove first drive to 44.2' then                                                                 |
| -47.2'   |              |                             | (GP) Grey, fine poorly graded GRAVEL. Trace of silt, fine sand & small to large shell fragments. |                                | 2                            | continued drive to 45.7'. 12                                                                      |
| -48.7'   | 50           |                             | (SM) Grey, fine to medium, silty SAND. Trace of small shell fragments.                           |                                | 3                            | 19                                                                                                |
| -51.7'   | 55           |                             | (CH) Dark grey, fat CLAY. Trace of silt.                                                         |                                | 4                            | 8                                                                                                 |
|   |              |                             |                                                                                                  |                                | 5                            | 25                                                                                                |
|   | 60           |                             |                                                                                                  |                                | 6                            | 6                                                                                                 |
| -60.7'   |              |                             | Bottom of Boring 60.7'                                                                           |                                |                              | 27                                                                                                |
|   |              |                             | NOTE: Soils visually field classified in accordance with the Unified Soil Classification System. |                                |                              | 13                                                                                                |
|   |              |                             |                                                                                                  |                                |                              | 14                                                                                                |
|   |              |                             |                                                                                                  |                                |                              | 15                                                                                                |
|   |              |                             |                                                                                                  |                                |                              | 19                                                                                                |
|   |              |                             |                                                                                                  |                                |                              | 17                                                                                                |
|   |              |                             |                                                                                                  |                                |                              | BLOWS PER FOOT:<br>Number required to drive 1 1/2" I.D. split spoon w/140 lb. hammer falling 30". |



Hole No. SH-378

| DRILLING LOG   |            | ON SOUTH ATLANTIC |   | INSTALLATION SAVANNAH, GA.                                                                       |                              | SHEET 1 OF 1 SHEETS                                                                      |       |  |
|---|------------|-------------------|---|--------------------------------------------------------------------------------------------------|------------------------------|------------------------------------------------------------------------------------------|-------|--|
| 1. PROJECT<br>SAVANNAH HARBOR DEEPENING                                                                                      |            |                   |   | 10. SIZE AND TYPE OF BIT 1 1/2" SPLITSPOON, 5/8" FISHTAIL                                        |                              |                                                                                          |       |  |
| 2. LOCATION (Coordinates or Station)<br>X=941788 Y=720844 GA. EAST                                                           |            |                   |   | 11. DATUM FOR ELEVATION SHOWN (ITM or MSL)<br>MLW                                                |                              |                                                                                          |       |  |
| 3. DRILLING AGENCY<br>SAVANNAH DISTRICT                                                                                      |            |                   |   | 12. MANUFACTURER'S DESIGNATION OF DRILL<br>Failing 314                                           |                              |                                                                                          |       |  |
| 4. HOLE NO. (As shown on drawing title and file number)<br>SH-378                                                            |            |                   |   | 13. TOTAL NO. OF OVER-BURDEN SAMPLES TAKEN : 5 : 0                                               |                              |                                                                                          |       |  |
| 5. NAME OF DRILLER<br>DAVID JUSTISS                                                                                          |            |                   |   | 14. TOTAL NUMBER CORE BOXES 0                                                                    |                              |                                                                                          |       |  |
| 6. DIRECTION OF HOLE<br><input checked="" type="checkbox"/> VERTICAL <input type="checkbox"/> INCLINED _____ DEG. FROM VERT. |            |                   |   | 15. ELEVATION GROUND WATER N/A                                                                   |                              |                                                                                          |       |  |
| 7. THICKNESS OF OVERBURDEN 60.8' (Water 44.3')                                                                               |            |                   |   | 16. DATE HOLE : STARTED : 7 DEC 91 : COMPLETED : 7 DEC 91                                        |                              |                                                                                          |       |  |
| 8. DEPTH DRILLED INTO ROCK 0.0'                                                                                              |            |                   |   | 17. ELEVATION TOP OF HOLE 0.0'                                                                   |                              |                                                                                          |       |  |
| 9. TOTAL DEPTH OF HOLE 60.8'                                                                                                 |            |                   |   | 18. TOTAL CORE RECOVERY FOR BORING N/A %                                                         |                              |                                                                                          |       |  |
|   |            |                   |   | 19. SIGNATURE OF INSPECTOR<br>JAMES ARTHUR, P.G.                                                 |                              |                                                                                          |       |  |
| ELEVATION<br>0.0   | DEPTH<br>0 | LEGEND<br>c       | CLASSIFICATION OF MATERIALS<br>(Description)<br>d                                                   | % CORE<br>RECOVER-<br>ERY<br>e                                                                   | BOX OR<br>SAMPLE<br>NO.<br>f | REMARKS<br>(Drilling time, water loss, depth of<br>weathering, etc. if significant)<br>g | BLOWS |  |
|   | 40         |                   | Water                                                                                               |                                                                                                  |                              | Scale change at 40.0'. Set 6" diameter casing by own weight to 46.0'.                    |       |  |
|   | 44.3'      |                   | Bottom of Harbor 44.3'                                                                              |                                                                                                  |                              |                                                                                          |       |  |
|   | 45         |                   | (SM) Tannish grey, fine to medium, silty SAND. Trace of clay & small shell fragments.               |                                                                                                  | 1                            | Made batch of Zeagel drilling mud at 48.8'. Reset casing to 49.0'.                       | 16    |  |
|   | 48.8'      |                   |   |                                                                                                  |                              |                                                                                          | 21    |  |
|   | 50.3'      |                   | (SP) Light grey, medium to coarse, poorly graded SAND. Large amount of shell fragments (Shell bed). |                                                                                                  | 2                            |                                                                                          | 27    |  |
|   | 51.8'      |                   | (SC) Olive-grey, clayey fine SAND. Some shell fragments.                                            |                                                                                                  | 3                            |                                                                                          | 11    |  |
|   | 53.3'      |                   | Some silt, trace of shell fragments.                                                                |                                                                                                  |                              |                                                                                          | 17    |  |
|   | 54.8'      |                   | No shell fragments.                                                                                 |                                                                                                  |                              |                                                                                          | 18    |  |
|   | 55         |                   |   |                                                                                                  | 4                            |                                                                                          | 13    |  |
|   | 60         |                   | Light olive-grey.                                                                                   |                                                                                                  |                              |                                                                                          | 6     |  |
|   | 60.8'      |                   |   |                                                                                                  | 5                            |                                                                                          | 6     |  |
|   |            |                   | Bottom of Boring 60.8'                                                                              |                                                                                                  |                              |                                                                                          | 8     |  |
|   |            |                   |   |                                                                                                  |                              |                                                                                          | 7     |  |
| NOTE: Soils visually field classified in accordance with the Unified Soil Classification System.                             |            |                   |   | BLOWS PER FOOT:<br>Number required to drive 1 1/4" I.D. splitspoon w/140 lb. hammer falling 30". |                              |                                                                                          |       |  |

Hole No. SH- 379

| DRILLING LOG   |            | DIV         | South Atlantic                                                        |                      | INSTALLATION                                               |   | Savannah, Ga.         |  | SHEET 1 OF 1 SHEETS     |  |  |
|---|------------|-------------|-----------------------------------------------------------------------|----------------------|------------------------------------------------------------|---|-----------------------|--|-------------------------|--|--|
| 1. PROJECT<br>Savannah Harbor Deepening                                                                                      |            |             |                                                                       |                      | 10. SIZE AND TYPE OF BIT<br>1 3/8" ID Splitspoon           |   |                       |  |                         |  |  |
| 2. LOCATION (Coordinates or Station)<br>UTM X-524682.71, Y-3537332.29                                                        |            |             |                                                                       |                      | 11. DATUM FOR ELEVATION MEASUREMENT<br>MLW 5 1/2" Fishtail |   |                       |  |                         |  |  |
| 3. DRILLING AGENCY<br>Savannah District                                                                                      |            |             |                                                                       |                      | 12. MANUFACTURER'S DESIGNATION OF DRILL<br>Falling-314     |   |                       |  |                         |  |  |
| 4. HOLE NO. (As shown on drawing title and file number)<br>SH- 379                                                           |            |             |                                                                       |                      | 13. TOTAL NO. OF OVER-BURDEN SAMPLES TAKEN                 |   | DISTURBED<br>5        |  | UNDISTURBED<br>0        |  |  |
| 5. NAME OF DRILLER<br>D. Justiss                                                                                             |            |             |                                                                       |                      | 14. TOTAL NUMBER CORE BOXES                                |   | 0                     |  |                         |  |  |
| 6. DIRECTION OF HOLE<br><input checked="" type="checkbox"/> VERTICAL <input type="checkbox"/> INCLINED _____ DEG. FROM VERT. |            |             |                                                                       |                      | 15. ELEVATION GROUND WATER                                 |   | N/A                   |  |                         |  |  |
| 7. THICKNESS OF OVERBURDEN<br>59.9' (Water 43.4')                                                                            |            |             |                                                                       |                      | 16. DATE HOLE                                              |   | STARTED<br>MAR 6 1992 |  | COMPLETED<br>MAR 6 1992 |  |  |
| 8. DEPTH DRILLED INTO ROCK<br>0.0'                                                                                           |            |             |                                                                       |                      | 17. ELEVATION TOP OF HOLE                                  |   | 0.0'                  |  |                         |  |  |
| 9. TOTAL DEPTH OF HOLE<br>59.9'                                                                                              |            |             |                                                                       |                      | 18. TOTAL CORE RECOVERY FOR BORING                         |   | N/A                   |  |                         |  |  |
|   |            |             |                                                                       |                      | 19. SIGNATURE OF INSPECTOR                                 |   | J. ARTHUR             |  |                         |  |  |
| ELEVATION<br>a   | DEPTH<br>b | LEGEND<br>c | CLASSIFICATION OF MATERIALS<br>(Description)<br>d                     | % CORE RECOVERY<br>e | BOX OR SAMPLE NO.<br>f                                     | REMARKS<br>(Drilling time, water loss, depth of weathering, etc., if significant)<br>g   |                       |  |                         |  |  |
|   | 0          |             | WATER                                                                 |                      |                                                            | SCALE CHANGE AT 40.0'. SET 6" CASING BY OWN WEIGHT TO 45.3'. BEGAN USING ZEPHOL DRILLING MUD AT 43.4'.                                                                                               |                       |  |                         |  |  |
| -43.4'   | 40         |             | BOTTOM OF HARBOR 43.4'                                                |                      | JARS                                                       | Blows   |                       |  |                         |  |  |
| -46.4'   | 45         |             | (SM) DARK GRAY FINE TO MEDIUM SILTY SAND, SOME SMALL SHELL FRAGMENTS. |                      | 1                                                          | POOR SAMPLE RECOVERY FROM 52.4' TO 53.9'. NO SAMPLE RECOVERY ON FIRST DRIVE FROM 53.9' TO 55.4'. REDRILL TO 55.4' THEN CONTINUED WITH DRIVE TO 56.9'. HAD CHANGE OF MATERIAL AT APPROXIMATELY 55.4'. |                       |  |                         |  |  |
| -47.9'   |            |             | TRACE OF FINE QUARTZ GRAVEL.                                          |                      |                                                            |   |                       |  |                         |  |  |
|   |            |             | NO GRAVEL.                                                            |                      | 2                                                          |   |                       |  |                         |  |  |
| -50.9'   | 50         |             | TRACE OF FINE QUARTZ GRAVEL.                                          |                      |                                                            |   |                       |  |                         |  |  |
| -52.4'   |            |             | LARGE AMOUNT OF SMALL SHELL FRAGMENTS. (SEE REMARKS)                  |                      |                                                            |   |                       |  |                         |  |  |
| -53.9'   |            |             | MOSTLY SMALL SHELL FRAGMENTS SOME FINE GRAVEL. (SEE REMARKS)          |                      | 3                                                          | ONE HAMMER BLOW DROVE SPLITSPOON FROM APPROXIMATELY 57.9' TO 58.7'. CONT'D DRIVE TO 59.9'. JAR SAMPLE 15' FROM 56.9' TO 59.9'.                                                                       |                       |  |                         |  |  |
| -55.4'   | 55         |             | (SC) OLIVE FINE CLAYBY SAND.                                          |                      | 4                                                          |   |                       |  |                         |  |  |
|   |            |             |                                                                       |                      | 5                                                          |   |                       |  |                         |  |  |
| -59.9'   | 60         |             | BOTTOM OF BORING 59.9'                                                |                      |                                                            |   |                       |  |                         |  |  |
| NOTE: Soils field classified in accordance with the Unified Soil Classification System                                       |            |             |                                                                       |                      |                                                            | BLOWS PER FOOT:<br>Number required to drive 1 3/8" ID splitspoon w/140 lb hammer falling 30",   |                       |  |                         |  |  |

Hole No. SH-383

| DRILLING LOG   |               | DIVISION SOUTH ATLANTIC |                                                                                                  | INSTALLATION SAVANNAH, GA.                                   |                             | SHEET 1 OF 1 SHEETS   |  |
|---|---------------|-------------------------|--------------------------------------------------------------------------------------------------|--------------------------------------------------------------|-----------------------------|---|--|
| 1. PROJECT<br>SAVANNAH HARBOR DEEPENING                                                                                      |               |                         |                                                                                                  | 10. SIZE AND TYPE OF BIT<br>1 1/2" SPLITSPOON, 5/8" FISHTAIL |                             |   |  |
| 2. LOCATION (Coordinates or Station)<br>X-946435 Y-719092 GA. EAST                                                           |               |                         |                                                                                                  | 11. DATUM FOR ELEVATION SHOWN (TBM or MSL)<br>MLW            |                             |   |  |
| 3. DRILLING AGENCY<br>SAVANNAH DISTRICT                                                                                      |               |                         |                                                                                                  | 12. MANUFACTURER'S DESIGNATION OF DRILL<br>Failing 314       |                             |   |  |
| 4. HOLE NO. (As shown on drawing title and file number)<br>SH-383                                                            |               |                         |                                                                                                  | 13. TOTAL NO. OF OVER-BURDEN SAMPLES TAKEN                   |                             | DISTURBED<br>6<br>UNDISTURBED<br>0   |  |
| 5. NAME OF DRILLER<br>DAVID JUSTISS                                                                                          |               |                         |                                                                                                  | 14. TOTAL NUMBER CORE BOXES<br>0                             |                             | 15. ELEVATION GROUND WATER N/A   |  |
| 6. DIRECTION OF HOLE<br><input checked="" type="checkbox"/> VERTICAL <input type="checkbox"/> INCLINED _____ DEG. FROM VERT. |               |                         |                                                                                                  | 16. DATE HOLE<br>19 FEB 92                                   |                             | STARTED<br>19 FEB 92<br>COMPLETED<br>19 FEB 92   |  |
| 7. THICKNESS OF OVERBURDEN<br>61.0'                                                                                          |               |                         |                                                                                                  | 17. ELEVATION TOP OF HOLE<br>0.0'                            |                             | 18. TOTAL CORE RECOVERY FOR BORING<br>N/A   |  |
| 8. DEPTH DRILLED INTO ROCK<br>0.0'                                                                                           |               |                         |                                                                                                  | 19. SIGNATURE OF INSPECTOR<br>MICHAEL BAILEY                 |                             |   |  |
| 9. TOTAL DEPTH OF HOLE<br>61.0'                                                                                              |               |                         |                                                                                                  |                                                              |                             |   |  |
| ELEVATION<br>0=0'   | DEPTH<br>0=0' | LEGEND<br>c             | CLASSIFICATION OF MATERIALS<br>(Description)<br>d                                                | % CORE<br>RECOV-<br>ERY<br>e                                 | BOX OR<br>SAMPLE<br>NO<br>f | REMARKS<br>(Drilling time, water loss, depth of<br>weathering, etc., if significant)<br>g                                                                      |  |
|   |               |                         | Water                                                                                            |                                                              |                             | Scale change at 45.0'.<br>Zeogel drilling mud used throughout hole.<br>Tide reading of -1.0' MLW at 13:45<br>obtained by radio from Cockspear Island<br>gauge. |  |
| -46.0'   | 45            |                         | Bottom of Harbor 46.0'                                                                           |                                                              |                             |   |  |
| -47.5'   |               |                         | (SM) Dark grey, fine grained, silty SAND.                                                        |                                                              | 1                           | Weight of rods drove splitspoon<br>0.4 before first drive.   |  |
|   |               |                         | Trace of calcareous shell fragments.                                                             |                                                              |                             |   |  |
| -50.5'   | 50            |                         | Some calcareous shell fragments up to 3/4" in size.                                              |                                                              | 2                           |   |  |
| -52.0'   |               |                         | (SP) Light grey, coarse grained, poorly graded shelly SAND. Trace of silt & fine to medium sand. |                                                              | 3                           |   |  |
| -53.5'   |               |                         |                                                                                                  |                                                              | 4                           |   |  |
|   | 55            |                         | (SM) Dark grey, fine grained silty SAND. Some calcareous shell fragments.                        |                                                              | 5                           |   |  |
| -58.0'   |               |                         | Trace of calcareous shell fragments.                                                             |                                                              | 6                           |   |  |
| -61.0'   | 60            |                         |                                                                                                  |                                                              |                             |   |  |
|   |               |                         | Bottom of Boring 61.0'                                                                           |                                                              |                             |   |  |
|   |               |                         | NOTE: Soils visually field classified in accordance with the Unified Soil Classification System. |                                                              |                             | BLOWS PER FOOT:<br>Number required to drive 1 1/2" I.D. splitspoon w/140 lb. hammer falling 30".                                                               |  |

| DRILLING LOG                                            |            |             | DIVISION                                                                                             |                              | INSTALLATION                                     |   | Hole No. 33-421                            |  | SHEET 4 OF 1 SHEETS |  |
|---------------------------------------------------------|------------|-------------|---|------------------------------|--------------------------------------------------|---|--------------------------------------------|--|---------------------|--|
| 1. PROJECT                                              |            |             | South Atlantic                                                                                       |                              | Geological                                       |   |                                            |  |                     |  |
| 2. LOCATION (Coordinates or Station)                    |            |             | X-1099.0, Y-62.2 = 25184                                                                             |                              | 10. SIZE AND TYPE OF BIT 3 3/8" = 325 Split = 1" |   | 11. DAYUM FOR ELEVATION SHOWN (TBM or BSL) |  | TBM                 |  |
| 3. DRILLING AGENCY                                      |            |             | Stannard District                                                                                    |                              | 12. MANUFACTURER'S DESIGNATION OF DRILL          |   | Fulton 1500                                |  |                     |  |
| 4. HOLE NO. (As shown on drawing title and file number) |            |             | SH 431                                                                                               |                              | 13. TOTAL NO. OF OVER-BURDEN SAMPLES TAKEN       |   | DISTURBED 15                               |  | UNDISTURBED 0       |  |
| 5. NAME OF DRILLER                                      |            |             | Rochester                                                                                            |                              | 14. TOTAL NUMBER CORE BOXES                      |   | 2                                          |  |                     |  |
| 6. DIRECTION OF HOLE                                    |            |             | <input checked="" type="checkbox"/> VERTICAL <input type="checkbox"/> INCLINED _____ DEG. FROM VERT. |                              | 15. ELEVATION GROUND WATER                       |   | NA                                         |  |                     |  |
| 7. THICKNESS OF OVERBURDEN                              |            |             |   |                              | 16. DATE HOLE                                    |   | STARTED 8 MAY 02                           |  | COMPLETED 8 MAY 02  |  |
| 8. DEPTH DRILLED INTO ROCK                              |            |             |   |                              | 17. ELEVATION TOP OF HOLE                        |   | 0'                                         |  |                     |  |
| 9. TOTAL DEPTH OF HOLE                                  |            |             | 111'                                                                                                 |                              | 18. TOTAL CORE RECOVERY FOR BORING               |   | None                                       |  | %                   |  |
|                                                         |            |             |   |                              | 19. SIGNATURE OF INSPECTOR                       |   |                                            |  |                     |  |
| ELEVATION<br>a                                          | DEPTH<br>b | LEGEND<br>c | CLASSIFICATION OF MATERIALS<br>(Description)<br>d                                                    | % CORE<br>RECOVER-<br>Y<br>e | BOX OR<br>SAMPLE<br>NO.<br>f                     | REMARKS<br>(Drilling time, water loss, depth of<br>weathering, etc., if significant)<br>g                 |                                            |  |                     |  |
|                                                         |            |             |   |                              |                                                  | Cut 29 ft. at casing<br>to a depth of 29.6'                                                               |                                            |  |                     |  |
|                                                         | 45         |             | 2. 1/2" - 1 3/8" = 1 3/8"                                                                            |                              |                                                  |   |                                            |  |                     |  |
|                                                         |            |             | Shale of S. 1/2 sec. 2-1/2'                                                                          |                              | 1                                                | Water   |                                            |  |                     |  |
|                                                         |            |             | 2. 1/2" - 1 3/8" = 1 3/8"                                                                            |                              | 2                                                | Weight of logs                                                                                            |                                            |  |                     |  |
|                                                         | 50         |             | 2. 1/2" - 1 3/8" = 1 3/8"                                                                            |                              | 3                                                | 0   |                                            |  |                     |  |
|                                                         |            |             | 2. 1/2" - 1 3/8" = 1 3/8"                                                                            |                              | 4                                                | 10-100   |                                            |  |                     |  |
|                                                         |            |             | 2. 1/2" - 1 3/8" = 1 3/8"                                                                            |                              | 5                                                | 18   |                                            |  |                     |  |
|                                                         | 55         |             | 2. 1/2" - 1 3/8" = 1 3/8"                                                                            |                              | 6                                                | 10-100   |                                            |  |                     |  |
|                                                         |            |             | 2. 1/2" - 1 3/8" = 1 3/8"                                                                            |                              | 7                                                | 10-100   |                                            |  |                     |  |
|                                                         |            |             | 2. 1/2" - 1 3/8" = 1 3/8"                                                                            |                              | 8                                                | 10-100   |                                            |  |                     |  |
|                                                         | 60         |             | 2. 1/2" - 1 3/8" = 1 3/8"                                                                            |                              | 9                                                | 10-100   |                                            |  |                     |  |
|                                                         |            |             | 2. 1/2" - 1 3/8" = 1 3/8"                                                                            |                              | 10                                               | 10-100   |                                            |  |                     |  |
|                                                         | 65         |             | 2. 1/2" - 1 3/8" = 1 3/8"                                                                            |                              | 11                                               | 10-100   |                                            |  |                     |  |
|                                                         |            |             | 2. 1/2" - 1 3/8" = 1 3/8"                                                                            |                              | 12                                               | 10-100   |                                            |  |                     |  |
|                                                         | 70         |             | 2. 1/2" - 1 3/8" = 1 3/8"                                                                            |                              | 13                                               | 10-100   |                                            |  |                     |  |
|                                                         |            |             | 2. 1/2" - 1 3/8" = 1 3/8"                                                                            |                              | 14                                               | 10-100   |                                            |  |                     |  |
|                                                         |            |             | 2. 1/2" - 1 3/8" = 1 3/8"                                                                            |                              | 15                                               | 10-100   |                                            |  |                     |  |
|                                                         |            |             | End of Boring at 71.1'                                                                               |                              |                                                  |   |                                            |  |                     |  |
|                                                         |            |             | BLAWS PER FOOT:                                                                                      |                              |                                                  |   |                                            |  |                     |  |
|                                                         |            |             | Number required to drive                                                                             |                              |                                                  |   |                                            |  |                     |  |
|                                                         |            |             | 1 3/8" ID splitspoon w/140 lb.                                                                       |                              |                                                  |   |                                            |  |                     |  |
|                                                         |            |             | hammer falling 30".                                                                                  |                              |                                                  |   |                                            |  |                     |  |
|                                                         |            |             |   |                              |                                                  | NOTE: SOILS VISUALLY FIELD<br>CLASSIFIED IN ACCORDANCE<br>WITH THE UNIFIED SOIL<br>CLASSIFICATION SYSTEM. |                                            |  |                     |  |

| DRILLING LOG   |  | DIVISION       | INSTALLATION                                             | SHEET 1 OF SHEETS    |                        |
|---|--|----------------|----------------------------------------------------------|----------------------|------------------------|
| 1. PROJECT<br>Savannah Harbor                                                                                                |  | South Atlantic | Savannah Ga                                              |                      |                        |
| 2. LOCATION (Coordinates or Station)<br>Ga X = 1092182 Y = 724114                                                            |  |                | 10. SIZE AND TYPE OF BIT 1 3/4" Split Spoon              |                      |                        |
| 3. DRILLING AGENCY<br>Savannah District                                                                                      |  |                | 11. DATUM FOR ELEVATION SHOWN (TBM or MSL)<br>MLW        |                      |                        |
| 4. HOLE NO. (As shown on drawing title and file number)<br>SH 432                                                            |  |                | 12. MANUFACTURER'S DESIGNATION OF DRILL<br>Faulding 1500 |                      |                        |
| 5. NAME OF DRILLER<br>Rantree                                                                                                |  |                | 13. TOTAL NO. OF OVER-BURDEN SAMPLES TAKEN               | DISTURBED<br>15      | UNDISTURBED            |
| 6. DIRECTION OF HOLE<br><input checked="" type="checkbox"/> VERTICAL <input type="checkbox"/> INCLINED _____ DEG. FROM VERT. |  |                | 14. TOTAL NUMBER CORE BOXES                              | None                 |                        |
| 7. THICKNESS OF OVERBURDEN                                                                                                   |  |                | 15. ELEVATION GROUND WATER                               | N/A                  |                        |
| 8. DEPTH DRILLED INTO ROCK                                                                                                   |  |                | 16. DATE HOLE                                            | STARTED<br>10 May 02 | COMPLETED<br>10 May 02 |
| 9. TOTAL DEPTH OF HOLE 70.5'                                                                                                 |  |                | 17. ELEVATION TOP OF HOLE                                | 0'                   |                        |
|   |  |                | 18. TOTAL CORE RECOVERY FOR BORING                       | None %               |                        |
|   |  |                | 19. SIGNATURE OF INSPECTOR                               |                      |                        |

| ELEVATION<br>O' a | DEPTH<br>O' b | LEGEND<br>c | CLASSIFICATION OF MATERIALS<br>(Description)<br>d                                                                 | % CORE<br>RECOVERY<br>e | BOX OR<br>SAMPLE<br>NO.<br>f | REMARKS<br>(Drilling time, water loss, depth of<br>weathering, etc., if significant)<br>g   |
|-------------------|---------------|-------------|---|-------------------------|------------------------------|---|
|                   |               |             | Change of Scale 1" = 5'                                                                                           |                         |                              | Set 69 feet of casing to a depth of -53'   |
|                   | 45            |             | Start of Sampling at -45'                                                                                         |                         | 1                            | water   |
|                   |               |             | 45-46" silty, light brown, very soft, MCL R&D test, black (MV)                                                    |                         | 2                            | weight of rods<br>(0-0-0)<br>9<br>(3-4-5)<br>5<br>(4-5-2)<br>18<br>(5-6-12)<br>19<br>(3-6-13)<br>17<br>(12-11-6)<br>19<br>(5-5-14)<br>61<br>(11-22-25)<br>44<br>(8-20-21)<br>44<br>(11-22-12)<br>40<br>(10-21-19)<br>31<br>(4-9-22)<br>36<br>(12-21-15)<br>23<br>(6-11-12)<br>32<br>(5-16-16)<br>28<br>(8-11-12)<br>66<br>(15-27-39) |
|                   | 50            |             | Sand, poorly sorted, fine to med etc with little fines but few shell fragments up to 15mm MCL R&D test, gray (SP) |                         | 3                            | lost sample   |
|                   |               |             | likely same as above and below                                                                                    |                         | 4                            | lost sample   |
|                   | 55            |             | Sand, poorly sorted, fine to med etc with little fines and few shell fragments up to 15mm MCL R&D test, gray (SP) |                         | 5                            | recovery = shells   |
|                   |               |             | S2.5- S7 = some fines and trace shells up to 2mm                                                                  |                         | 6                            |   |
|                   | 60            |             | S7 to 69 = No shells                                                                                              |                         | 7                            |   |
|                   | 65            |             |   |                         | 8                            |   |
|                   |               |             |   |                         | 9                            |   |
|                   | 70            |             | Silt, low plasticity, med, little fine to green sandy, moist, green to black (ML) [Moist]                         |                         | 10                           |   |
|                   |               |             | End of Boring at 70.5'                                                                                            |                         | 11                           | lost sample   |
|                   |               |             |   |                         | 12                           |   |
|                   |               |             |   |                         | 13                           |   |
|                   |               |             |   |                         | 14                           |   |
|                   |               |             |   |                         | 15                           |   |

| BLOWS PER FOOT:                                                         |  |
|-------------------------------------------------------------------------|--|
| Number required to drive 1 3/8" ID splitspoon w/140 hammer falling 30". |  |

NOTE: SOILS VISUALLY FIELD CLASSIFIED IN ACCORDANCE WITH THE UNIFIED SOIL CLASSIFICATION SYSTEM.

Hole No. SH-433

| DRILLING LOG                                            |       | DIVISION                                                                                             | INSTALLATION   |                                                         | SHEET             |   |
|---------------------------------------------------------|-------|---|---|---------------------------------------------------------|-------------------|---|
| 1. PROJECT                                              |       | SOUTH ATLANTIC                                                                                       | SAVANNAH DISTRICT   |                                                         | 1 OF 1 SHEETS     |   |
| 2. LOCATION (Coordinates or Station)                    |       | X-1100591 Y-719751                                                                                   |   | 10. SIZE AND TYPE OF BIT 1 3/8" ID SPLIT SPOON 54"      |                   |   |
| 3. DRILLING AGENCY                                      |       | SAVANNAH DISTRICT                                                                                    |   | 11. DAYUM FOR ELEVATION SHOWN (TBM or BBL) FISH TAIL    |                   |   |
| 4. HOLE NO. (As shown on drawing title and file number) |       | SH-433                                                                                               |   | 12. MANUFACTURER'S DESIGNATION OF DRILL FALLING 1500    |                   |   |
| 5. NAME OF DRILLER                                      |       | HORACE FULCHER                                                                                       |   | 13. TOTAL NO. OF OVERBURDEN SAMPLES TAKEN               |                   |   |
| 6. DIRECTION OF HOLE                                    |       | <input checked="" type="checkbox"/> VERTICAL <input type="checkbox"/> INCLINED _____ DEG. FROM VERT. |   | 14. TOTAL NUMBER CORE BOXES 0                           |                   |   |
| 7. THICKNESS OF OVERBURDEN 61.4' (46.4' WATER)          |       |   |   | 15. ELEVATION GROUND WATER N/A                          |                   |   |
| 8. DEPTH DRILLED INTO ROCK 0.0'                         |       |   |   | 16. DATE HOLE STARTED 14 MAY 2002 COMPLETED 14 MAY 2002 |                   |   |
| 9. TOTAL DEPTH OF HOLE 61.4'                            |       |   |   | 17. ELEVATION TOP OF HOLE 0.0'                          |                   |   |
|                                                         |       |   |   | 18. TOTAL CORE RECOVERY FOR BORING N/A                  |                   |   |
|                                                         |       |   |   | 19. SIGNATURE OF INSPECTOR M. J. Delar P.G.             |                   |   |
| ELEVATION                                               | DEPTH | LEGEND                                                                                               | CLASSIFICATION OF MATERIALS (Description)   | % CORE RECOVERY                                         | BOX OR SAMPLE NO. | REMARKS (Drilling time, water loss, depth of weathering, etc., if significant)                     |
| 0.0'                                                    | 0.0'  |   |   |                                                         |                   |   |
|                                                         | 45    |   | WATER   |                                                         |                   | NOTES: SCALE CHANGE AT 45.0'. SET 6" CHASING TO BOTTOM OF CHANNEL AND MIXED FLORIGEL DRILLING MUD. |
| -46.4'                                                  |       |   | Bottom of Channel: 46.4'   |                                                         | JAR               | BLOWS                                                                                              |
| -47.9'                                                  |       |   | (SP) GREY, FINE GRAINED, POORLY GRAINED SAND. SLIGHTLY SILTY, WITH A LITTLE SHELL FRAGMENTS.                                                      |                                                         | 1                 | 27                                                                                                 |
| -50.9'                                                  | 50    |   | (SP-SM) GREY, FINE TO MEDIUM GRAINED POORLY GRAINED SILTY SAND. A LITTLE SHELL FRAGMENT.                                                          |                                                         | 2                 | 14                                                                                                 |
| -55.4'                                                  | 55    |   | (SM) GREY, FINE TO MEDIUM GRAINED SILTY SAND WITH A LITTLE SHELL FRAGMENT.                                                                        |                                                         | 3                 | 20                                                                                                 |
| -58.1'                                                  |       |   | FINE TO COARSE GRAINED, SHELLY.   |                                                         | 4                 | 23                                                                                                 |
|                                                         | 60    |   | (CH) DARK GRAY, VERT PLASTIC, VERY FAT CLAY WITH OCCASIONAL FINE TO COARSE GRAINED SAND LENS AND FREQUENT VERY FINE GRAINED SAND LAMINAE (VARVE). |                                                         | 5                 | 4                                                                                                  |
| -61.4'                                                  |       |   | (SM-H) GREEN, VERY FINE GRAINED FAT SILTY SAND. SLIGHTLY PLASTIC. TOP OF MIOCENE: 58.1'                                                           |                                                         | 6                 | 19                                                                                                 |
|                                                         |       |   | BOTTOM OF BORING: 61.4'   |                                                         | 7                 | 3                                                                                                  |
|                                                         |       |   | NOTE: SOILS USUALLY FIELD CLASSIFIED IN ACCORDANCE WITH THE UNIFIED SOIL CLASSIFICATION SYSTEM.                                                   |                                                         | 8                 | 18                                                                                                 |
|                                                         |       |   |   |                                                         |                   | 25                                                                                                 |
|                                                         |       |   |   |                                                         |                   | BLOWS PER FOOT NUMBER REQUIRED TO DRIVE 1 3/8" I.D. SPLITSPOON WITH 140 LB. HAMMER FALLING 30."    |

# SAVANNAH HARBOR BORING LOGS

From Station -60+000

To

Station -85+000

| DRILLING LOG                                             |       | DIVISION                                 |   | INSTALLATION                                           |                       | Hole No. SH-400                                                                 |    |
|----------------------------------------------------------|-------|------------------------------------------|---|--------------------------------------------------------|-----------------------|---------------------------------------------------------------------------------|----|
| 1. PROJECT                                               |       | SOUTH ATLANTIC                           |   | SAVANNAH, GA.                                          |                       | SHEET 1 OF 1 SHEETS                                                             |    |
| 2. LOCATION (Coordinates or Station)                     |       | SAVANNAH HARBOUR DEFENDING FORCE/STATION |   | 10. SIZE AND TYPE OF BIT 1 3/8" I.D. SPLITSPRONG, 5/8" |                       | 11. DATUM FOR ELEVATION SHOWN (TBM = MLL) FISHMILL                              |    |
| 3. DRILLING AGENCY                                       |       | SAVANNAH DISTRICT                        |   | 12. MANUFACTURER'S DESIGNATION OF DRILL FALLING 314    |                       | 13. TOTAL NO. OF OVER-BURDEN SAMPLES TAKEN 6                                    |    |
| 4. HOLE NO. (As shown on drawing title and title number) |       | SH-400                                   |   | 14. TOTAL NUMBER CORE BOXES 0                          |                       | 15. ELEVATION GROUND WATER N/A                                                  |    |
| 5. NAME OF DRILLER                                       |       | P. J. MONTGOMERY                         |   | 16. DATE HOLE STARTED 30 SEP 97 COMPLETED 30 SEP 97    |                       | 17. ELEVATION TOP OF HOLE 0.0' MLL                                              |    |
| 6. DIRECTION OF HOLE                                     |       | VERTICAL                                 |   | 18. TOTAL CORE RECOVERY FOR BORING N/A                 |                       | 19. SIGNATURE OF INSPECTOR J. P. G.                                             |    |
| 7. THICKNESS OF OVERBURDEN 60.4' (IND. 52.9' WATER)      |       | 8. DEPTH DRILLED INTO ROCK 0.0'          |   | 9. TOTAL DEPTH OF HOLE 60.4'                           |                       |                                                                                 |    |
| ELEVATION MLL                                            | DEPTH | LEGEND                                   | CLASSIFICATION OF MATERIALS (Description)   | % CORE RECOVERY                                        | DOWN-DRILL SAMPLE NO. | REMARKS (Drilling time, water loss, depth of penetration, etc., if significant) |    |
| 50                                                       |       |                                          | WATER   |                                                        |                       | SCALE CHANGE AT 50.0'                                                           |    |
| 52.9'                                                    |       |                                          | BOTTOM OF OCEAN 52.9'   |                                                        |                       | SET 6" DIAMETER STEEL CASING TO 52.6'                                           |    |
| 54.4'                                                    |       |                                          | (SP) GRAY FINE POORLY GRADED QUARTZ SAND, TRACE OF FINE TO COARSE SAND SIZE SMALL FRAGMENTS, CALCAREOUS. (SEE REMARKS) 54.4'                           | 11                                                     | 1                     | NO RECOVERY ON FIRST DRIVE. REDRIVE 52.9' TO 54.4' THEN CONT'D DRIVE TO 55.7'   | 3  |
| 55.7'                                                    |       |                                          | (SM) GRAY FINE TO MEDIUM SILTY QUARTZ SAND, 15% FINE TO COARSE SAND SIZE SMALL FRAGMENTS, TRACE OF FINE GRAVEL SIZE SMALL FRAGMENTS, CALCAREOUS. 55.7' | 1                                                      | 2                     | RECOVERED BOTH DRIVES.                                                          | 8  |
| 57.0'                                                    |       |                                          | (SP) GRAY COARSE POORLY GRADED QUARTZ SAND, 40% FINE GRAVEL SIZE SMALL FRAGMENTS, CALCAREOUS. 57.0'                                                    |                                                        | 3                     | BEGAN USING 200GBL DALLING MUO AT 55.3'                                         | 11 |
| 58.2'                                                    |       |                                          | (SM) OLIVE GRAY FINE SILTY QUARTZ SAND, SLIGHTLY CALCAREOUS. 58.2'                                                                                     |                                                        | 4                     |                                                                                 | 12 |
| 60.4'                                                    |       |                                          | DARK OLIVE GRAY, TRACE OF CLAY, BOTTOM OF DRILLING 60.4'                                                                                               |                                                        | 5                     |                                                                                 | 14 |
|                                                          |       |                                          |   |                                                        | 6                     |                                                                                 | 15 |

NOTE: Soils field classified in accordance with the Unified Soil Classification System.

BLOWS PER 1/2 FOOT

NUMBER REQUIRED TO DRIVE 1 3/8" I.D. SPLITSPRONG 4/140LB HAMMER FALLING 30".

576 730.2 E 1107482.0 STA -654000 R300



Hole No. SH-401

| DRILLING LOG                                            |       | DIVISION                                                                       |   | INSTALLATION                               |                 | SHEET                                                                            |  |
|---------------------------------------------------------|-------|--------------------------------------------------------------------------------|---|--------------------------------------------|-----------------|----------------------------------------------------------------------------------|--|
| 1. PROJECT                                              |       | SOUTH ATLANTIC                                                                 |   | SAVANNAH GA                                |                 | 1 OF 1 SHEETS                                                                    |  |
| 2. LOCATION (Coordinates or Station)                    |       | SAVANNAH HARBOR DEEPENING FEASIBILITY STUDY                                    |   | 10. SIZE AND TYPE OF BIT                   |                 | 1 3/8" I.D. SPLIT-POIN, 5/4"                                                     |  |
| 3. DRILLING AGENCY                                      |       | SAVANNAH DISTRICT                                                              |   | 11. DAYTON FOR ELEVATION SHOWN (TBM = MLL) |                 | 17547916                                                                         |  |
| 4. HOLE NO. (As shown on drawing title) and file number |       | SH-401                                                                         |   | 12. MANUFACTURER'S DESIGNATION OF DRILL    |                 | FALING 314                                                                       |  |
| 5. NAME OF DRILLER                                      |       | P. DOWNTON                                                                     |   | 13. TOTAL NO. OF OVER-BURDEN SAMPLES TAKEN |                 | 7                                                                                |  |
| 6. DIRECTION OF HOLE                                    |       | <input checked="" type="checkbox"/> VERTICAL <input type="checkbox"/> INCLINED |   | 14. TOTAL NUMBER CORE BOXES                |                 | 0                                                                                |  |
| 7. THICKNESS OF OVERBURDEN                              |       | 60.4' (TCL. 49.9' WATER)                                                       |   | 15. ELEVATION GROUND WATER                 |                 | N/A                                                                              |  |
| 8. DEPTH DRILLED INTO ROCK                              |       | 0.0'                                                                           |   | 16. DATE HOLE                              |                 | STARTED 30 SEP 97 COMPLETED 30 SEP 97                                            |  |
| 9. TOTAL DEPTH OF HOLE                                  |       | 60.4'                                                                          |   | 17. ELEVATION TOP OF HOLE                  |                 | 20' MLL                                                                          |  |
| 10. SIGNATURE OF INSPECTOR                              |       | J. L. HARRIS, P.G.                                                             |   | 18. TOTAL CORE RECOVERY FOR BORING         |                 | N/A                                                                              |  |
| ELEVATION                                               | DEPTH | LEGEND                                                                         | CLASSIFICATION OF MATERIALS (Description)                                                                          | % CORE RECOVERY                            | SOIL-SAMPLE NO. | REMARKS (Drilling time, water level, depth of penetration, etc., if significant) |  |
| MLW. 7.0                                                | 0.0   | c                                                                              | WATER   |                                            |                 | SCALING CHANGE AT 45.0'.                                                         |  |
|                                                         | 45    |                                                                                | BOTTOM OF OCEAN 49.9'                                                                                              |                                            |                 | 50T 6" DIAMETER STEEL CASING TO 53.2'.                                           |  |
|                                                         | 50    |                                                                                | (SP) GRAY MEDIUM TO COARSE POORLY SORTED QUARTZ SAND, TRACE OF FINE QUARTZ GRAVEL 20% SHELL FRAGMENTS, CALCAREOUS. |                                            |                 | CASING BEGAN 27 10 17                                                            |  |
| -49.9'                                                  | 50    |                                                                                | 51.4   |                                            | 1               | DROPPING WITH 15 20 54                                                           |  |
| -51.4'                                                  | 50    |                                                                                | NO GRAVEL. 54.4'                                                                                                   |                                            | 2               | CLEANOUT BEGINNING 14 34 21 55                                                   |  |
| -52.9'                                                  | 50    |                                                                                | 54.4'   |                                            | 3               | AT 57.4' 14 16 36 57                                                             |  |
| -54.4'                                                  | 50    |                                                                                | 55.9'   |                                            | 4               | 5 10 15 25                                                                       |  |
| -55.9'                                                  | 50    |                                                                                | COARSE GRAINED, SOME FINE QUARTZ GRAVEL AND SHELL FRAGMENTS. 55.9'                                                 |                                            | 5               | 5 34 27 63                                                                       |  |
| -57.4'                                                  | 50    |                                                                                | (SCURRY DARK OLIVE GRAY FINE CLAYEY SAND, SOME SILT, SLIGHTLY CALCAREOUS.                                          |                                            | 6               | 13 12 9 17                                                                       |  |
| -60.4'                                                  | 60    |                                                                                | BOTTOM OF BORING 60.4'                                                                                             |                                            | 7               |                                                                                  |  |
|                                                         | 65    |                                                                                |   |                                            |                 |                                                                                  |  |

NOTE: Soils field classified in accordance with the Unified Soil Classification System.

Blows PER 1/2 FOOT  
NUMBER REQUIRED TO DRIVE 17 1/2" I.D. SPLIT-POIN W/140 LB HAMMER FALLING 30".

N: 714170.3 E: 1111794.8 STA - 694965, L-05

N: 711,612,0 E 1,116,089.2 STA -74+980.4

Hole No. SH-403

| DRILLING LOG                                                                                         |       | DIVISION                                                        | INSTALLATION   |                 | SHEET             |                                                                                |
|---|-------|-----------------------------------------------------------------|---|-----------------|-------------------|--------------------------------------------------------------------------------|
| 1. PROJECT <u>SAVANNAH HARBOR DEEPENING FEASIBILITY STUDY</u>                                        |       | <u>SOUTH ATLANTIC</u>                                           | <u>SAVANNAH, GA.</u>                                                                                                |                 | 1 OF 1 SHEETS     |                                                                                |
| 2. LOCATION (Coordinates or Station)                                                                 |       | 10. SIZE AND TYPE OF BIT <u>3/8" F.D. SPLITSPOON 5/8"</u>       |   |                 |                   |                                                                                |
| LAT: <u>31° 56' 31.6649"</u> LONG: <u>80° 40' 8.9228"</u>                                            |       | 11. DATUM FOR ELEVATION SHOWN (TBM or MLL) <u>FISH TAIL MLL</u> |   |                 |                   |                                                                                |
| 3. DRILLING AGENCY                                                                                   |       | 12. MANUFACTURER'S DESIGNATION OF DRILL                         |   |                 |                   |                                                                                |
| <u>SAVANNAH DISTRICT</u>                                                                             |       | <u>FAIRING 314</u>                                              |   |                 |                   |                                                                                |
| 4. HOLE NO. (As shown on drawing title and file number)                                              |       | 13. TOTAL NO. OF OVERBURDEN SAMPLES TAKEN                       |   |                 |                   |                                                                                |
| <u>SH-403</u>                                                                                        |       | DISTURBED <u>7</u> UNDISTURBED <u>0</u>                         |   |                 |                   |                                                                                |
| 5. NAME OF DRILLER                                                                                   |       | 14. TOTAL NUMBER CORE BOXES                                     |   |                 |                   |                                                                                |
| <u>C. ROBBINS</u>                                                                                    |       | <u>0</u>                                                        |   |                 |                   |                                                                                |
| 6. DIRECTION OF HOLE                                                                                 |       | 15. ELEVATION GROUND WATER                                      |   |                 |                   |                                                                                |
| <input checked="" type="checkbox"/> VERTICAL <input type="checkbox"/> INCLINED _____ DEG. FROM VERT. |       | <u>N/A</u>                                                      |   |                 |                   |                                                                                |
| 7. THICKNESS OF OVERBURDEN                                                                           |       | 16. DATE HOLE                                                   |   |                 |                   |                                                                                |
| <u>60.1' DEL 49.6' WATER</u>                                                                         |       | STARTED <u>14 Oct 97</u> COMPLETED <u>14 Oct 97</u>             |   |                 |                   |                                                                                |
| 8. DEPTH DRILLED INTO ROCK                                                                           |       | 17. ELEVATION TOP OF HOLE                                       |   |                 |                   |                                                                                |
| <u>0.0</u>                                                                                           |       | <u>0.0' MLL</u>                                                 |   |                 |                   |                                                                                |
| 9. TOTAL DEPTH OF HOLE                                                                               |       | 18. TOTAL CORE RECOVERY FOR BORING                              |   |                 |                   |                                                                                |
| <u>60.1'</u>                                                                                         |       | <u>N/A</u>                                                      |   |                 |                   |                                                                                |
|   |       | 19. SIGNATURE OF INSPECTOR                                      |   |                 |                   |                                                                                |
|   |       | <u>J. [Signature] P.E.</u>                                      |   |                 |                   |                                                                                |
| ELEVATION                                                                                            | DEPTH | LEGEND                                                          | CLASSIFICATION OF MATERIALS (Description)                                                                           | % CORE RECOVERY | BORING SAMPLE NO. | REMARKS (Drilling time, water loss, depth of weathering, etc., if significant) |
|   |       |                                                                 | <u>WATER</u>   |                 |                   | <u>SCALE CHANGE AT 45.0'</u>                                                   |
|   | 45    |                                                                 | <u>BOTTOM OF OCEAN 49.6'</u>                                                                                        |                 |                   | <u>SET 6" DIAMETER STEEL CASING TO 53.6'</u>                                   |
|   | 50    |                                                                 | <u>(SP) BROWN MEDIUM TO COARSE POORLY GRADED SAND, TRACE OF SMALL FRAGMENTS AND FINE QUARTZ GRAVEL, CALCAREOUS.</u> |                 |                   |                                                                                |
|   | 51.1' |                                                                 | <u>51.1'</u>   |                 |                   |                                                                                |
|   | 54.1' |                                                                 | <u>GRAY FINE TO MEDIUM GRAINED, TRACE OF SILT, NO GRAVEL.</u>                                                       |                 |                   |                                                                                |
|   | 55.6' |                                                                 | <u>54.1'</u>   |                 |                   |                                                                                |
|   | 58.6' |                                                                 | <u>TRACE OF FINE QUARTZ GRAVEL, NO SILT, SLIGHTLY CALCAREOUS.</u>                                                   |                 |                   |                                                                                |
|   | 60.1' |                                                                 | <u>55.6'</u>   |                 |                   |                                                                                |
|   |       |                                                                 | <u>COARSE GRAINED. 58.6'</u>                                                                                        |                 |                   |                                                                                |
|   |       |                                                                 | <u>(CL) DARK OLIVE GRAY SILTY LEAN CLAY, SOME FINE QUARTZ SAND, SLIGHTLY CALCAREOUS.</u>                            |                 |                   |                                                                                |
|   |       |                                                                 | <u>60.1'</u>   |                 |                   |                                                                                |
|   |       |                                                                 | <u>BOTTOM OF BORING 60.1'</u>                                                                                       |                 |                   |                                                                                |
|   | 65    |                                                                 |   |                 |                   |                                                                                |

NOTE: Soils field classified in accordance with the Unified Soil Classification System.

6  
BLOWS PER FOOT  
Number required to drive  
1 3/8" ID Splitspoon w/140lb  
hammer falling 30".

N: 709, 576.9 E 1,120,691.0  
SEA -80 +005, 6

Hole No. SH-434

| DRILLING LOG                                            |              | DIVISION                                                                                             | INSTALLATION                                                                                                   |                 | SHEET 1 OF 1 SHEETS        |   |
|---------------------------------------------------------|--------------|---|---|-----------------|----------------------------|---|
| 1. PROJECT                                              |              | <u>SOUTH ATLANTIC</u>                                                                                | <u>SAVANNAH DISTRICT</u>                                                                                       |                 |                            |   |
| 2. LOCATION (Coordinates or Station)                    |              | <u>X-1104039 Y-717984</u>                                                                            | 10. SIZE AND TYPE OF BIT <u>1-1/2" ID SPLITSPAWN 5-1/2"</u>                                                    |                 |                            |   |
| 3. DRILLING AGENCY                                      |              | <u>SAVANNAH DISTRICT</u>                                                                             | 11. DATUM FOR ELEVATION SHOWN (TBM or MSL) <u>MSL</u>                                                          |                 |                            |   |
| 4. HOLE NO. (As shown on drawing title and file number) |              | <u>SH-434</u>                                                                                        | 12. MANUFACTURER'S DESIGNATION OF DRILL <u>FALLING 1500</u>                                                    |                 |                            |   |
| 5. NAME OF DRILLER                                      |              | <u>Wesley Herman</u>                                                                                 | 13. TOTAL NO. OF OVER-BURDEN SAMPLES TAKEN                                                                     |                 | <u>8</u>                   | <u>0</u>   |
| 6. DIRECTION OF HOLE                                    |              | <input checked="" type="checkbox"/> VERTICAL <input type="checkbox"/> INCLINED _____ DEG. FROM VERT. | 14. TOTAL NUMBER CORE BOXES                                                                                    |                 | <u>0</u>                   |   |
| 7. THICKNESS OF OVERBURDEN                              |              | <u>62.7' (48.4' WATER)</u>                                                                           | 15. ELEVATION GROUND WATER                                                                                     |                 | <u>N/A</u>                 |   |
| 8. DEPTH DRILLED INTO ROCK                              |              | <u>0.0'</u>                                                                                          | 16. DATE HOLE                                                                                                  |                 | <u>STARTED 15 MAY 2002</u> | <u>COMPLETED 15 MAY 2002</u>                                                                                   |
| 9. TOTAL DEPTH OF HOLE                                  |              | <u>62.7'</u>                                                                                         | 17. ELEVATION TOP OF HOLE                                                                                      |                 | <u>0.0'</u>                |   |
|                                                         |              |   | 18. TOTAL CORE RECOVERY FOR BORING                                                                             |                 | <u>N/A</u>                 |   |
|                                                         |              |   | 19. SIGNATURE OF INSPECTOR                                                                                     |                 | <u>Wesley Herman P.G.</u>  |   |
| ELEVATION                                               | DEPTH        | LEGEND                                                                                               | CLASSIFICATION OF MATERIALS (Description)                                                                      | % CORE RECOVERY | BOX OR SAMPLE NO.          | REMARKS (Drilling time, water loss, depth of weathering, etc., if significant)                                 |
| <u>0.0'</u>                                             | <u>0.0'</u>  | <u>c</u>                                                                                             | <u>d</u>   | <u>e</u>        | <u>f</u>                   | <u>g</u>   |
|                                                         |              |   | <u>WATER</u>                                                                                                   |                 |                            | <u>NOTES: SCALE CHANGE AT 45.0'. SET 2" STEEL CASING TO BOTTOM OF CHANNEL AND MIXED FLOTTING DRILLING MUD.</u> |
|                                                         | <u>45'</u>   |   | <u>BOTTOM OF CHANNEL: 45'</u>                                                                                  |                 | <u>JAR</u>                 | <u>Blows</u>                                                                                                   |
|                                                         | <u>50'</u>   |   | <u>(5-10) DARK GRAY VERY FINE GRAINED SILTY SAND. TRACE OF SHELLS. LAMINAE OF FAT CLAY. 25 SS CLAY LAMINAE</u> |                 | <u>1</u>                   | <u>0</u>   |
|                                                         |              |   | <u>VERY FINE GRAINED SHELL FRAGMENTS</u>                                                                       |                 | <u>2</u>                   | <u>13</u>   |
|                                                         | <u>55'</u>   |   | <u>GRAY, FINE TO COARSE GRAINED, SHELLY.</u>                                                                   |                 | <u>3</u>                   | <u>38</u>   |
|                                                         |              |   | <u>A FEW GRAVEL SIZED CLAM SHELL FRAGMENTS.</u>                                                                |                 | <u>4</u>                   | <u>44</u>   |
|                                                         |              |   | <u>LESS SILTY</u>                                                                                              |                 | <u>5</u>                   | <u>42</u>   |
|                                                         | <u>60'</u>   |   | <u>LOOSE SHELL MASH</u>                                                                                        |                 | <u>6</u>                   | <u>11</u>   |
|                                                         |              |   |   |                 | <u>7</u>                   | <u>13</u>   |
|                                                         | <u>61.0'</u> |   | <u>(SC-SM) GREEN, FINE GRAINED SILTY CLAYEY SAND</u>                                                           |                 | <u>8</u>                   | <u>17</u>   |
|                                                         | <u>62.7'</u> |   | <u>TOP OF MUDCLE: 61.0'</u>                                                                                    |                 |                            | <u>16</u>   |
|                                                         |              |   | <u>BOTTOM OF BORING: 62.7'</u>                                                                                 |                 |                            | <u>21</u>   |
|                                                         |              |   | <u>NOTE: SOILS VISUALLY FIELD CLASSIFIED IN ACCORDANCE WITH THE UNIFIED SOIL CLASSIFICATION SYSTEM.</u>        |                 |                            | <u>BLOWS PER FOOT: NUMBER REQUIRED TO DRIVE 1 1/2" ID SPLITSPAWN WITH 140 POUND HAMMER FALLING 30 INCHES.</u>  |

Hole No. SH 435

| DRILLING LOG   |            | DIVISION       |   | INSTALLATION                                            |                              | SHEET 1                                                                                   |                        |
|---|------------|----------------|---|---------------------------------------------------------|------------------------------|-------------------------------------------------------------------------------------------|------------------------|
| 1. PROJECT<br>Savannah Harbor                                                                                                |            | South Atlantic |   | Savannah Ga.                                            |                              | OF 1 SHEETS                                                                               |                        |
| 2. LOCATION (Coordinate or Station)<br>Ga. X=1105843 Y=717416                                                                |            |                |   | 10. SIZE AND TYPE OF BIT 1 3/8" ID Split Spoon          |                              |                                                                                           |                        |
| 3. DRILLING AGENCY<br>Savannah District                                                                                      |            |                |   | 11. DATUM FOR ELEVATION SHOWN (TBM or MSL)<br>MLW       |                              |                                                                                           |                        |
| 4. HOLE NO. (As shown on drawing title and file number)<br>SH 435                                                            |            |                |   | 12. MANUFACTURER'S DESIGNATION OF DRILL<br>Falling ISCO |                              |                                                                                           |                        |
| 5. NAME OF DRILLER<br>Herman                                                                                                 |            |                |   | 13. TOTAL NO. OF OVER-<br>BURDEN SAMPLES TAKEN          |                              | DISTURBED<br>9                                                                            | UNDISTURBED<br>0       |
| 6. DIRECTION OF HOLE<br><input checked="" type="checkbox"/> VERTICAL <input type="checkbox"/> INCLINED _____ DEG. FROM VERT. |            |                |   | 14. TOTAL NUMBER CORE BOXES<br>None                     |                              |                                                                                           |                        |
| 7. THICKNESS OF OVERBURDEN                                                                                                   |            |                |   | 15. ELEVATION GROUND WATER<br>NA                        |                              |                                                                                           |                        |
| 8. DEPTH DRILLED INTO ROCK                                                                                                   |            |                |   | 16. DATE HOLE<br>16 MAY 02                              |                              | STARTED<br>16 MAY 02                                                                      | COMPLETED<br>16 MAY 02 |
| 9. TOTAL DEPTH OF HOLE 61.5'                                                                                                 |            |                |   | 17. ELEVATION TOP OF HOLE<br>0'                         |                              |                                                                                           |                        |
|   |            |                |   | 18. TOTAL CORE RECOVERY FOR BORING<br>None              |                              | 3                                                                                         |                        |
|   |            |                |   | 19. SIGNATURE OF INSPECTOR                              |                              |                                                                                           |                        |
| ELEVATION<br>a   | DEPTH<br>b | LEGEND<br>c    | CLASSIFICATION OF MATERIALS<br>(Description)<br>d                                                                            | % CORE<br>RECOVER-<br>ERY<br>e                          | BOX OR<br>SAMPLE<br>NO.<br>f | REMARKS<br>(Drilling time, water loss, depth of<br>weathering, etc., if significant)<br>g |                        |
|   |            |                | change of scale 1'=5'   |                                                         |                              | Set 75 feet of casing<br>to a depth of 59.5'                                              |                        |
|   | 50         |                | Start of Sampling - 51'   |                                                         |                              | water                                                                                     |                        |
|   |            |                | (SP) Sand, poorly graded fine to med. gr.<br>little fines, trace shell fragments up to<br>1/8", MC 100% white, green to grey |                                                         | 1                            | (0-1-0)<br>4                                                                              |                        |
|   |            |                | (SM) Sand, well-sorted fine to med. gr.<br>trace fine, trace shell fragments<br>up to 1/8", MC 100% white, green to grey     |                                                         | 2                            | (0-0-4)<br>24                                                                             |                        |
|   | 55         |                | (SP) Sand, poorly sorted fine to med. gr.<br>little fines, trace shell fragments<br>up to 1/8", MC 100% white, green to grey |                                                         | 3                            | (7-10-14)<br>42                                                                           |                        |
|   |            |                | (SP) Sand, poorly sorted fine to med. gr.<br>little fines, trace shell fragments<br>up to 1/8", MC 100% white, green to grey |                                                         | 4                            | (26-20-2)<br>27                                                                           |                        |
|   |            |                | (SP) Sand, poorly sorted fine to med. gr.<br>little fines, trace shell fragments<br>up to 1/8", MC 100% white, green to grey |                                                         | 5                            | (14-14-13)<br>17                                                                          |                        |
|   |            |                | (SP) Sand, poorly sorted fine to med. gr.<br>little fines, trace shell fragments<br>up to 1/8", MC 100% white, green to grey |                                                         | 6                            | (5-9-8)<br>29                                                                             |                        |
|   | 60         |                | (M) Silty, low plasticity fine to med. gr.<br>fine to med. gr., MC 100% white, green to grey<br>(Miocene)                    |                                                         | 7                            | (5-12-17)                                                                                 |                        |
|   |            |                | End of Boring 61.5'   |                                                         | 8                            |                                                                                           |                        |
|   |            |                |   |                                                         | 9                            |                                                                                           |                        |
| <p><u>BLOWS PER FOOT:</u><br/>Number required to drive<br/>1 3/8" ID split spoon w/140 lb<br/>hammer falling 30"</p>         |            |                |   |                                                         |                              |                                                                                           |                        |

NOTE: SOILS VISUALLY FIELD  
CLASSIFIED IN ACCORDANCE  
WITH THE UNIFIED SOIL  
CLASSIFICATION SYSTEM.

Hole No. SH 436

| DRILLING LOG                                            |  | DIVISION       | INSTALLATION                                   |  | SHEET 1                               |  |
|---------------------------------------------------------|--|----------------|------------------------------------------------|--|---------------------------------------|--|
| 1. PROJECT                                              |  | South Atlantic | Savannah Ga                                    |  | OF 1 SHEETS                           |  |
| 2. LOCATION (Coordinates or Station)                    |  |                | 10. SIZE AND TYPE OF BIT 1 3/8" ID Split Spoon |  |                                       |  |
| 3. DRILLING AGENCY                                      |  |                | 11. DAYUM FOR ELEVATION SHOWN (TBM or MSL)     |  |                                       |  |
| 4. HOLE NO. (As shown on drawing title and file number) |  | SH-436         | 12. MANUFACTURER'S DESIGNATION OF DRILL        |  |                                       |  |
| 5. NAME OF DRILLER                                      |  |                | 13. TOTAL NO. OF OVER-BURDEN SAMPLES TAKEN     |  | DISTURBED 9 UNDISTURBED 0             |  |
| 6. DIRECTION OF HOLE                                    |  |                | 14. TOTAL NUMBER CORE BOXES                    |  | None                                  |  |
| 7. THICKNESS OF OVERBURDEN                              |  | 12"            | 15. ELEVATION GROUND WATER                     |  | NA                                    |  |
| 8. DEPTH DRILLED INTO ROCK                              |  | 0"             | 16. DATE HOLE                                  |  | STARTED 20 Jun 02 COMPLETED 20 Jun 02 |  |
| 9. TOTAL DEPTH OF HOLE                                  |  | 61.2"          | 17. ELEVATION TOP OF HOLE                      |  | 0'                                    |  |
|                                                         |  |                | 18. TOTAL CORE RECOVERY FOR BORING             |  | None %                                |  |
|                                                         |  |                | 19. SIGNATURE OF INSPECTOR                     |  |                                       |  |

| ELEVATION | DEPTH | LEGEND | CLASSIFICATION OF MATERIALS (Description)                  | % CORE RECOVERY | BOX OR SAMPLE NO. | REMARKS (Drilling time, water loss, depth of weathering, etc., if significant) |
|-----------|-------|--------|------------------------------------------------------------|-----------------|-------------------|--------------------------------------------------------------------------------|
| a         | b     | c      | d                                                          | e               | f                 | g                                                                              |
|           | 45    |        | Change of scale 4" = 5"                                    |                 |                   | Set 70 feet of casing to a depth of -54.2'                                     |
|           | 50    |        | Start of sandstone 49.2'                                   |                 | 1                 | 25                                                                             |
|           |       |        | 50.0-50.2 fine shell fragments, mostly 2 mm (2H)           |                 | 2                 | (49.0-50.0)                                                                    |
|           |       |        | 50.2-50.4 fine sand to fine shell fragments                |                 | 3                 | 37                                                                             |
|           |       |        | 50.4-50.6 med to coarse ss. trace shells mostly to pebbles |                 | 4                 | (6.9-30)                                                                       |
|           |       |        | 50.6-50.8 fine to med ss. to sandstone                     |                 | 5                 | 49                                                                             |
|           | 55    |        | 50.8-51.0 trace shells                                     |                 | 6                 | (7.0-20.0)                                                                     |
|           |       |        | 51.0-51.2 trace shells                                     |                 | 7                 | 38                                                                             |
|           |       |        | 51.2-51.4 trace shells                                     |                 | 8                 | (29.0-41)                                                                      |
|           |       |        | 51.4-51.6 trace shells                                     |                 | 9                 | 21                                                                             |
|           |       |        | 51.6-51.8 trace shells                                     |                 | 10                | (6.10-11)                                                                      |
|           |       |        | 51.8-52.0 trace shells                                     |                 | 11                | 26                                                                             |
|           |       |        | 52.0-52.2 trace shells                                     |                 | 12                | (6.9-17)                                                                       |
|           |       |        | 52.2-52.4 trace shells                                     |                 | 13                | 80                                                                             |
|           |       |        | 52.4-52.6 trace shells                                     |                 | 14                | (16.32-48)                                                                     |
|           |       |        | 52.6-52.8 trace shells                                     |                 | 15                | 49                                                                             |
|           |       |        | 52.8-53.0 trace shells                                     |                 | 16                | (17.18-31)                                                                     |
|           |       |        | 53.0-53.2 trace shells                                     |                 | 17                |                                                                                |
|           |       |        | 53.2-53.4 trace shells                                     |                 | 18                |                                                                                |
|           |       |        | 53.4-53.6 trace shells                                     |                 | 19                |                                                                                |
|           |       |        | 69.4-69.6 trace shells                                     |                 | 99                |                                                                                |
|           |       |        | 69.6-69.8 trace shells                                     |                 | 100               |                                                                                |
|           |       |        | 69.8-70.0 trace shells                                     |                 | 101               |                                                                                |
|           |       |        | 70.0-70.2 trace shells                                     |                 | 102               |                                                                                |
|           |       |        | 88.4-88.6 trace shells                                     |                 | 194               |                                                                                |
|           |       |        | 88.6-88.8 trace shells                                     |                 | 19                |                                                                                |

Hole No. 5H437

| DRILLING LOG                                            |  | DIVISION                                                                                  |  | INSTALLATION                               |  | SHEET                                   |  |
|---------------------------------------------------------|--|-------------------------------------------------------------------------------------------|--|--------------------------------------------|--|-----------------------------------------|--|
| 1. PROJECT                                              |  | SOUTH ATLANTIC                                                                            |  | Savannah GA                                |  | OF 1 SHEETS                             |  |
| 2. LOCATION (Coordinates or Station)                    |  | X=1110560 Y=714976 GA                                                                     |  | 10. SIZE AND TYPE OF BIT                   |  | 1 3/8" ID Splitspoon                    |  |
| 3. DRILLING AGENCY                                      |  | Savannah District                                                                         |  | 11. DATUM FOR ELEVATION SHOWN (TBM or BBL) |  | MLW                                     |  |
| 4. HOLE NO. (As shown on drawing title and file number) |  | 5H437                                                                                     |  | 12. MANUFACTURER'S DESIGNATION OF DRILL    |  | Falling 1500                            |  |
| 5. NAME OF DRILLER                                      |  | Herman                                                                                    |  | 13. TOTAL NO. OF OVER-BURDEN SAMPLES TAKEN |  | DISTURBED 5 UNDISTURBED 0               |  |
| 6. DIRECTION OF HOLE                                    |  | <input type="checkbox"/> VERTICAL <input type="checkbox"/> INCLINED _____ DEG. FROM VERT. |  | 14. TOTAL NUMBER CORE BOXES                |  | N/A                                     |  |
| 7. THICKNESS OF OVERBURDEN                              |  | 99'                                                                                       |  | 15. ELEVATION GROUND WATER                 |  | N/A                                     |  |
| 8. DEPTH DRILLED INTO ROCK                              |  | 99'                                                                                       |  | 16. DATE HOLE                              |  | STARTED 24 June 02 COMPLETED 24 June 02 |  |
| 9. TOTAL DEPTH OF HOLE                                  |  | 100.6 #4                                                                                  |  | 17. ELEVATION TOP OF HOLE                  |  | 0                                       |  |
|                                                         |  |                                                                                           |  | 18. TOTAL CORE RECOVERY FOR BORING         |  | 100%                                    |  |
|                                                         |  |                                                                                           |  | 19. SIGNATURE OF INSPECTOR                 |  |                                         |  |

| ELEVATION<br>a | DEPTH<br>b | LEGEND<br>c | CLASSIFICATION OF MATERIALS<br>(Description)<br>d   | % CORE<br>RECOVERY<br>e | BOX OR<br>SAMPLE<br>NO.<br>f | REMARKS<br>(Drilling time, water loss, depth of<br>weathering, etc., if significant)<br>g |
|----------------|------------|-------------|---|-------------------------|------------------------------|-------------------------------------------------------------------------------------------|
|                | 50         |             | change scale 1"=5'   |                         |                              | Set 72" of casing<br>to a depth of 56.4'                                                  |
|                |            |             | Start of Sampling = 51.6'   |                         |                              | water                                                                                     |
|                | 55         |             | (SP) Sand, mostly gray &<br>fine to medium grained<br>silts, green to brown<br>clay = 57.6' fine to med grain<br>fine to med grain silts<br>fine to med grain silts<br>fine to med grain silts<br>fine to med grain silts |                         | 1                            | 25<br>(49-11-14)                                                                          |
|                |            |             |   |                         | 2                            | 43<br>(8-16-21)                                                                           |
|                |            |             |   |                         | 3                            | 56<br>(42-24-57)                                                                          |
|                |            |             |   |                         | 4                            | 12<br>(7-5-8)                                                                             |
|                | 60         |             | (SP) Sand, silty, fine grained, gray<br>silty, brown to green, green<br>yellow to red, green, which<br>is silty, brown to green (micaceous)<br>silty, brown to green, gray                                                |                         | 5                            | 59<br>(13-24-35)<br>46<br>(27-46-50)                                                      |
|                |            |             | End of Boring at 69.6'   |                         |                              |                                                                                           |

NOTE: SOILS VISUALLY FIELD CLASSIFIED IN ACCORDANCE WITH THE UNIFIED SOIL CLASSIFICATION SYSTEM.

BLOWS PER FOOT:  
Number required to drive 1 3/8" ID splitspoon w/140 hammer falling 30".





| DRILLING LOG                                            |       | DIVISION                                                                                             |                                           | INSTALLATION                                   |                   | Note No. 4443                                                                   |  |
|---------------------------------------------------------|-------|---|-------------------------------------------|------------------------------------------------|-------------------|---------------------------------------------------------------------------------|--|
| PROJECT                                                 |       | SOUTH ATLANTIC                                                                                       |                                           | SAVANNAH, GA                                   |                   | SHEET 1 OF 1 SHEETS                                                             |  |
| 1. PROJECT                                              |       | SAVANNAH HARBOR PROJECT                                                                              |                                           | 10. SIZE AND TYPE OF BIT 1 3/8" ID SPLIT SPOON |                   |                                                                                 |  |
| 2. LOCATION (Coordinates or Station)                    |       | X = 111 8559 Y = 710873 GA                                                                           |                                           | 11. DATUM FOR ELEVATION SHOWN (TBM or MSL)     |                   | MLW                                                                             |  |
| 3. DRILLING AGENCY                                      |       | SAVANNAH DISTRICT                                                                                    |                                           | 12. MANUFACTURER'S DESIGNATION OF DRILL        |                   | FALLING 1500                                                                    |  |
| 4. HOLE NO. (As shown on drawing title and file number) |       | SH443                                                                                                |                                           | 13. TOTAL NO. OF OVERBURDEN SAMPLES TAKEN      |                   | 8                                                                               |  |
| 5. NAME OF DRILLER                                      |       | WIDINAMP                                                                                             |                                           | 14. TOTAL NUMBER CORE BOXES                    |                   | 9                                                                               |  |
| 6. DIRECTION OF HOLE                                    |       | <input checked="" type="checkbox"/> VERTICAL <input type="checkbox"/> INCLINED _____ DEG. FROM VERT. |                                           | 15. ELEVATION GROUND WATER                     |                   | N/A                                                                             |  |
| 7. THICKNESS OF OVERBURDEN                              |       | 7.5'                                                                                                 |                                           | 16. DATE HOLE                                  |                   | STARTED 26 JUL 02 COMPLETED 26 JUL 02                                           |  |
| 8. DEPTH DRILLED INTO ROCK                              |       | G   |                                           | 17. ELEVATION TOP OF HOLE                      |                   | -47.3'                                                                          |  |
| 9. TOTAL DEPTH OF HOLE                                  |       | 60.8'                                                                                                |                                           | 18. TOTAL CORE RECOVERY FOR BORING             |                   | -                                                                               |  |
|                                                         |       |   |                                           | 19. SIGNATURE OF INSPECTOR                     |                   | [Signature]                                                                     |  |
| ELEVATION                                               | DEPTH | LEGEND                                                                                               | CLASSIFICATION OF MATERIALS (Description) | % CORE RECOVERY                                | BOX OR SAMPLE NO. | REMARKS (Drilling time, water loss, depth of weathering, etc., if significant)  |  |
| 45                                                      |       |   |                                           |                                                |                   | NOTE CHANGE OF SCALE AT 45'                                                     |  |
| 40                                                      |       |   |                                           |                                                |                   | SET 74 FEET OF CASING TO A DEPTH OF 36.4'                                       |  |
| 35                                                      |       |   |                                           |                                                |                   | BOTTOM HARBOR -47.3' ELEV                                                       |  |
| 30                                                      |       |   |                                           |                                                |                   | NO RECOVERY W.P.                                                                |  |
| 25                                                      |       |   |                                           |                                                |                   | 9                                                                               |  |
| 20                                                      |       |   |                                           |                                                |                   | W.P.                                                                            |  |
| 15                                                      |       |   |                                           |                                                |                   | W.P.                                                                            |  |
| 10                                                      |       |   |                                           |                                                |                   | W.P.                                                                            |  |
| 5                                                       |       |   |                                           |                                                |                   | 11                                                                              |  |
| 0                                                       |       |   |                                           |                                                |                   | 9                                                                               |  |
|                                                         |       |   |                                           |                                                |                   | 14                                                                              |  |
|                                                         |       |   |                                           |                                                |                   | 15                                                                              |  |
|                                                         |       |   |                                           |                                                |                   | END OF BORING                                                                   |  |
|                                                         |       |   |                                           |                                                |                   | BLOWS PER FOOT:                                                                 |  |
|                                                         |       |   |                                           |                                                |                   | Number required to Drive 1 3/8" ID splitspoon w/ 12 lb hammer falling 30" ..    |  |
|                                                         |       |   |                                           |                                                |                   | NOTE: Soils field classification in accordance with the Soils Classification by |  |

**APPENDIX B**

**SAVANNAH HARBOR**

**LABORATORY DATA**


EN-GS

| TRANSMITTAL OF SAD LABORATORY REPORT(S)   |  |   |
|---|--|---|
| TO: Savannah District<br>ATTN: CESAS-ENGs   |  | FROM: Director (CESAD-EN-FL)<br>South Atlantic Division Laboratory<br>Corps of Engineers, US Army<br>P. O. Box 51<br>Marietta, Georgia 30061 |
| PROJECT: Savannah Harbor Widening   |  | Requisition No.<br>SAS-EN-GS-87-23   |
| SUBJECT: Test Reports   |  | Work Order No.<br>5193   |
| <p>1. The test results shown on the enclosed General Test Report (SAD Form 158), are for those samples from the various holes where tests were requested for moisture content only. All other test results on samples that were tested for sieve analysis, Atterberg Limits, specific gravity, and visual classification are reported on ENG Form 2087 (gradation curves).</p> <p>2. This completes all testing requested on Requisition No. SAS-EN-GS-87-23, which we are closing out. If you have questions, please contact Elton Shinn at 404/421-5299.</p> <p>Encls</p> |  |   |
| Submitted By:<br>ROBERT J. STEPHENSON, P.E.<br>Director, SAD Laboratory   |  | Signature<br><br>Date<br>9 June 1987                      |

DEPARTMENT OF THE ARMY, SOUTH ATLANTIC DIVISION LABORATORY  
CORPS OF ENGINEERS, 611 SOUTH COBB DRIVE, MARIETTA, GA. 30060


W.O. No. 3504

Req. No. EN-GS-83-54

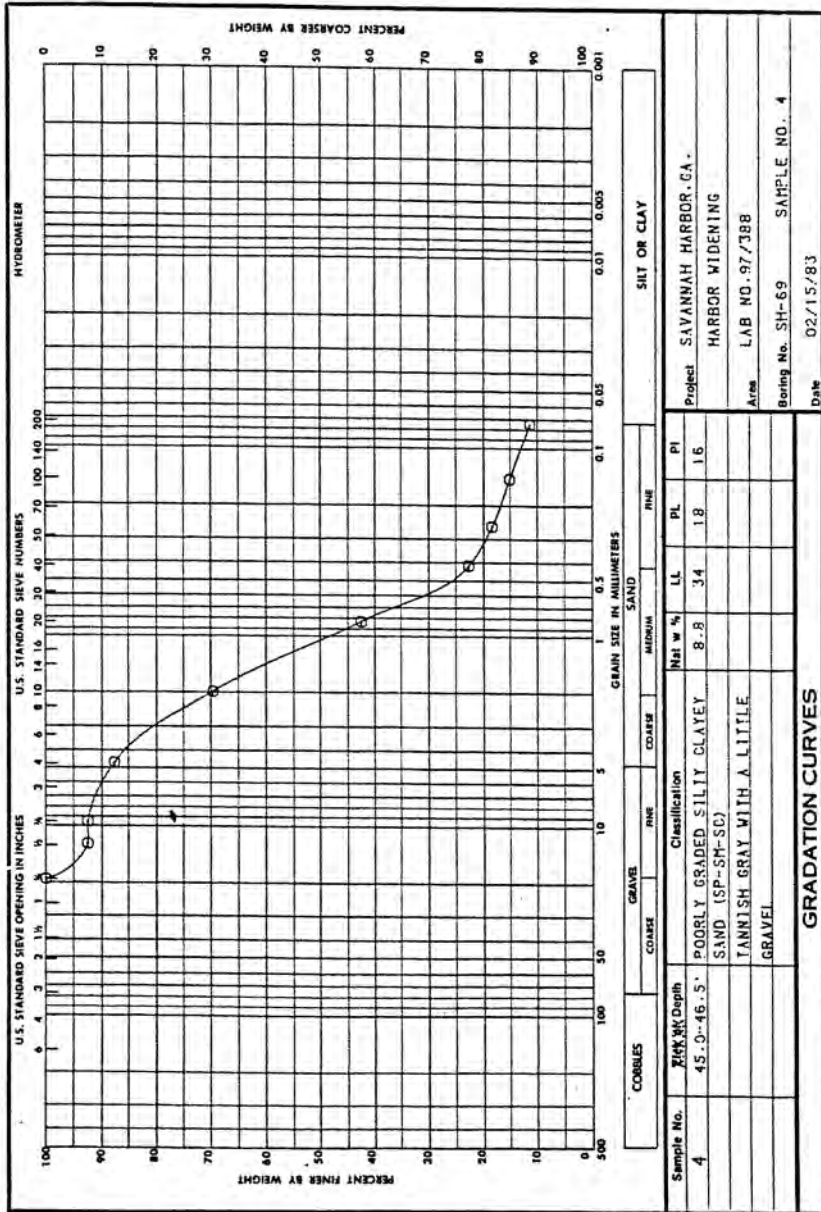

DEPARTMENT OF THE ARMY, SOUTH ATLANTIC DIVISION LABORATORY  
CORPS OF ENGINEERS, 611 SOUTH COBB DRIVE, MARIETTA, GA. 30060


W.O. No. 3504  
Req. No. EN-65-83-54

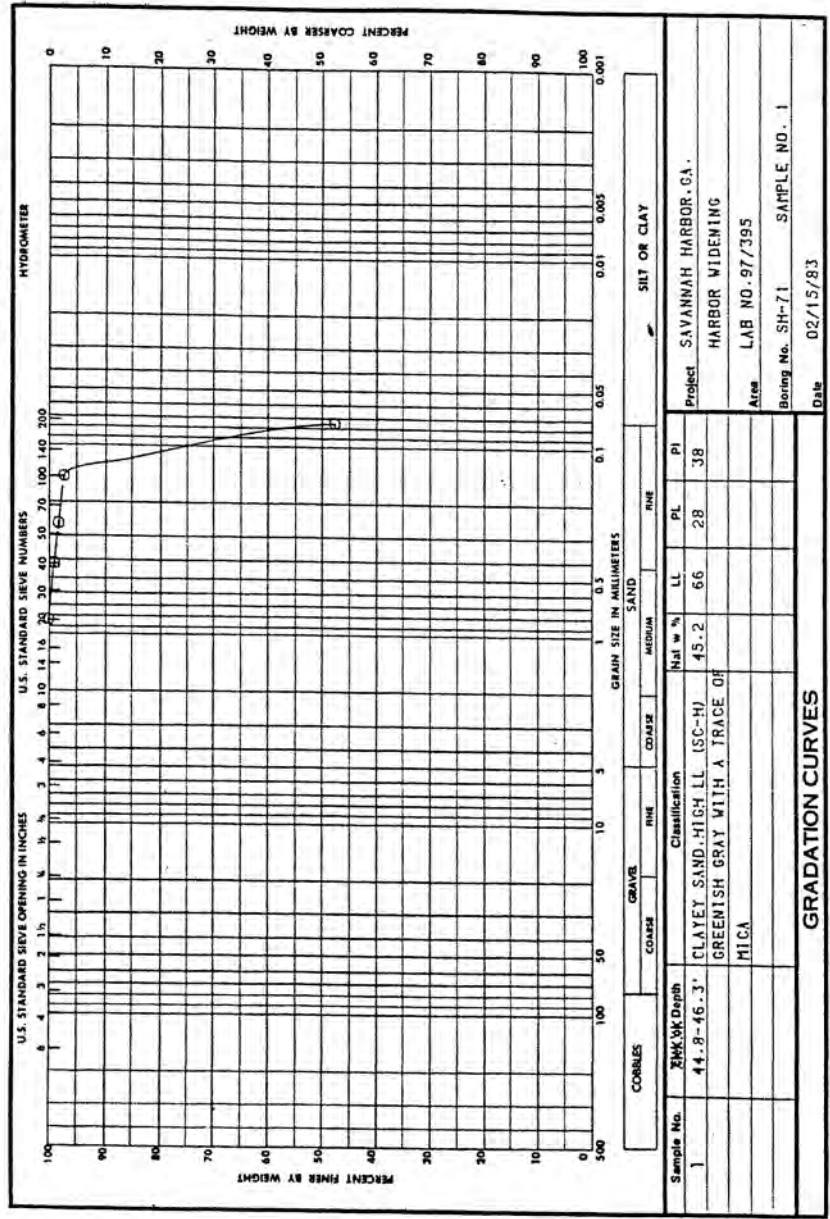

ENG FORM 2087  
1 MAY 63

DEPARTMENT OF THE ARMY, SOUTH ATLANTIC DIVISION LABORATORY  
CORPS OF ENGINEERS, 611 SOUTH COBB DRIVE, MARIETTA, GA. 30060

W.C. INV. 3504  
Req. No. E.N-GS-83-54

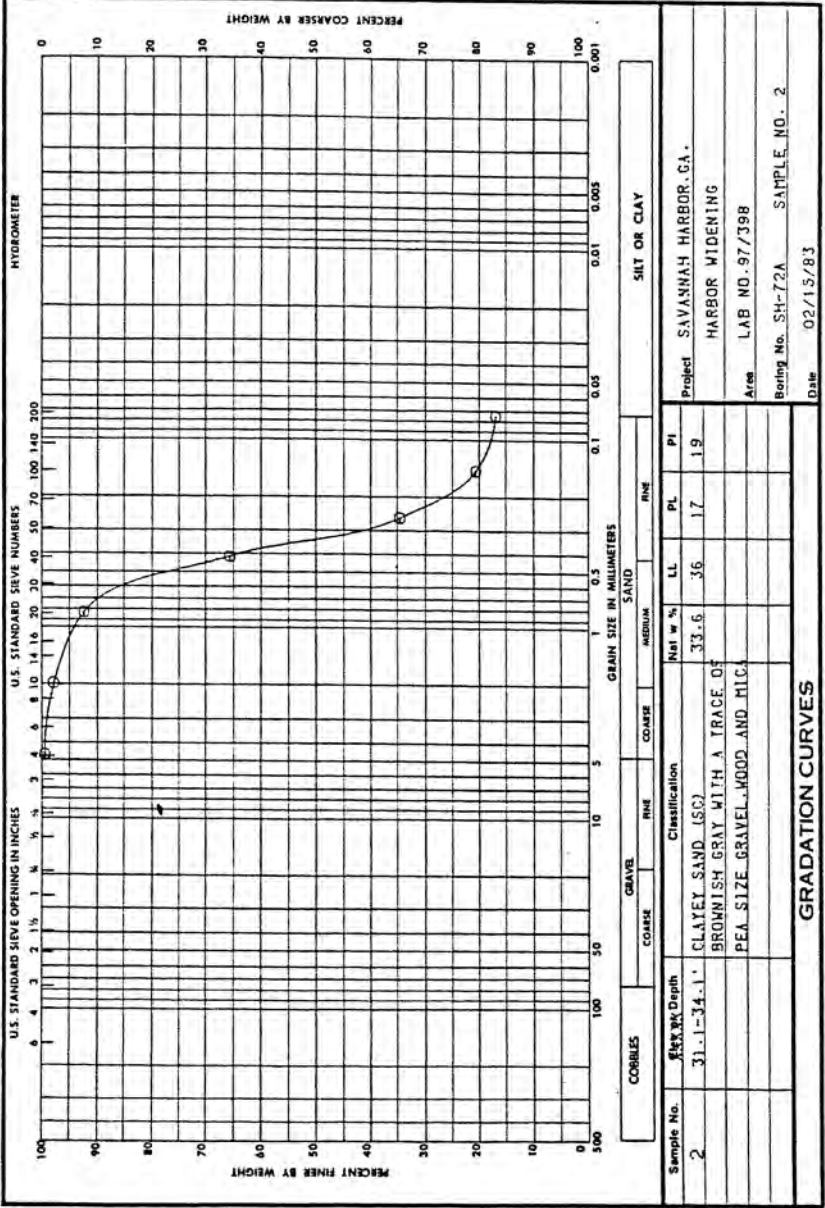


FORM 2087  
1 MAY 83

DEPARTMENT OF THE ARMY, SOUTH ATLANTIC DIVISION LABORATORY  
CORPS OF ENGINEERS, 611 SOUTH COBB DRIVE, MARIETTA, GA. 30060

W.O. No. 3504

Req. No. EN-GS-83-54

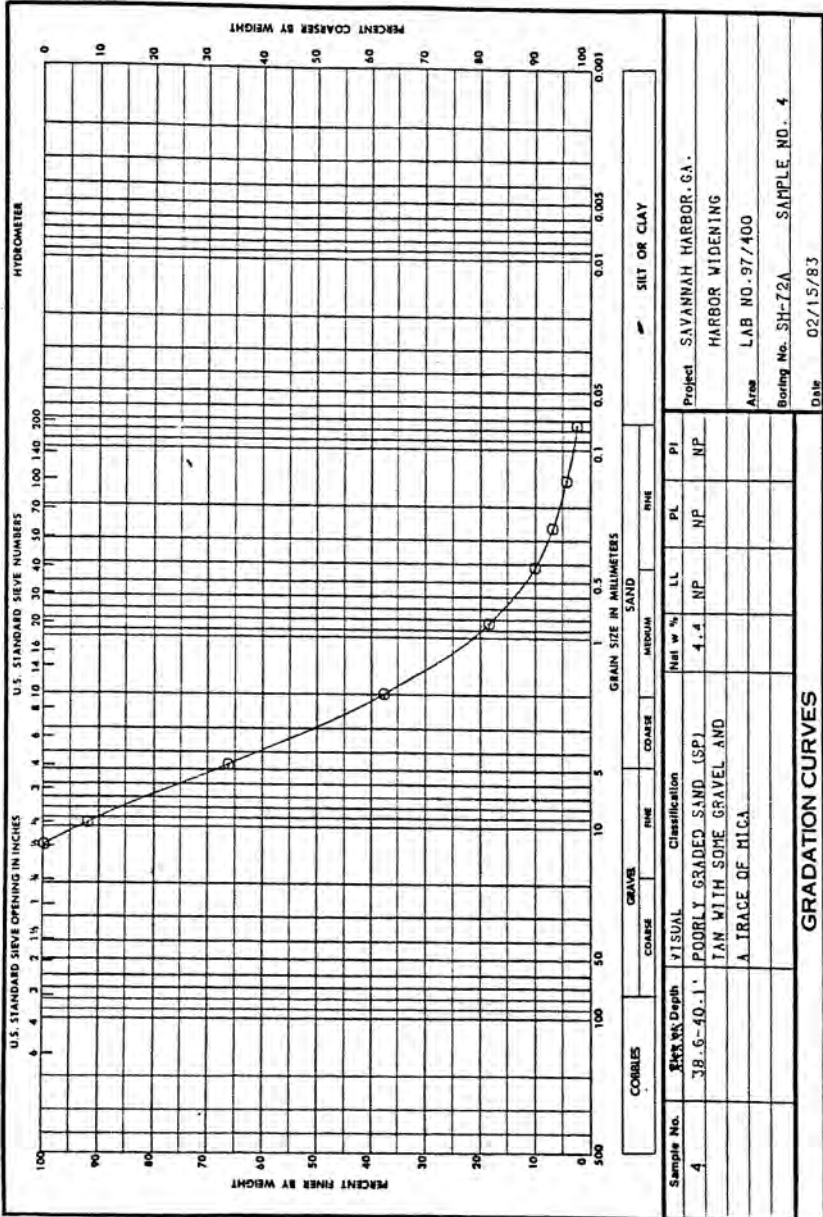


ENG FORM 2087  
1 MAY 63

DEPARTMENT OF THE ARMY, SOUTH ATLANTIC DIVISION LABORATORY  
CORPS OF ENGINEERS, 611 SOUTH COBB DRIVE, MARIETTA, GA. 30060

W.O. No. 3504

Req. No. EN-6S-83-54

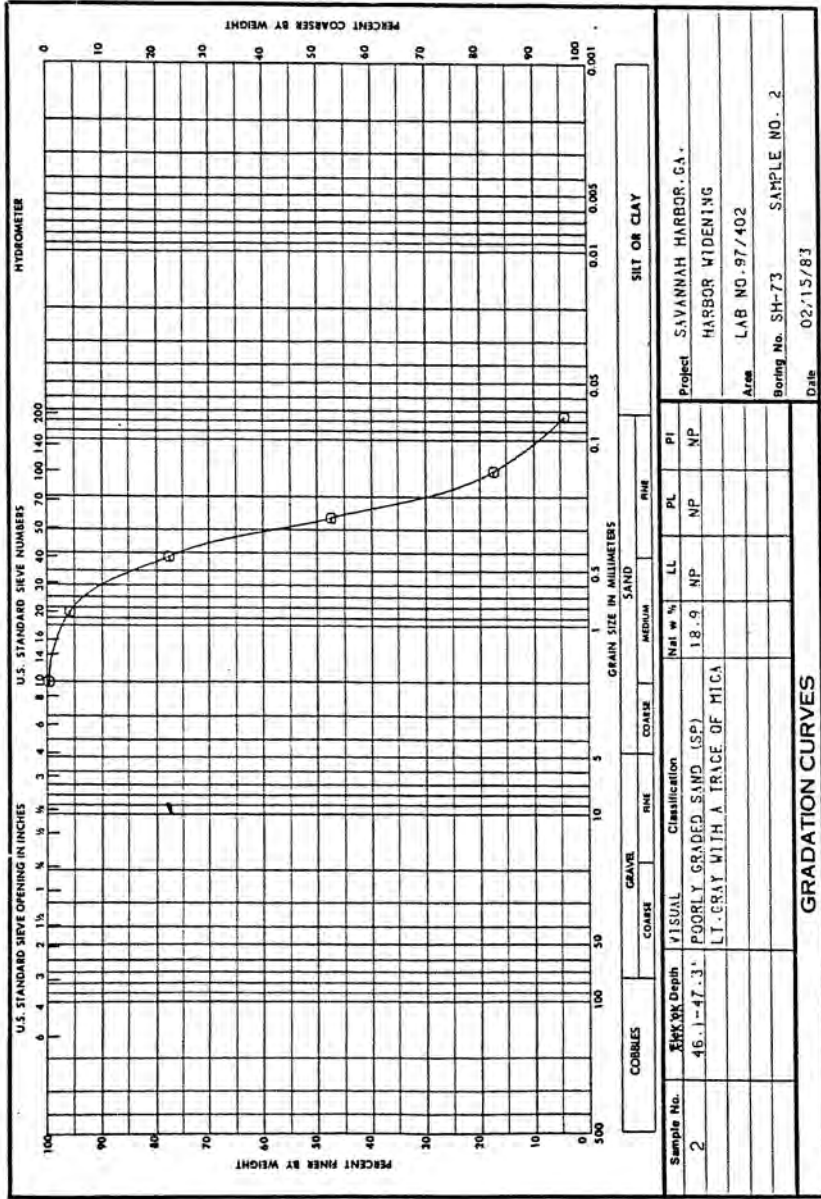


ENG FORM 2087  
1 MAY 63



DEPARTMENT OF THE ARMY, SOUTH ATLANTIC DIVISION LABORATORY  
CORPS OF ENGINEERS, 611 SOUTH COBB DRIVE, MARIETTA, GA. 30060

W.O. No. 3504  
Req. No. EN-GS-83-54

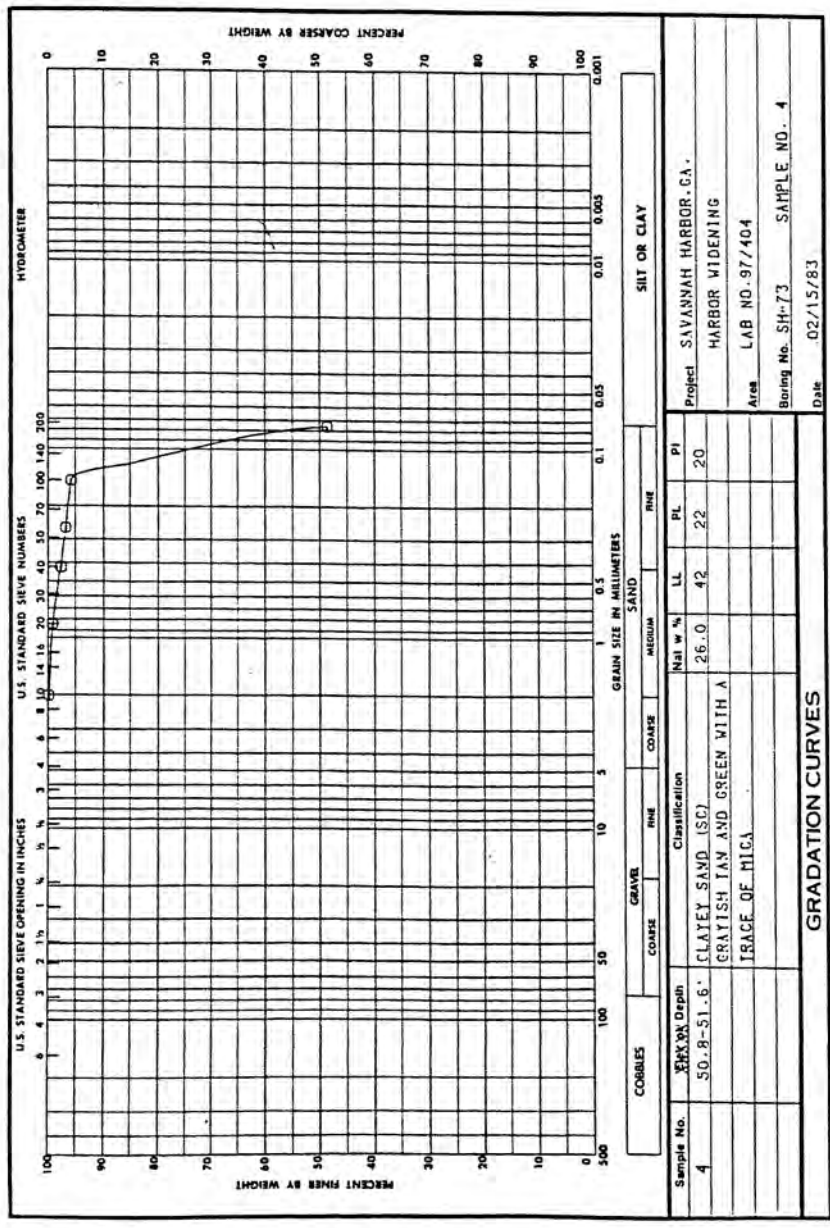


ENG FORM 2087  
1 MAY 63

DEPARTMENT OF THE ARMY, SOUTH ATLANTIC DIVISION LABORATORY  
CORPS OF ENGINEERS, 611 SOUTH COBB DRIVE, MARIETTA, GA. 30060


W.O. No. 3504

Req. No. EN-GS-83-54

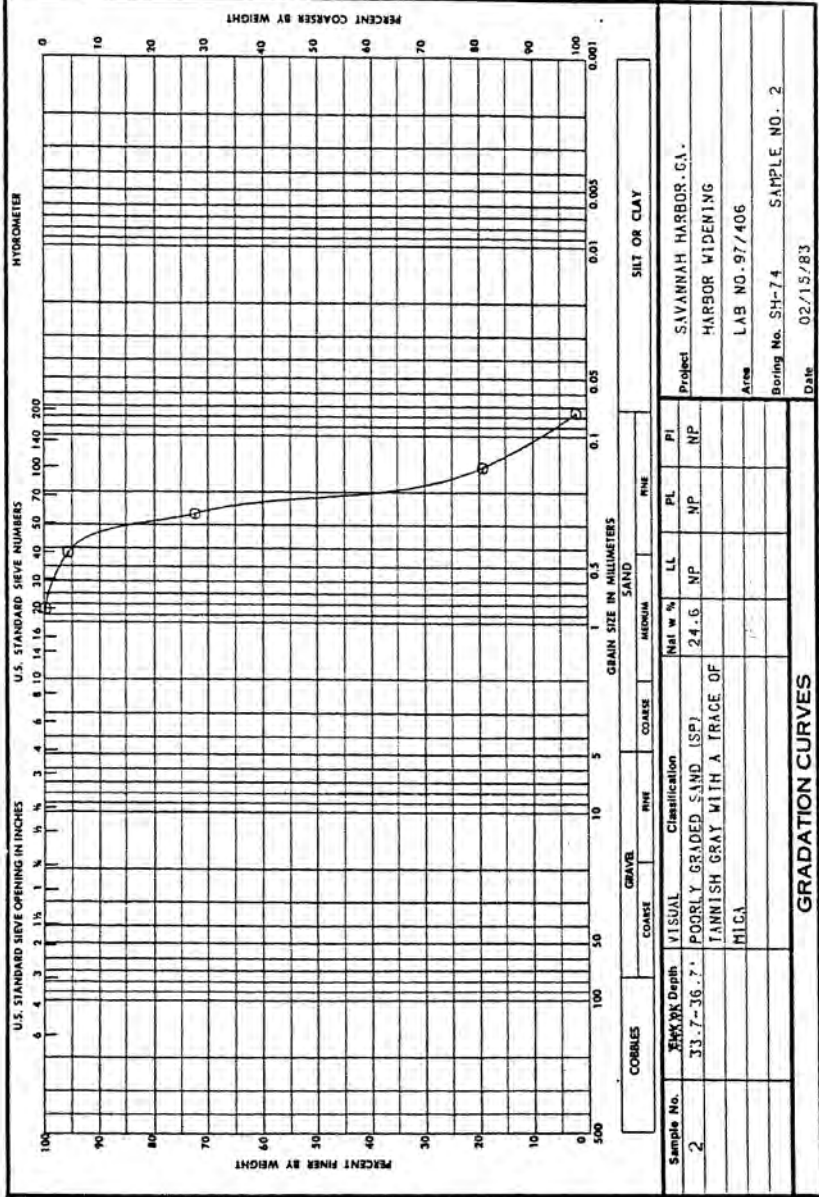


DEPARTMENT OF THE ARMY, SOUTH ATLANTIC DIVISION LABORATORY  
CORPS OF ENGINEERS, 611 SOUTH COBB DRIVE, MARIETTA, GA. 30060

W.O. No. 3504  
Req. No. EN-GS-83-54

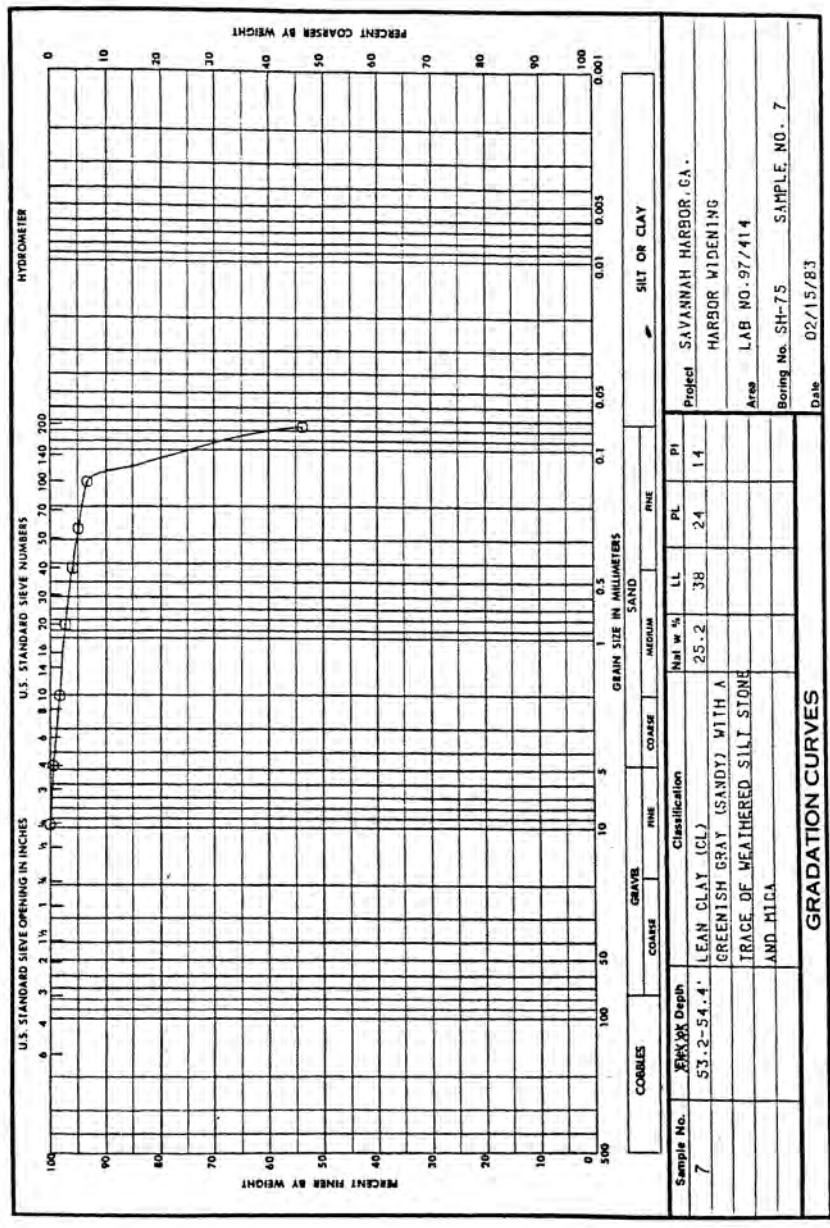

DEPARTMENT OF THE ARMY, SOUTH ATLANTIC DIVISION LABORATORY  
CORPS OF ENGINEERS, 611 SOUTH COBB DRIVE, MARIETTA, GA. 30060


W. J. NO. 3307  
Req. No. EN-GS-83-54

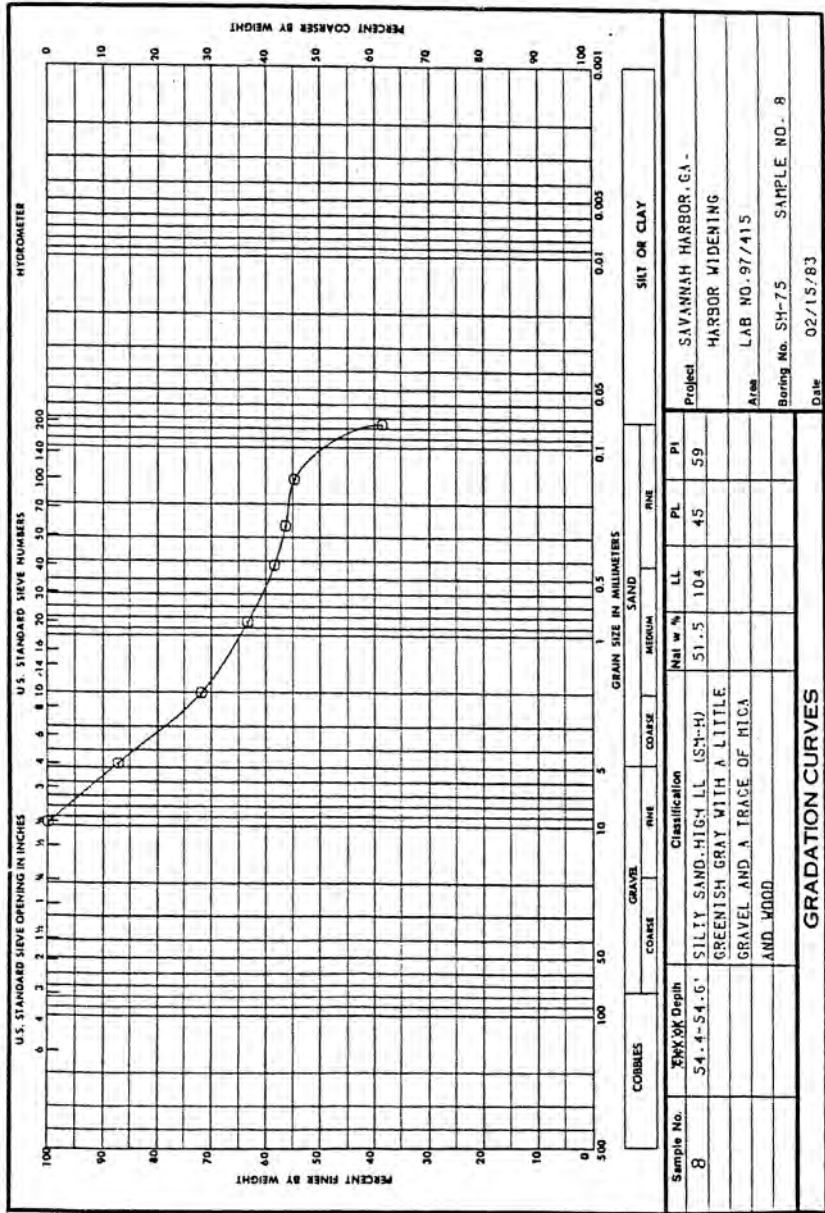

DEPARTMENT OF THE ARMY, SOUTH ATLANTIC DIVISION LABORATORY  
CORPS OF ENGINEERS, 611 SOUTH COBB DRIVE, MARIETTA, GA 30060

WO No 3504


Req No EN-GS-83-54

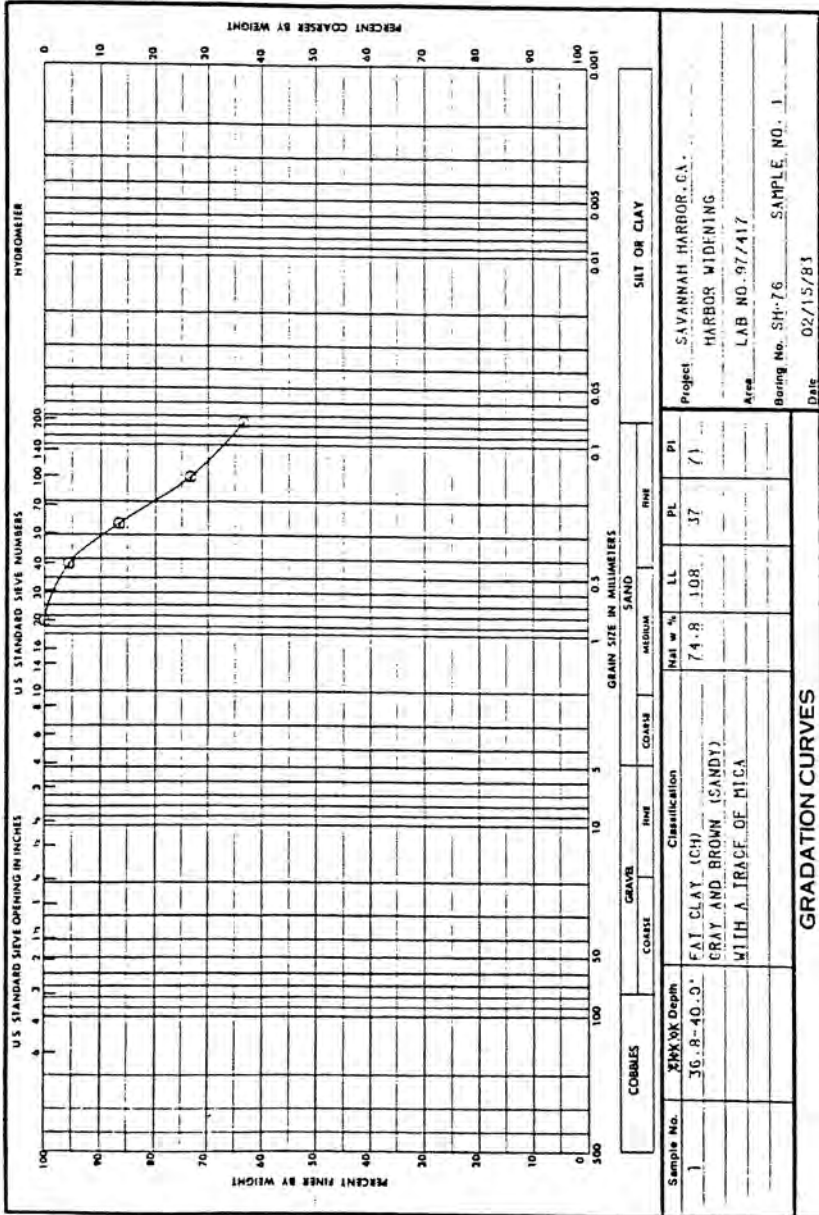

ENG FORM 2087  
1 MAY 63

DEPARTMENT OF THE ARMY, SOUTH ATLANTIC DIVISION LABORATORY  
CORPS OF ENGINEERS, 611 SOUTH COBB DRIVE, MARIETTA, GA. 30060

W.O. No. 3504  
Req. No. EN-GS-83-54

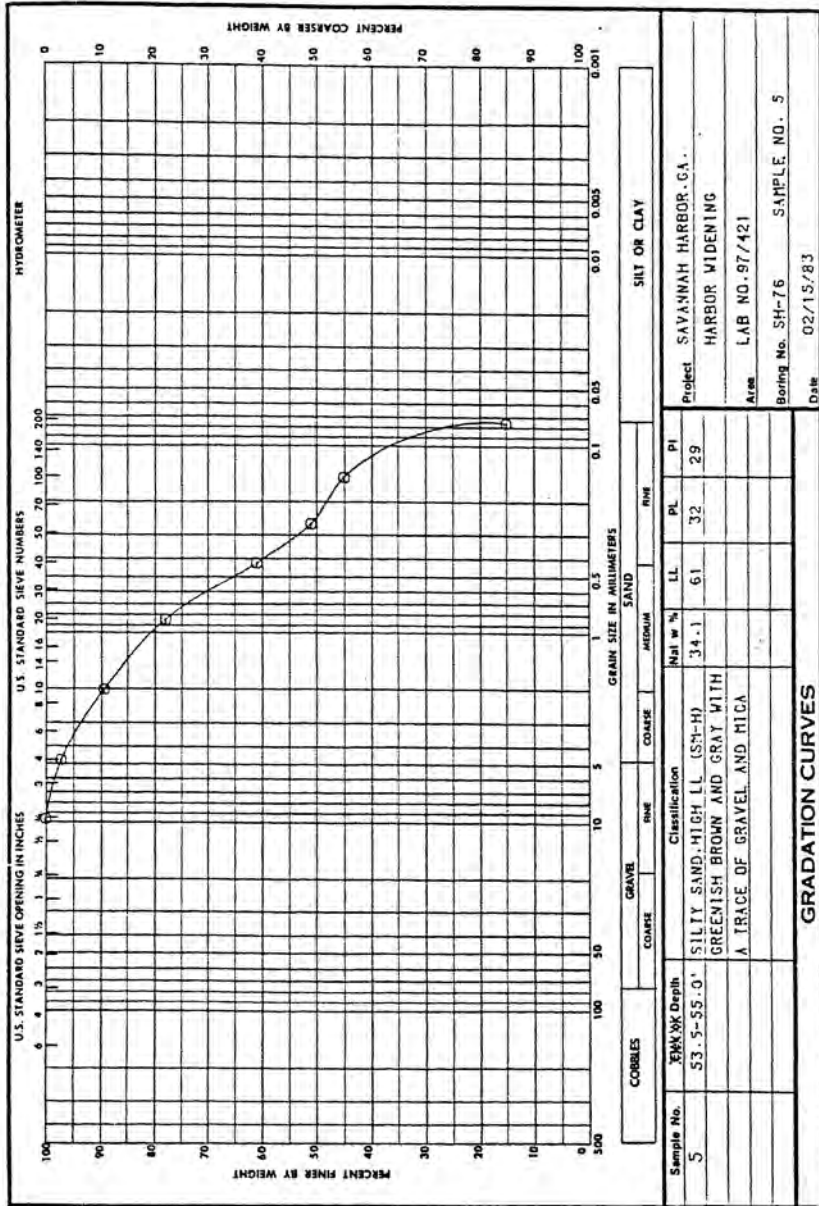


ENG FORM 1 MAY 63 2087

DEPARTMENT OF THE ARMY, SOUTH ATLANTIC DIVISION LABORATORY  
CORPS OF ENGINEERS, 611 SOUTH COBB DRIVE, MARIETTA, GA. 30060

W.O. No. 3504

Req. No. EN-GS-83-54

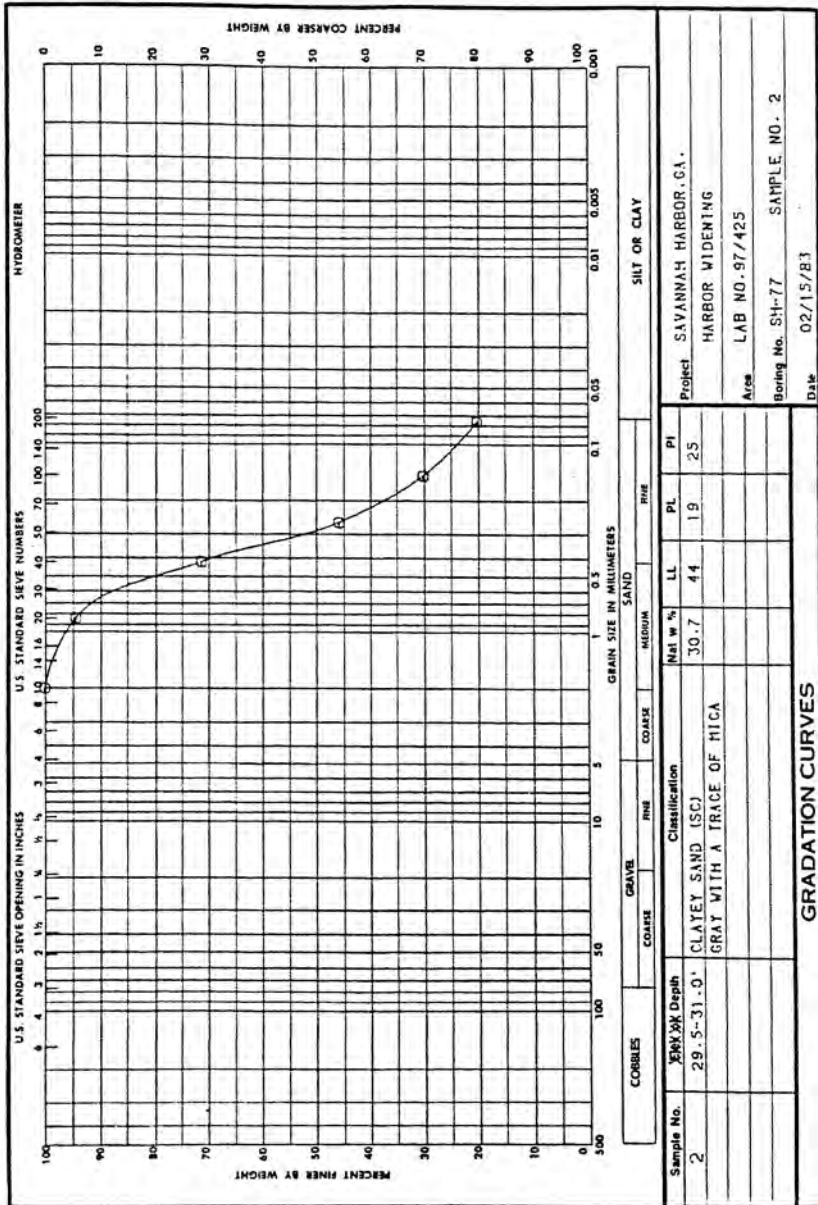


ENG FORM 2087  
1 MAY 63



DEPARTMENT OF THE ARMY, SOUTH ATLANTIC DIVISION LABORATORY  
CORPS OF ENGINEERS, 611 SOUTH COBB DRIVE, MARIETTA, GA. 30060

W.U. NO. 3304

Req. No. EN-6S-83-54

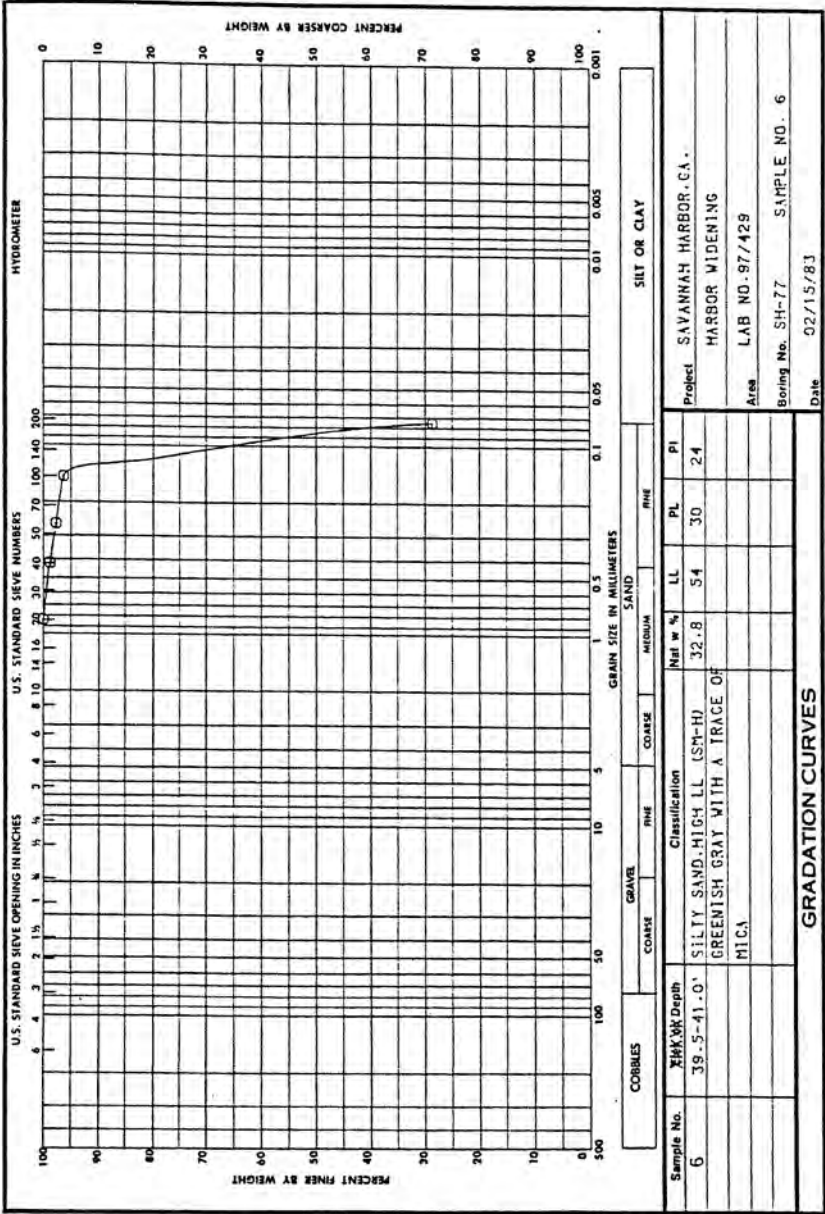


ENG FORM 2087  
1 MAY 63



DEPARTMENT OF THE ARMY, SOUTH ATLANTIC DIVISION LABORATORY  
CORPS OF ENGINEERS, 611 SOUTH COBB DRIVE, MARIETTA, GA. 30060

W.O. No. 3504

Req. No. EN-GS-83-54

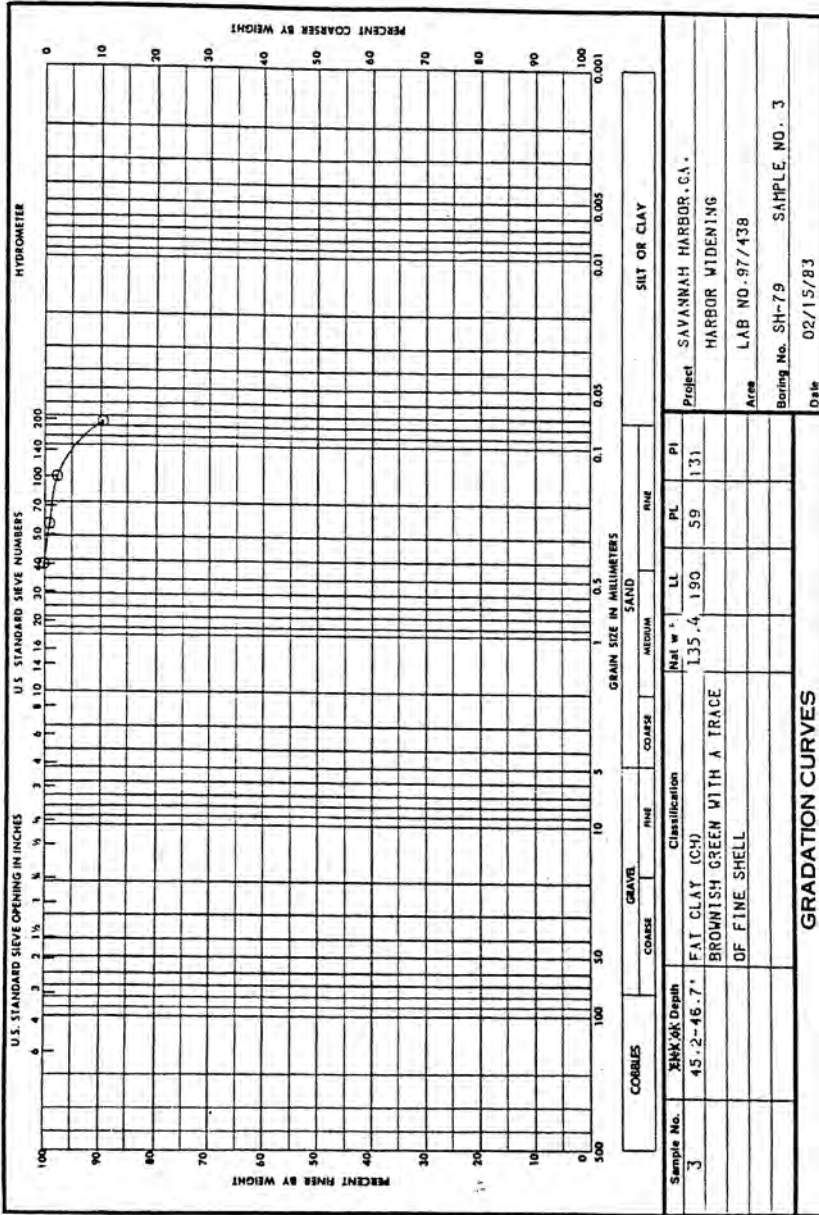


ENG FORM 2087  
1 MAY 63

DEPARTMENT OF THE ARMY, SOUTH ATLANTIC DIVISION LABORATORY  
CORPS OF ENGINEERS, 611 SOUTH COBB DRIVE, MARIETTA, GA. 30060

W.O. No. 3504


Reg No. EN-GS-83-54

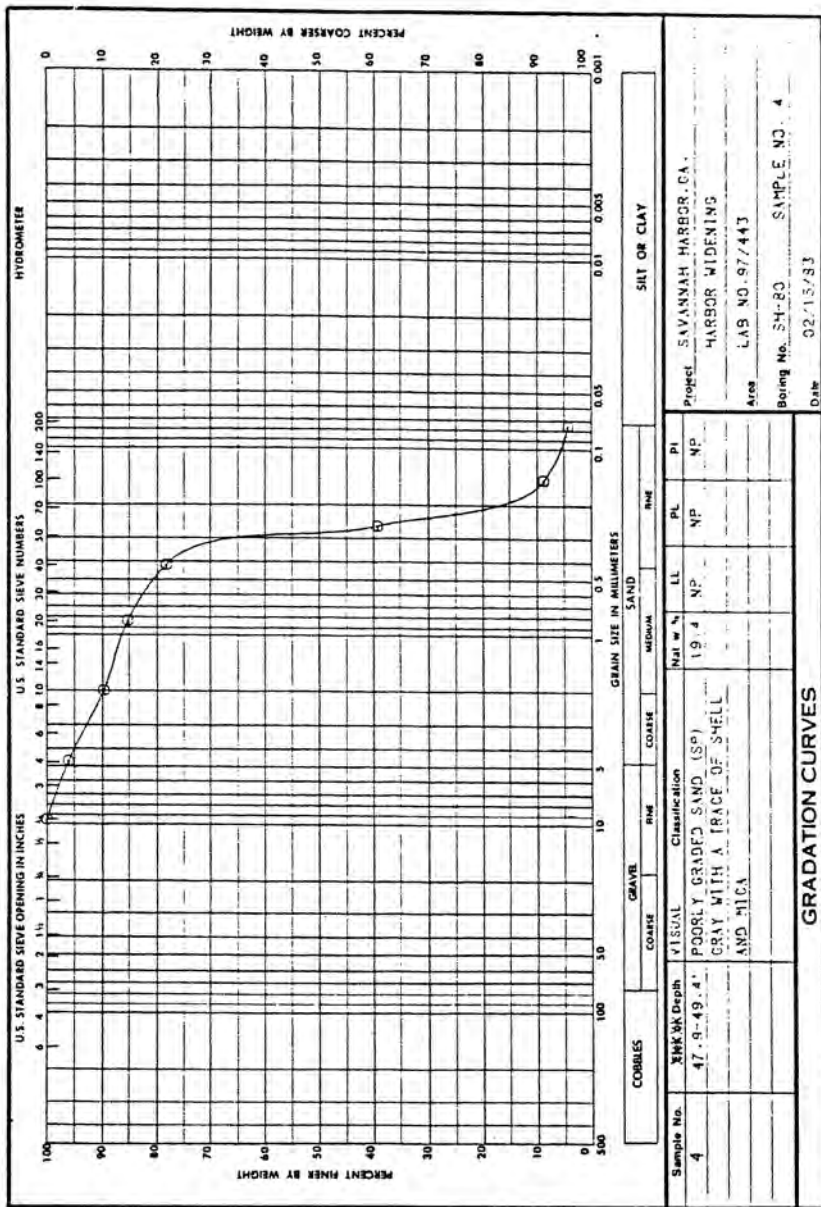

ENG FORM 2087  
1 MAY 63

DEPARTMENT OF THE ARMY, SOUTH ATLANTIC DIVISION LABORATORY  
CORPS OF ENGINEERS, 611 SOUTH COBB DRIVE, MARIETTA, GA. 30060

WO No 3504  
Req. No. EN-GS-83-54

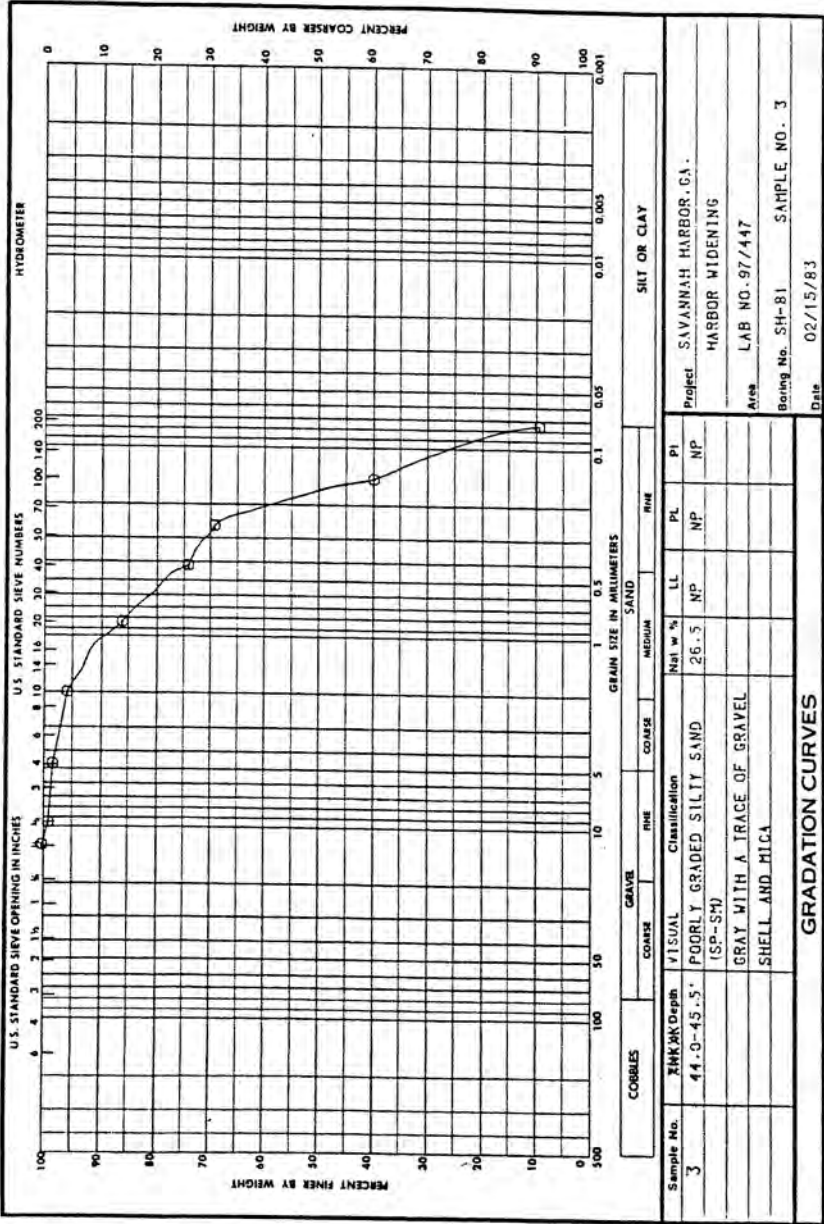

ENG FORM 2087  
1 MAY 63

|   |                 |                                                      |                    |                             |
|---|-----------------|------------------------------------------------------|--------------------|-----------------------------|
| <b>GENERAL TEST REPORT</b><br><b>U.S. ARMY ENGINEER DIVISION LABORATORY, SOUTH ATLANTIC</b><br><b>CORPS OF ENGINEERS</b><br><b>MARIETTA, GEORGIA</b>                                                                                                   |                 | <b>DISTRICT/OFFICE</b><br>Savannah                   |                    |                             |
| <b>PROJECT</b><br>Savannah Harbor Widening   |                 | <b>DATE REPORTED</b><br>22 November 1983             |                    |                             |
|   |                 | <b>WORK ORDER NO.</b><br>3778                        |                    |                             |
| <b>TYPE SAMPLE</b><br>Jar Samples of Disturbed Soils   |                 | <b>REQN. NO.</b><br>EN-GS-84-03                      |                    |                             |
| <b>SOURCE</b><br>Hole No.: SH-82 thru SH-101   |                 | <b>BASE UNIT COST</b><br>--                          |                    |                             |
| <b>FOR USE AS</b><br>Investigation   |                 | <b>DATE SAMPLE RECEIVED</b><br>19 Sept - 17 Nov 1983 |                    |                             |
| <b>TESTED FOR</b><br>Lab Classification and Field Moisture   |                 | <b>LAB NO.</b><br>97/449----598                      |                    |                             |
| <div style="display: flex; justify-content: space-around; align-items: center;"> <div> <input type="checkbox"/> <b>MEETS SPECIFICATIONS</b> </div> <div>N/A</div> <div> <input type="checkbox"/> <b>FAILS SPECIFICATIONS (See below)</b> </div> </div> |                 |                                                      |                    |                             |
| <u>Lab No.</u>   | <u>Hole No.</u> | <u>Sample No.</u>                                    | <u>Depth (ft.)</u> | <u>Moisture Content (%)</u> |
| 97/   |                 |                                                      |                    |                             |
| 451   | SH-82           | 4                                                    | 34.8-36.3          | 11.8*                       |
| 452   | SH-82           | 5                                                    | 37.8-39.3          | 8.2                         |
| 458   | SH-83           | 2                                                    | 20.3-21.8          | 39.0*                       |
| 460   | SH-83           | 4                                                    | 26.3-27.8          | 24.2*                       |
| 463   | SH-83           | 7                                                    | 39.8-41.3          | 69.9*                       |
| 464   | SH-83           | 8                                                    | 44.3-45.8          | 72.9                        |
| 466   | SH-84           | 2                                                    | 29.0-30.5          | 18.0*                       |
| 467   | SH-84           | 3                                                    | 30.5-32.0          | 17.9*                       |
| 470   | SH-84           | 6                                                    | 38.0-39.5          | 56.2                        |
| 471   | SH-84           | 7                                                    | 39.5-41.0          | 52.0*                       |
| 472   | SH-84           | 8                                                    | 41.0-42.5          | 50.5                        |
| 474   | SH-84           | 10                                                   | 47.1-48.6          | 74.2*                       |
| 477   | SH-85           | 2                                                    | 23.0-24.5          | 18.6*                       |
| 481   | SH-85           | 6                                                    | 32.0-33.5          | 25.7*                       |
| 482   | SH-85           | 7                                                    | 39.5-41.0          | 51.7*                       |
| 484   | SH-85           | 9                                                    | 44.0-45.5          | 44.3                        |
| 485   | SH-85           | 10                                                   | 45.5-47.0          | 63.6*                       |
| 487   | SH-85           | 12                                                   | 48.5-50.0          | 69.8                        |
| 492   | SH-86           | 5                                                    | 43.5-45.0          | 21.7*                       |
| <b>REMARKS</b><br><br>*See lab classification data on ENG Form 2087.   |                 |                                                      |                    |                             |
| <b>REPORTED BY</b><br><input type="checkbox"/> PHONE <input type="checkbox"/> WIRE   |                 | <b>TESTED BY</b><br>JK, HDS                          |                    |                             |
| <b>DATE</b><br>_____   |                 | <b>CHECKED BY</b><br>ES                              |                    |                             |
|   |                 | <b>SAMPLED BY</b><br>District                        |                    |                             |


## GENERAL TEST REPORT (Continued)

( SOILS )PROJECT Savannah Harbor WideningLAB NO. 97/449---598WORK ORDER NO. 3778DATE 22 Nov 1983REQ. NO. FN-GS-84-03

| Lab No. | Hole No. | Sample No. | Depth (ft) | Moisture Content (%) |
|---------|----------|------------|------------|----------------------|
| 97/     |          |            |            |                      |
| 497     | SH-87    | 3          | 25.0-26.5  | 22.6*                |
| 503     | SH-87    | 9          | 48.5-50.0  | 40.7*                |
| 509     | SH-88    | 6          | 45.7-47.2  | 98.4*                |
| 510     | SH-88    | 7          | 48.7-50.2  | 47.9                 |
| 511     | SH-89    | 1          | 34.1-36.5  | 147.8*               |
| 513     | SH-89    | 3          | 38.5-40.0  | 37.8*                |
| 515     | SH-89    | 5          | 44.5-46.0  | 78.2*                |
| 516     | SH-89    | 6          | 49.0-50.5  | 83.9                 |
| 517     | SH-90    | 1          | 40.7-40.9  | 158.5                |
| 518     | SH-90    | 2          | 40.9-42.4  | 46.1*                |
| 520     | SH-90    | 4          | 45.5-47.0  | 64.9*                |
| 521     | SH-90    | 5          | 48.5-50.0  | 46.1                 |
| 522     | SH-91    | 1          | 9.2-10.2   | 100.4                |
| 524     | SH-91    | 3          | 19.0-20.5  | 25.5*                |
| 526     | SH-91    | 5          | 29.5-31.0  | 62.5*                |
| 528     | SH-91    | 7          | 34.0-35.5  | 31.3*                |
| 529     | SH-91    | 8          | 38.5-40.0  | 42.5                 |
| 531     | SH-92    | 1          | 35.5-36.8  | 139.5*               |
| 535     | SH-92    | 5          | 48.5-49.0  | 47.8*                |
| 536     | SH-92    | 6          | 49.0-50.5  | 49.5                 |
| 537     | SH-93    | 1          | 11.1-12.6  | 149.4                |
| 538     | SH-93    | 2          | 13.0-14.5  | 133.9*               |
| 540     | SH-93    | 4          | 19.6-21.1  | 31.8*                |
| 541     | SH-93    | 5          | 21.0-22.5  | 54.4                 |
| 542     | SH-93    | 6          | 24.0-25.5  | 93.3*                |
| 544     | SH-93    | 8          | 34.5-36.0  | 42.5*                |
| 549     | SH-94    | 1          | 41.2-42.7  | 137.0*               |
| 550     | SH-94    | 2          | 44.0-45.5  | 39.3*                |
| 551     | SH-94    | 3          | 48.5-50.0  | 39.3                 |
| 552     | SH-95    | 1          | 18.1-19.6  | 38.5                 |
| 553     | SH-95    | 2          | 21.0-22.0  | 39.7                 |
| 554     | SH-95    | 3          | 27.0-28.5  | 40.0*                |
| 555     | SH-95    | 4          | 28.5-30.0  | 52.8*                |
| 605     | SH-95    | 9          | 45.0-46.5  | 30.2*                |


\*See lab classification data on ENG Form 2087.

Req. No. EN-GS-84-03

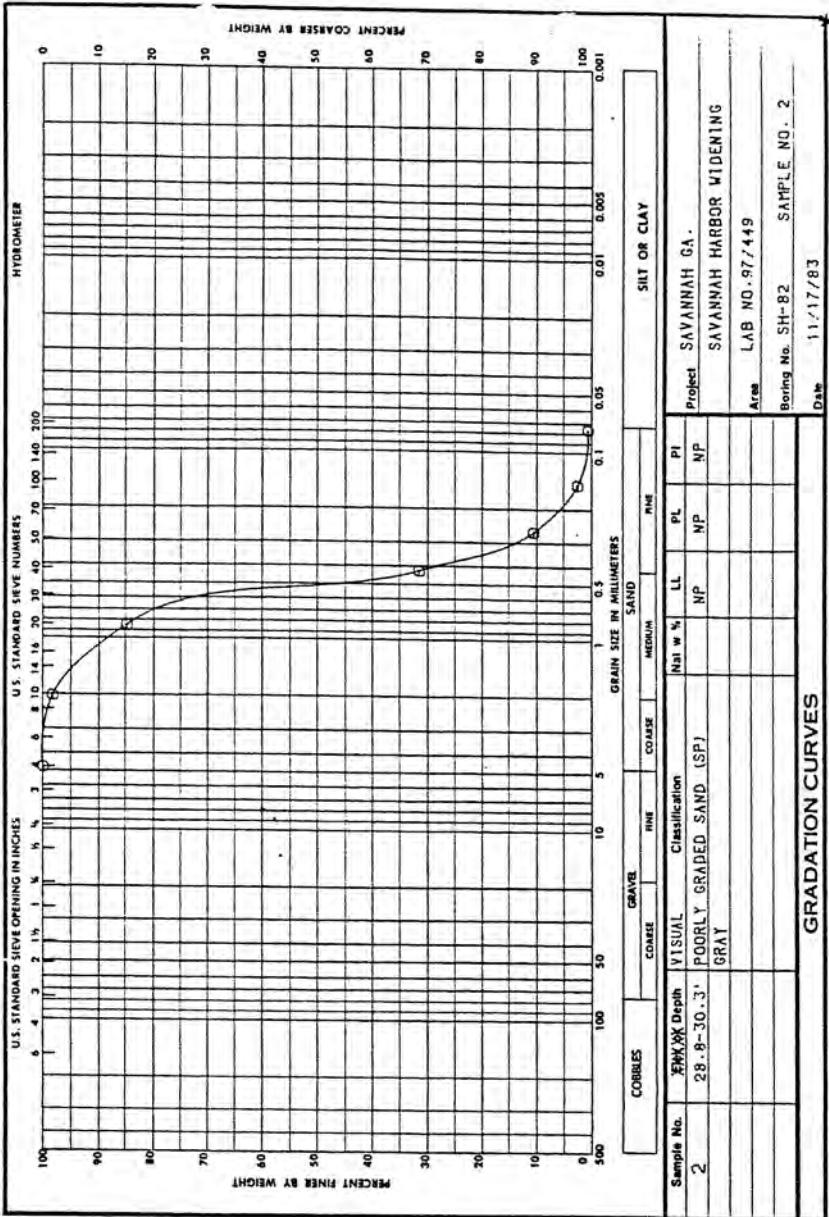

DEPARTMENT OF THE ARMY, SOUTH ATLANTIC DIVISION LABORATORY  
CORPS OF ENGINEERS, 611 SOUTH COBB DRIVE, MARIETTA, GA. 30060


W.O. No. 3778  
Req. No. EN-GS-84-03

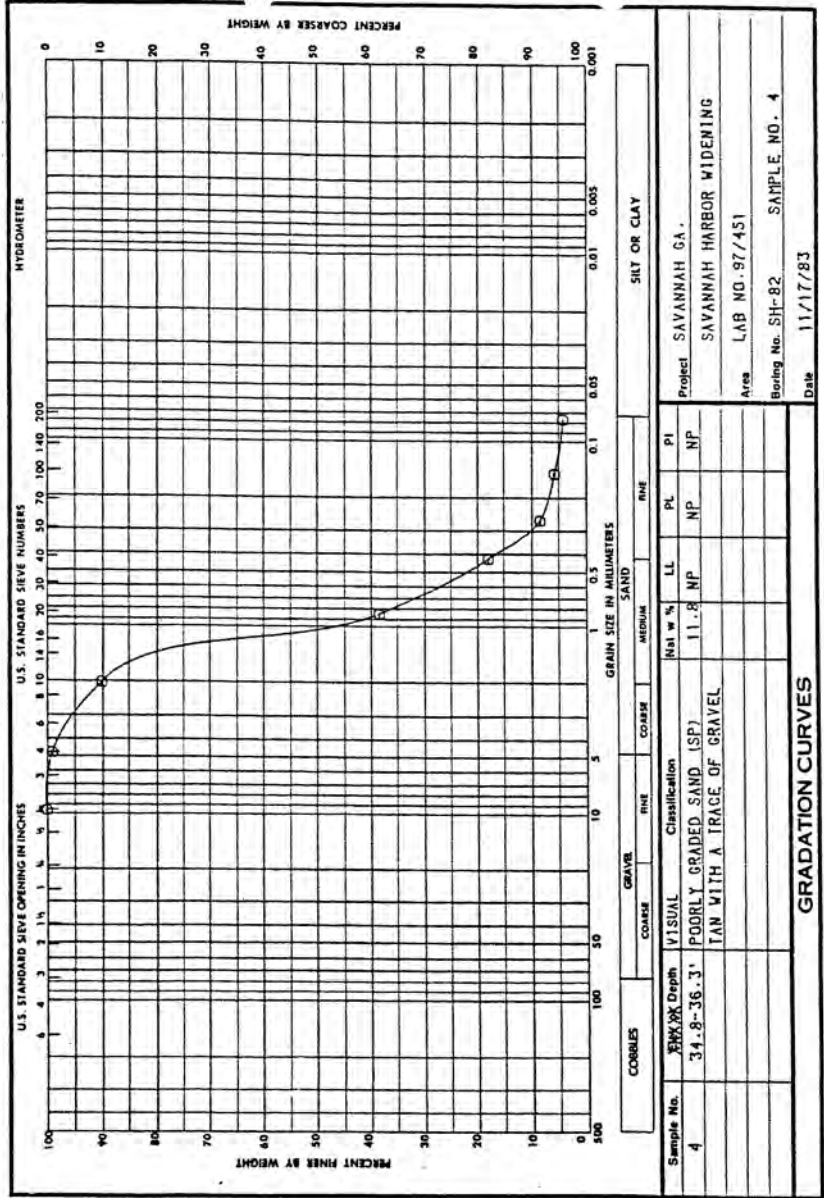

ENG FORM 1 MAY 63 2087

DEPARTMENT OF THE ARMY, SOUTH ATLANTIC DIVISION LABORATORY  
CORPS OF ENGINEERS, 611 SOUTH COBB DRIVE, MARIETTA, GA. 30060

Req. No. EN-GS-84-03

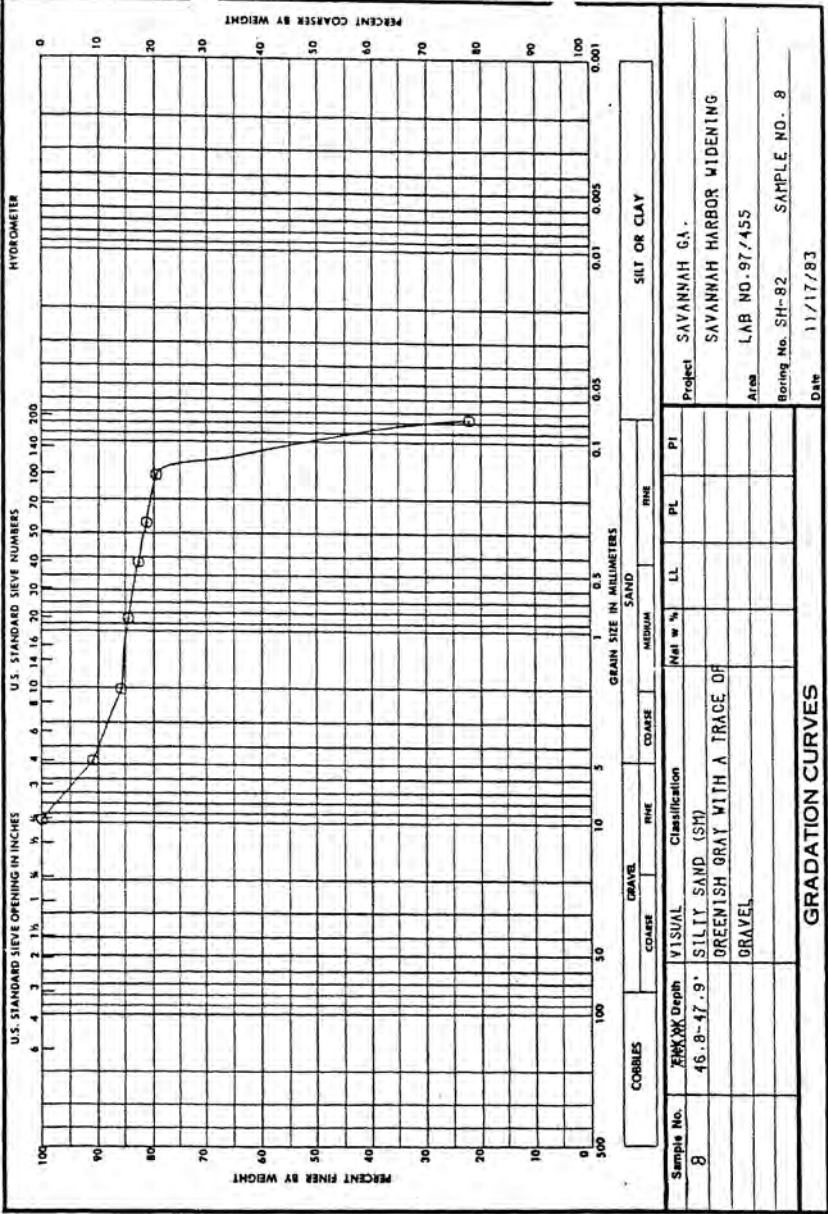


ENG FORM 2087  
1 MAY 63



CORPS OF ENGINEERS, 611 SOUTH COBB DRIVE, MARIETTA, GA. 30060

Req. No. E.N-GS-84-03

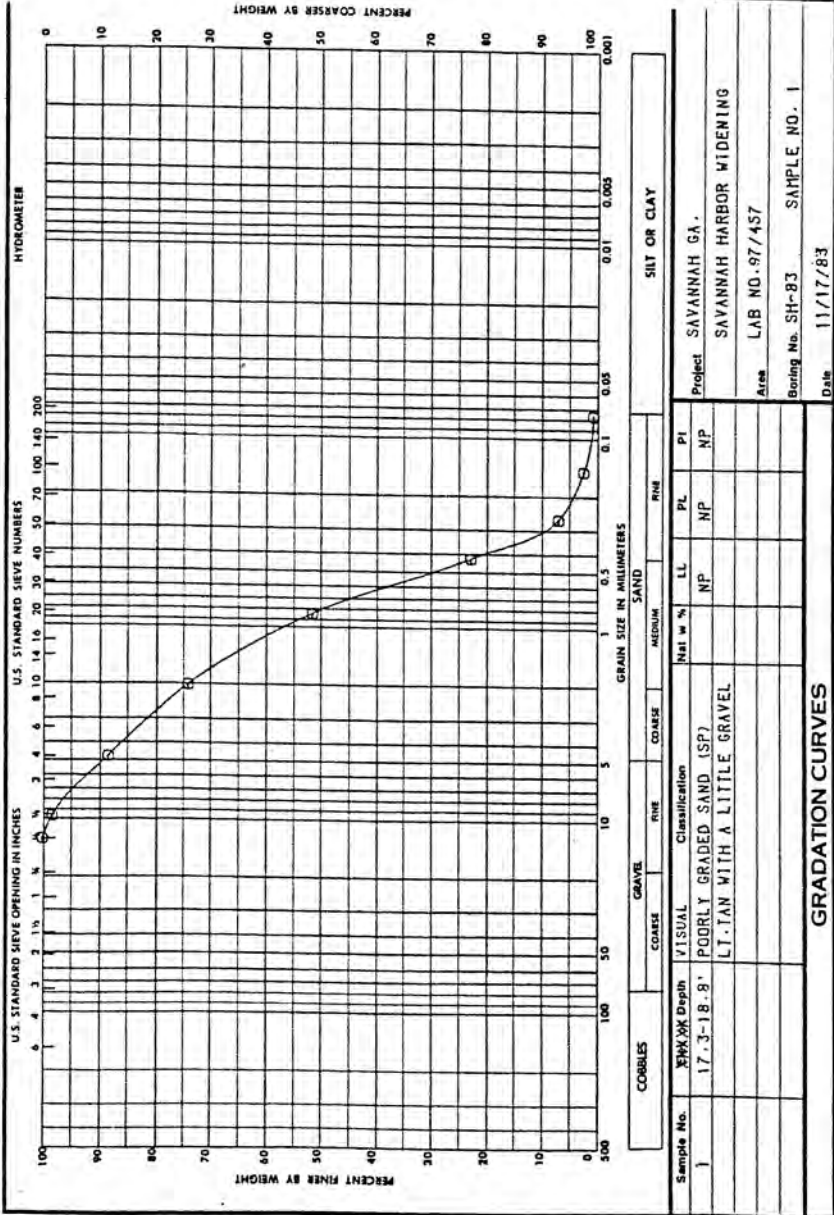


ENG FORM 2087  
1 MAY 63

DEPARTMENT OF THE ARMY, SOUTH ATLANTIC DIVISION LABORATORY  
CORPS OF ENGINEERS, 611 SOUTH COBB DRIVE, MARIETTA, GA. 30060

TS-1, 100, 3116


Req. No. EN-GS-84-03

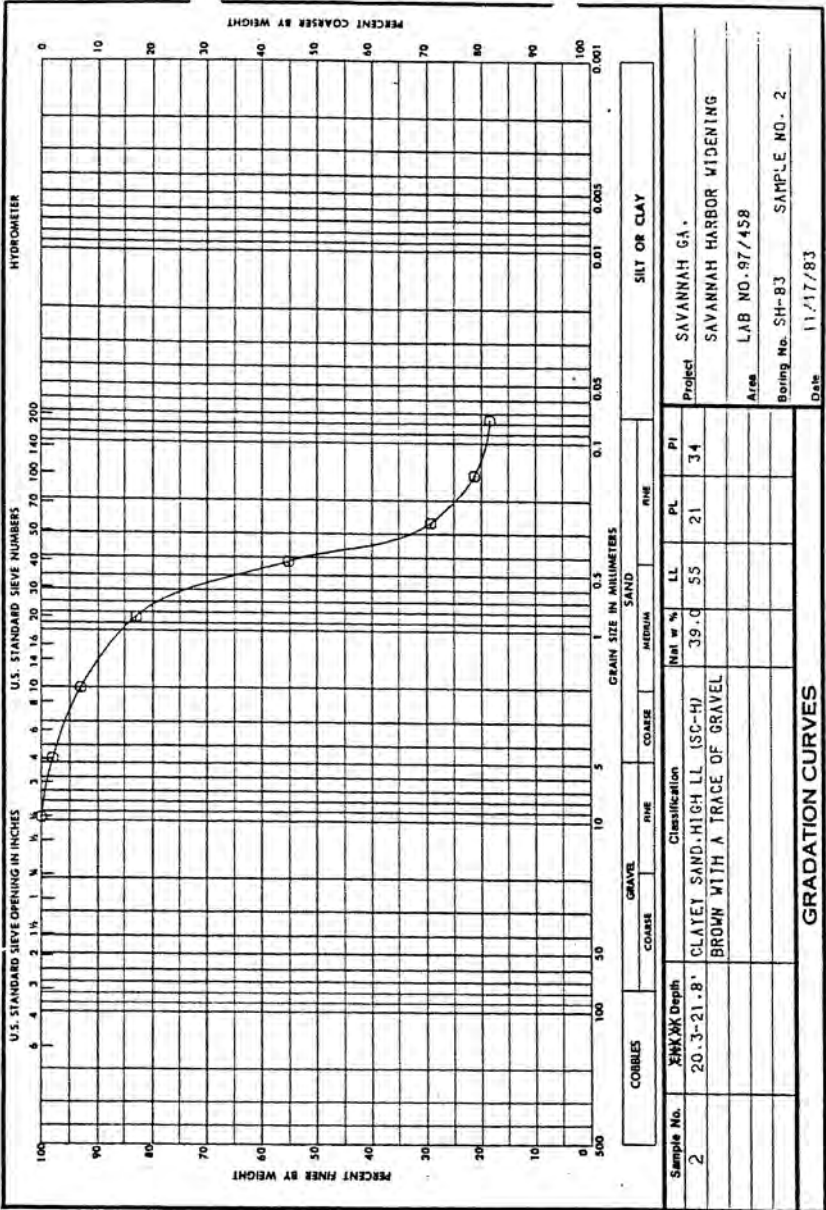

ENG FORM  
1 MAY 63 2087


DEPARTMENT OF THE ARMY, SOUTH ATLANTIC DIVISION LABORATORY  
CORPS OF ENGINEERS, 611 SOUTH COBB DRIVE, MARIETTA, GA. 30060

W.O. No. 3778  
Req. No. EN-GS-84-03

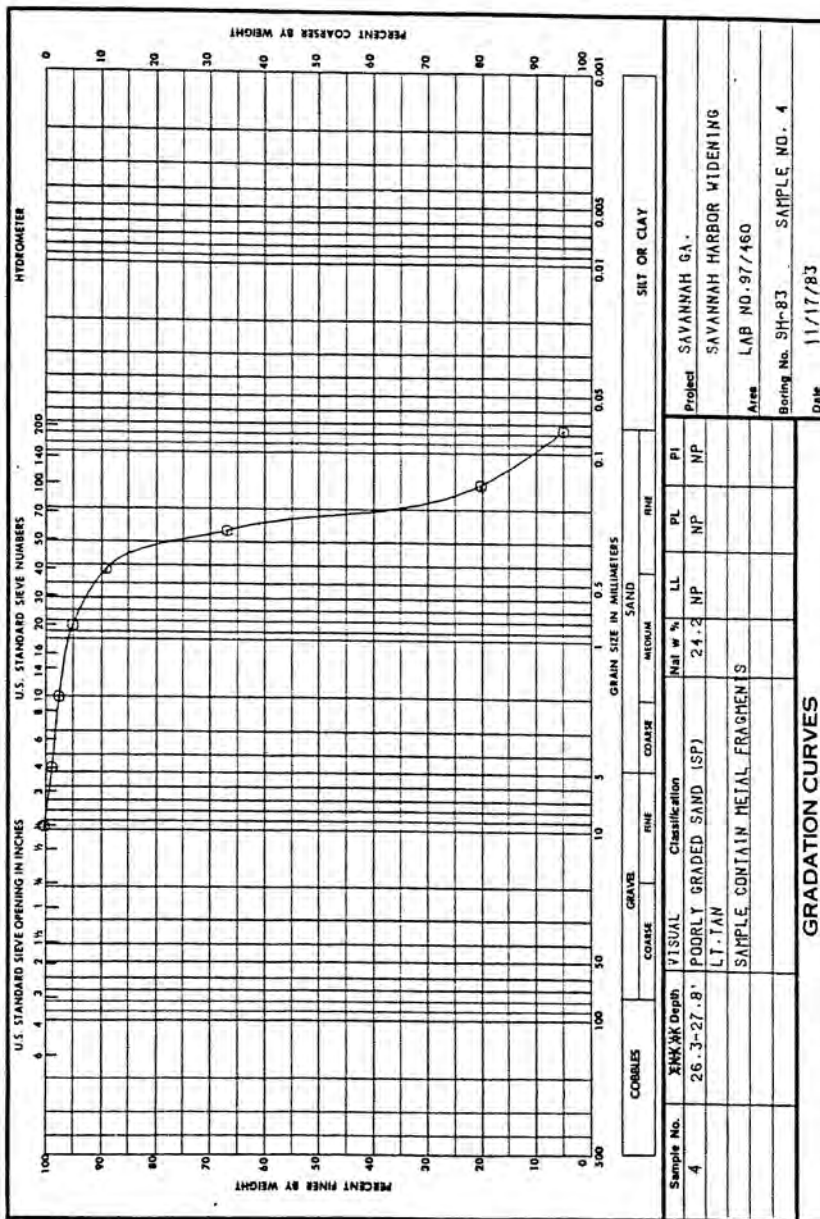

ENG FORM 2087  
1 MAY 63


Req. No. EN-GS-84-03

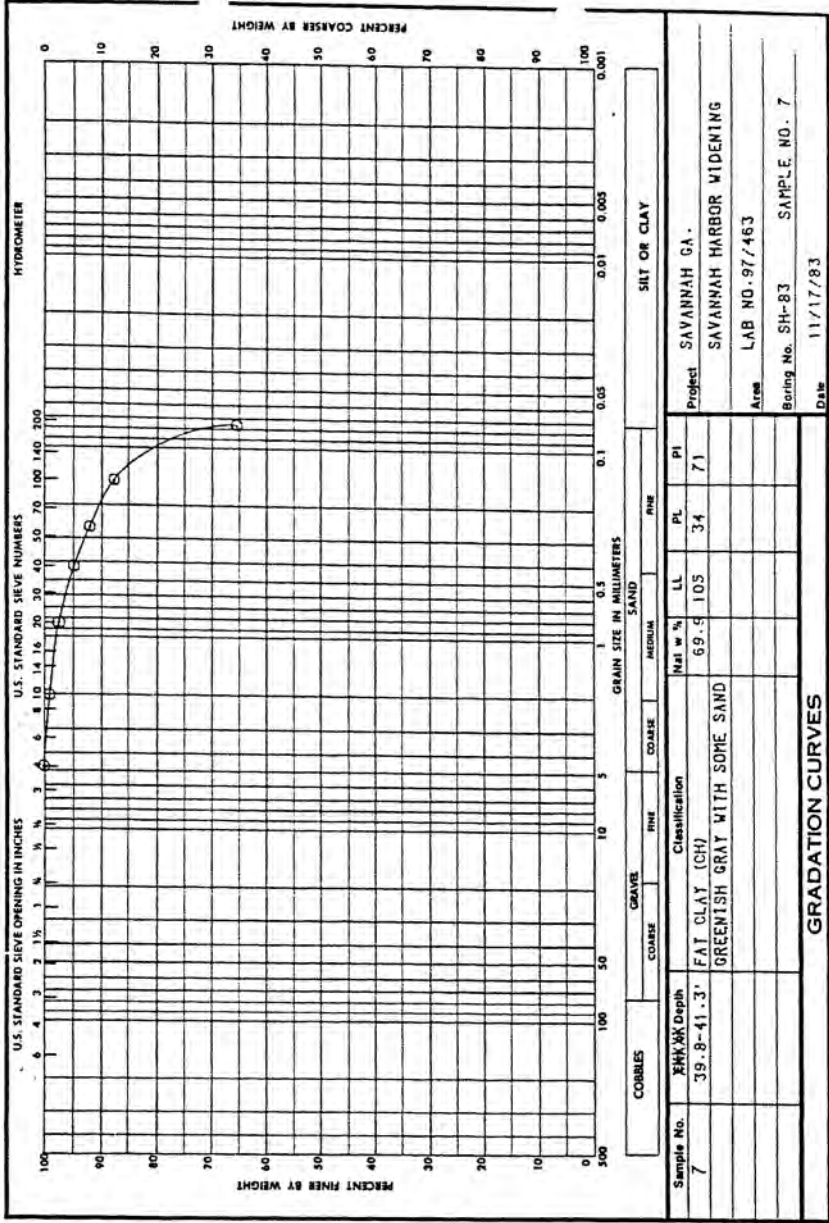

DEPARTMENT OF THE ARMY, SOUTH ATLANTIC DIVISION LABORATORY  
CORPS OF ENGINEERS, 611 SOUTH COBB DRIVE, MARIETTA, GA. 30060

W.O. No. 3778


Req. No. EN-GS-84-03

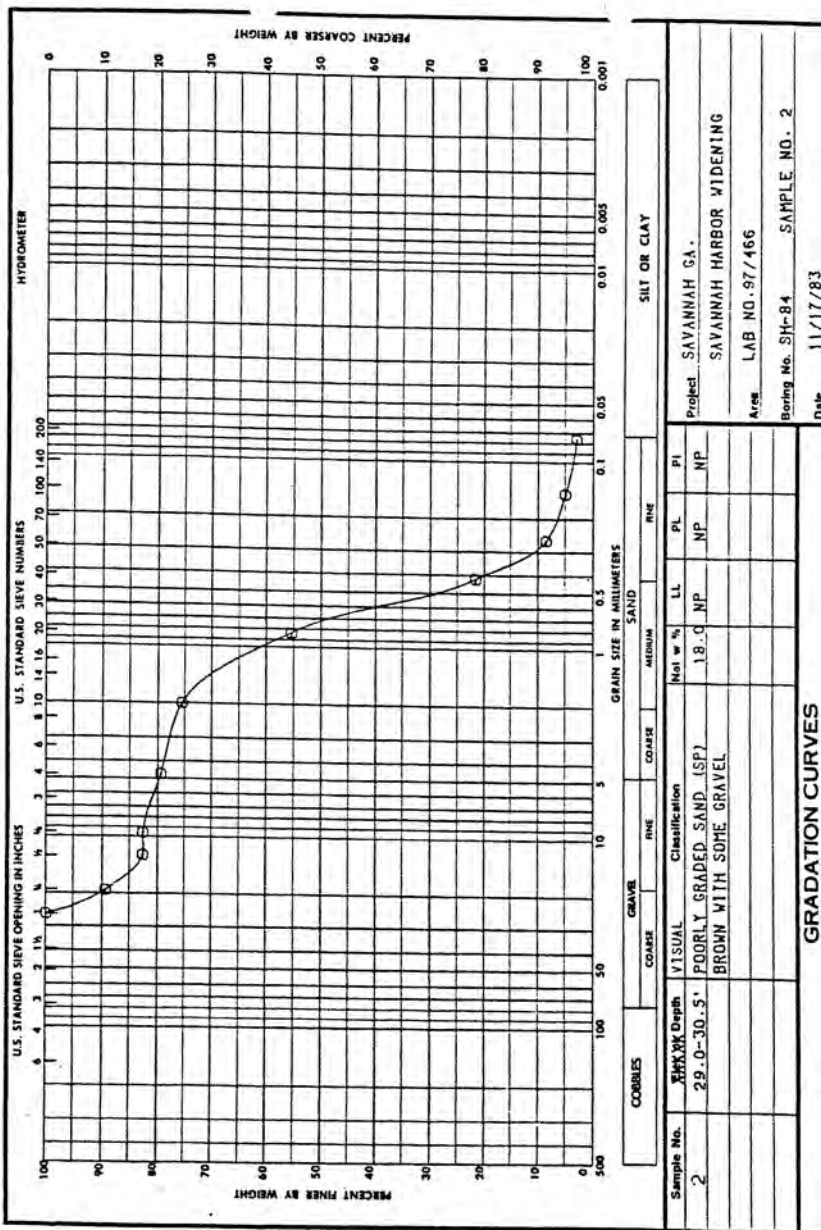

ENG FORM 2087  
1 MAY 63

DEPARTMENT OF THE ARMY, SOUTH ATLANTIC DIVISION LABORATORY  
CORPS OF ENGINEERS, 611 SOUTH COBB DRIVE, MARIETTA, GA. 30060


Req. No. EN-CS-84-03

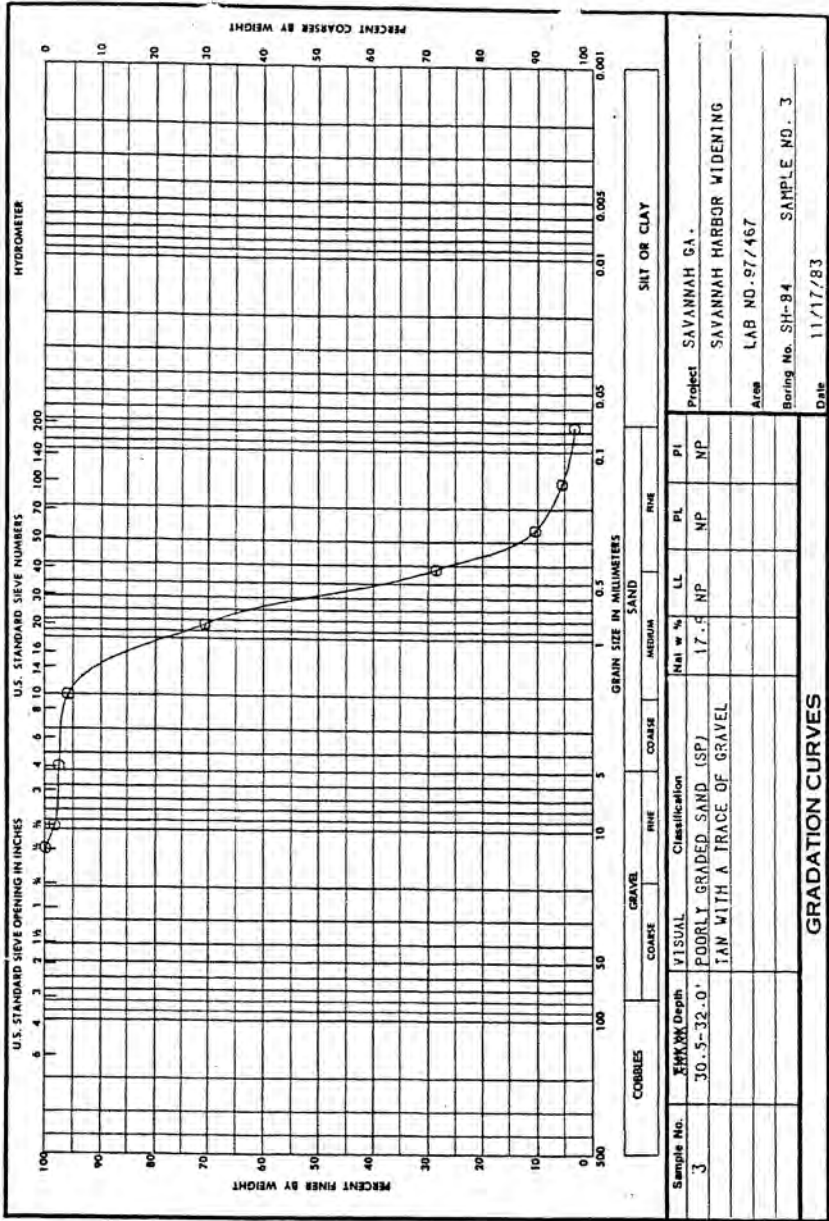


ENG FORM 2087  
1 MAY 63

DEPARTMENT OF THE ARMY, SOUTH ATLANTIC DIVISION LABORATORY  
CORPS OF ENGINEERS, 611 SOUTH COBB DRIVE, MARIETTA, GA. 30060

W.O. No. 3778  
Req. No. EN-GS-84-03

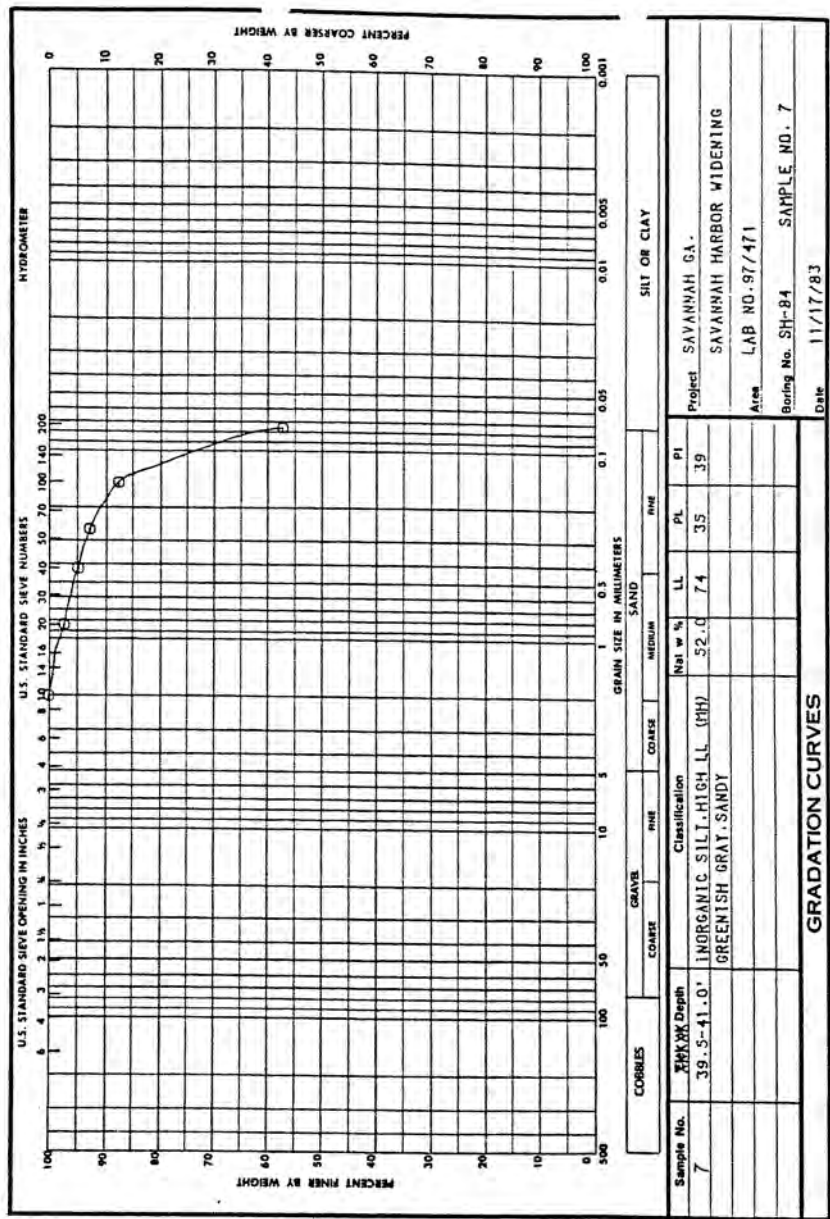




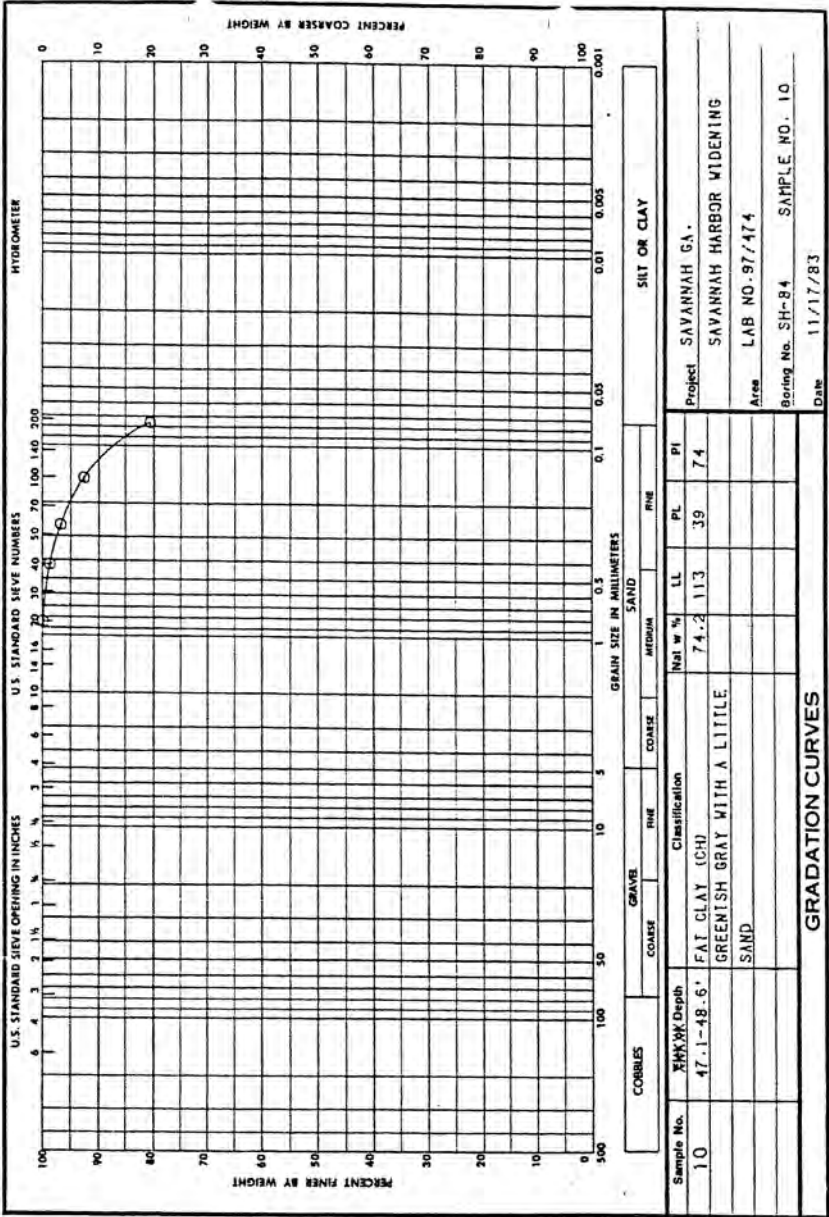




DEPARTMENT OF THE ARMY, SOUTH ATLANTIC DIVISION LABORATORY  
CORPS OF ENGINEERS, 611 SOUTH COBB DRIVE, MARIETTA, GA. 30060

W.O. No. 3778  
Req. No. EN-GS-84-03

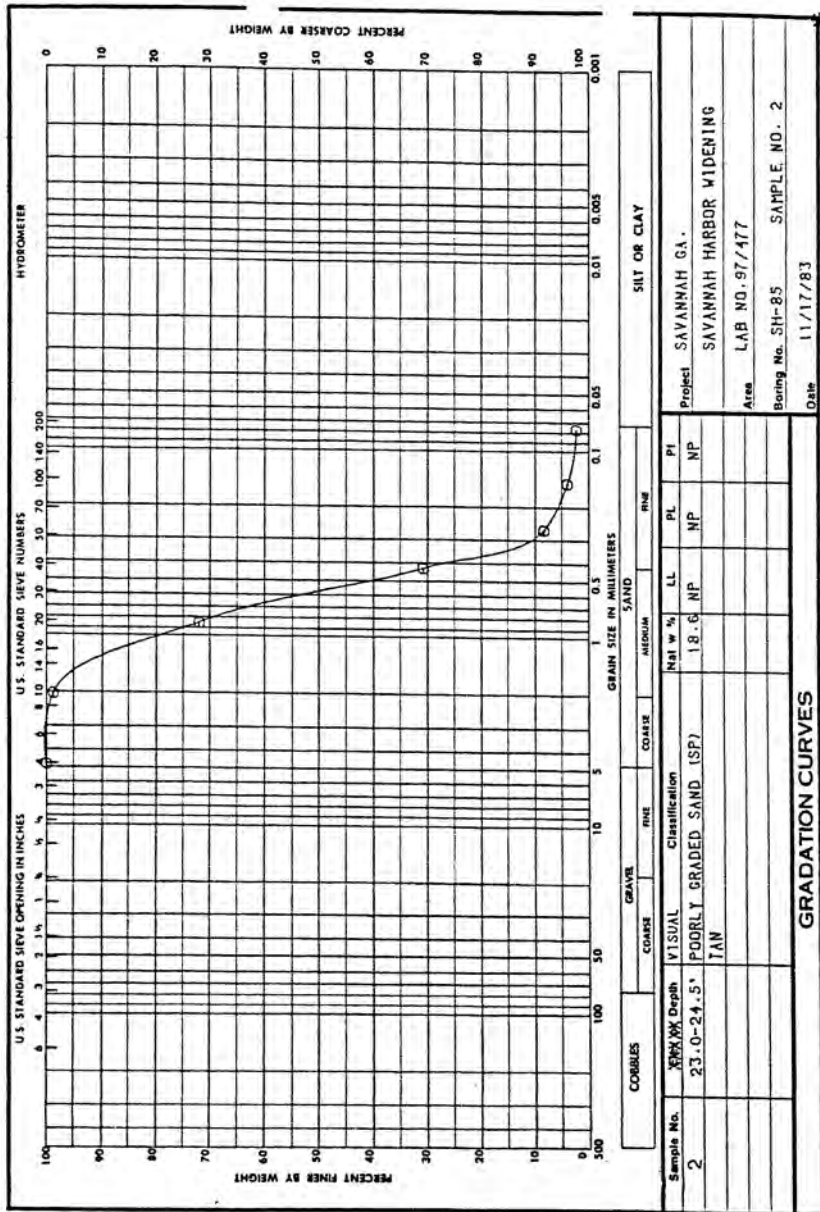


ENG 2087  
FORM 1 MAY 63

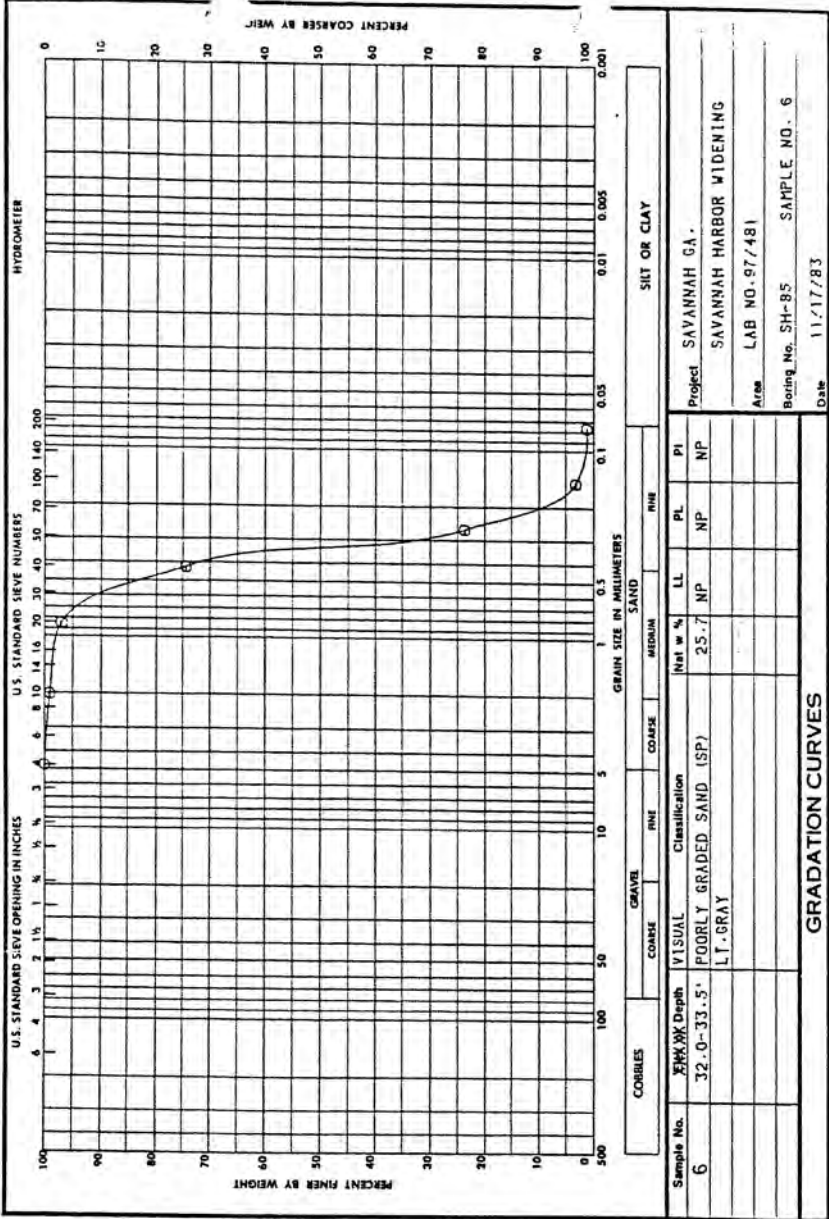

DEPARTMENT OF THE ARMY, SOUTH ATLANTIC DIVISION LABORATORY  
CORPS OF ENGINEERS, 611 SOUTH COBB DRIVE, MARIETTA, GA. 30060

W.O. No. 3778


Req. No. EN-GS-84-03

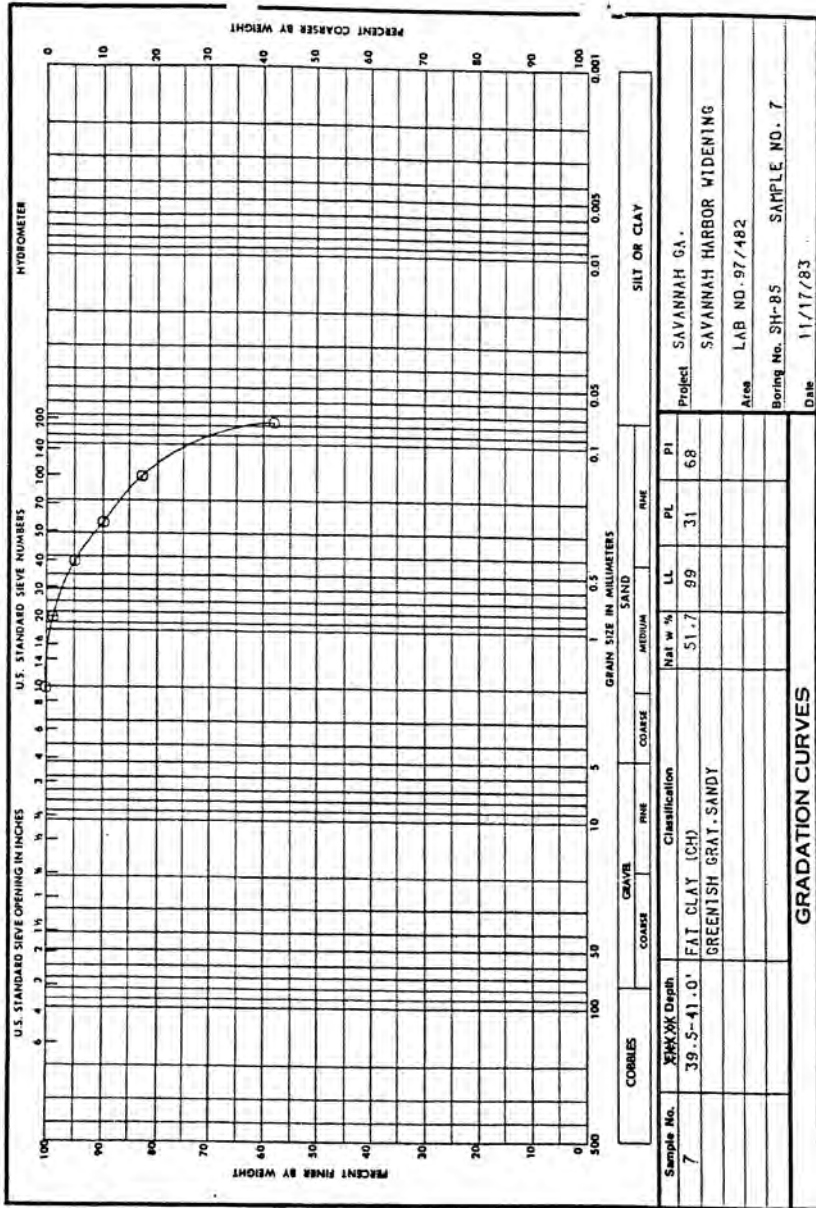

ENG FORM 2087  
1 MAY 63

DEPARTMENT OF THE ARMY, SOUTH ATLANTIC DIVISION LABORATORY  
CORPS OF ENGINEERS, 611 SOUTH COBB DRIVE, MARIETTA, GA. 30060

Req. No. EN-GS-84-03

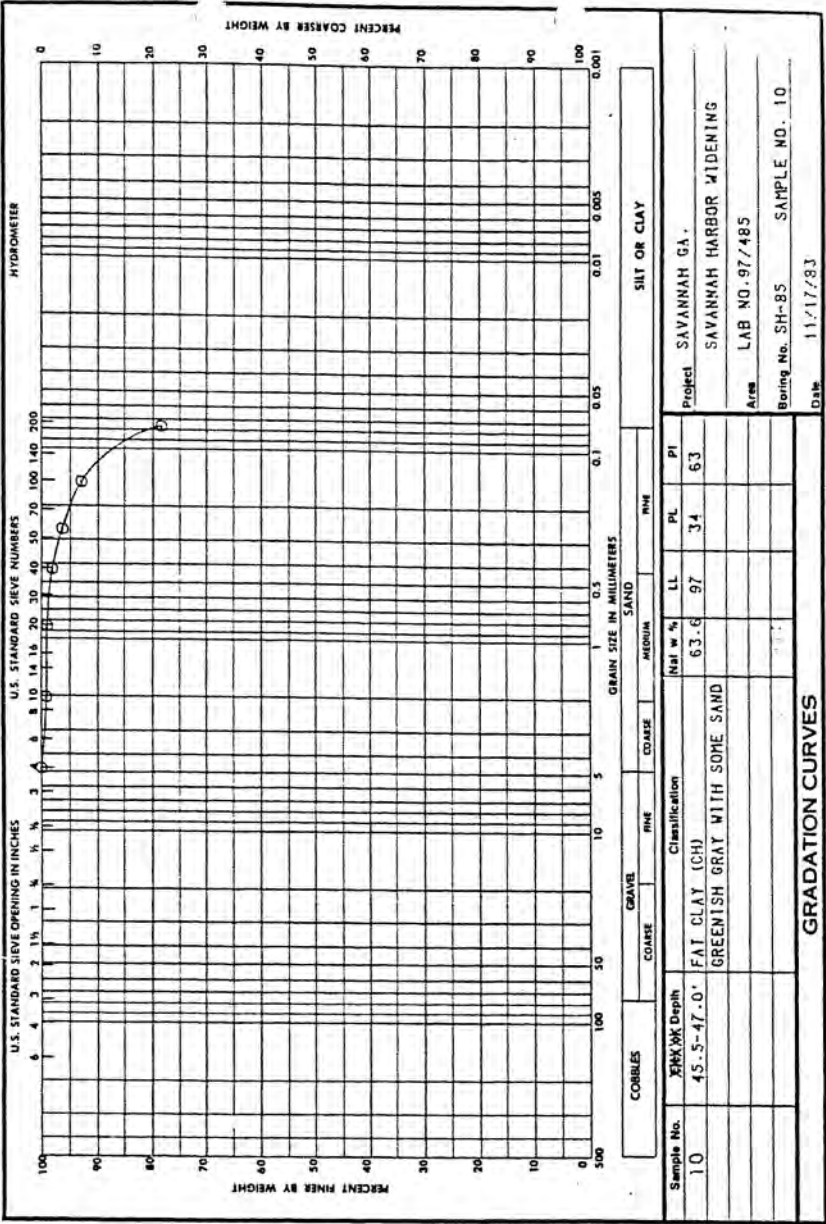


ENG FORM 2087  
1 MAY 63


DEPARTMENT OF THE ARMY, SOUTH ATLANTIC DIVISION LABORATORY  
CORPS OF ENGINEERS, 611 SOUTH COBB DRIVE, MARIETTA, GA. 30060

W.O. No. 3778

Req. No. EN-65-84-03

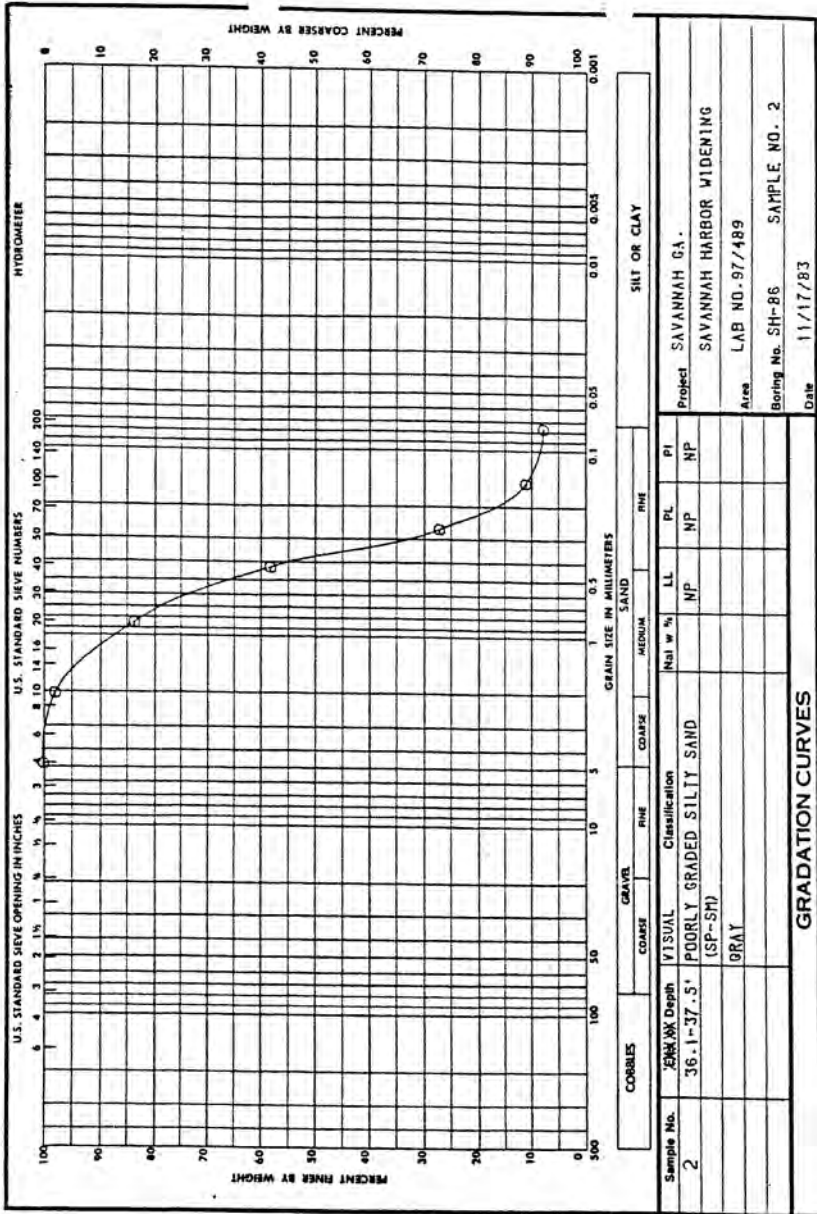

ENG FORM 2087  
1 MAY 63

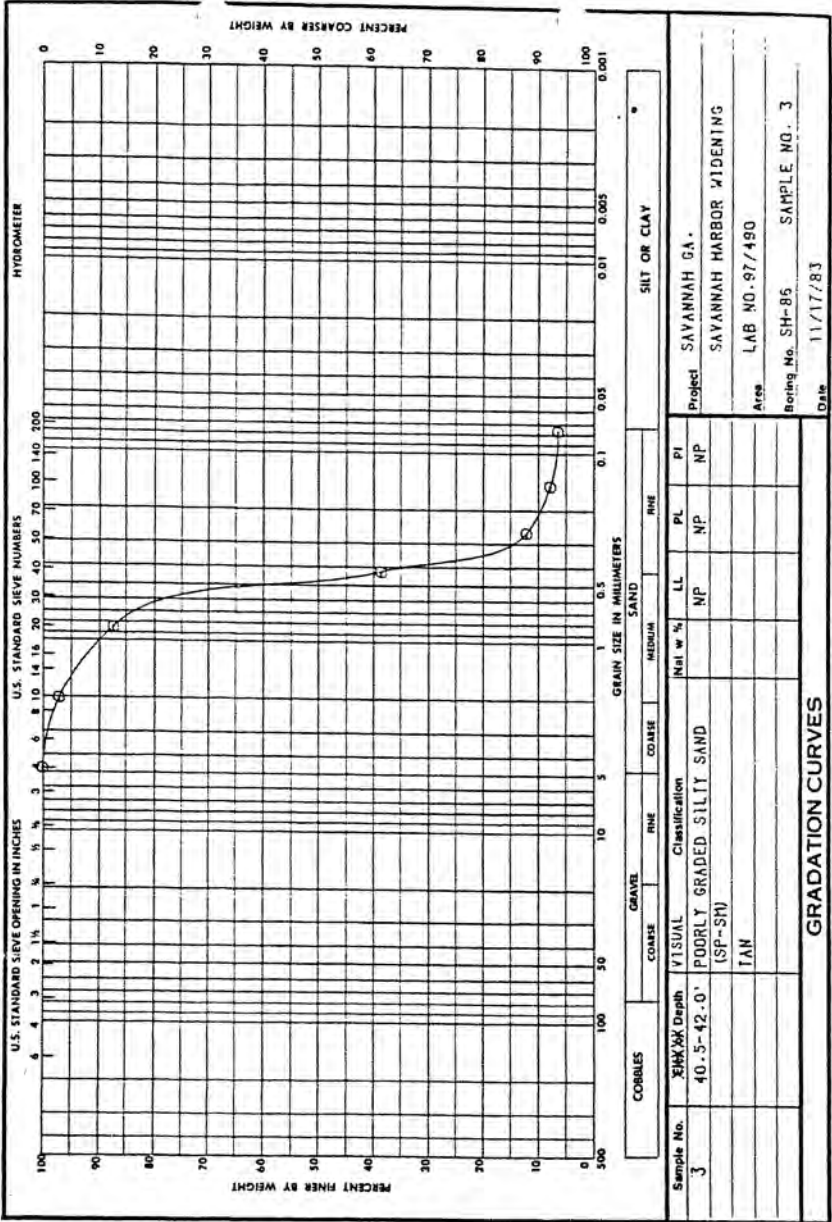






DEPARTMENT OF THE ARMY, SOUTH ATLANTIC DIVISION LABORATORY  
CORPS OF ENGINEERS, 611 SOUTH COBB DRIVE, MARIETTA, GA. 30060

Req. No. EN-GS-84-03

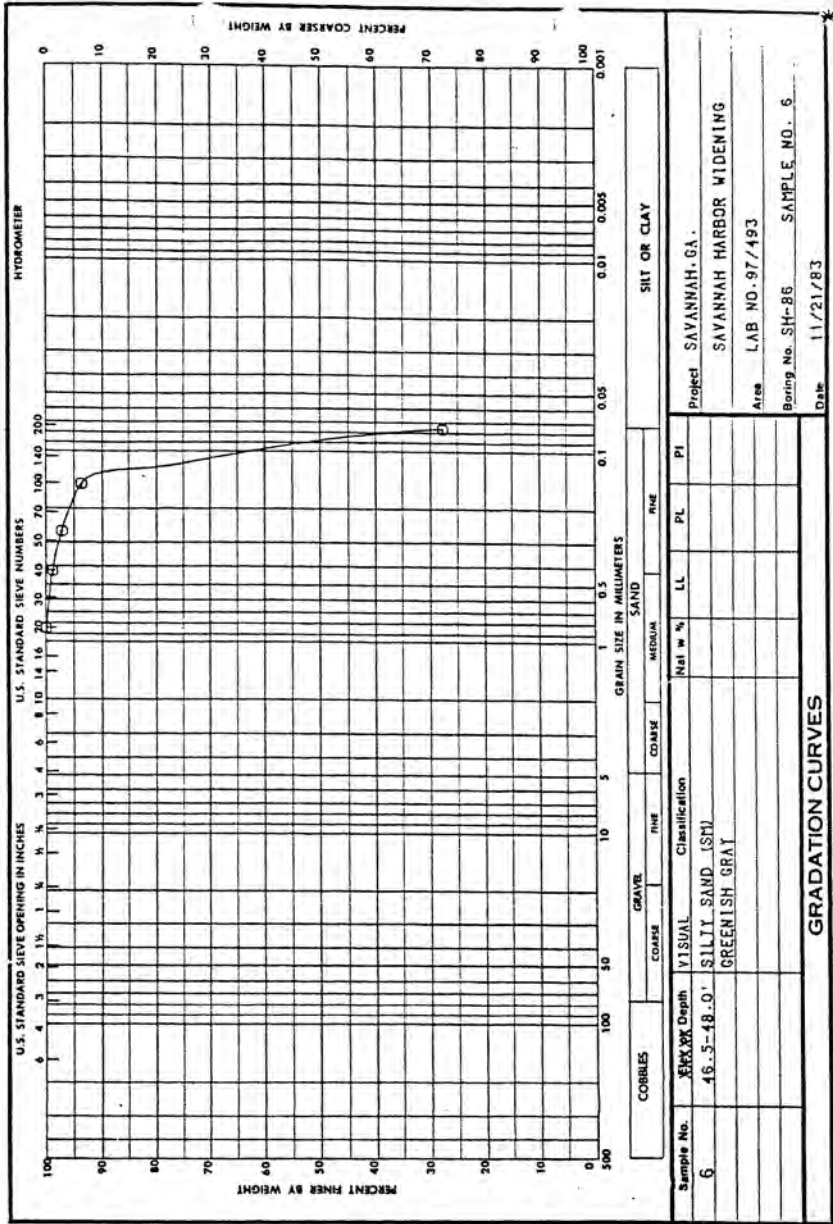


ENG FORM 2087  
1 MAY 83



DEPARTMENT OF THE ARMY, SOUTH ATLANTIC DIVISION LABORATORY  
CORPS OF ENGINEERS, 611 SOUTH COBB DRIVE, MARIETTA, GA. 30060

W.O. No. 3778


Req. No. FN-GS-84-03

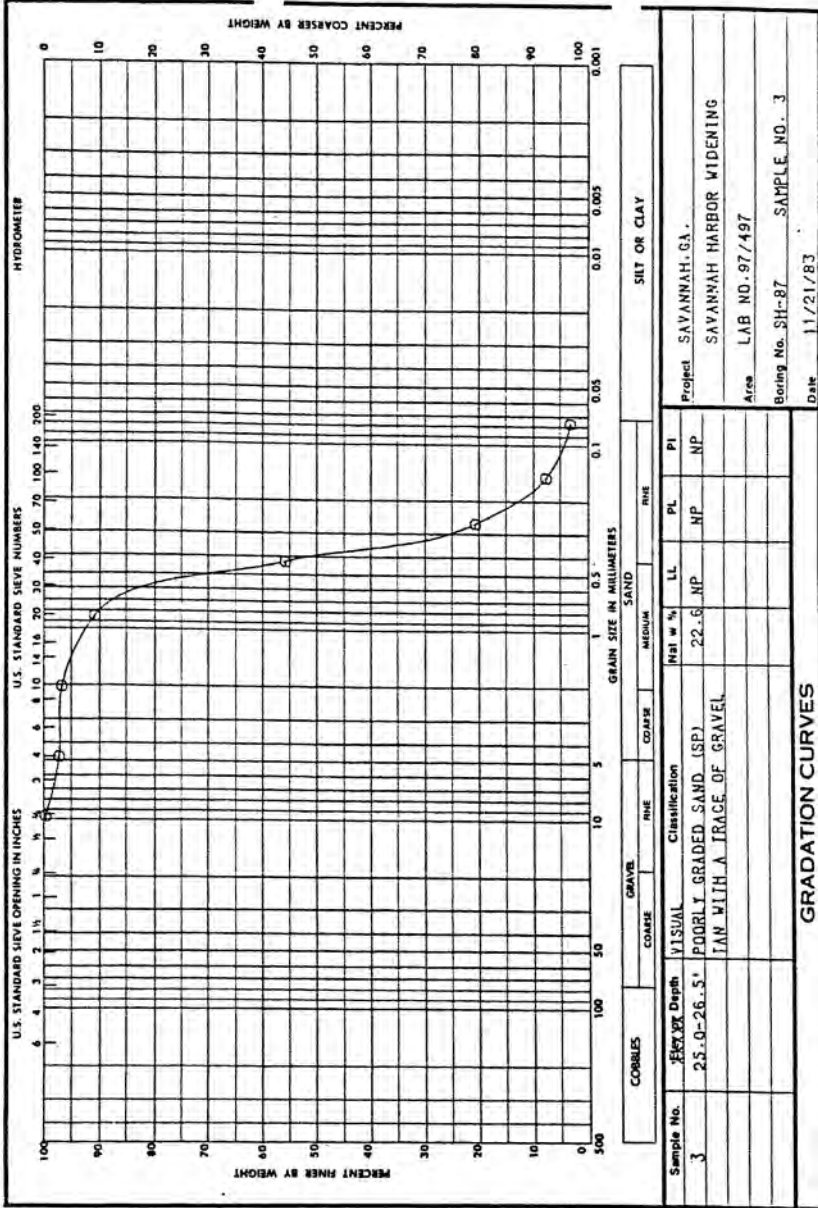

ENG FORM 2087  
1 MAY 63


DEPARTMENT OF THE ARMY, SOUTH ATLANTIC DIVISION LABORATORY  
CORPS OF ENGINEERS, 611 SOUTH COBB DRIVE, MARIETTA, GA. 30060

Req. No. EN-GS-84-03

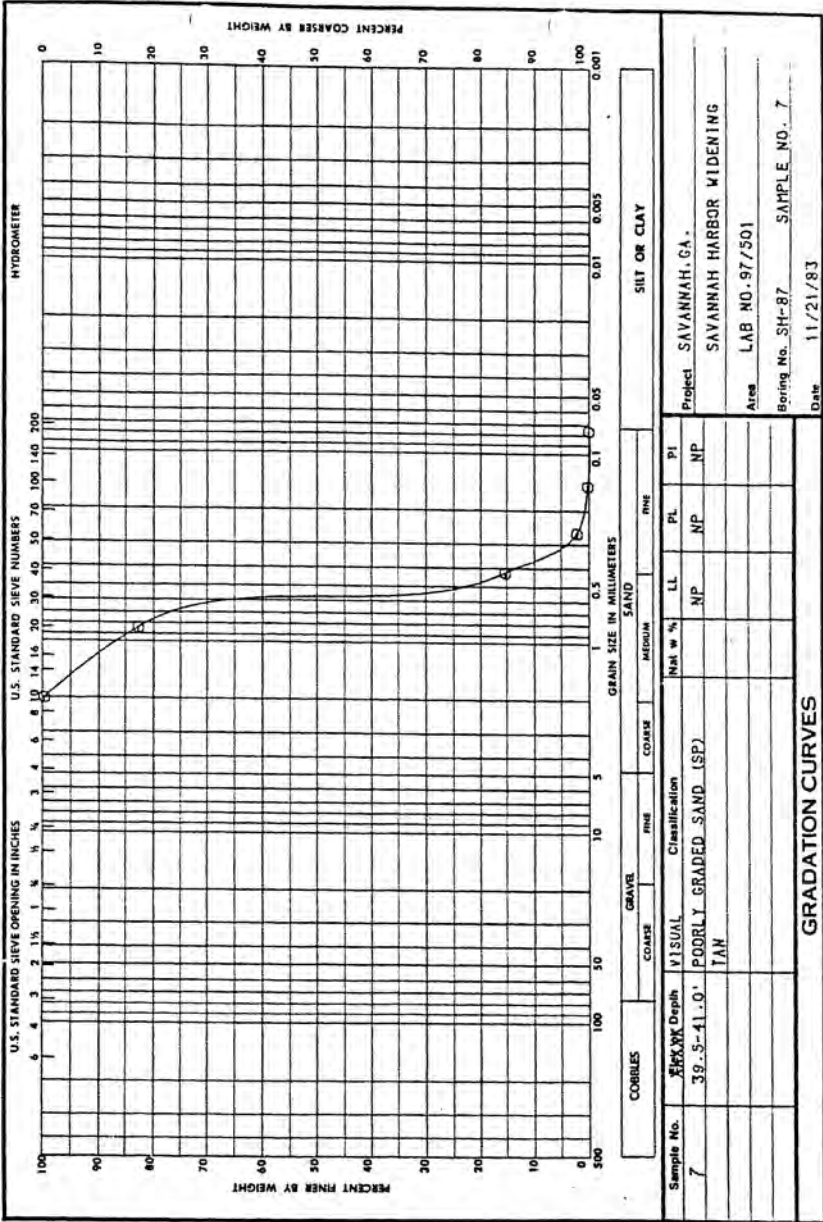


DEPARTMENT OF THE ARMY, SOUTH ATLANTIC DIVISION LABORATORY  
CORPS OF ENGINEERS, 611 SOUTH COBB DRIVE, MARIETTA, GA. 30060

W.D. No. 3778  
Req. No. EN-GS-84-03

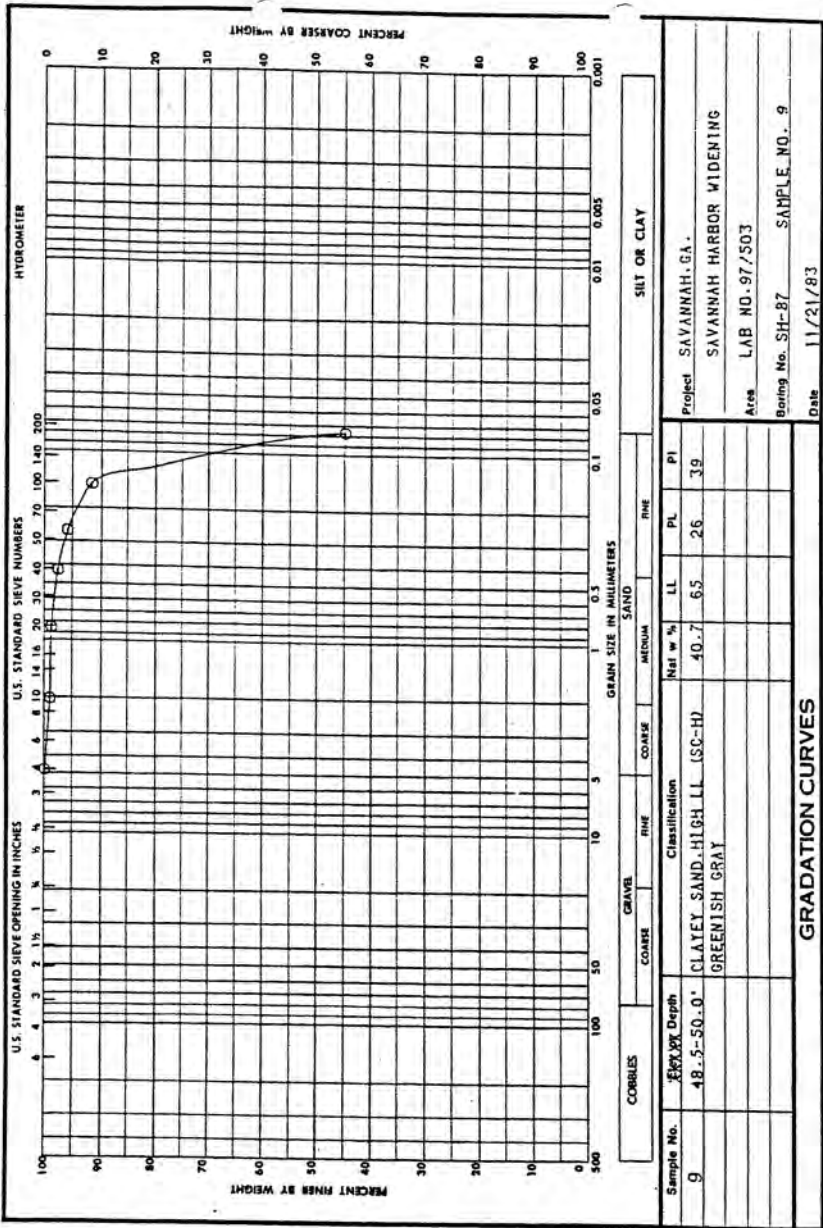

DEPARTMENT OF THE ARMY, SOUTH ATLANTIC DIVISION LABORATORY  
CORPS OF ENGINEERS, 611 SOUTH COBB DRIVE, MARIETTA, GA. 30060

Req. No. EN-GS-84-Q3

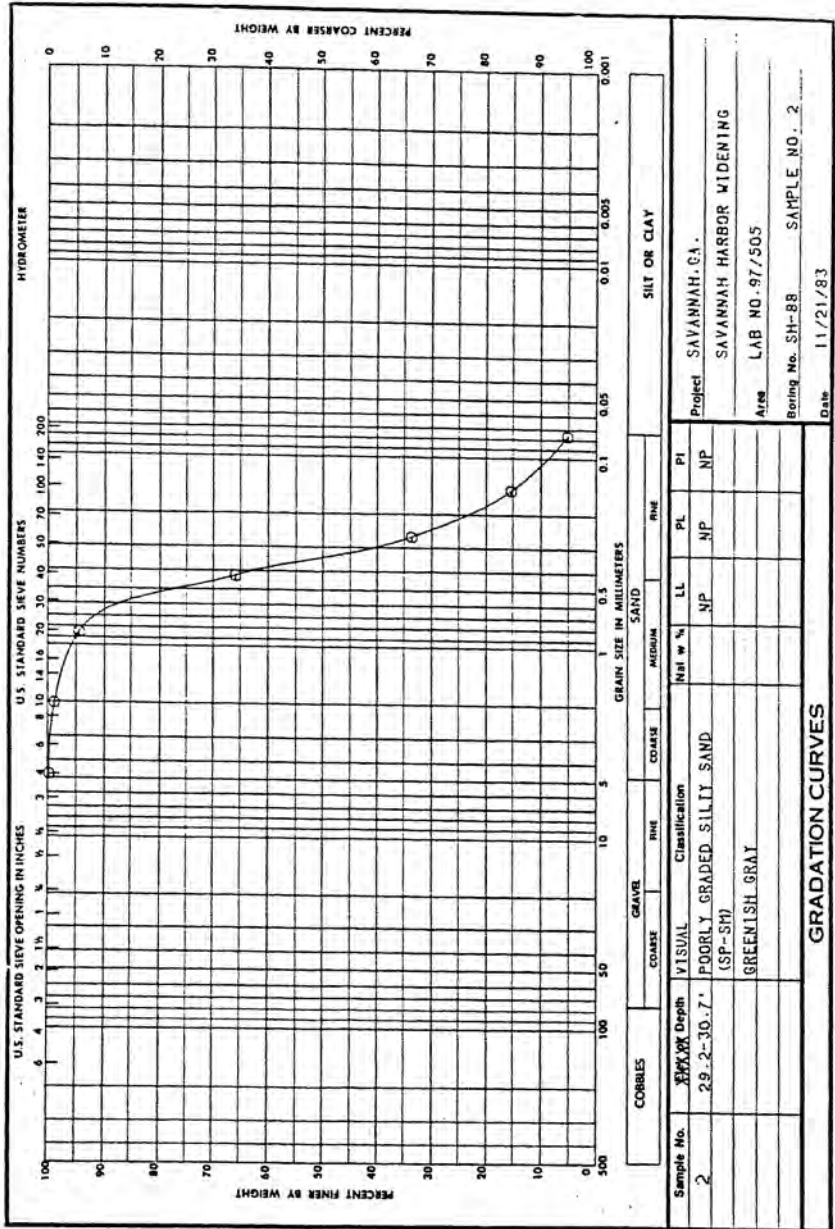


ENG 2087

FORM 1 MAY 63

DEPARTMENT OF THE ARMY, SOUTH ATLANTIC DIVISION LABORATORY  
 CORPS OF ENGINEERS, 811 SOUTH COBB DRIVE, MARIETTA, GA. 30060

W.O. No. 3778


Req. No. FX-GS-84-03

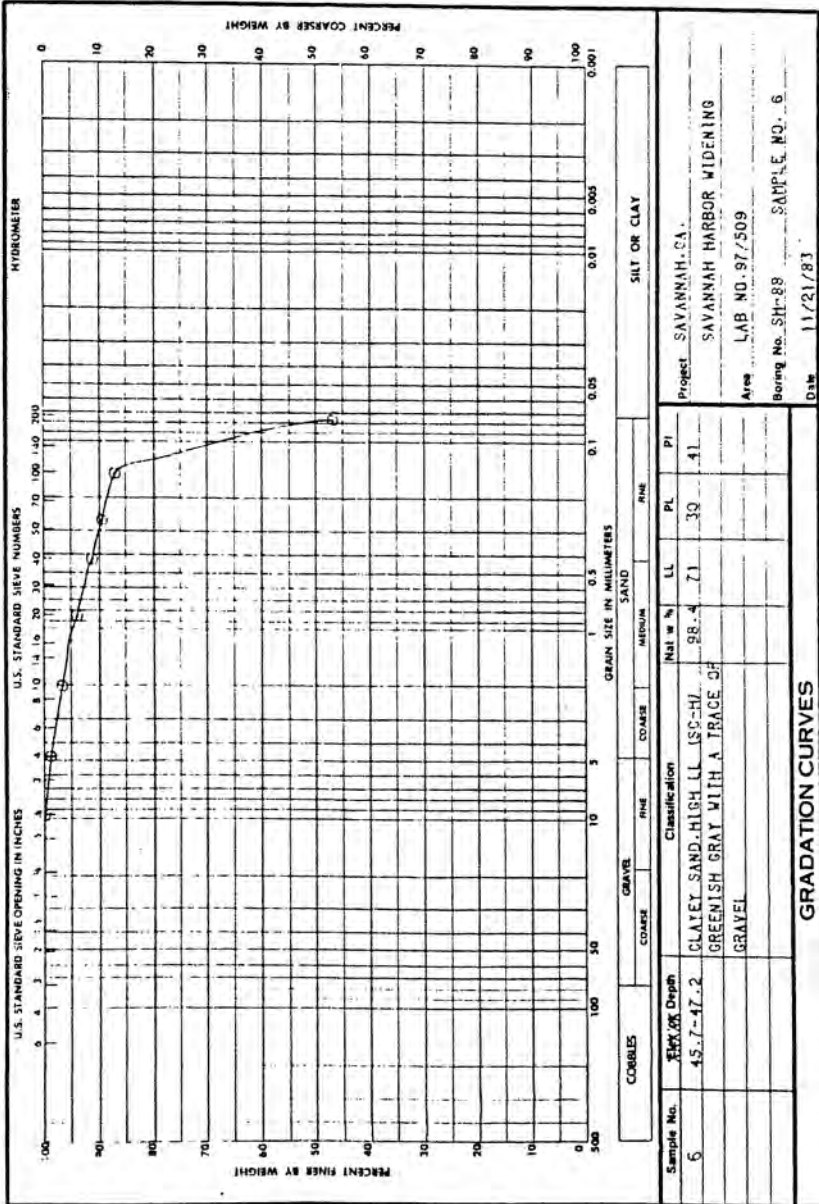

ENG FORM 2087  
 1 MAY 63

DEPARTMENT OF THE ARMY, SOUTH ATLANTIC DIVISION LABORATORY  
CORPS OF ENGINEERS, 611 SOUTH COBB DRIVE, MARIETTA, GA. 30060

Req. No. EN-GS-84-03

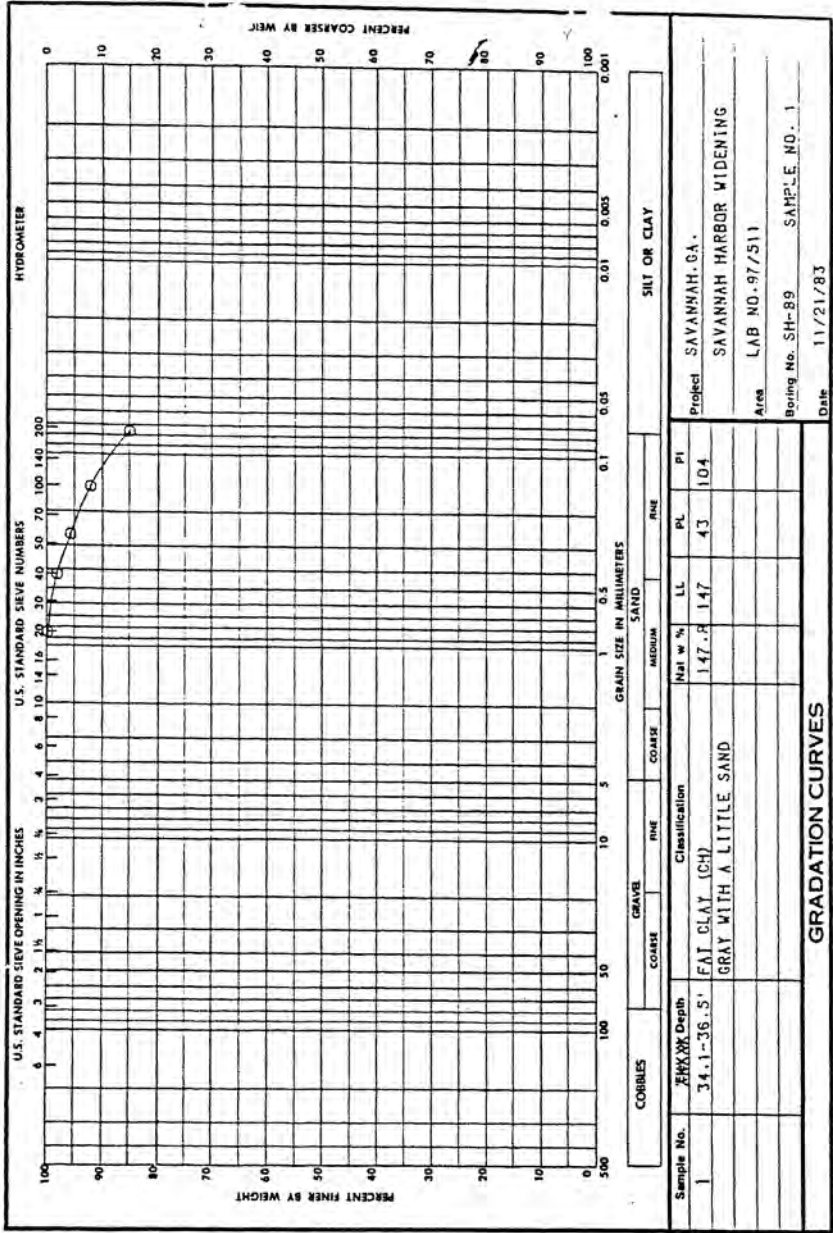


GRADATION CURVES

ENG FORM 2087  
1 MAY 63

DEPARTMENT OF THE ARMY, SOUTH ATLANTIC DIVISION LABORATORY  
CORPS OF ENGINEERS, 611 SOUTH COBB DRIVE, MARIETTA, GA. 30060

W.O. No. 3778

Req. No. EN-GS-84-03

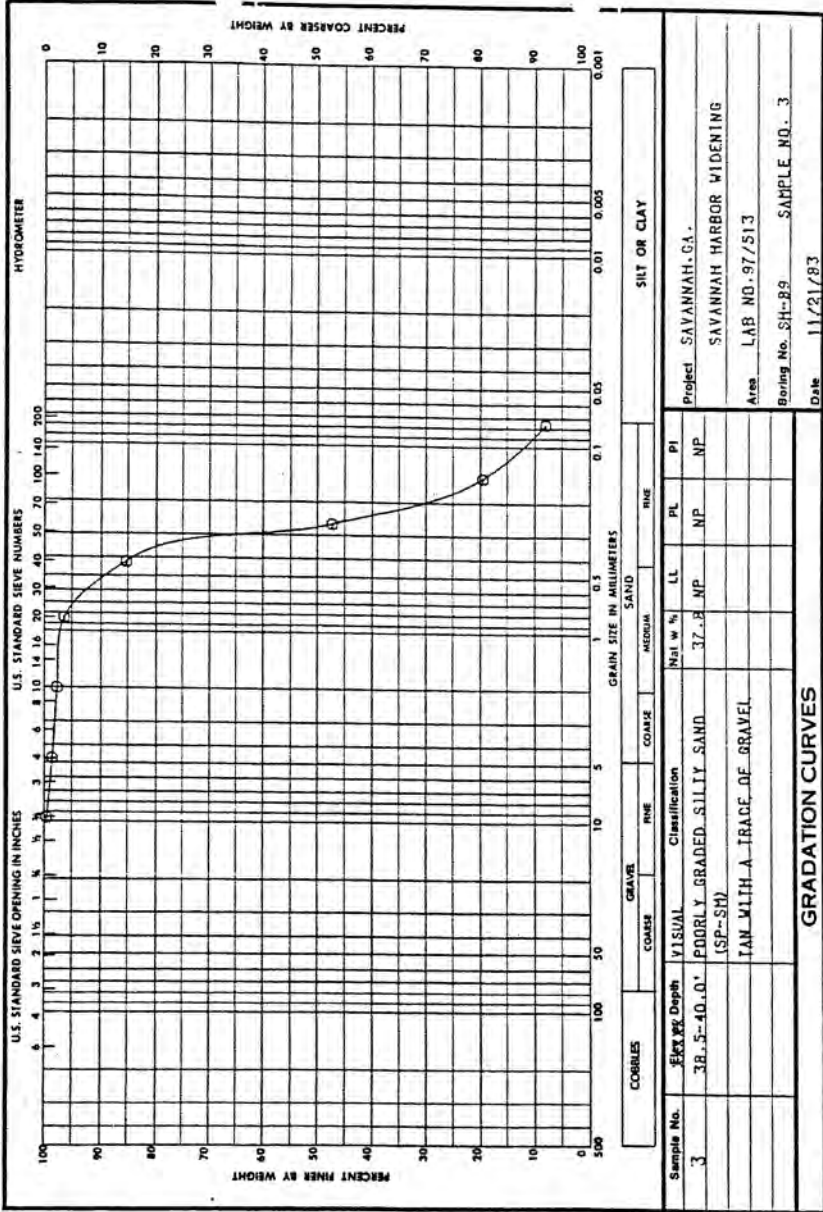


ENG FORM 2087  
1 MAY 63



DEPARTMENT OF THE ARMY, SOUTH ATLANTIC DIVISION LABORATORY  
CORPS OF ENGINEERS, 611 SOUTH COBB DRIVE, MARIETTA, GA. 30060

W.O. No. 3778  
Req. No. EN-GS-84-03

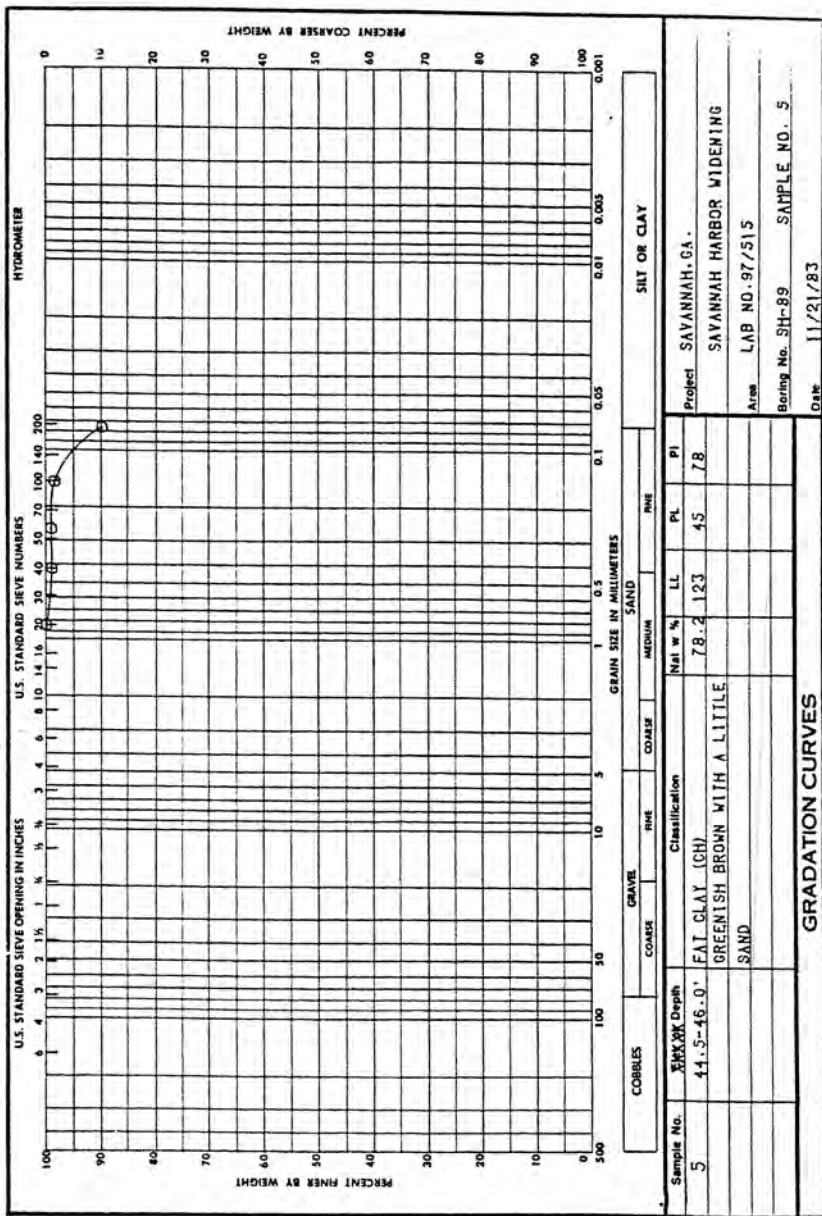


ENG FORM 2087  
1 MAY 63



DEPARTMENT OF THE ARMY, SOUTH ATLANTIC DIVISION LABORATORY  
CORPS OF ENGINEERS, 611 SOUTH COBB DRIVE, MARIETTA, GA. 30060

W.O. No. 3778


Req. No. EN-GS-84-03

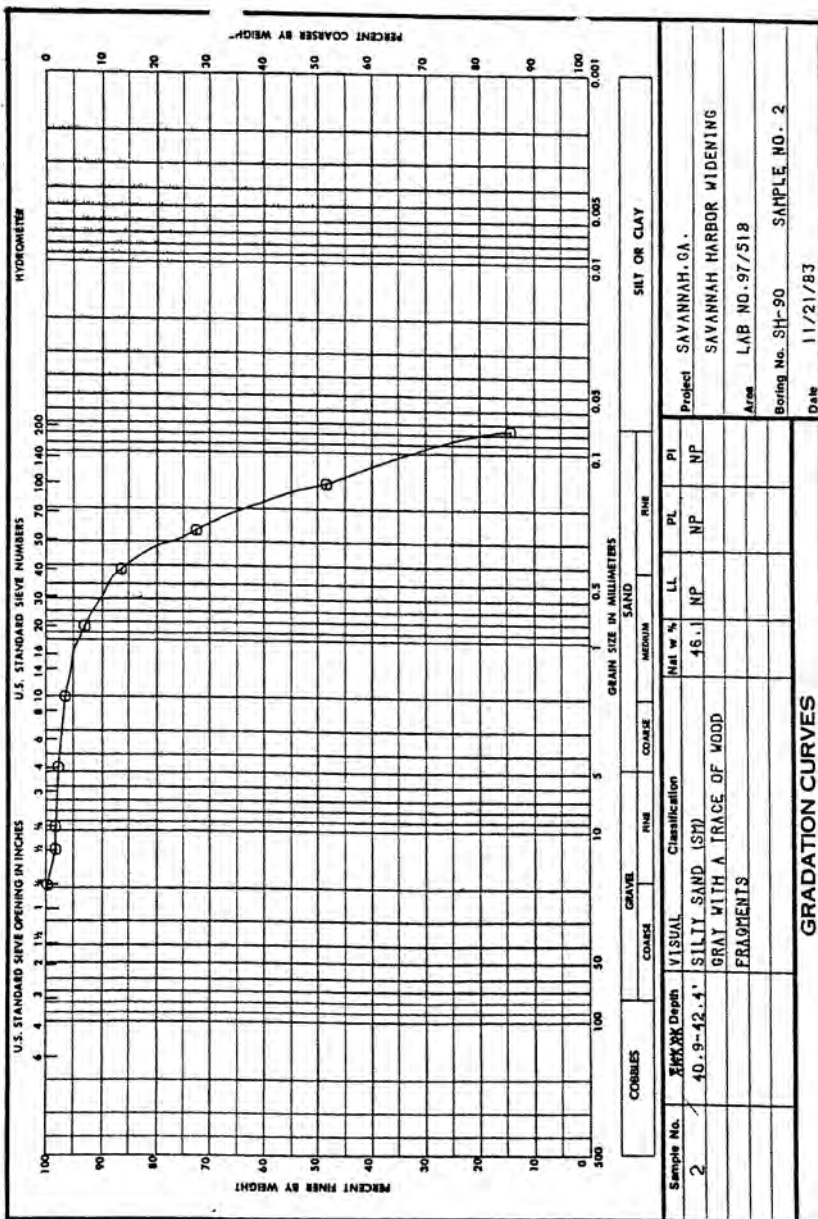

ENG FORM 2087  
1 MAY 63

DEPARTMENT OF THE ARMY, SOUTH ATLANTIC DIVISION LABORATORY  
CORPS OF ENGINEERS, 611 SOUTH COBB DRIVE, MARIETTA, GA. 30060

Req. No. EN-GS-84-03

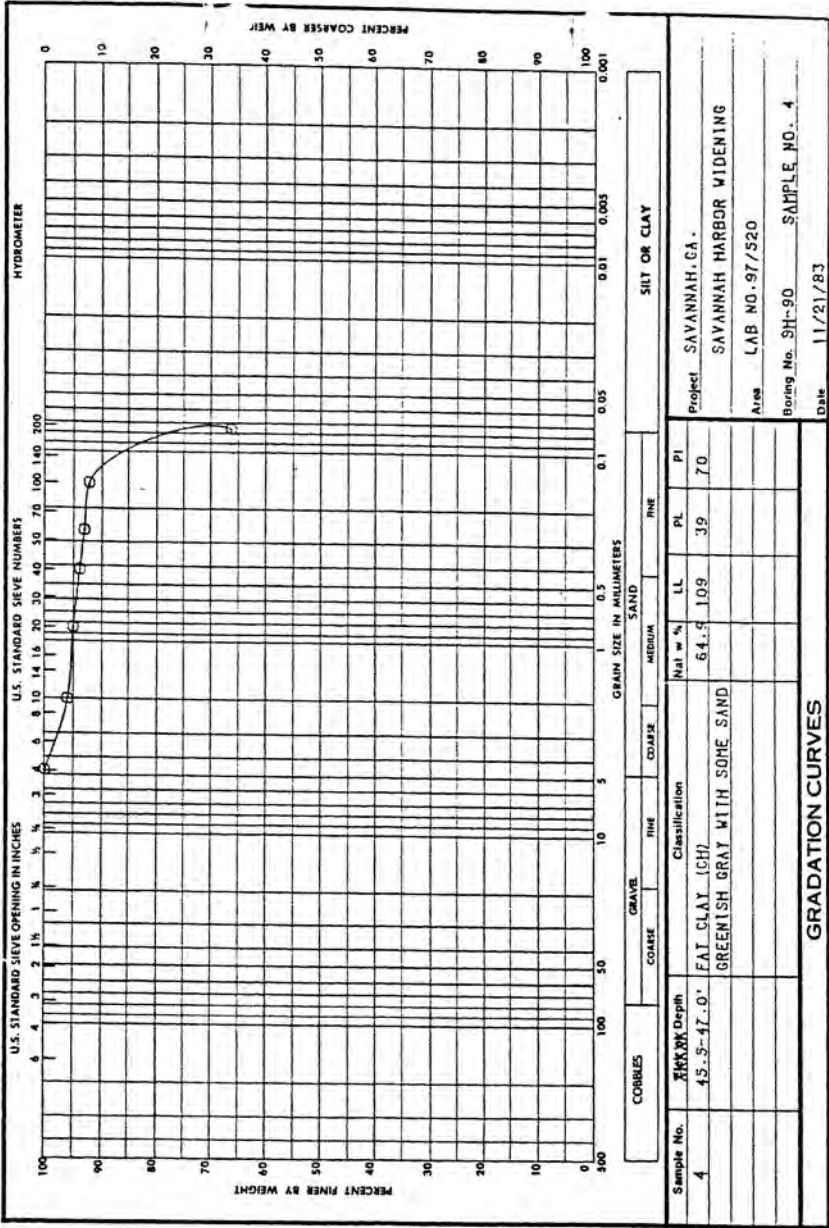


ENG FORM 2087  
1 MAY 63

DEPARTMENT OF THE ARMY, SOUTH ATLANTIC DIVISION LABORATORY  
CORPS OF ENGINEERS, 611 SOUTH COBB DRIVE, MARIETTA, GA. 30060

W.O. No. 3778


Req. No. EN-6S-84-03

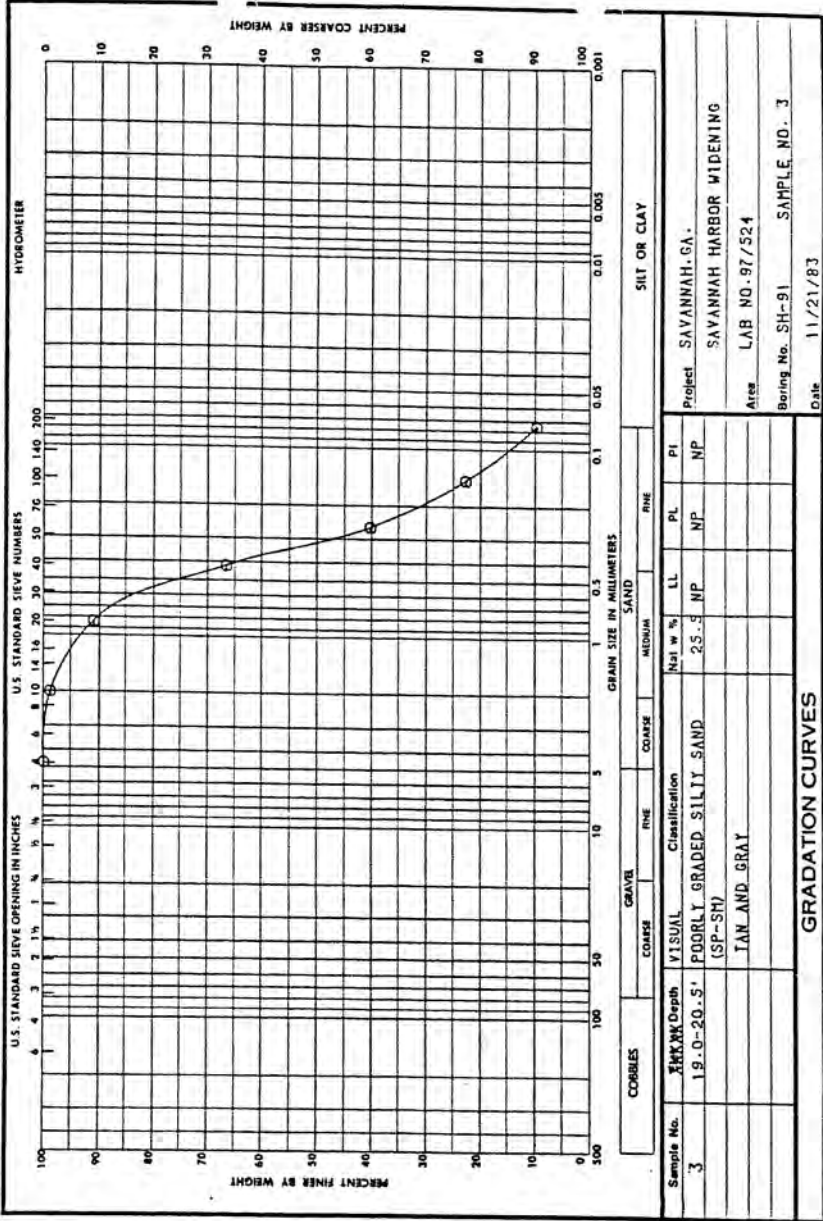

ENG FORM 2087  
1 MAY 63

DEPARTMENT OF THE ARMY, SOUTH ATLANTIC DIVISION LABORATORY  
CORPS OF ENGINEERS, 611 SOUTH COBB DRIVE, MARIETTA, GA. 30060

Req. No. EN-CS-84-03

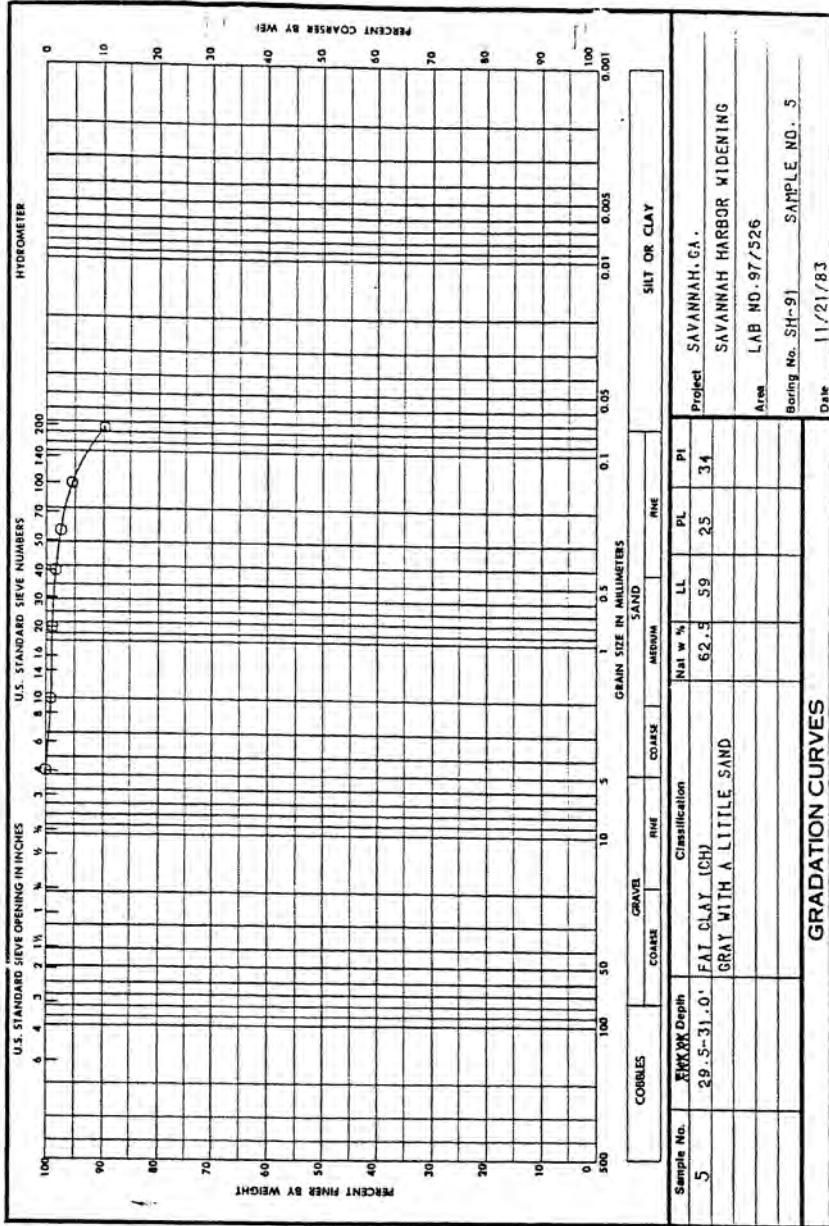


ENG FORM 1 MAY 63 2087

DEPARTMENT OF THE ARMY, SOUTH ATLANTIC DIVISION LABORATORY  
CORPS OF ENGINEERS, 611 SOUTH COBB DRIVE, MARIETTA, GA. 30060

W.O. No. 3778

Req. No. EN-GS-84-03

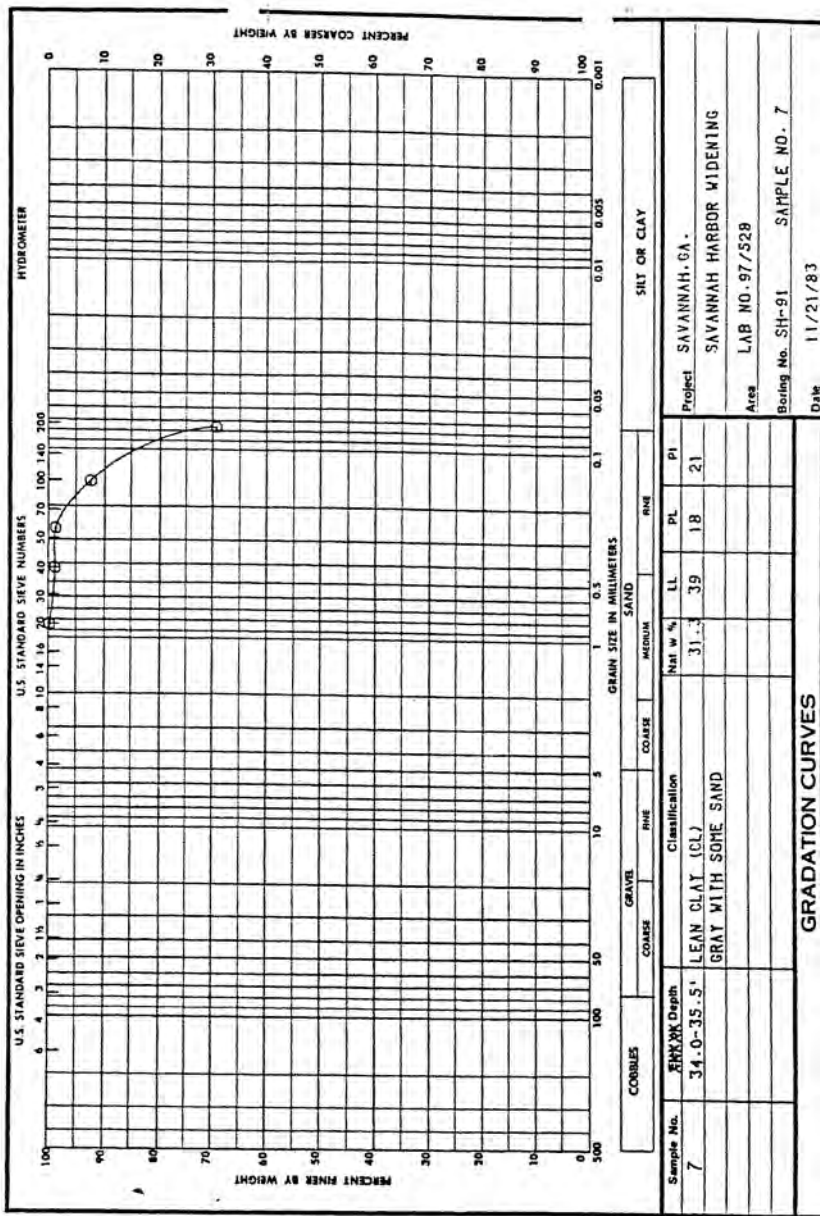


FORM  
1 MAY 83

ENG 2087

DEPARTMENT OF THE ARMY, SOUTH ATLANTIC DIVISION LABORATORY  
CORPS OF ENGINEERS, 611 SOUTH COBB DRIVE, MARIETTA, GA. 30060


Req. No. EN-GS-84-03

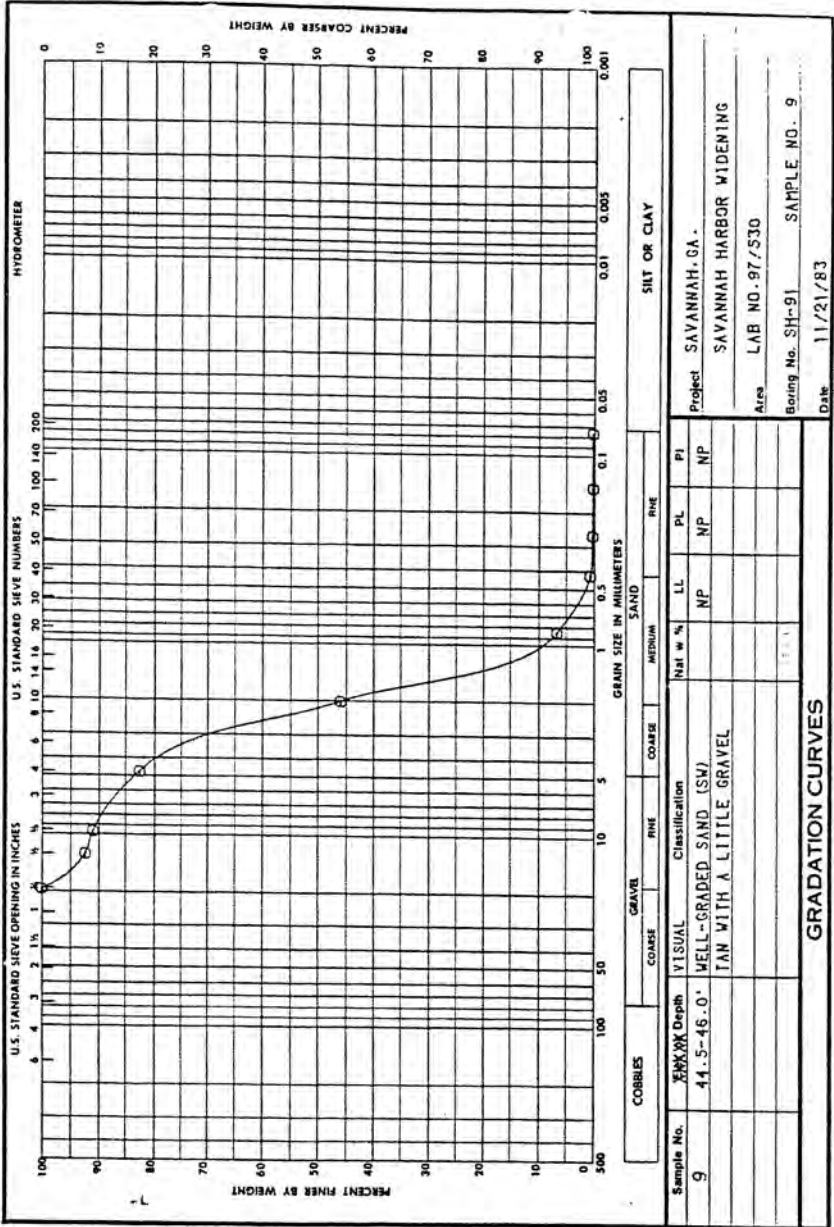

ENG FORM  
1 MAY 63 2087

DEPARTMENT OF THE ARMY, SOUTH ATLANTIC DIVISION LABORATORY  
CORPS OF ENGINEERS, 611 SOUTH COBB DRIVE, MARIETTA, GA. 30060


W.O. No. 3778  
Req. No. EN-6S-84-03

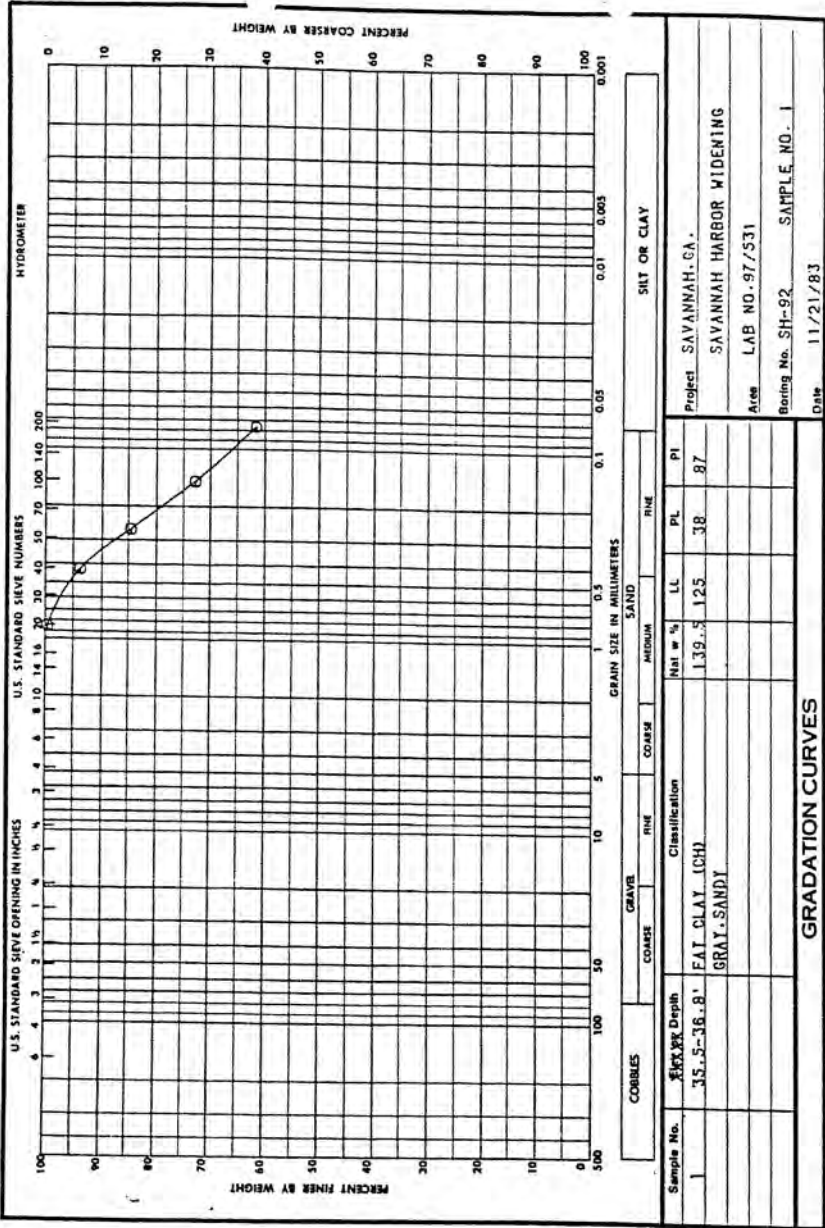



DEPARTMENT OF THE ARMY, SOUTH ATLANTIC DIVISION LABORATORY  
CORPS OF ENGINEERS, 611 SOUTH COBB DRIVE, MARIETTA, GA. 30060

W.O. No. 3778  
Req. No. EN-GS-84-03

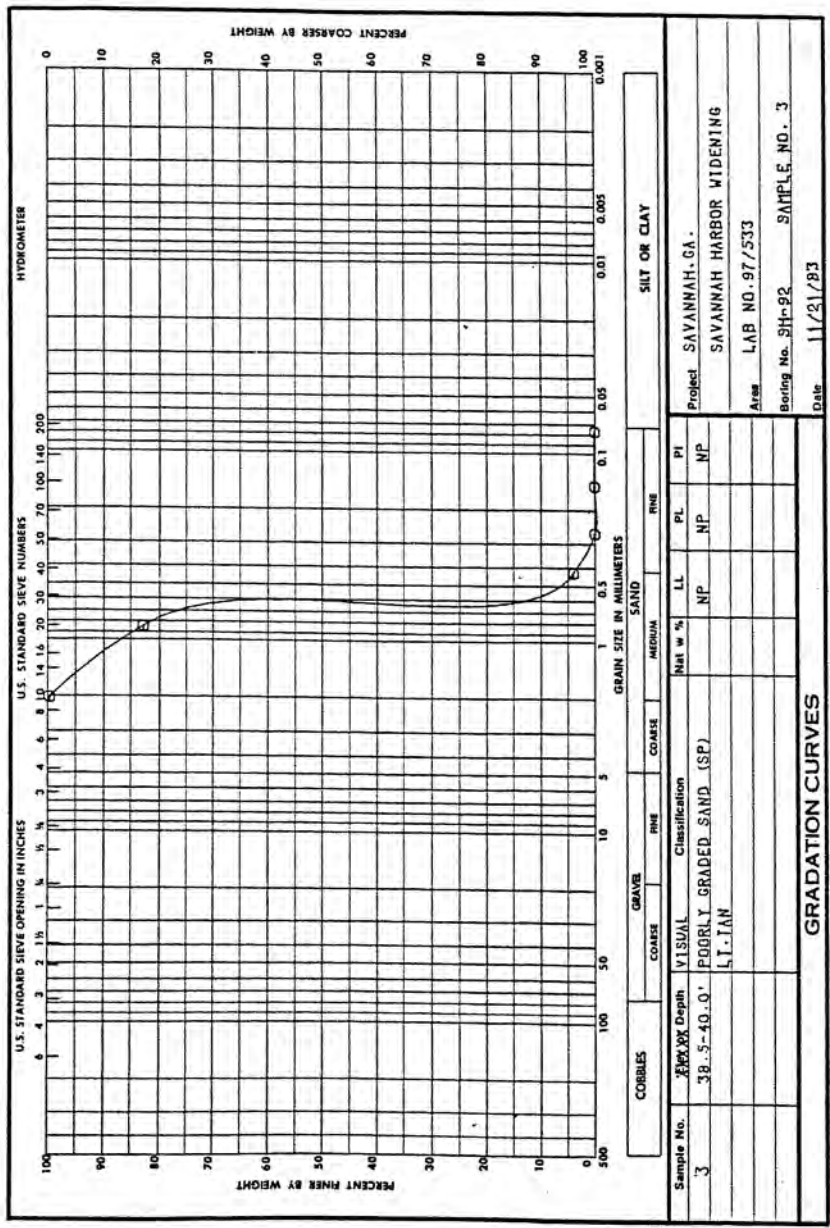


ENG FORM 2087  
1 MAY 63



DEPARTMENT OF THE ARMY, SOUTH ATLANTIC DIVISION LABORATORY  
CORPS OF ENGINEERS, 611 SOUTH COBB DRIVE, MARIETTA, GA. 30060

W.O. No. 3778


Req. No. EN-GS-84-03

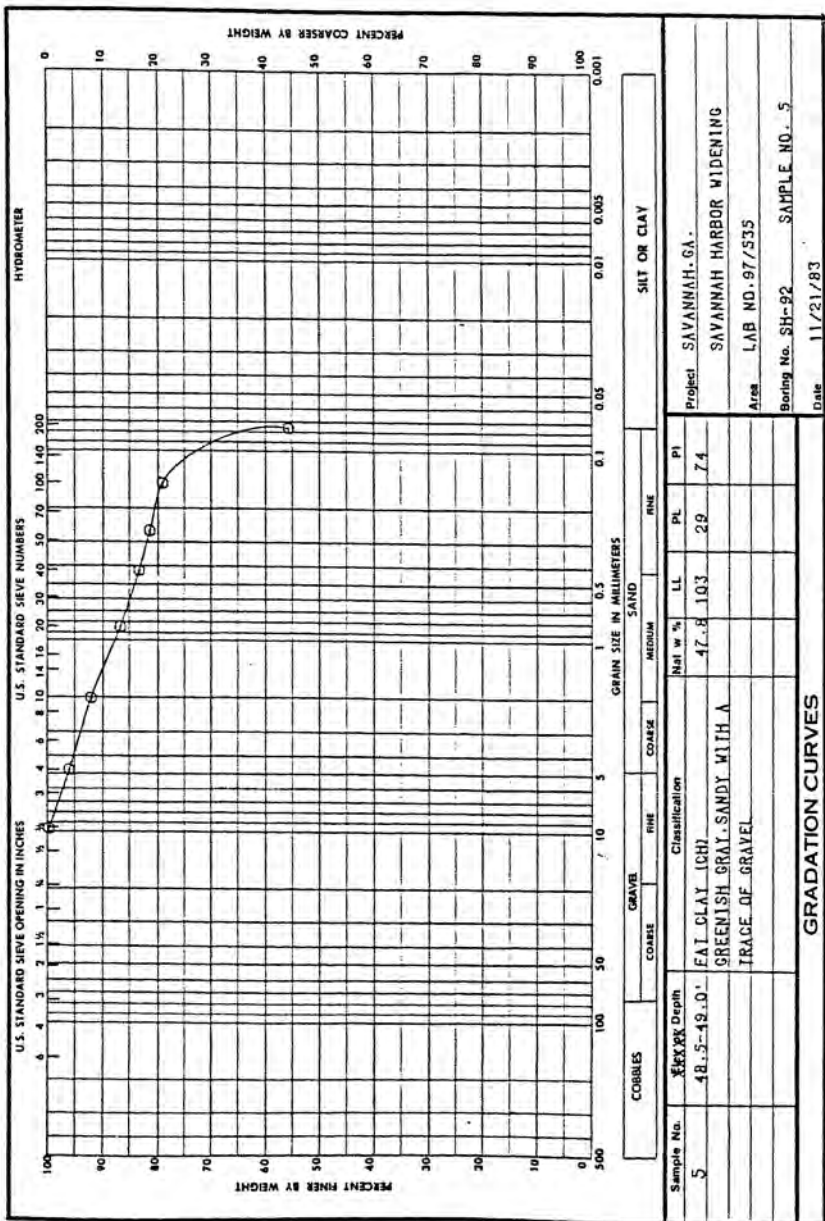

ENG FORM 2087  
1 MAY 63

DEPARTMENT OF THE ARMY, SOUTH ATLANTIC DIVISION LABORATORY  
CORPS OF ENGINEERS, 611 SOUTH COBB DRIVE, MARIETTA, GA. 30060

Req. No. EN-65-84-03

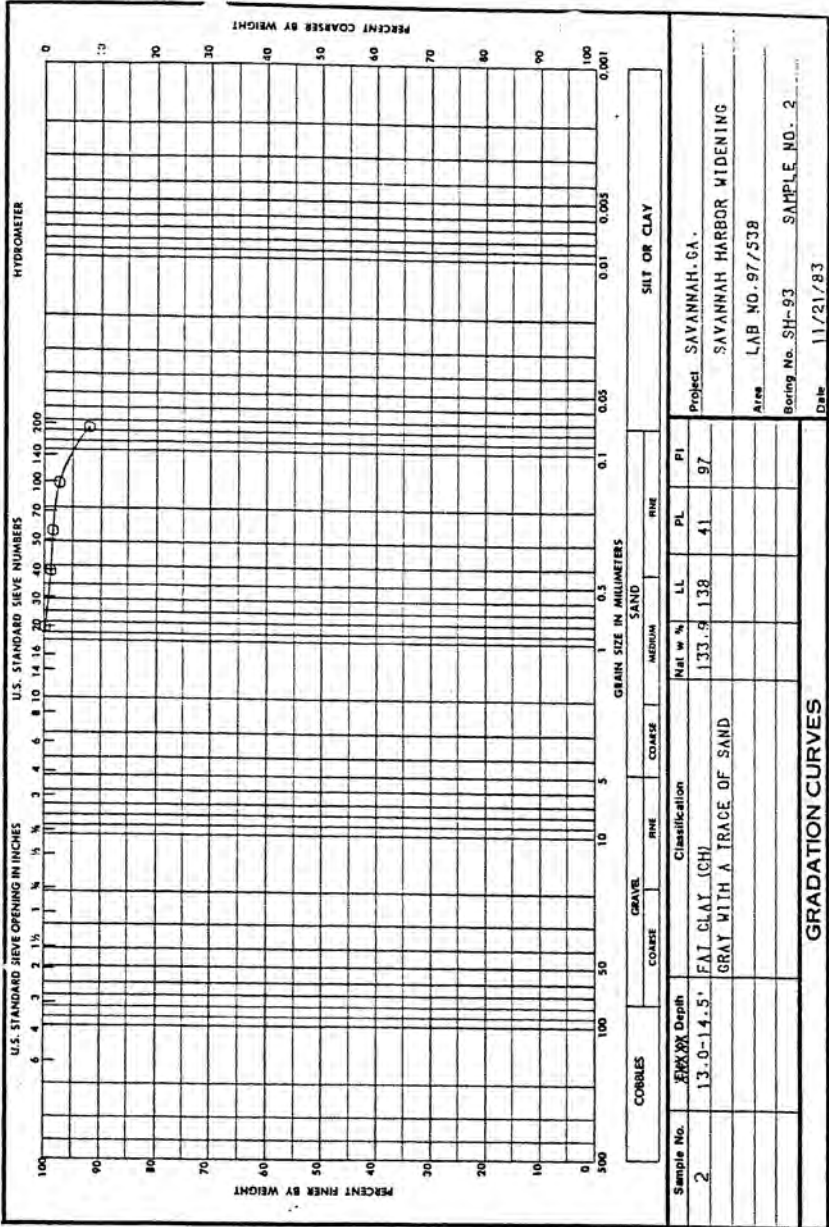


ENG FORM 2087  
1 MAY 63

DEPARTMENT OF THE ARMY, SOUTH ATLANTIC DIVISION LABORATORY  
CORPS OF ENGINEERS, 611 SOUTH COBB DRIVE, MARIETTA, GA. 30060

W.O. No. 3778

Req. No. EN-6S-84-03

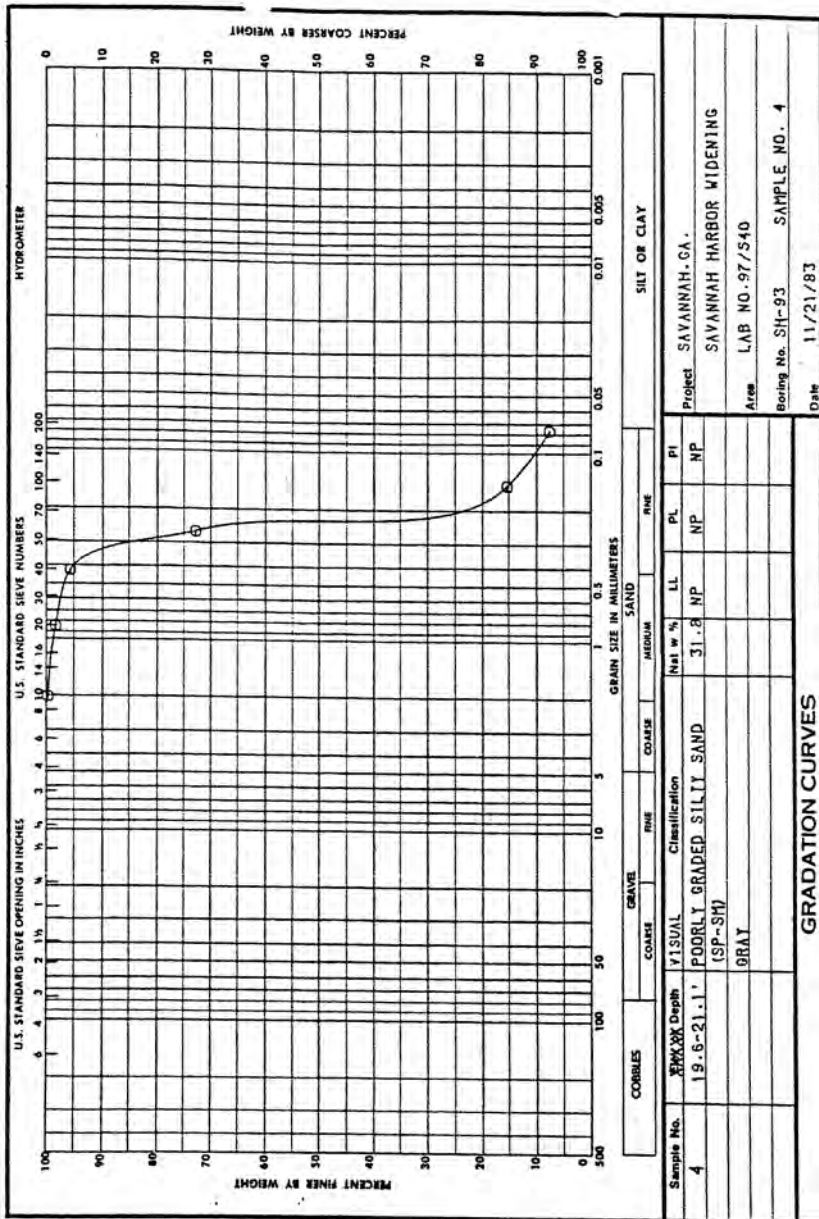


ENG FORM 2087  
1 MAY 63

DEPARTMENT OF THE ARMY, SOUTH ATLANTIC DIVISION LABORATORY  
CORPS OF ENGINEERS, 611 SOUTH COBB DRIVE, MARIETTA, GA. 30060

W.O. No. 3778

Req. No. EN-GS-84-03

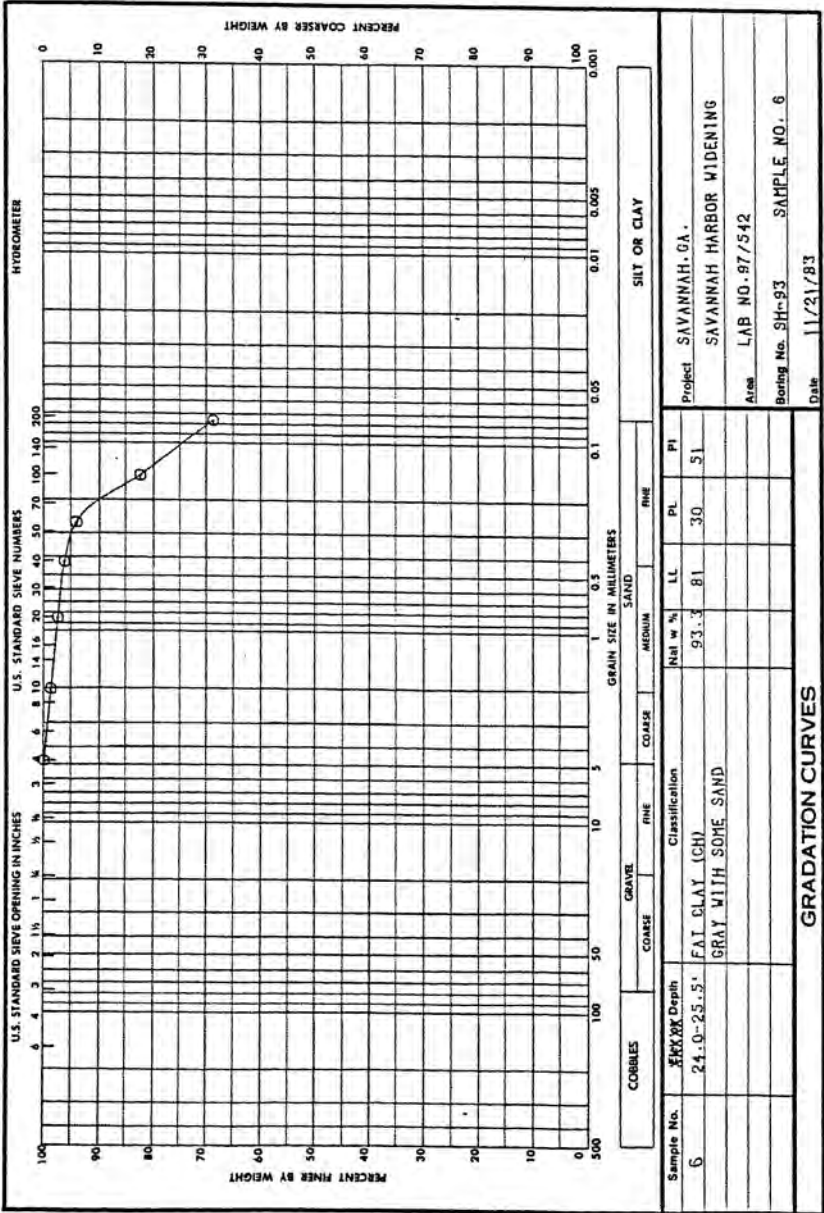


ENG FORM 2087  
1 MAY 83

DEPARTMENT OF THE ARMY, SOUTH ATLANTIC DIVISION LABORATORY  
CORPS OF ENGINEERS, 611 SOUTH COBB DRIVE, MARIETTA, GA. 30060

W.O. No. 3778

Req. No. EN-GS-84-03

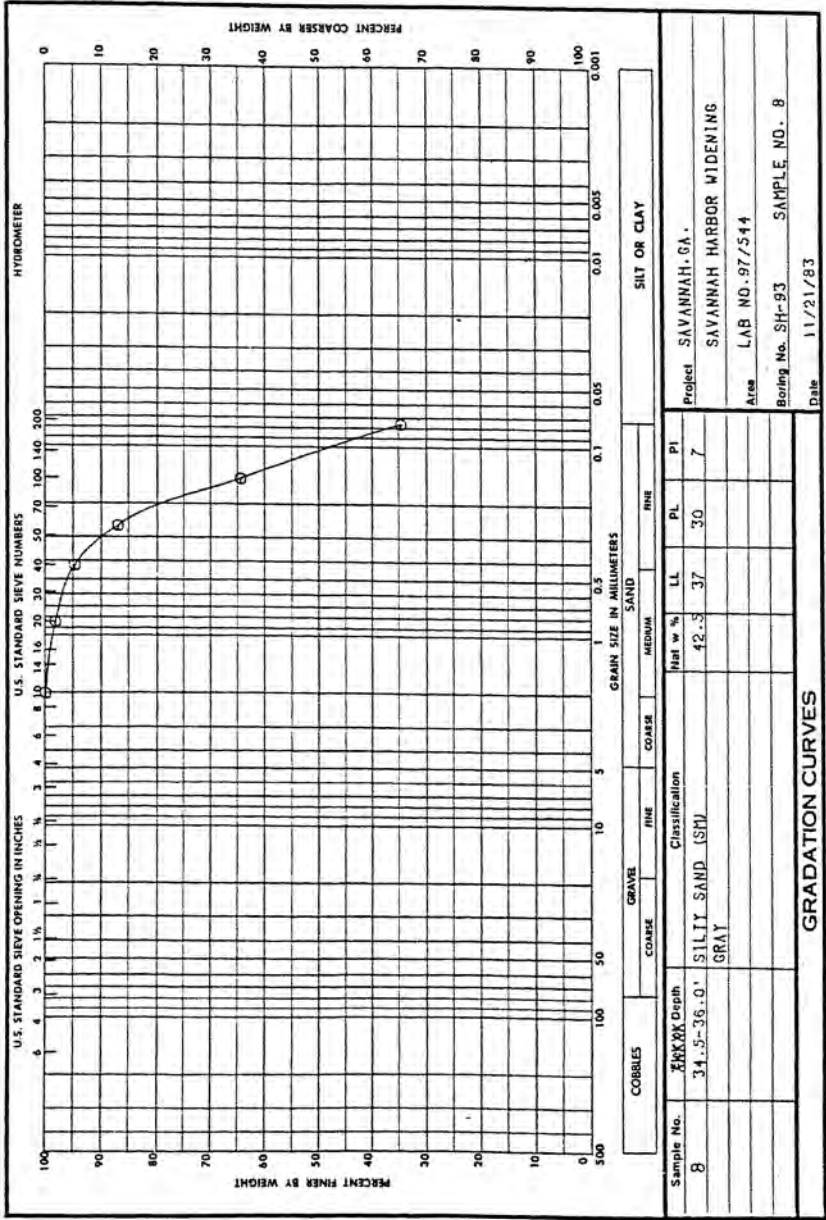


ENG FORM 2087  
1 MAY 63

DEPARTMENT OF THE ARMY, SOUTH ATLANTIC DIVISION LABORATORY  
CORPS OF ENGINEERS, 611 SOUTH COBB DRIVE, MARIETTA, GA. 30060

W.O. No. 3778

Req. No. EN-6S-84-03

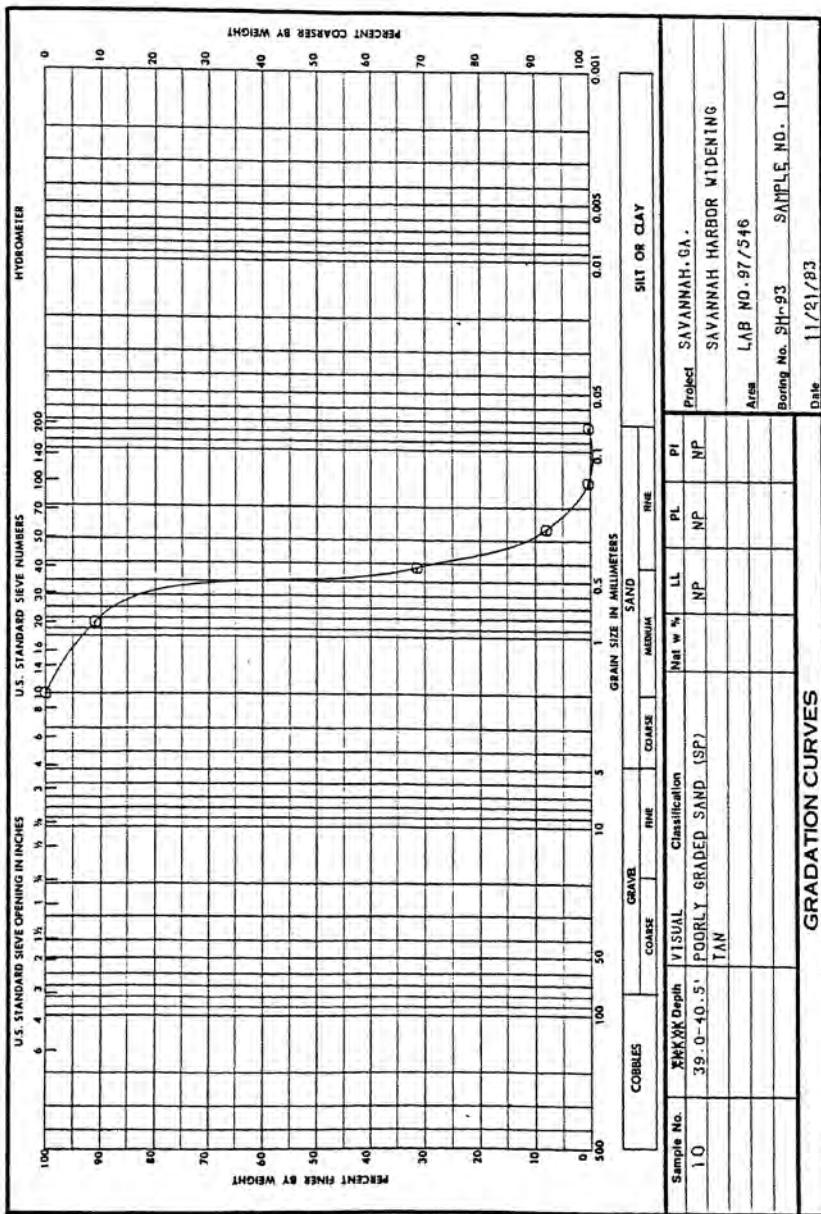


ENG FORM 2087  
1 MAY 83

DEPARTMENT OF THE ARMY, SOUTH ATLANTIC DIVISION LABORATORY  
CORPS OF ENGINEERS, 611 SOUTH COBB DRIVE, MARIETTA, GA. 30060

W.O. No. 3778

Req. No. EN-GS-84-03

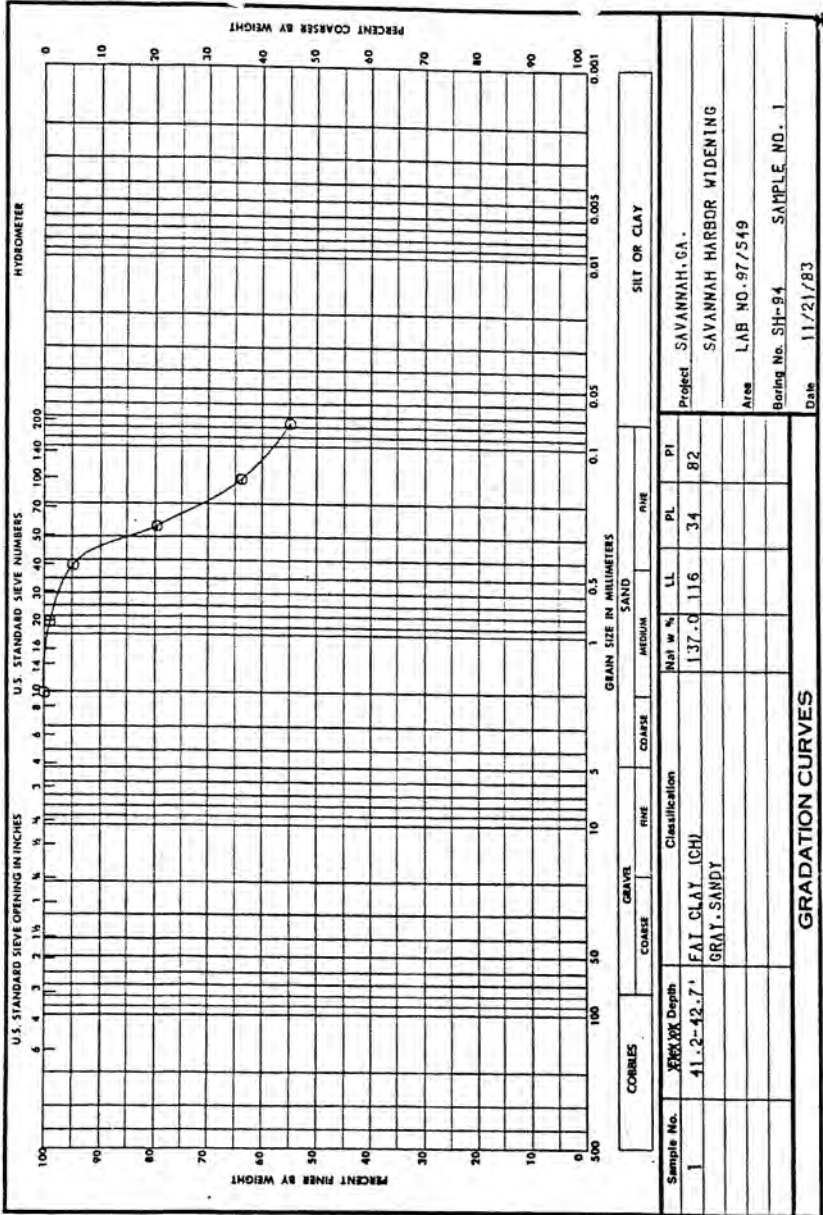


ENG FORM 2087  
1 MAY 63



DEPARTMENT OF THE ARMY, SOUTH ATLANTIC DIVISION LABORATORY  
CORPS OF ENGINEERS, 611 SOUTH COBB DRIVE, MARIETTA, GA. 30060

W.O. No. 3778  
Req. No. EN-GS-84-03

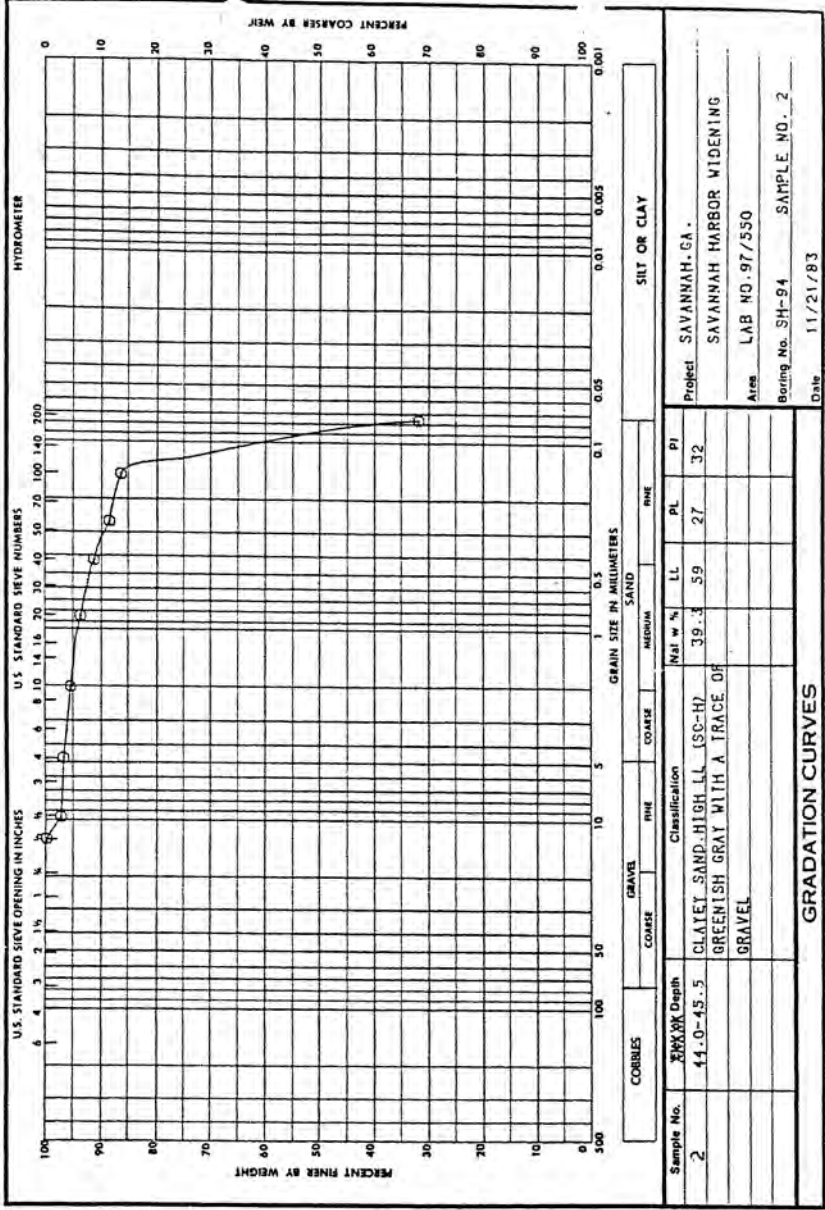

ENG FORM 1 MAY 63 2087






DEPARTMENT OF THE ARMY, SOUTH ATLANTIC DIVISION LABORATORY  
CORPS OF ENGINEERS, 611 SOUTH COBB DRIVE, MARIETTA, GA. 30060

W.O. No. 3778

Req. No. EN-GS-84-03

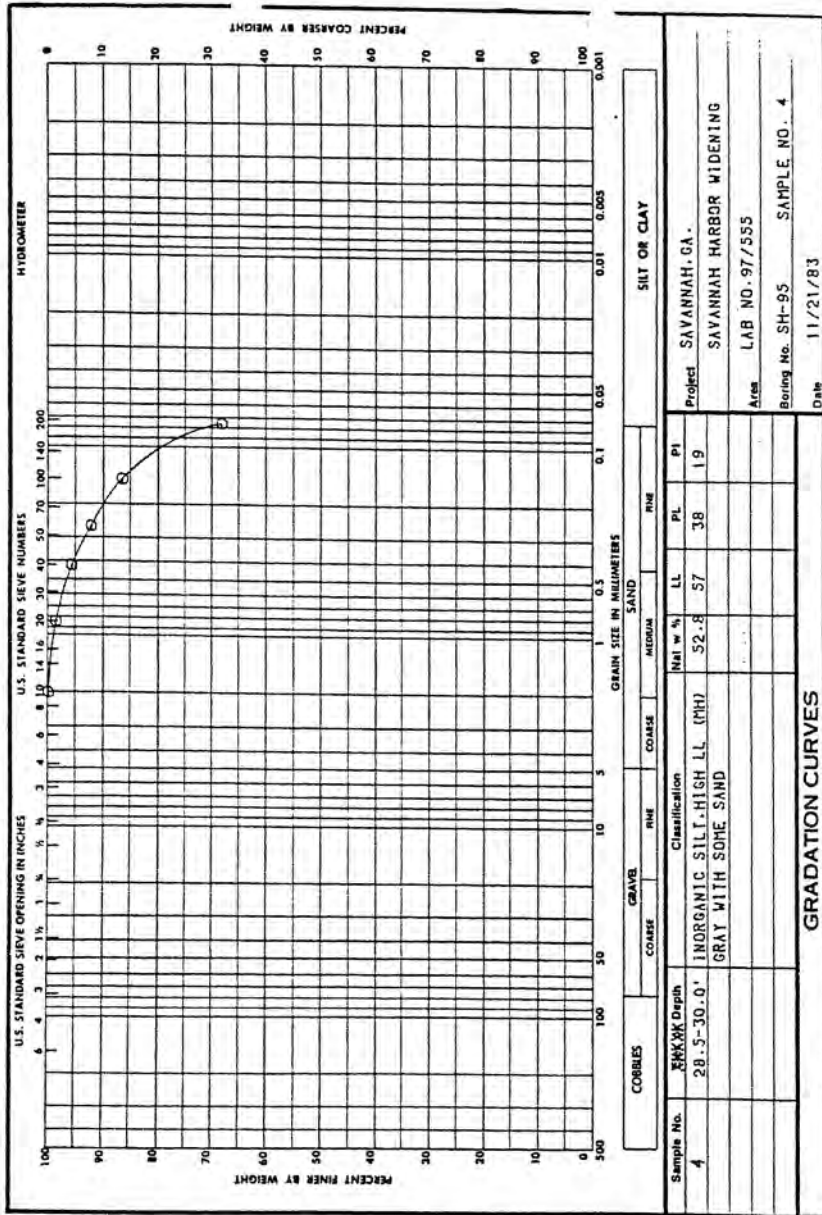


ENG FORM 2087  
1 MAY 63





W.O. No. 3778  
Req. No. EN-6S-84-03

DEPARTMENT OF THE ARMY, SOUTH ATLANTIC DIVISION LABORATORY  
CORPS OF ENGINEERS, 611 SOUTH COBB DRIVE, MARIETTA, GA. 30060

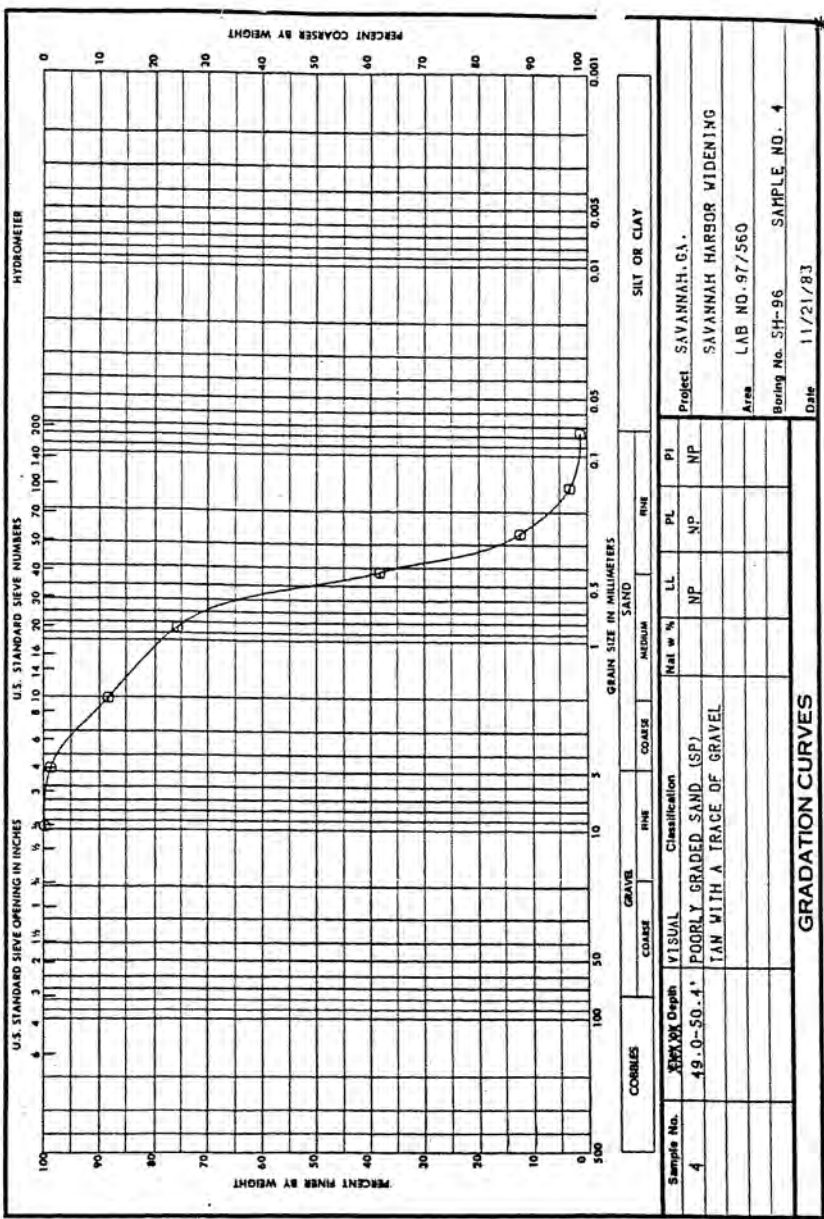

## GENERAL TEST REPORT (Continued)

(SOILS)

PROJECT Savannah Harbor WideningLAB NO. 97/449---598WORK ORDER NO. 3778DATE 22 Nov 1983REQ. NO. EN-GS-84-03

| Lab No. | Hole No. | Sample No. | Depth (ft) | Moisture Content (%) |
|---------|----------|------------|------------|----------------------|
| 977     |          |            |            |                      |
| 562     | SH-97    | 2          | 42.2-43.7  | 26.8*                |
| 563     | SH-97    | 3          | 44.0-45.5  | 44.7*                |
| 564     | SH-97    | 4          | 48.5-50.0  | 29.6*                |
| 566     | SH-98    | 2          | 18.8-20.3  | 22.7*                |
| 568     | SH-98    | 4          | 29.5-31.0  | 19.2*                |
| 574     | SH-99    | 2          | 42.0-43.5  | 30.5                 |
| 575     | SH-99    | 3          | 45.0-46.5  | 44.6*                |
| 576     | SH-99    | 4          | 49.5-51.0  | 90.6                 |
| 580     | SH-100   | 4          | 20.5-22.0  | 53.8*                |
| 582     | SH-100   | 6          | 28.0-29.5  | 92.6                 |
| 583     | SH-100   | 7          | 34.0-35.5  | 120.5*               |
| 584     | SH-100   | 8          | 39.5-41.0  | 97.4                 |
| 585     | SH-100   | 9          | 42.5-44.0  | 76.1                 |
| 589     | SH-101   | 1          | 15.4-16.9  | 72.1                 |
| 591     | SH-101   | 3          | 18.5-20.0  | 112.9*               |
| 593     | SH-101   | 5          | 24.5-26.0  | 48.5*                |
| 594     | SH-101   | 6          | 26.0-27.5  | 112.8                |
| 595     | SH-101   | 7          | 30.9-32.4  | 15.9*                |


\*See lab classification data on ENG Form 2087.

|   |                 |                      |                   |                             |
|---|-----------------|----------------------|-------------------|-----------------------------|
| <b>GENERAL TEST REPORT</b><br><b>U.S. ARMY ENGINEER DIVISION LABORATORY, SOUTH ATLANTIC</b><br><b>CORPS OF ENGINEERS</b><br><b>MARIETTA, GEORGIA</b>   |                 | DISTRICT/OFFICE      |                   |                             |
|   |                 | Savannah             |                   |                             |
| <b>PROJECT</b><br>Savannah Harbor Widening   |                 | CONTRACT NO.         |                   |                             |
|   |                 | ---                  |                   |                             |
| <b>TYPE SAMPLE</b><br>Jar Samples of Disturbed Soils   |                 | DATE REPORTED        |                   |                             |
|   |                 | 10 April 1984        |                   |                             |
| <b>SOURCE</b><br>Hole No. SH-99A   |                 | WORK ORDER NO.       |                   |                             |
|   |                 | 3778                 |                   |                             |
| <b>FOR USE AS</b><br>Investigation   |                 | REQN. NO.            |                   |                             |
|   |                 | EN-GS-84-03 (CH. 1)  |                   |                             |
| <b>TESTED FOR</b><br>Lab Classification and Field Moisture   |                 | BASE UNIT COST       |                   |                             |
|   |                 | ---                  |                   |                             |
|   |                 | DATE SAMPLE RECEIVED |                   |                             |
|   |                 | 1 Sept - 30 Dec 1983 |                   |                             |
|   |                 | LAB NO.              |                   |                             |
|   |                 | 97/611               |                   |                             |
| <div style="display: flex; justify-content: space-between; align-items: center;"> <div>  <input type="checkbox"/> MEETS SPECIFICATIONS         </div> <div>N/A</div> <div>  <input type="checkbox"/> FAILS SPECIFICATIONS (See below)         </div> </div> |                 |                      |                   |                             |
| <u>Lab No.</u>   | <u>Hole No.</u> | <u>Sample No.</u>    | <u>Depth (ft)</u> | <u>Moisture Content (%)</u> |
| 97/611   | SH-99A          | 1                    | 39.6-41.1         | 87.4                        |
|   |                 |                      |                   |                             |
| REMARKS:   |                 |                      |                   |                             |
| REPORTED BY <input type="checkbox"/> PHONE <input type="checkbox"/> WIRE   |                 | TESTED BY            |                   | CHECKED BY                  |
| DATE   |                 | NM, CL, JL           |                   | ES                          |
|   |                 | SAMPLED BY District  |                   |                             |

DEPARTMENT OF THE ARMY, SOUTH ATLANTIC DIVISION LABORATORY  
CORPS OF ENGINEERS, 611 SOUTH COBB DRIVE, MARIETTA, GA. 30060

W.O. No. 3778

Req. No. EN-GS-84-03

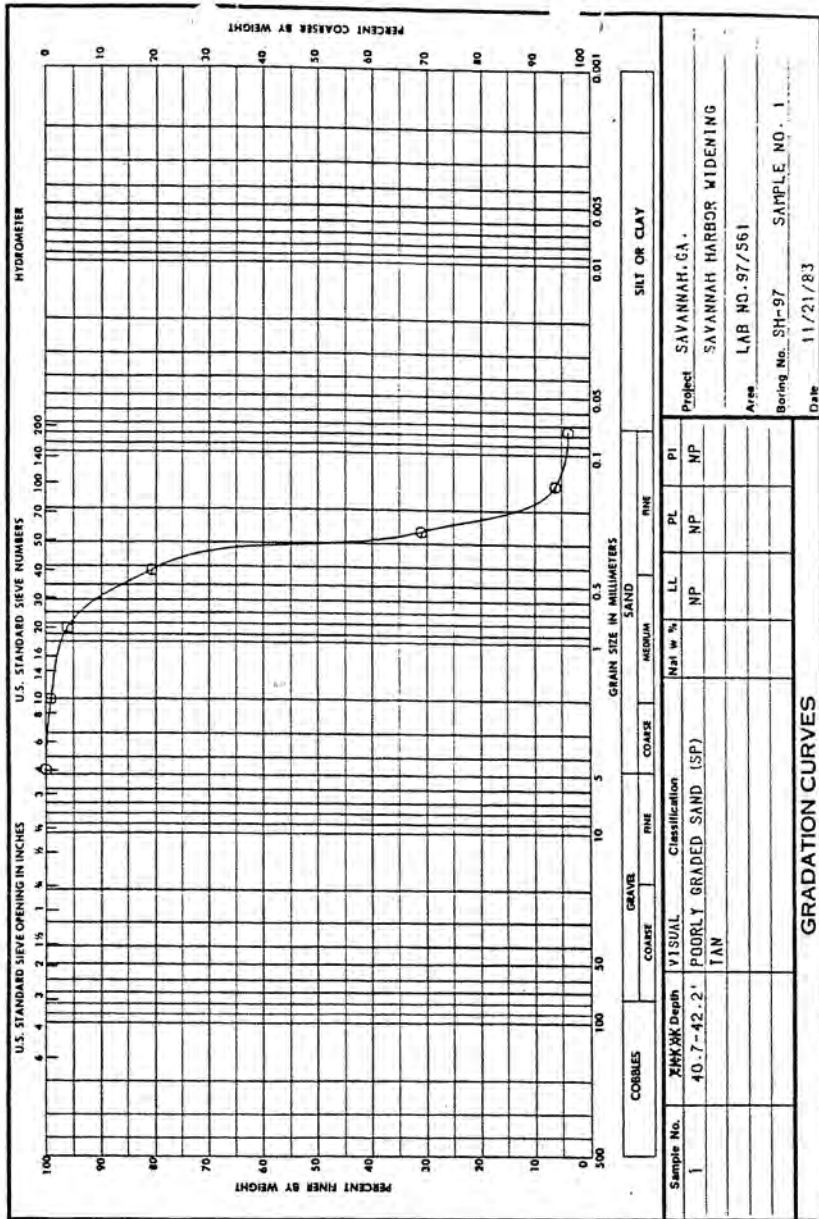


ENG FORM 2087  
1 MAY 63



DEPARTMENT OF THE ARMY, SOUTH ATLANTIC DIVISION LABORATORY  
CORPS OF ENGINEERS, 611 SOUTH COBB DRIVE, MARIETTA, GA. 30060

W.O. No. 3778

Req. No. EN-GS-84-03

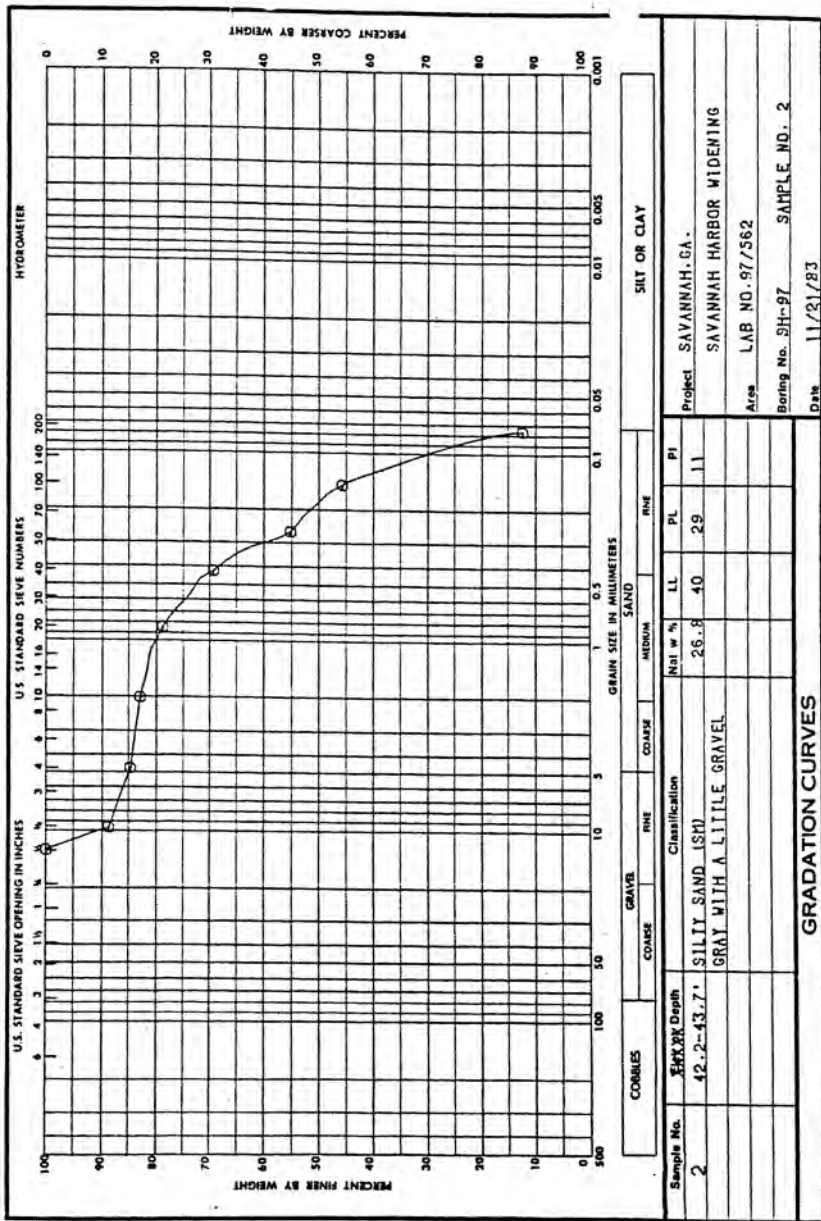


ENG FORM 2087  
1 MAY 63

DEPARTMENT OF THE ARMY, SOUTH ATLANTIC DIVISION LABORATORY  
CORPS OF ENGINEERS, 611 SOUTH COBB DRIVE, MARIETTA, GA. 30060

W.O. No. 3778

Req. No. EN-GS-84-03

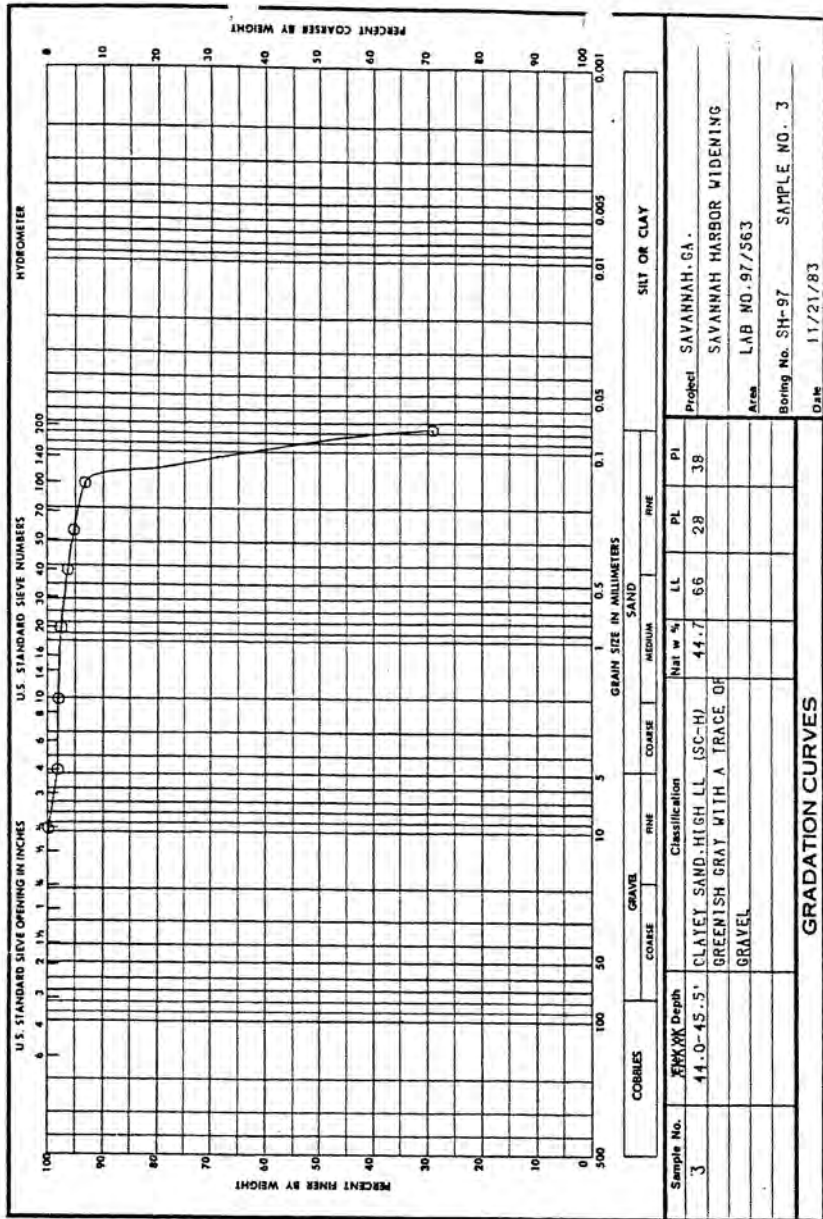


ENG FORM 2087  
1 MAY 83

DEPARTMENT OF THE ARMY, SOUTH ATLANTIC DIVISION LABORATORY  
CORPS OF ENGINEERS, 611 SOUTH COBB DRIVE, MARIETTA, GA. 30060

FD-302 (Rev. 3-7-60)

Req. No. EN-GS-84-03

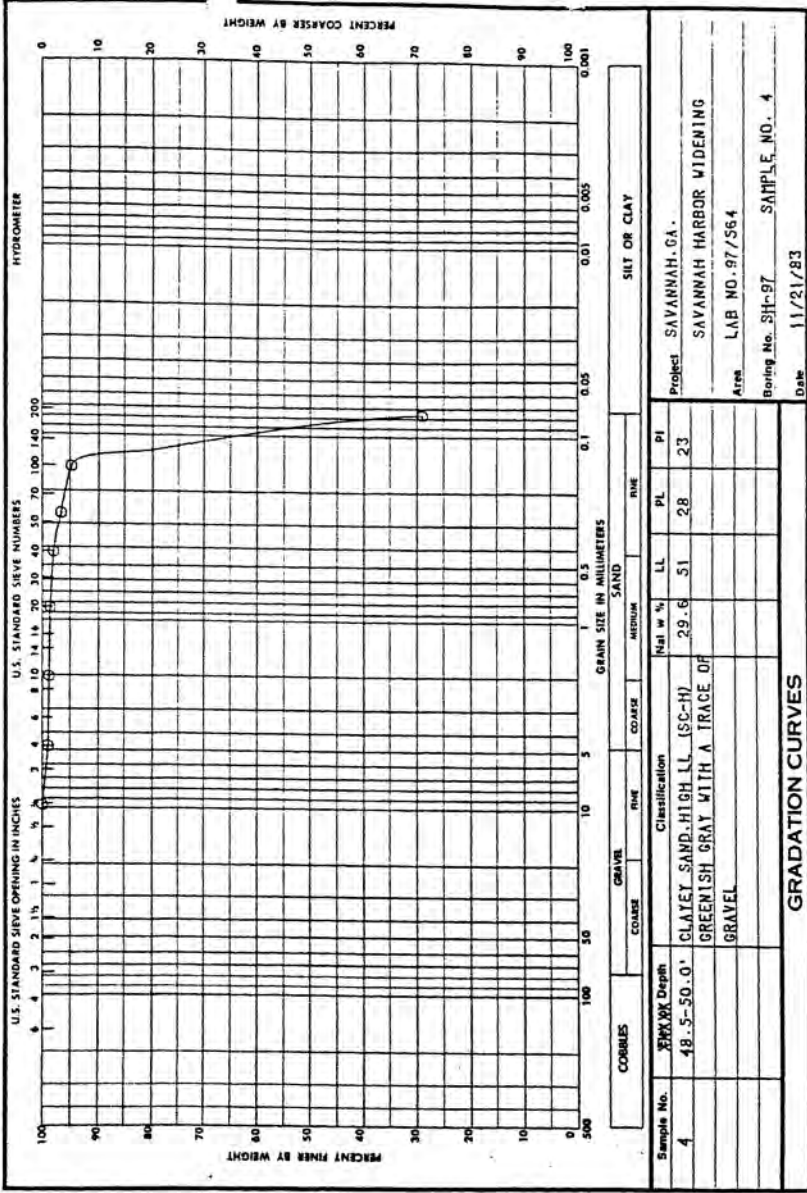


FORM 1 MAY 63 2087

DEPARTMENT OF THE ARMY, SOUTH ATLANTIC DIVISION LABORATORY  
CORPS OF ENGINEERS, 611 SOUTH COBB DRIVE, MARIETTA, GA. 30060

W.O. No. 3778

Req. No. EN-GS-84-03

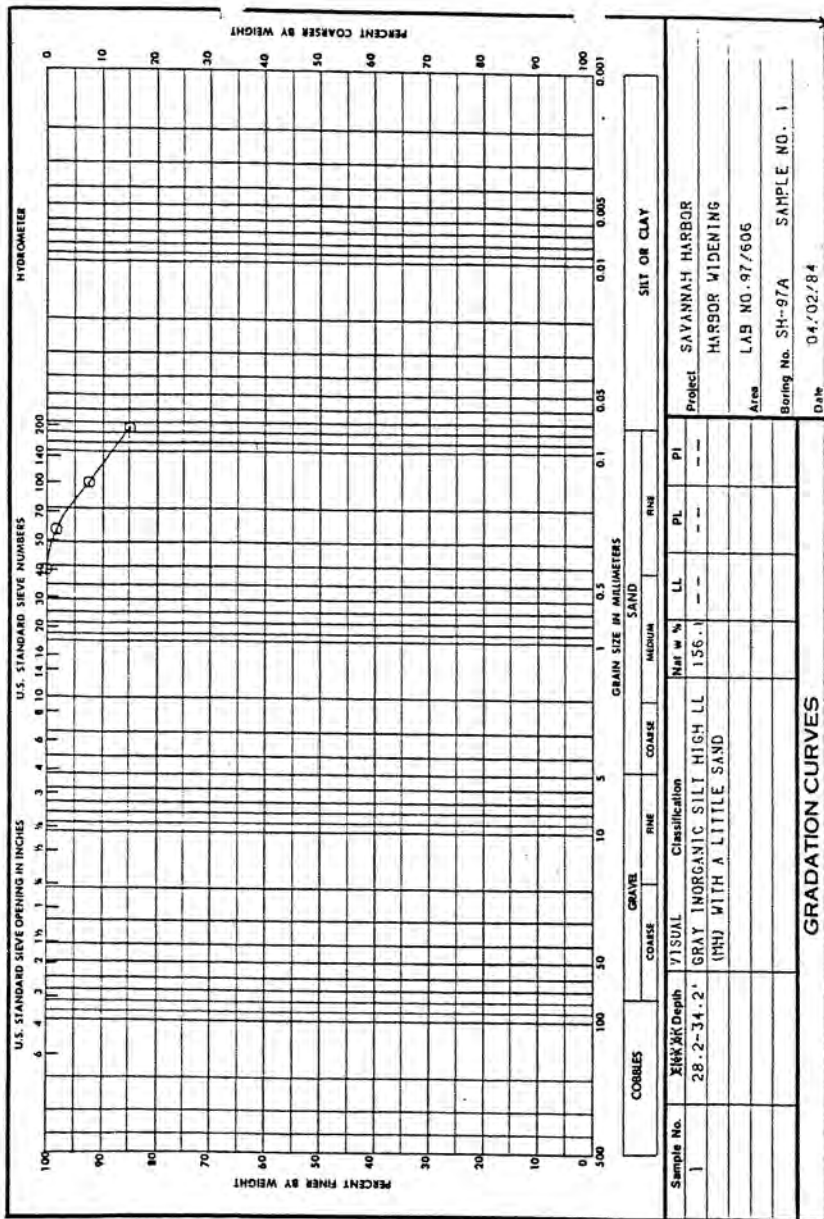


ENG FORM 1 MAY 63 2087

DEPARTMENT OF THE ARMY, SOUTH ATLANTIC DIVISION LABORATORY  
CORPS OF ENGINEERS, 611 SOUTH COBB DRIVE, MARIETTA, GA. 30060

W.O. No. 3778

Req. No. EN-GS-84-03

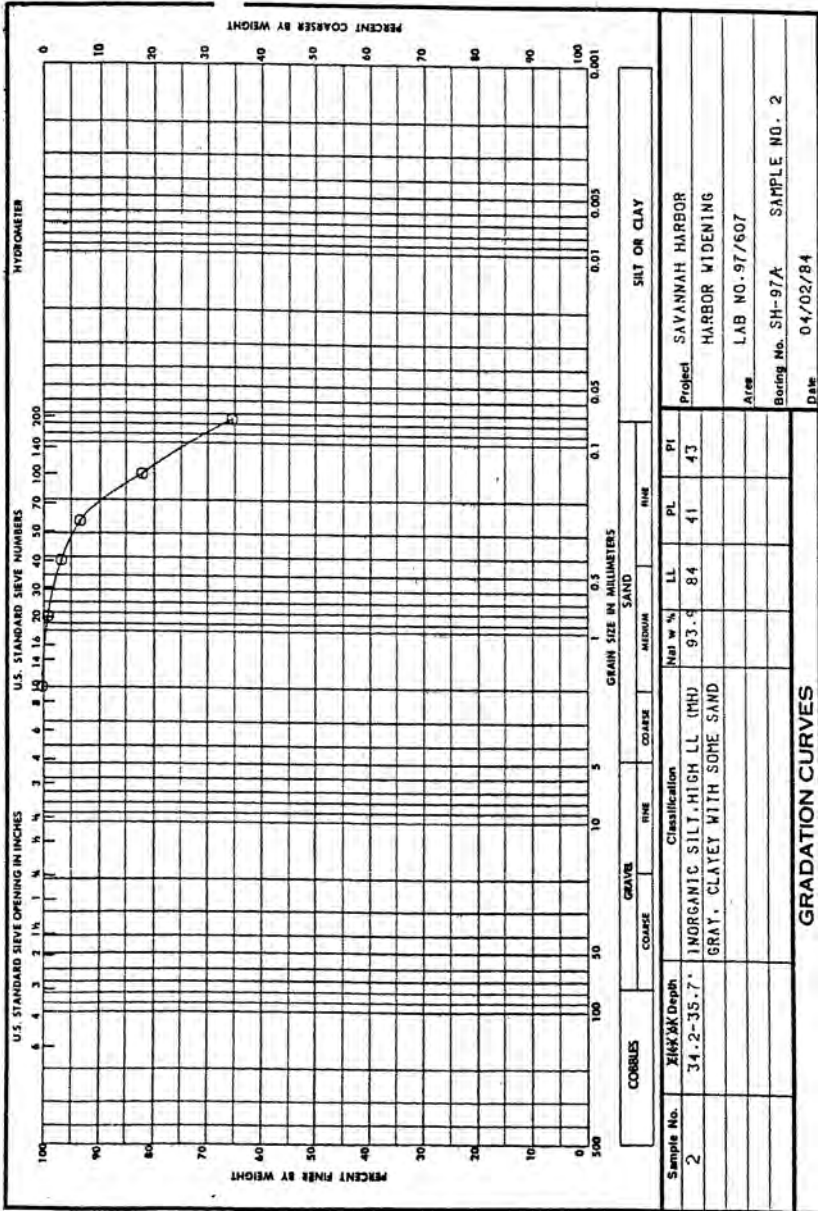


ENG FORM 2087  
1 MAY 63

DEPARTMENT OF THE ARMY, SOUTH ATLANTIC DIVISION LABORATORY  
CORPS OF ENGINEERS, 611 SOUTH COBB DRIVE, MARIETTA, GA. 30060

W.O. No. 3778

Req. No. EN-GS-84-03

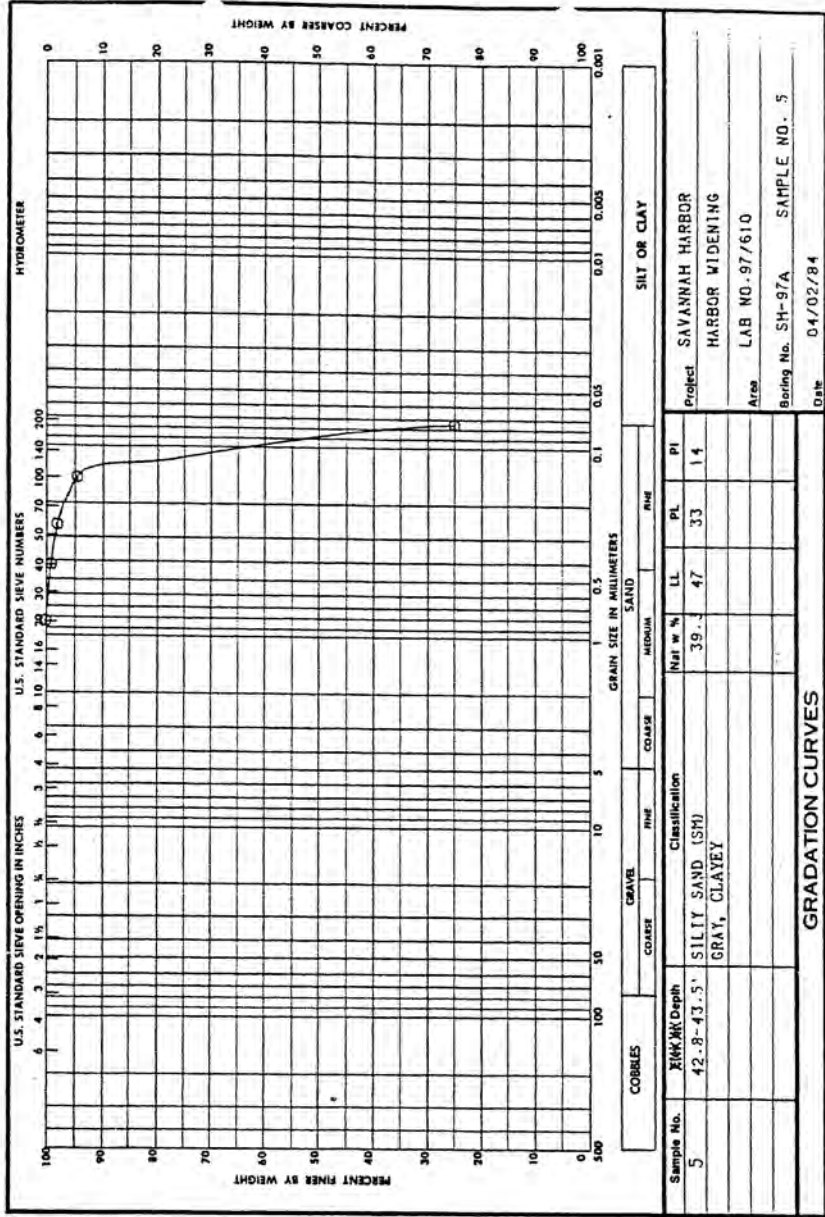


ENG FORM 2087  
1 MAY 63

DEPARTMENT OF THE ARMY, SOUTH ATLANTIC DIVISION LABORATORY  
CORPS OF ENGINEERS, 611 SOUTH COBB DRIVE, MARIETTA, GA. 30060

W.O. No. 3778


Req. No. EN-GS-84-03

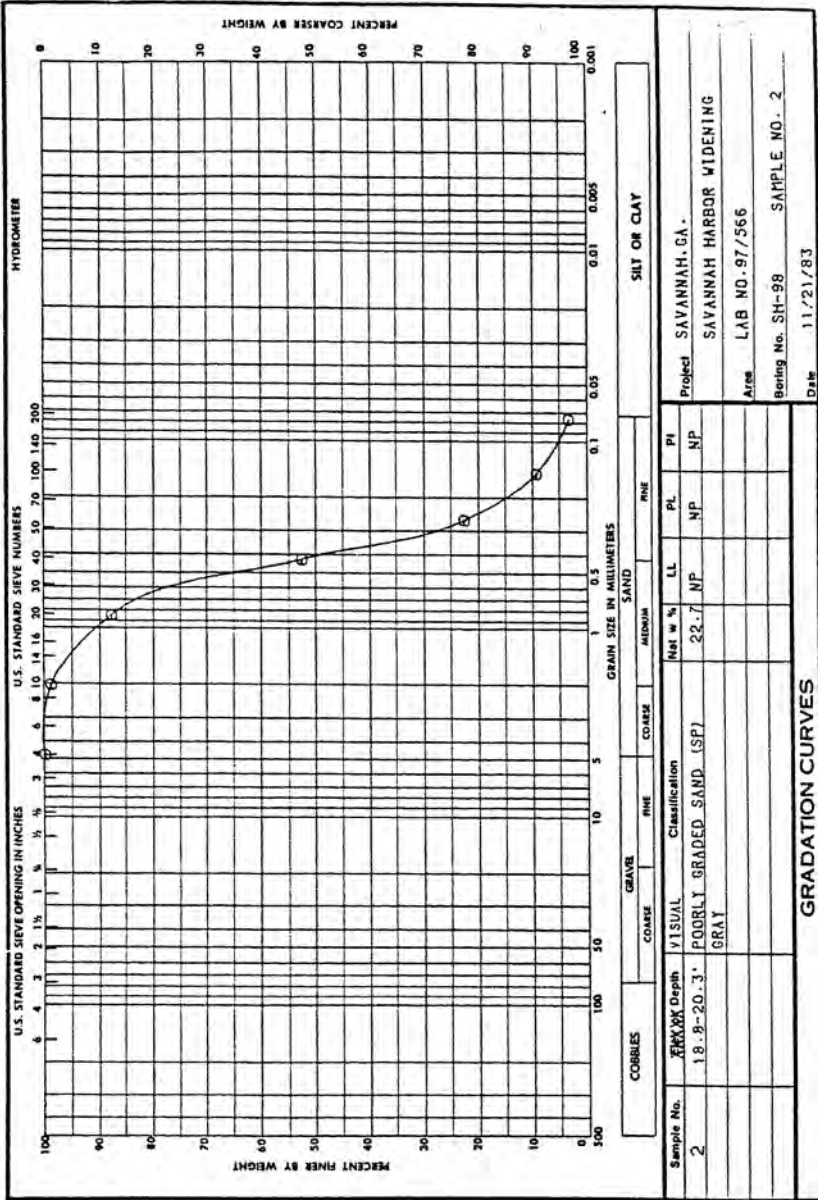

ENG FORM 2087  
1 MAY 63




Req. No. EN-GS-84-03

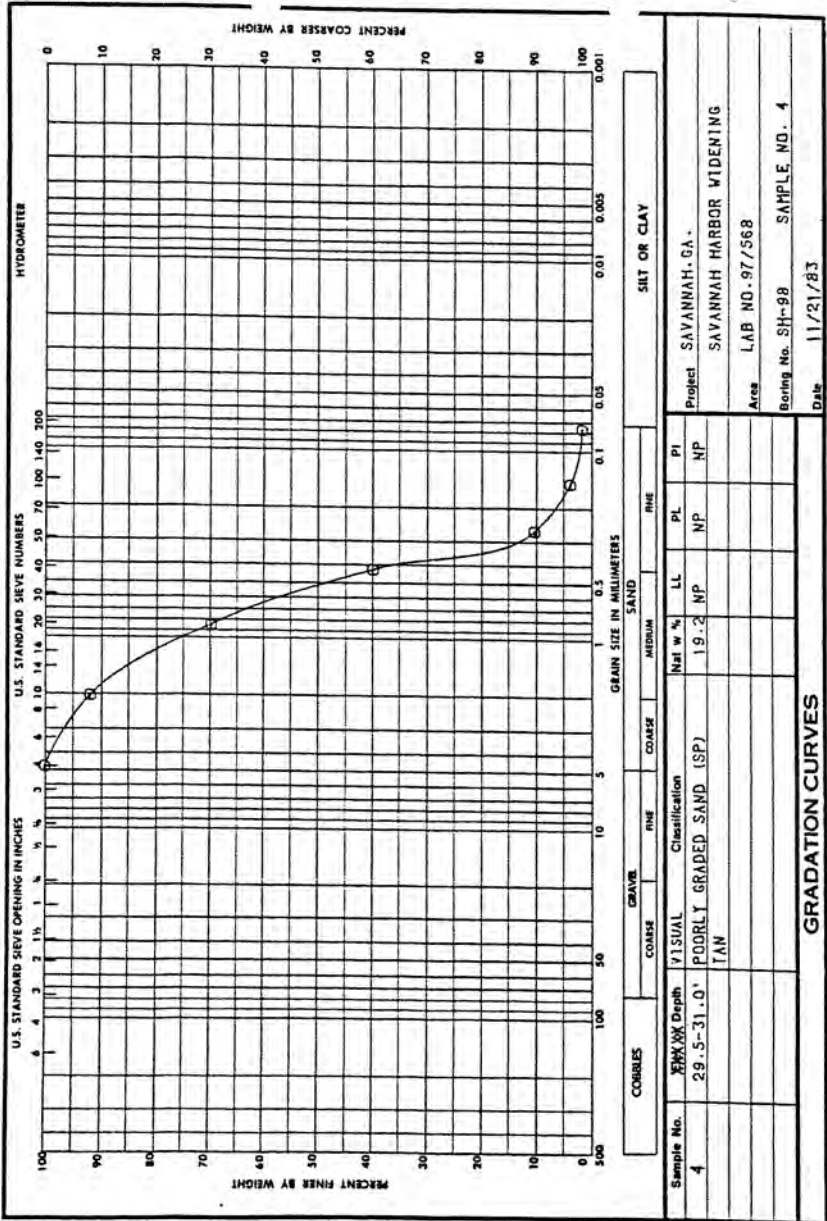



DEPARTMENT OF THE ARMY, SOUTH ATLANTIC DIVISION LABORATORY  
CORPS OF ENGINEERS, 611 SOUTH COBB DRIVE, MARIETTA, GA. 30060

Req. No. EN-65-84-03

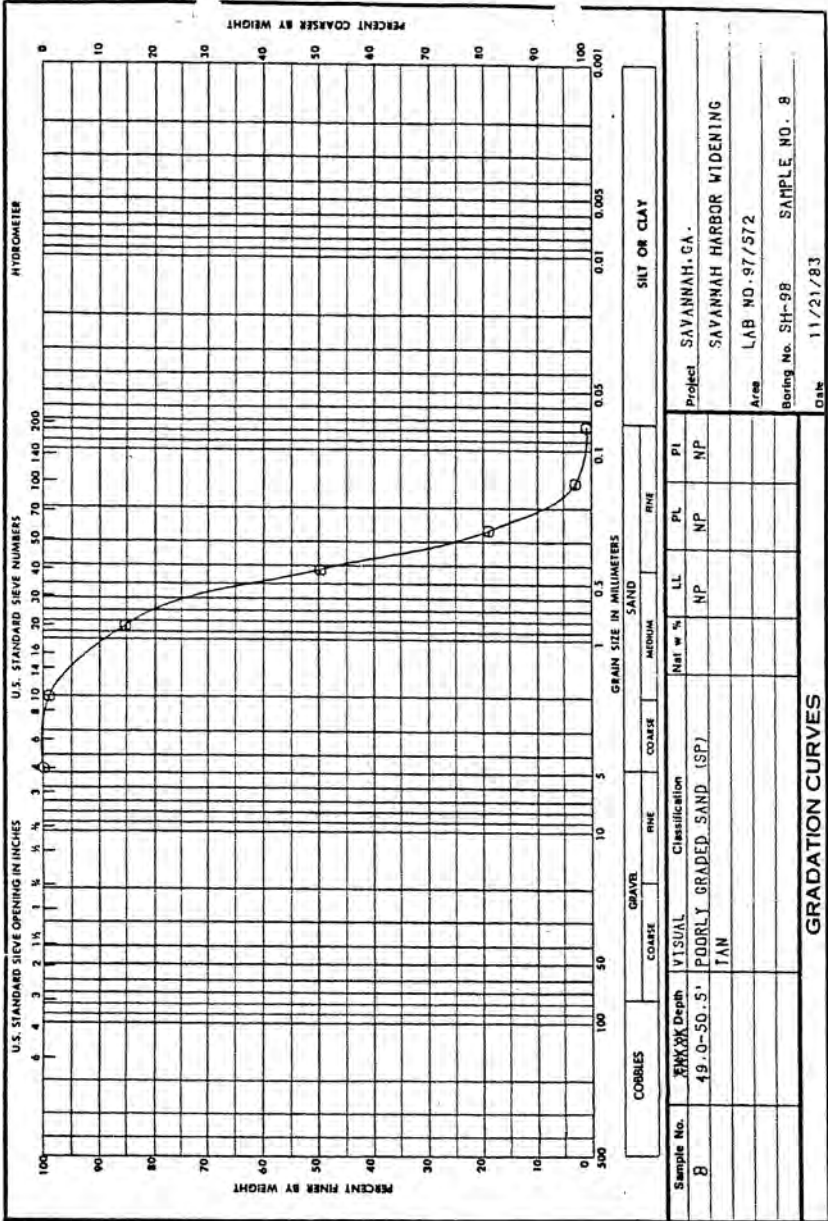


ENG. FORM 2087  
1 MAY 83

DEPARTMENT OF THE ARMY, SOUTH ATLANTIC DIVISION LABORATORY  
CORPS OF ENGINEERS, 611 SOUTH COBB DRIVE, MARIETTA, GA. 30060

W.O. No. 3778

Req. No. EN-GS-84-03

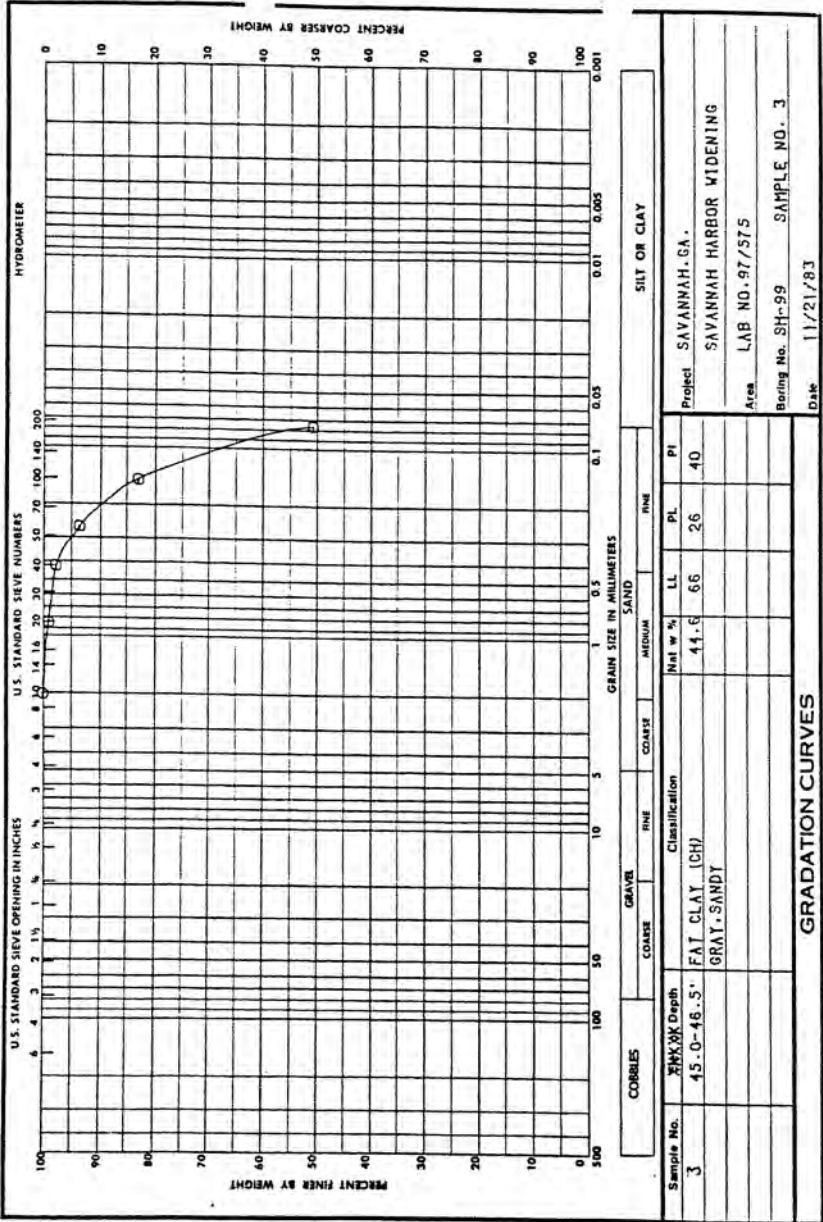


ENG FORM 2087  
1 MAY 63

|   |                           |   |                                |
|---|---------------------------|---|--------------------------------|
| <b>GENERAL TEST REPORT</b><br><b>U.S. ARMY ENGINEER DIVISION LABORATORY, SOUTH ATLANTIC</b><br><b>CORPS OF ENGINEERS</b><br><b>MARIETTA, GEORGIA</b> |                           | <b>DISTRICT/OFFICE</b><br>Savannah   |                                |
| <b>PROJECT</b><br>Savannah Harbor Widening   |                           | <b>CONTRACT NO.</b><br>---   |                                |
|   |                           | <b>DATE REPORTED</b><br>10 April 1984<br><b>WORK ORDER NO.</b><br>3778   |                                |
| <b>TYPE SAMPLE</b><br>Jar Samples of Disturbed Soils                                                                                                 |                           | <b>REQN. NO.</b><br>EN-GS-84-03 (CH. 1)   |                                |
| <b>SOURCE</b><br>Hole No. SH-99A   |                           | <b>BASE UNIT COST</b><br>--   |                                |
| <b>FOR USE AS</b><br>Investigation   |                           | <b>DATE SAMPLE RECEIVED</b><br>1 Sept - 30 Dec 1983   |                                |
| <b>TESTED FOR</b><br>Lab Classification and Field Moisture                                                                                           |                           | <b>LAB NO.</b><br>97/611   |                                |
| <input type="checkbox"/> <b>MEETS SPECIFICATIONS</b>                                                                                                 |                           | N/A   |                                |
| <input type="checkbox"/> <b>FAILS SPECIFICATIONS (See below)</b>                                                                                     |                           |   |                                |
| <u>Lab No.</u><br>97/611   | <u>Hole No.</u><br>SH-99A | <u>Sample No.</u><br>1   | <u>Depth (ft)</u><br>39.6-41.1 |
| <u>Moisture Content (%)</u><br>87.4   |                           |   |                                |
| <b>REMARKS:</b>   |                           |   |                                |
| <b>REPORTED BY</b><br>DATE _____   |                           | <div style="display: flex; justify-content: space-between;"> <div> <input type="checkbox"/> PHONE    <input type="checkbox"/> WIRE         </div> <div> <b>TESTED BY</b><br/>         NM, CL, JL       </div> <div> <b>CHECKED BY</b><br/>         ES       </div> </div> <b>SAMPLED BY</b><br>District |                                |

DEPARTMENT OF THE ARMY, SOUTH ATLANTIC DIVISION LABORATORY  
CORPS OF ENGINEERS, 611 SOUTH COBB DRIVE, MARIETTA, GA, 30060


W.O. No. 3778

Req. No. EN-GS-84-03

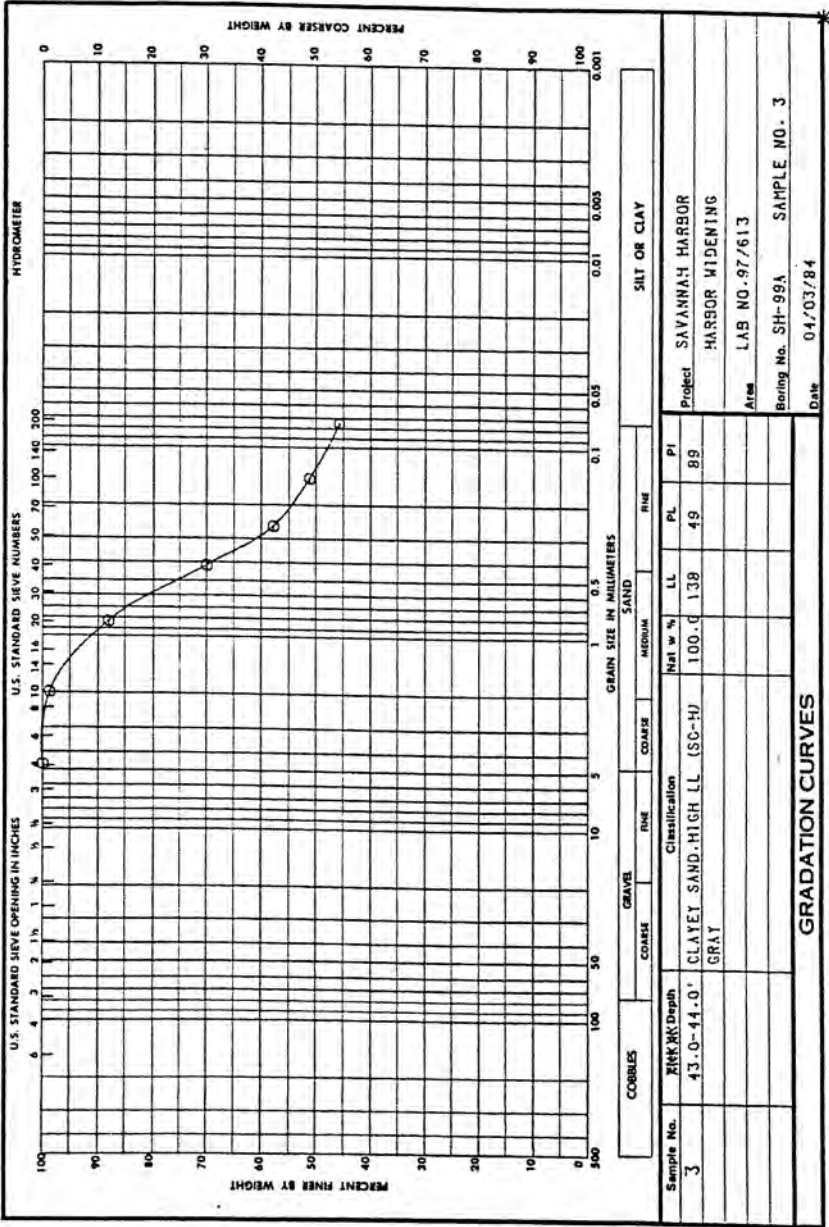

DEPARTMENT OF THE ARMY, SOUTH ATLANTIC DIVISION LABORATORY  
CORPS OF ENGINEERS, 611 SOUTH COBB DRIVE, MARIETTA, GA. 30060

W.O. No. J/18  
Req. No. EN-GS-84-03

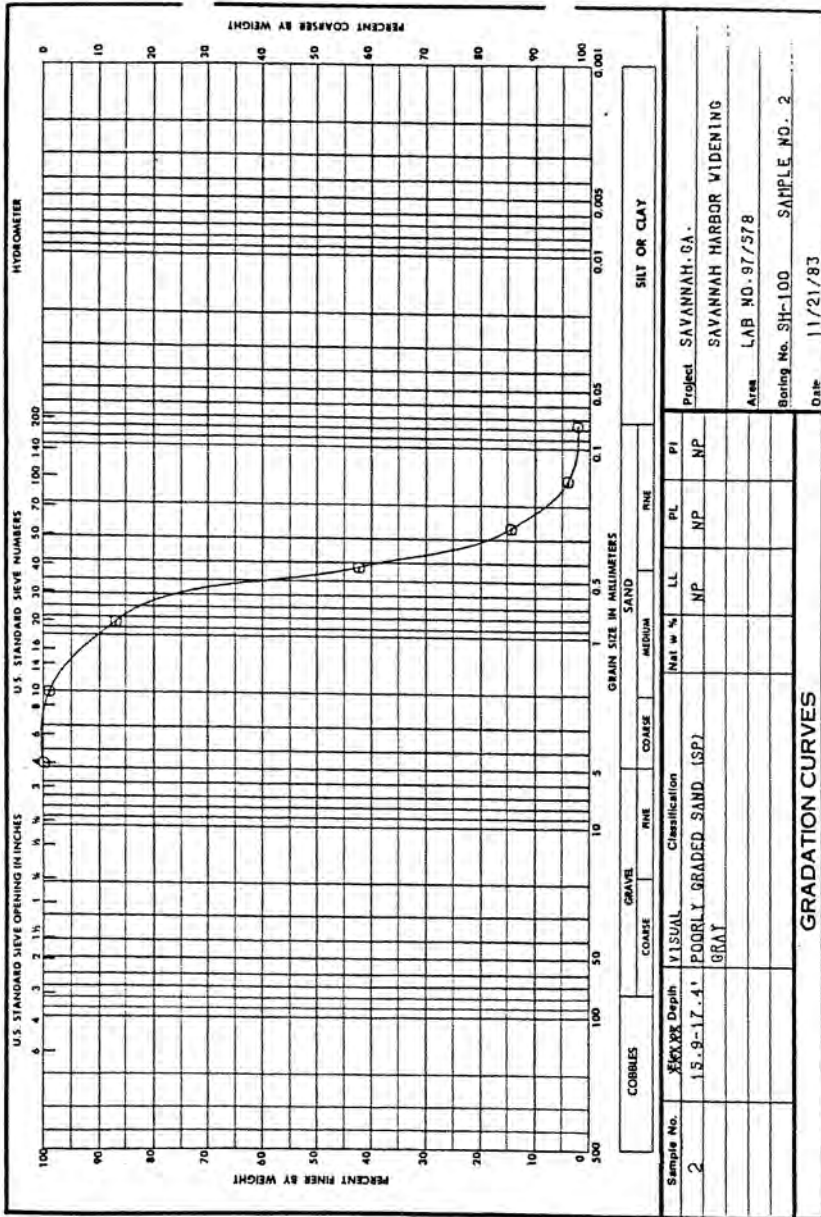


ENG FORM 2087  
1 MAY 63

DEPARTMENT OF THE ARMY, SOUTH ATLANTIC DIVISION LABORATORY  
CORPS OF ENGINEERS, 611 SOUTH COBB DRIVE, MARIETTA, GA. 30060

W.O. No. 3778

Req. No. EN-GS-84-03

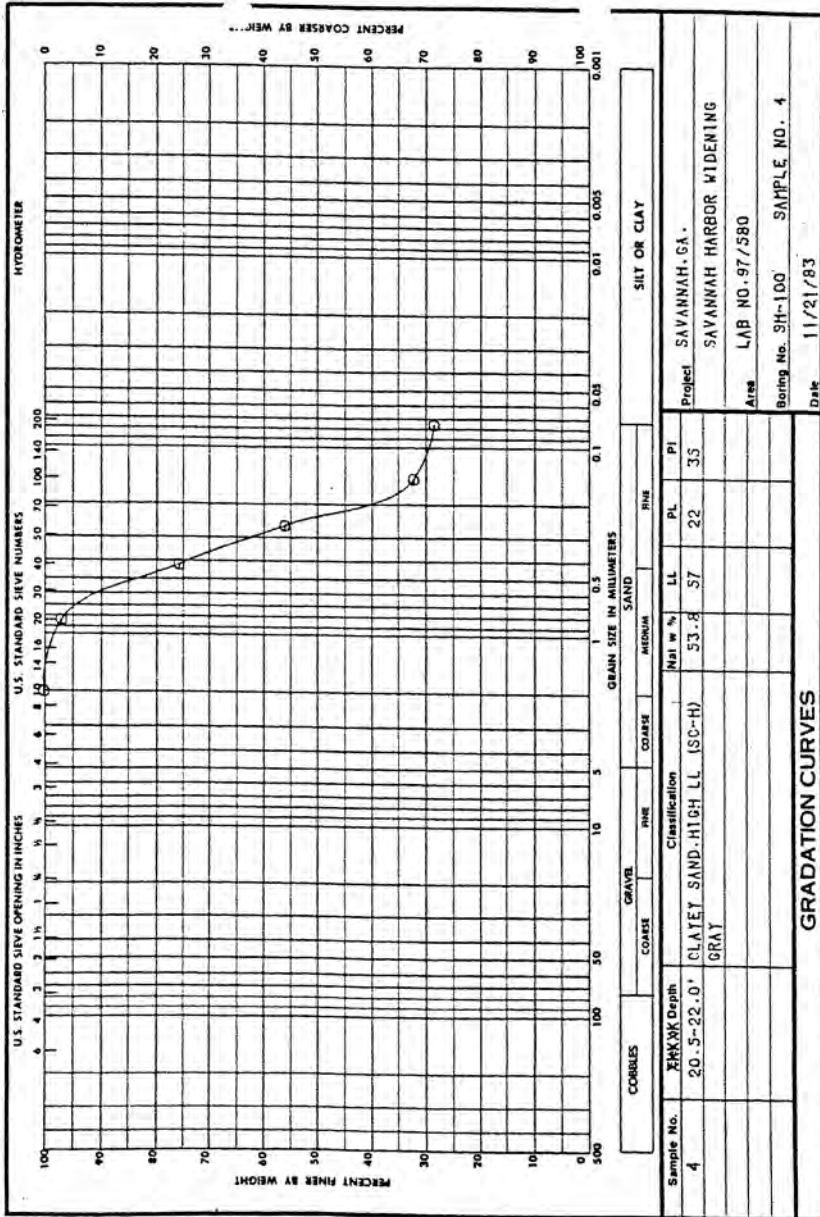


ENG FORM 2087  
1 MAY 63

DEPARTMENT OF THE ARMY, SOUTH ATLANTIC DIVISION LABORATORY  
CORPS OF ENGINEERS, 611 SOUTH COBB DRIVE, MARIETTA, GA. 30060

W.O. No. 3778

Req. No. EN-GS-84-03

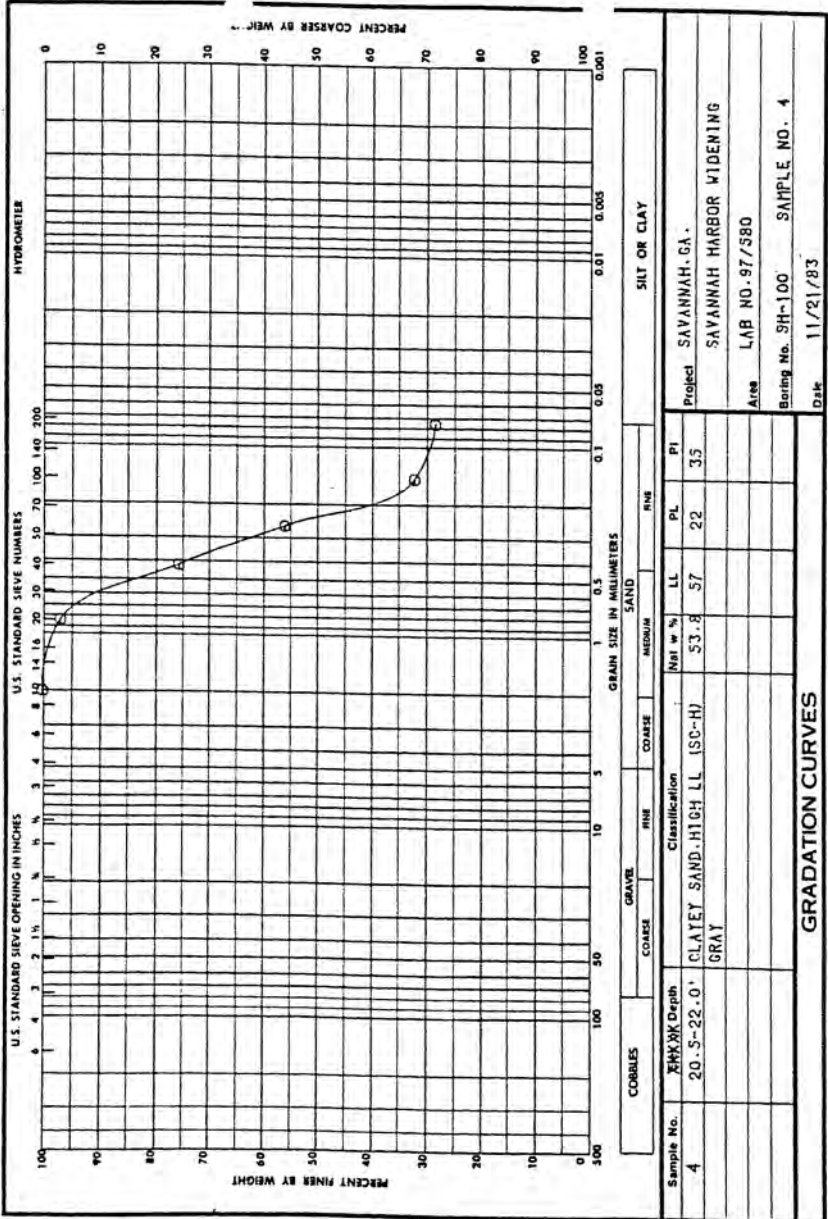


ENG. FORM 2087  
1 MAY 63

DEPARTMENT OF THE ARMY, SOUTH ATLANTIC DIVISION LABORATORY  
CORPS OF ENGINEERS, 611 SOUTH COBB DRIVE, MARIETTA, GA. 30060

W.O. No. 3778

Req. No. EN-6S-84-03

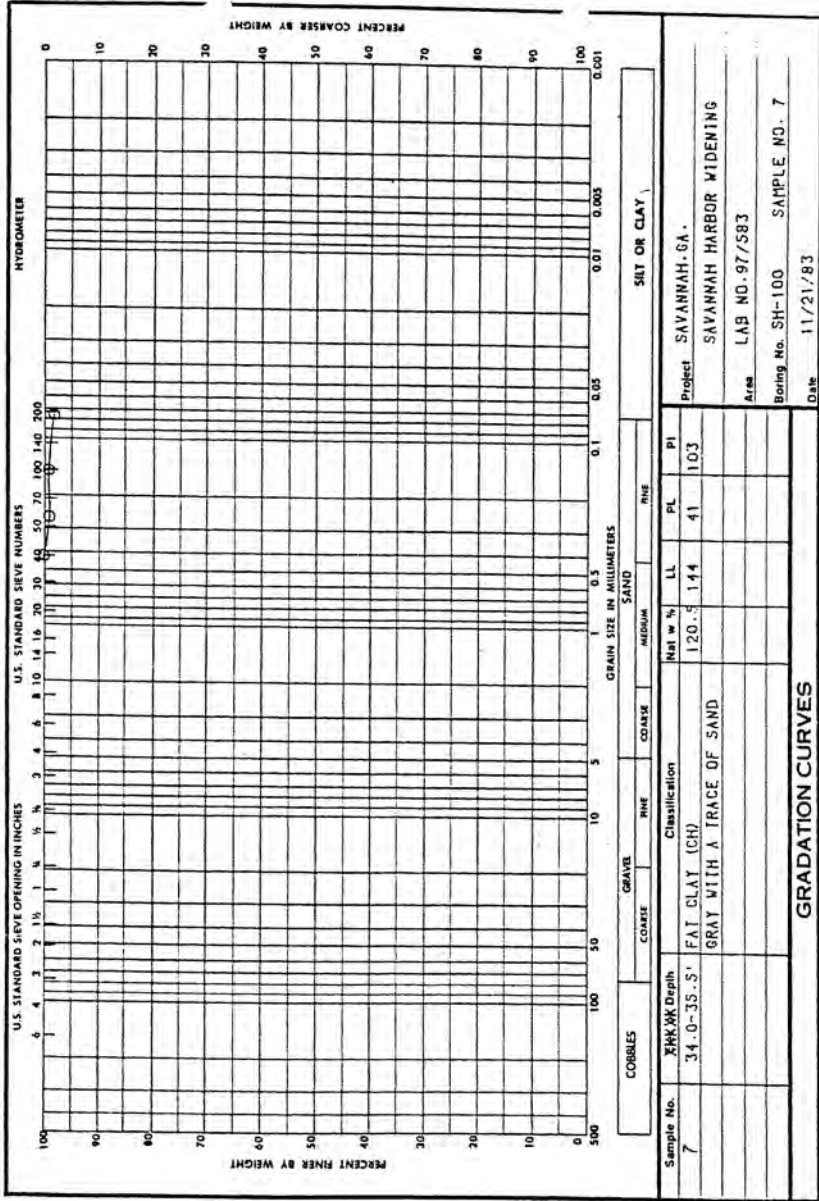


ENG FORM 2087  
1 MAY 63



DEPARTMENT OF THE ARMY, SOUTH ATLANTIC DIVISION LABORATORY  
CORPS OF ENGINEERS, 611 SOUTH COBB DRIVE, MARIETTA, GA. 30060

W.O. No. 3778


Req. No. EN-GS-84-03

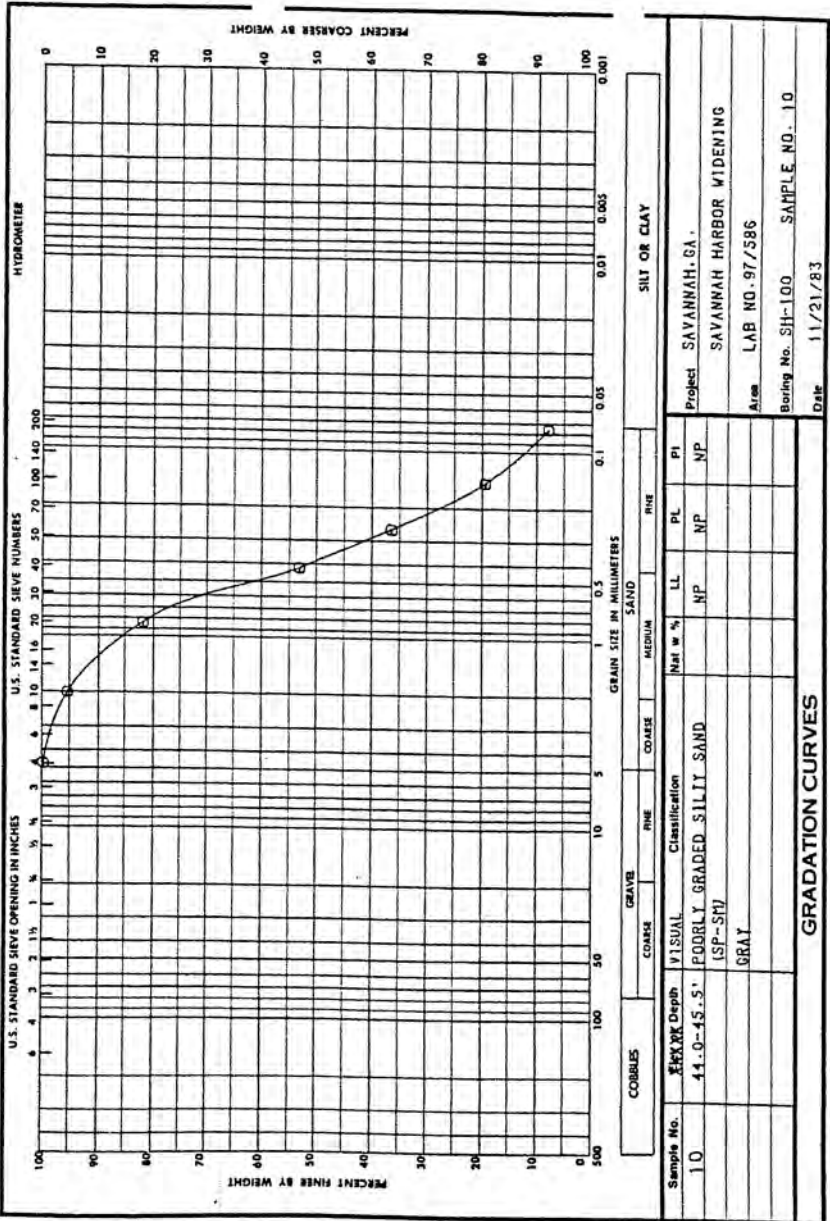

ENG FORM 1 MAY 63 2087

W.D. NO. 318  
Req. No. EN-6S-84-03


DEPARTMENT OF THE ARMY, SOUTH ATLANTIC DIVISION LABORATORY  
CORPS OF ENGINEERS, 611 SOUTH COBB DRIVE, MARIETTA, GA. 30060

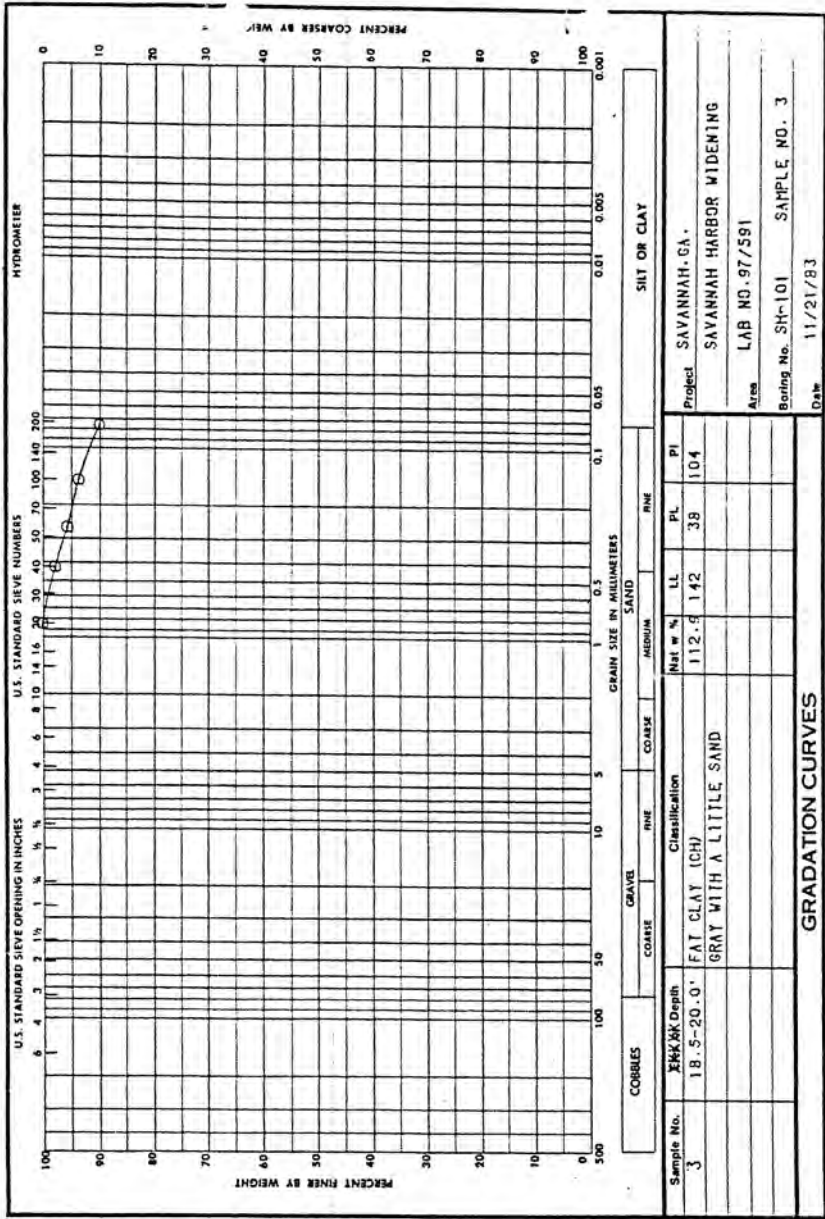

DEPARTMENT OF THE ARMY, SOUTH ATLANTIC DIVISION LABORATORY  
CORPS OF ENGINEERS, 611 SOUTH COBB DRIVE, MARIETTA, GA. 30060

W.O. No. 3778

Req. No. EN-GS-84-03

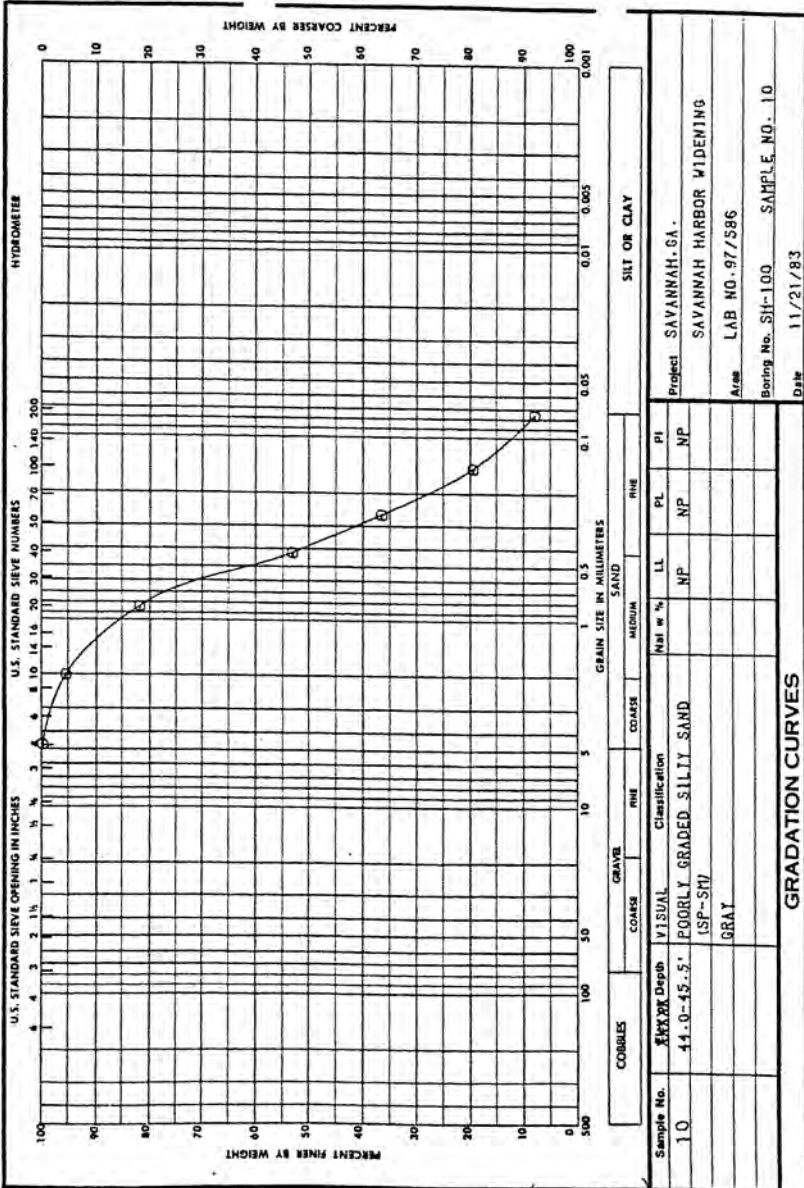


find last saved  
page screw up on 306

ENG FORM 2087  
1 MAY 83

DEPARTMENT OF THE ARMY, SOUTH ATLANTIC DIVISION LABORATORY  
CORPS OF ENGINEERS, 611 SOUTH COBB DRIVE, MARIETTA, GA. 30060

U.S. 1967, 31 1 0

Req. No. EN-GS-84-03

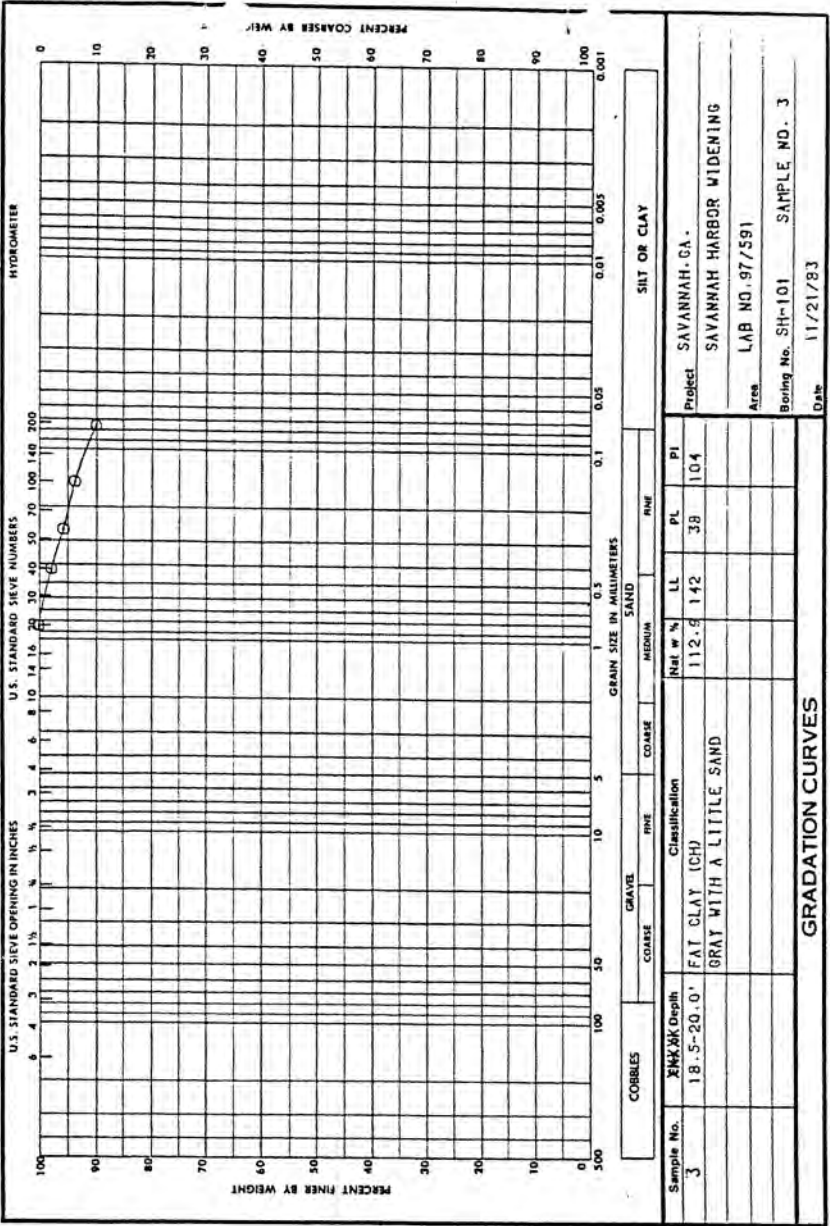


ENG 2087

FORM  
1 MAY 63

DEPARTMENT OF THE ARMY, SOUTH ATLANTIC DIVISION LABORATORY  
CORPS OF ENGINEERS, 611 SOUTH COBB DRIVE, MARIETTA, GA. 30060

W.O. No. 3778

Req. No. EN-GS-84-03

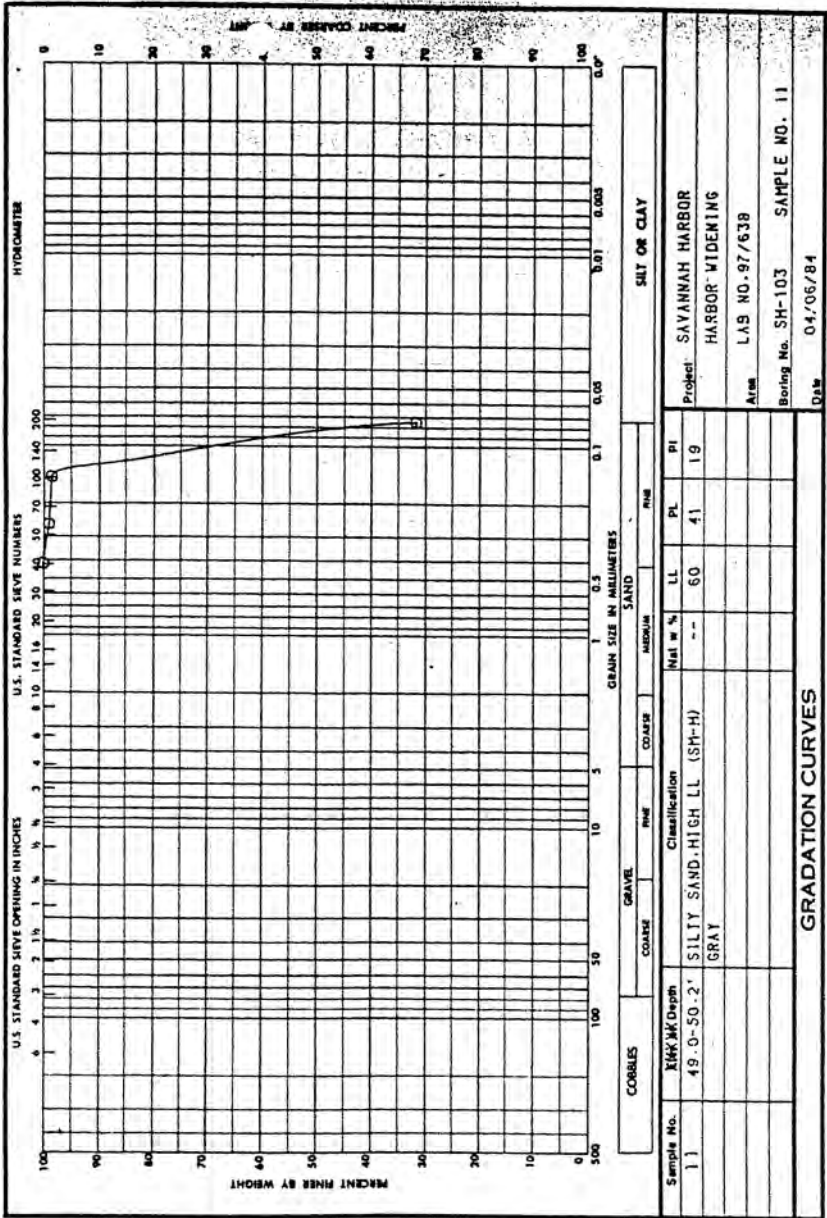


ENG FORM 2087  
1 MAY 63

DEPARTMENT OF THE ARMY, SOUTH ATLANTIC DIVISION LABORATORY  
CORPS OF ENGINEERS, 611 SOUTH COBB DRIVE, MARIETTA, GA. 30060

W.O. No. 3778


Req. No. EN-GS-84-03

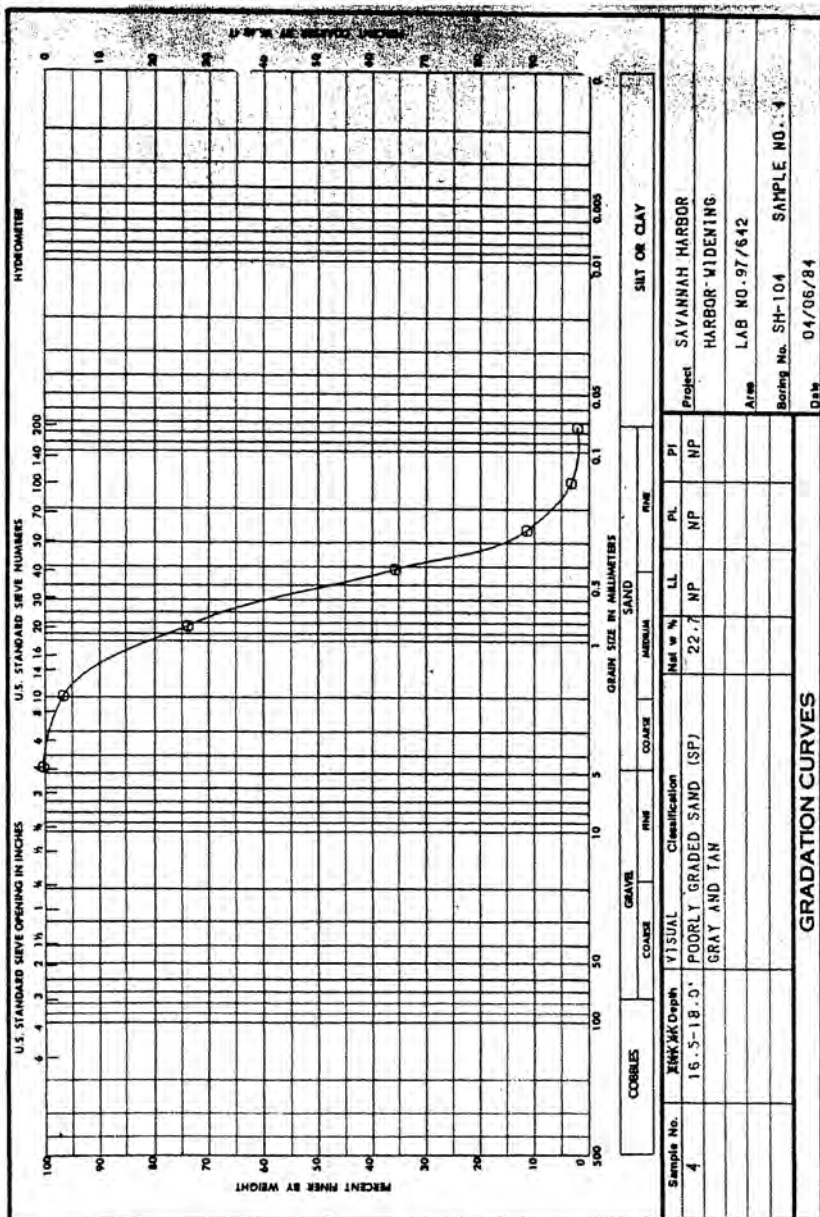

ENG FORM 2087  
1 MAY 83

Req. No. EN-GS-84-03

CORPS OF ENGINEERS, 611 SOUTH COBB DRIVE, MARIETTA, GA. 30060

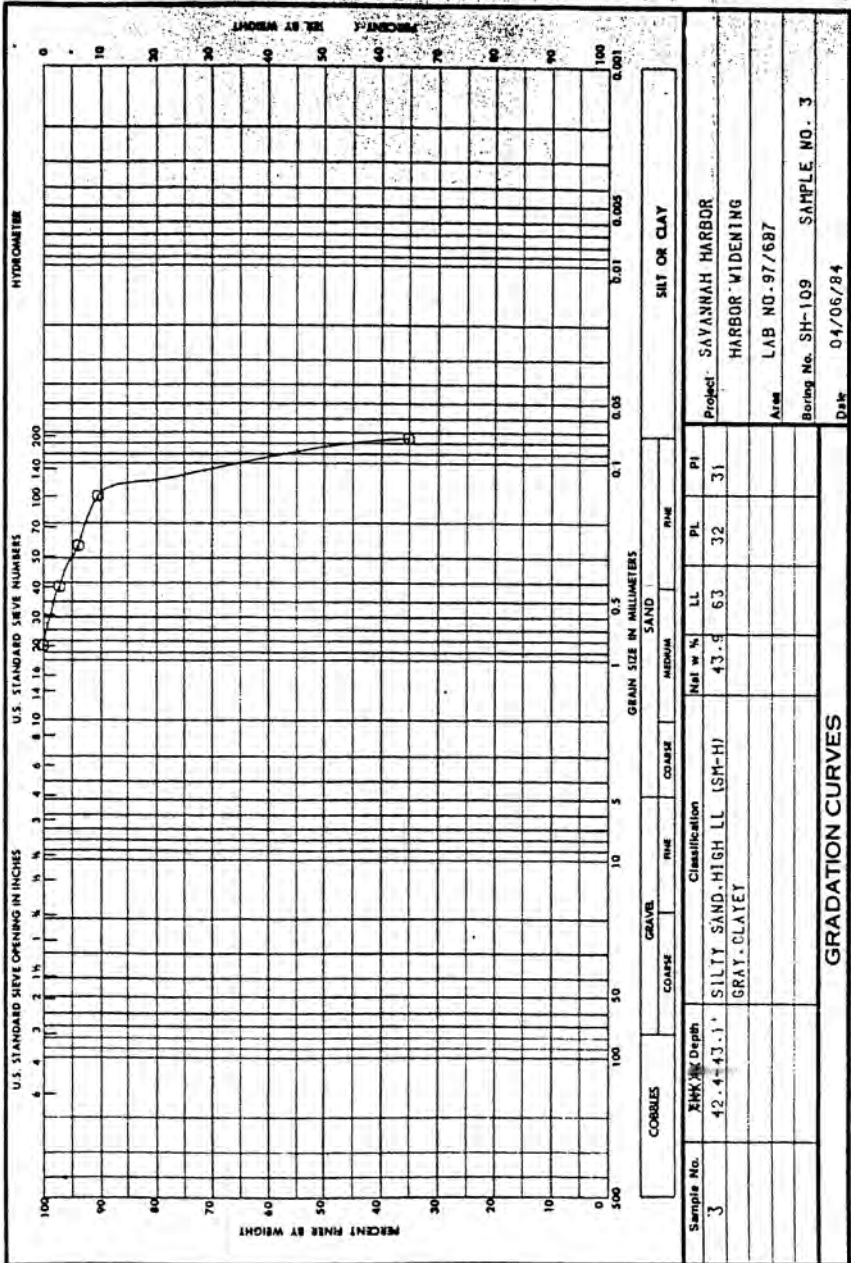


ENG FORM 1 MAY 63 2087



DEPARTMENT OF THE ARMY, SOUTH ATLANTIC DIVISION LABORATORY  
CORPS OF ENGINEERS, 611 SOUTH COBB DRIVE, MARIETTA, GA. 30060

W.O. No. 3778

Req. No. EN-GS-84-03

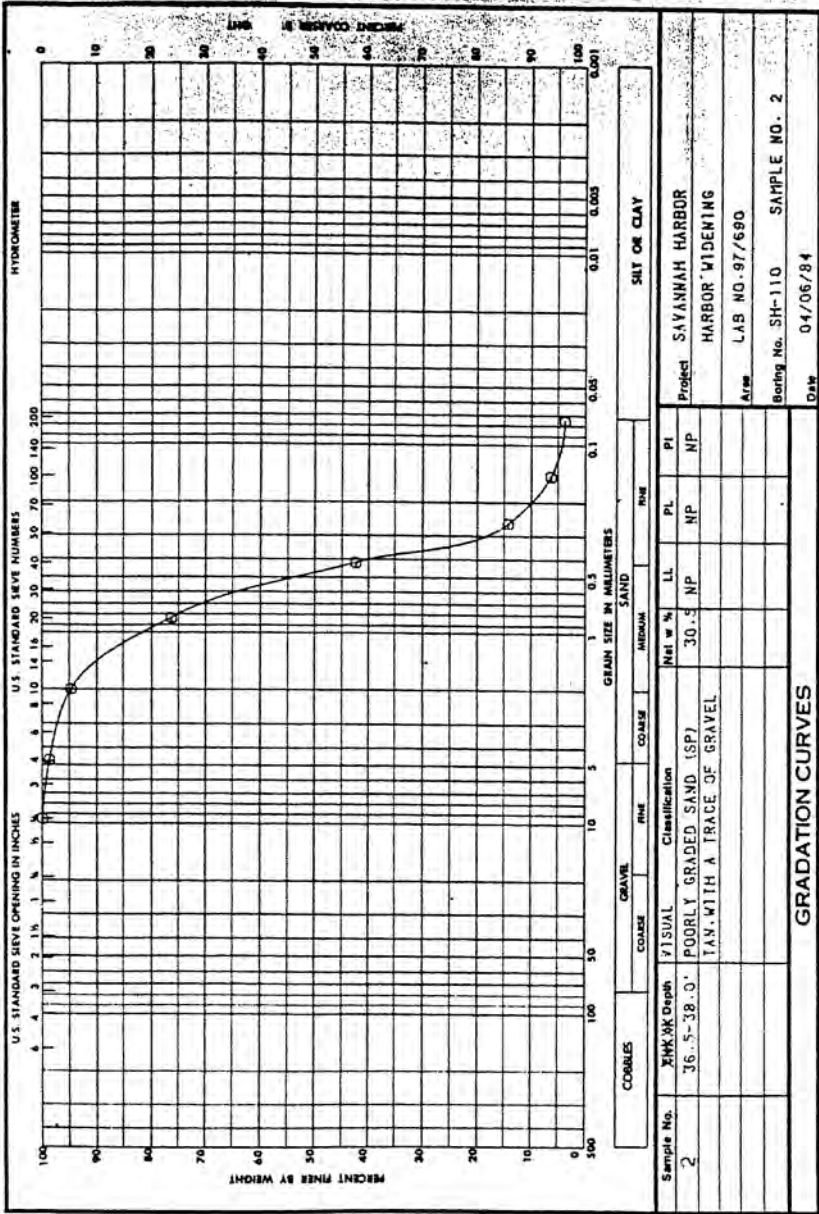


ENG FORM 2087  
1 MAY 63



DEPARTMENT OF THE ARMY, SOUTH ATLANTIC DIVISION LABORATORY  
CORPS OF ENGINEERS, 611 SOUTH COBB DRIVE, MARIETTA, GA. 30060

W.O. No. 3778

Req. No. EN-6S-84-03

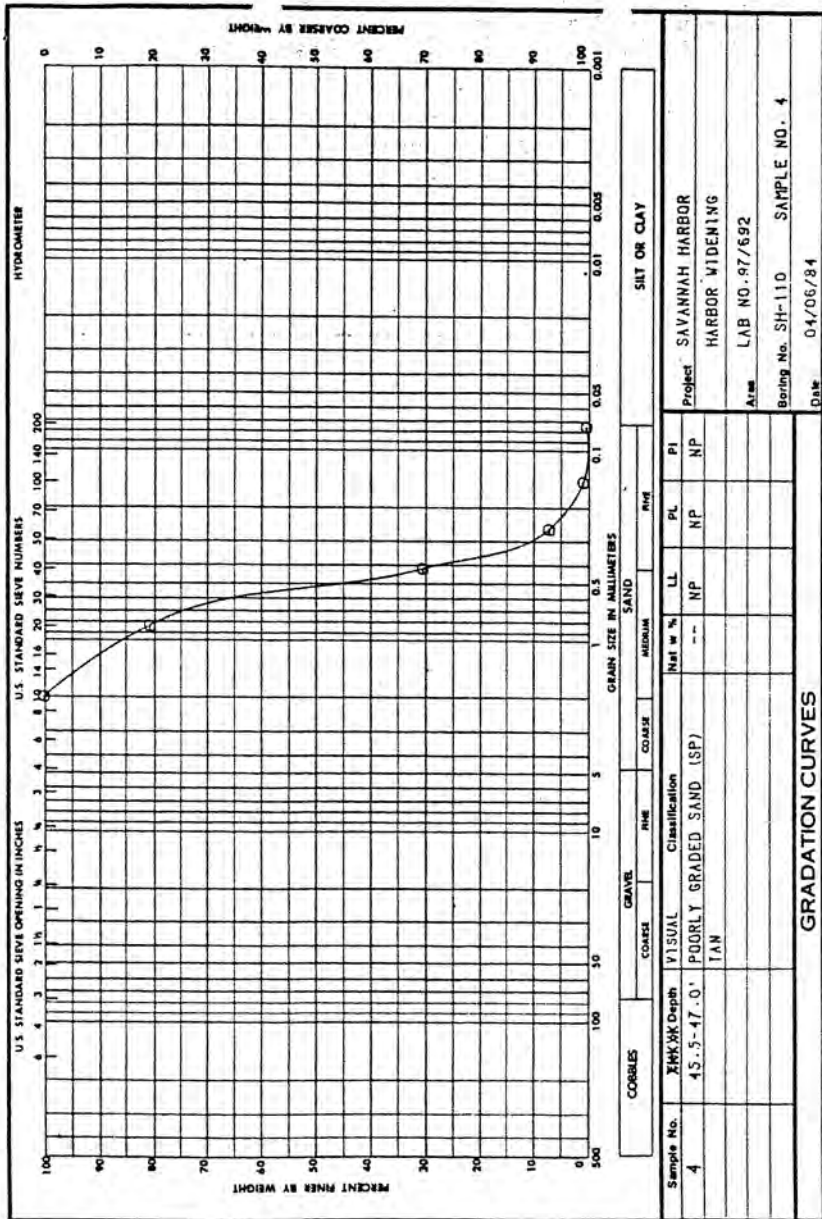


ENG FORM 2087  
1 MAY 63




CORPS OF ENGINEERS, 611 SOUTH COBB DRIVE, MARIETTA, GA. 30060

Req. No. EN-GS-84-03

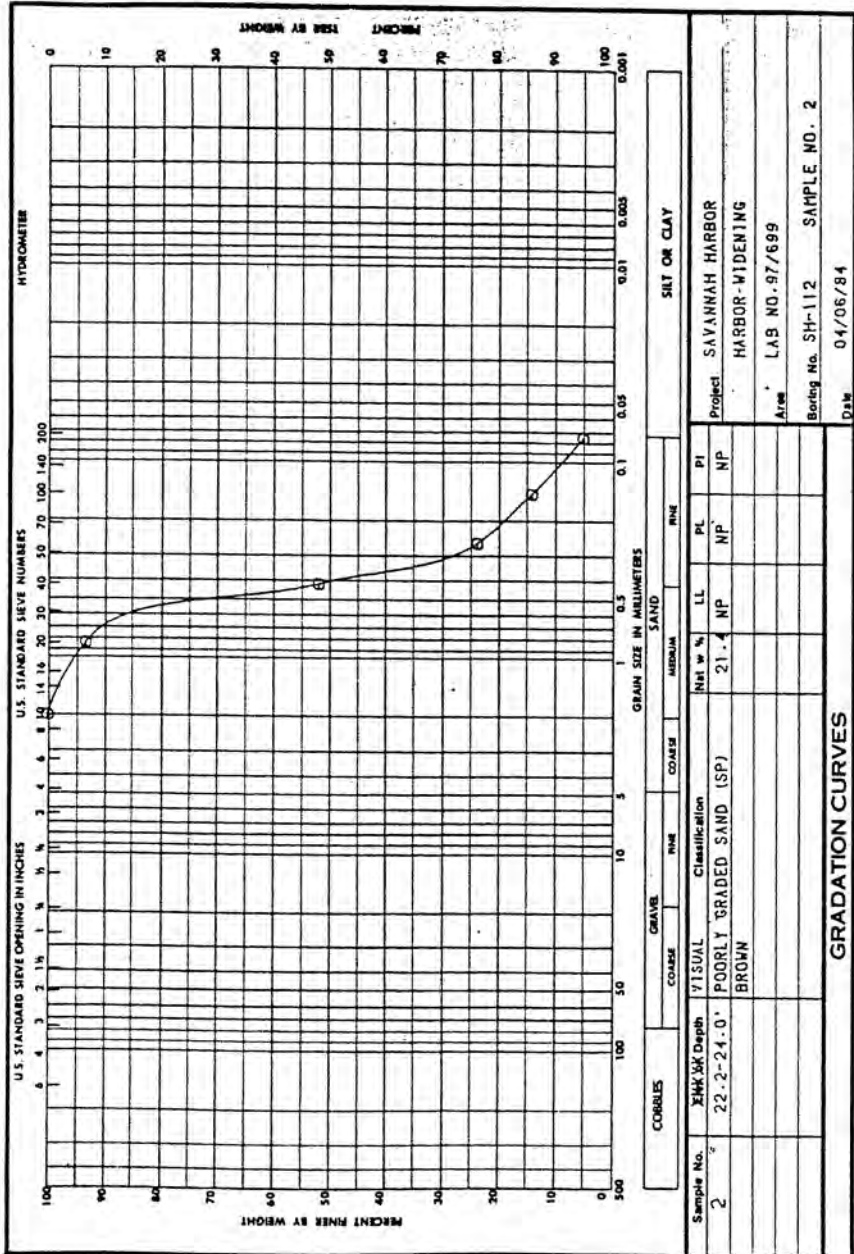


ENG FORM  
1 MAY 63 2087

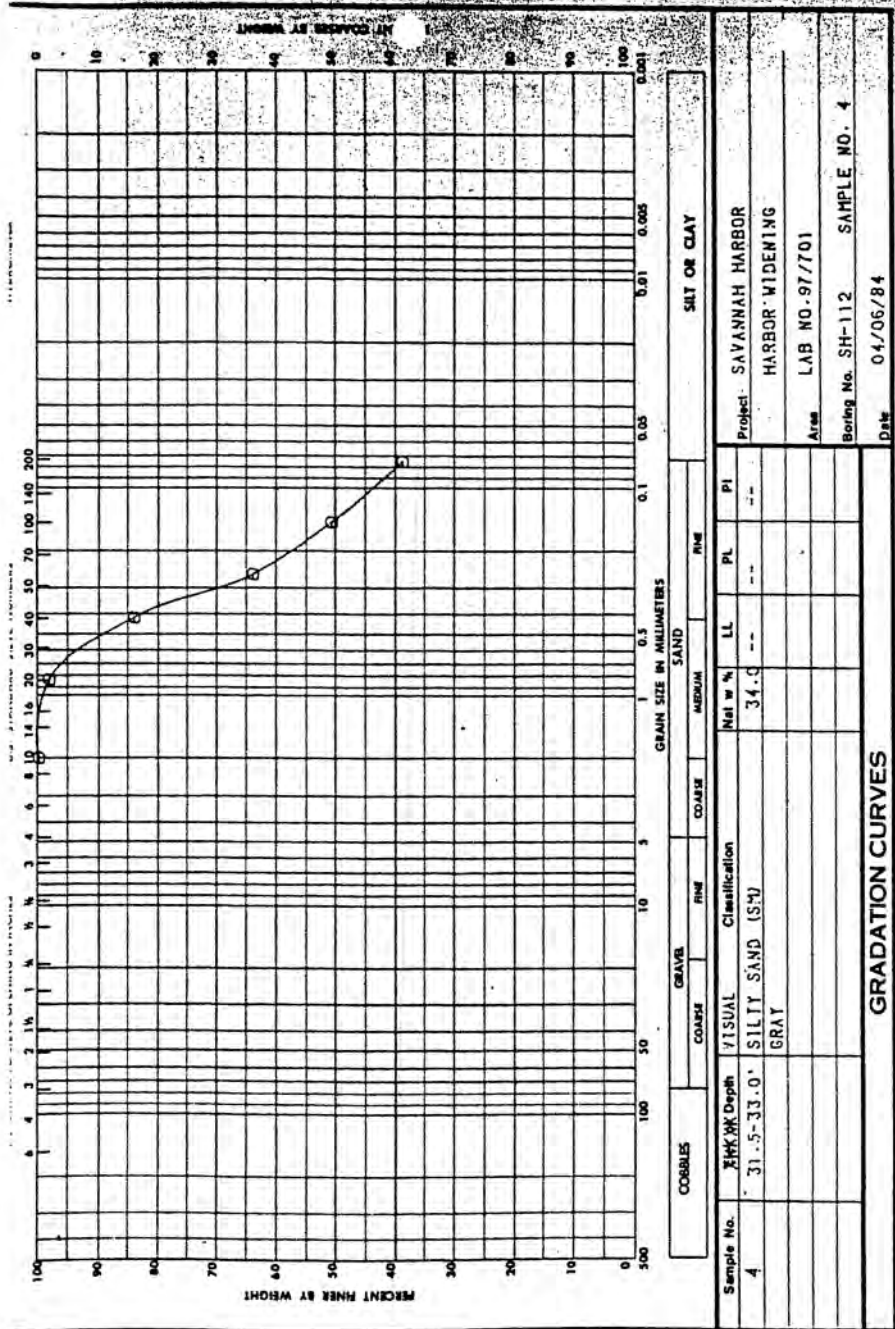

DEPARTMENT OF THE ARMY, SOUTH ATLANTIC DIVISION LABORATORY  
CORPS OF ENGINEERS, 611 SOUTH COBB DRIVE, MARIETTA, GA. 30060

W.O. No. 3778


Req. No. EN-GS-84-03

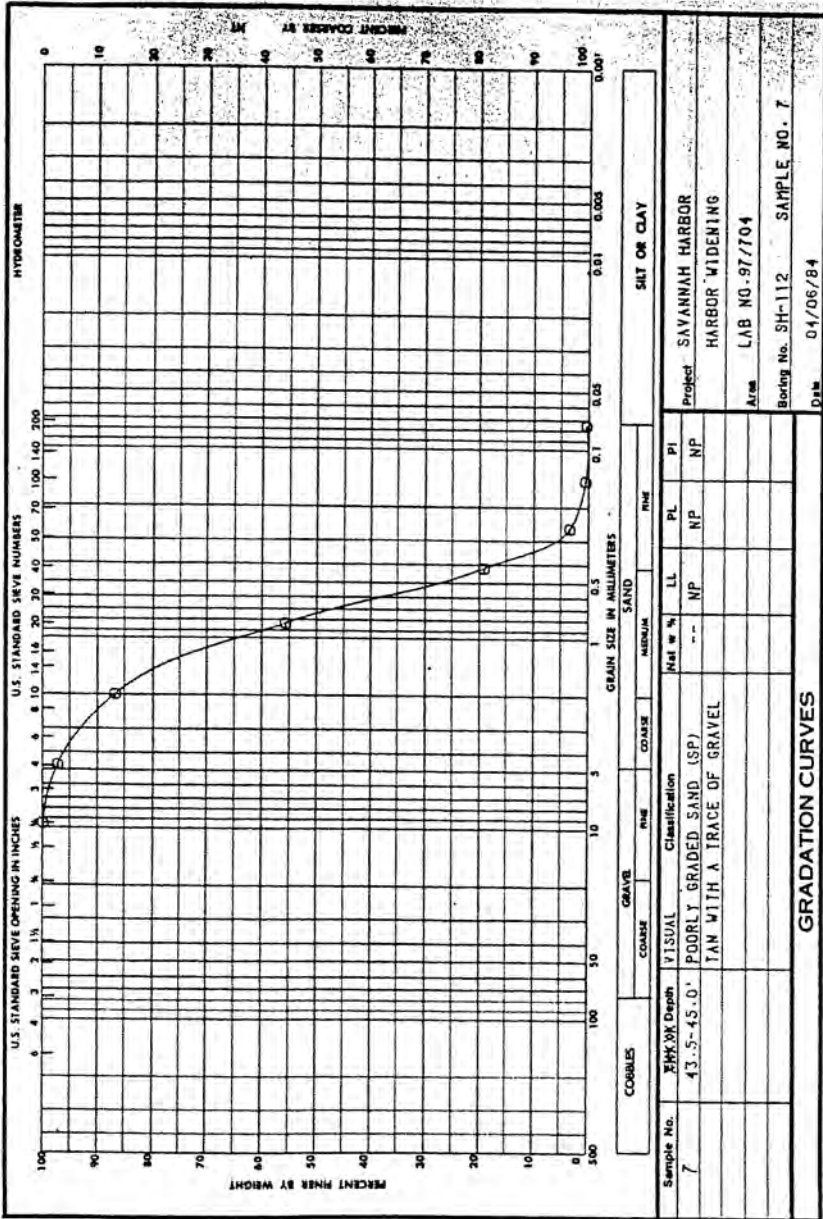

ENG FORM 1 MAY 63 2087

DEPARTMENT OF THE ARMY, SOUTH ATLANTIC DIVISION  
CORPS OF ENGINEERS, 611 SOUTH COBB DRIVE, MARIETTA, GA. 30060


Req. No. EN-6S-84-03

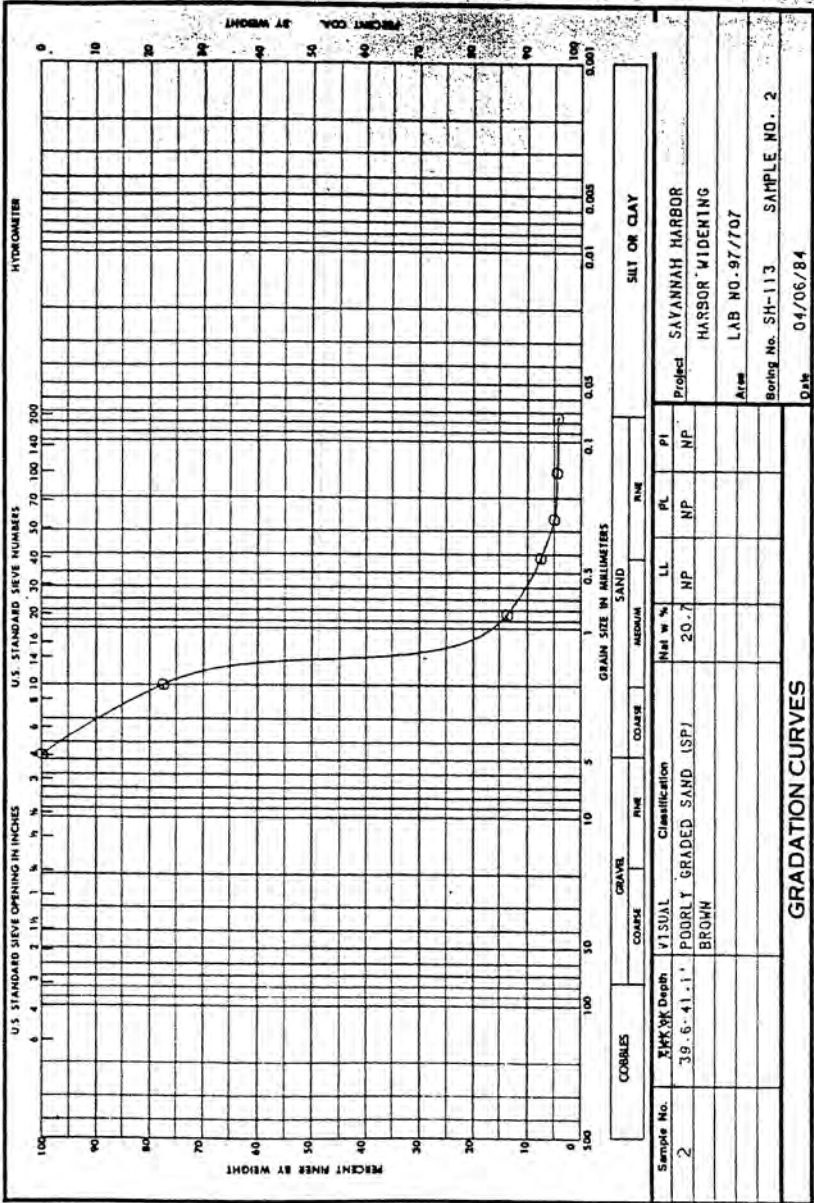

DEPARTMENT OF THE ARMY, SOUTH ATLANTIC DIVISION LABORATORY  
CORPS OF ENGINEERS, 611 SOUTH COBB DRIVE, MARIETTA, GA. 30060

W.O. No. 3778

Req. No. EN-GS-84-03

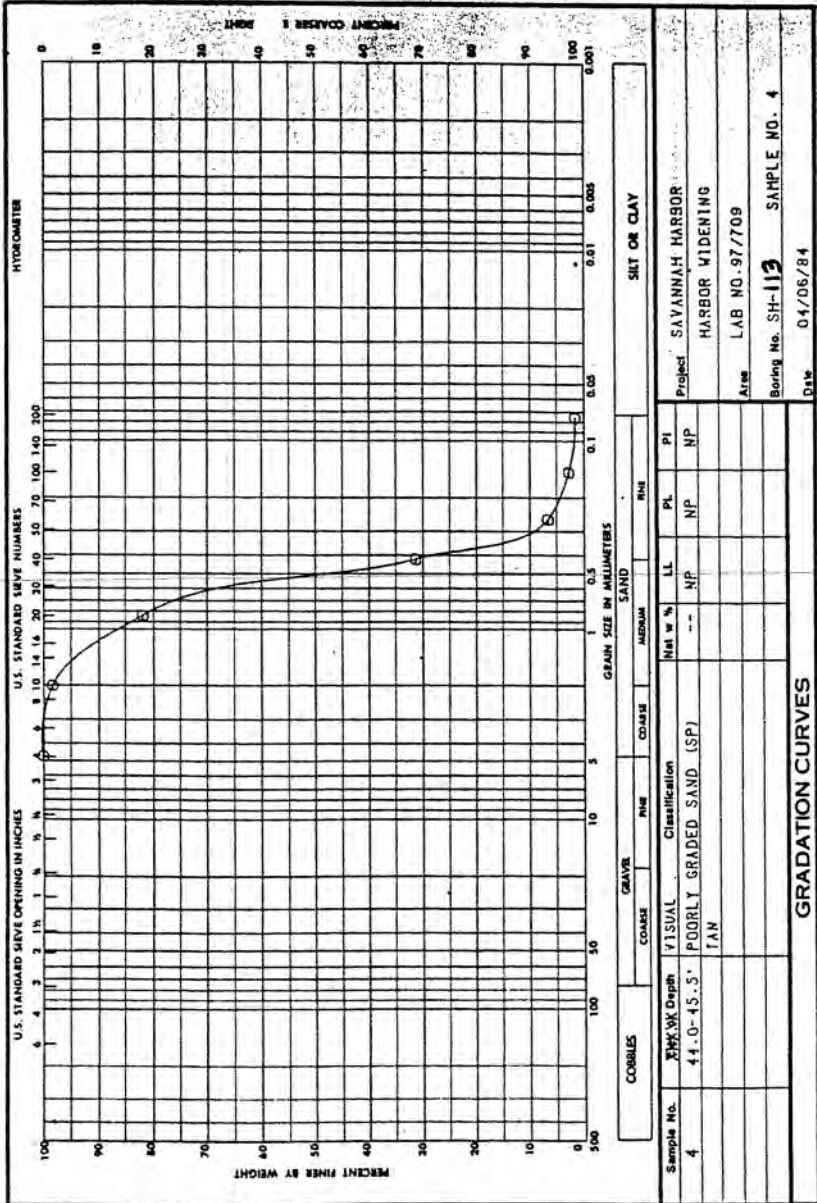


ENG FORM 2087  
1 MAY 83



DEPARTMENT OF THE ARMY, SOUTH ATLANTIC DIVISION LABORATORY  
CORPS OF ENGINEERS, 611 SOUTH COBB DRIVE, MARIETTA, GA. 30060

W.O. No. 3778

Req No. EN-6S-84-03

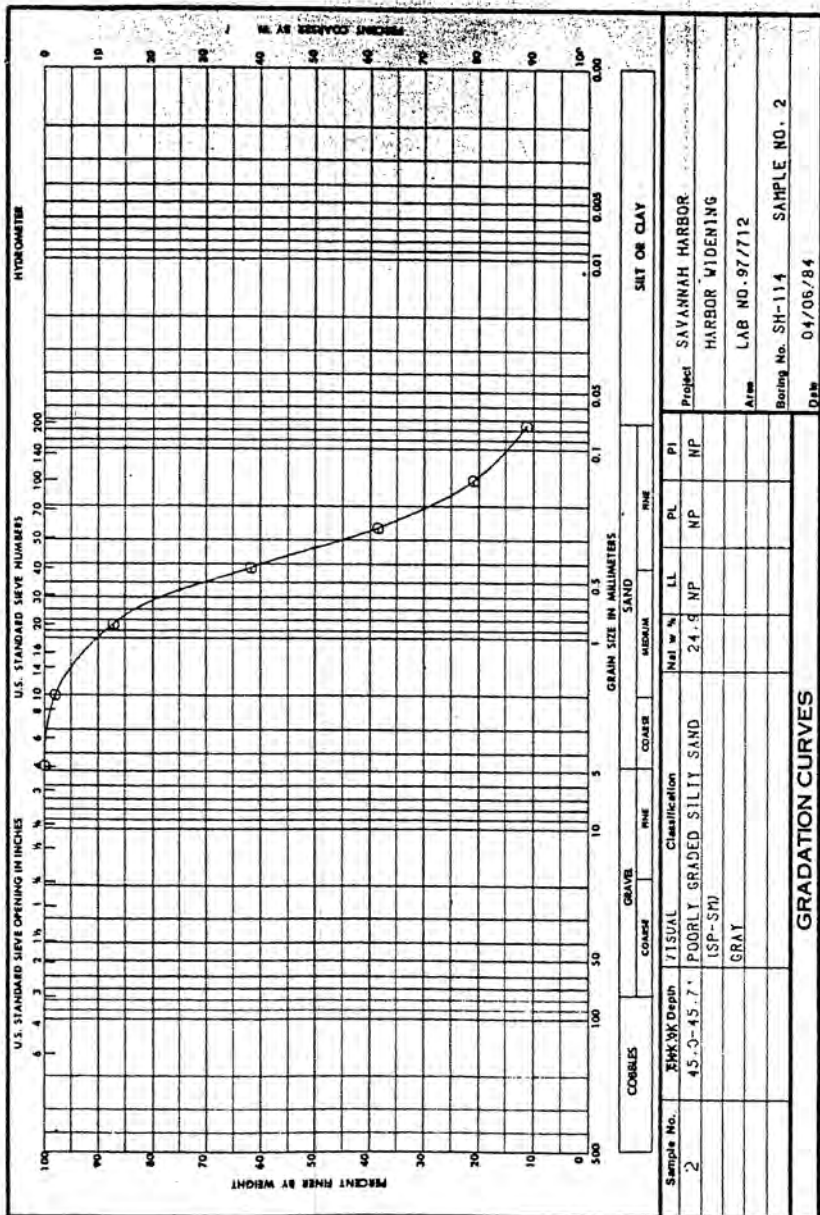


ENG FORM 2087  
1 MAY 63





DEPARTMENT OF THE ARMY, SOUTH ATLANTIC DIVISION LOGISTICS  
CORPS OF ENGINEERS, 611 SOUTH COBB DRIVE, MARIETTA, GA. 30060

Req No. EN-6S-84-03

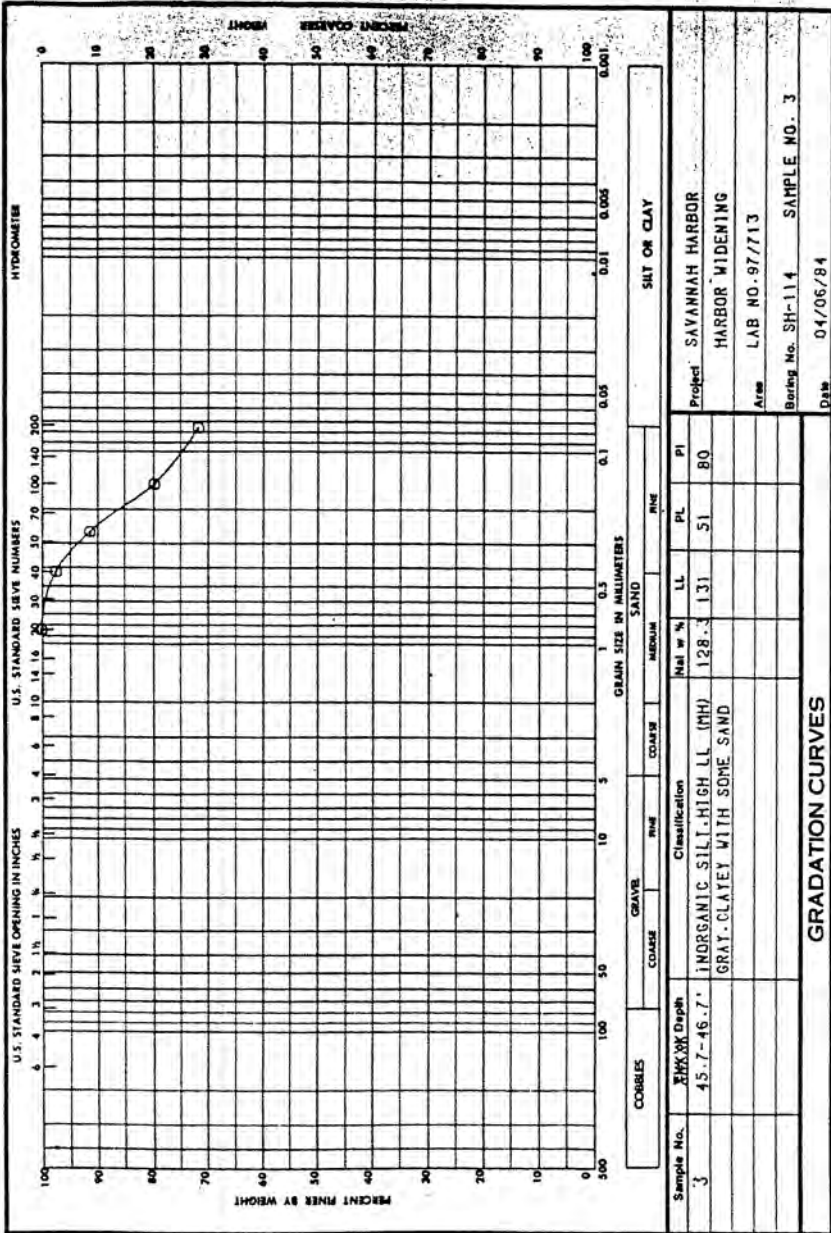

ENG FORM 1 MAY 63 2087

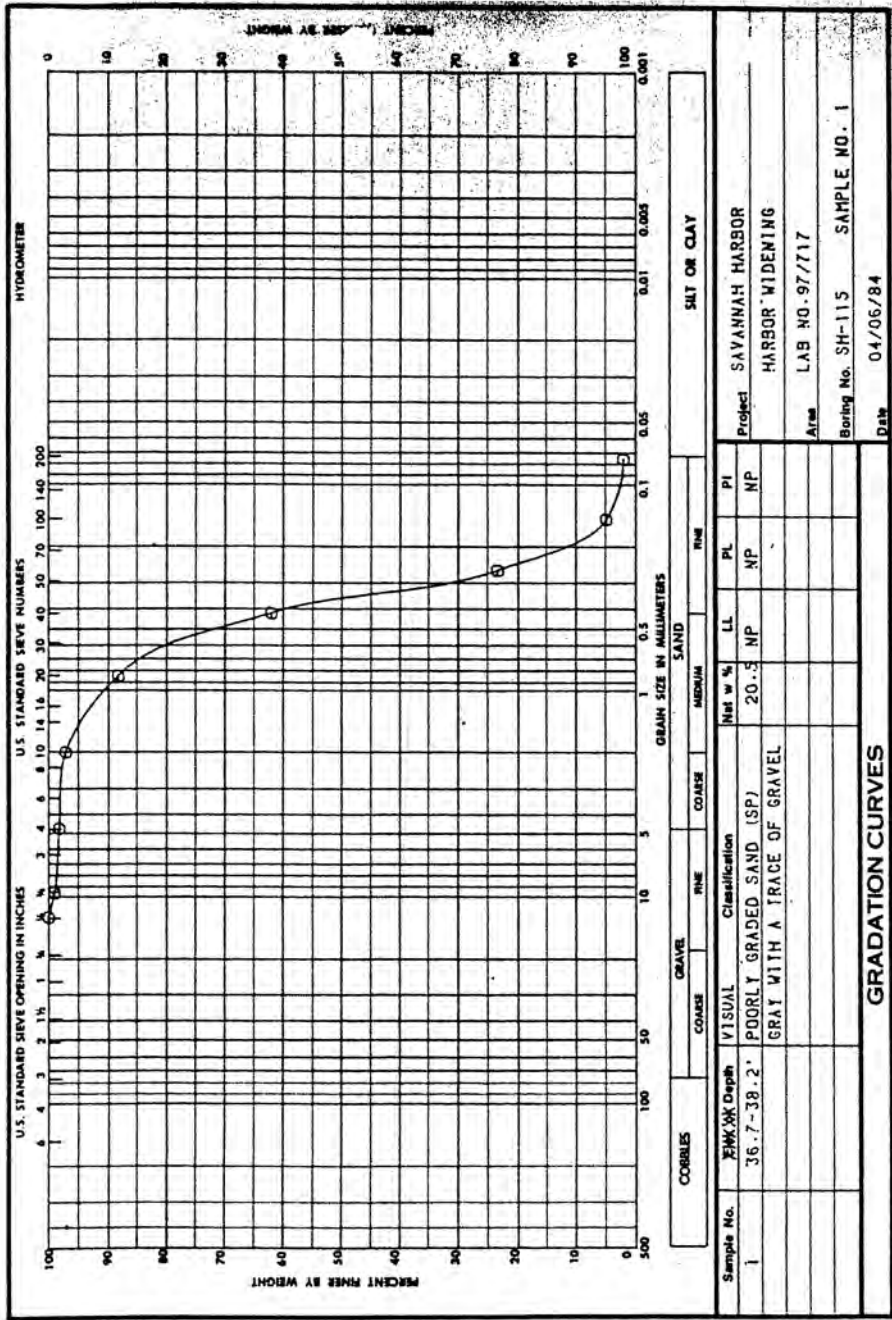


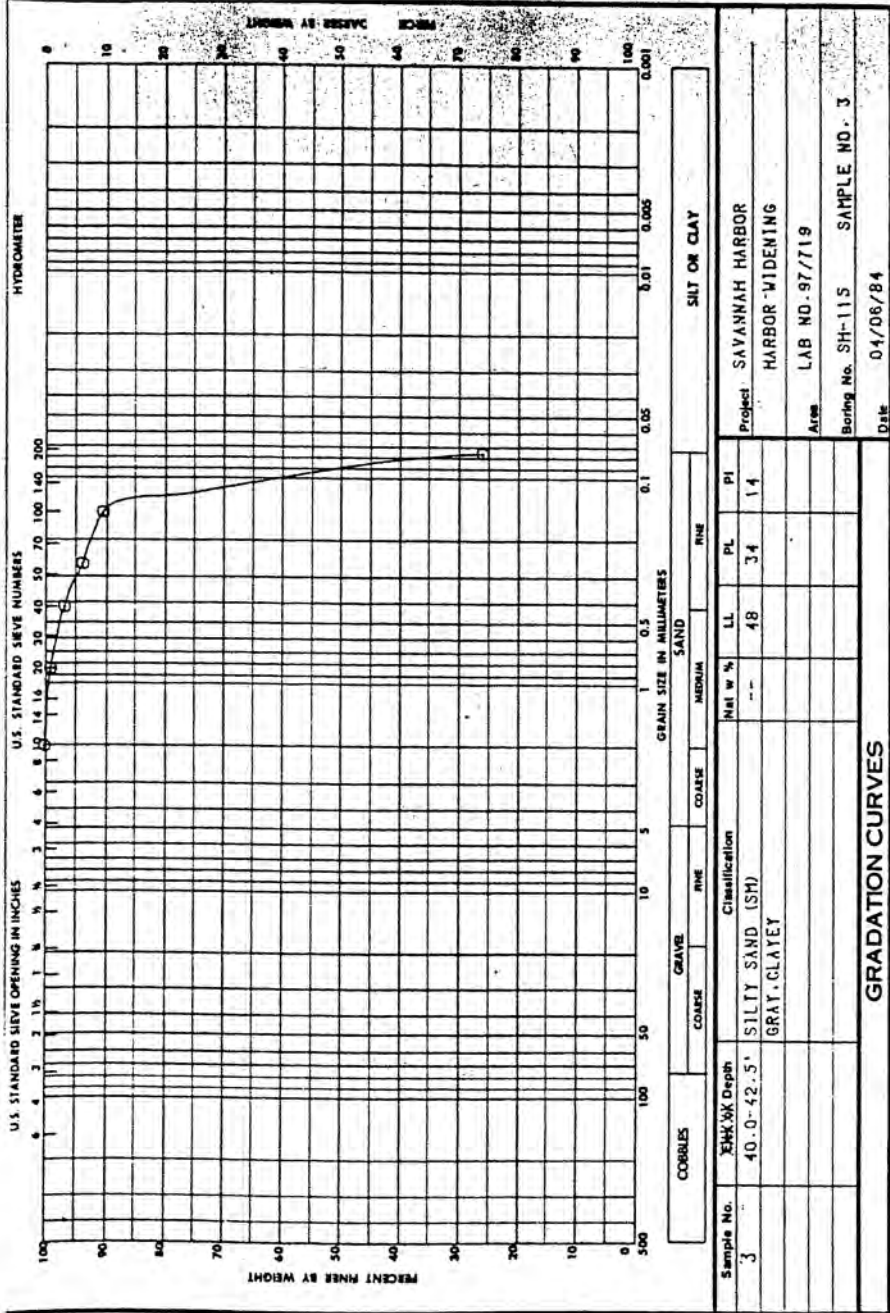

DEPARTMENT OF THE ARMY, SOUTH ATLANTIC DIVISION LABORATORY  
CORPS OF ENGINEERS, 611 SOUTH COBB DRIVE, MARIETTA, GA. 30060

W.O. No. 3778

Req. No. EN-GS-84-03

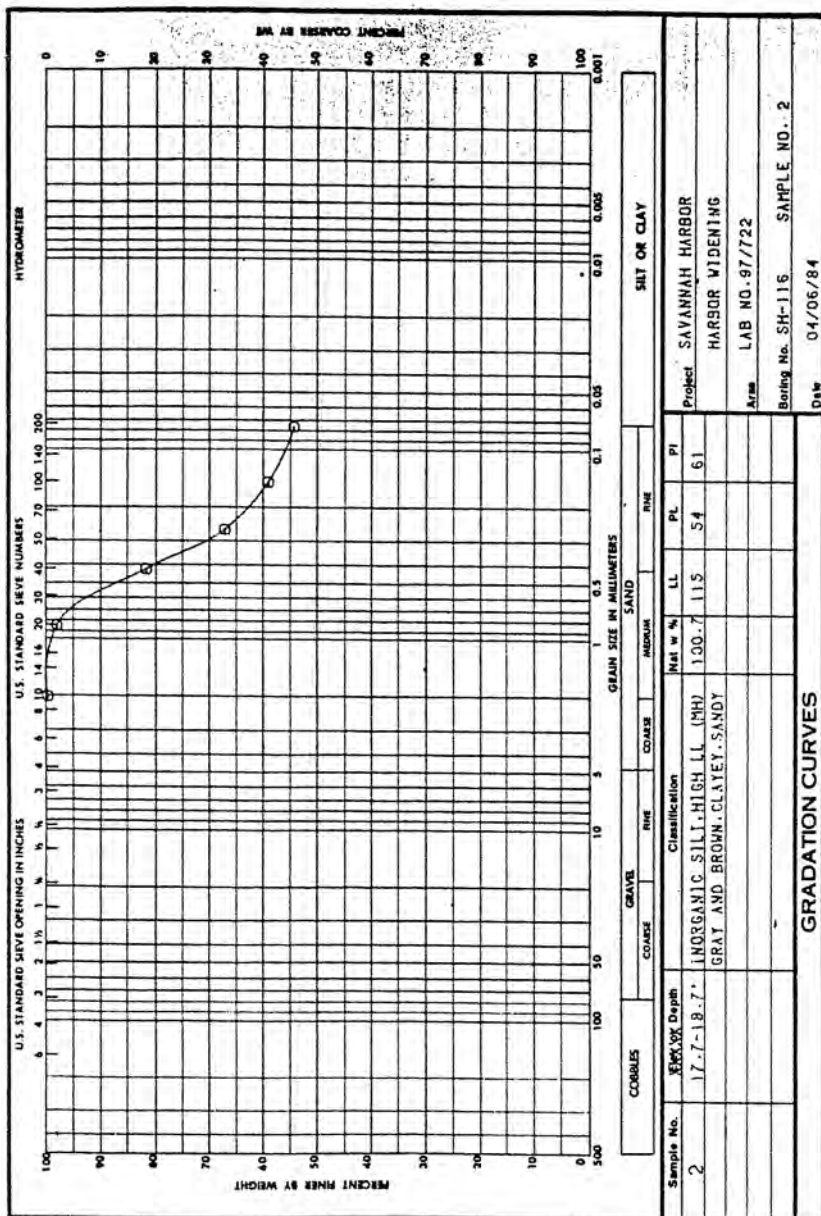


ENG FORM 2087  
1 MAY 63



DEPARTMENT OF THE ARMY, SOUTH ATLANTIC DIVISION LABORATORY  
CORPS OF ENGINEERS, 611 SOUTH COBB DRIVE, MARIETTA, GA. 30060


Req. No. EN-65-84-03

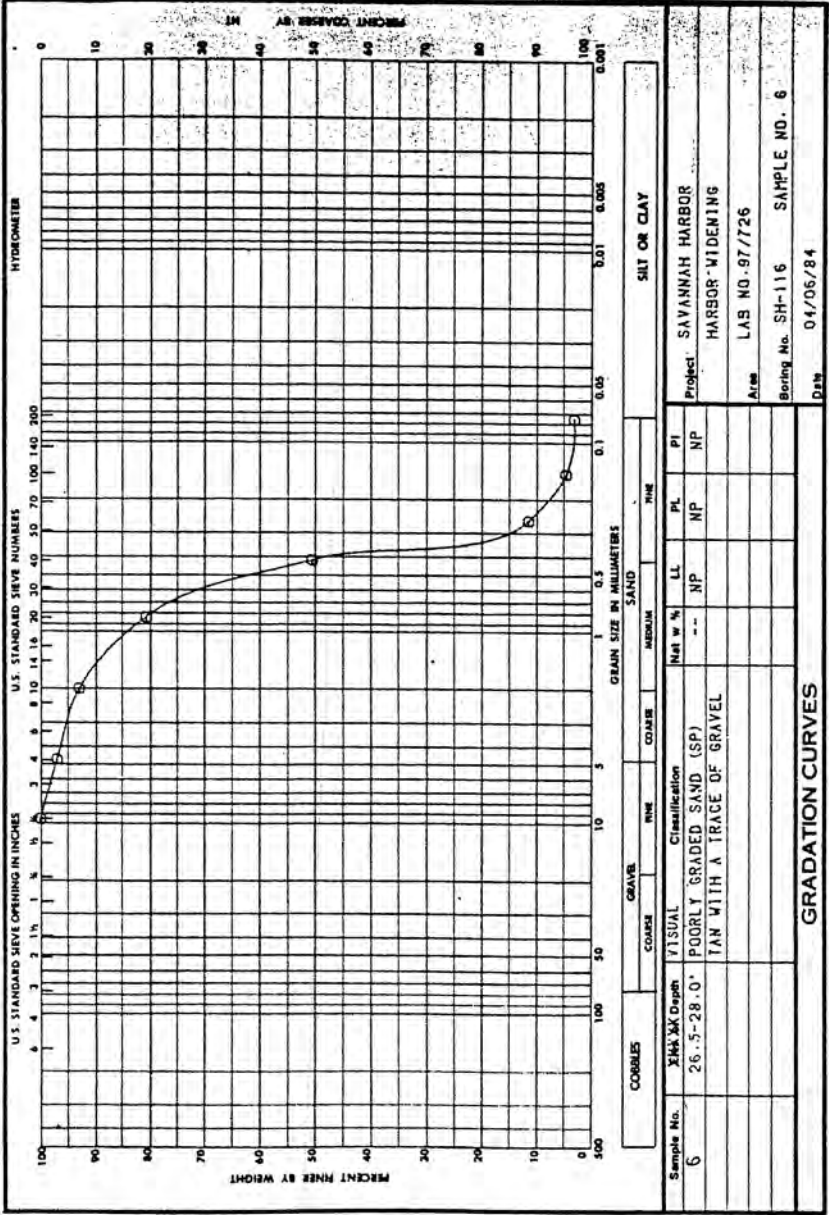

ENG FORM 2087  
1 MAY 83

Req. No. EN-GS-84-03

CORPS OF ENGINEERS, 611 SOUTH COBB DRIVE, MARIETTA, GA. 30060

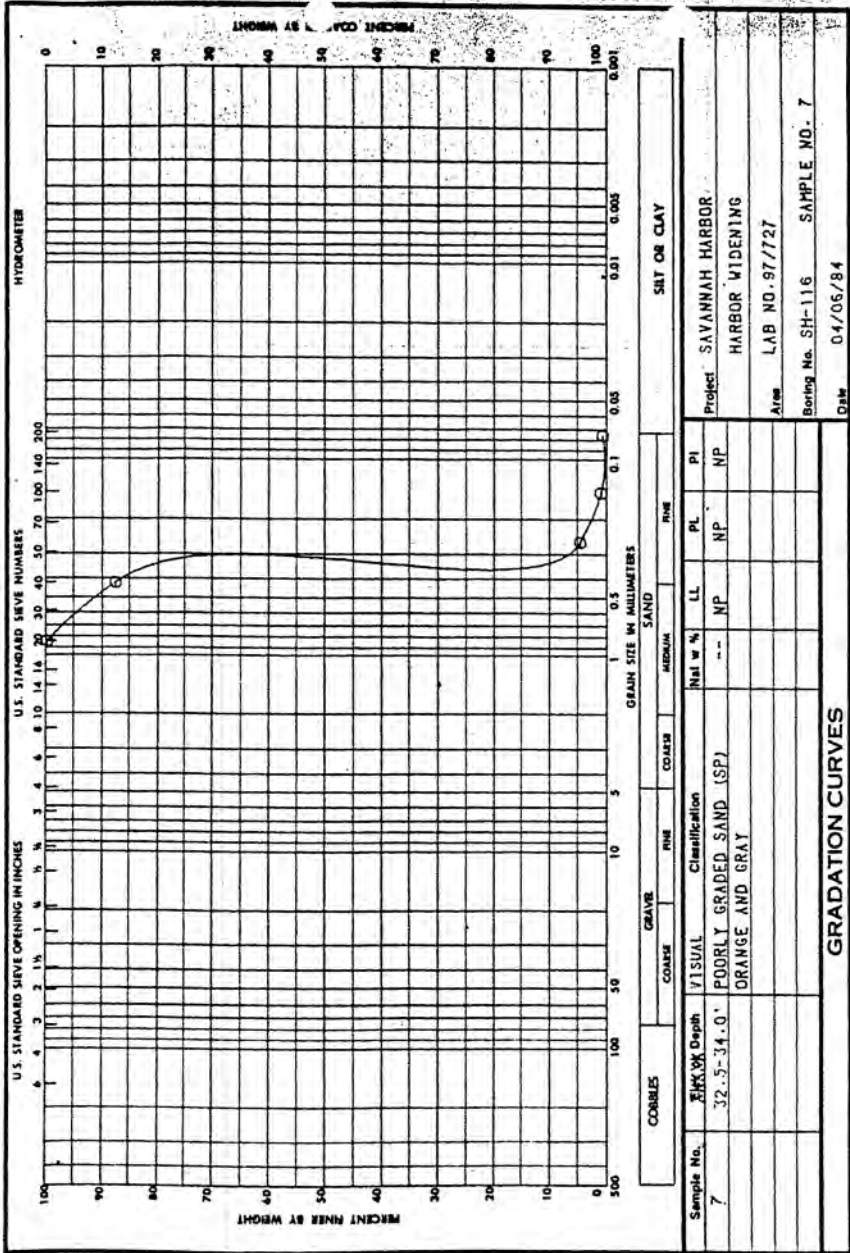


ENG. FORM 2087  
1 MAY 63



DEPARTMENT OF THE ARMY, SOUTH ATLANTIC DIVISION LABORATORY  
CORPS OF ENGINEERS, 611 SOUTH COBB DRIVE, MARIETTA, GA. 30060

W.O. No. 3778  
Req. No. EN-GS-84-03

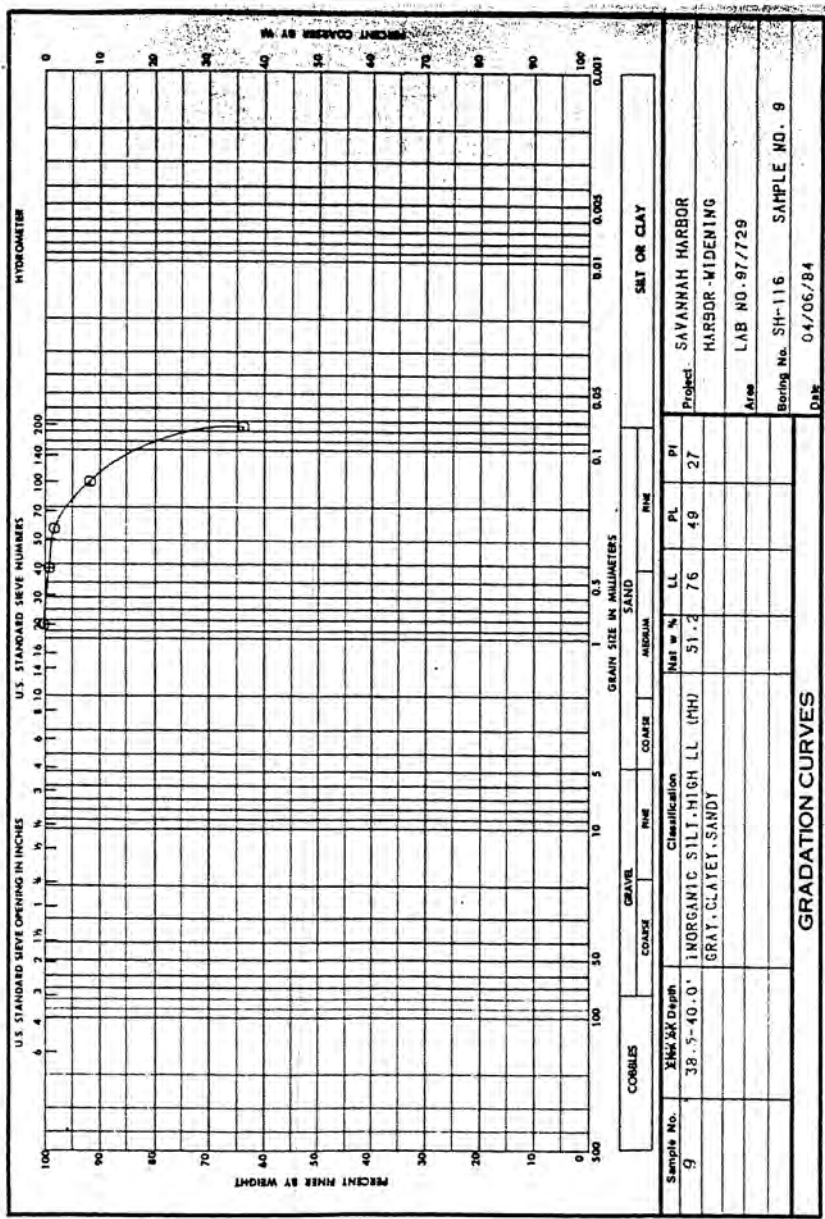


ENG FORM 2087  
1 MAY 63



DEPARTMENT OF THE ARMY, SOUTH ATLANTIC DIVISION LABORATORY  
CORPS OF ENGINEERS, 611 SOUTH COBB DRIVE, MARIETTA, GA. 30060

W.O. No. 3778

Req. No. EN-GS-84-03

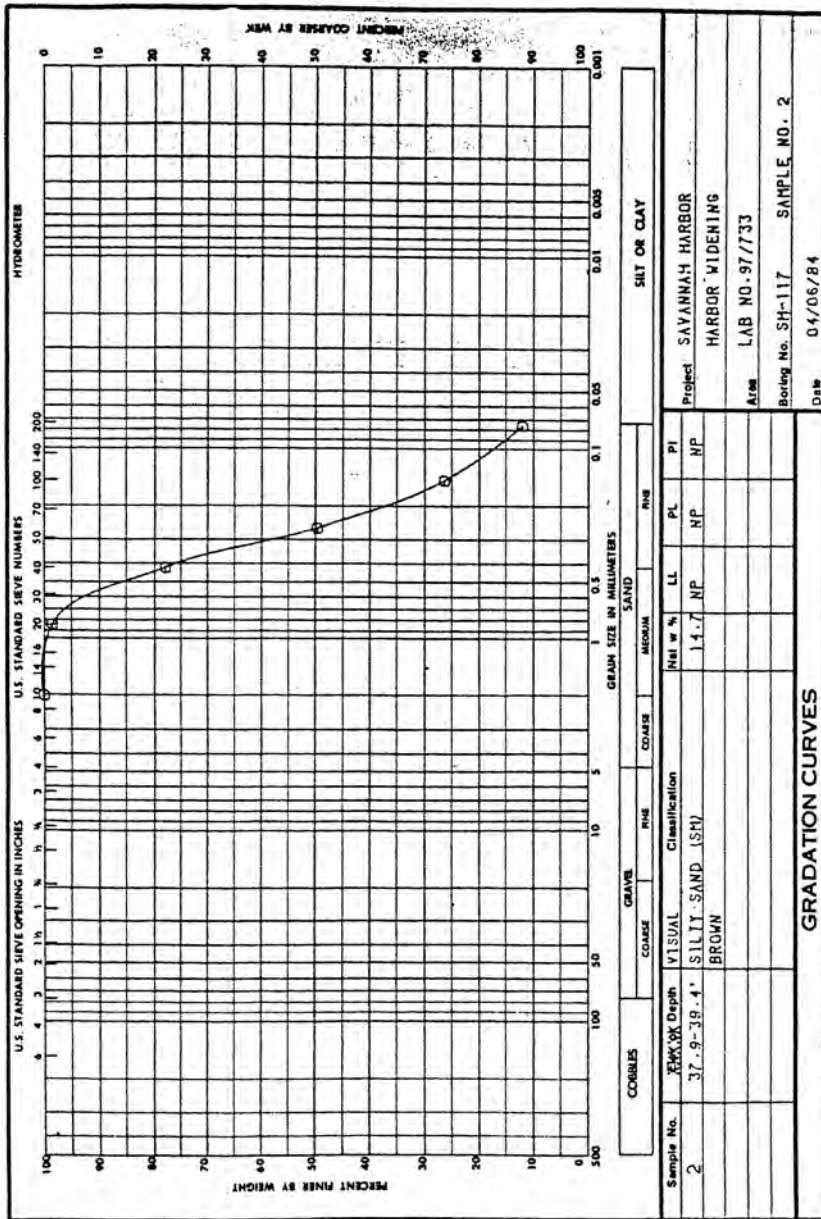


ENG FORM 2087  
1 MAY 63

DEPARTMENT OF THE ARMY, SOUTH ATLANTIC DIVISION LABORATORY  
CORPS OF ENGINEERS, 611 SOUTH COBB DRIVE, MARIETTA, GA. 30060

W.O. No. 3778


Req. No. EN-GS-84-03

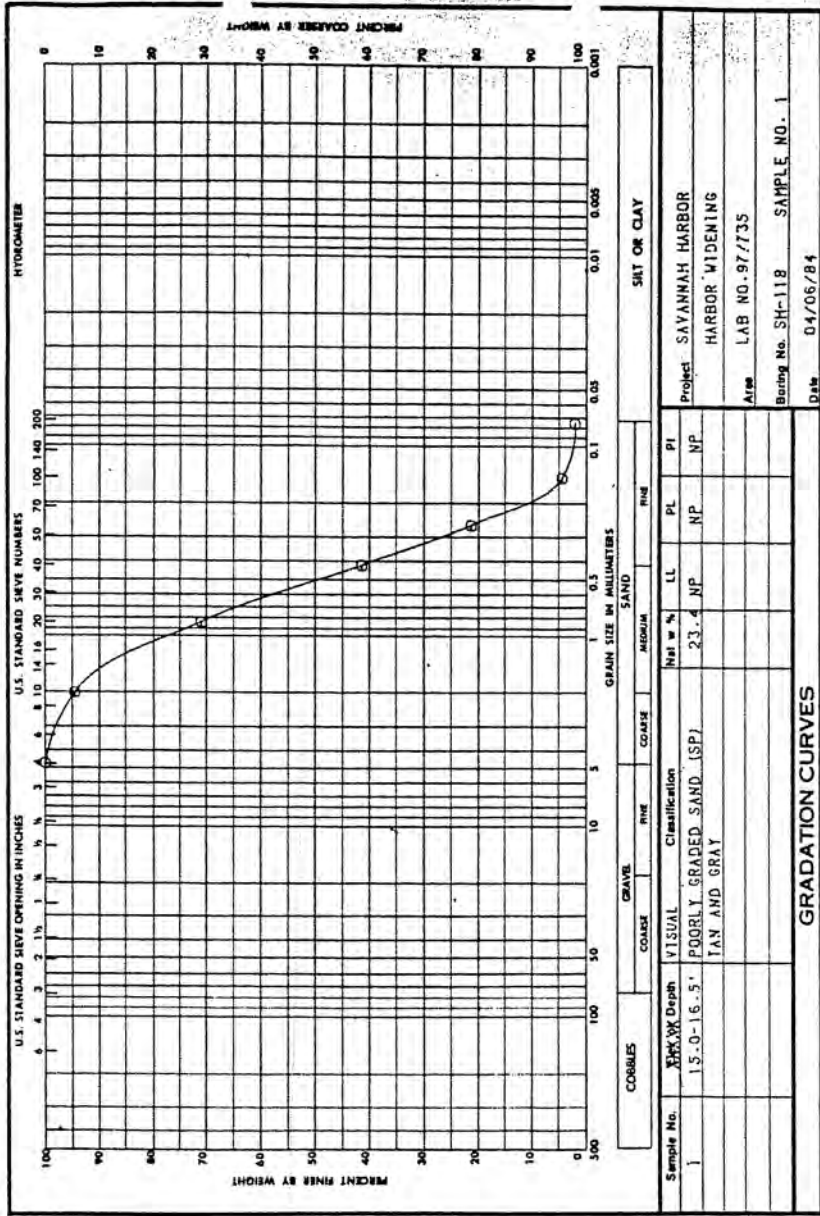

DEPARTMENT OF THE ARMY, SOUTH ATLANTIC DIVISION LABORATORY  
CORPS OF ENGINEERS, 611 SOUTH COBB DRIVE, MARIETTA, GA. 30060

W.O. No. 3778

Req. No. EN-GS-84-03

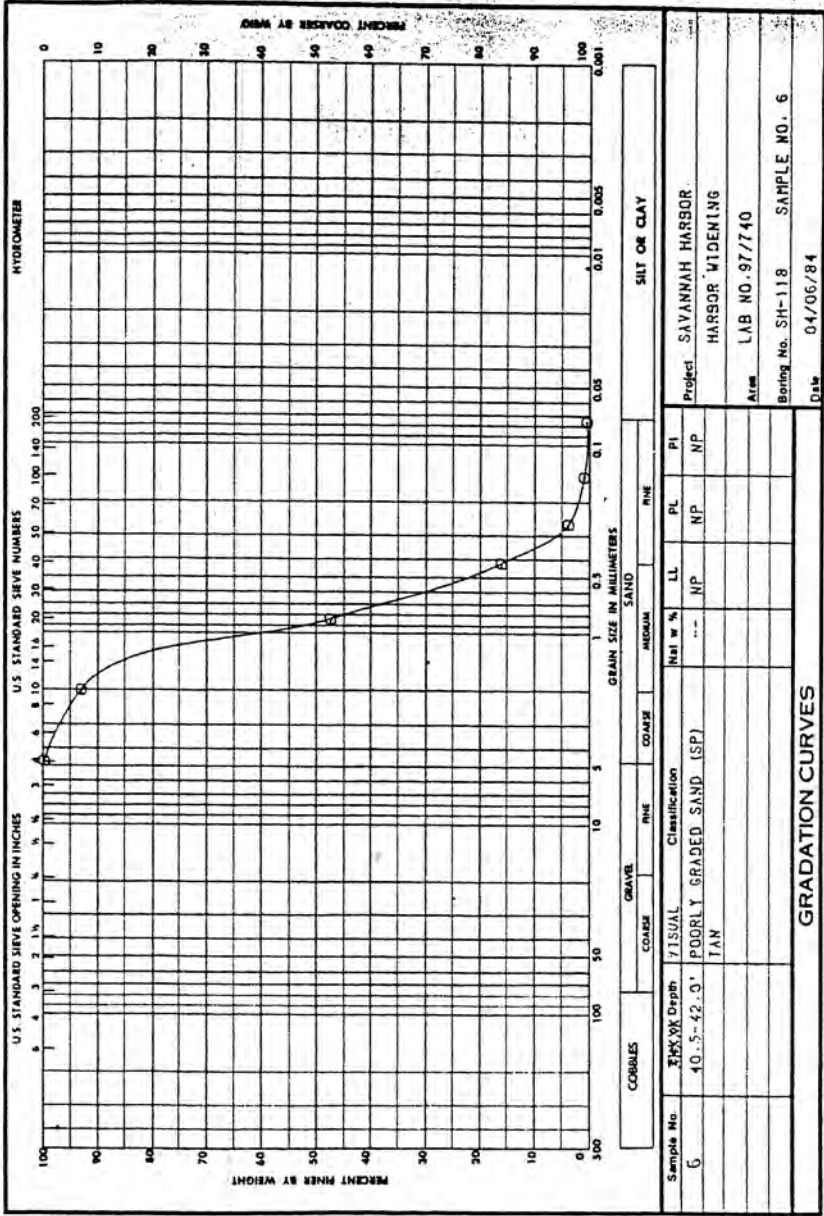


ENG FORM 2087  
1 MAY 63

DEPARTMENT OF THE ARMY, SOUTH ATLANTIC DIVISION LABORATORY  
CORPS OF ENGINEERS, 611 SOUTH COBB DRIVE, MARIETTA, GA. 30060

W.O. No. 3778

Req. No. EN-GS-84-03

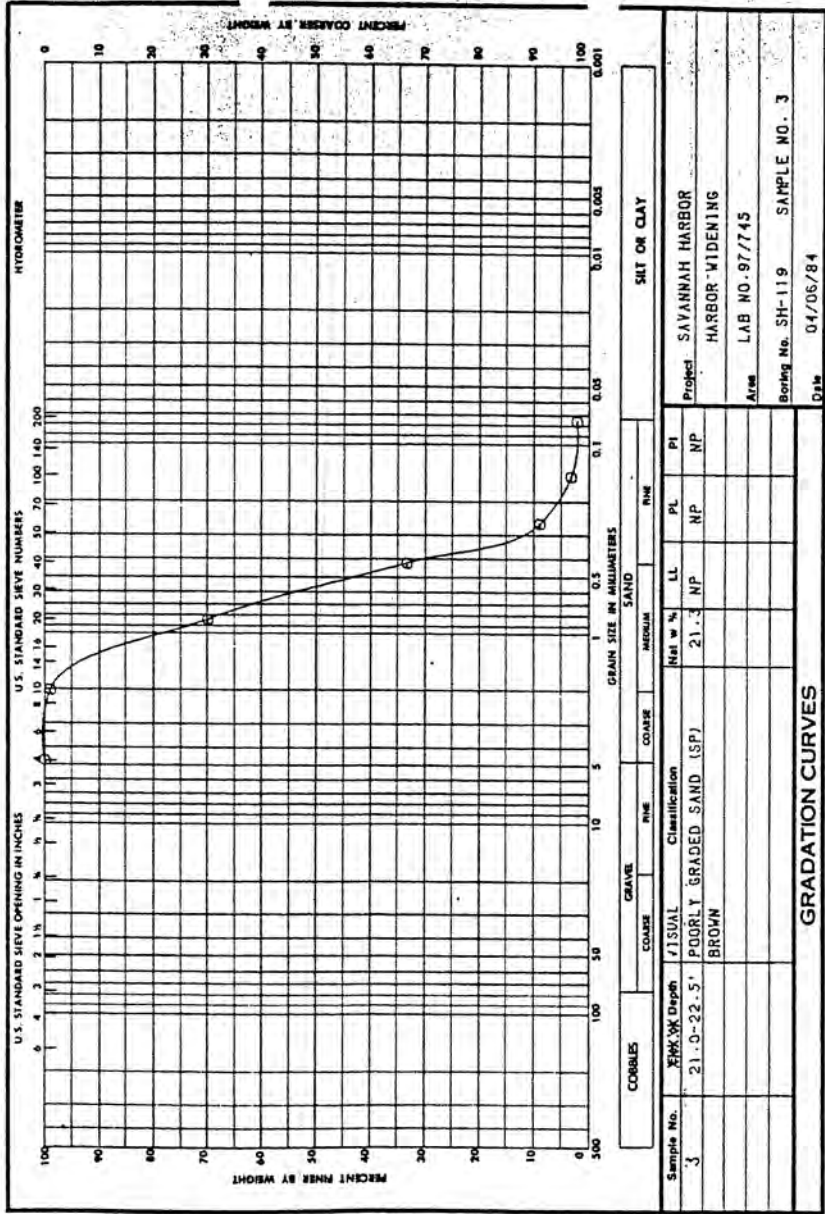


ENG FORM 2087  
1 MAY 83

DEPARTMENT OF THE ARMY, SOUTH ATLANTIC DIVISION LABORATORY  
CORPS OF ENGINEERS, 611 SOUTH COBB DRIVE, MARIETTA, GA. 30060

W.O. No. 3778

Req. No. EN-GS-84-03

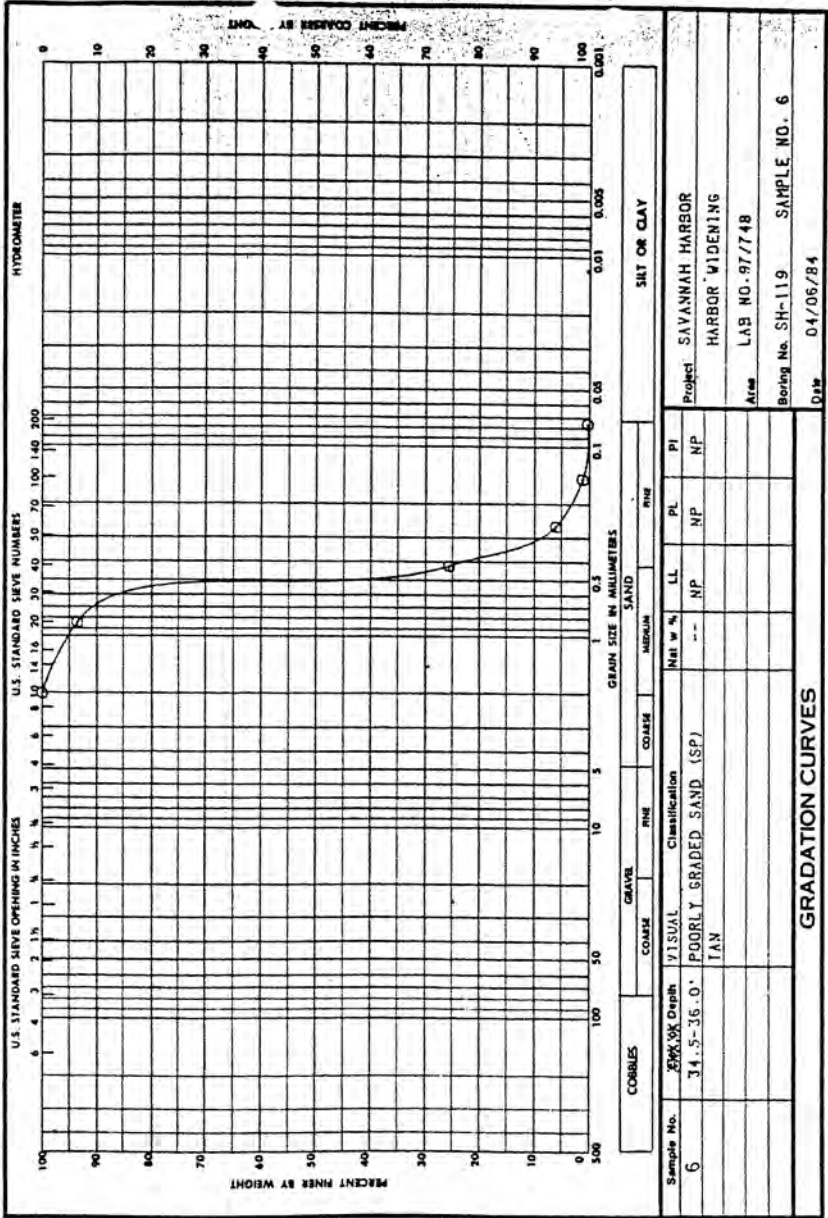


ENG FORM 2087  
1 MAY 63

DEPARTMENT OF THE ARMY, SOUTH ATLANTIC DIVISION LABORATORY  
CORPS OF ENGINEERS, 611 SOUTH COBB DRIVE, MARIETTA, GA. 30060

W.O. No. 3778

Req. No. EN-GS-84-03

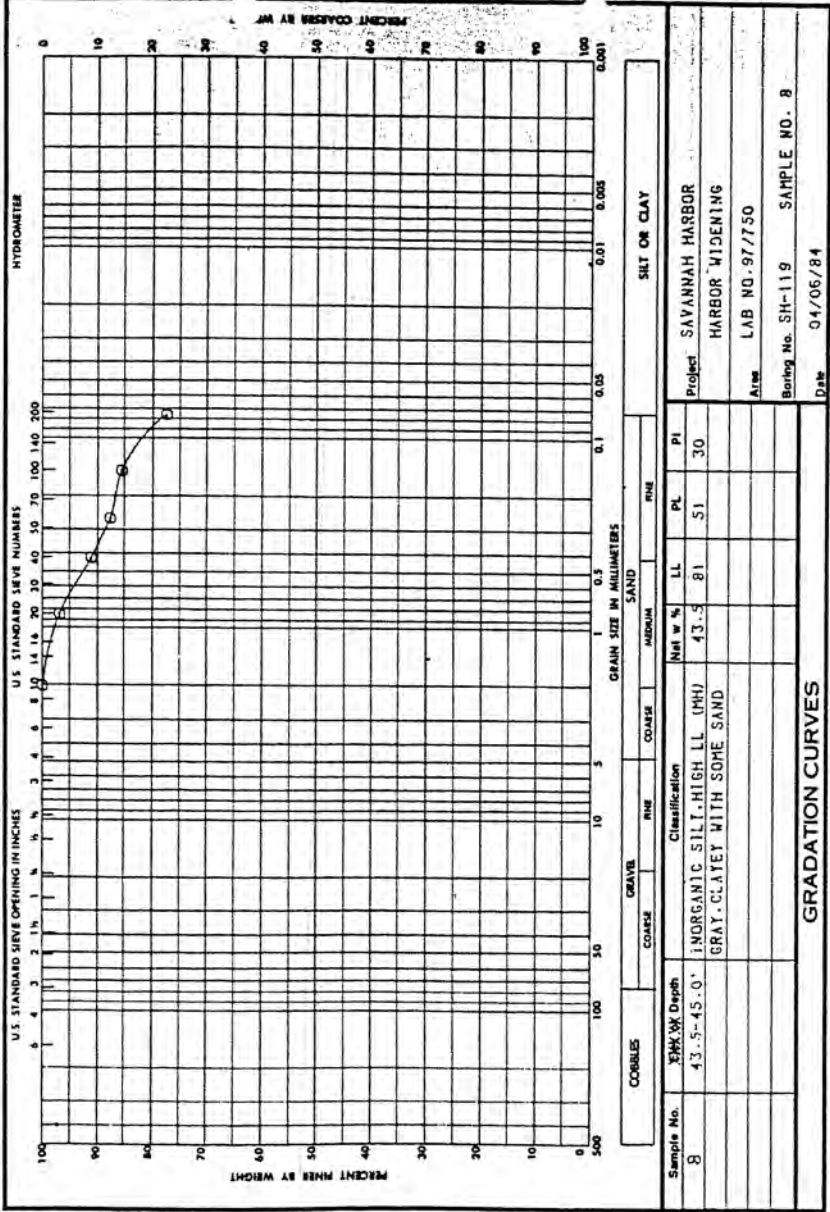


| <b>GENERAL TEST REPORT</b><br><b>U.S. ARMY ENGINEER DIVISION LABORATORY, SOUTH ATLANTIC</b><br><b>CORPS OF ENGINEERS</b><br><b>MARIETTA, GEORGIA</b>   |          |            |                                  | <b>DISTRICT/OFFICE</b><br>Savannah<br><b>CONTRACT NO.</b><br>--           |                       |         |          |            |             |                                      |        |        |   |              |     |        |        |   |              |     |
|---|----------|------------|----------------------------------|---------------------------------------------------------------------------|-----------------------|---------|----------|------------|-------------|--------------------------------------|--------|--------|---|--------------|-----|--------|--------|---|--------------|-----|
| <b>PROJECT</b><br>Savannah Harbor Widening Study   |          |            |                                  | <b>DATE REPORTED</b><br>21 November 1984<br><b>WORK ORDER NO.</b><br>4246 |                       |         |          |            |             |                                      |        |        |   |              |     |        |        |   |              |     |
| <b>TYPE SAMPLE</b> 3 1/2" diameter cores, dense, fine grained silty sand   |          |            |                                  | <b>REQN. NO.</b><br>SASEN-CC-85-14                                        |                       |         |          |            |             |                                      |        |        |   |              |     |        |        |   |              |     |
| <b>SOURCE</b><br>Savannah Harbor   |          |            |                                  | <b>BASE UNIT COST</b><br>--                                               |                       |         |          |            |             |                                      |        |        |   |              |     |        |        |   |              |     |
| <b>FOR USE AS</b><br>Investigational   |          |            |                                  | <b>DATE SAMPLE RECEIVED</b><br>24 August 1984                             |                       |         |          |            |             |                                      |        |        |   |              |     |        |        |   |              |     |
| <b>TESTED FOR</b><br>Unconfined Compressive strength   |          |            |                                  | <b>LAB NO.</b><br>97/821-822                                              |                       |         |          |            |             |                                      |        |        |   |              |     |        |        |   |              |     |
| <div style="display: flex; justify-content: space-around; align-items: center;"> <div style="text-align: center;"> <input checked="" type="checkbox"/> <b>MEETS SPECIFICATIONS</b> </div> <div style="text-align: center;">n/a</div> <div style="text-align: center;"> <input type="checkbox"/> <b>FAILS SPECIFICATIONS (See below)</b> </div> </div>   |          |            
| <table style="width: 100%; border-collapse: collapse;"> <thead> <tr> <th style="text-align: left; border-bottom: 1px solid black;">LAB NO.</th> <th style="text-align: left; border-bottom: 1px solid black;">HOLE NO.</th> <th style="text-align: left; border-bottom: 1px solid black;">SAMPLE NO.</th> <th style="text-align: left; border-bottom: 1px solid black;">DEPTH, FEET</th> <th style="text-align: left; border-bottom: 1px solid black;">UNCONFINED COMPRESSIVE STRENGTH, psi</th> </tr> </thead> <tbody> <tr> <td>97/821</td> <td>SH-120</td> <td>1</td> <td>47.7 to 48.5</td> <td>125</td> </tr> <tr> <td>97/822</td> <td>SH-120</td> <td>2</td> <td>48.9 to 50.1</td> <td>130</td> </tr> </tbody> </table> |          |            |                                  |                                                                           |                       | LAB NO. | HOLE NO. | SAMPLE NO. | DEPTH, FEET | UNCONFINED COMPRESSIVE STRENGTH, psi | 97/821 | SH-120 | 1 | 47.7 to 48.5 | 125 | 97/822 | SH-120 | 2 | 48.9 to 50.1 | 130 |
| LAB NO.   | HOLE NO. | SAMPLE NO. | DEPTH, FEET                      | UNCONFINED COMPRESSIVE STRENGTH, psi                                      |                       |         |          |            |             |                                      |        |        |   |              |     |        |        |   |              |     |
| 97/821   | SH-120   | 1          | 47.7 to 48.5                     | 125                                                                       |                       |         |          |            |             |                                      |        |        |   |              |     |        |        |   |              |     |
| 97/822   | SH-120   | 2          | 48.9 to 50.1                     | 130                                                                       |                       |         |          |            |             |                                      |        |        |   |              |     |        |        |   |              |     |
| <b>REMARKS:</b><br>Samples were tested in a wet condition as received.   |          |            
| <b>REPORTED BY</b> <input type="checkbox"/> PHONE <input type="checkbox"/> WIRE<br><b>DATE</b> n/a   |          |            | <b>TESTED BY</b><br>HLM          |                                                                           | <b>CHECKED BY</b> DRH |         |          |            |             |                                      |        |        |   |              |     |        |        |   |              |     |
|   |          |            | <b>SAMPLED BY</b><br>T. Zielouka |                                                                           |                       |         |          |            |             |                                      |        |        |   |              |     |        |        |   |              |     |



DEPARTMENT OF THE ARMY, SOUTH ATLANTIC DIVISION LABORATORY  
CORPS OF ENGINEERS, 611 SOUTH COBB DRIVE, MARIETTA, GA. 30060

W.O. No. 3778

Req. No. EN-GS-84-03

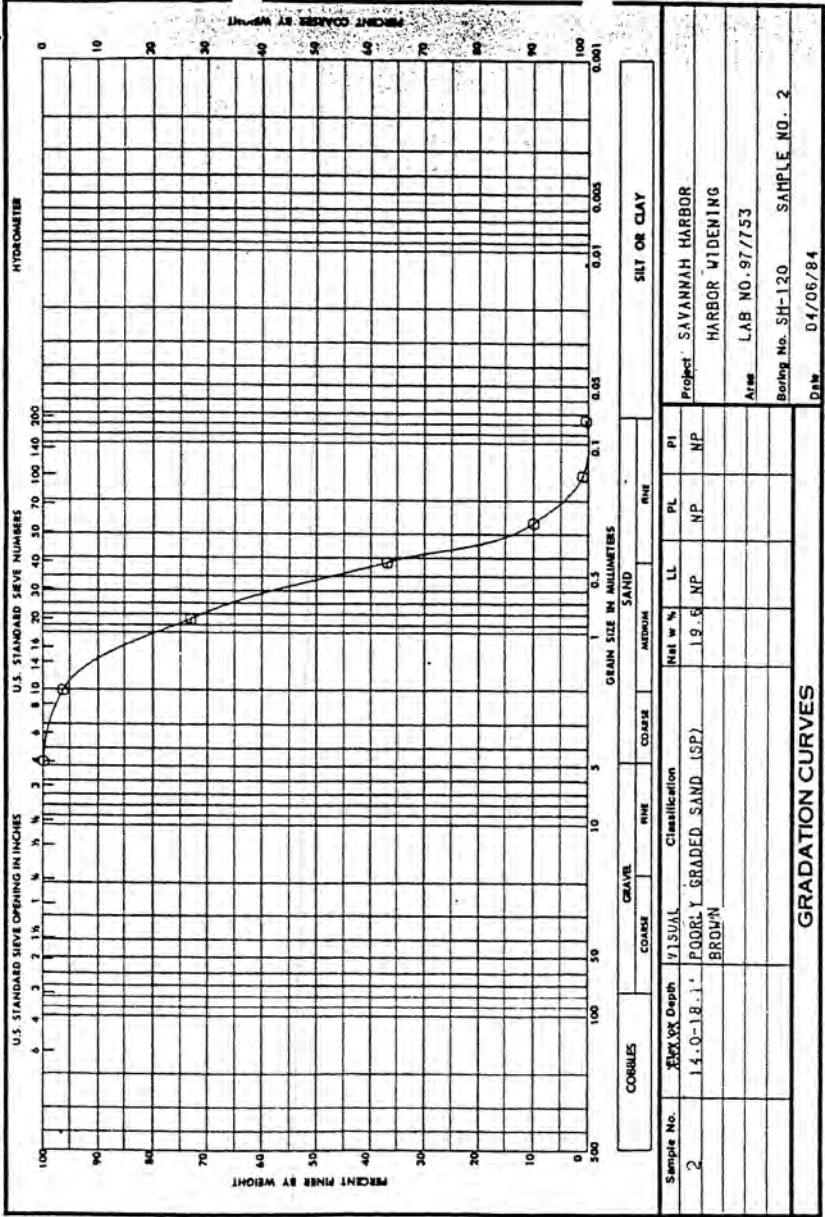


ENG FORM 1 MAY 63 2087



DEPARTMENT OF THE ARMY, SOUTH ATLANTIC DIVISION LABORATORY  
CORPS OF ENGINEERS, 611 SOUTH COBB DRIVE, MARIETTA, GA. 30060

W.O. No. 3778

Req. No. EN-6S-84-03

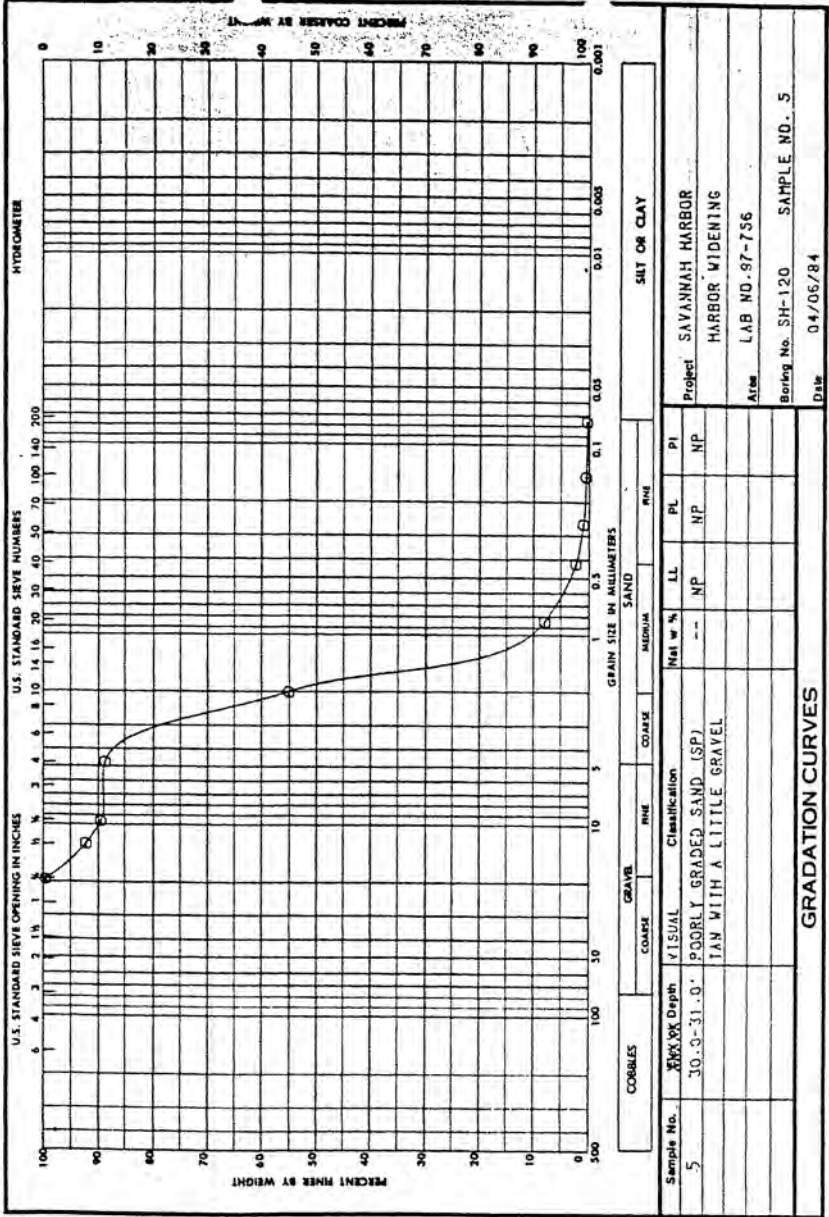

ENG Form 2087  
1 MAY 63






DEPARTMENT OF THE ARMY, SOUTH ATLANTIC DIVISION LABORATORY  
CORPS OF ENGINEERS, 611 SOUTH COBB DRIVE, MARIETTA, GA. 30060

W.O. No. 3778

Req. No. EN-GS-84-03

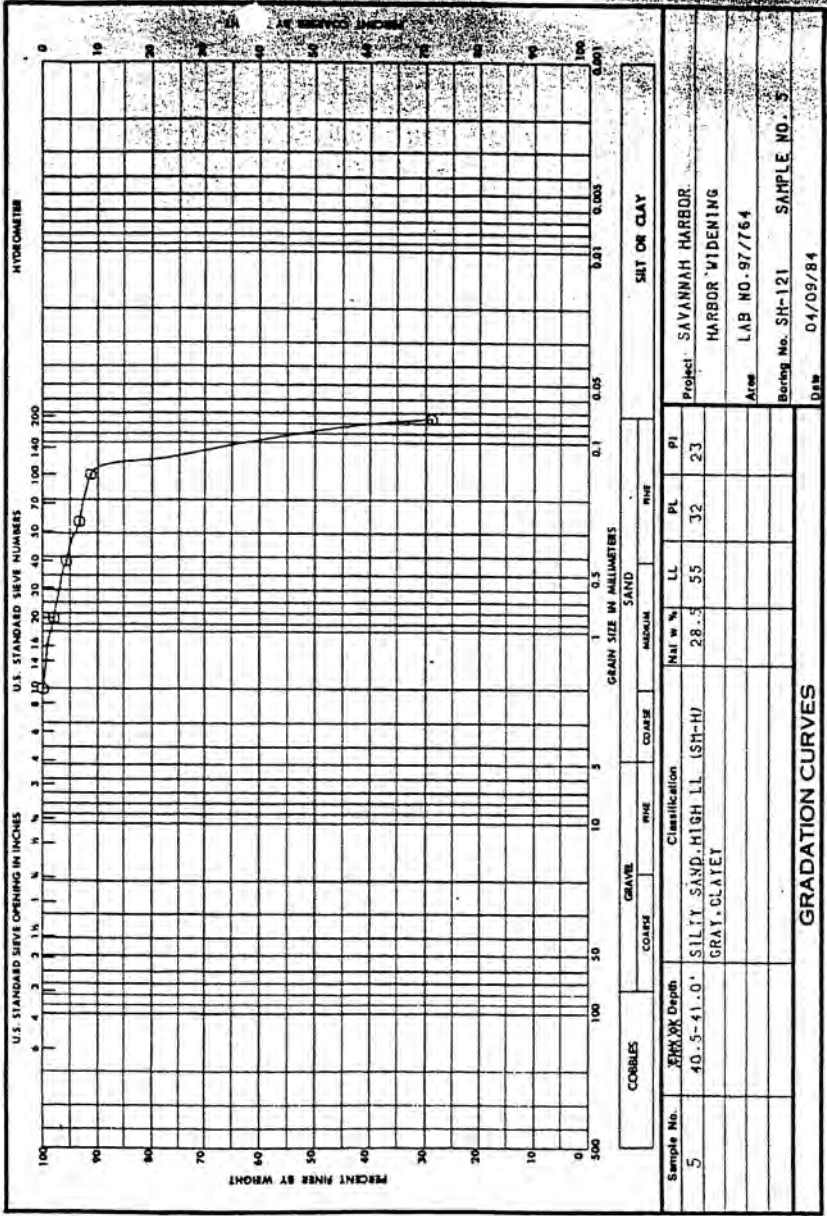


ENG FORM 2087  
1 MAY 83


DEPARTMENT OF THE ARMY, SOUTH ATLANTIC DIVISION LABORATORY  
CORPS OF ENGINEERS, 611 SOUTH COBB DRIVE, MARIETTA, GA. 30060

W.O. No. 3778

Req. No. EN-GS-84-03

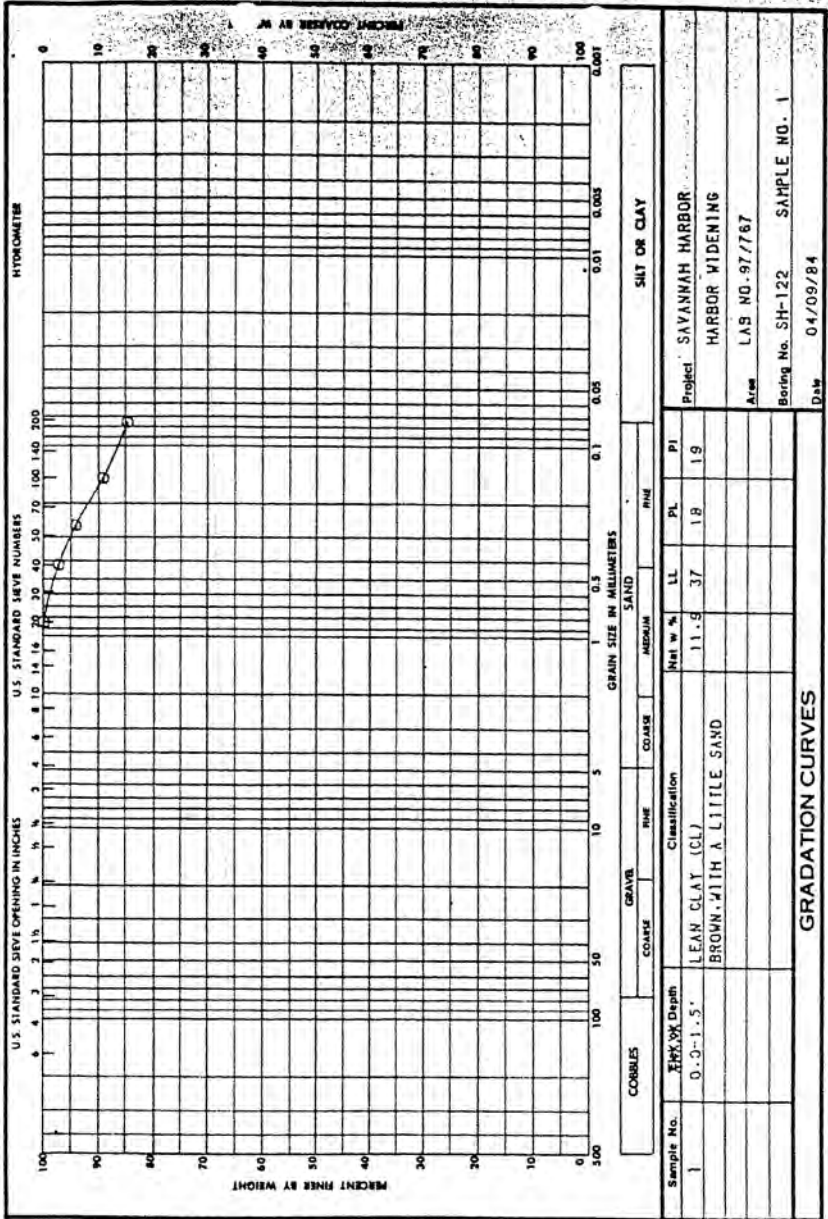


ENG FORM 2087  
1 MAY 63

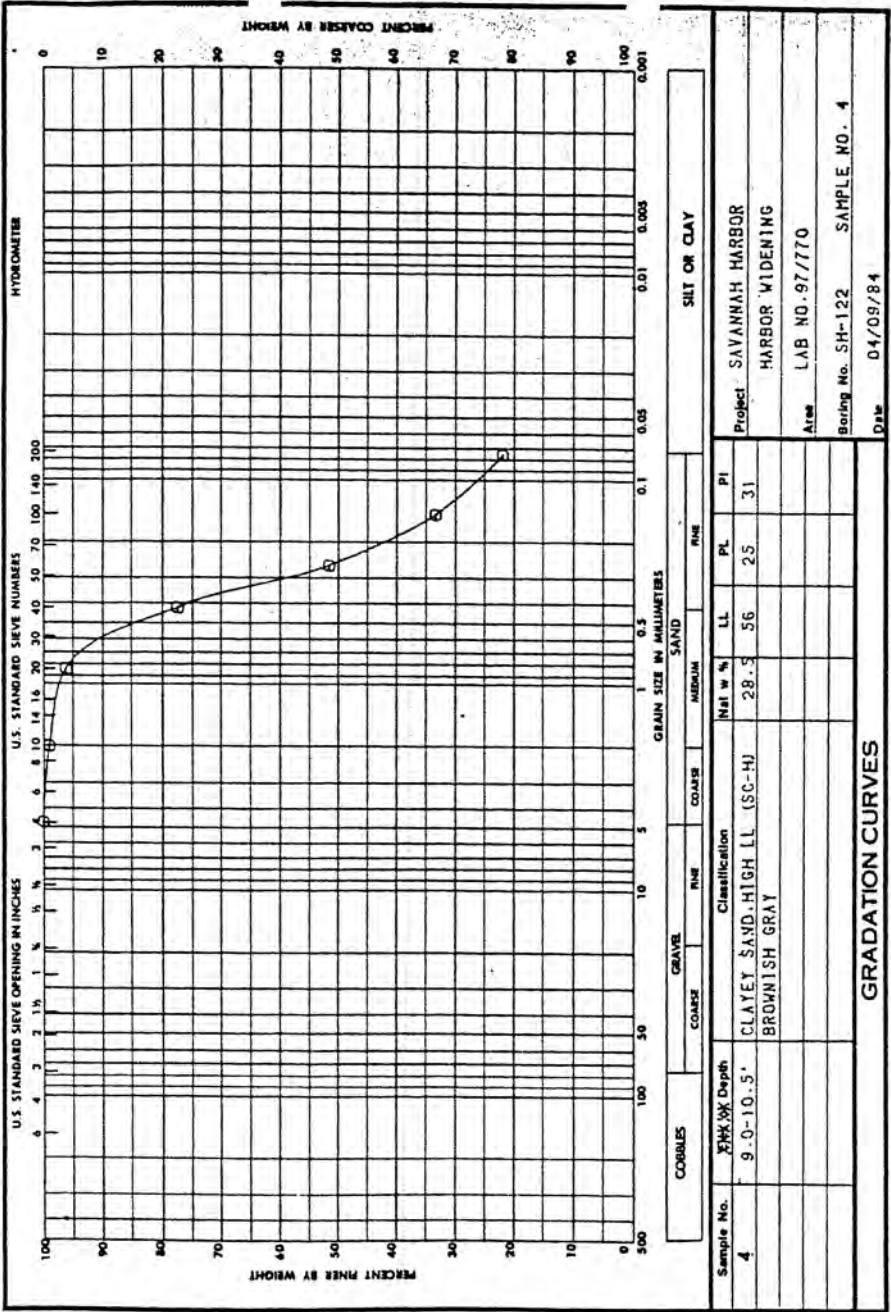



DEPARTMENT OF THE ARMY, SOUTH ATLANTIC DIVISION LABORATORY  
CORPS OF ENGINEERS, 611 SOUTH COBB DRIVE, MARIETTA, GA. 30060

W.O. No. 3778  
Req. No. EN-GS-84-03

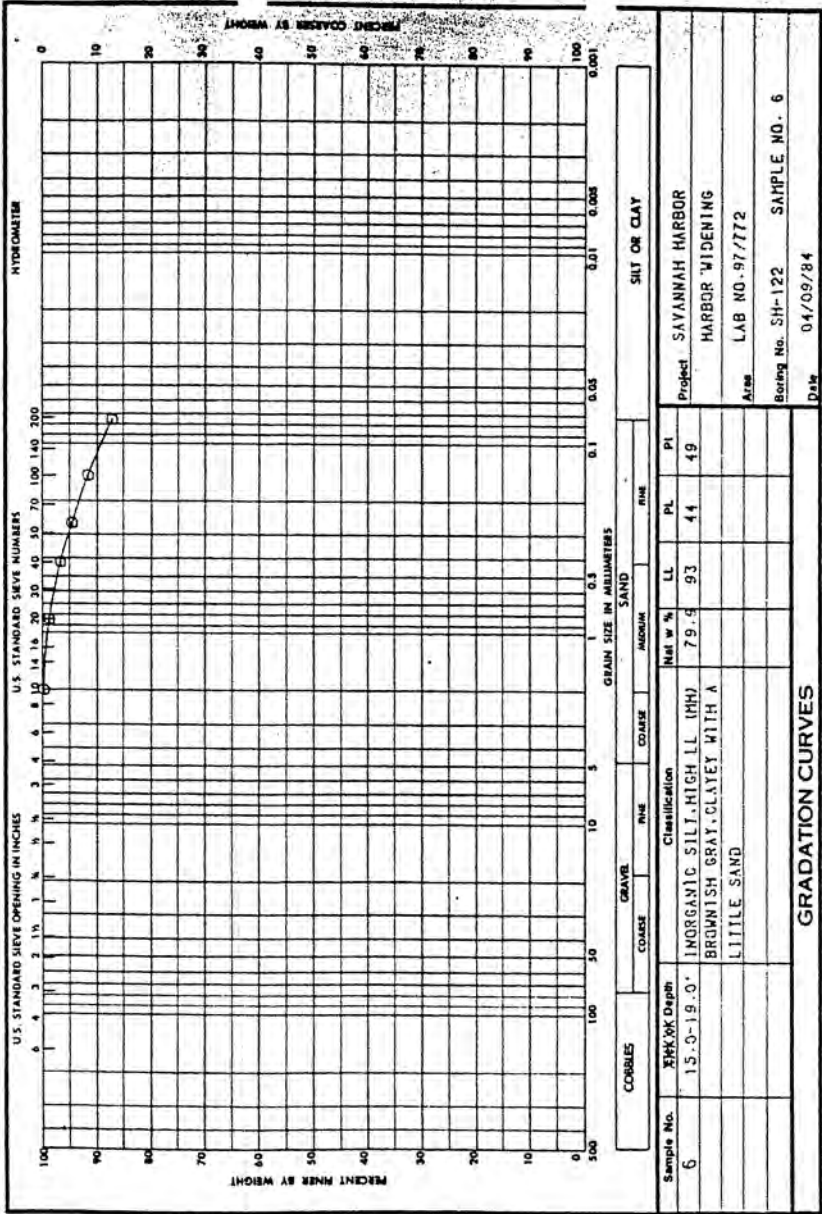




DEPARTMENT OF THE ARMY, SOUTH ATLANTIC DIVISION LABORATORY  
CORPS OF ENGINEERS, 611 SOUTH COBB DRIVE, MARIETTA, GA. 30060

W.U. NO. 3778

Req No. EN-GS-84-03

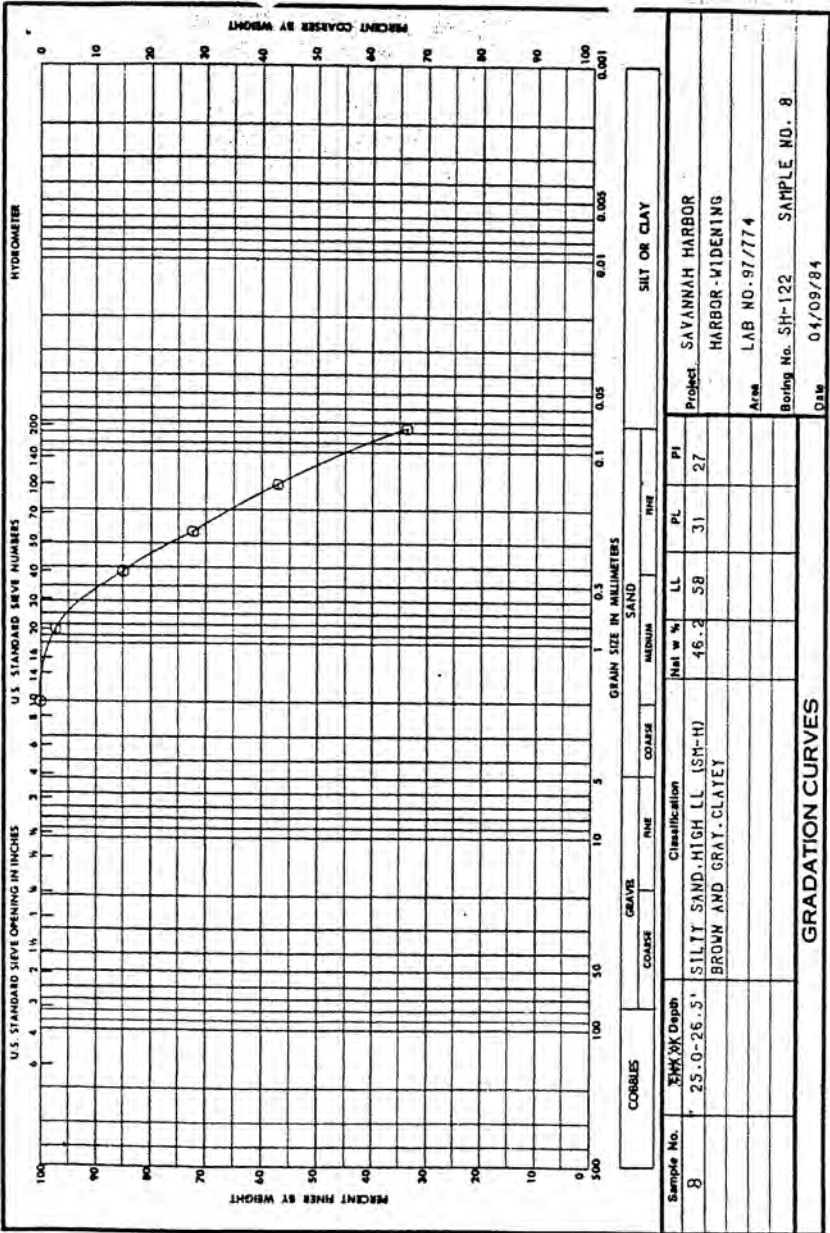


ENG FORM 2087  
1 MAY 63

DEPARTMENT OF THE ARMY, SOUTH ATLANTIC DIVISION LABORATORY  
CORPS OF ENGINEERS, 611 SOUTH COBB DRIVE, MARIETTA, GA. 30060

W.O. No. 3778

Req. No. EN-GS-84-03

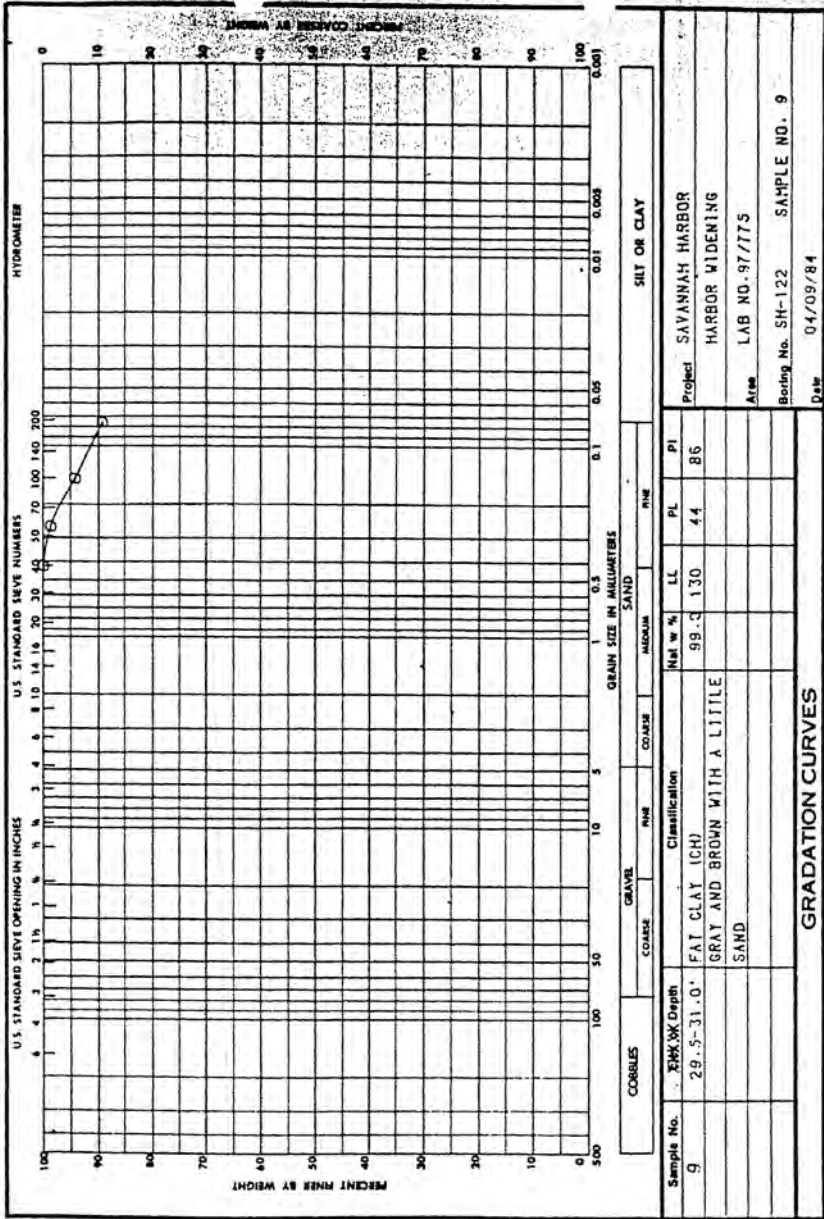


ENG FORM 2087  
1 MAY 63

DEPARTMENT OF THE ARMY, SOUTH ATLANTIC DIVISION LABORATORY  
CORPS OF ENGINEERS, 611 SOUTH COBB DRIVE, MARIETTA, GA. 30060

W.O. No. 3778


Req. No. EN-GS-84-03

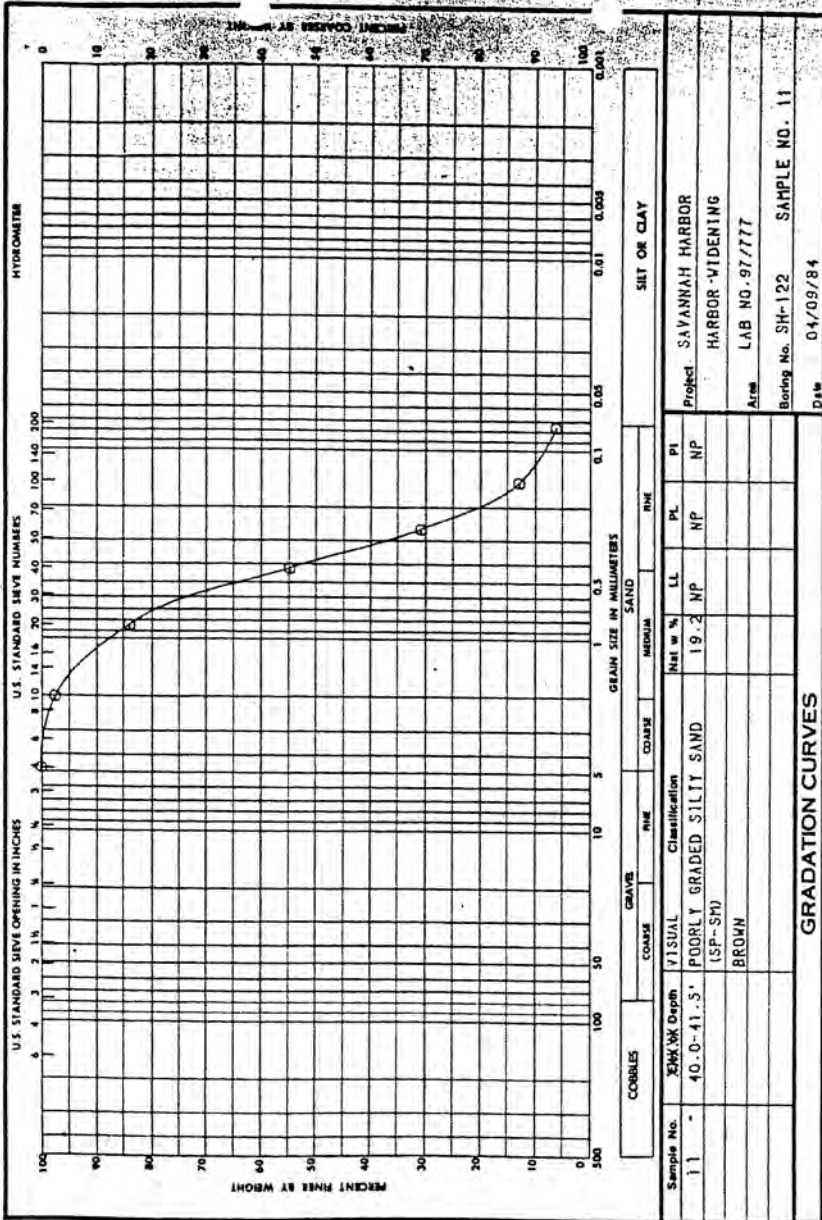

ENG FORM 2087  
1 MAY 83

W.O. No. 3778  
Reg No. EN-GS-84-03

DEPARTMENT OF THE ARMY, SOUTH ATLANTIC DIVISION LABORATORY  
CORPS OF ENGINEERS, 611 SOUTH COBB DRIVE, MARIETTA, GA. 30060

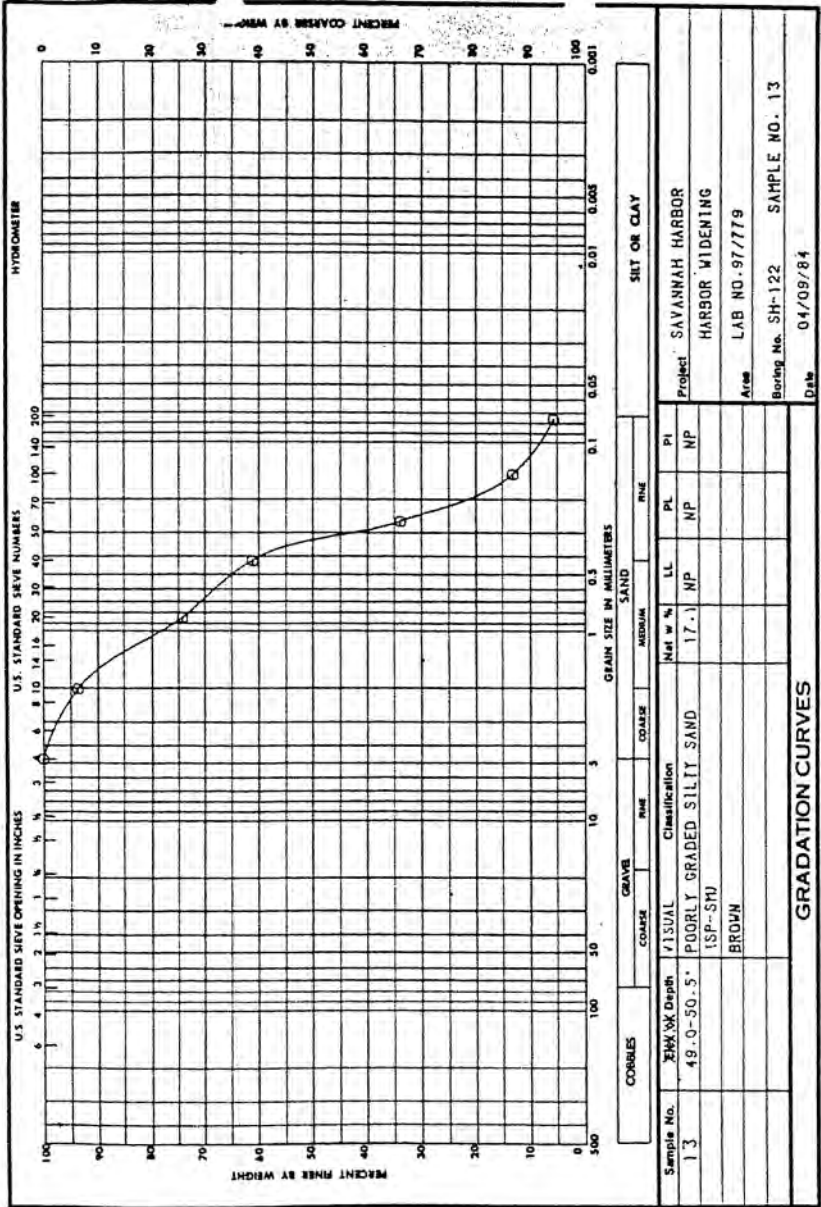


ENG FORM 2087  
1 MAY 63

DEPARTMENT OF THE ARMY, SOUTH ATLANTIC DIVISION LABORATORY  
CORPS OF ENGINEERS, 611 SOUTH COBB DRIVE, MARIETTA, GA. 30060

W.O. No. 3778

Req. No. EN-GS-84-03

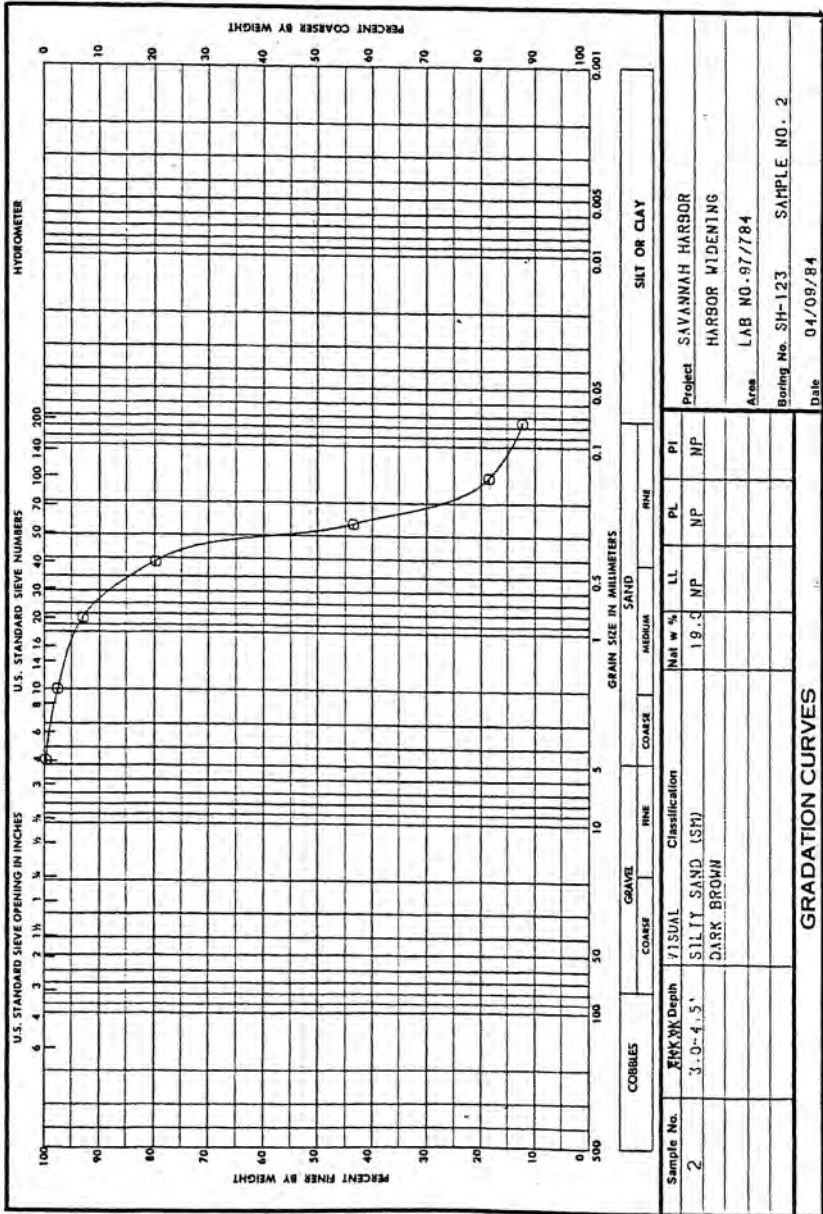


ENG FORM 2087  
1 MAY 63

DEPARTMENT OF THE ARMY, SOUTH ATLANTIC DIVISION LABORATORY  
CORPS OF ENGINEERS, 611 SOUTH COBB DRIVE, MARIETTA, GA. 30060

W.O. No. 3778


Req. No. EN-GS-84-03

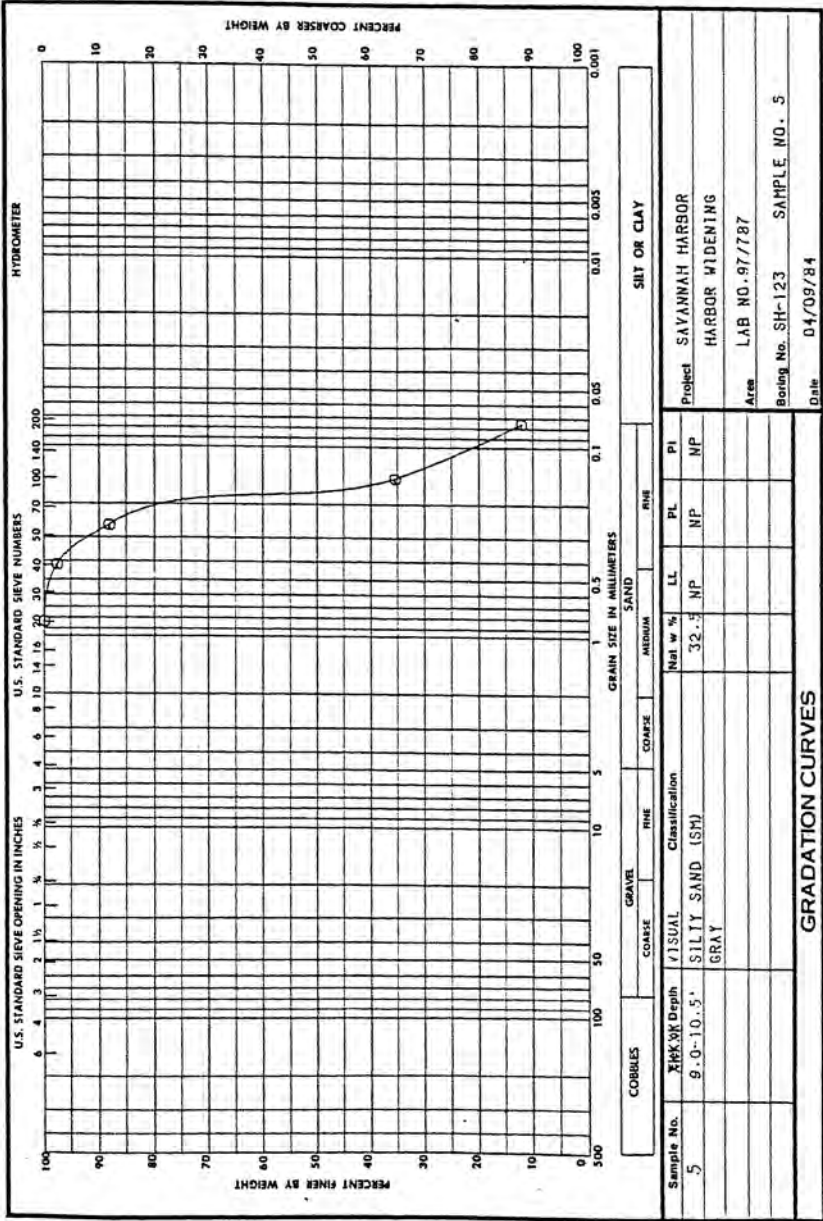

ENG FORM 2087  
MAY 74

W.O. No. 3778  
 Req. No. EN-GS-84-03


DEPARTMENT OF THE ARMY, SOUTH ATLANTIC DIVISION LABORATORY  
 CORPS OF ENGINEERS, 611 SOUTH COBB DRIVE, MARIETTA, GA. 30060

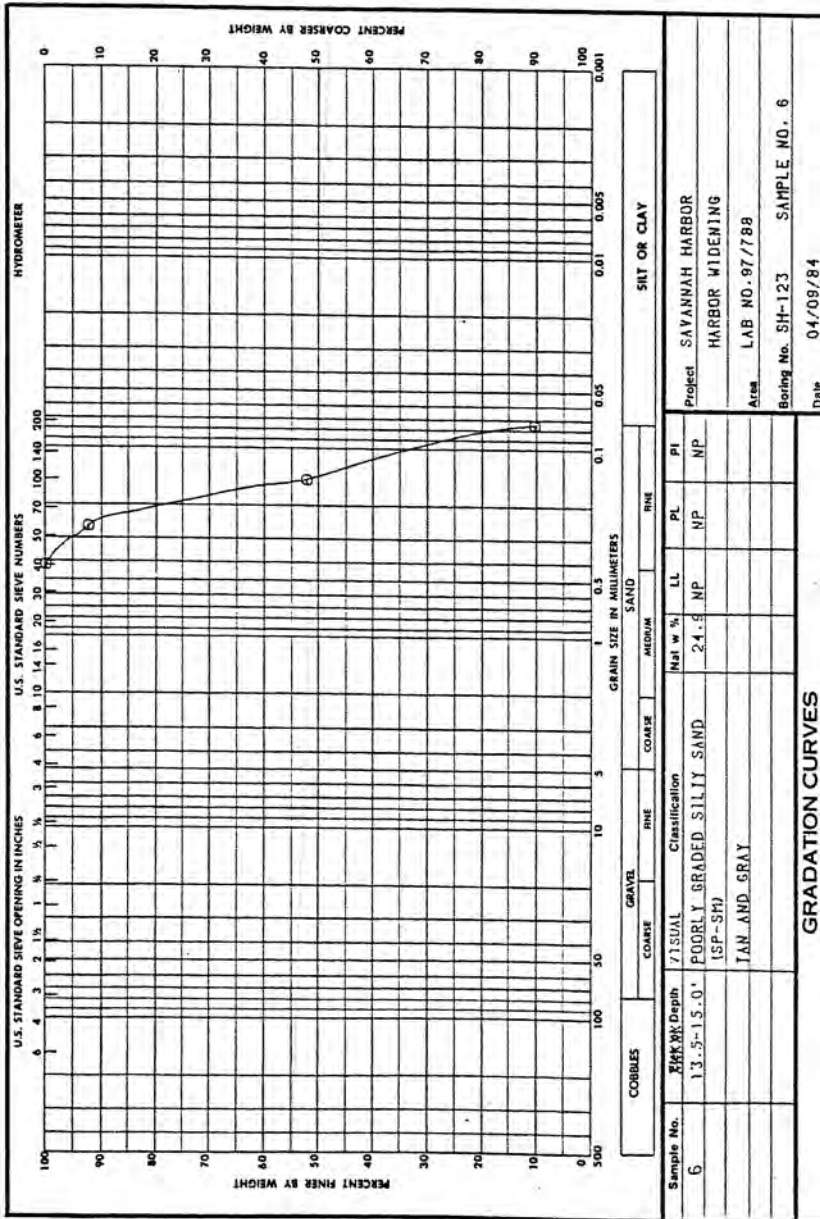



W.O. No. 3778  
Req. No. EN-GS-84-03

DEPARTMENT OF THE ARMY, SOUTH ATLANTIC DIVISION LABORATORY  
CORPS OF ENGINEERS, 611 SOUTH COBB DRIVE, MARIETTA, GA. 30060

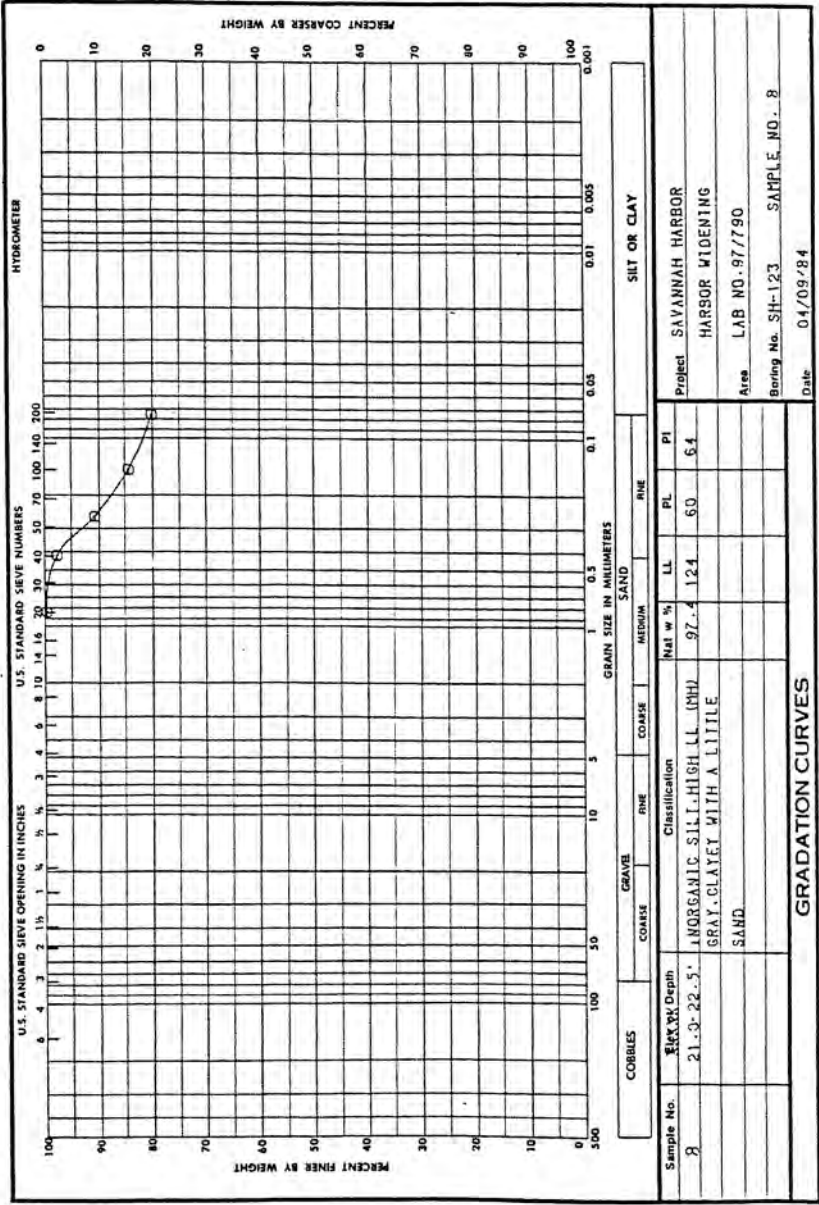




DEPARTMENT OF THE ARMY, SOUTH ATLANTIC DIVISION LABORATORY  
CORPS OF ENGINEERS, 611 SOUTH COBB DRIVE, MARIETTA, GA. 30060

W.O. No. 3778

Req. No. EN-GS-84-03

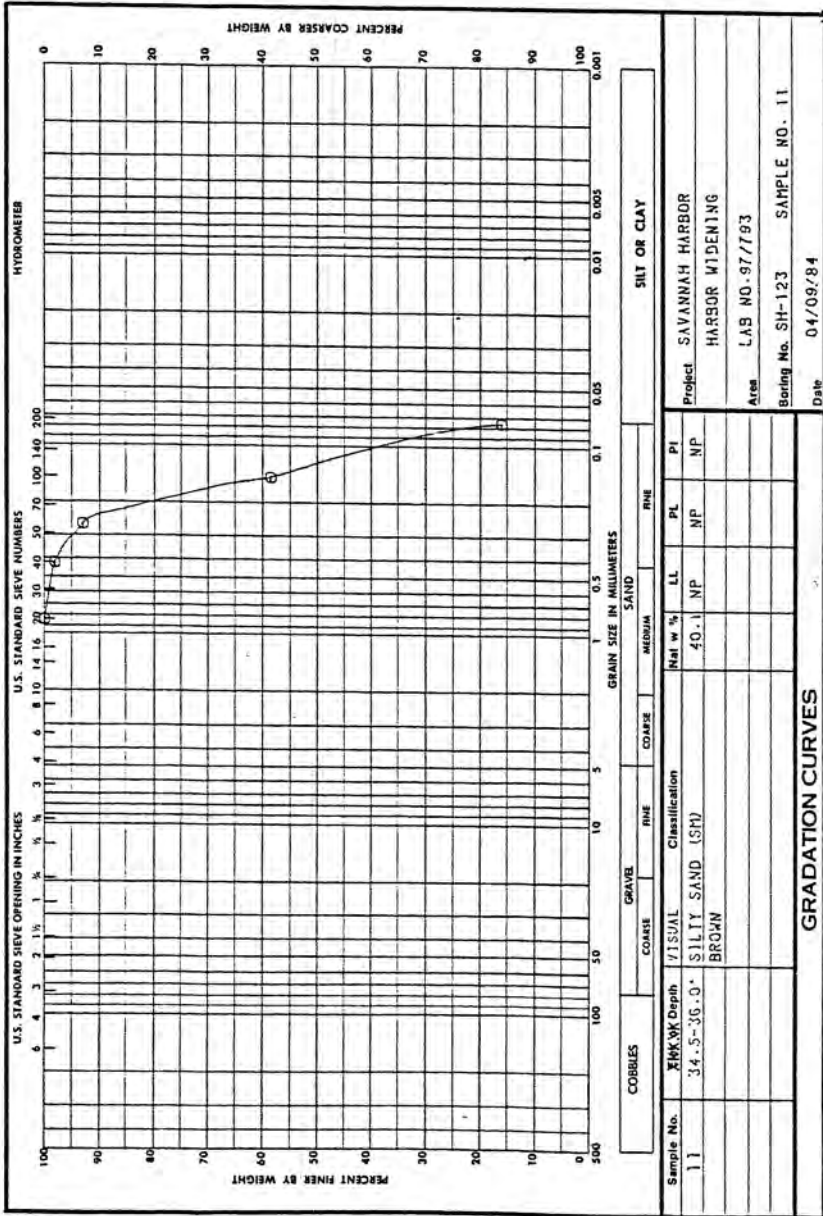


ENG FORM 2087  
1 MAY 63

DEPARTMENT OF THE ARMY, SOUTH ATLANTIC DIVISION LABORATORY  
CORPS OF ENGINEERS, 611 SOUTH COBB DRIVE, MARIETTA, GA. 30060


W.O. No. 3778

Req. No. EN-GS-84-03

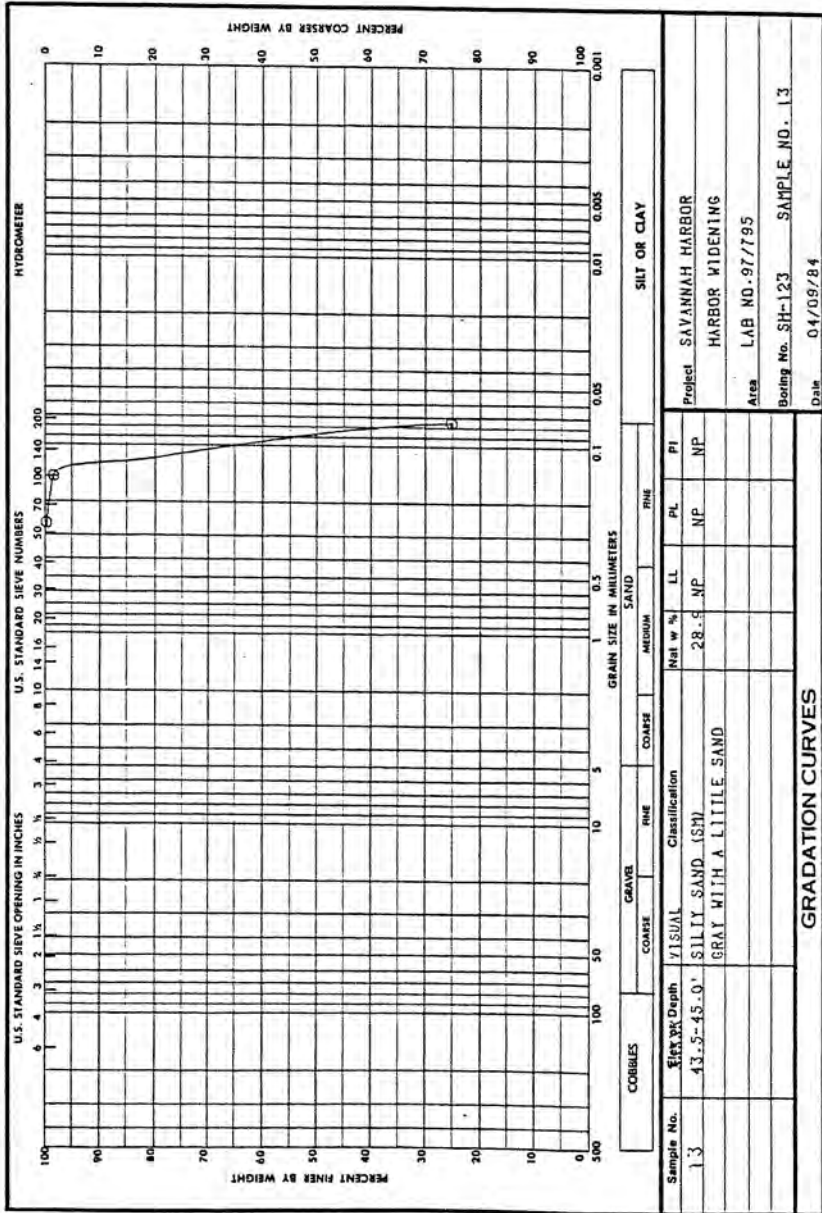


DEPARTMENT OF THE ARMY, SOUTH ATLANTIC DIVISION LABORATORY  
CORPS OF ENGINEERS, 611 SOUTH COBB DRIVE, MARIETTA, GA. 30060

W.O. No. 3778  
Req. No. EN-GS-84-03

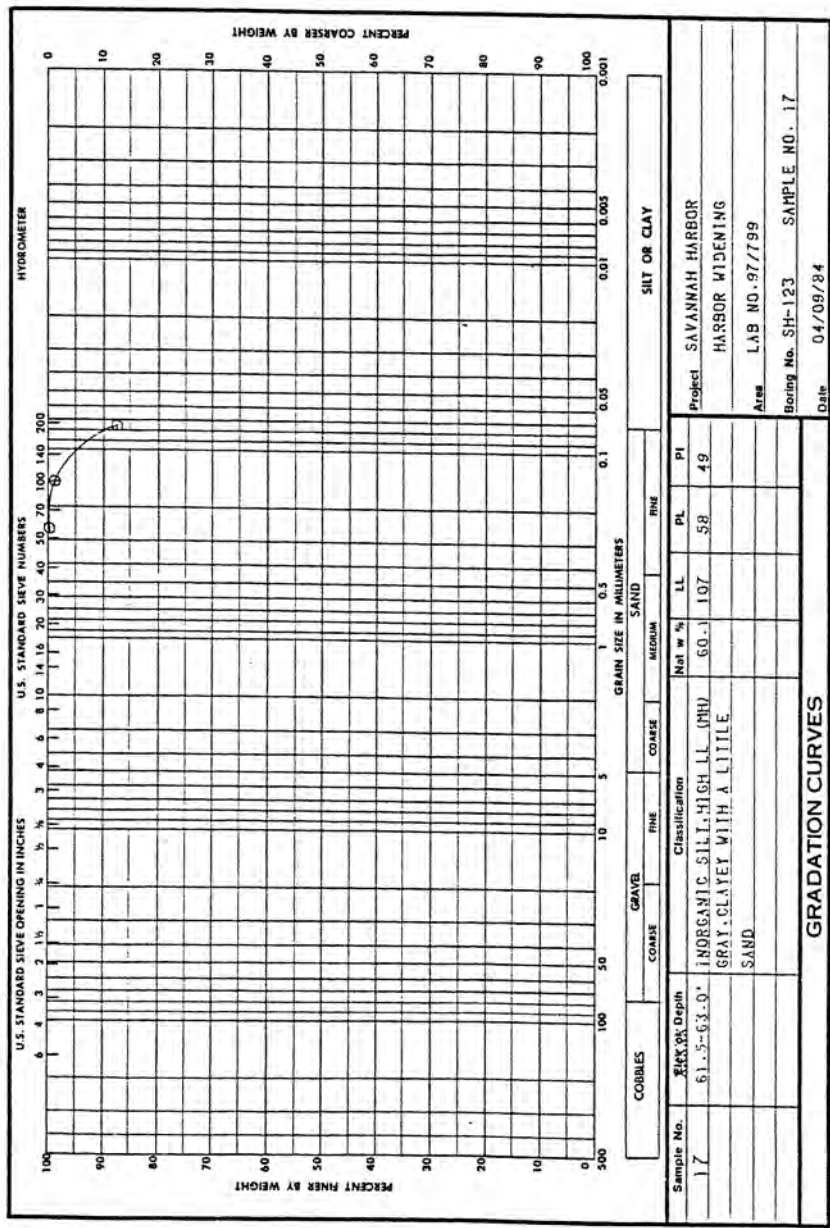

ENG FORM 2087  
1 MAY 63


Req No. EN-GS-84-03

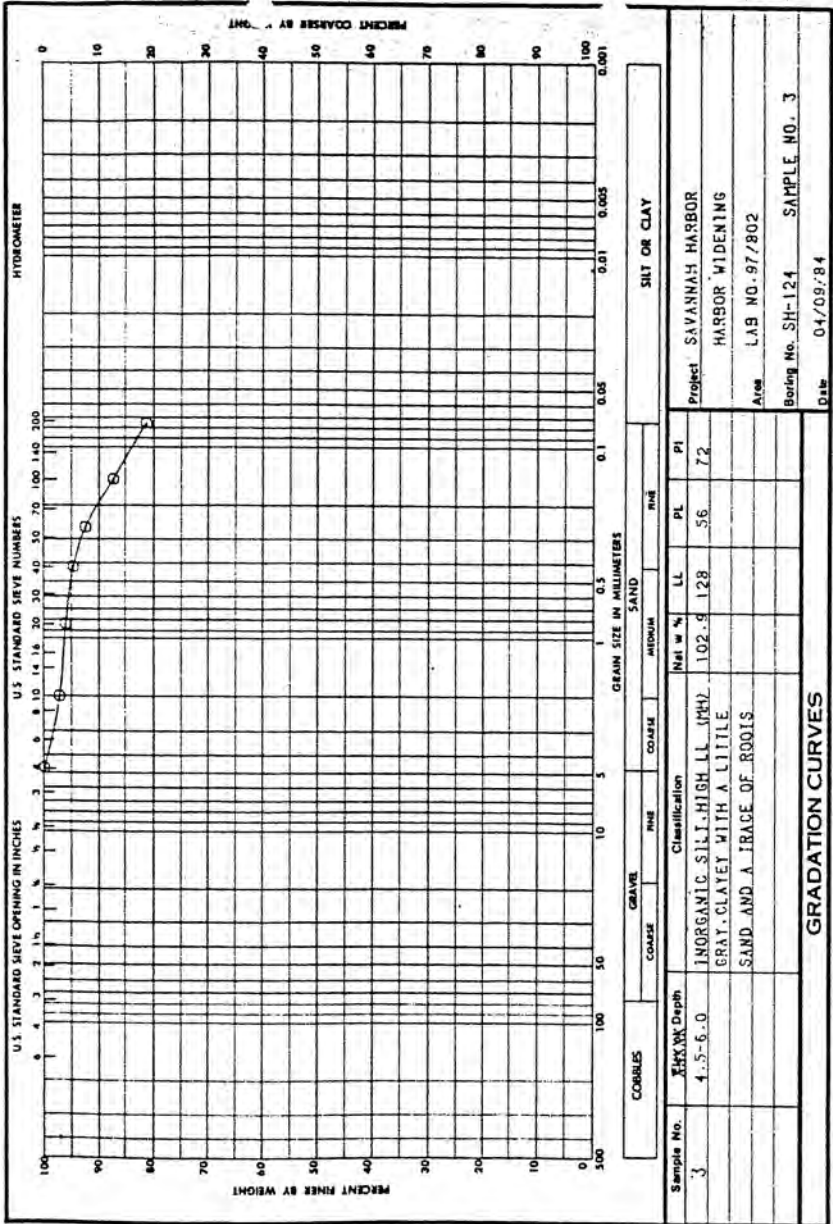

ENG FORM 2087  
1 MAY 63


Req No EN-65-84-03

WORLD OF ENGINEERS, 611 SOUTH COBB DRIVE, MAHALLA, GA. 30060

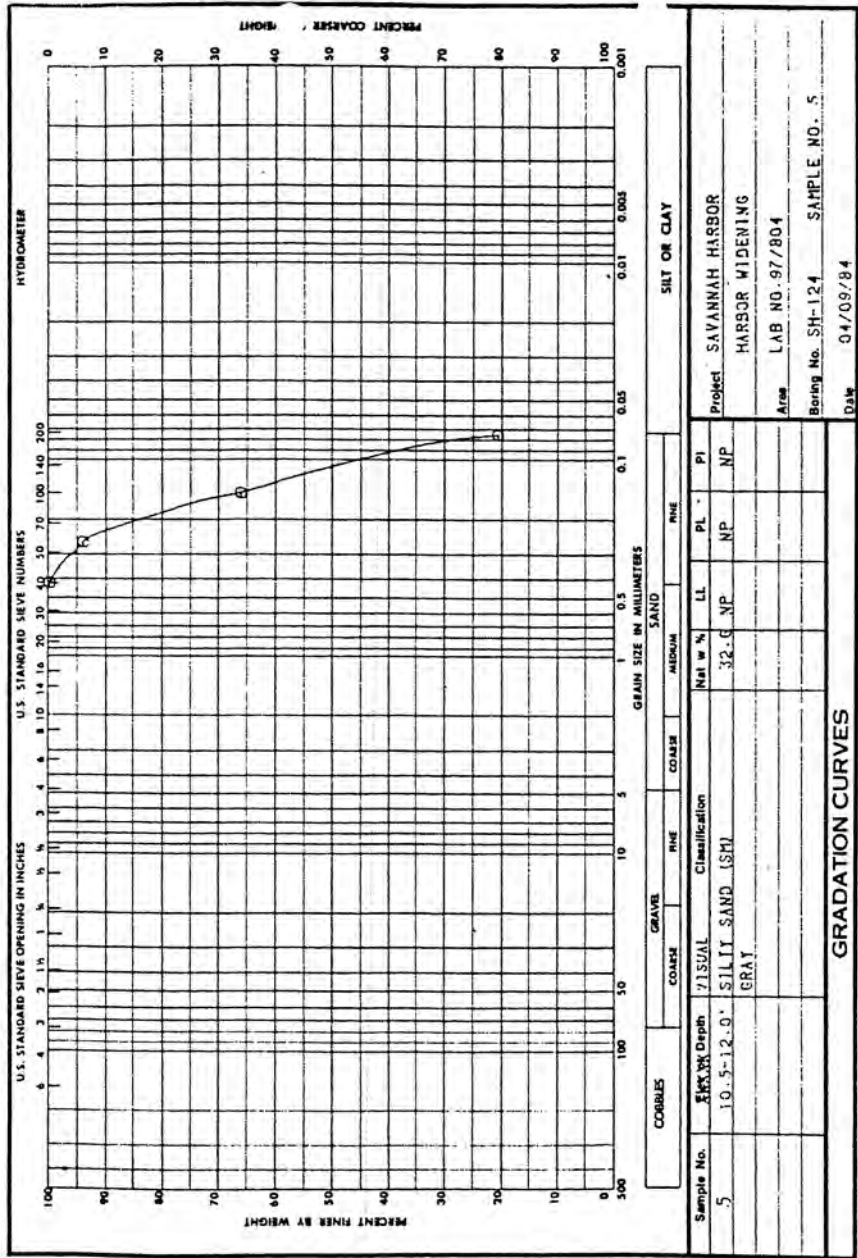

W. J. H. 3/78  
Req No. EN-65-84-03

DEPARTMENT OF THE ARMY, SOUTH ATLANTIC DIVISION LABORATORY  
CORPS OF ENGINEERS, 611 SOUTH COBB DRIVE, MARIETTA, GA. 30060

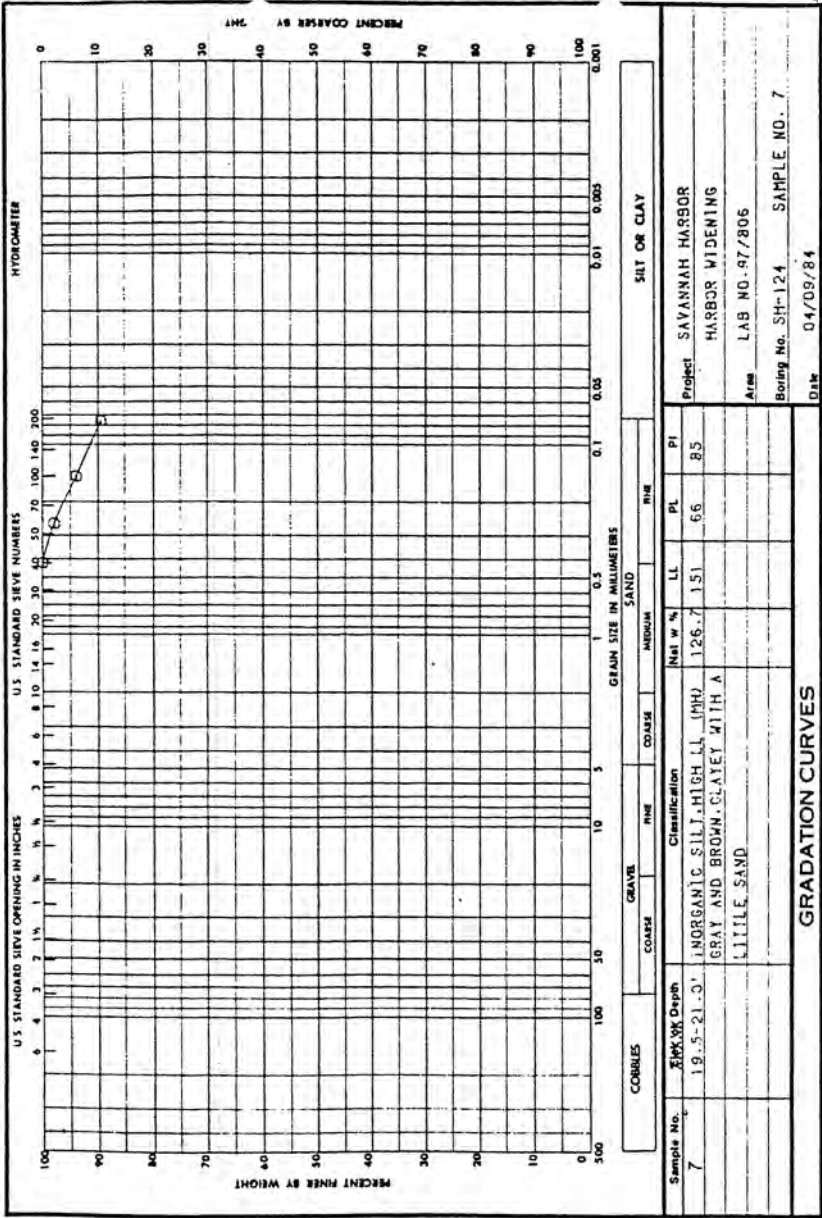


ENG FORM 2087  
1 MAY 63

DEPARTMENT OF THE ARMY, SOUTH ATLANTIC DIVISION LABORATORY  
CORPS OF ENGINEERS, 611 SOUTH COBB DRIVE, MARIETTA, GA. 30060

W.O. No. 3778

Req. No. EN-GS-84-03

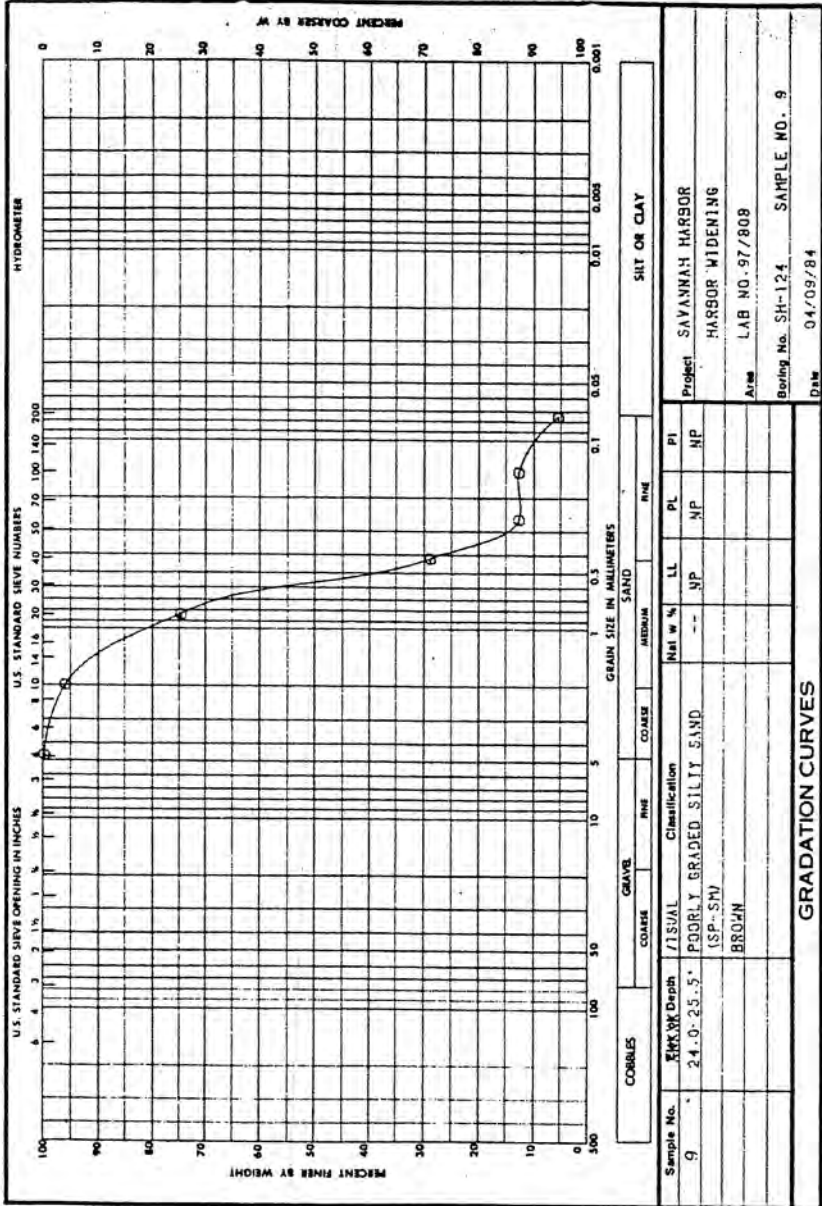


ENG FORM  
1 MAY 83 2087



DEPARTMENT OF THE ARMY, SOUTH ATLANTIC DIVISION LABORATORY  
CORPS OF ENGINEERS, 611 SOUTH COBB DRIVE, MARIETTA, GA. 30060

W.O. No. 3778  
Req. No. EN-6S-84-03

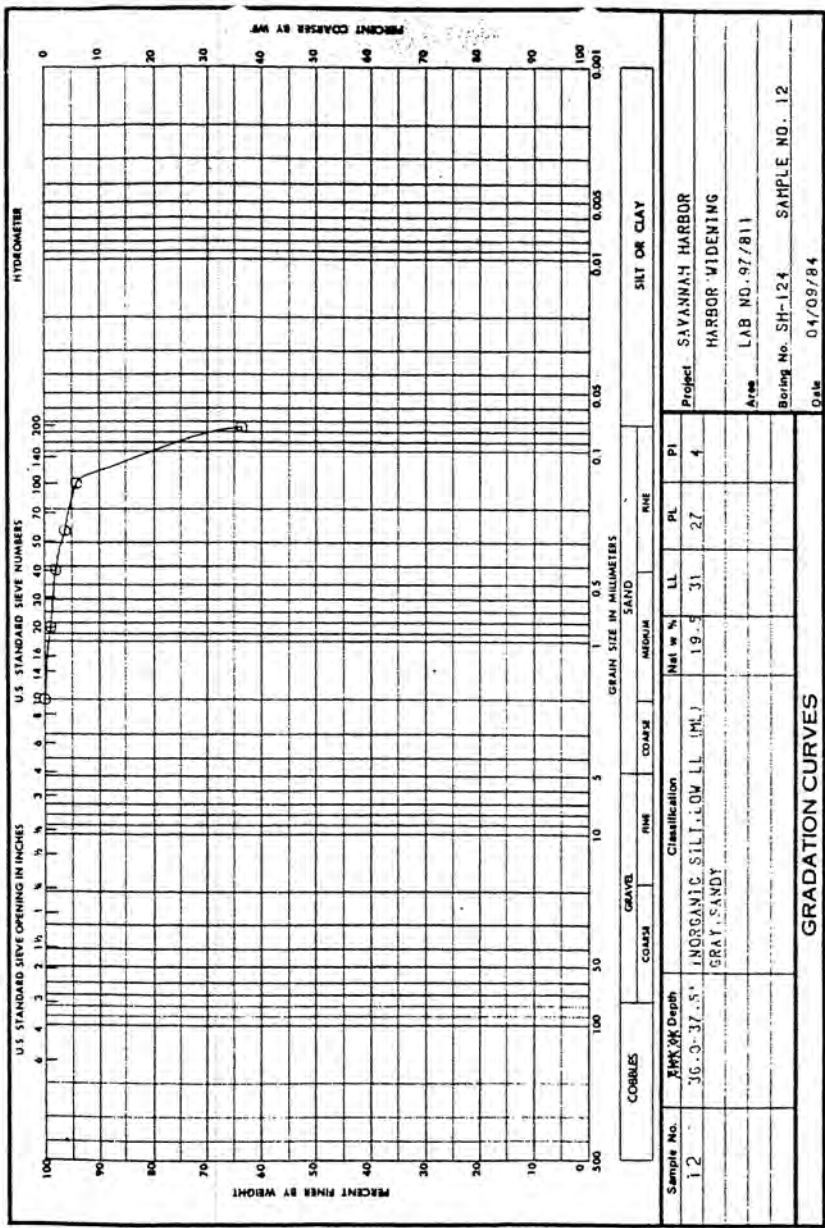




DEPARTMENT OF THE ARMY, SOUTH ATLANTIC DIVISION LABORATORY  
CORPS OF ENGINEERS, 611 SOUTH COBB DRIVE, MARIETTA, GA. 30060

W.O. No. 3778

Req No. EN-GS-84-03

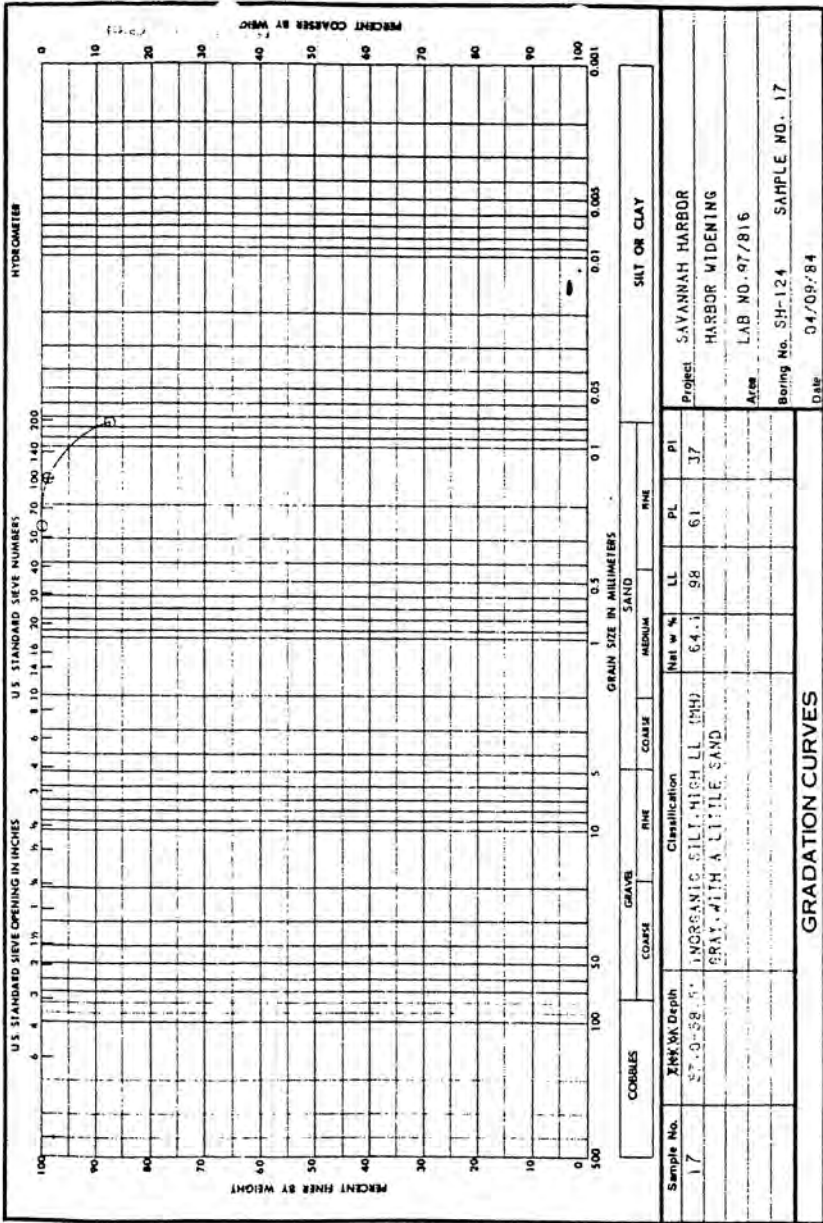

ENG FORM 2087  
1 MAY 63

|   |          |                                                           |            |                      |
|---|----------|-----------------------------------------------------------|------------|----------------------|
| <b>GENERAL TEST REPORT</b><br>U.S. ARMY ENGINEER DIVISION LABORATORY, SOUTH ATLANTIC<br>CORPS OF ENGINEERS<br>MARIETTA, GEORGIA |          | DISTRICT/OFFICE<br>Savannah                               |            |                      |
| PROJECT<br>Savannah Harbor<br>Savannah Harbor Widening                                                                          |          | CONTRACT NO.<br>--                                        |            |                      |
|   |          | DATE REPORTED<br>9 June 1987                              |            |                      |
| TYPE SAMPLE<br>Jar Samples of Disturbed Soil                                                                                    |          | WORK ORDER NO.<br>5193                                    |            |                      |
|   |          | REQD. NO.<br>SAS-FN-GS-87-23                              |            |                      |
| HOLE NO. SH-130, 132, 133, 134, 135, 136, 138, 139, 137,<br>143, 144, and 148                                                   |          | BASE UNIT COST<br>--                                      |            |                      |
| FOR USE AS<br>Investigation   |          | DATE SAMPLE RECEIVED<br>27 Feb - 16 March 1987            |            |                      |
| TESTED FOR<br>Moisture Content                                                                                                  |          | LAB NO.<br>See below                                      |            |                      |
| <input checked="" type="checkbox"/> MEETS SPECIFICATIONS N/A                                                                    |          | <input type="checkbox"/> FAILS SPECIFICATIONS (See below) |            |                      |
| Lab No.   | Hole No. | Sample No.                                                | Depth (ft) | Moisture Content (%) |
| 977   |          |                                                           |            |                      |
| 1139   | SH-130   | 3                                                         | 4.5-6.0    | 45.8                 |
| 1141   | "        | 5                                                         | 10.5-12.0  | 93.0                 |
| 1118   | SH-132   | 4                                                         | 13.5-15.0  | 16.6                 |
| 1135   | "        | 21                                                        | 66.0-67.5  | 58.7                 |
| 1158   | SH-133   | 6                                                         | 12.0-13.5  | 43.0                 |
| 1161   | "        | 9                                                         | 16.5-18.0  | 65.4                 |
| 1180   | SH-134   | 6                                                         | 12.0-13.5  | 112.0                |
| 1197   | SH-135   | 4                                                         | 13.5-15.0  | 78.6                 |
| 1200   | "        | 7                                                         | 27.0-28.5  | 107.2                |
| 1216   | SH-136   | 5                                                         | 12.0-13.5  | 78.5                 |
| 1219   | "        | 8                                                         | 21.0-22.5  | 86.1                 |
| 957   | SH-137   | 9                                                         | 24.0-25.5  | 118.6                |
| 966   | "        | 18                                                        | 58.5-60.0  | 60.0                 |
| 968   | SH-138   | 2                                                         | 3.0-3.5    | 21.3                 |
| 970   | "        | 4                                                         | 7.5-9.0    | 19.9                 |
| 971   | "        | 5                                                         | 12.0-13.5  | 117.3                |
| REMARKS:<br>NOTE: See test results for all other samples on enclosed ENG Forms 2087.                                            |          |                                                           |            |                      |
| REPORTED BY<br>DATE _____   |          | TESTED BY<br>WB, JL, ES<br>SAMPLED BY<br>District         |            | CHECKED BY<br>ES     |

## GENERAL TEST REPORT (Continued)

(SOILS)


PROJECT Savannah Harbor  
Savannah Harbor WideningLAB NO. See BelowWORK ORDER NO. 5193DATE 9 June 1987REQ. NO. SAS EN GS 87-23

| Lab<br>No. | Hole<br>No. | Sample<br>No. | Depth<br>(ft) | Moisture<br>Content (%) |
|------------|-------------|---------------|---------------|-------------------------|
| 977        |             |               |               |                         |
| 999        | SH-139      | 15            | 46.5-48.0     | 25.1                    |
| 1022       | SH-143      | 1             | 0.0-1.5       | 19.2                    |
| 1024       | "           | 3             | 7.5-9.0       | 22.5                    |
| 1256       | SH-144      | 5             | 12.0-13.5     | 101.1                   |
| 1269       | SH-148      | 1             | 0.0-1.5       | 40.7                    |
| 1273       | "           | 5             | 12.0-13.5     | 44.4                    |
| 1274       | "           | 6             | 16.5-18.0     | 40.8                    |

|   |          |                                                             |              |                      |
|---|----------|-------------------------------------------------------------|--------------|----------------------|
| <b>GENERAL TEST REPORT</b><br><br>U.S. ARMY ENGINEER DIVISION LABORATORY, SOUTH ATLANTIC<br>CORPS OF ENGINEERS<br>MARIETTA, GEORGIA |          | DISTRICT/OFFICE<br><br>Savannah<br><br>CONTRACT NO.<br>--   |              |                      |
| PROJECT<br>Savannah Harbor<br>Savannah Harbor Widening                                                                              |          | DATE REPORTED<br>8 April 1987<br><br>WORK ORDER NO.<br>5193 |              |                      |
| TYPE SAMPLE SOILS:<br>Jar Samples of Disturbed Soils                                                                                |          | REQD. NO.<br>SAS-EN-GS-87-23                                |              |                      |
| HOLE NO: SH -141, 145, 146 and 147                                                                                                  |          | BASE UNIT COST<br>--                                        |              |                      |
| FOR USE AS<br>Investigation   |          | DATE SAMPLE RECEIVED<br>27 Feb thru 16 Mar 1987             |              |                      |
| TESTED FOR<br>Lab Classification and Field Moisture                                                                                 |          | LAB NO.<br>97/1007-1088                                     |              |                      |
| <input type="checkbox"/> MEETS SPECIFICATIONS                                                                                       |          | <input type="checkbox"/> FAILS SPECIFICATIONS (See below)   |              |                      |
| N/A   |          |                                                             |              |                      |
| Lab. No.   | Hole No. | Sample No.                                                  | Depth. (Ft.) | Moisture Content (%) |
| 97/   |          |                                                             |              |                      |
| 1007   | SH-141   | 5                                                           | 9.0/10.5     | 90.8*                |
| 1008   | "        | 6                                                           | 13.5/15.0    | 66.1                 |
| 1018   | "        | 16A                                                         | 52.5/53.5    | 39.0                 |
| 1044   | SH-145   | 3A                                                          | 6.0/7.0      | 28.4                 |
| 1045   | "        | 3B                                                          | 7.0/7.5      | 91.3*                |
| 1047   | "        | 5                                                           | 13.5/15.0    | 18.9                 |
| 1050   | "        | 7                                                           | 21.0/22.5    | 94.4                 |
| 1052   | "        | 9A                                                          | 27.0/27.5    | 103.3*               |
| 1065   | SH-146   | 4                                                           | 13.5/15.0    | 84.5                 |
| 1079   | SH-147   | 2                                                           | 3.0/4.5      | 29.3                 |
| 1082   | "        | 5                                                           | 12.0/15.0    | 96.7                 |
| 1088   | "        | 11                                                          | 40.5/42.0    | 134.2*               |
| REMARKS:<br><br>*See lab classification data on ENG Form 2087.                                                                      |          |                                                             |              |                      |
| REPORTED BY<br><br>DATE _____   |          | TESTED BY<br>WB, JL<br><br>SAMPLED BY<br>District           |              | CHECKED BY<br>ES     |

DEPARTMENT OF THE ARMY, SOUTH ATLANTIC DIVISION LABORATORY  
CORPS OF ENGINEERS, 611 SOUTH COBB DRIVE, MARIETTA, GA. 30060

W.O. No. 5193  
Req. No. SAS-ENG-6S-87-23

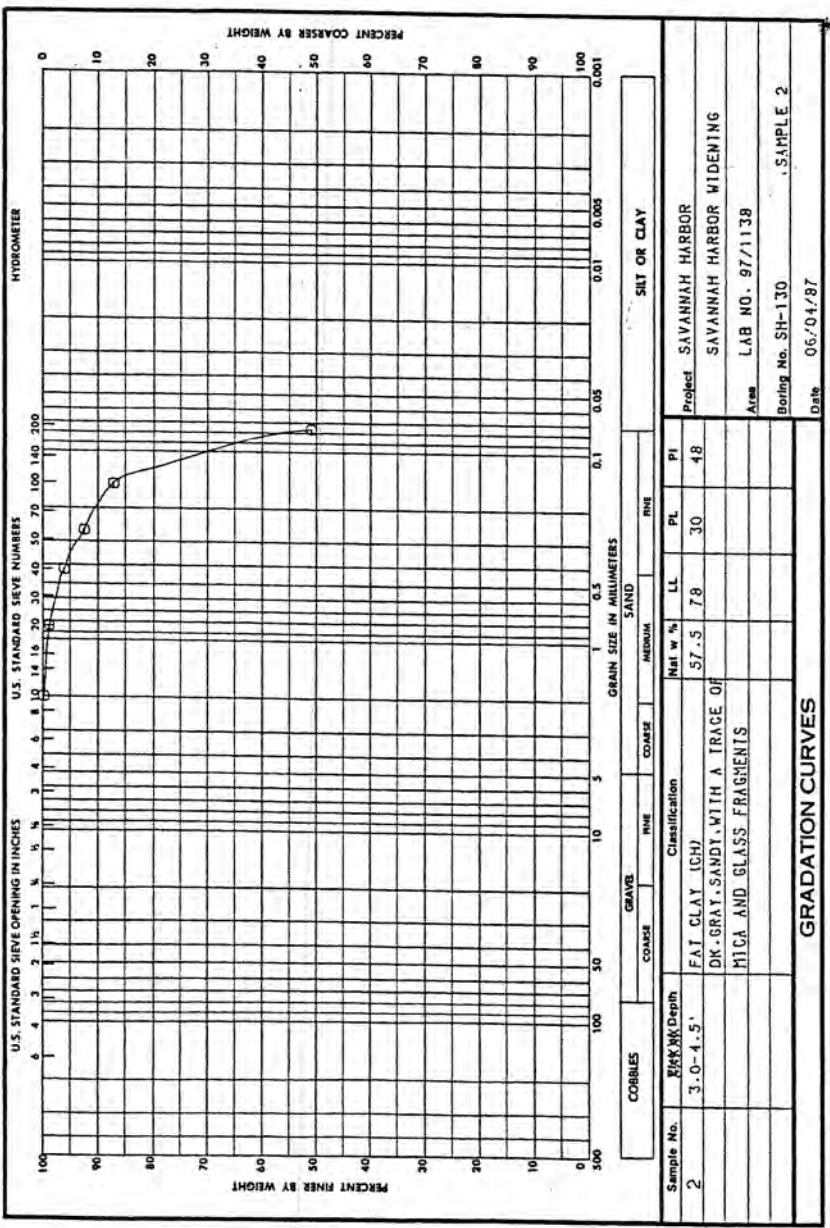


ENG FORM 2087  
1 MAY 63

DEPARTMENT OF THE ARMY, SOUTH ATLANTIC DIVISION LABORATORY  
CORPS OF ENGINEERS, 611 SOUTH COBB DRIVE, MARIETTA, GA. 30060

W.O. No. 5193


Req. No. SAS-ENG-6S-87-23

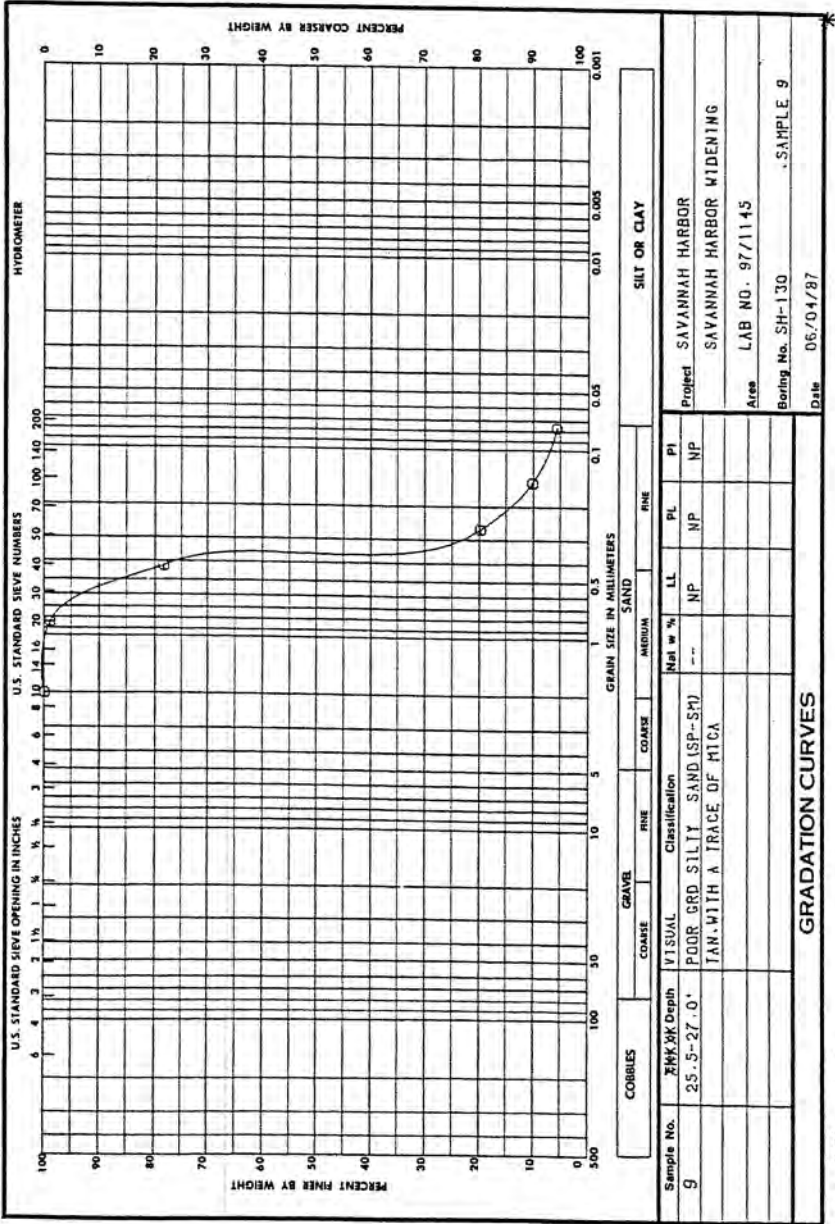

DEPARTMENT OF THE ARMY, SOUTH ATLANTIC DIVISION LABORATORY  
CORPS OF ENGINEERS, 611 SOUTH COBB DRIVE, MARIETTA, GA. 30060

W.O. No. 5193

Req. No. SAS-ENG-65-87-23

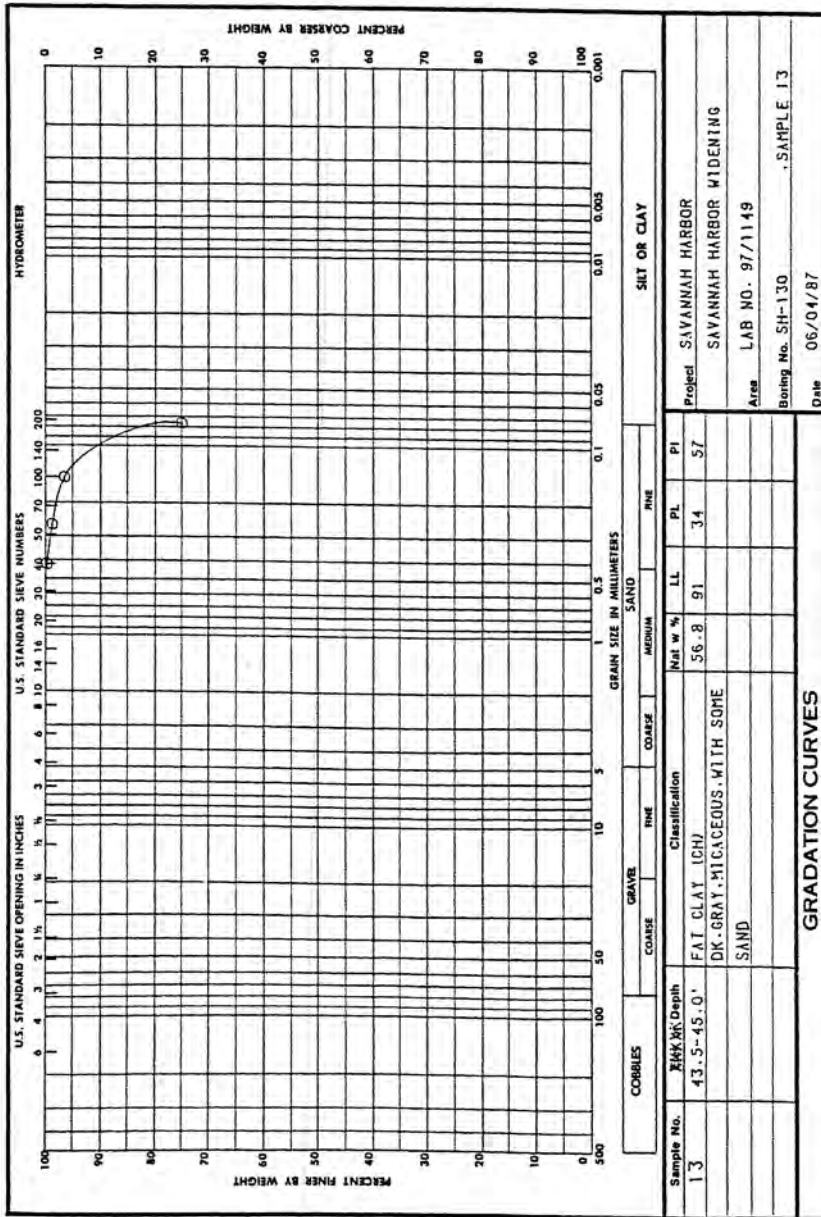


ENG FORM 2087  
1 MAY 63

DEPARTMENT OF THE ARMY, SOUTH ATLANTIC DIVISION LABORATORY  
CORPS OF ENGINEERS, 611 SOUTH COBB DRIVE, MARIETTA, GA. 30060

W.O. No. 5193

Req. No. SAS-ENG-GS-87-23

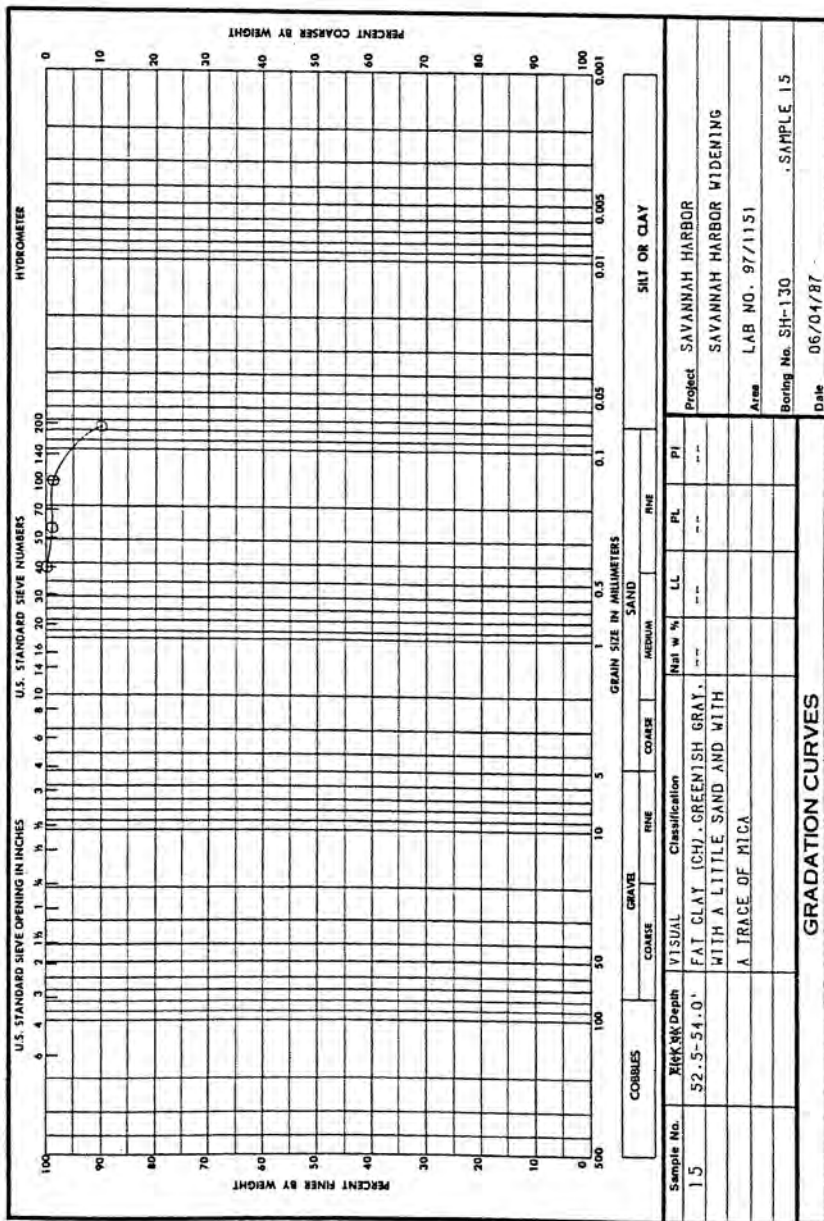

ENG FORM 2087  
1 MAY 63






DEPARTMENT OF THE ARMY, SOUTH ATLANTIC DIVISION LABORATORY  
CORPS OF ENGINEERS, 611 SOUTH COBB DRIVE, MARIETTA, GA. 30060

W.O. No. 5193

Req. No. SAS-ENG-GS-87-23

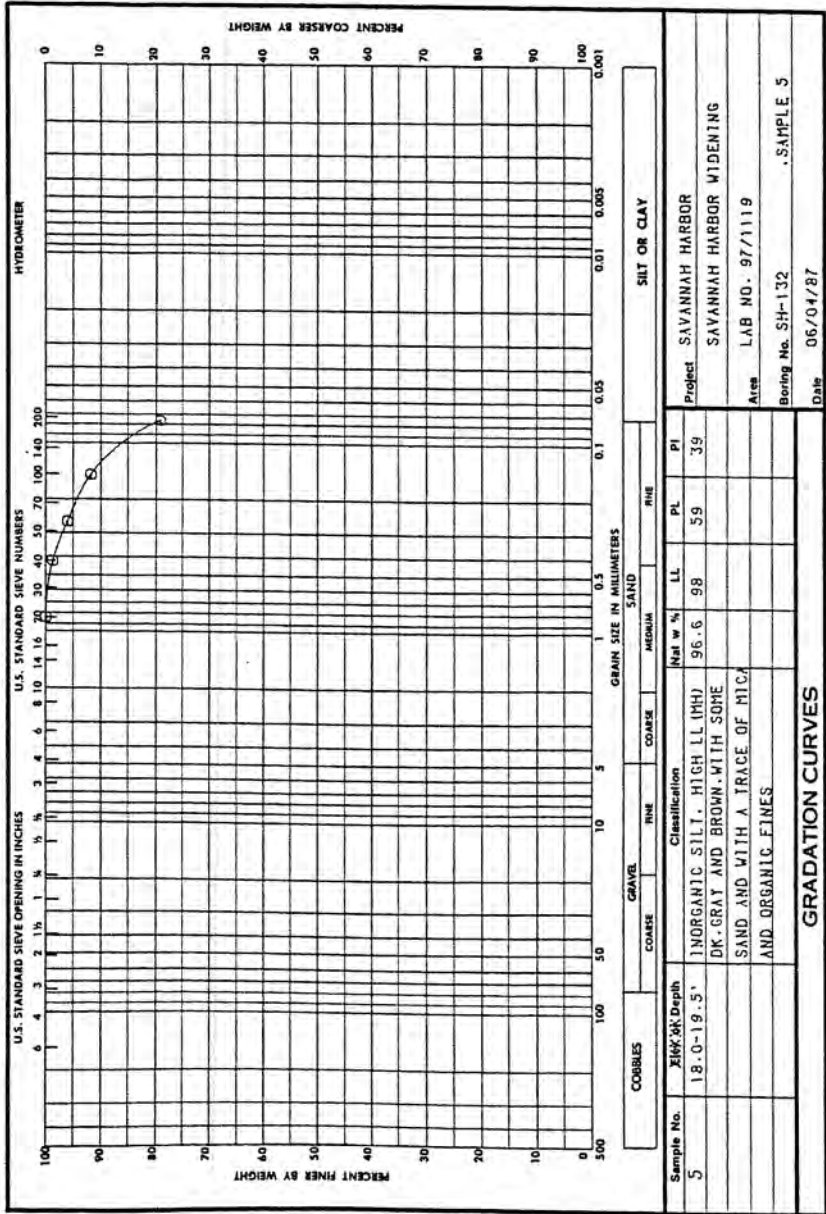


ENG FORM 2087  
1 MAY 63

DEPARTMENT OF THE ARMY, SOUTH ATLANTIC DIVISION LABORATORY  
CORPS OF ENGINEERS, 611 SOUTH COBB DRIVE, MARIETTA, GA. 30060


W.O. No. 5193

Req. No. SAS-ENG-GS-87-23

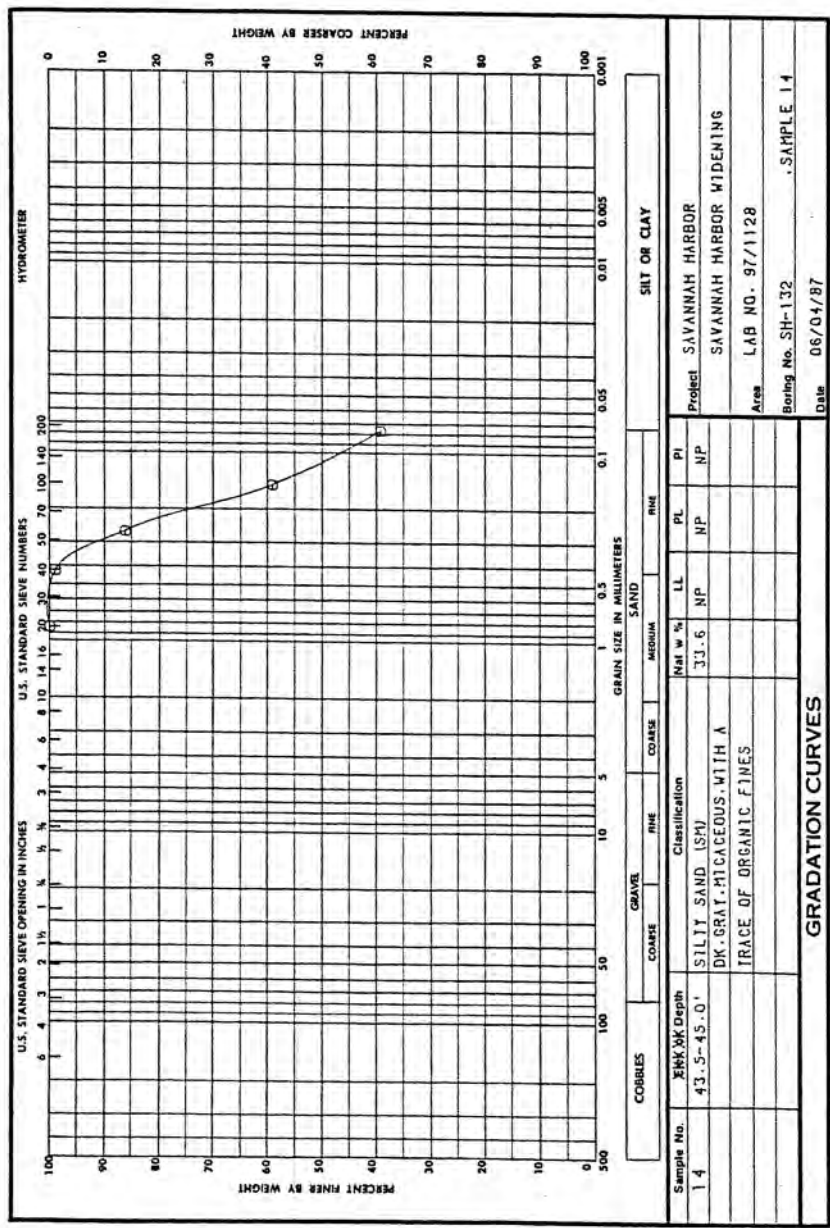

DEPARTMENT OF THE ARMY, SOUTH ATLANTIC DIVISION LABORATORY  
CORPS OF ENGINEERS, 611 SOUTH COBB DRIVE, MARIETTA, GA. 30060


W.O. No. 5193  
Req. No. SAS-ENG-GS-87-23

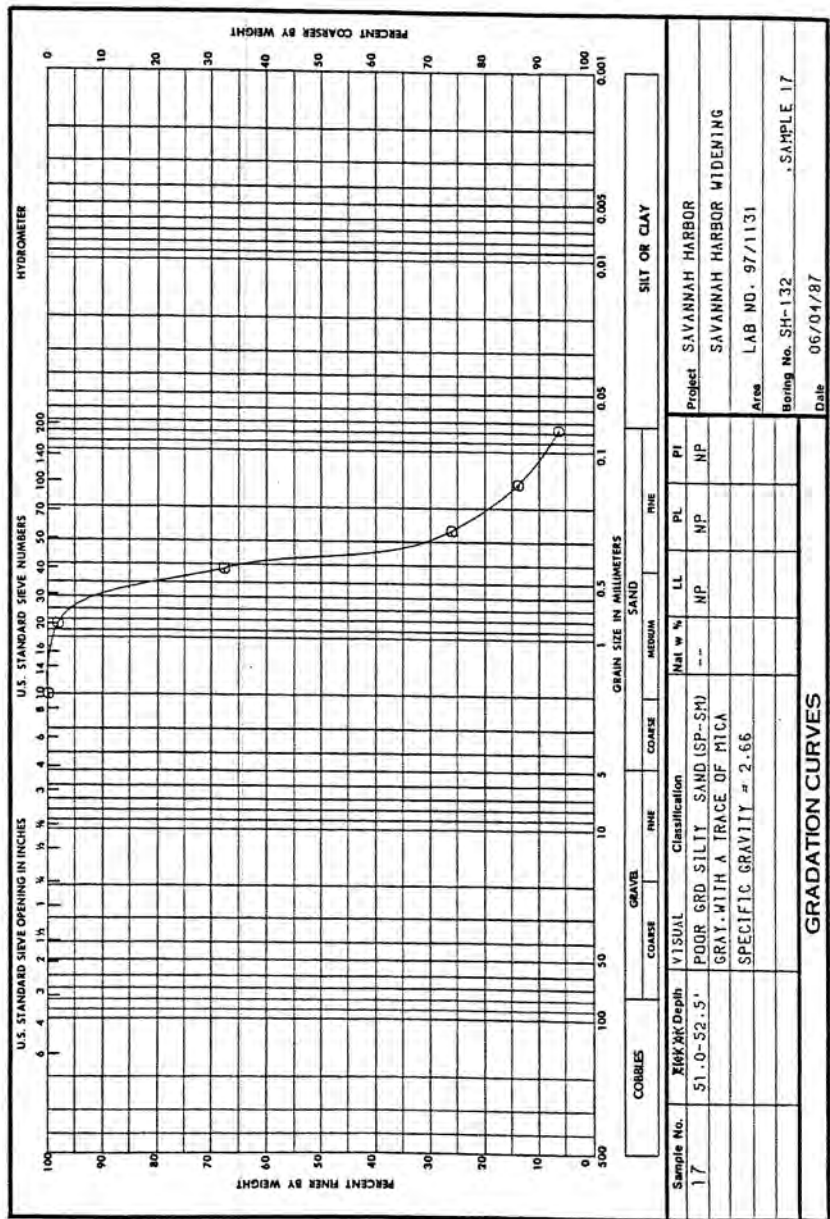

DEPARTMENT OF THE ARMY, SOUTH ATLANTIC DIVISION LABORATORY  
CORPS OF ENGINEERS, 611 SOUTH COBB DRIVE, MARIETTA, GA. 30060

W.L. NO. 5193

Req. No. SAS-ENG-GS-87-23

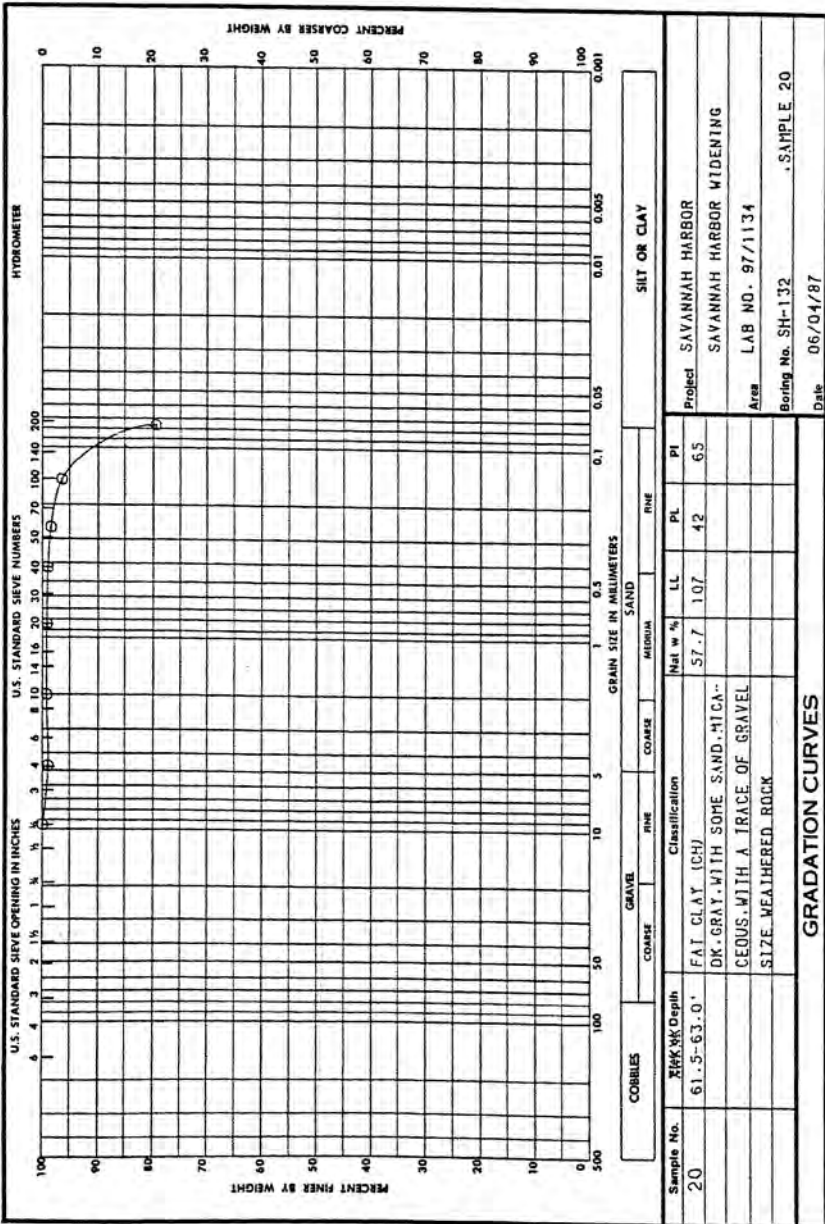


ENG FORM 1 MAY 63 2087

DEPARTMENT OF THE ARMY, SOUTH ATLANTIC DIVISION LABORATORY  
CORPS OF ENGINEERS, 611 SOUTH COBB DRIVE, MARIETTA, GA. 30060

W.O. No. 5193

Req. No. SAS-ENG-GS-87-23

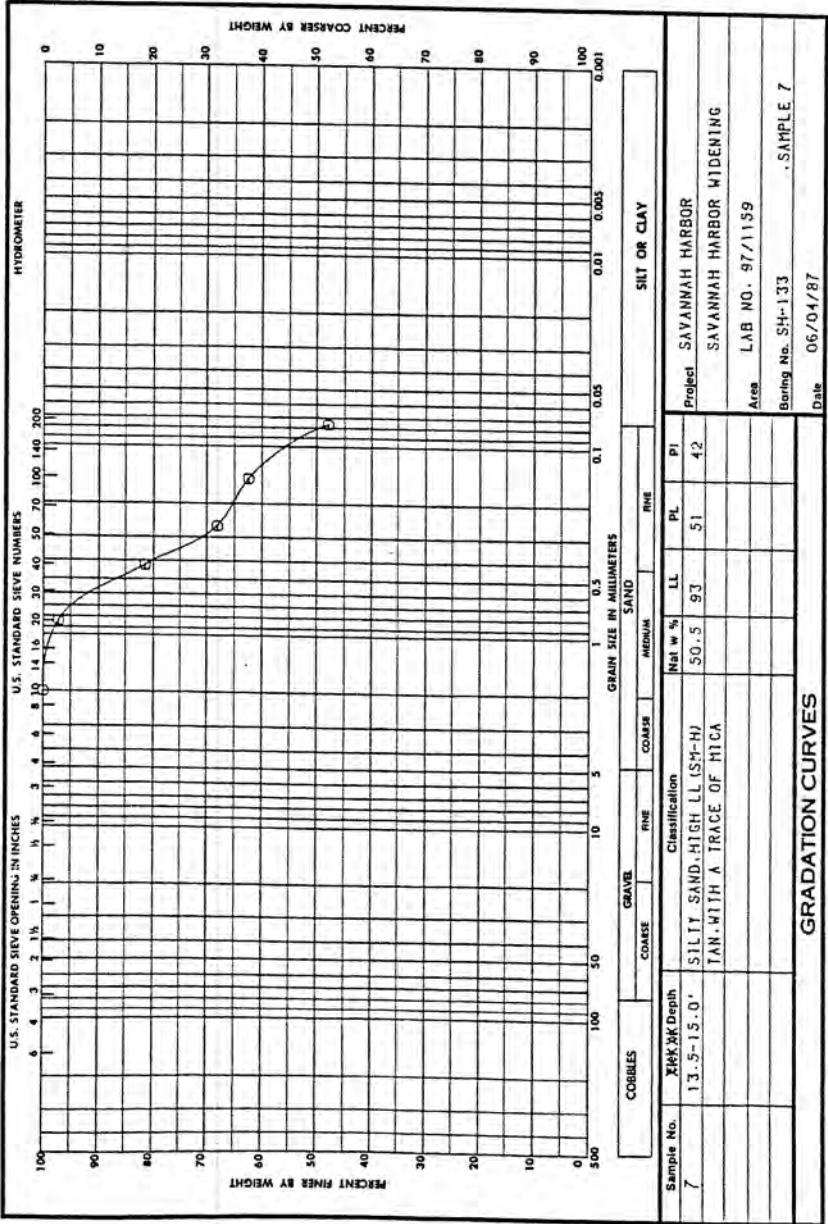


ENG 2087

FORM  
1 MAY 83

DEPARTMENT OF THE ARMY, SOUTH ATLANTIC DIVISION LABORATORY  
CORPS OF ENGINEERS, 611 SOUTH COBB DRIVE, MARIETTA, GA. 30060

W.O. No. 5193

Req. No. SAS-ENG-GS-87-23

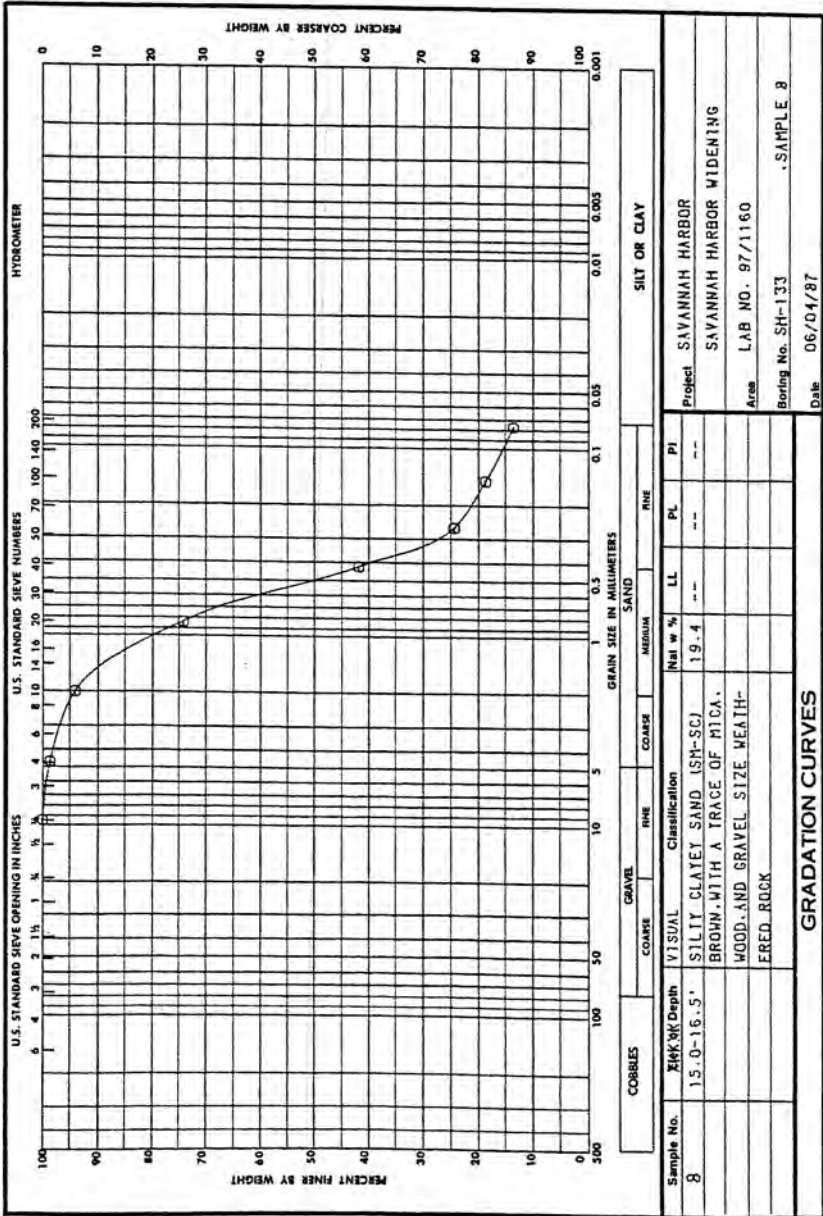


ENG FORM 2087  
1 MAY 63



DEPARTMENT OF THE ARMY, SOUTH ATLANTIC DIVISION LABORATORY  
CORPS OF ENGINEERS, 611 SOUTH COBB DRIVE, MARIETTA, GA. 30060

W.O. No. 5193

Req. No. SAS-ENG-GS-87-23

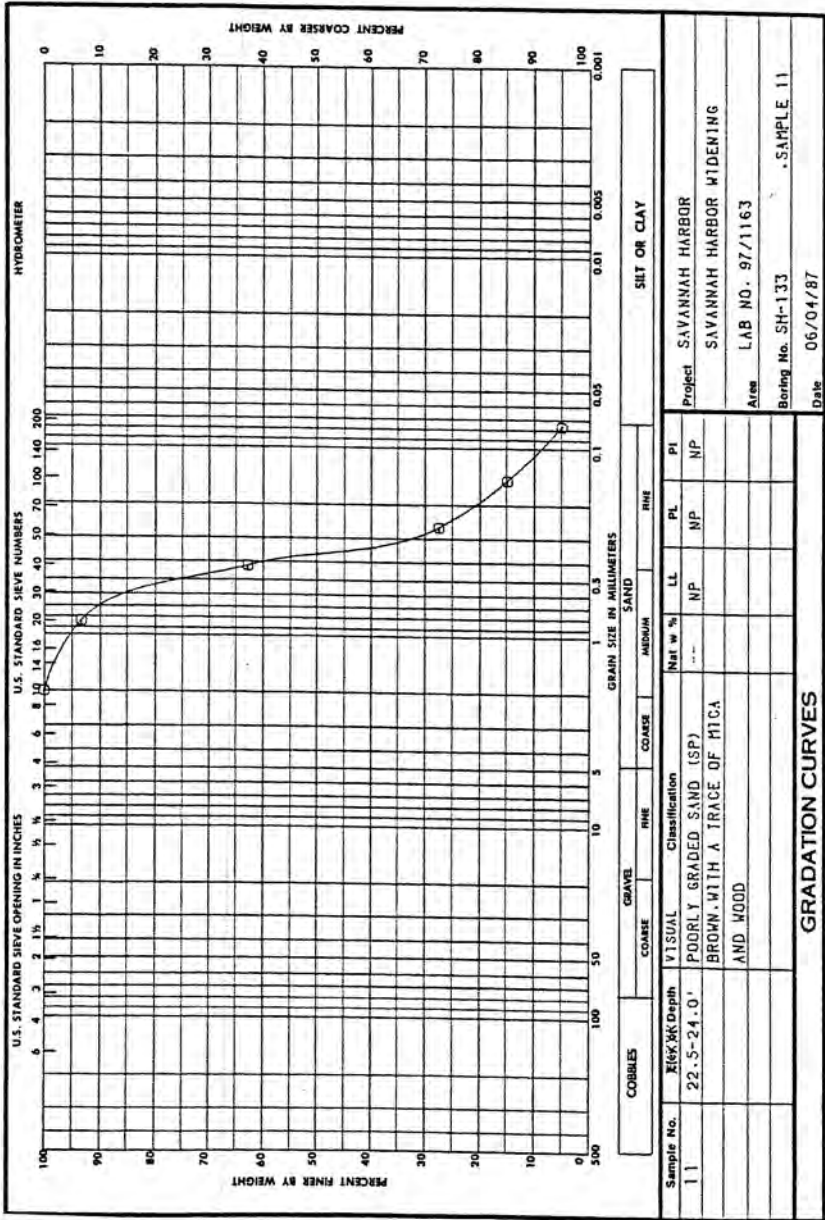

ENG FORM 2087  
1 MAY 63






DEPARTMENT OF THE ARMY, SOUTH ATLANTIC DIVISION LABORATORY  
CORPS OF ENGINEERS, 611 SOUTH COBB DRIVE, MARIETTA, GA. 30060

W.O. No. 3778


Req. No. EN-GS-84-03

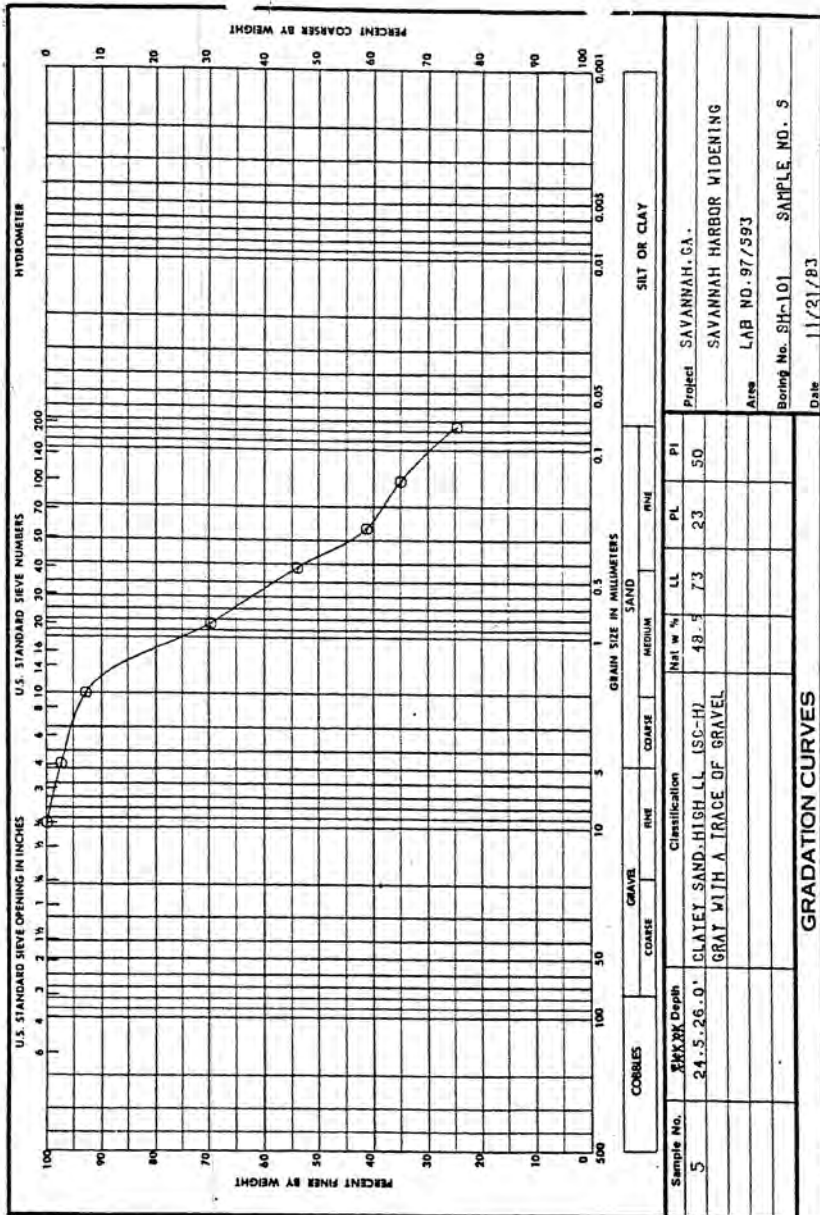

ENG FORM 2087  
1 MAY 63

DEPARTMENT OF THE ARMY, SOUTH ATLANTIC DIVISION LABORATORY  
CORPS OF ENGINEERS, 611 SOUTH COBB DRIVE, MARIETTA, GA. 30060

W.O. No. 3778  
Req. No. EN-GS-84-03

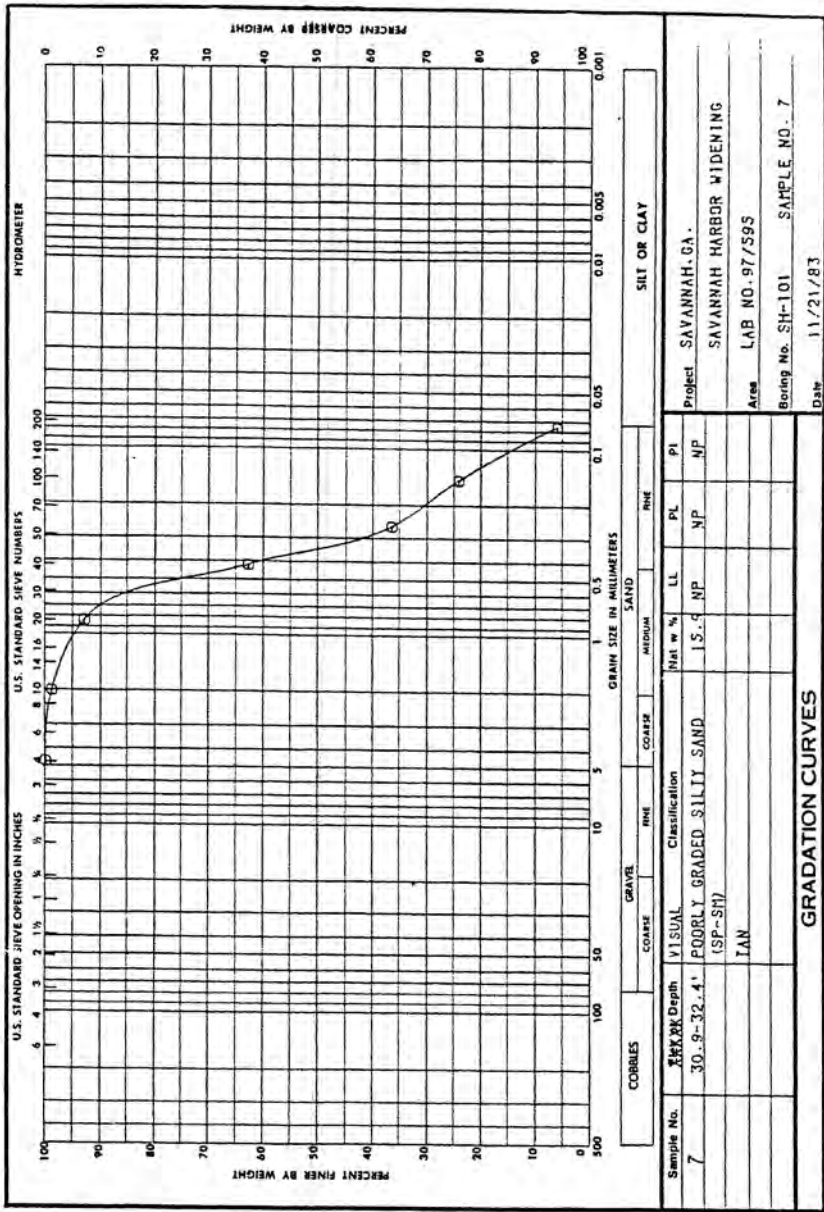


ENG FORM 2087  
1 MAY 63

DEPARTMENT OF THE ARMY, SOUTH ATLANTIC DIVISION LABORATORY  
CORPS OF ENGINEERS, 611 SOUTH COBB DRIVE, MARIETTA, GA. 30060

W.O. No. 3778

Req. No. EN-GS-84-Q3

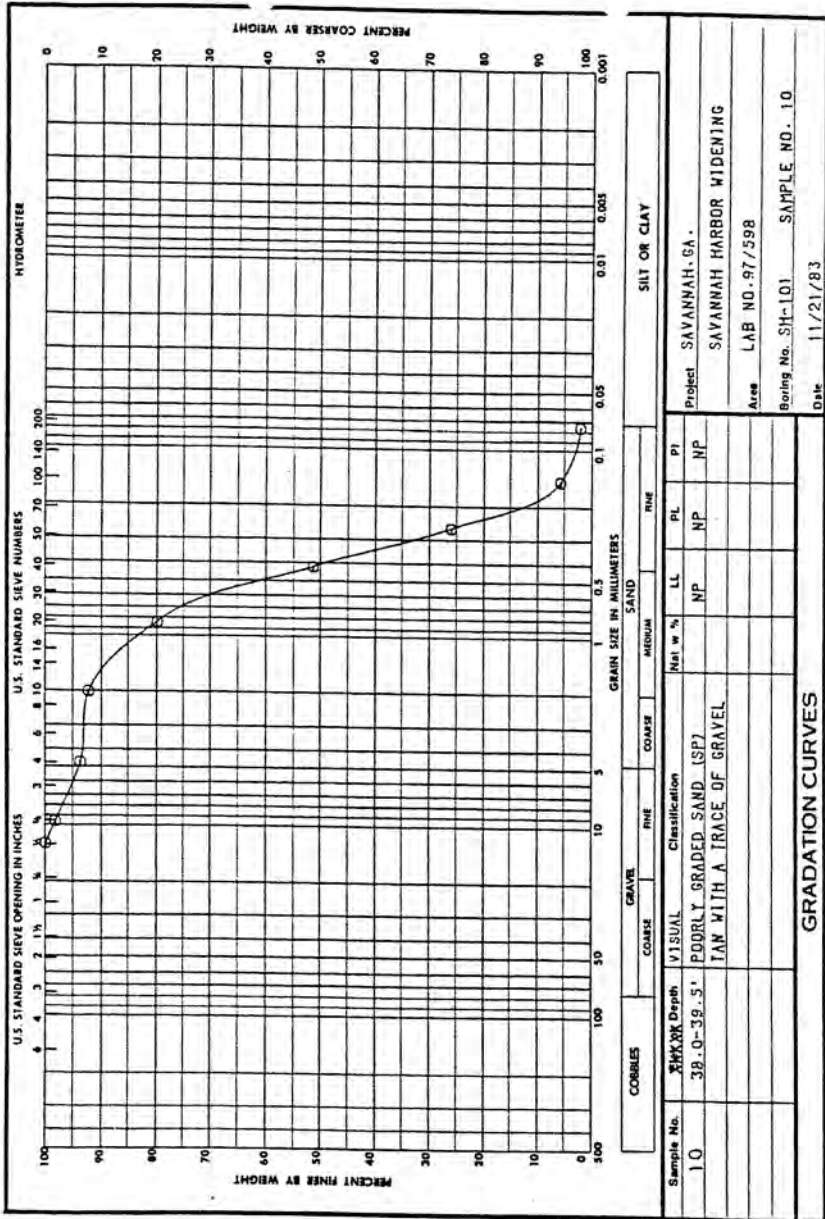





DEPARTMENT OF THE ARMY, SOUTH ATLANTIC DIVISION LABORATORY  
CORPS OF ENGINEERS, 611 SOUTH COBB DRIVE, MARIETTA, GA. 30060

W.O. No. 3778


Req. No. EN-GS-84-03

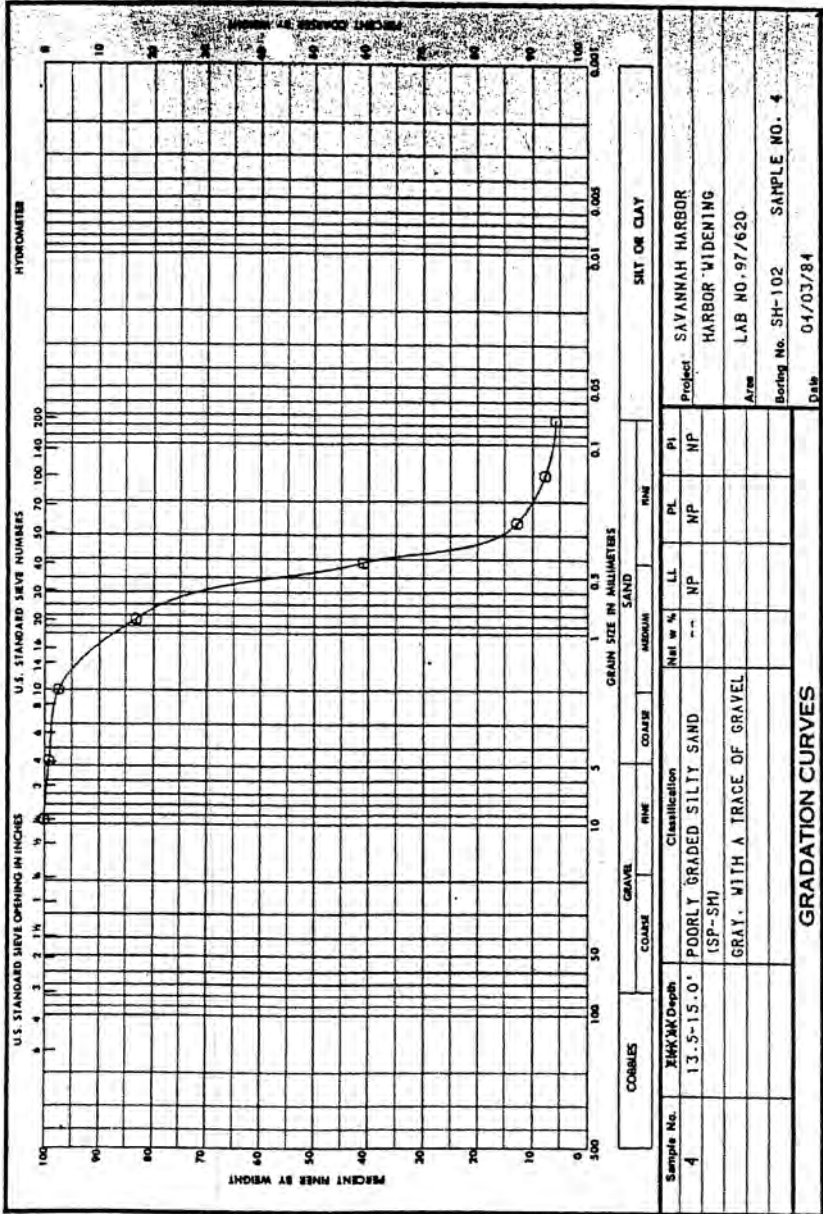

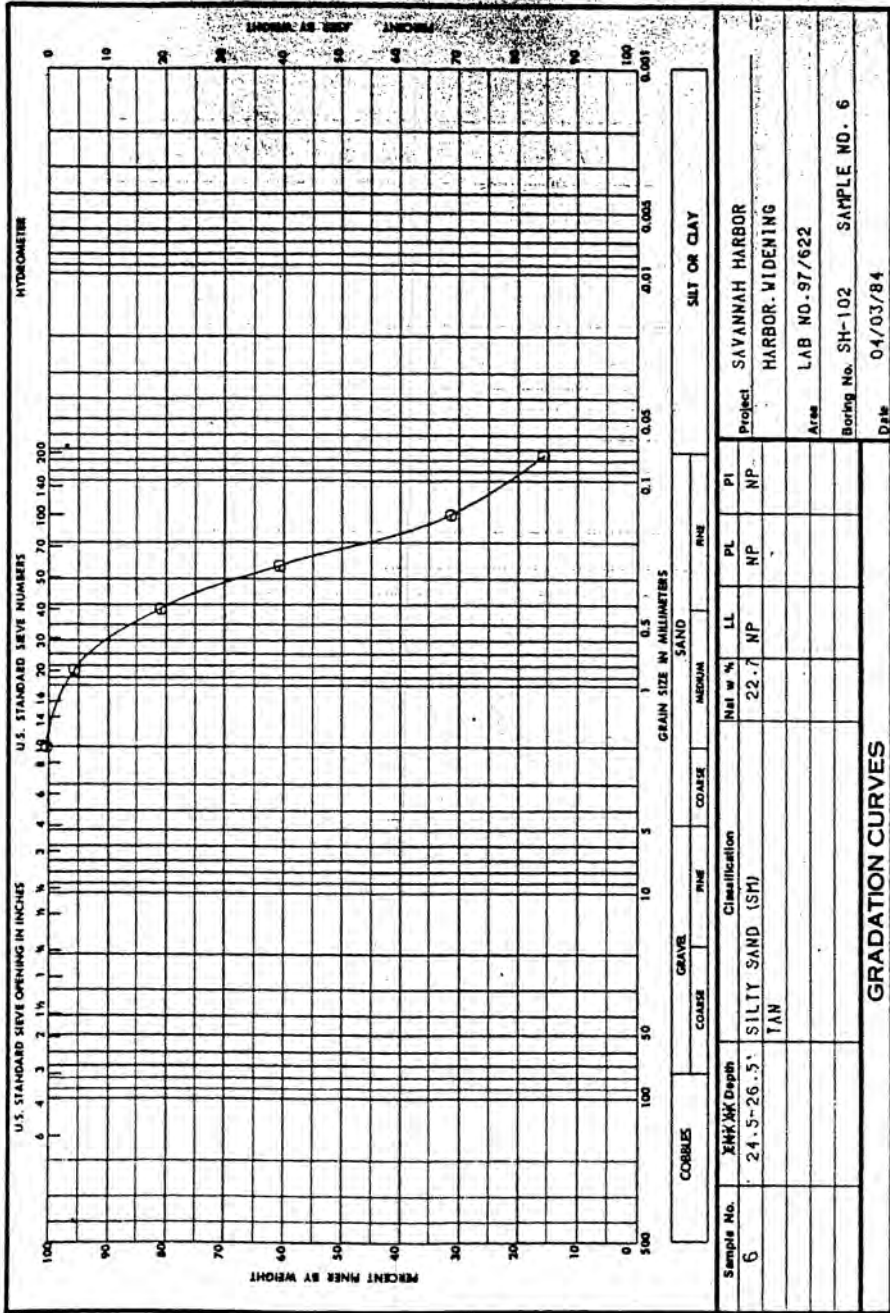



Req. No. EN-GS-84-03

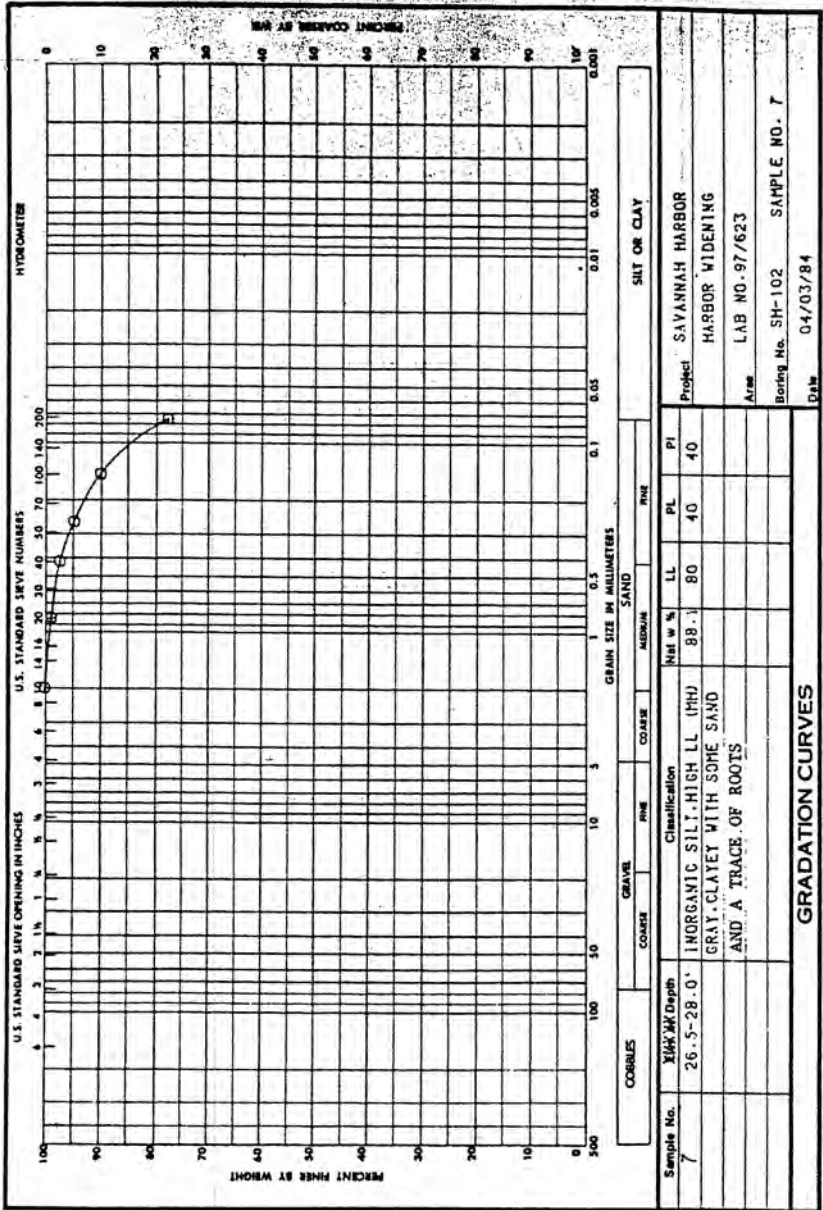




DEPARTMENT OF THE ARMY, SOUTH ATLANTIC DIVISION LABORATORY  
CORPS OF ENGINEERS, 611 SOUTH COBB DRIVE, MARIETTA, GA. 30060

W.O. No. 3778

Req. No. EN-GS-84-03

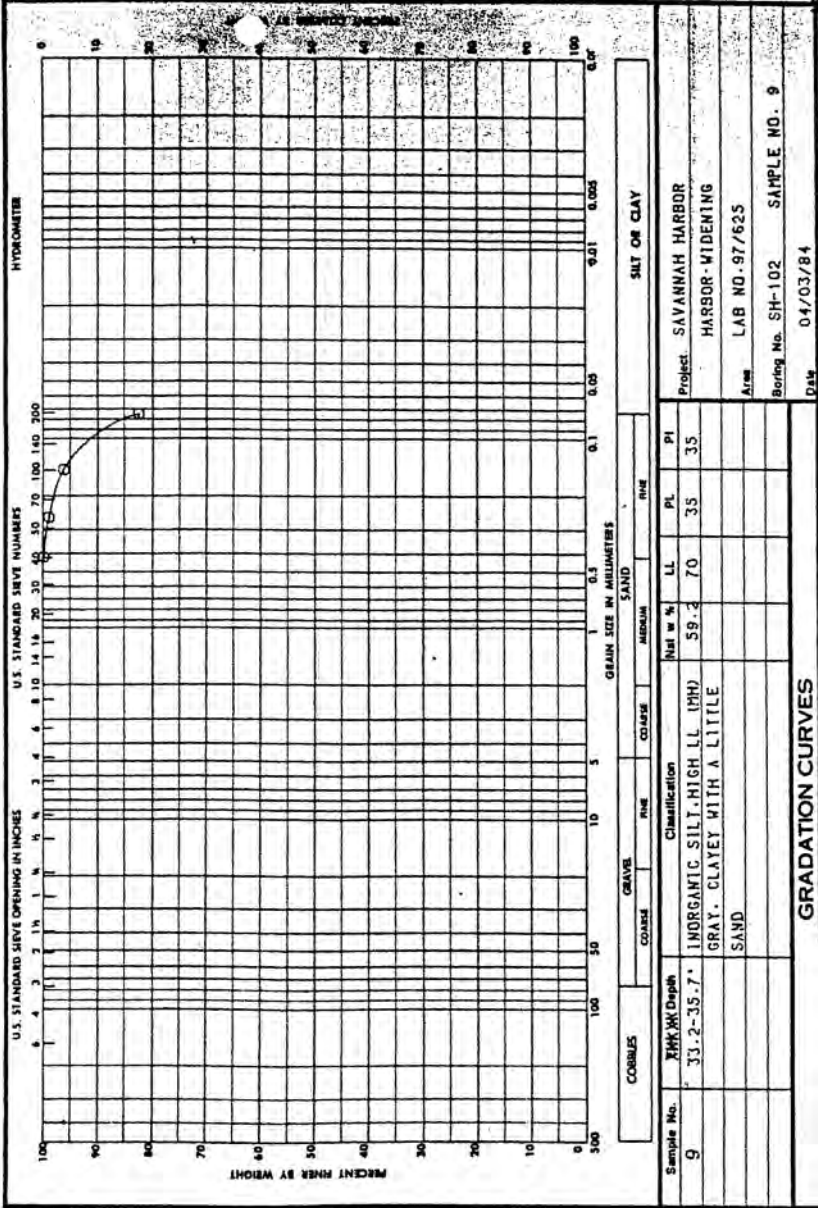


ENG FORM 1 MAY 68 2087

DEPARTMENT OF THE ARMY, SOUTH ATLANTIC DIVISION LABORATORY  
CORPS OF ENGINEERS, 611 SOUTH COBB DRIVE, MARIETTA, GA. 30060

W.O. No. 3778

Req. No. EN-GS-84-03

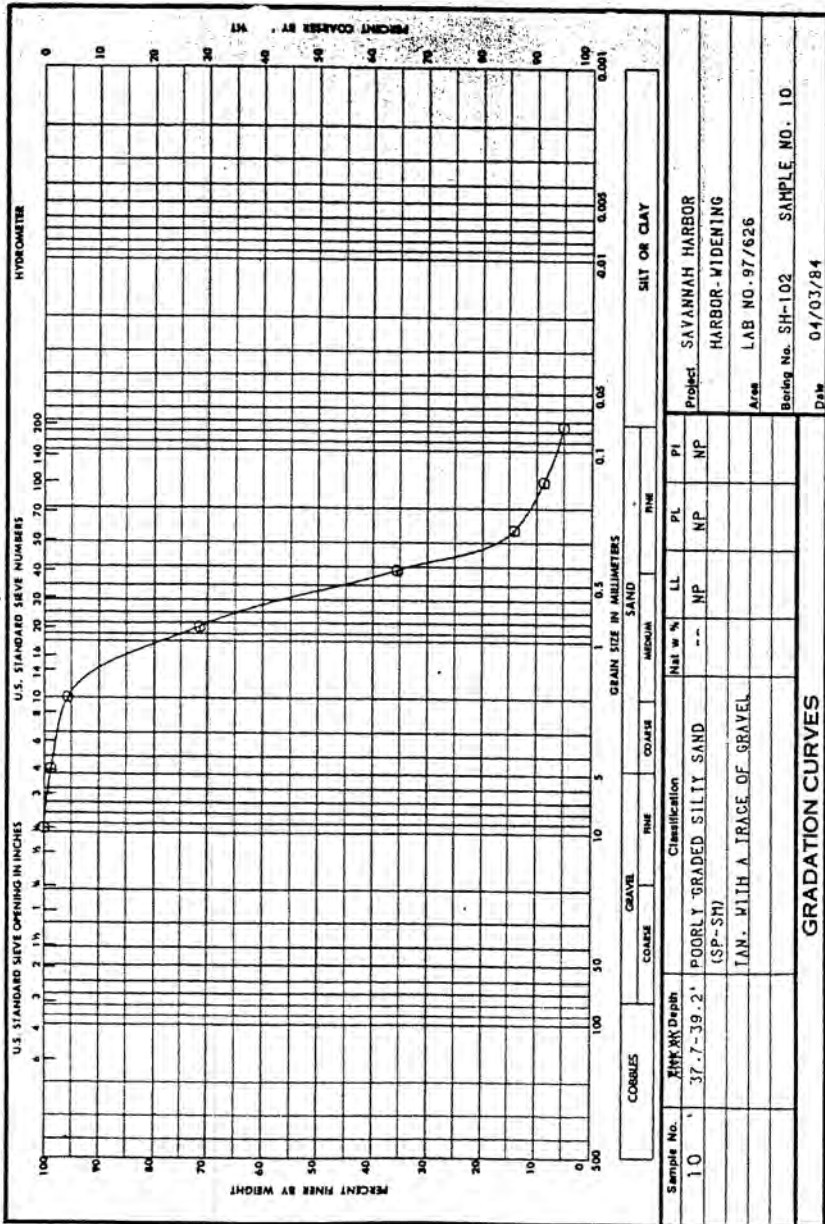


ENG FORM  
1 MAY 83 2087

DEPARTMENT OF THE ARMY, SOUTH ATLANTIC DIVISION LABORATORY  
CORPS OF ENGINEERS, 611 SOUTH COBB DRIVE, MARIETTA, GA. 30060


W.J. NO. 3778

Req. No. EN-GS-84-03

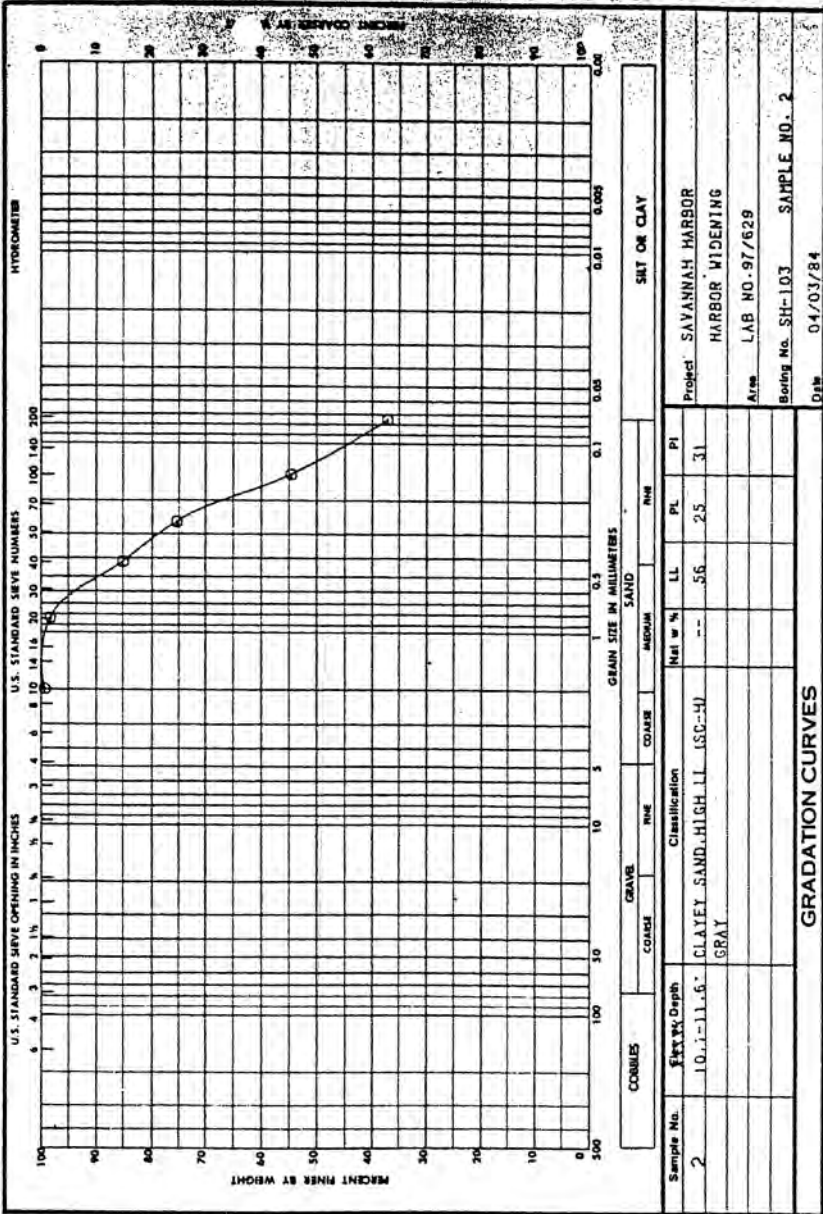

ENG FORM 1 MAY 63 2087

DEPARTMENT OF THE ARMY, SOUTH ATLANTIC DIVISION LABORATORY  
CORPS OF ENGINEERS, 611 SOUTH COBB DRIVE, MARIETTA, GA. 30060

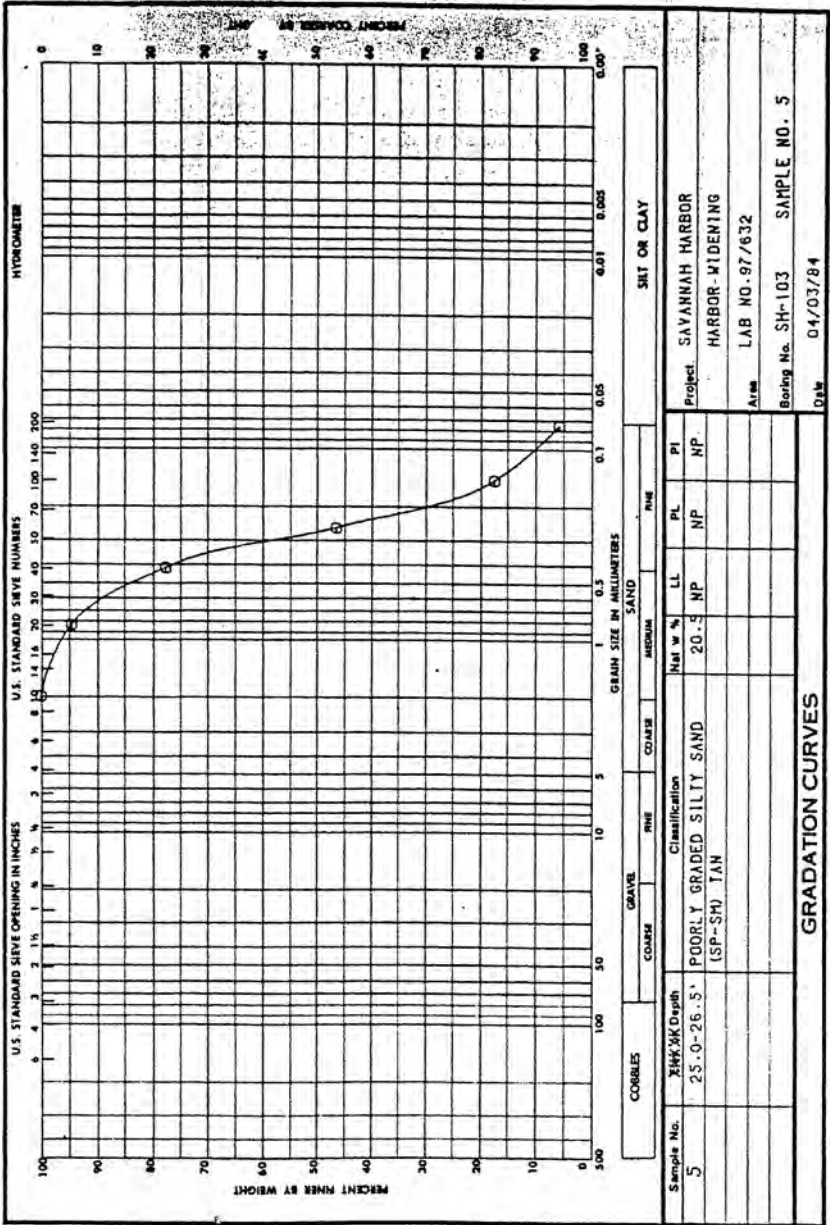


ENG FORM 2087  
1 MAY 63

DEPARTMENT OF THE ARMY, SOUTH ATLANTIC DIVISION LABORATORY  
CORPS OF ENGINEERS, 611 SOUTH COBB DRIVE, MARIETTA, GA. 30060

W.O. No. 3778

Req. No. EN-GS-84-03

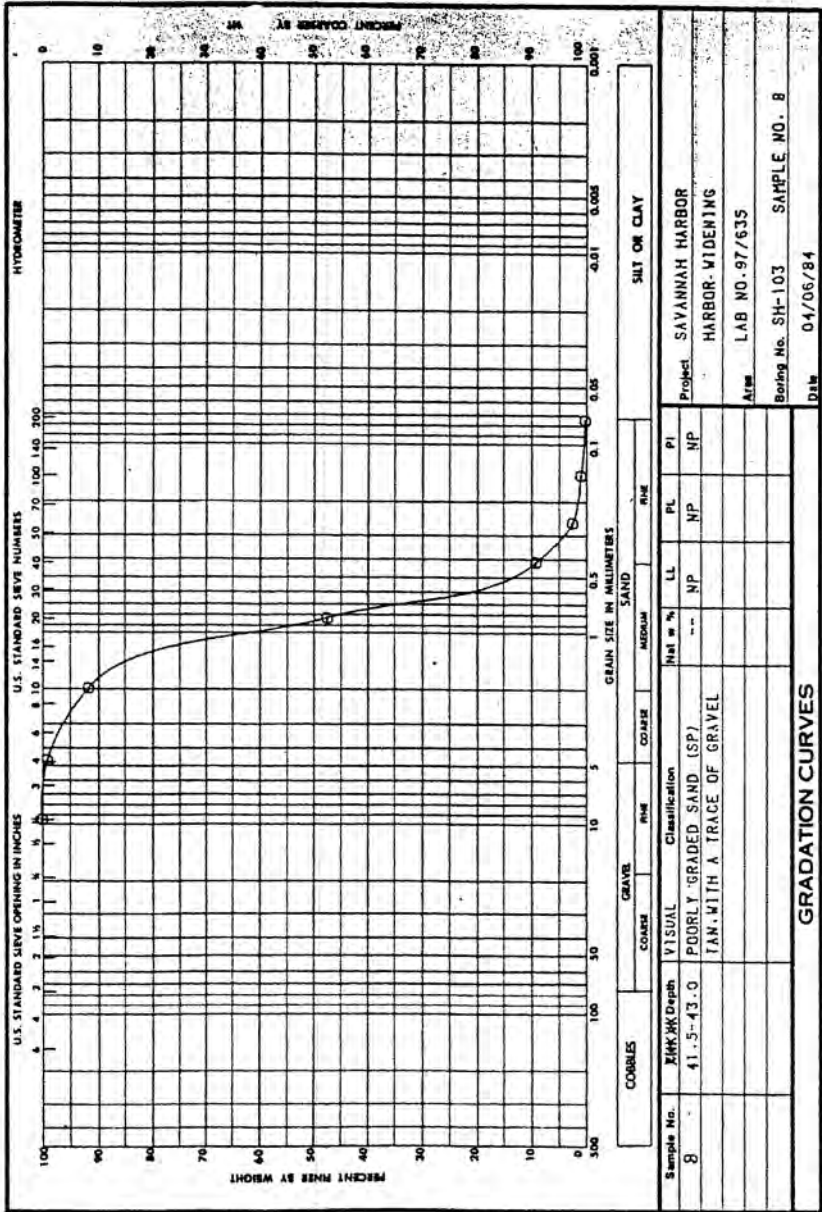


ENG FORM 2087  
1 MAY 83



DEPARTMENT OF THE ARMY, SOUTH ATLANTIC DIVISION LABORATORY  
CORPS OF ENGINEERS, 611 SOUTH COBB DRIVE, MARIETTA, GA. 30060

W.O. No. 5193

Req. No. SAS-ENG-GS-87-23

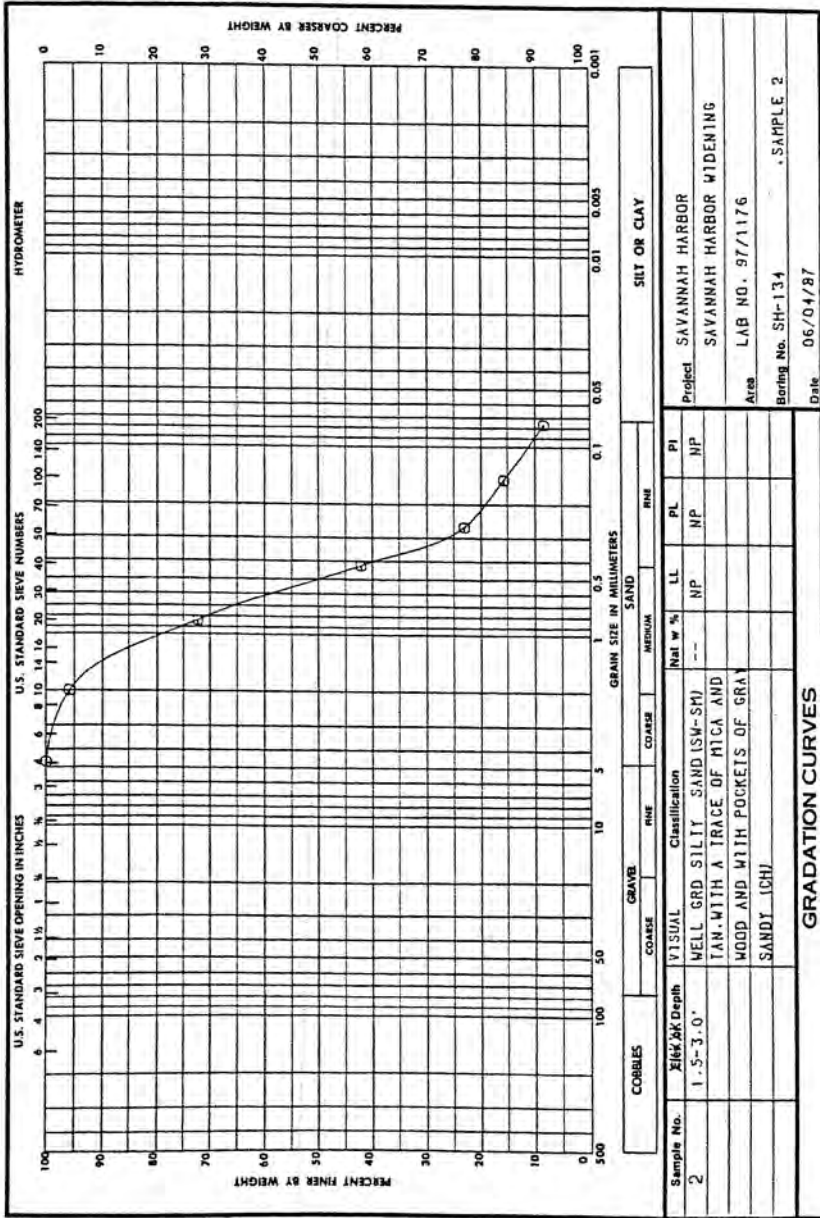


ENG FORM 2087  
1 MAY 63



DEPARTMENT OF THE ARMY, SOUTH ATLANTIC DIVISION LABORATORY  
CORPS OF ENGINEERS, 611 SOUTH COBB DRIVE, MARIETTA, GA. 30060

W.O. No. 5193

Req. No. SAS-ENG-65-87-23

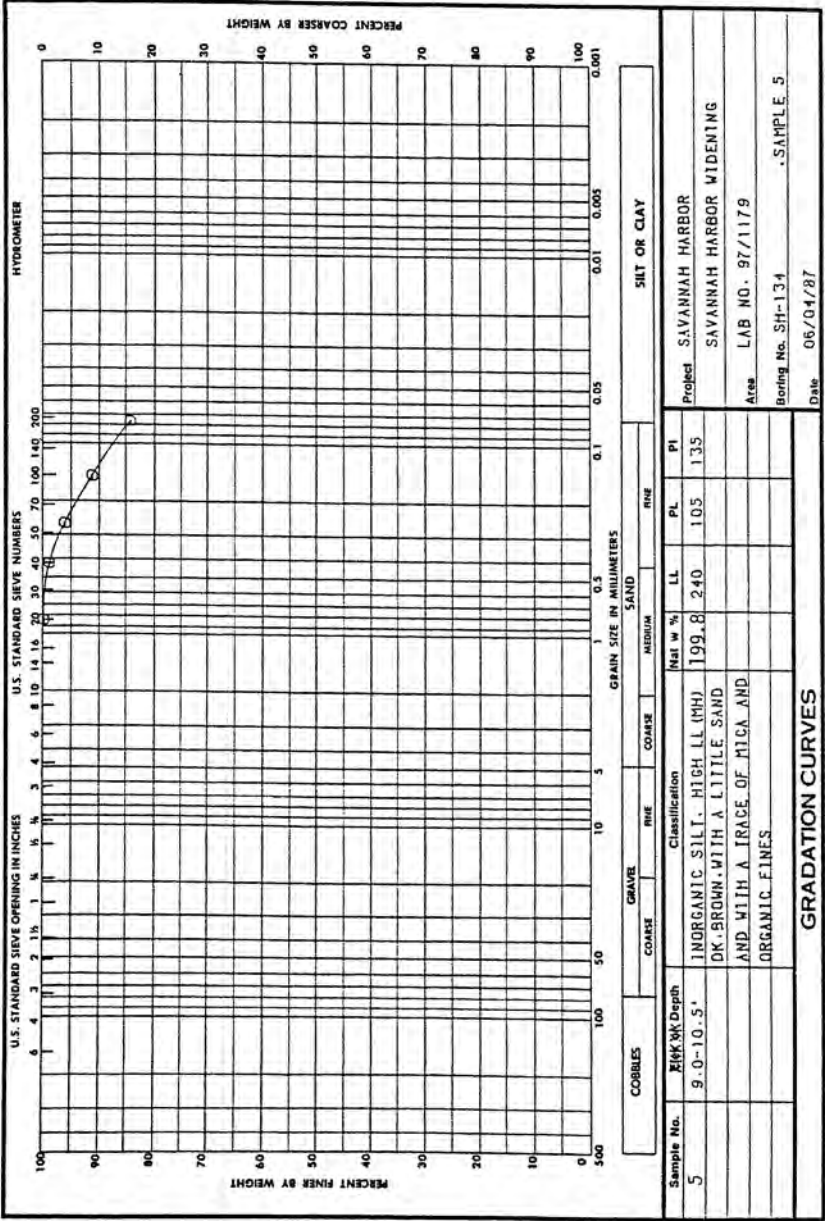




DEPARTMENT OF THE ARMY, SOUTH ATLANTIC DIVISION LABORATORY  
CORPS OF ENGINEERS, 611 SOUTH COBB DRIVE, MARIETTA, GA. 30060

W.O. No. 5193

Req. No. SAS-ENG-GS-87-23

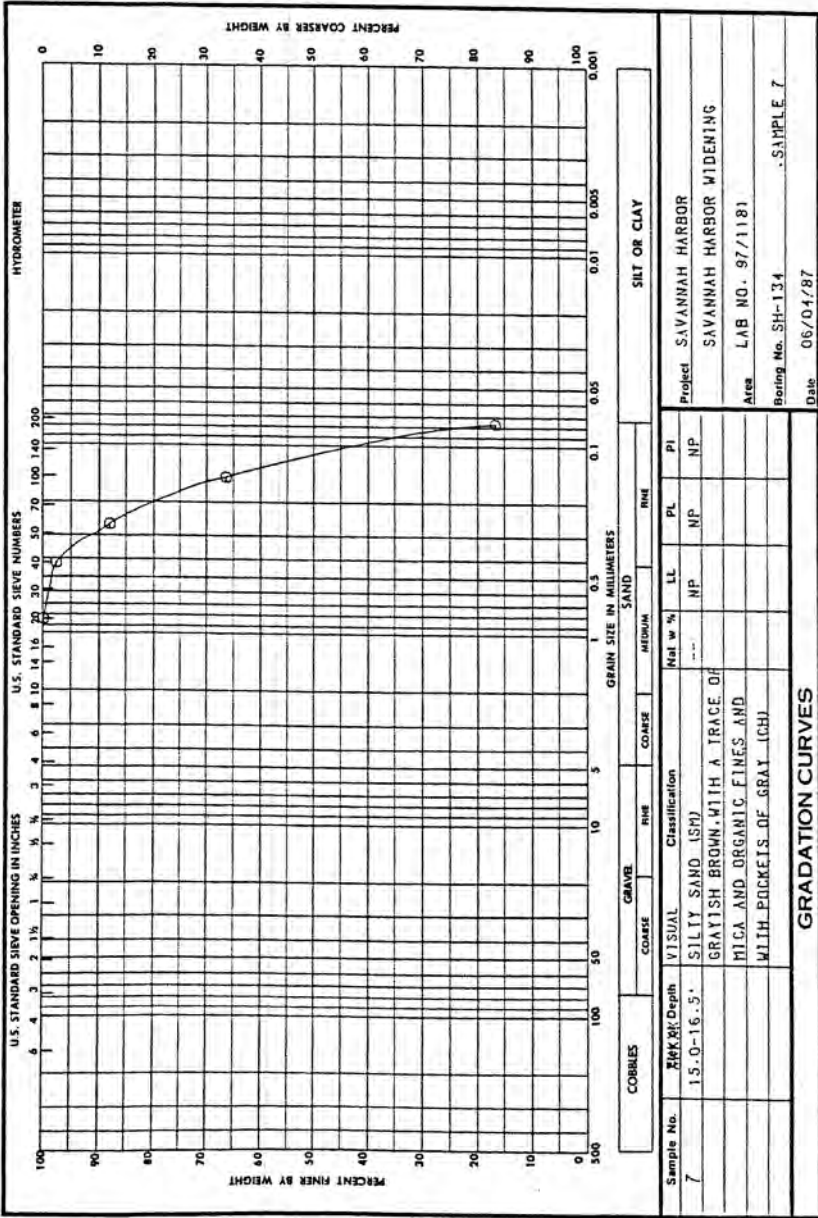


ENG FORM 1 MAY 63 2087

DEPARTMENT OF THE ARMY, SOUTH ATLANTIC DIVISION LABORATORY  
CORPS OF ENGINEERS, 611 SOUTH COBB DRIVE, MARIETTA, GA. 30060

W.O. No. 5193


Req. No. SAS-EN-6S-87-23

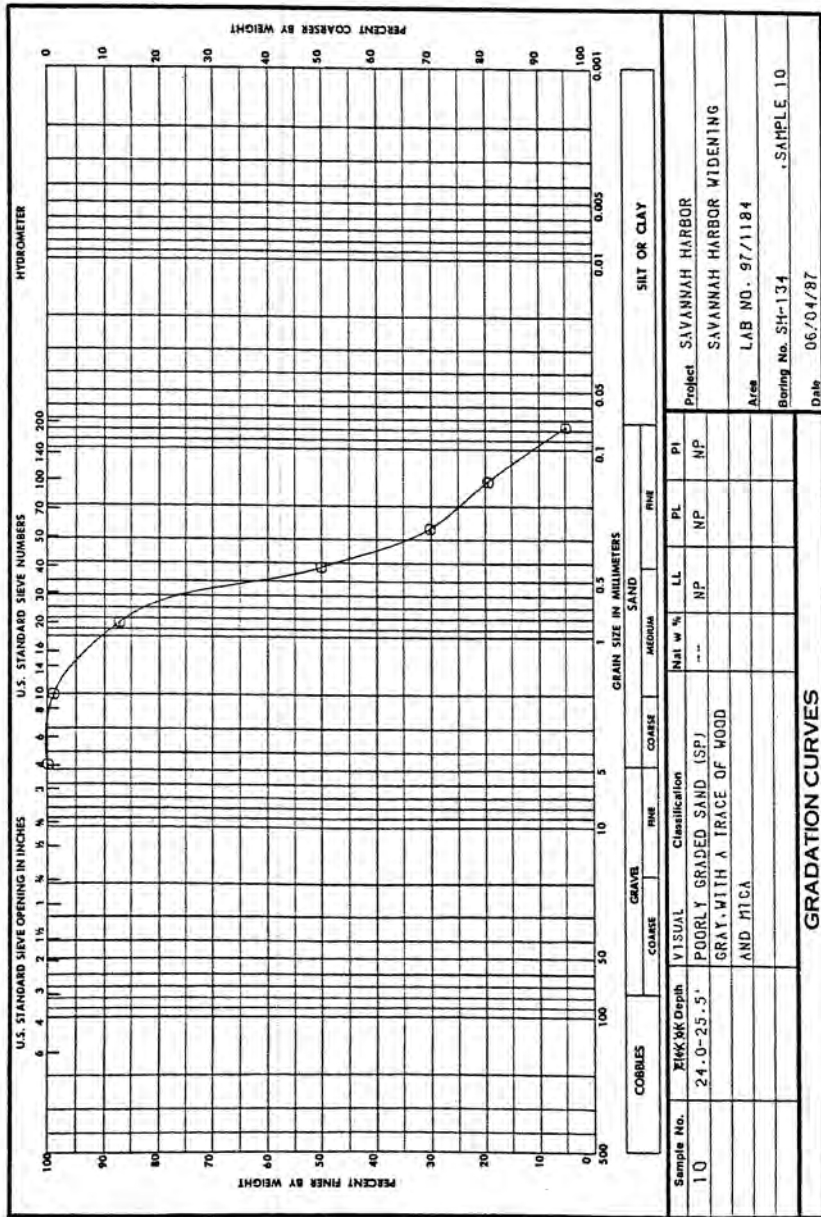

DEPARTMENT OF THE ARMY, SOUTH ATLANTIC DIVISION LABORATORY  
CORPS OF ENGINEERS, 611 SOUTH COBB DRIVE, MARIETTA, GA. 30060

W.O. No. 5193

Req. No. SAS-EN-GS-87-23

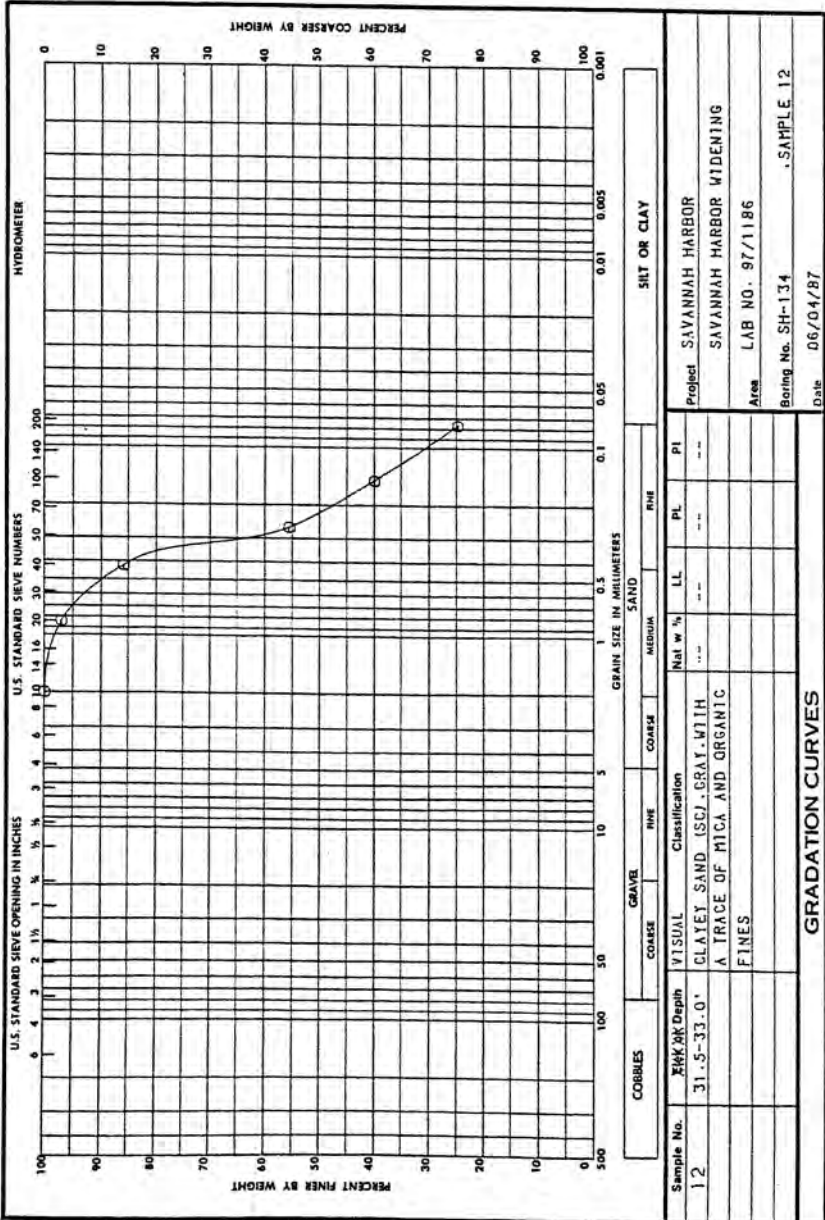


ENG FORM 2087  
1 MAY 63

DEPARTMENT OF THE ARMY, SOUTH ATLANTIC DIVISION LABORATORY  
CORPS OF ENGINEERS, 611 SOUTH COBB DRIVE, MARIETTA, GA. 30060

W.O. No. 5193

Req. No. SAS-EN-GS-87-23

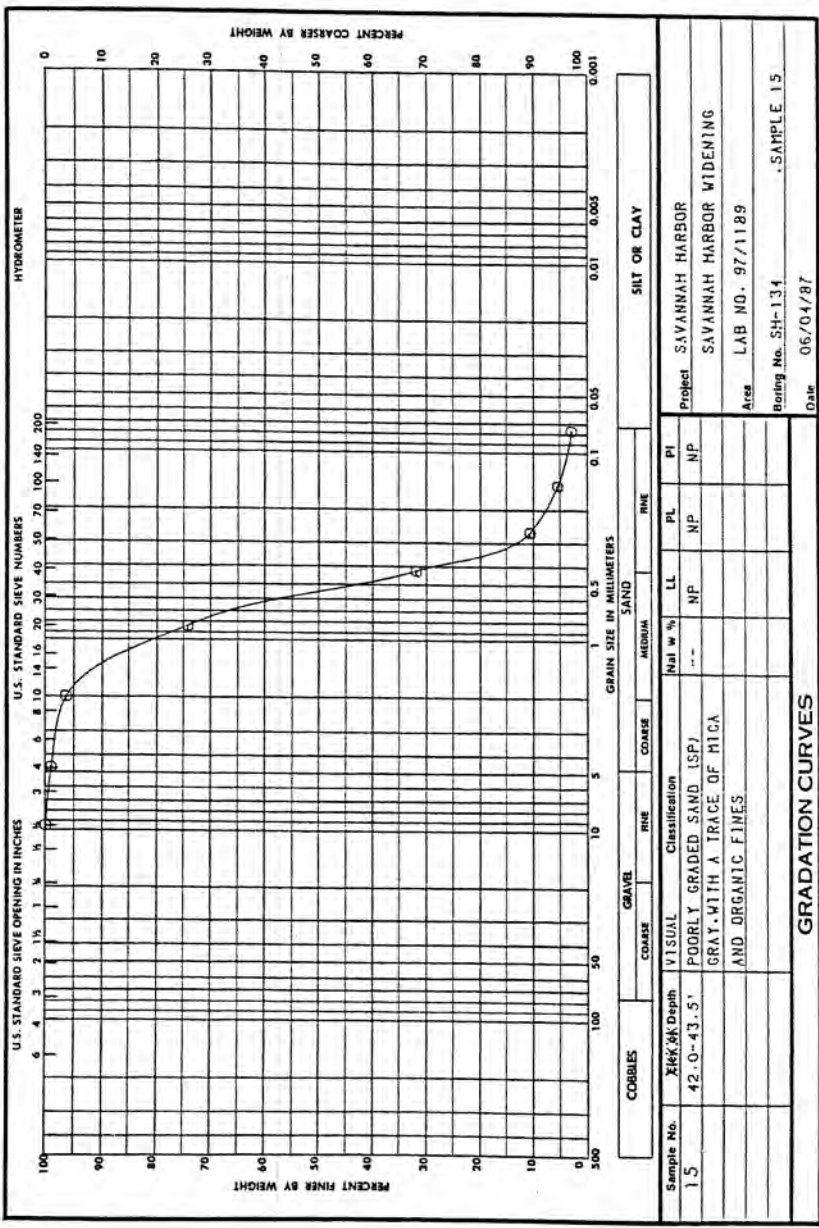


ENG FORM 2087  
1 MAY 63

DEPARTMENT OF THE ARMY, SOUTH ATLANTIC DIVISION LABORATORY  
CORPS OF ENGINEERS, 611 SOUTH COBB DRIVE, MARIETTA, GA. 30060

W.O. No. 5193

Req. No. SALS-EN-GS-87-23

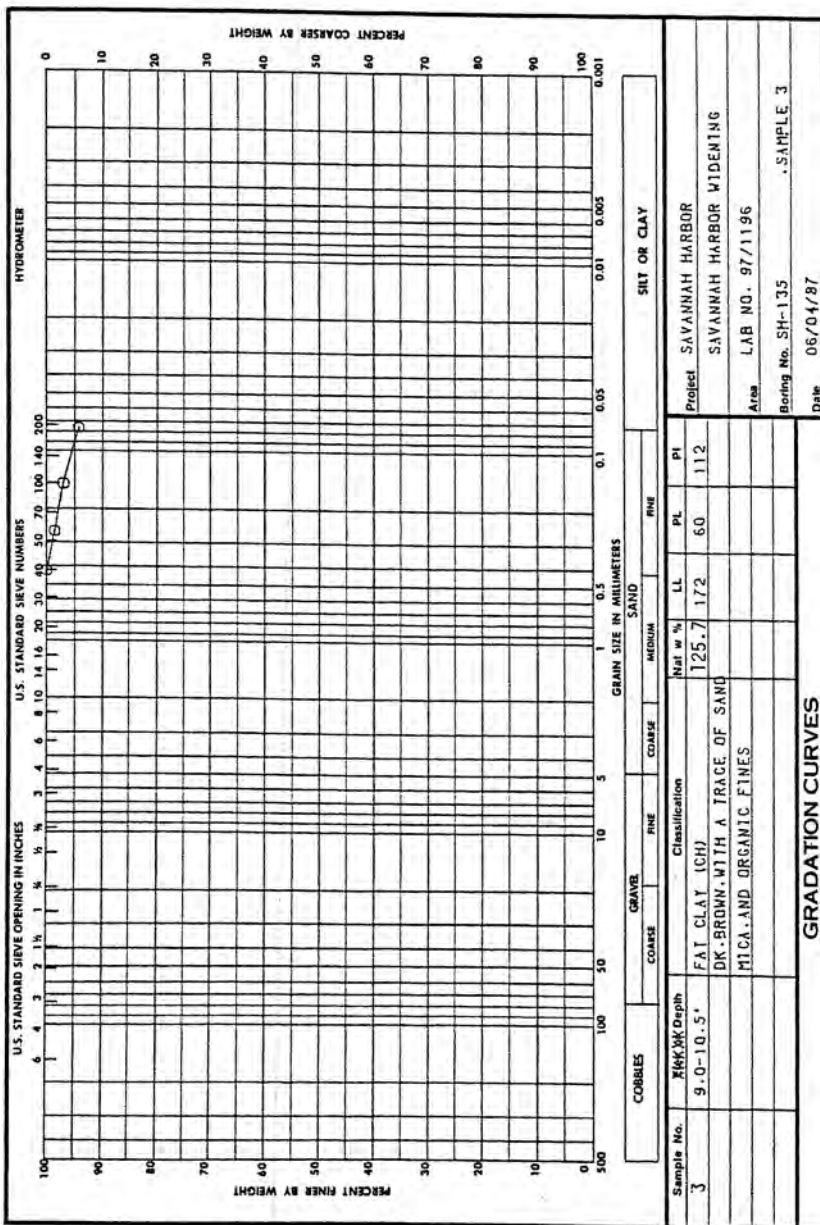


ENG FORM 2087  
1 MAY 63

DEPARTMENT OF THE ARMY, SOUTH ATLANTIC DIVISION LABORATORY  
CORPS OF ENGINEERS, 611 SOUTH COBB DRIVE, MARIETTA, GA. 30060

W.O. No. 5193

Req. No. SAS-EN-6S-87-23

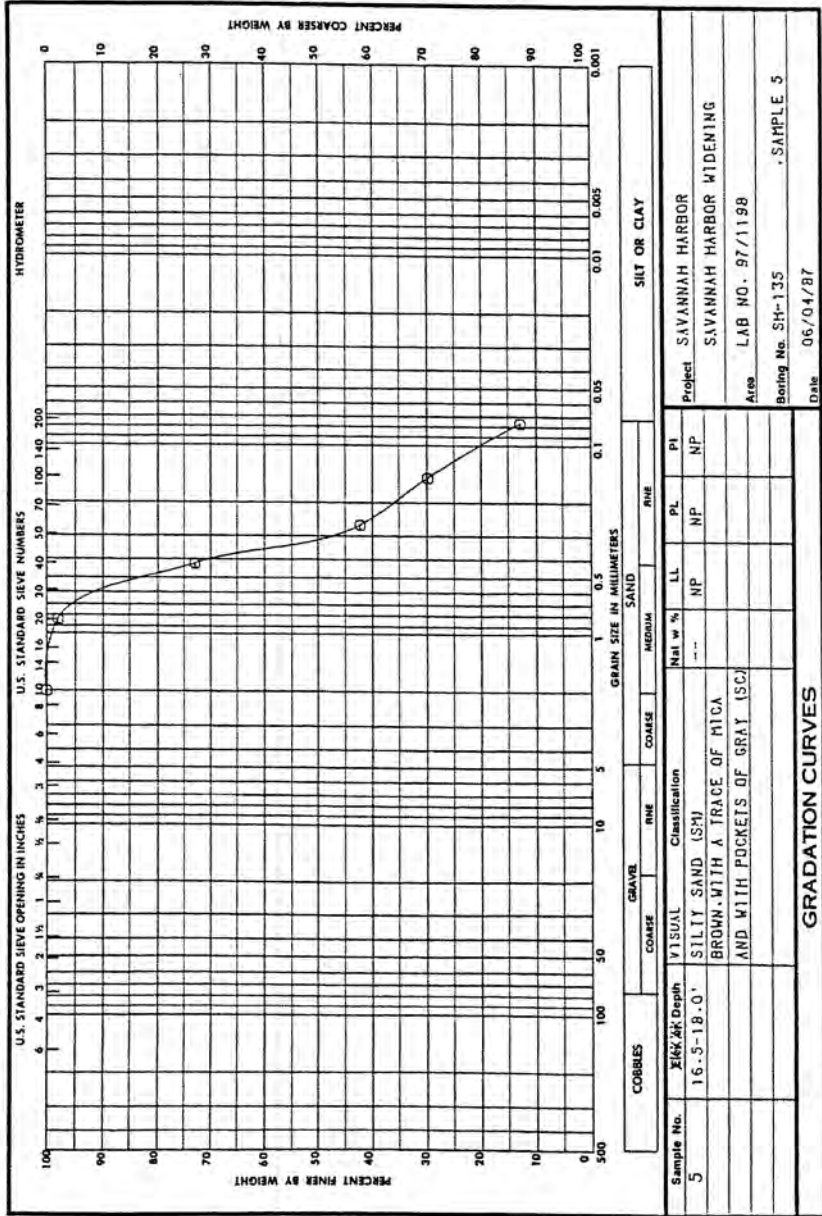


ENG FORM 2087  
1 MAY 63

DEPARTMENT OF THE ARMY, SOUTH ATLANTIC DIVISION LABORATORY  
CORPS OF ENGINEERS, 611 SOUTH COBB DRIVE, MARIETTA, GA. 30060

W.O. No. 5193

Req. No. SAS-EN-GS-87-23

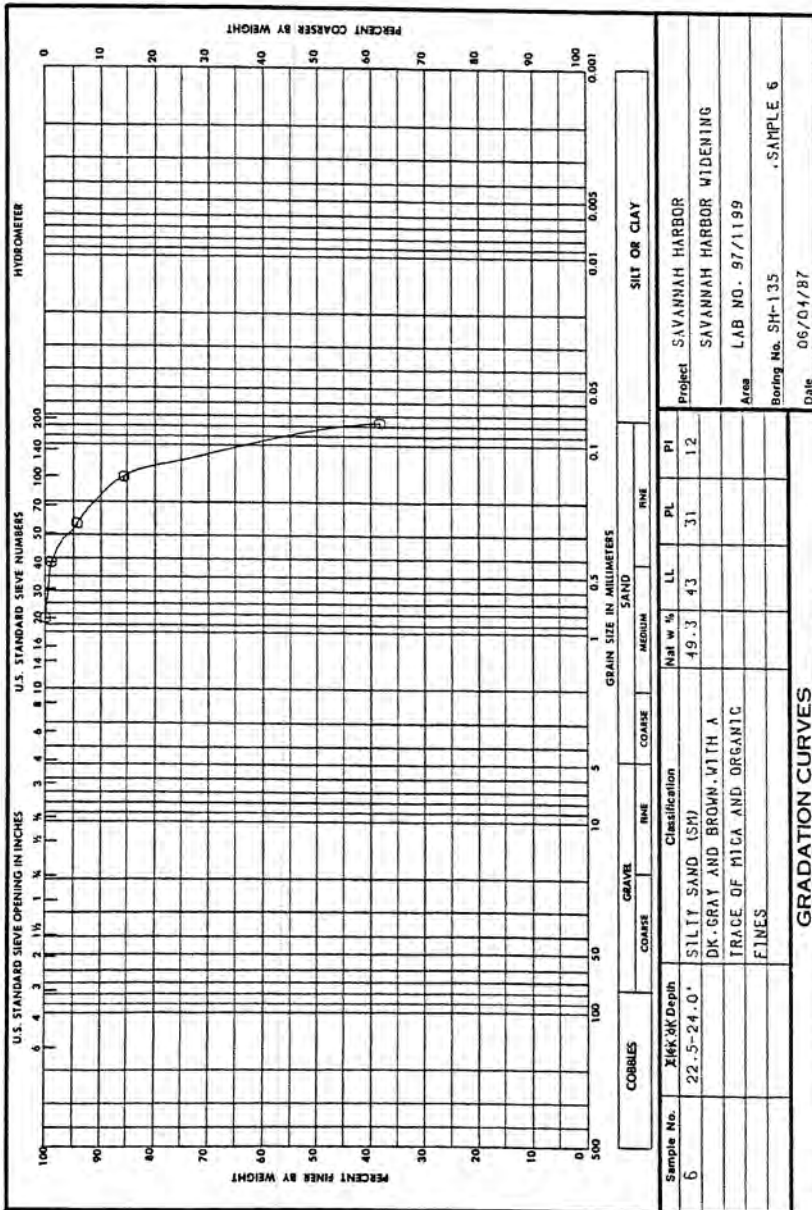


ENG 1 MAY 63 2087



DEPARTMENT OF THE ARMY, SOUTH ATLANTIC DIVISION LABORATORY  
CORPS OF ENGINEERS, 611 SOUTH COBB DRIVE, MARIETTA, GA. 30060

W.O. No. 5193

Req. No. SAS-EN-6S-87-23

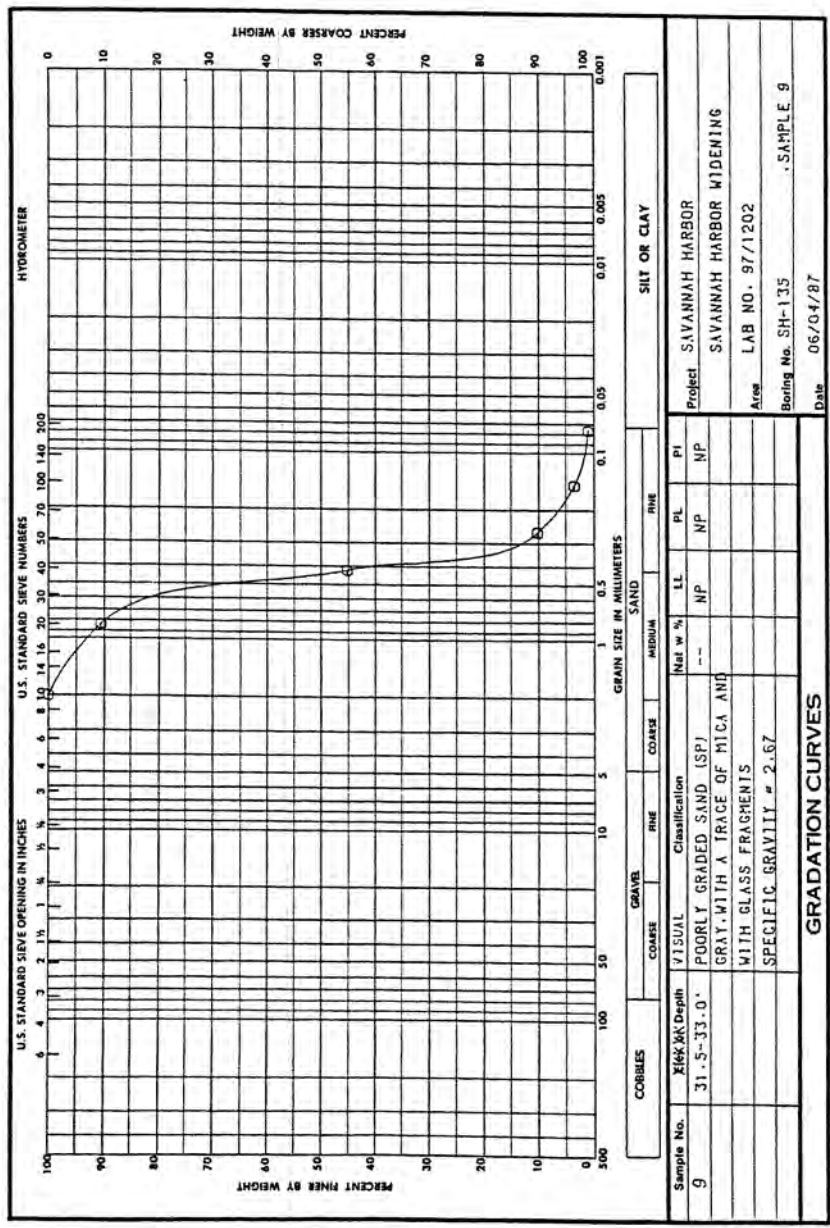




DEPARTMENT OF THE ARMY, SOUTH ATLANTIC DIVISION LABORATORY  
CORPS OF ENGINEERS, 611 SOUTH COBB DRIVE, MARIETTA, GA. 30060

W.O. No. 5193

Req. No. SAS-EN-6S-87-23

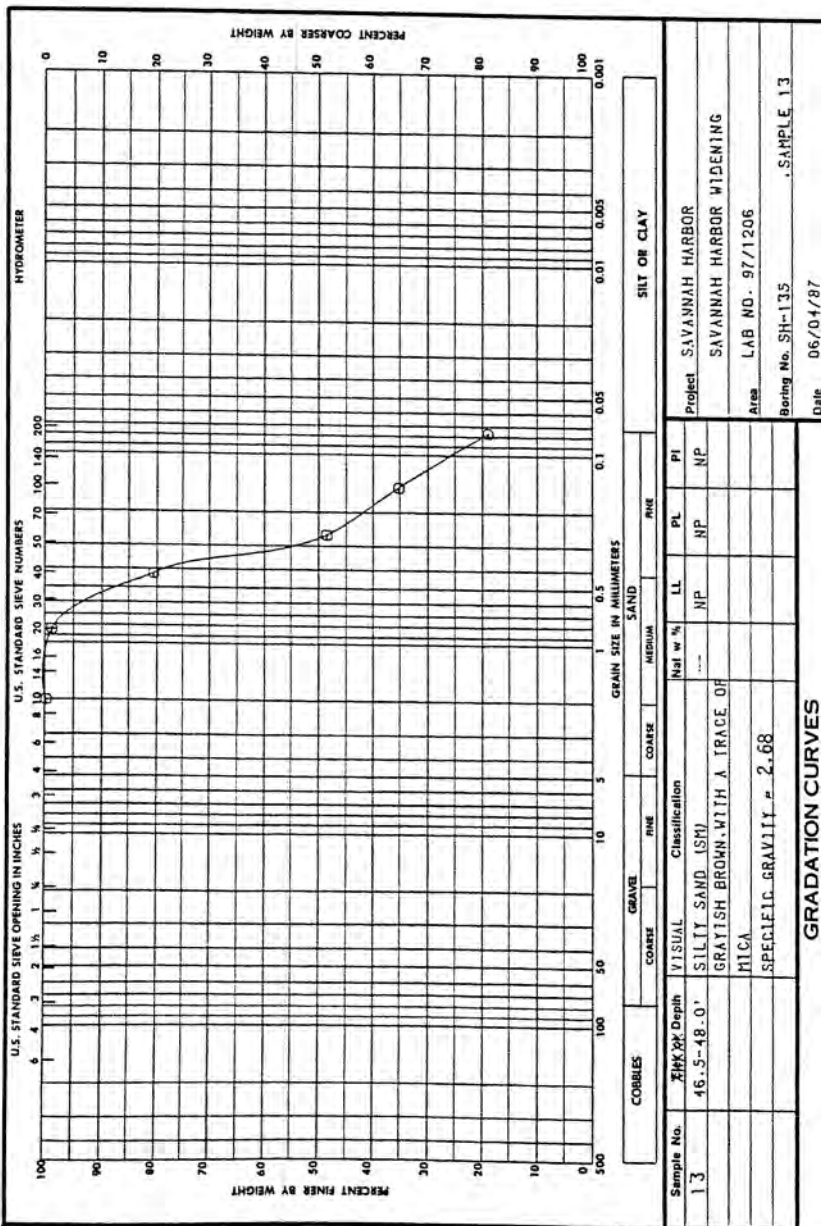


ENG FORM 2087  
1 MAY 63



DEPARTMENT OF THE ARMY, SOUTH ATLANTIC DIVISION LABORATORY  
CORPS OF ENGINEERS, 611 SOUTH COBB DRIVE, MARIETTA, GA. 30060

W.O. No. 5193


Req. No. SAS-EN-GS-87-23

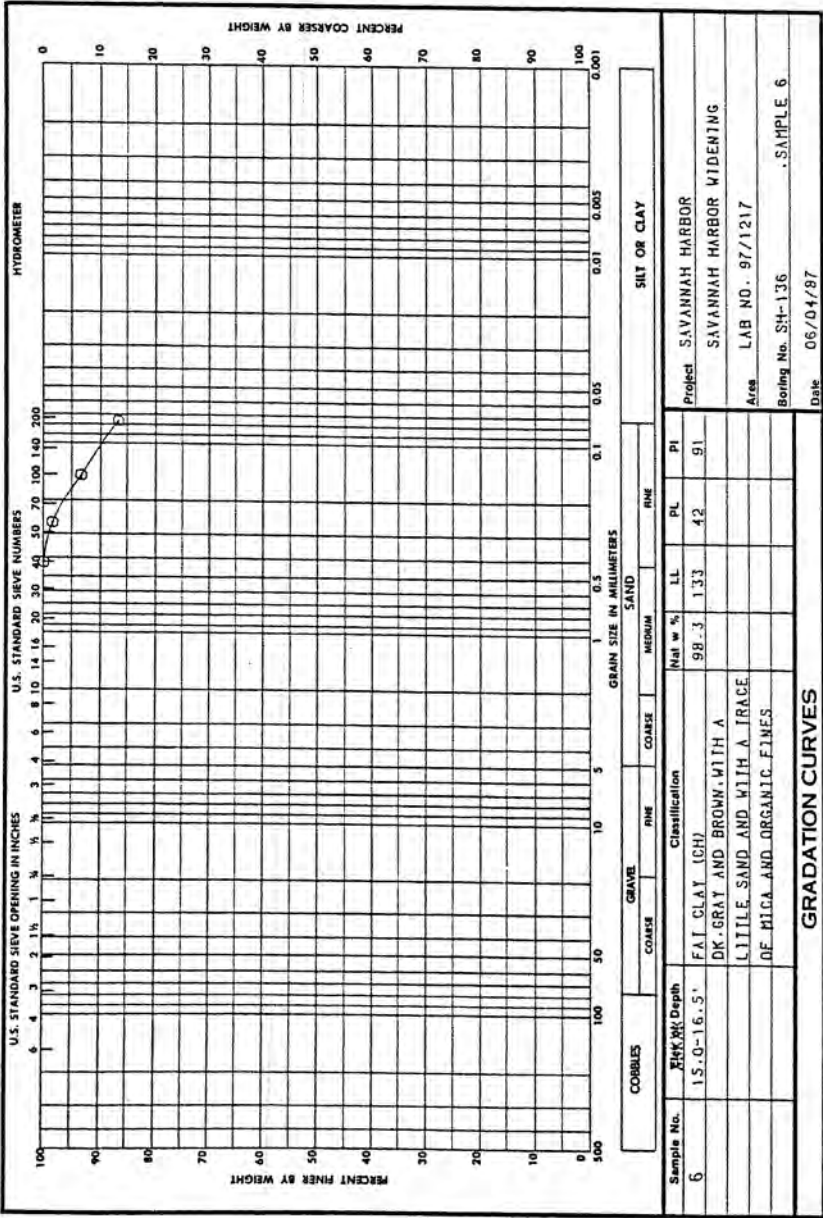

DEPARTMENT OF THE ARMY, SOUTH ATLANTIC DIVISION LABORATORY  
CORPS OF ENGINEERS, 611 SOUTH COBB DRIVE, MARIETTA, GA. 30060

W.O. No. 5193

Req. No. SAS-EN-GS-87-23

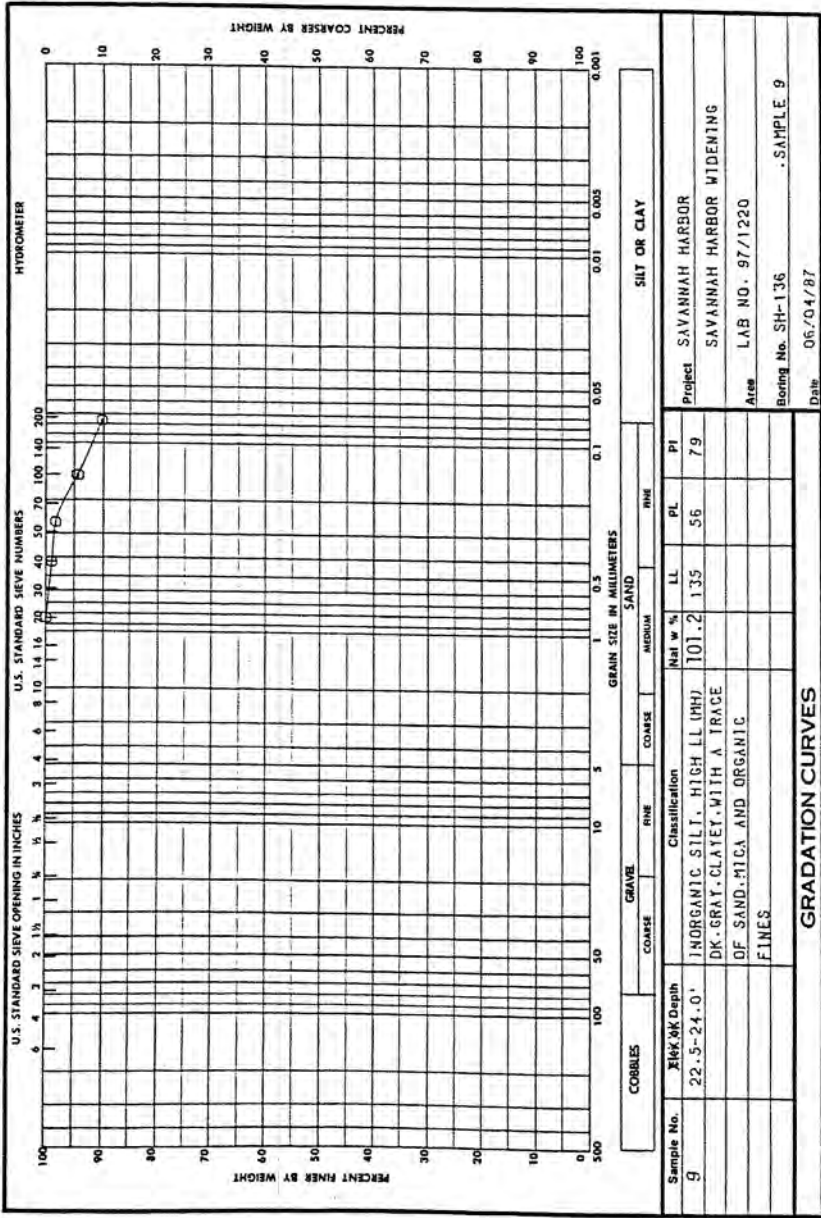


ENG FORM 2087  
1 MAY 63

DEPARTMENT OF THE ARMY, SOUTH ATLANTIC DIVISION LABORATORY  
CORPS OF ENGINEERS, 611 SOUTH COBB DRIVE, MARIETTA, GA. 30060

W.O. No. 5193

Req. No. SAS-EN-GS-87-23

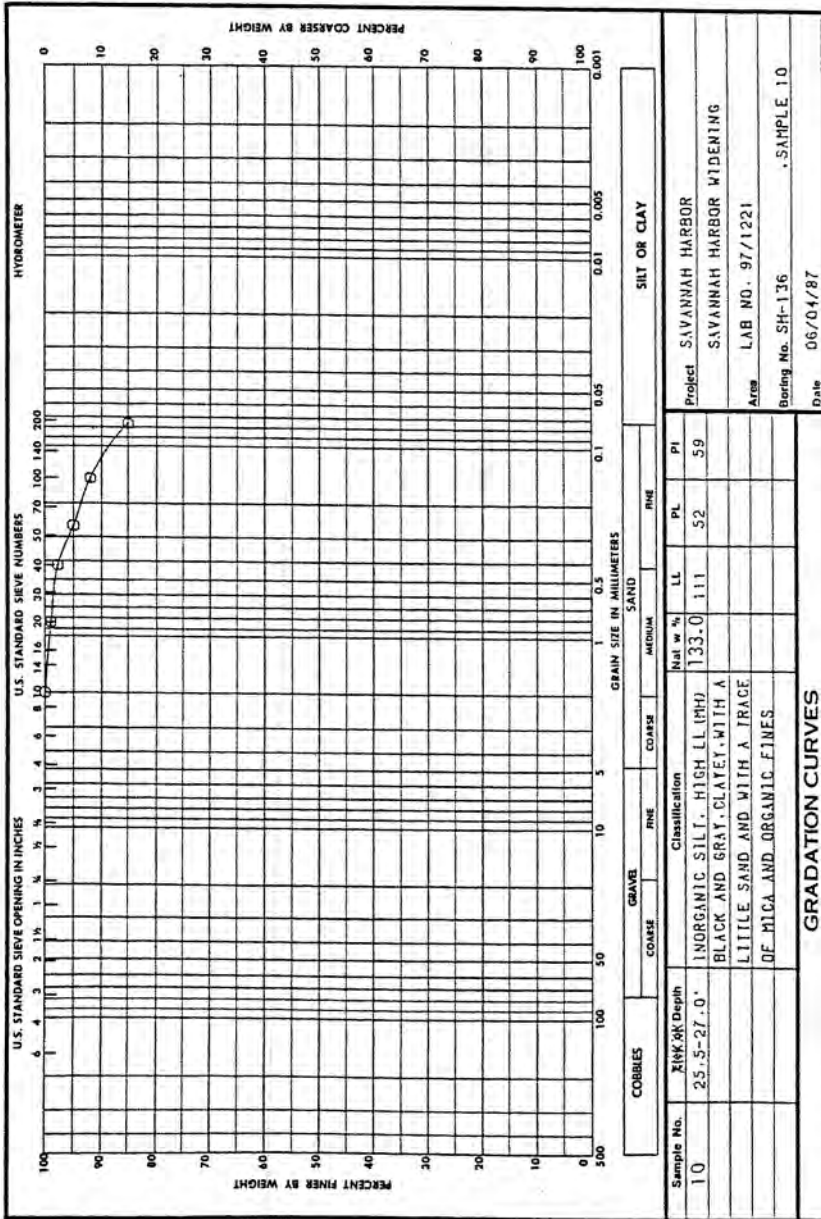


ENG FORM 2087  
1 MAY 63

DEPARTMENT OF THE ARMY, SOUTH ATLANTIC DIVISION LABORATORY  
CORPS OF ENGINEERS, 611 SOUTH COBB DRIVE, MARIETTA, GA. 30060

W.O. No. 5193

Req. No. SAS-EN-6S-87-23

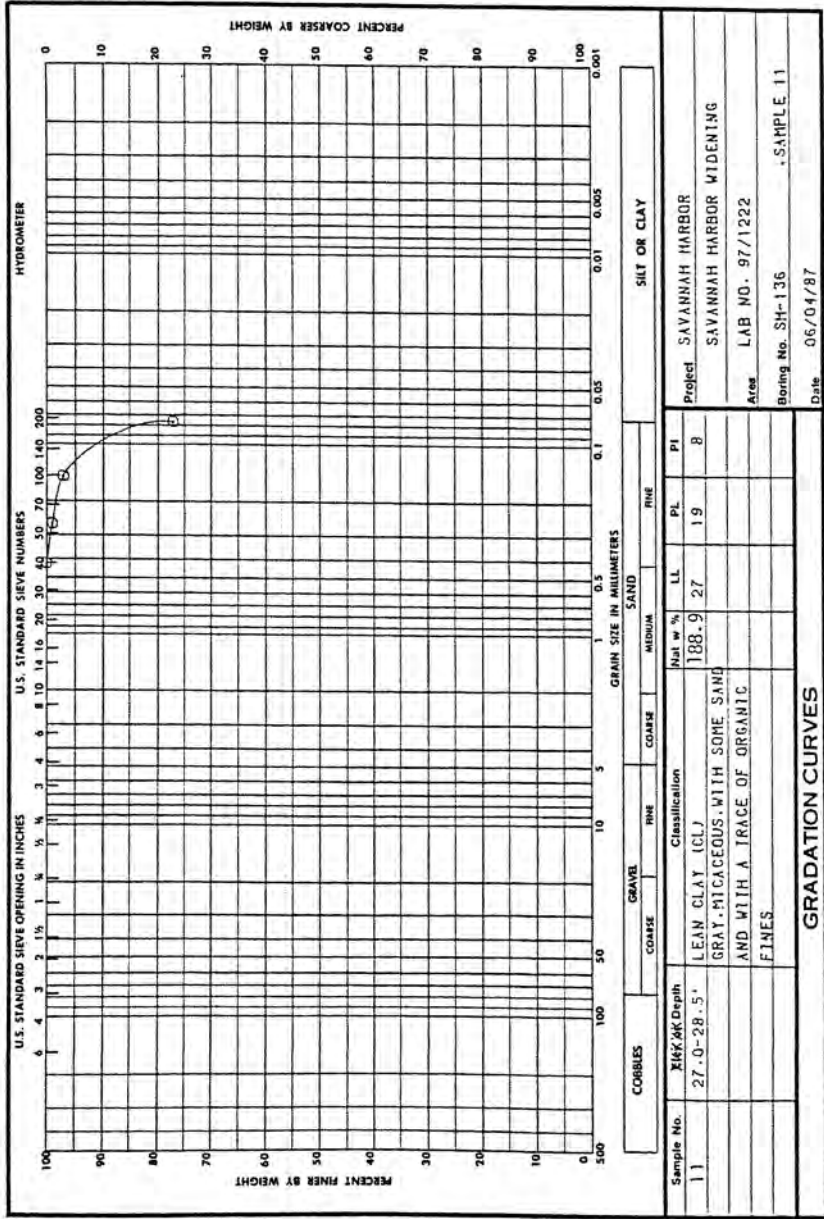

ENG FORM 2087  
1 MAY 63






DEPARTMENT OF THE ARMY, SOUTH ATLANTIC DIVISION LABORATORY  
CORPS OF ENGINEERS, 611 SOUTH COBB DRIVE, MARIETTA, GA. 30060

W.O. No. 5193

Req. No. SAS-EN-6S-87-23

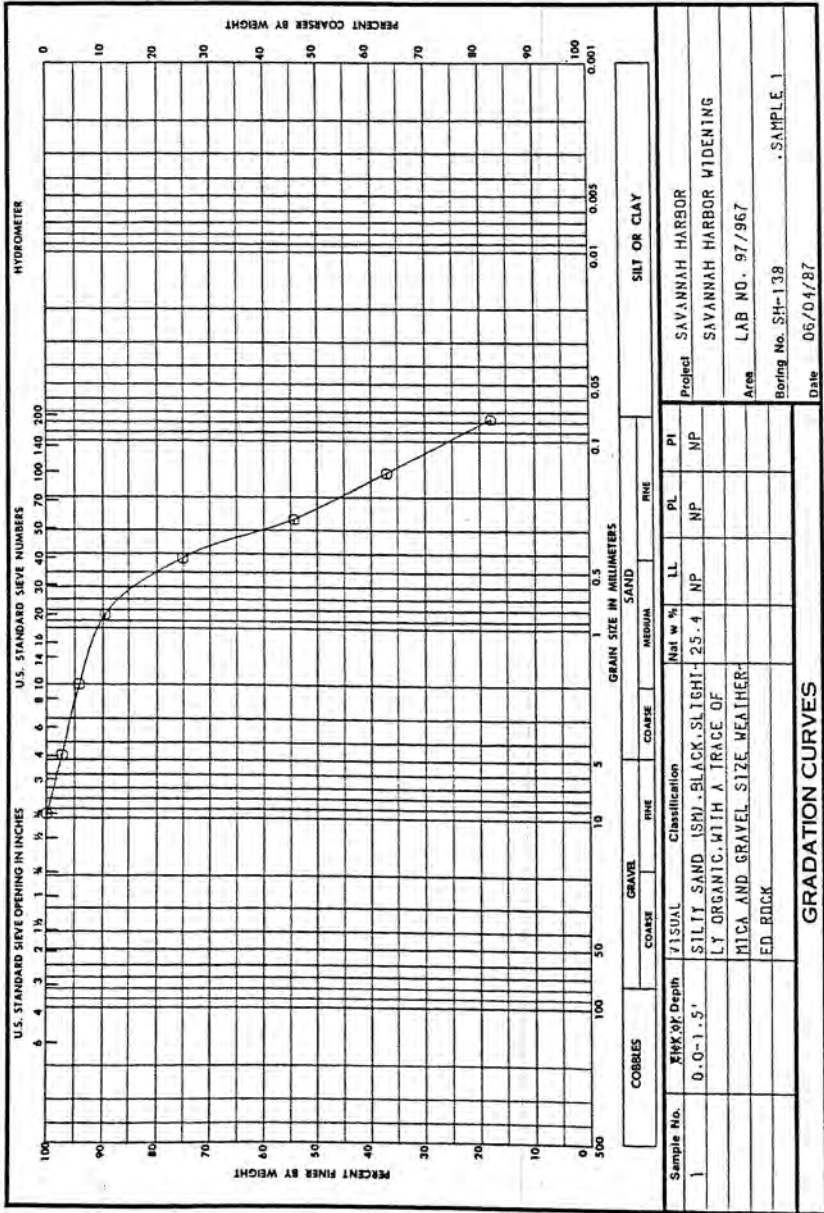


ENG FORM 1 MAY 63 2087



DEPARTMENT OF THE ARMY, SOUTH ATLANTIC DIVISION LABORATORY  
CORPS OF ENGINEERS, 611 SOUTH COBB DRIVE, MARIETTA, GA. 30060

W.O. No. 5193


Req. No. SAS-EN-GS-87-23

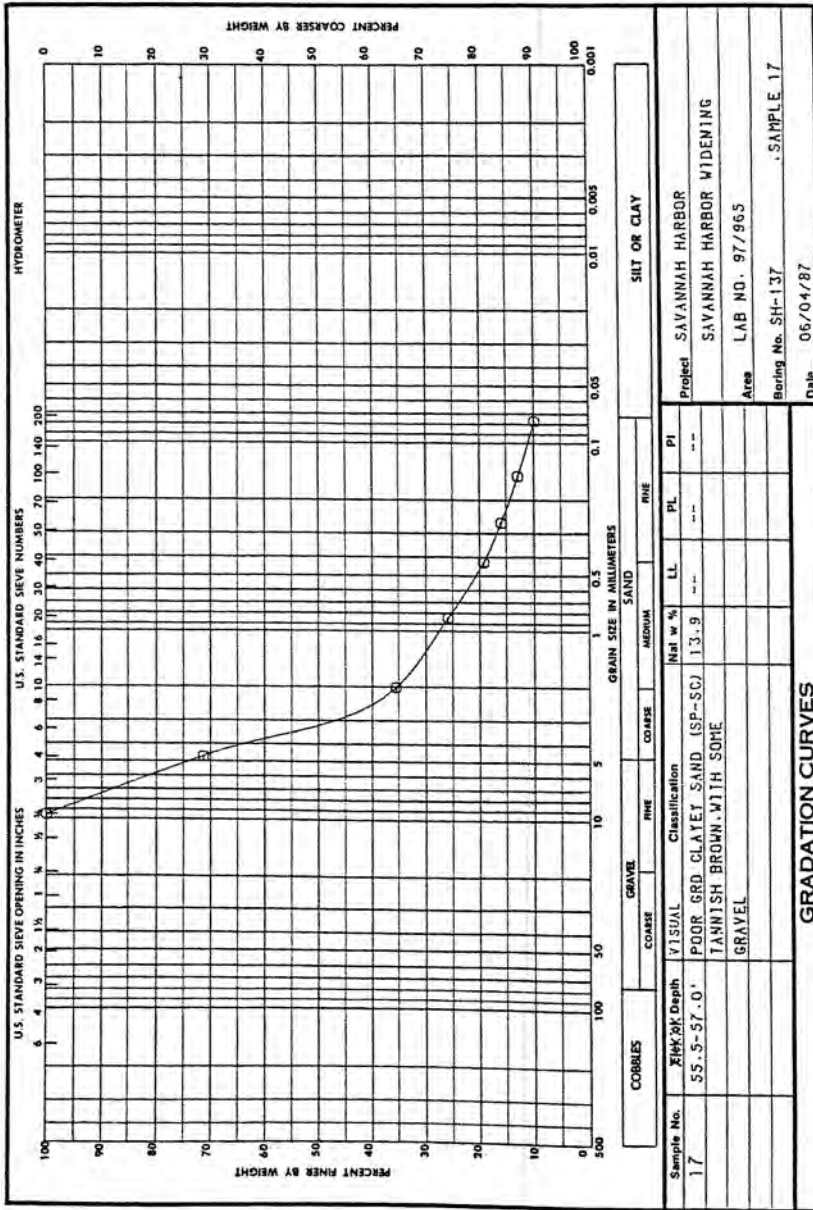

DEPARTMENT OF THE ARMY, SOUTH ATLANTIC DIVISION LABORATORY  
CORPS OF ENGINEERS, 611 SOUTH COBB DRIVE, MARIETTA, GA. 30060

W.O. No. 5193

Req. No. SAS-ENG-6S-87-23

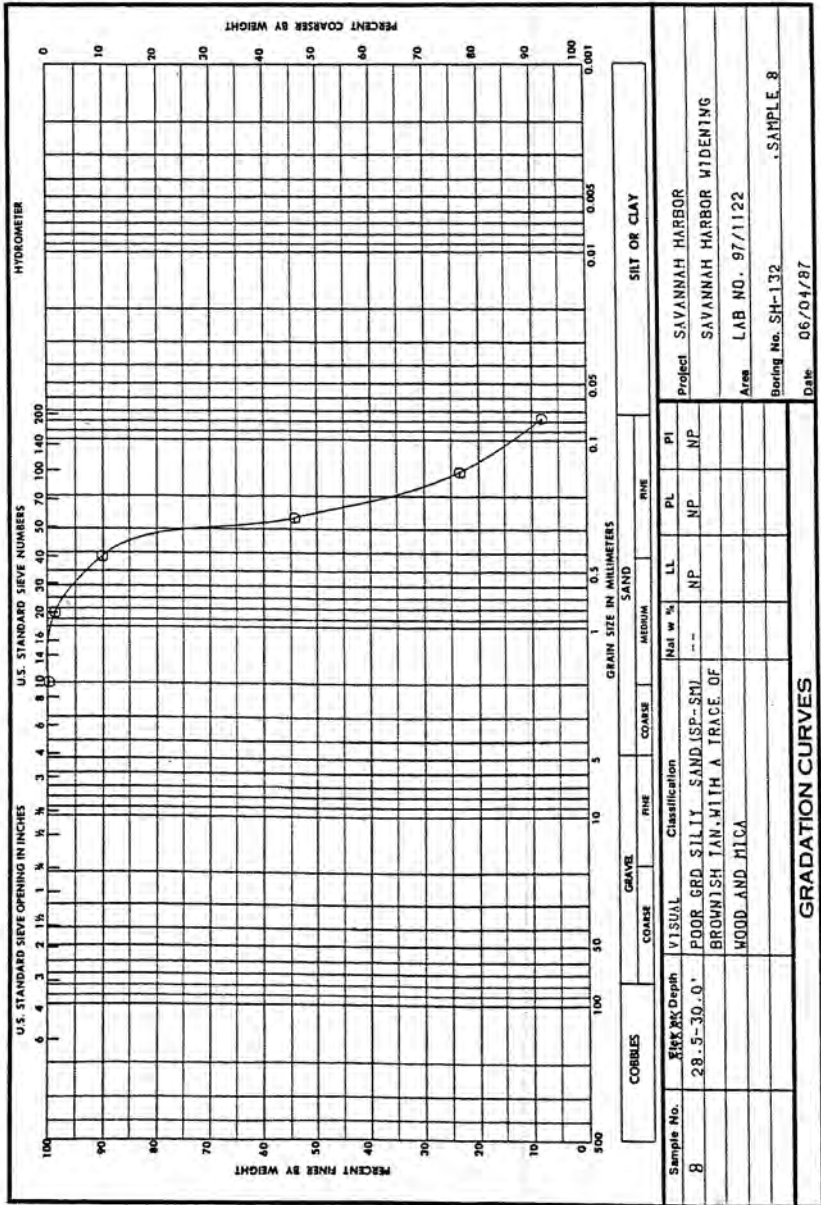


ENG FORM 2087  
1 MAY 63

DEPARTMENT OF THE ARMY, SOUTH ATLANTIC DIVISION LABORATORY  
CORPS OF ENGINEERS, 611 SOUTH COBB DRIVE, MARIETTA, GA. 30060

W.O. No. 5193

Req. No. SAS-EN-6S-87-23

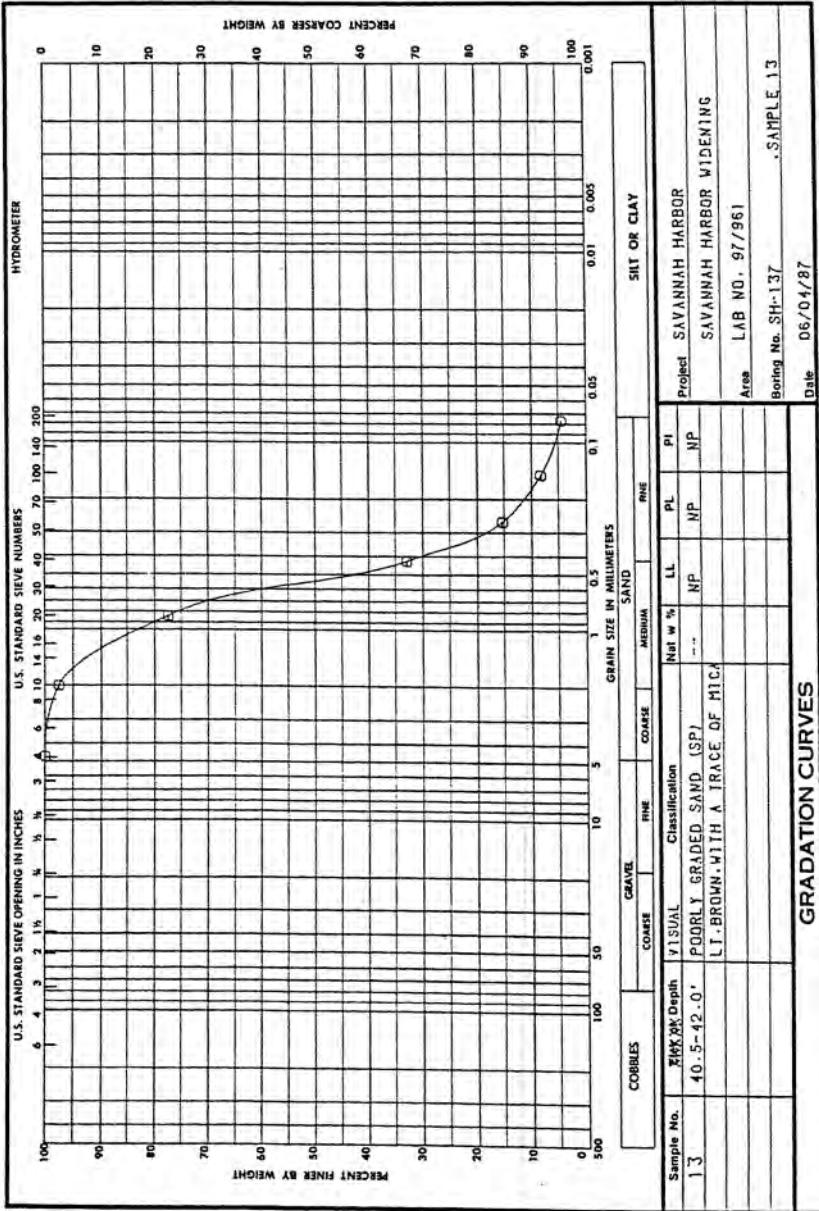


ENG FORM 2087  
1 MAY 63

DEPARTMENT OF THE ARMY, SOUTH ATLANTIC DIVISION LABORATORY  
CORPS OF ENGINEERS, 611 SOUTH COBB DRIVE, MARIETTA, GA. 30060

W.O. No. 5193

Req. No. SAS-EN-6S-87-23

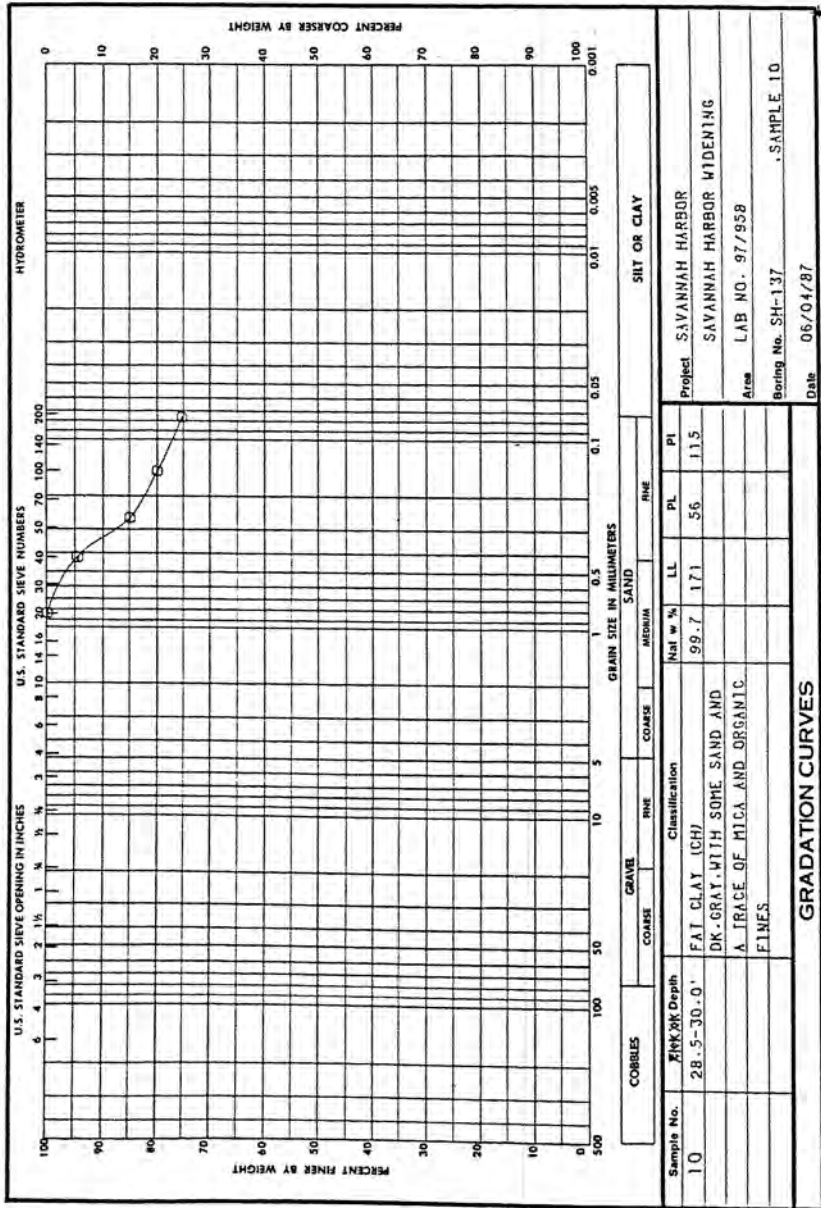


ENG FORM 2087  
1 MAY 83

DEPARTMENT OF THE ARMY, SOUTH ATLANTIC DIVISION LABORATORY  
CORPS OF ENGINEERS, 611 SOUTH COBB DRIVE, MARIETTA, GA. 30060

W.O. No. 5193


Req. No. SAS-EN-6S-87-23

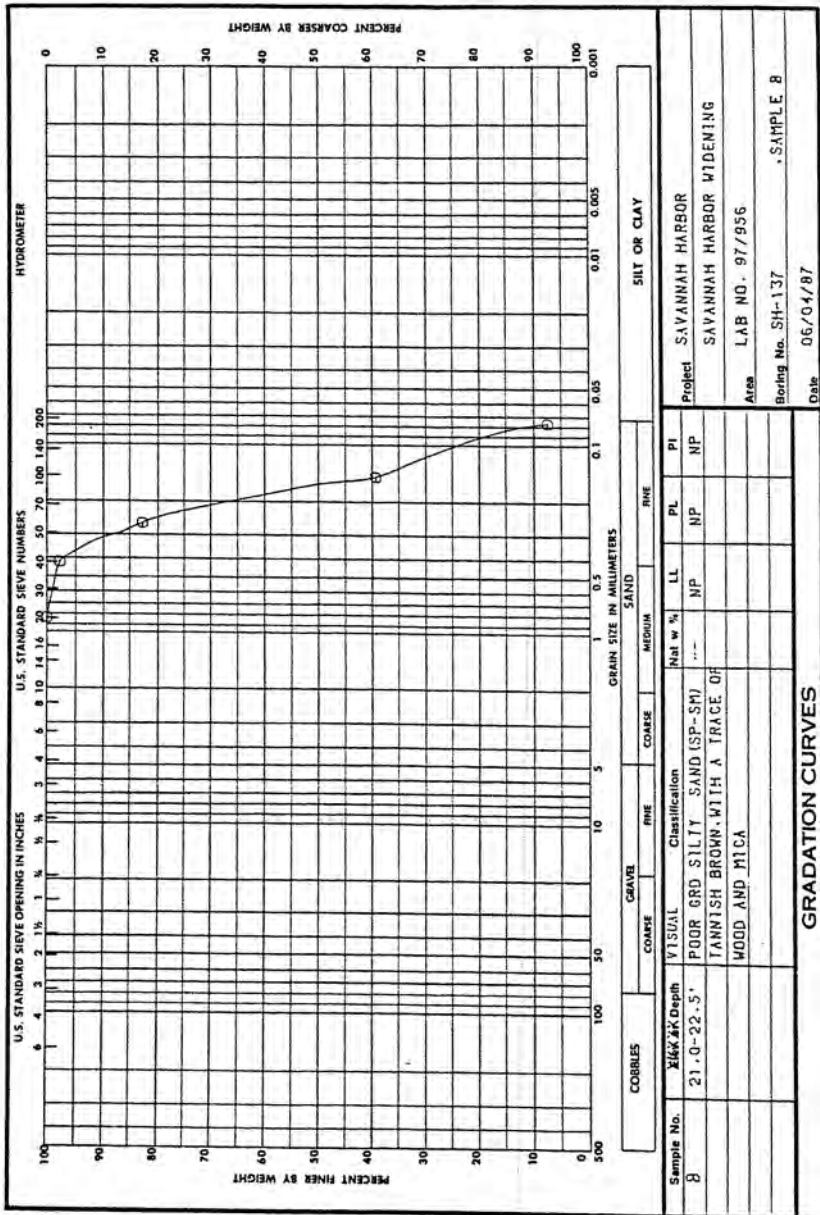

DEPARTMENT OF THE ARMY, SOUTH ATLANTIC DIVISION LABORATORY  
CORPS OF ENGINEERS, 611 SOUTH COBB DRIVE, MARIETTA, GA. 30060

W.O. No. 5193

Req. No. SAS-EN-6S-87-23

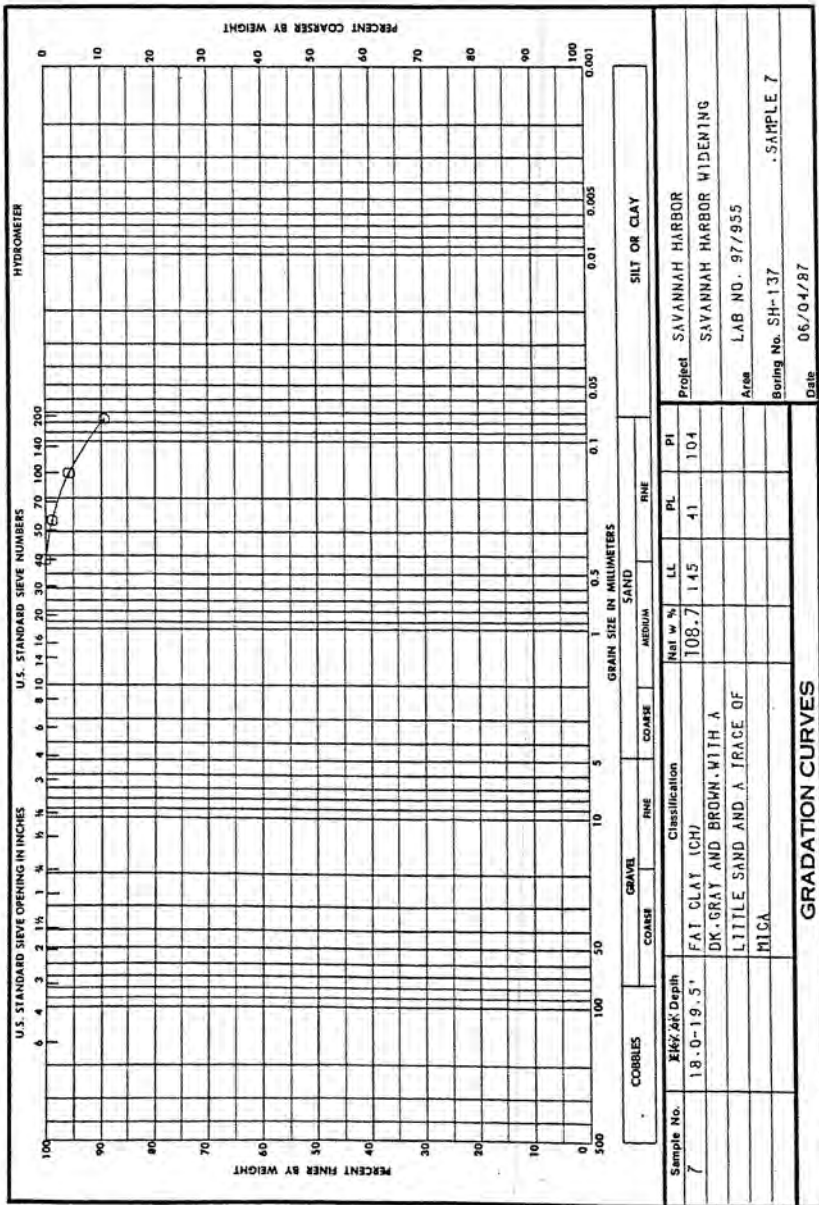


ENG FORM 2087  
1 MAY 63

DEPARTMENT OF THE ARMY, SOUTH ATLANTIC DIVISION LABORATORY  
CORPS OF ENGINEERS, 611 SOUTH COBB DRIVE, MARIETTA, GA. 30060

W.O. No. 5193

Req. No. SAS-EN-6S-87-23

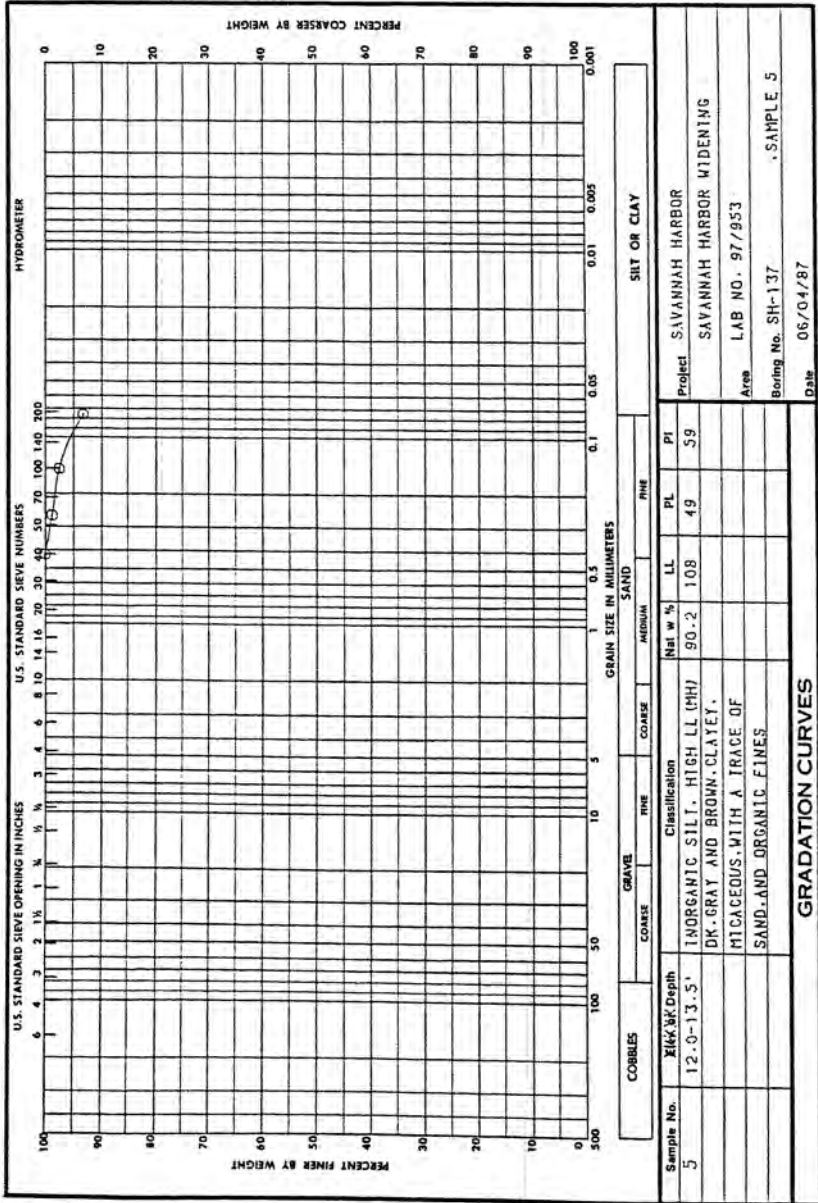


ENG FORM 2087  
1 MAY 63



DEPARTMENT OF THE ARMY, SOUTH ATLANTIC DIVISION LABORATORY  
CORPS OF ENGINEERS, 611 SOUTH COBB DRIVE, MARIETTA, GA. 30060

W.O. No. 5193

Req. No. SAS-EN-6S-87-23

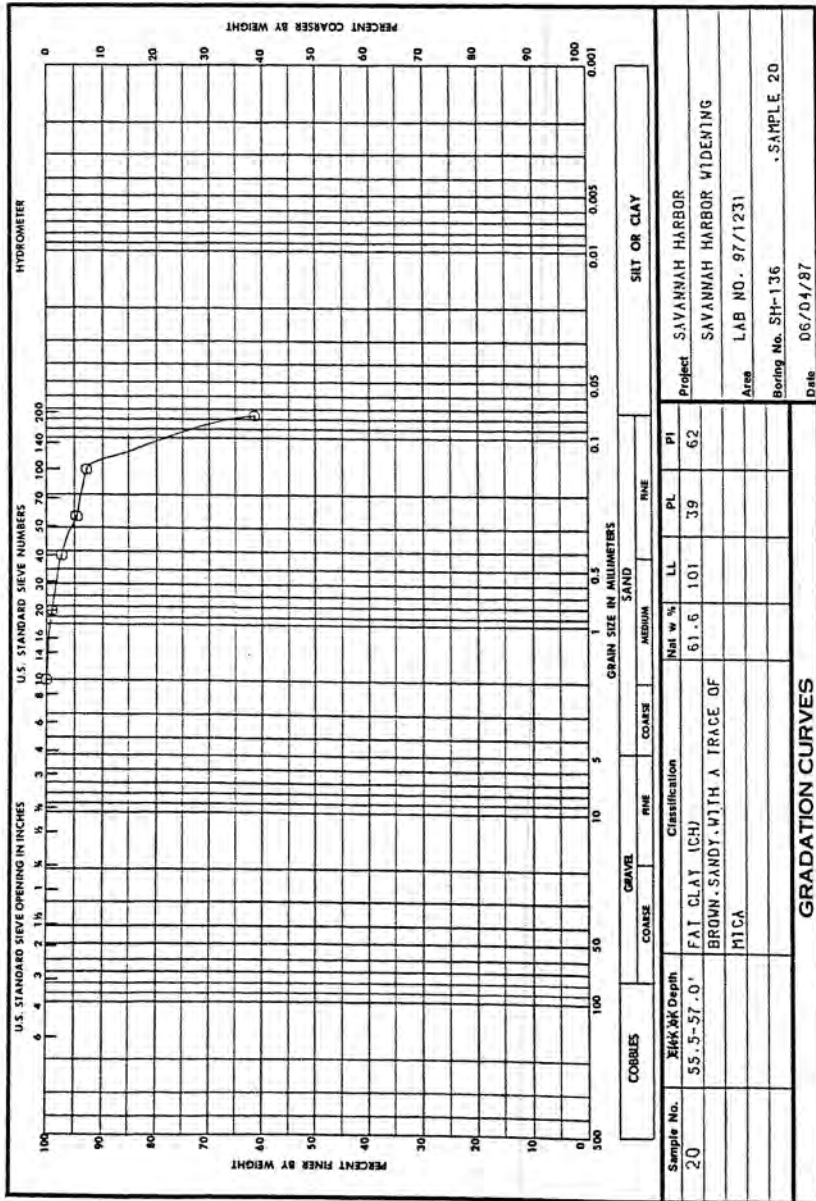


ENG FORM 2087  
1 MAY 63



DEPARTMENT OF THE ARMY, SOUTH ATLANTIC DIVISION LABORATORY  
CORPS OF ENGINEERS, 611 SOUTH COBB DRIVE, MARIETTA, GA. 30060

W.O. No. 5193

Req. No. SAS-EN-GS-87-23

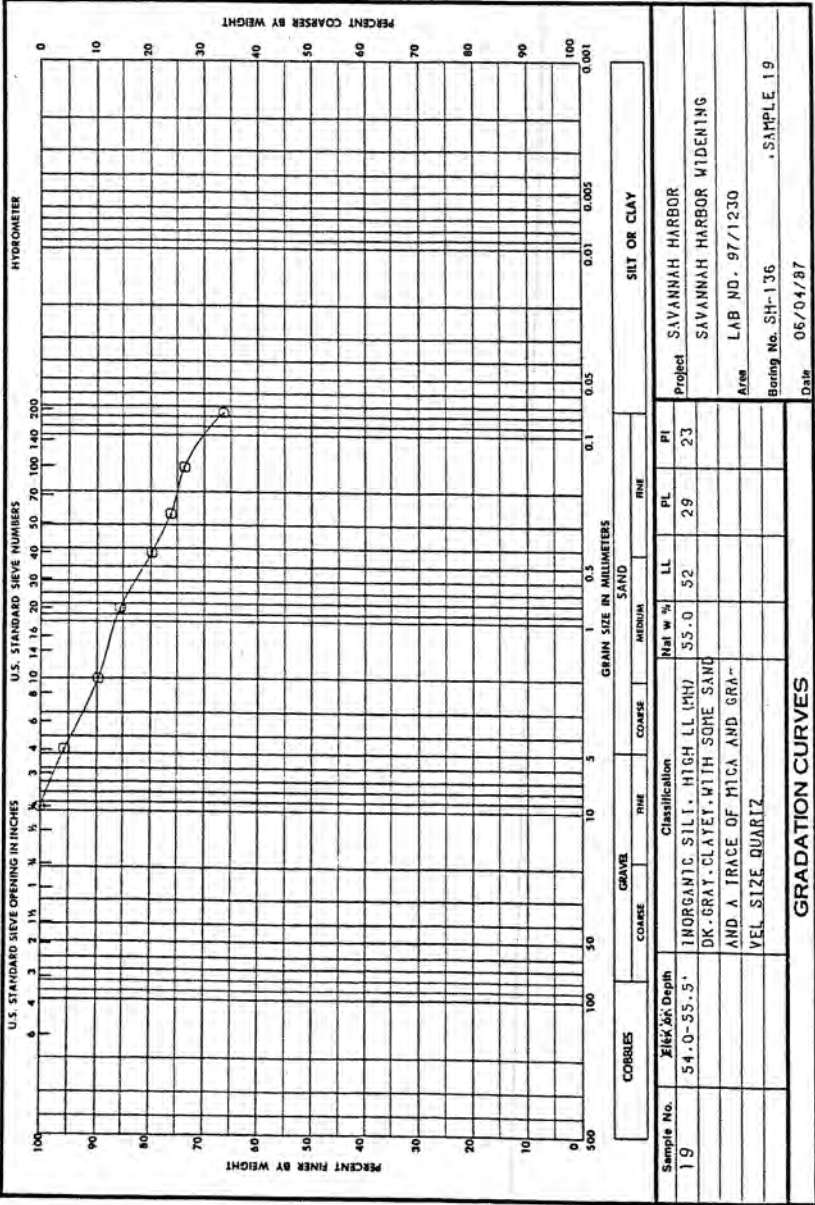


ENG FORM 1 MAY 63 2087

DEPARTMENT OF THE ARMY, SOUTH ATLANTIC DIVISION LABORATORY  
CORPS OF ENGINEERS, 611 SOUTH COBB DRIVE, MARIETTA, GA. 30060

W.O. No. 5193

Req. No. SAS-EN-6S-87-23

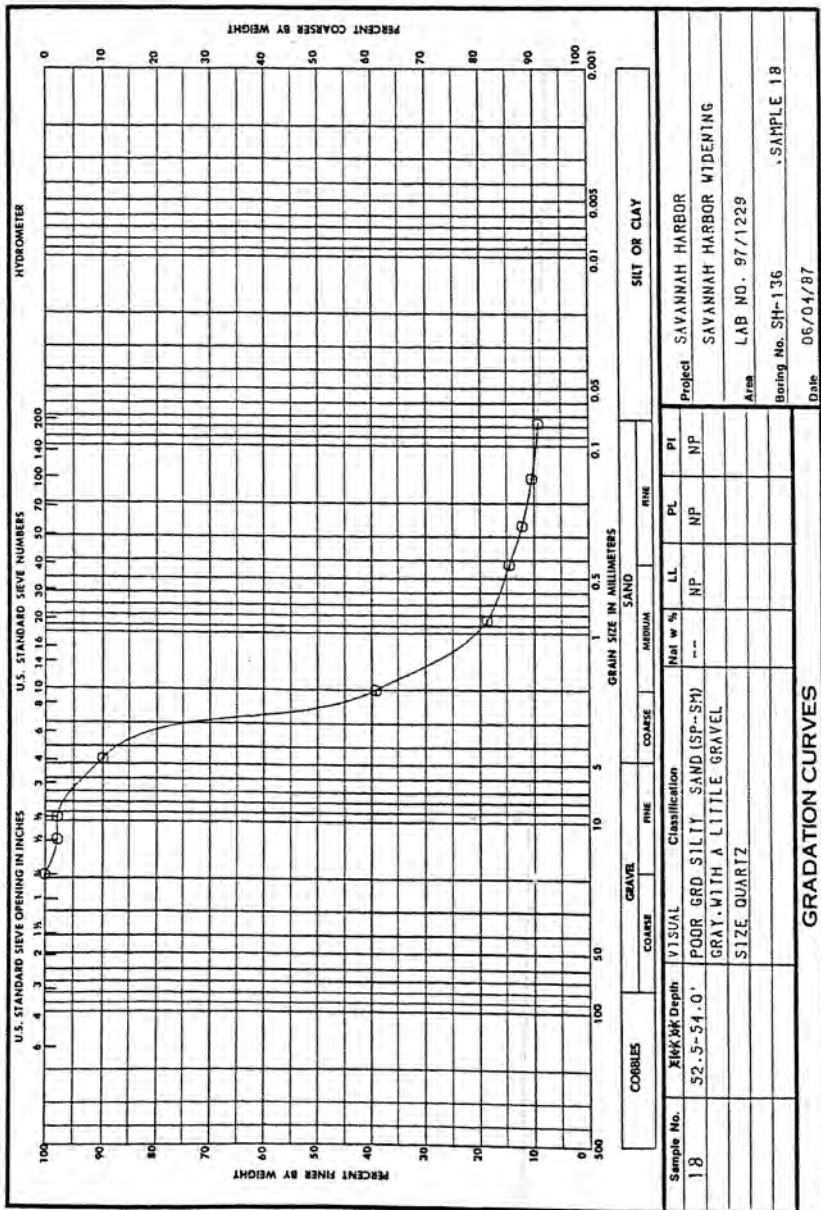


ENG FORM 2087  
1 MAY 83

DEPARTMENT OF THE ARMY, SOUTH ATLANTIC DIVISION LABORATORY  
CORPS OF ENGINEERS, 611 SOUTH COBB DRIVE, MARIETTA, GA. 30060

W.O. No. 5193

Req. No. SAS-EN-GS-87-23

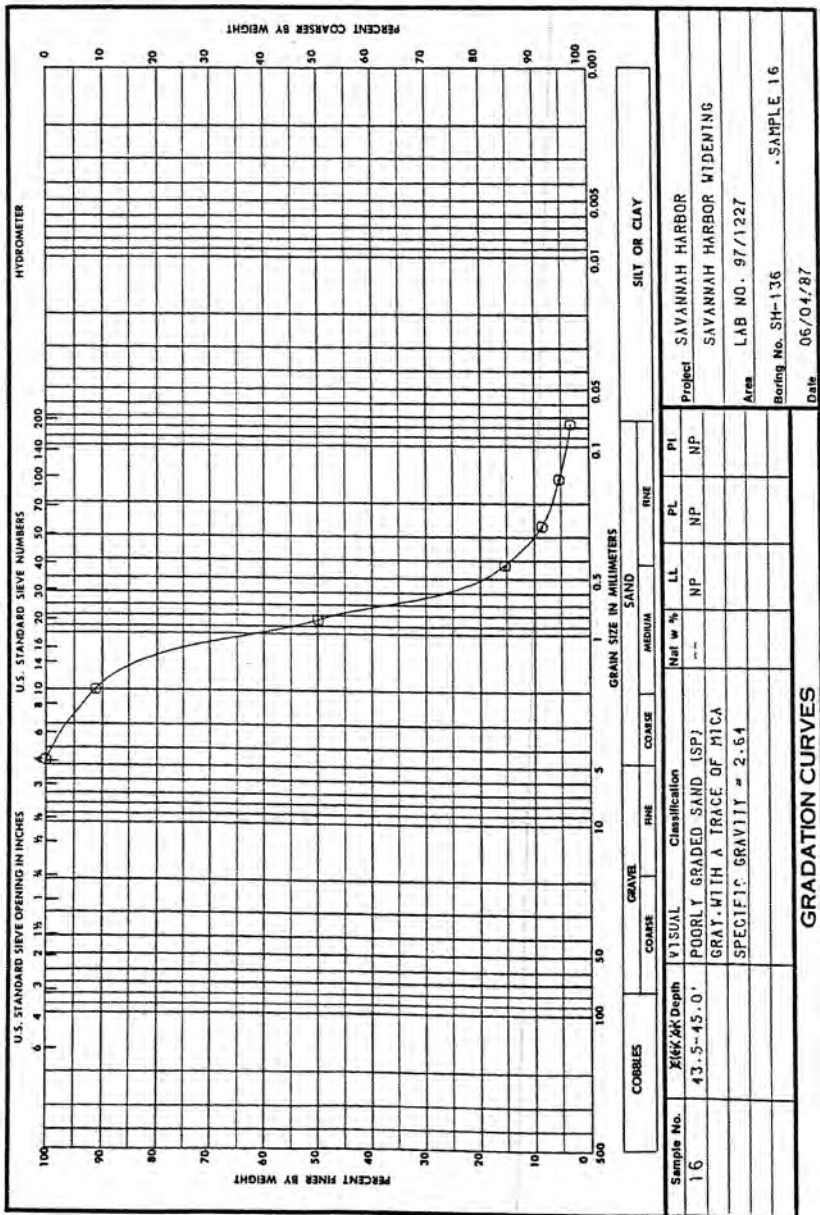


ENG FORM 1 MAY 63 2087

DEPARTMENT OF THE ARMY, SOUTH ATLANTIC DIVISION LABORATORY  
CORPS OF ENGINEERS, 611 SOUTH COBB DRIVE, MARIETTA, GA. 30060

W.O. No. 5193

Req. No. SAS-EN-6S-87-23

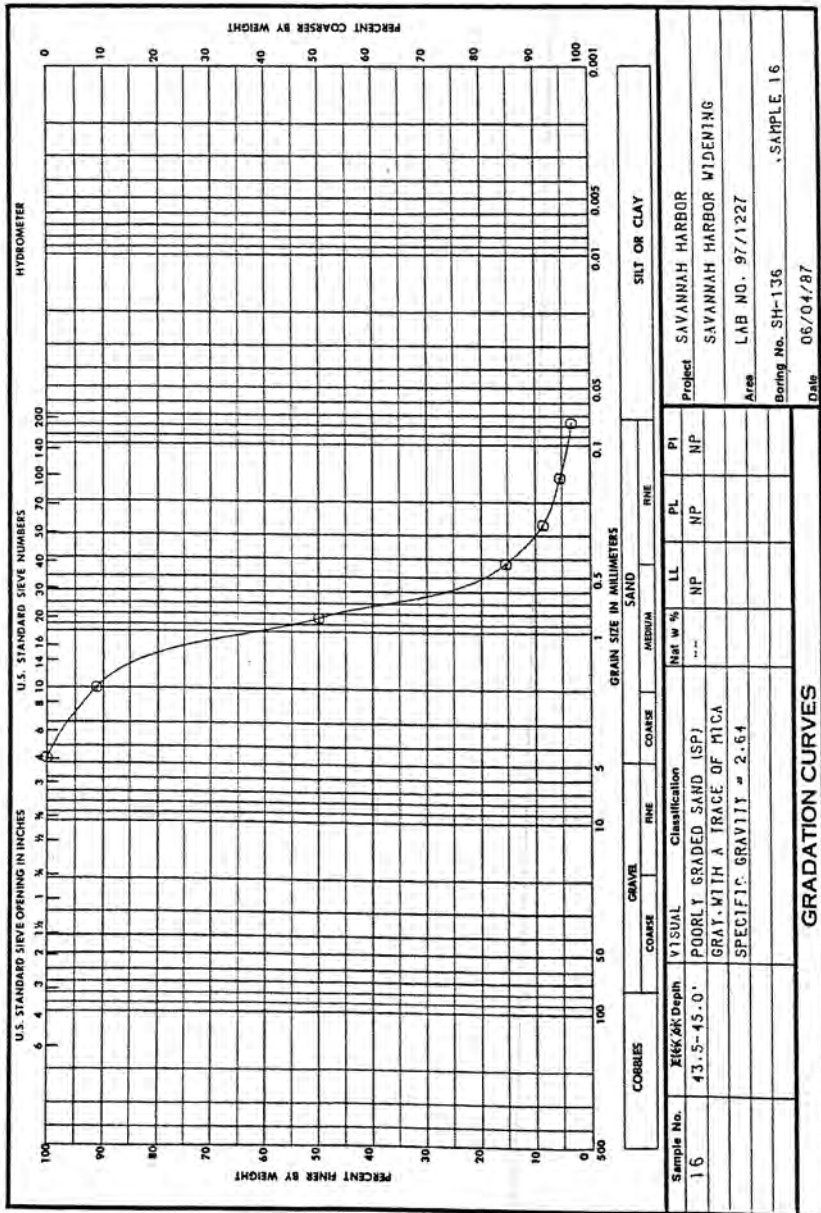


ENG FORM 1 MAY 83 2087

DEPARTMENT OF THE ARMY, SOUTH ATLANTIC DIVISION LABORATORY  
CORPS OF ENGINEERS, 611 SOUTH COBB DRIVE, MARIETTA, GA. 30060

W.O. No. 5193

Req. No. SAS-EN-GS-87-23

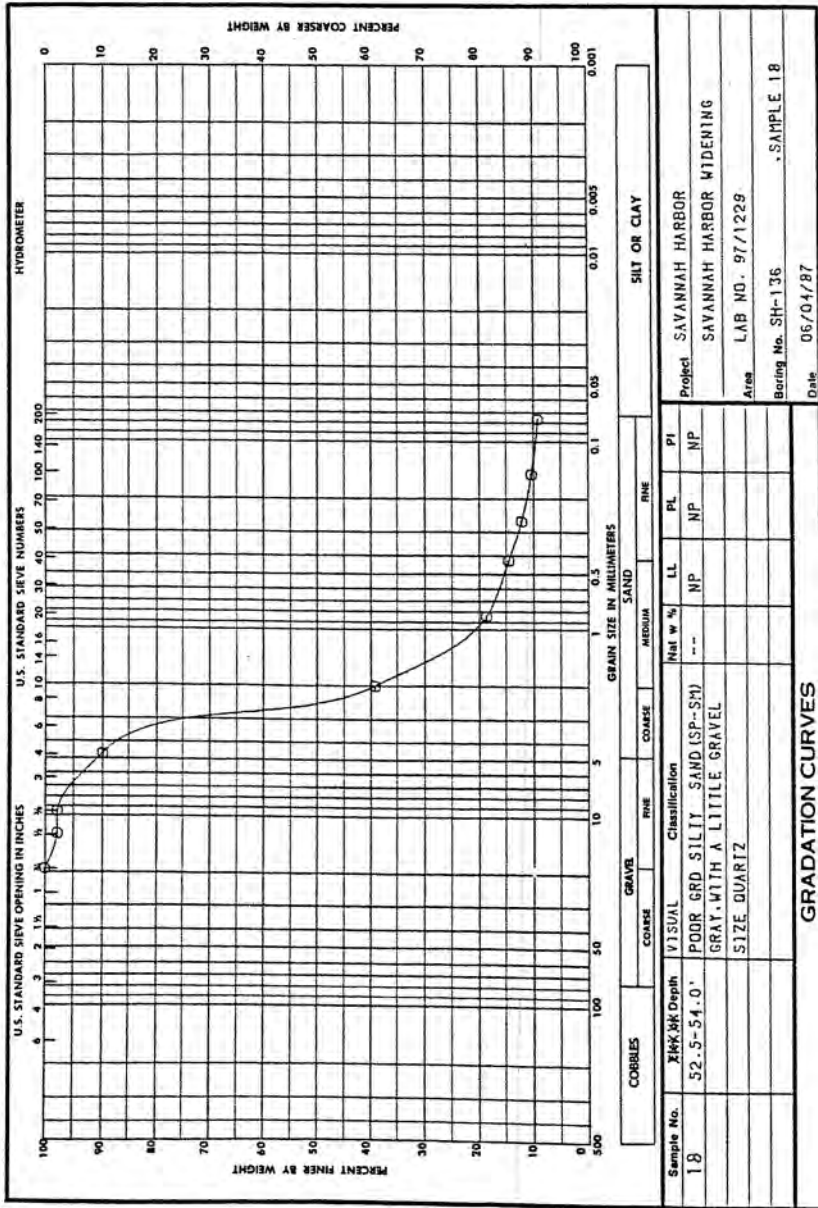


ENG FORM 2087  
1 MAY 83

DEPARTMENT OF THE ARMY, SOUTH ATLANTIC DIVISION LABORATORY  
CORPS OF ENGINEERS, 611 SOUTH COBB DRIVE, MARIETTA, GA. 30060

W.O. No. 5193

Req. No. SAS-EN-6S-87-23

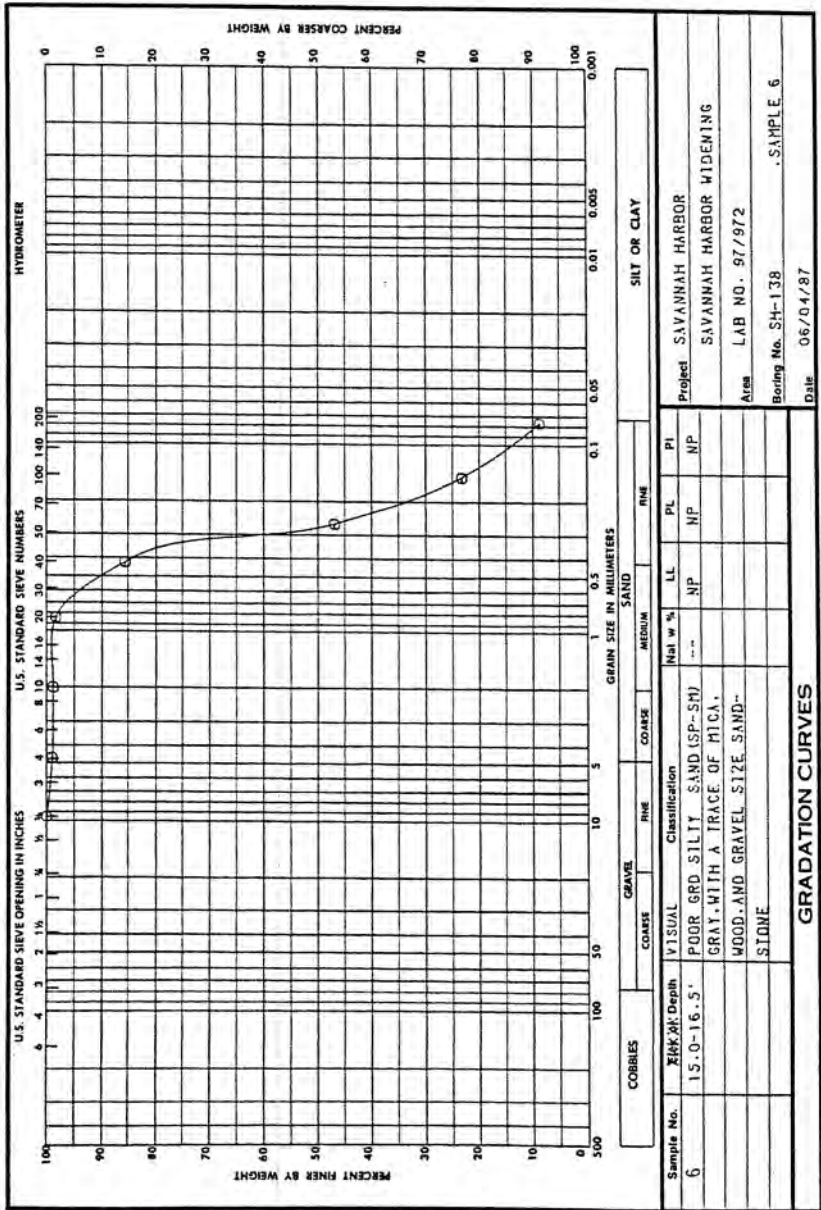


ENG FORM 1 MAY 63 2087

DEPARTMENT OF THE ARMY, SOUTH ATLANTIC DIVISION LABORATORY  
CORPS OF ENGINEERS, 611 SOUTH COBB DRIVE, MARIETTA, GA. 30060

W.O. No. 5193

Req. No. SAS-EN-GS-87-23

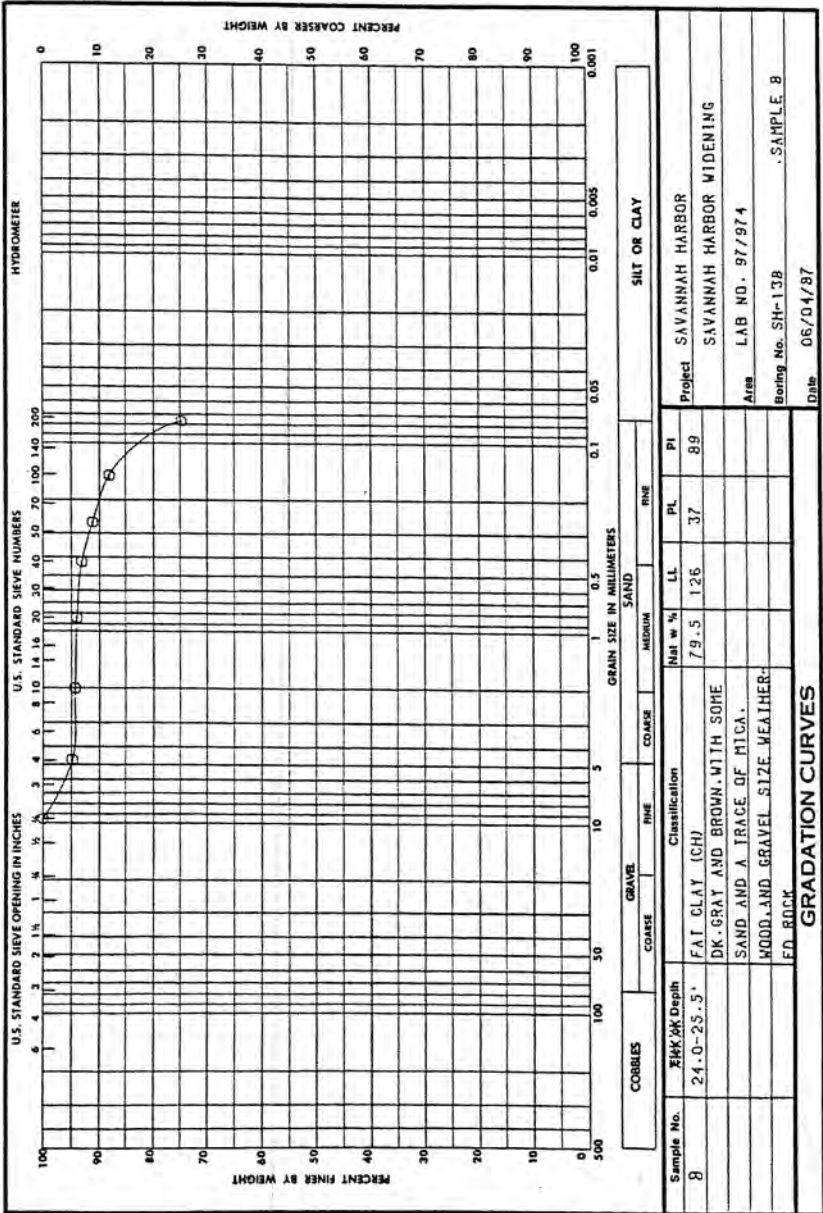


ENG FORM 2087  
1 MAY 63



DEPARTMENT OF THE ARMY, SOUTH ATLANTIC DIVISION LABORATORY  
CORPS OF ENGINEERS, 611 SOUTH COBB DRIVE, MARIETTA, GA. 30060

W.O. No. 5193

Req. No. SAS-EN-GS-87-23

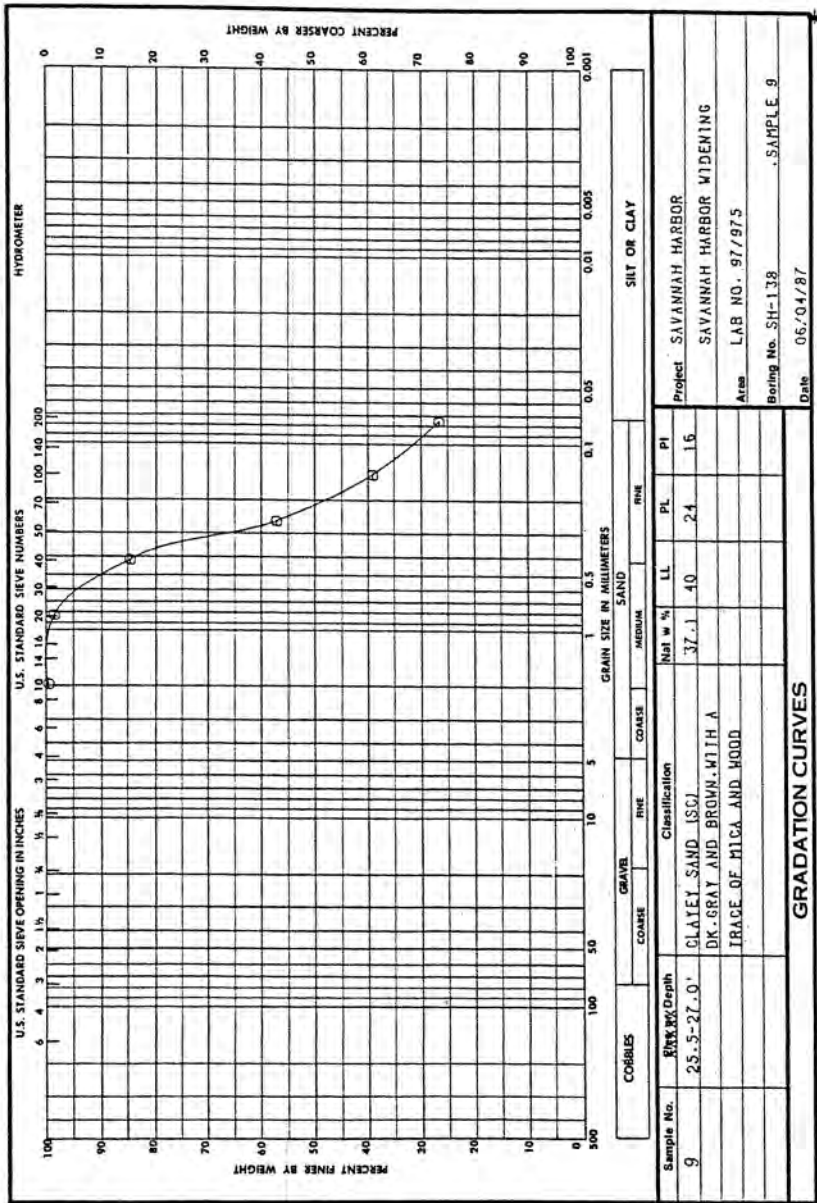




DEPARTMENT OF THE ARMY, SOUTH ATLANTIC DIVISION LABORATORY  
CORPS OF ENGINEERS, 611 SOUTH COBB DRIVE, MARIETTA, GA. 30060

W.O. No. 5193


Req. No. SAS-EN-65-87-23

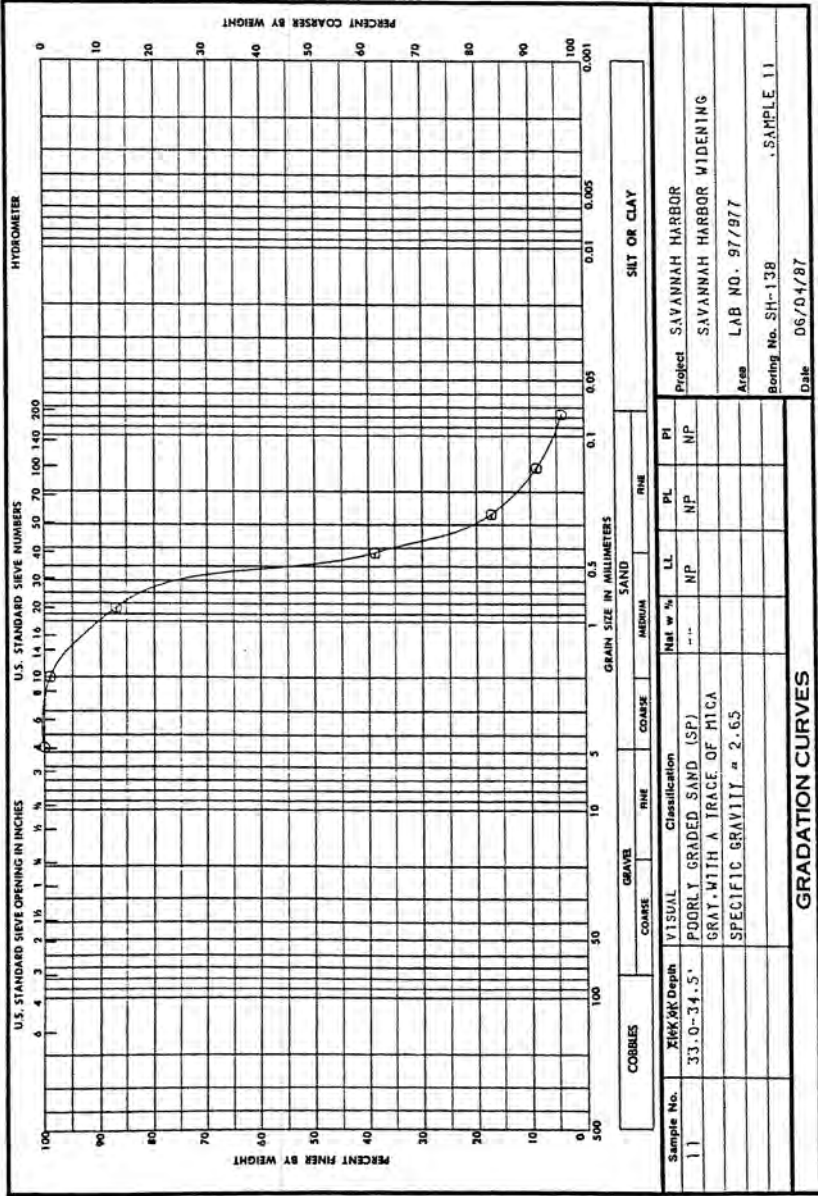

DEPARTMENT OF THE ARMY, SOUTH ATLANTIC DIVISION LABORATORY  
CORPS OF ENGINEERS, 611 SOUTH COBB DRIVE, MARIETTA, GA. 30060

W.O. No. 5193


Req. No. SAS-EN-6S-87-23

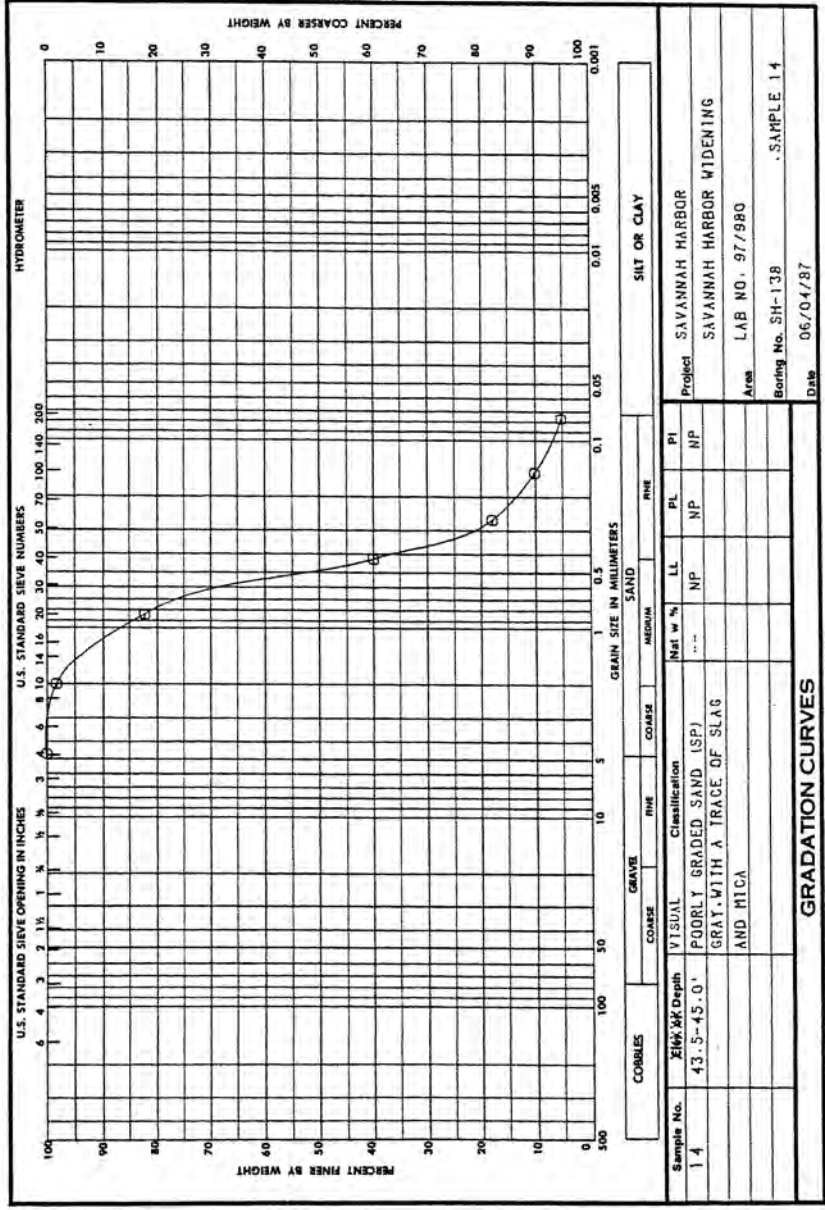

DEPARTMENT OF THE ARMY, SOUTH ATLANTIC DIVISION LABORATORY  
CORPS OF ENGINEERS, 611 SOUTH COBB DRIVE, MARIETTA, GA. 30060

W.O. No. 5193

Req. No. SAS-EN-GS-87-23

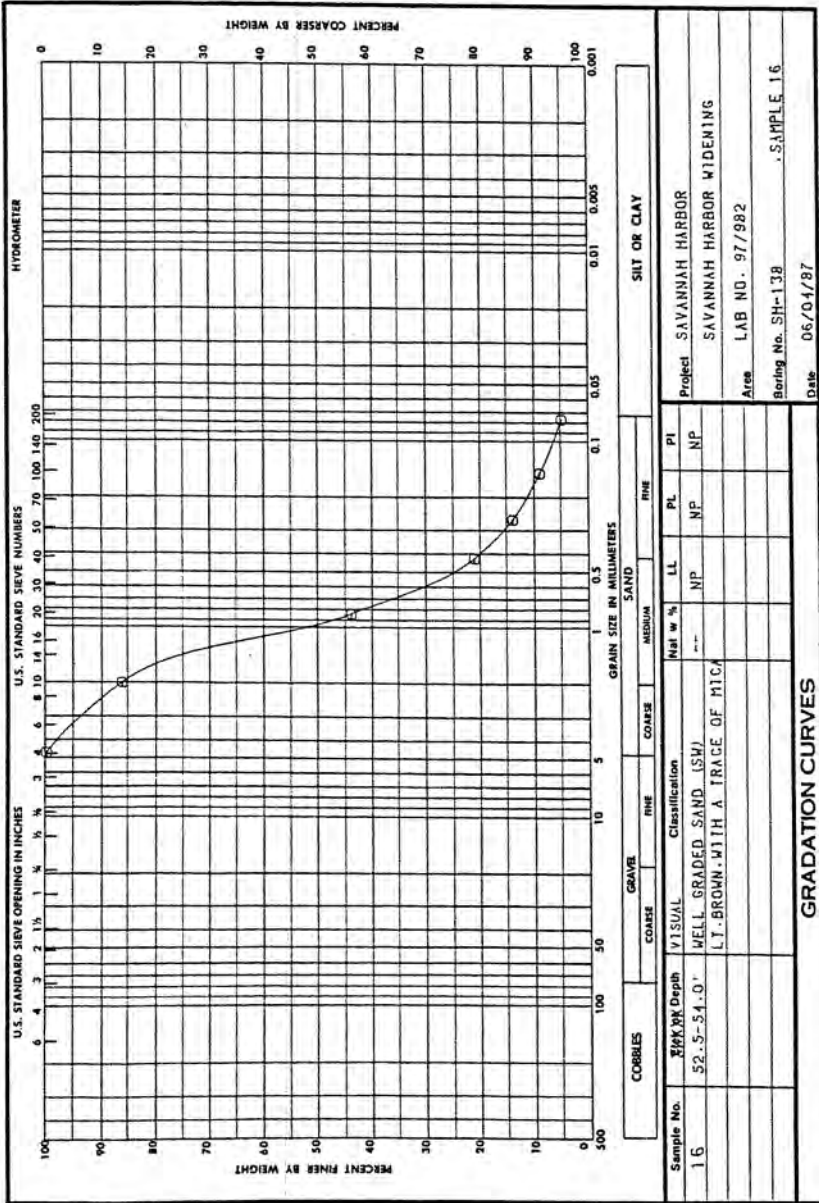


ENG FORM 2087  
1 MAY 83

DEPARTMENT OF THE ARMY, SOUTH ATLANTIC DIVISION LABORATORY  
CORPS OF ENGINEERS, 611 SOUTH COBB DRIVE, MARIETTA, GA. 30060

W.O. No. 5193

Req. No. SAS-EN-GS-87-23

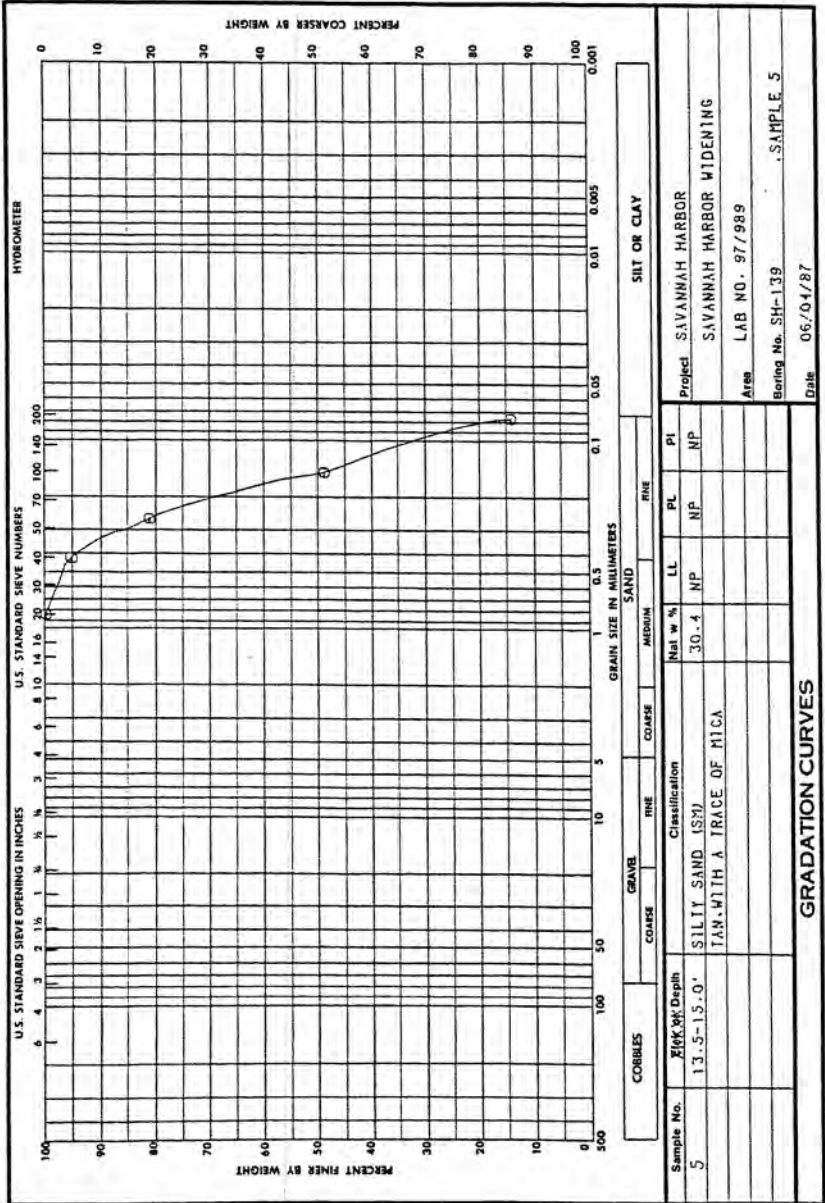

## GENERAL TEST REPORT (Continued)


( SOILS )PROJECT Savannah Harbor  
Savannah Harbor WideningLAB NO. See BelowWORK ORDER NO. 5193DATE 9 June 1987REQ. NO. SAS EN GS 87-23

| Lab<br>No. | Hole<br>No. | Sample<br>No. | Depth<br>(ft) | Moisture<br>Content (%) |
|------------|-------------|---------------|---------------|-------------------------|
| 977        |             |               |               |                         |
| 999        | SH-139      | 15            | 46.5-48.0     | 25.1                    |
| 1022       | SH-143      | 1             | 0.0-1.5       | 19.2                    |
| 1024       | "           | 3             | 7.5-9.0       | 22.5                    |
| 1256       | SH-144      | 5             | 12.0-13.5     | 101.1                   |
| 1269       | SH-148      | 1             | 0.0-1.5       | 40.7                    |
| 1273       | "           | 5             | 12.0-13.5     | 44.4                    |
| 1274       | "           | 6             | 16.5-18.0     | 40.8                    |

DEPARTMENT OF THE ARMY, SOUTH ATLANTIC DIVISION LABORATORY  
CORPS OF ENGINEERS, 611 SOUTH COBB DRIVE, MARIETTA, GA. 30060

W.O. No. 5193


Req. No. SAS-EN-6S-87-23

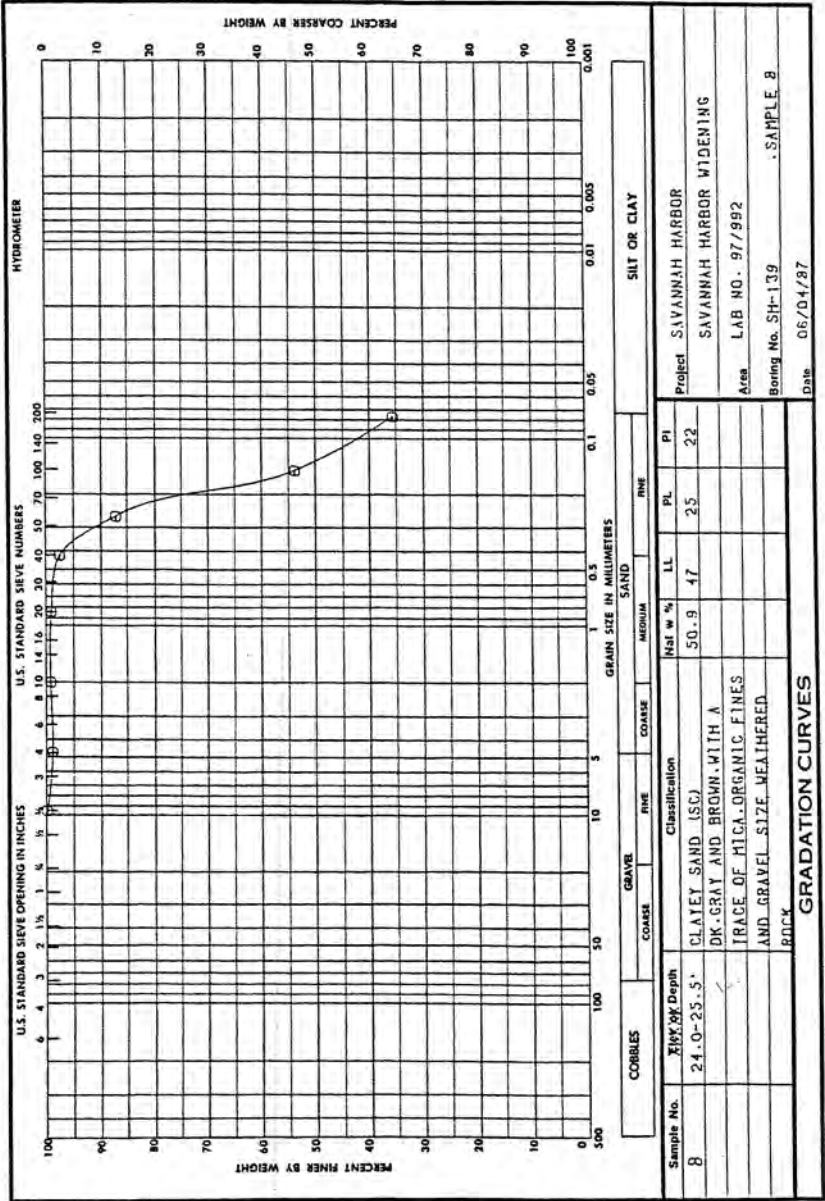

DEPARTMENT OF THE ARMY, SOUTH ATLANTIC DIVISION LABORATORY  
CORPS OF ENGINEERS, 611 SOUTH COBB DRIVE, MARIETTA, GA. 30060

W.O. No. 5193

Req. No. SAS-EN-GS-87-23

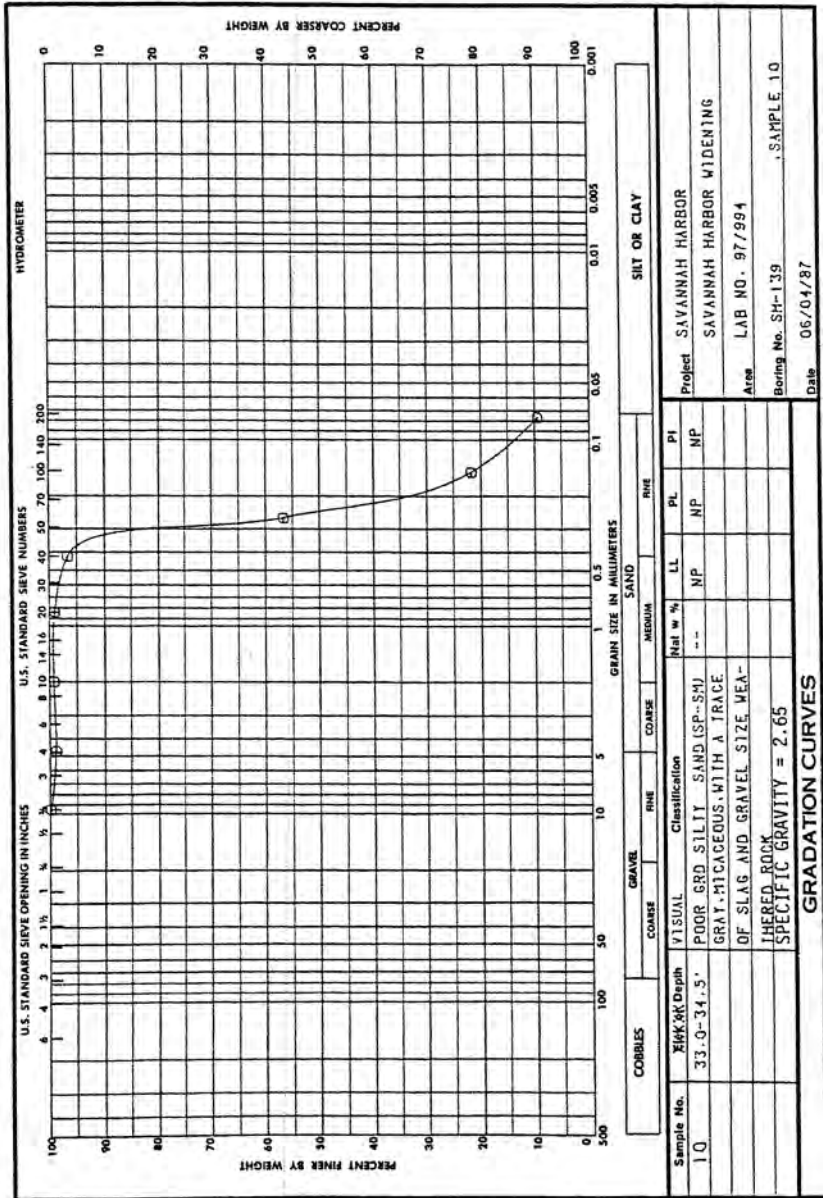


ENG FORM 2087  
1 MAY 63

DEPARTMENT OF THE ARMY, SOUTH ATLANTIC DIVISION LABORATORY  
CORPS OF ENGINEERS, 611 SOUTH COBB DRIVE, MARIETTA, GA. 30060

W.O. No. 5193

Req. No. SAS-EN-GS-87-23

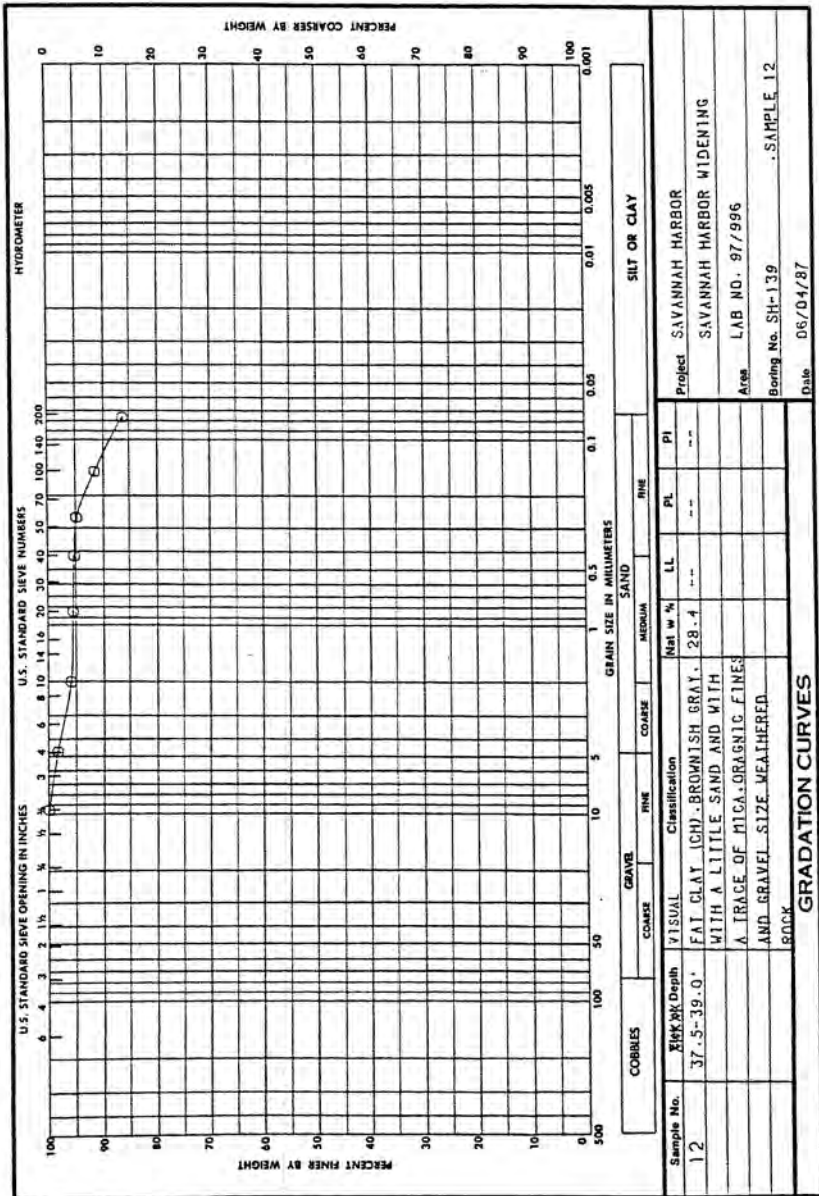


ENG FORM 1 MAY 63 2087



DEPARTMENT OF THE ARMY, SOUTH ATLANTIC DIVISION LABORATORY  
CORPS OF ENGINEERS, 611 SOUTH COBB DRIVE, MARIETTA, GA. 30060

W.O. No. 5193

Req. No. SAS-EN-GS-87-23

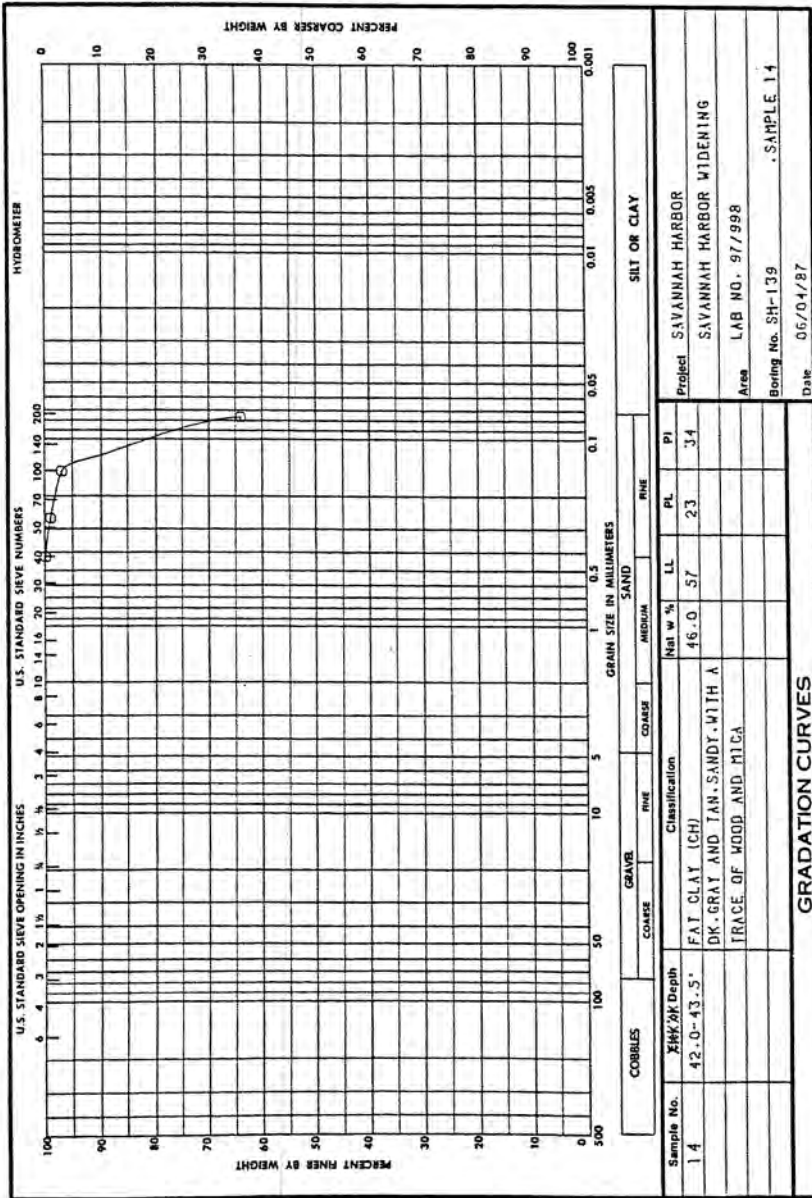




| <b>GENERAL TEST REPORT</b><br><b>U.S. ARMY ENGINEER DIVISION LABORATORY, SOUTH ATLANTIC</b><br><b>CORPS OF ENGINEERS</b><br><b>MARIETTA, GEORGIA</b>   |          | <b>DISTRICT/OFFICE</b><br>Savannah                     | |
|---|
| <b>PROJECT</b><br>Savannah Harbor<br>Savannah Harbor Widening   |          | <b>CONTRACT NO.</b><br>--                              | |
|   |          | <b>DATE REPORTED</b><br>8 April 1987                   | |
|   |          | <b>WORK ORDER NO.</b><br>5193                          | |
| <b>TYPE SAMPLE</b> SOILS:<br>Jar Samples of Disturbed Soils   |          | <b>REQN. NO.</b><br>SAS-EN-GS-87-23                    | |
| <b>SOURCE</b><br>HOLE NO: SH -141, 145, 146 and 147   |          | <b>BASE UNIT COST</b><br>--                            | |
| <b>FOR USE AS</b><br>Investigation   |          | <b>DATE SAMPLE RECEIVED</b><br>27 Feb thru 16 Mar 1987 | |
| <b>TESTED FOR</b><br>Lab Classification and Field Moisture   |          | <b>LAB NO.</b><br>97/1007-1088                         | |
| <div style="display: flex; justify-content: space-around; align-items: center;"> <div style="text-align: center;"> <input checked="" type="checkbox"/> <b>MEETS SPECIFICATIONS</b> </div> <div style="text-align: center;"> <b>N/A</b> </div> <div style="text-align: center;"> <input type="checkbox"/> <b>FAILS SPECIFICATIONS (See below)</b> </div> </div>   | |
| <table border="1" style="width: 100%; border-collapse: collapse;"> <thead> <tr> <th style="text-align: left;">Lab. No.</th> <th style="text-align: left;">Hole No.</th> <th style="text-align: left;">Sample No.</th> <th style="text-align: left;">Depth (Ft.)</th> <th style="text-align: left;">Moisture Content (%)</th> </tr> </thead> <tbody> <tr><td>97/</td><td></td><td></td><td></td><td></td></tr> <tr><td>1007</td><td>SH-141</td><td>5</td><td>9.0/10.5</td><td>90.8*</td></tr> <tr><td>1008</td><td>"</td><td>6</td><td>13.5/15.0</td><td>66.1</td></tr> <tr><td>1018</td><td>"</td><td>16A</td><td>52.5/53.5</td><td>39.0</td></tr> <tr><td>1044</td><td>SH-145</td><td>3A</td><td>6.0/7.0</td><td>28.4</td></tr> <tr><td>1045</td><td>"</td><td>3B</td><td>7.0/7.5</td><td>91.3*</td></tr> <tr><td>1047</td><td>"</td><td>5</td><td>13.5/15.0</td><td>18.9</td></tr> <tr><td>1050</td><td>"</td><td>7</td><td>21.0/22.5</td><td>94.4</td></tr> <tr><td>1052</td><td>"</td><td>9A</td><td>27.0/27.5</td><td>103.3*</td></tr> <tr><td>1065</td><td>SH-146</td><td>4</td><td>13.5/15.0</td><td>84.5</td></tr> <tr><td>1079</td><td>SH-147</td><td>2</td><td>3.0/4.5</td><td>29.3</td></tr> <tr><td>1082</td><td>"</td><td>5</td><td>12.0/15.0</td><td>96.7</td></tr> <tr><td>1088</td><td>"</td><td>11</td><td>40.5/42.0</td><td>134.2*</td></tr> </tbody> </table> |          |                                                        |             | Lab. No.             | Hole No. | Sample No. | Depth (Ft.) | Moisture Content (%) | 97/ |  |  |  |  | 1007 | SH-141 | 5 | 9.0/10.5 | 90.8* | 1008 | " | 6 | 13.5/15.0 | 66.1 | 1018 | " | 16A | 52.5/53.5 | 39.0 | 1044 | SH-145 | 3A | 6.0/7.0 | 28.4 | 1045 | " | 3B | 7.0/7.5 | 91.3* | 1047 | " | 5 | 13.5/15.0 | 18.9 | 1050 | " | 7 | 21.0/22.5 | 94.4 | 1052 | " | 9A | 27.0/27.5 | 103.3* | 1065 | SH-146 | 4 | 13.5/15.0 | 84.5 | 1079 | SH-147 | 2 | 3.0/4.5 | 29.3 | 1082 | " | 5 | 12.0/15.0 | 96.7 | 1088 | " | 11 | 40.5/42.0 | 134.2* |
| Lab. No.   | Hole No. | Sample No.                                             | Depth (Ft.) | Moisture Content (%) | |
| 97/   | |
| 1007   | SH-141   | 5                                                      | 9.0/10.5    | 90.8*                | |
| 1008   | "        | 6                                                      | 13.5/15.0   | 66.1                 | |
| 1018   | "        | 16A                                                    | 52.5/53.5   | 39.0                 | |
| 1044   | SH-145   | 3A                                                     | 6.0/7.0     | 28.4                 | |
| 1045   | "        | 3B                                                     | 7.0/7.5     | 91.3*                | |
| 1047   | "        | 5                                                      | 13.5/15.0   | 18.9                 | |
| 1050   | "        | 7                                                      | 21.0/22.5   | 94.4                 | |
| 1052   | "        | 9A                                                     | 27.0/27.5   | 103.3*               | |
| 1065   | SH-146   | 4                                                      | 13.5/15.0   | 84.5                 | |
| 1079   | SH-147   | 2                                                      | 3.0/4.5     | 29.3                 | |
| 1082   | "        | 5                                                      | 12.0/15.0   | 96.7                 | |
| 1088   | "        | 11                                                     | 40.5/42.0   | 134.2*               | |
| <b>REMARKS:</b><br>*See lab classification data on ENG Form 2087.   | |
| <b>REPORTED BY</b> <input type="checkbox"/> PHONE <input type="checkbox"/> WIRE   |          | <b>TESTED BY</b><br>WB, JL                             | |
| <b>DATE</b> _____   |          | <b>CHECKED BY</b><br>ES                                | |
|   |          | <b>SAMPLED BY</b><br>District                          | |

Work Order No. 5193  
Reqn No. SAS EN GS 87-23

ARTMENT OF THE ARMY, SOUTH ATLANTIC DIVISION LA. TORY  
CORPS OF ENGINEERS, 611 SOUTH COBB DRIVE, MARIETTA, GA 30060-3112

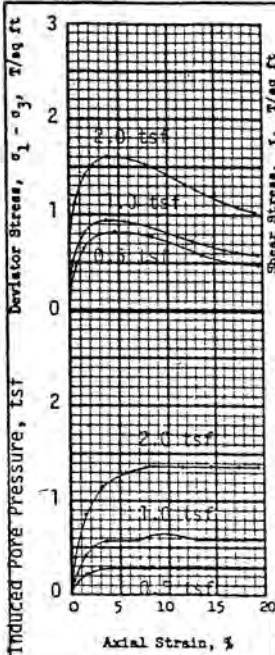


Shear Strength Parameters  
Total Effective  
 $\phi = 11.5 \text{ } 29.8$   
 $\tan \phi = 0.203 \text{ } 0.554$   
 $c = 0.21 \text{ } 0.0 \text{ T/sq ft}$

Method of saturation \_\_\_\_\_

Back Pressure \_\_\_\_\_

- ☐ Controlled stress  
☒ Controlled strain

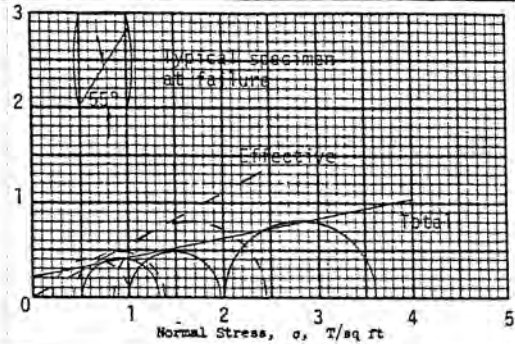

| Test No.                                                   | 1               | 2       | 3       |   |
|------------------------------------------------------------|-----------------|---------|---------|---|
| Initial                                                    |                 |         |         |   |
| Water content                                              | $w_o$ 94.9 %    | 89.1 %  | 75.7 %  | % |
| Void ratio                                                 | $e_o$ 2.468     | 2.326   | 1.968   |   |
| Saturation                                                 | $s_o$ 100.0 %   | 99.6 %  | 100.0 % | % |
| Dry density, lb/cu ft                                      | $\gamma_d$ 46.8 | 48.8    | 54.7    |   |
| Before Shear                                               |                 |         |         |   |
| Water content                                              | $w_c$ 89.2 %    | 80.3 %  | 58.3 %  | % |
| Void ratio                                                 | $e_c$ 2.318     | 2.087   | 1.516   |   |
| Saturation                                                 | $s_c$ 100.0 %   | 100.0 % | 100.0 % | % |
| Final back pressure, T/sq ft                               | $u_o$ 5.00      | 5.00    | 5.00    |   |
| Final                                                      |                 |         |         |   |
| Water content                                              | $w_f$ 89.2 %    | 80.3 %  | 58.3 %  | % |
| Void ratio                                                 | $e_f$ 2.318     | 2.087   | 1.516   |   |
| Minor principal stress, T/sq ft                            | $\sigma_3$ 0.50 | 1.00    | 2.00    |   |
| Max deviator stress, T/sq ft $(\sigma_1 - \sigma_3)_{max}$ | 0.83            | 0.96    | 1.61    |   |
| Time to failure, min                                       | $t_f$ 45        | 35      | 35      |   |
| Rate of strain, percent/min                                | 0.10            | 0.11    | 0.11    |   |
| Strain @ $(\sigma_1 - \sigma_3)_{max}$                     | 4.4             | 3.7     | 3.7     |   |
| Ult deviator stress, T/sq ft $(\sigma_1 - \sigma_3)_{ult}$ | 0.55            | 0.66    | 1.18    |   |
| Initial diameter, in.                                      | $D_o$ 1.38      | 1.38    | 1.38    |   |
| Initial height, in.                                        | $H_o$ 3.08      | 3.08    | 3.08    |   |

|                |   |                  |             |
|----------------|---|------------------|-------------|
| Type of test   | R   | Type of specimen | Undisturbed |
| Classification | Dark gray clayey inorganic silt, high LL (MH), with some sand and a trace of organic matter and mica |                  |             |
| LL             | 95                                                                                                   | PL               | 45          |
|                |   | PI               | 50          |
|                |   |                  | --          |
|                |   |                  | $G_s$ 2.60  |


Remarks See gradation curve on ENG Form 2087.

|            |                          |
|------------|--------------------------|
| Project    | Savannah Harbor Widening |
| Lab No.    | 97/948                   |
| Area       | --                       |
| Boring No. | SH-141                   |
| Sample No. | UD-1                     |
| Depth      | 12.0-14.0'               |
| Date       | 16 April 1987            |

TRIAXIAL COMPRESSION TEST REPORT

DEPARTMENT OF THE ARMY, SOUTH ATLANTIC DIVISION LABORATORY  
CORPS OF ENGINEERS, 611 SOUTH COBB DRIVE, MARIETTA, GA 30060-3112

Work Order No. 5193  
Reqn No. SAS EN GS 87-23

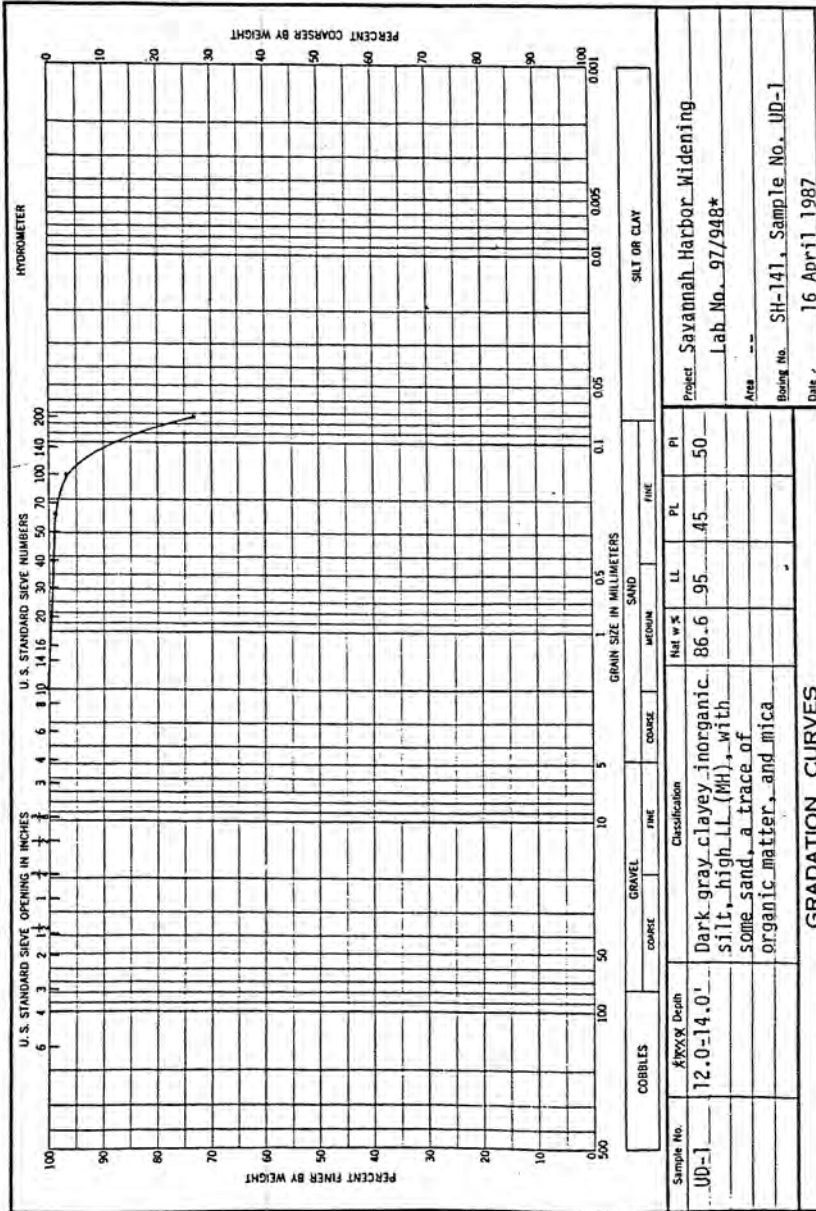


ENG FORM 1 MAY 65 2087

\*R Triaxial Test

DEPARTMENT OF THE ARMY, SOUTH ATLANTIC DIVISION LABORATORY  
CORPS OF ENGINEERS, 611 SOUTH COBB DRIVE, MARIETTA, GA. 30060

W.O. No. 5193


Req. No. SAS-EN-6S-87-23

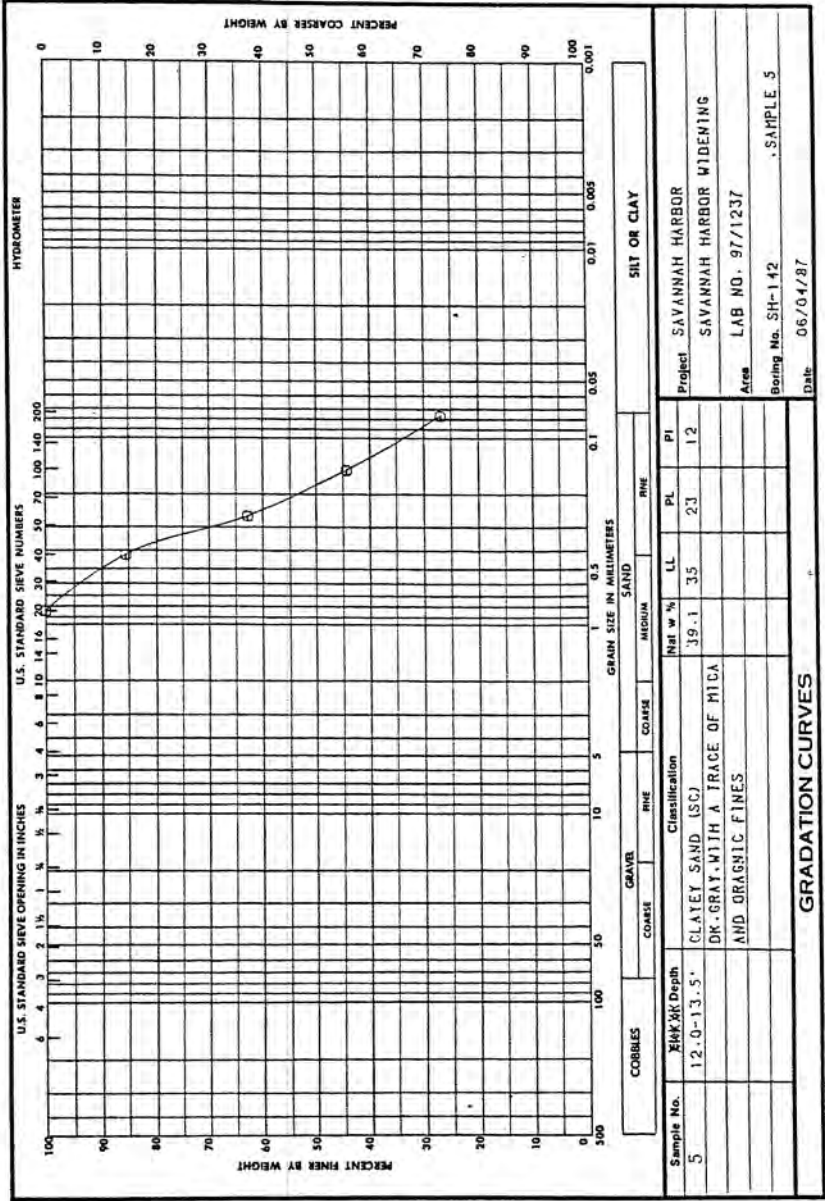

ENG FORM 2087  
1 MAY 63






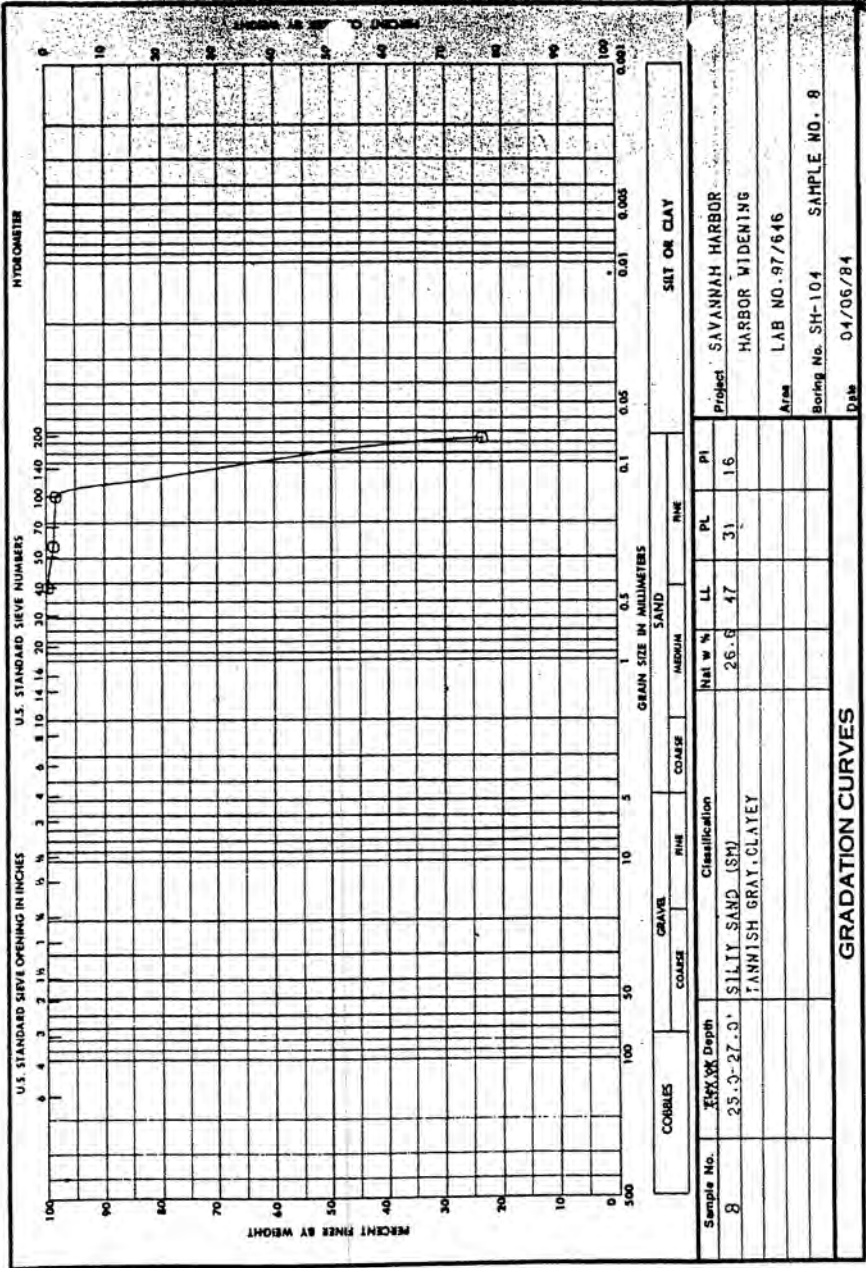



CORPS OF ENGINEERS, 611 SOUTH COBB DRIVE, MARIETTA, GA. 30060


Req. No. EN-GS-84-03

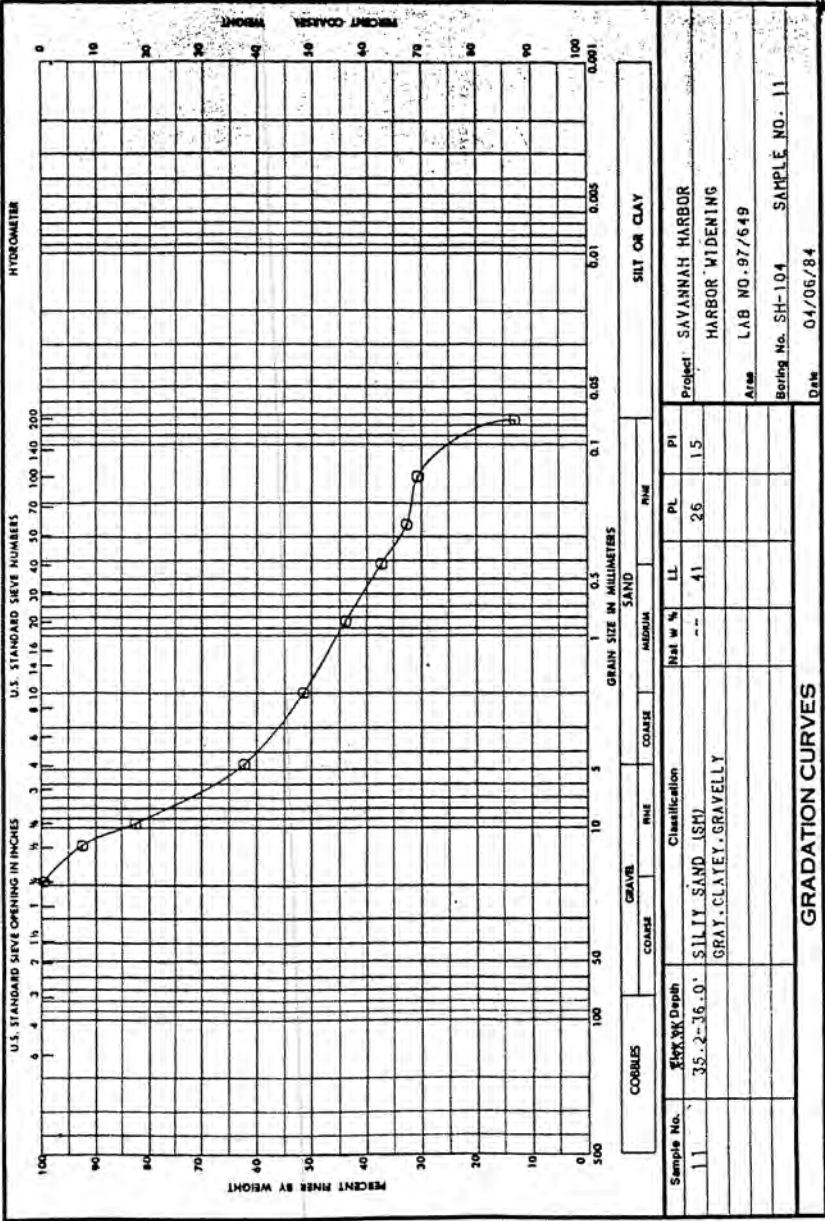

ENG FORM 2087  
1 MAY 63

DEPARTMENT OF THE ARMY, SOUTH ATLANTIC DIVISION LABORATORY  
CORPS OF ENGINEERS, 611 SOUTH COBB DRIVE, MARIETTA, GA. 30060


W.O. No. 3778  
Req. No. EN-GS-84-03

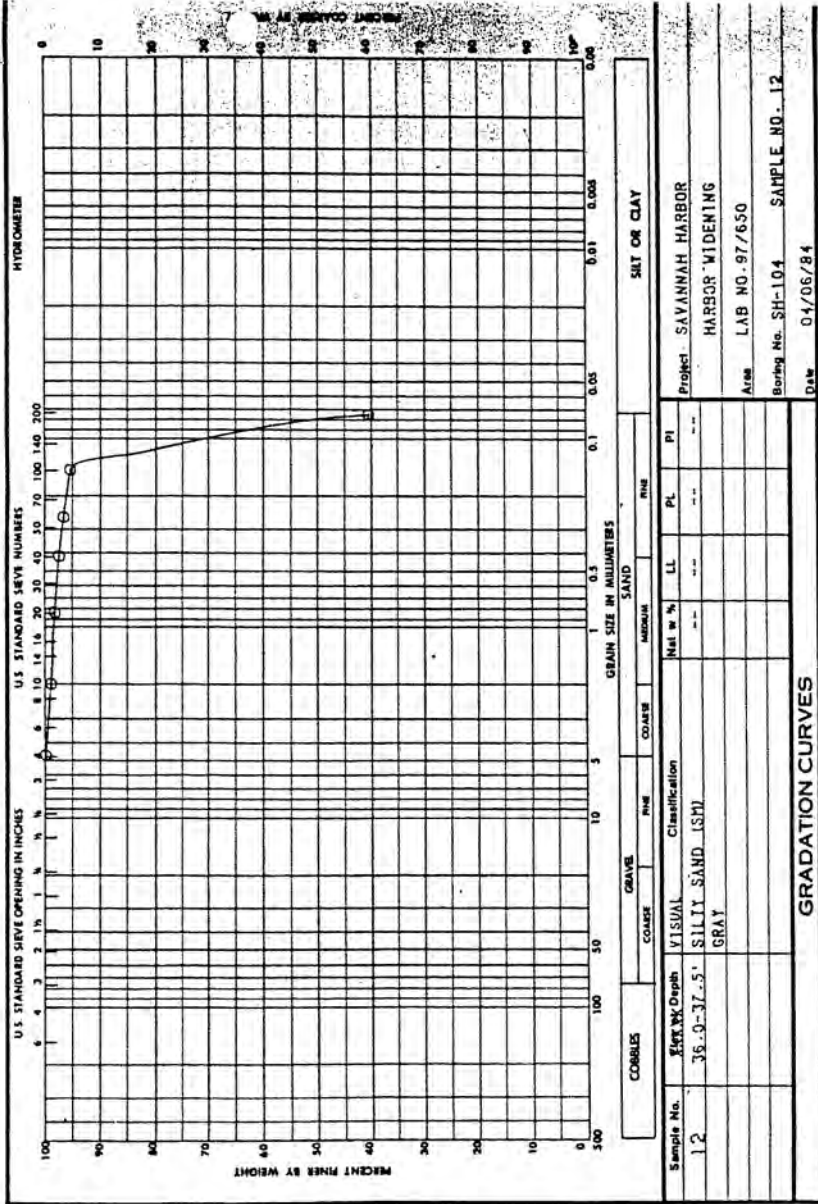

GRADATION CURVES

ENG FORM 2087  
1 MAY 65

Req. No. EN-GS-84-03

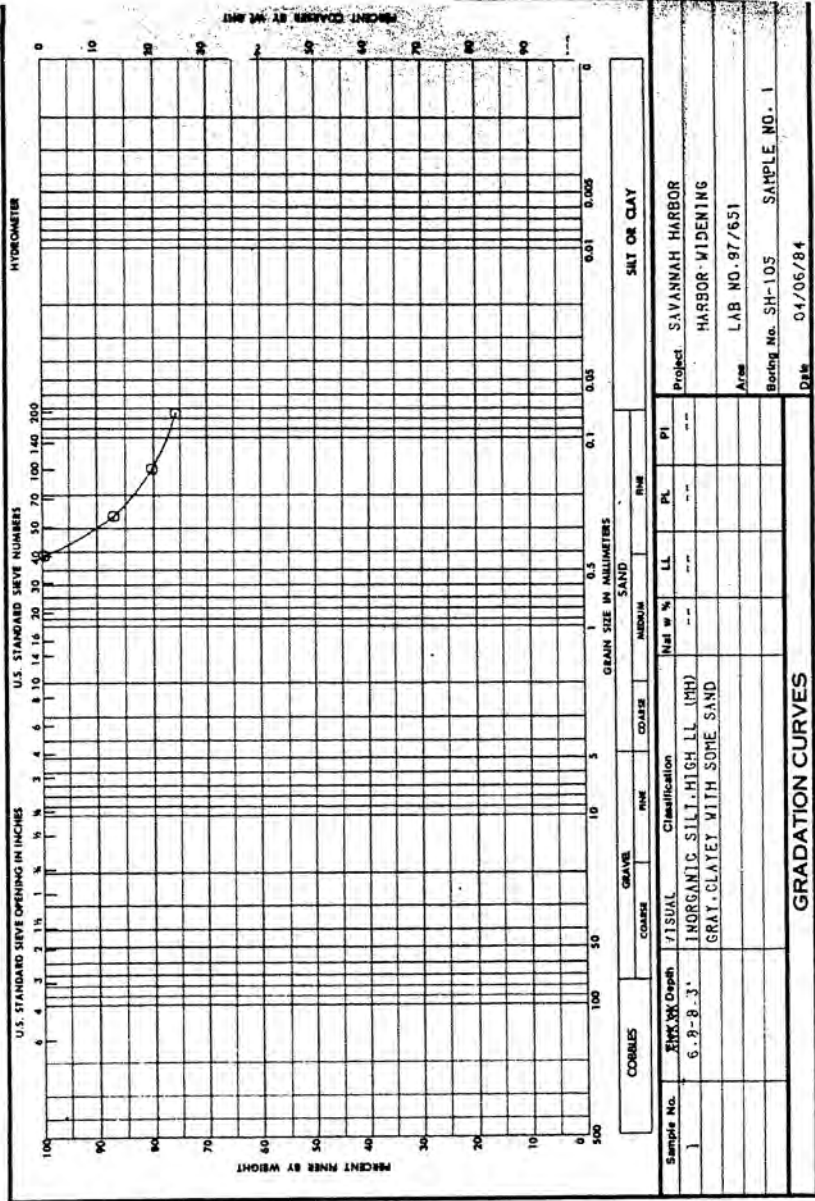


**ENG** FORM **2087**  
1 MAY 63


DEPARTMENT OF THE ARMY, SOUTH ATLANTIC DIVISION LABORATORY  
CORPS OF ENGINEERS, 611 SOUTH COBB DRIVE, MARIETTA, GA. 30060

FD-302 (Rev. 3-7-59)

Req. No. EN-CS-84-03

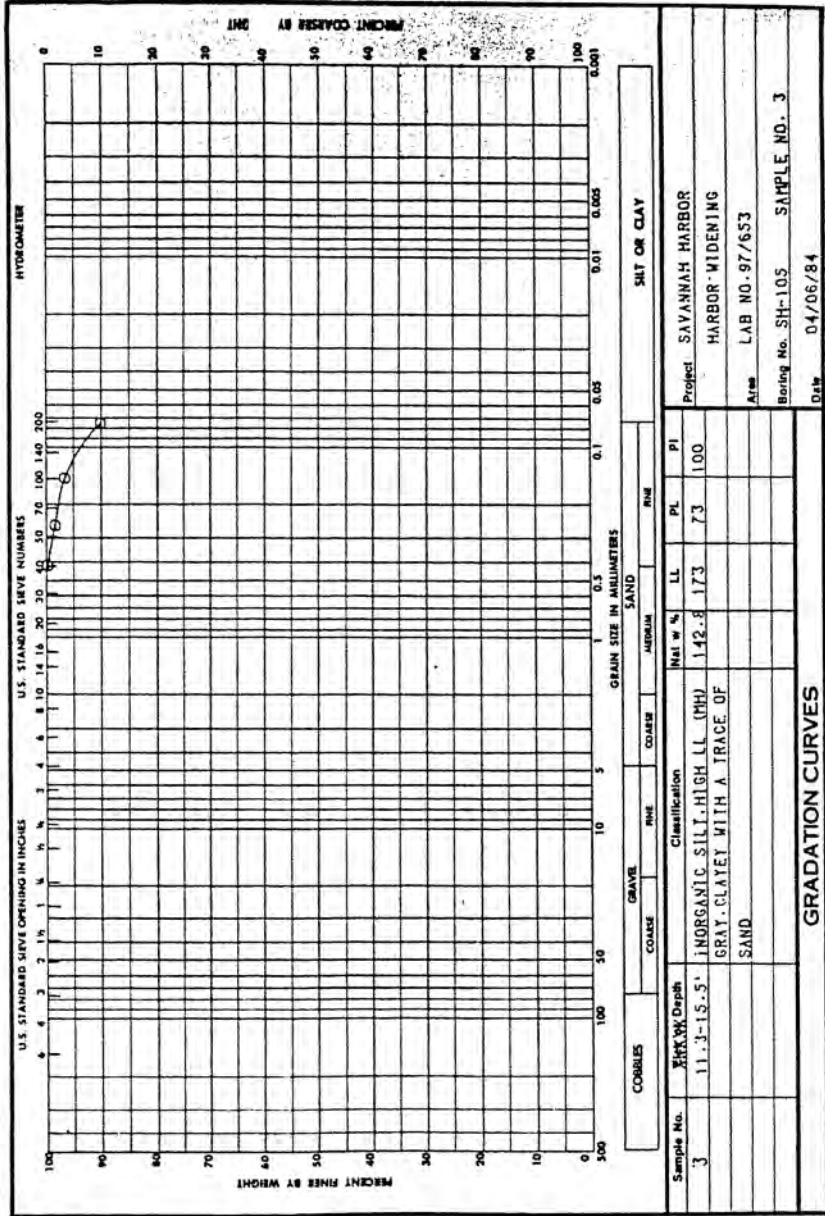


ENG FORM 2087  
1 MAY 83

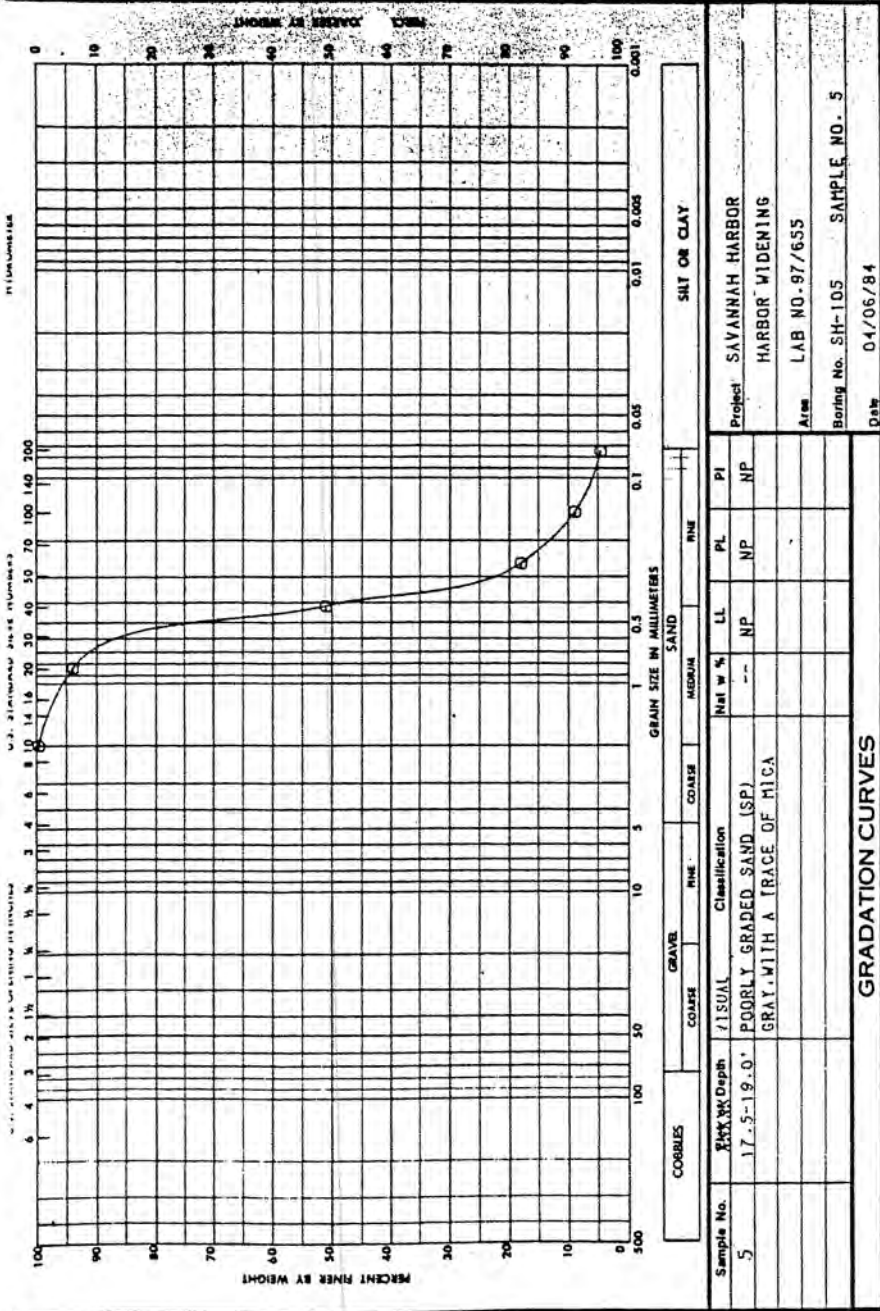

DEPARTMENT OF THE ARMY, SOUTH ATLANTIC DIVISION LABORATORY  
CORPS OF ENGINEERS, 611 SOUTH COBB DRIVE, MARIETTA, GA. 30060

W.O. No. 3778

Req. No. EN-GS-84-03

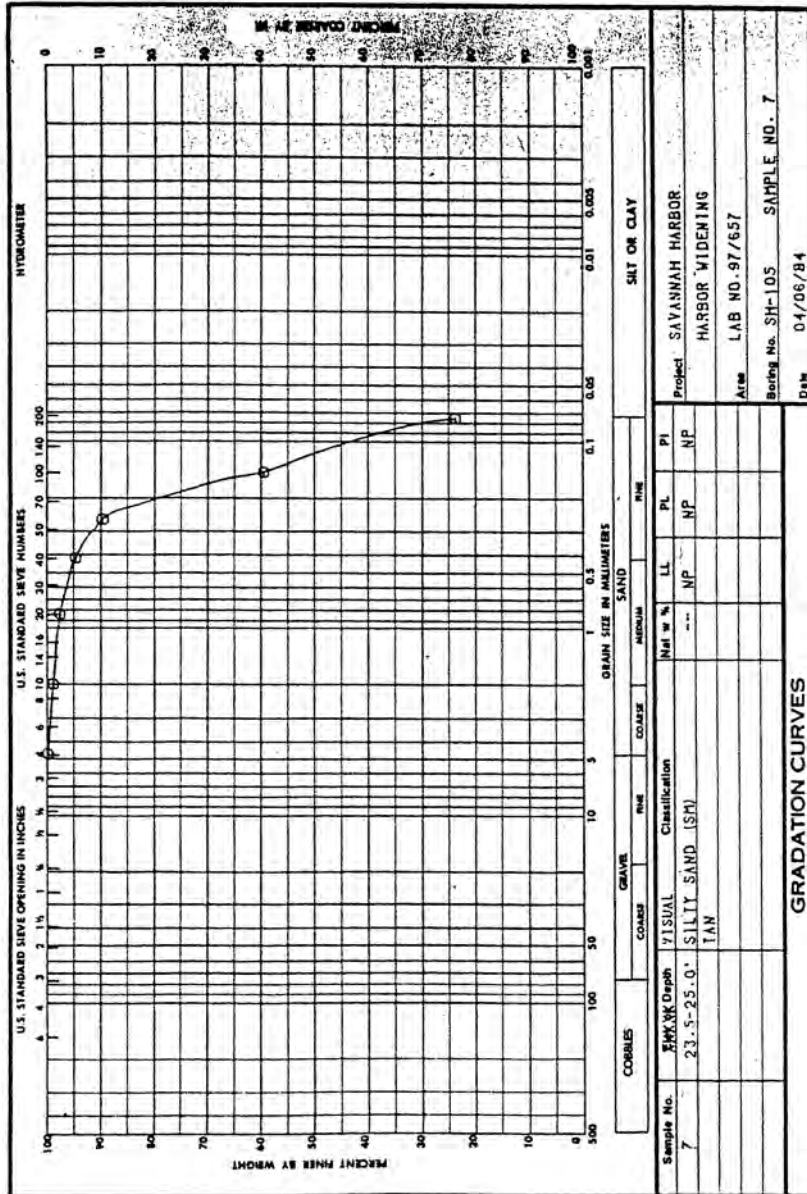


ENG FORM 2087  
1 MAY 63





W.O. No. 3778  
Req. No. EN-65-84-03


DEPARTMENT OF THE ARMY, SOUTH ATLANTIC DIVISION LABORATORY  
CORPS OF ENGINEERS, 611 SOUTH COBB DRIVE, MARIETTA, GA. 30060

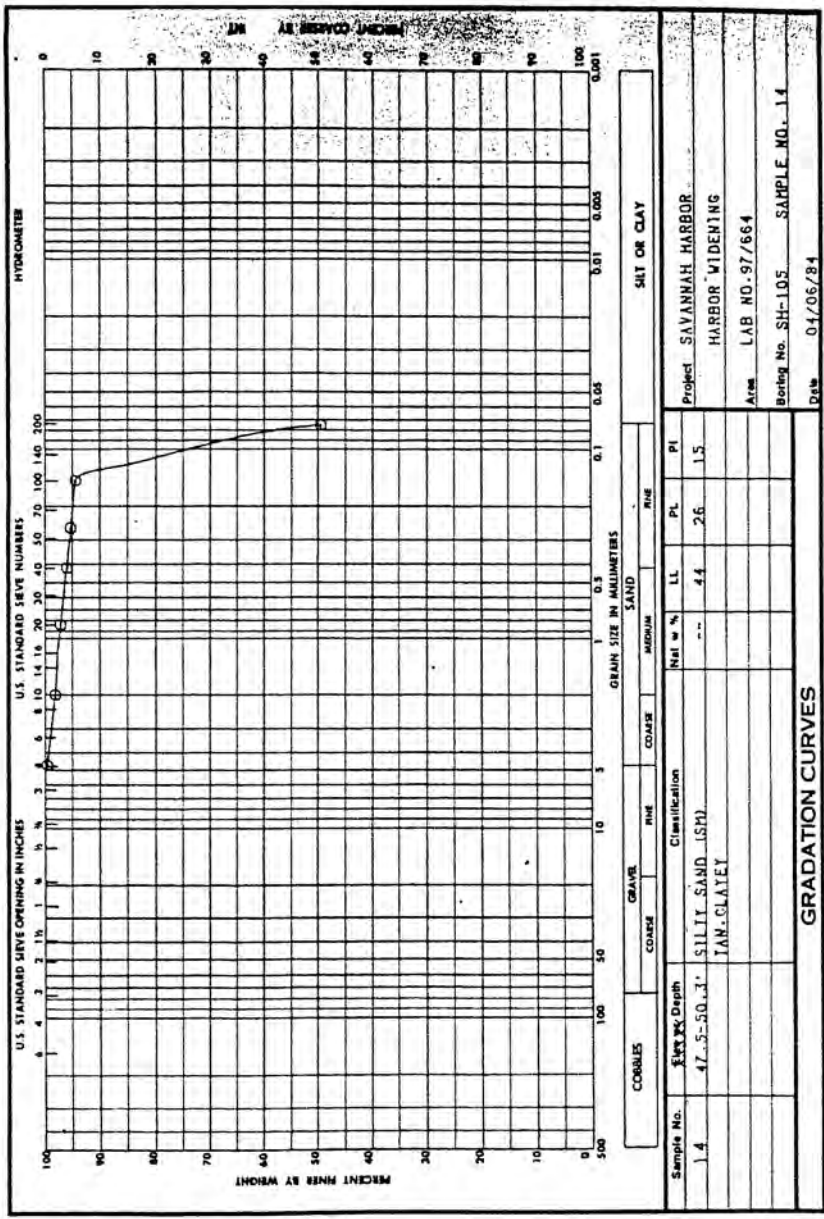




W.O. No. 3778  
Req. No. EN-GS-84-03

DEPARTMENT OF THE ARMY, SOUTH ATLANTIC DIVISION LABORATORY  
CORPS OF ENGINEERS, 611 SOUTH COBB DRIVE, MARIETTA, GA. 30060

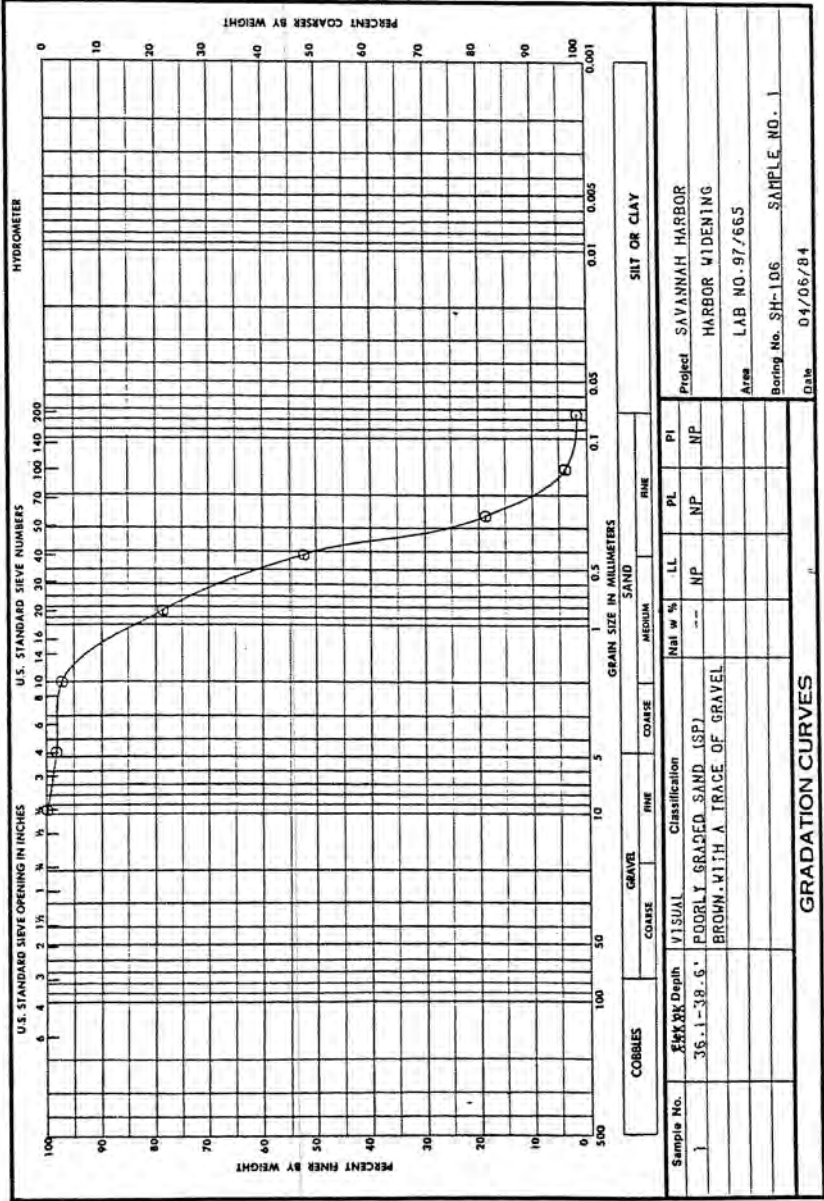


W.O. No. 3778  
Req. No. EN-6S-84-03

DEPARTMENT OF THE ARMY, SOUTH ATLANTIC DIVISION LABORATORY  
CORPS OF ENGINEERS, 611 SOUTH COBB DRIVE, MARIETTA, GA. 30060

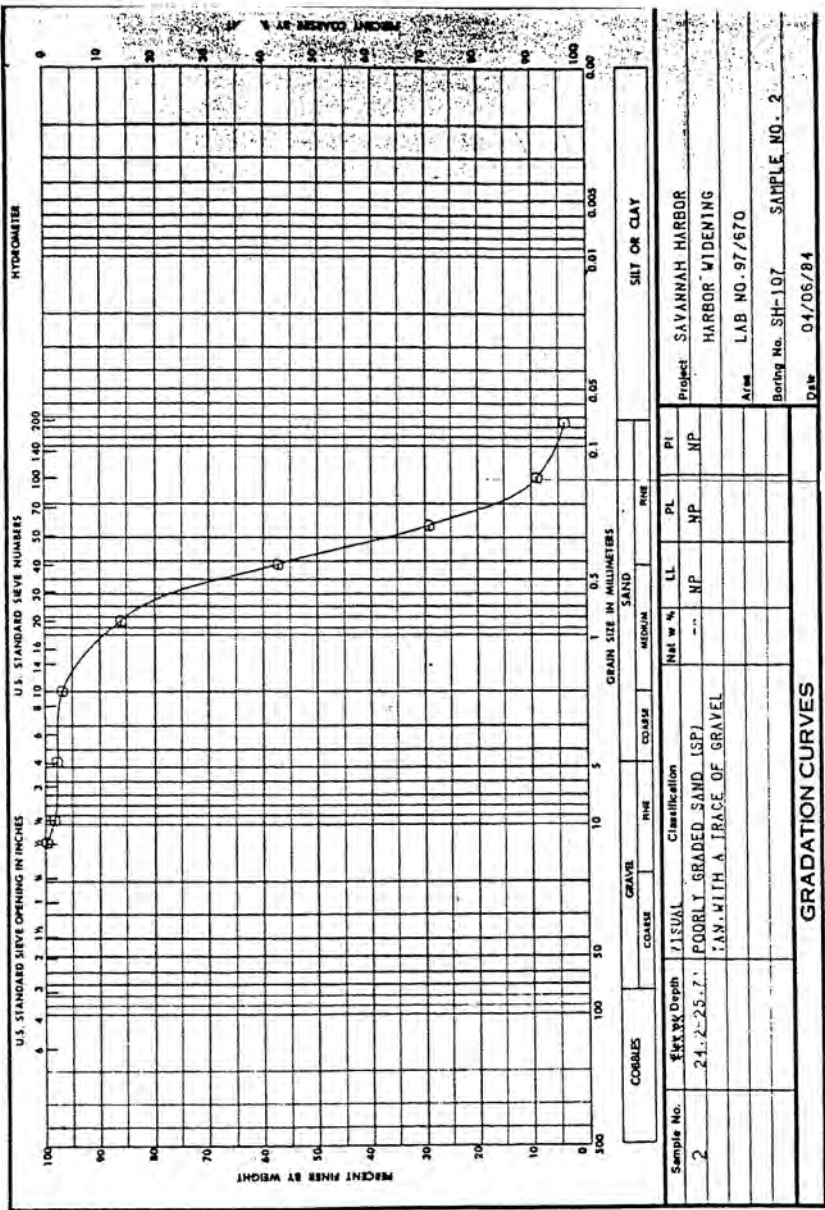

DEPARTMENT OF THE ARMY, SOUTH ATLANTIC DIVISION LABORATORY  
CORPS OF ENGINEERS, 611 SOUTH COBB DRIVE, MARIETTA, GA. 30060


W.O. No. 3778  
Req. No. EN-GS-84-03

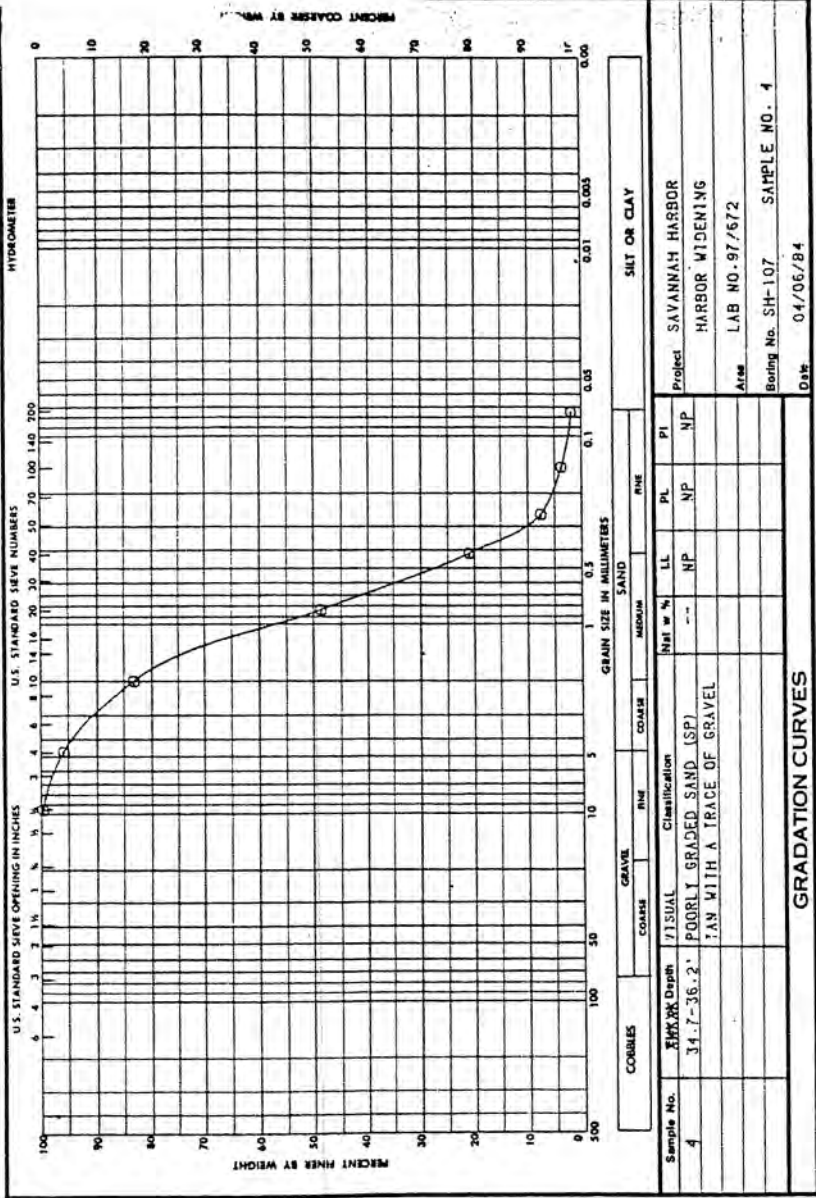


FORM 1 MAY 63  
ENG 2087

Req. No. EN-GS-84-03

CORPS OF ENGINEERS, 611 SOUTH COBB DRIVE, MARIETTA, GA. 30060

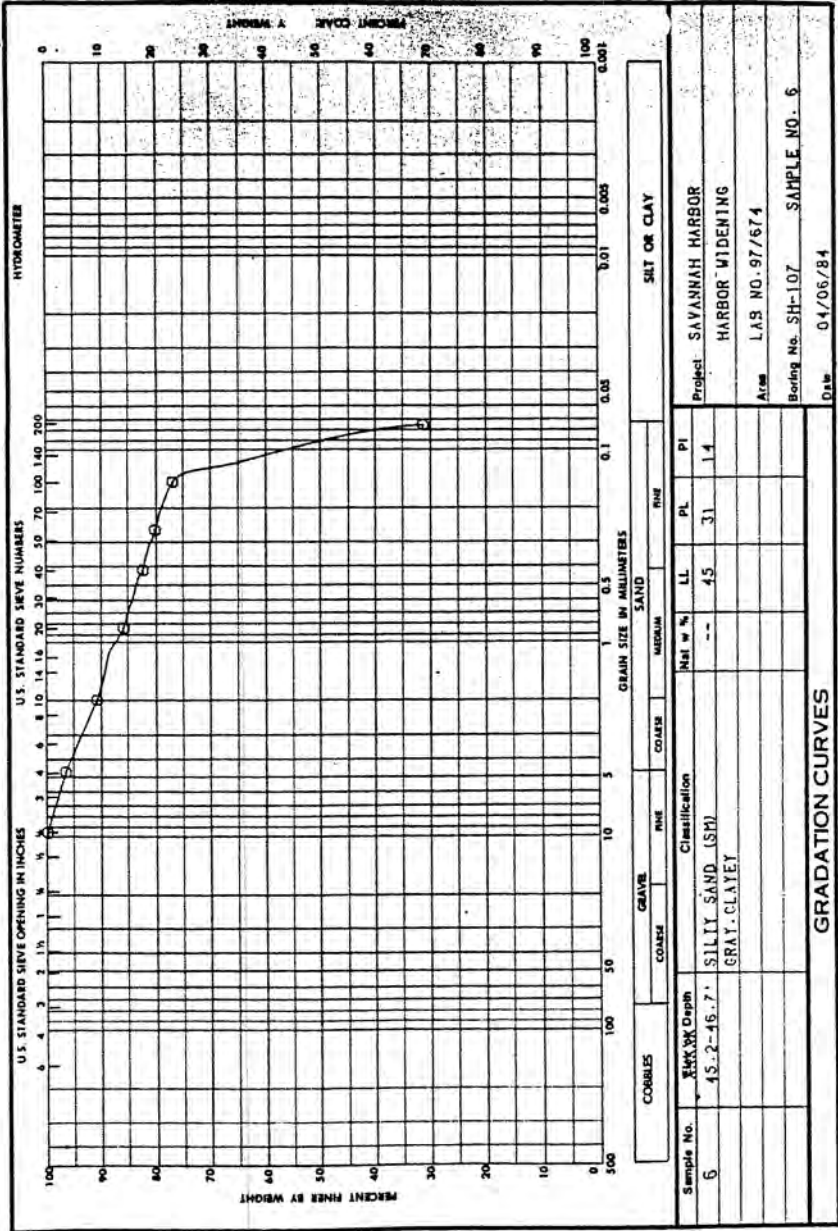


ENG 2087

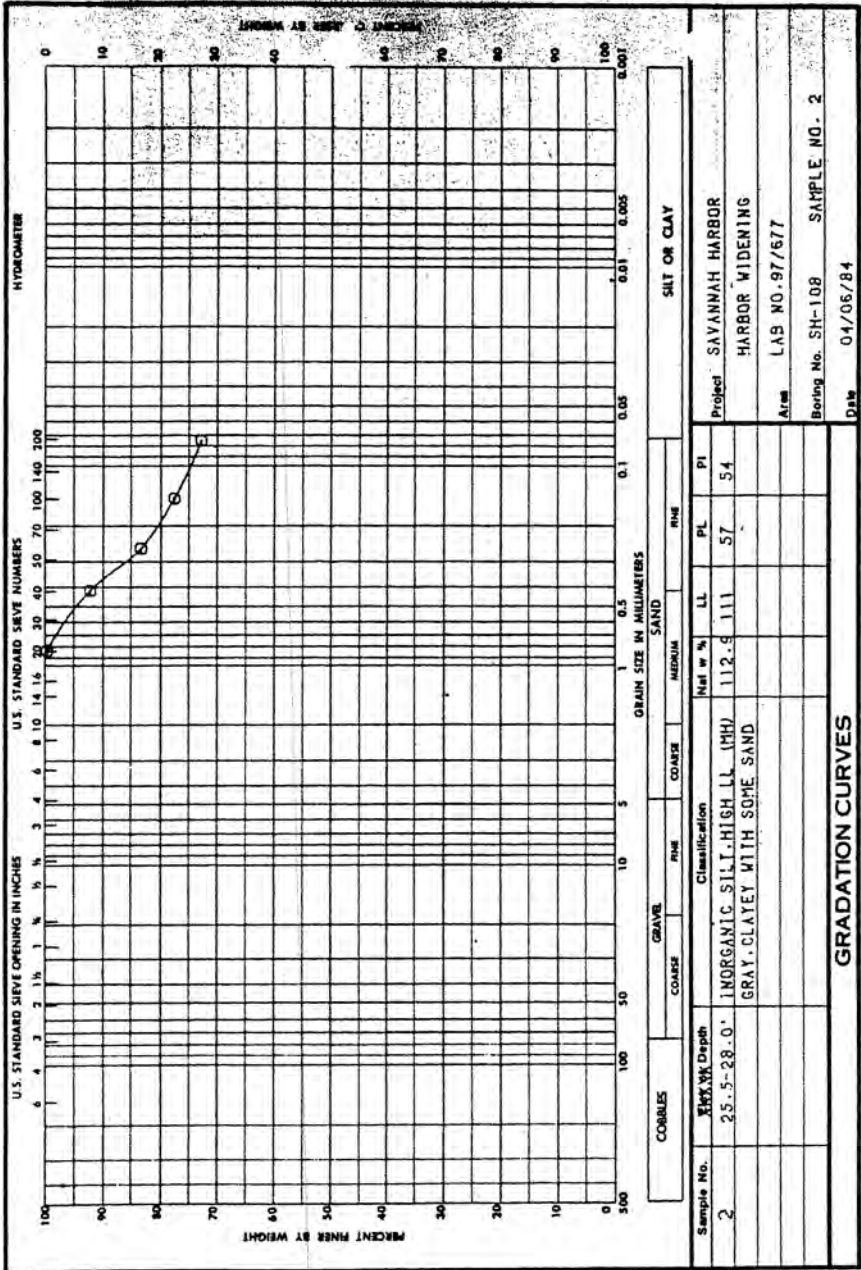


Req No. EN-68-84-03

CORPS OF ENGINEERS, 611 SOUTH COBB DRIVE, MARIETTA, GA. 30060

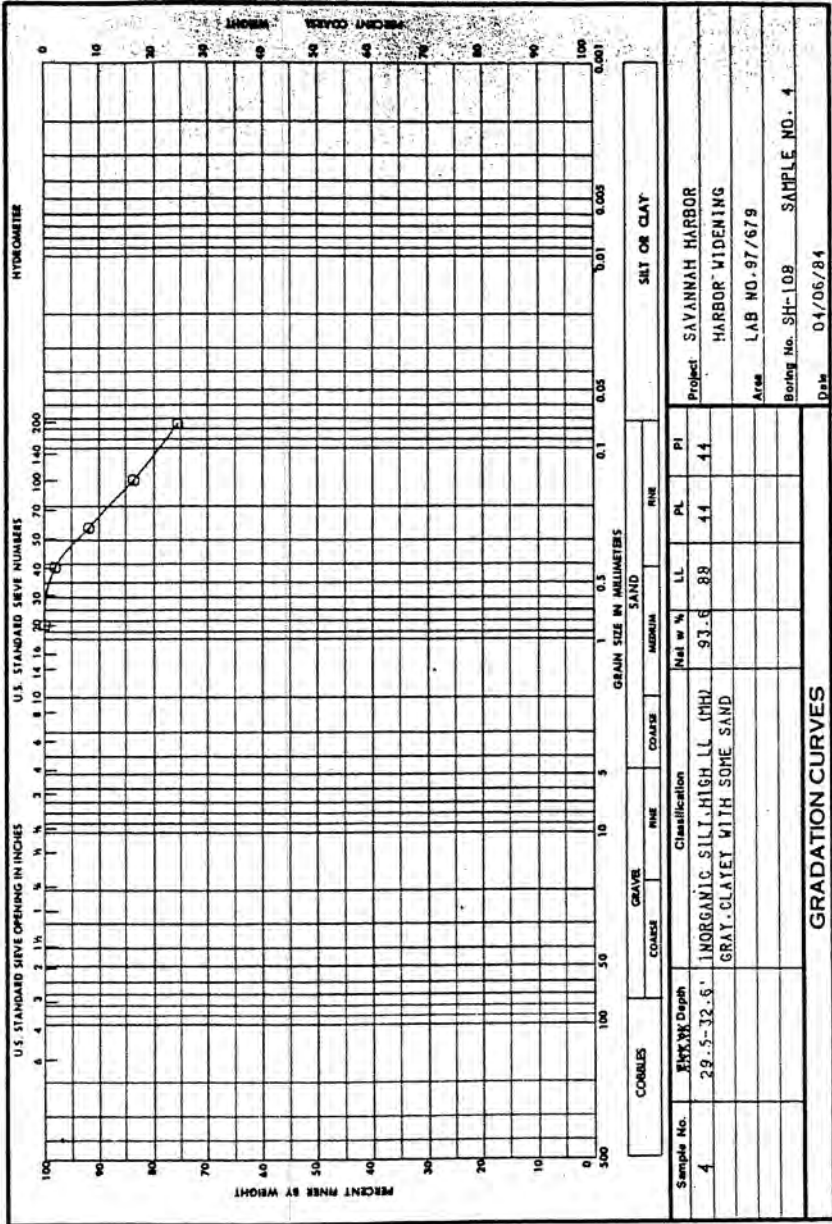ENG FORM 2087  
1 MAY 63

DEPARTMENT OF THE ARMY, SOUTH ATLANTIC DIVISION LABORATORY  
CORPS OF ENGINEERS, 611 SOUTH COBB DRIVE, MARIETTA, GA. 30060


W.O. No. 3778  
Req. No. EN-GS-84-03

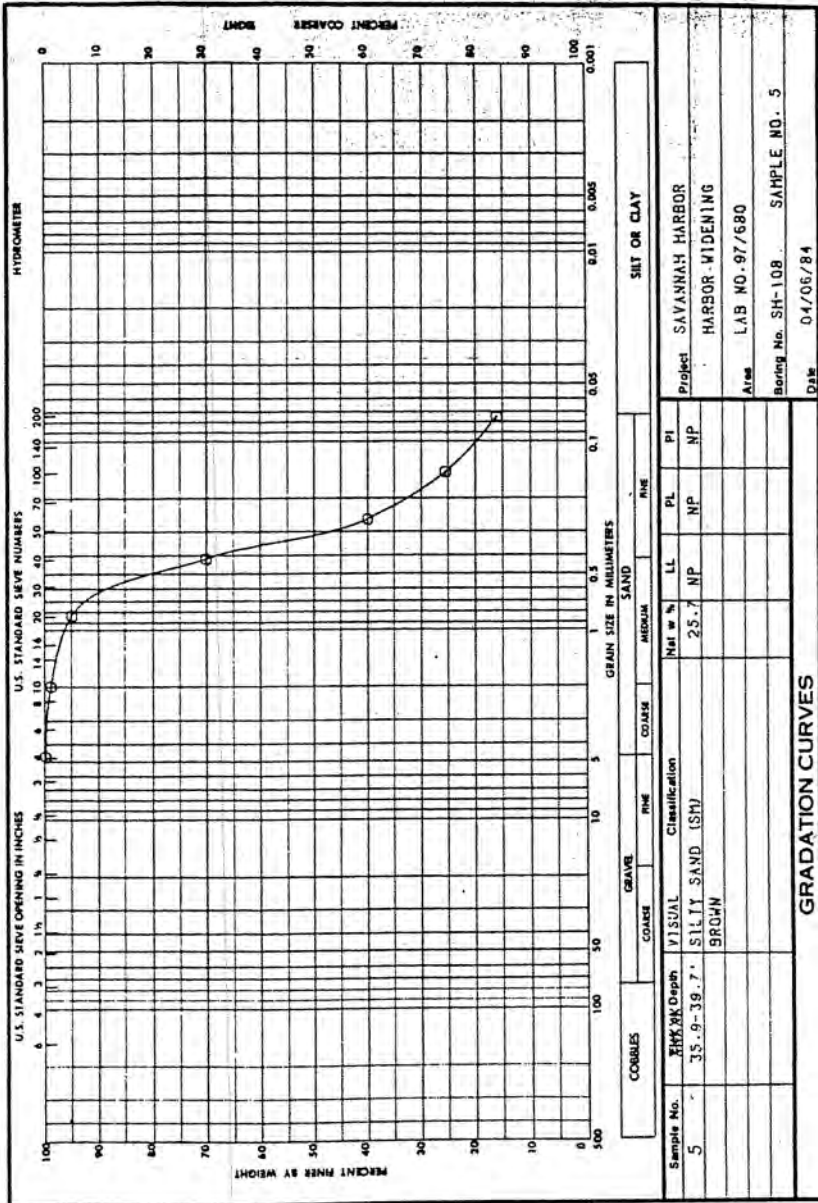



W.O. No. 3778  
Req. No. EN-65-184-03


DEPARTMENT OF THE ARMY, SOUTH ATLANTIC DIVISION LABORATORY  
CORPS OF ENGINEERS, 611 SOUTH COBB DRIVE, MARIETTA, GA. 30060

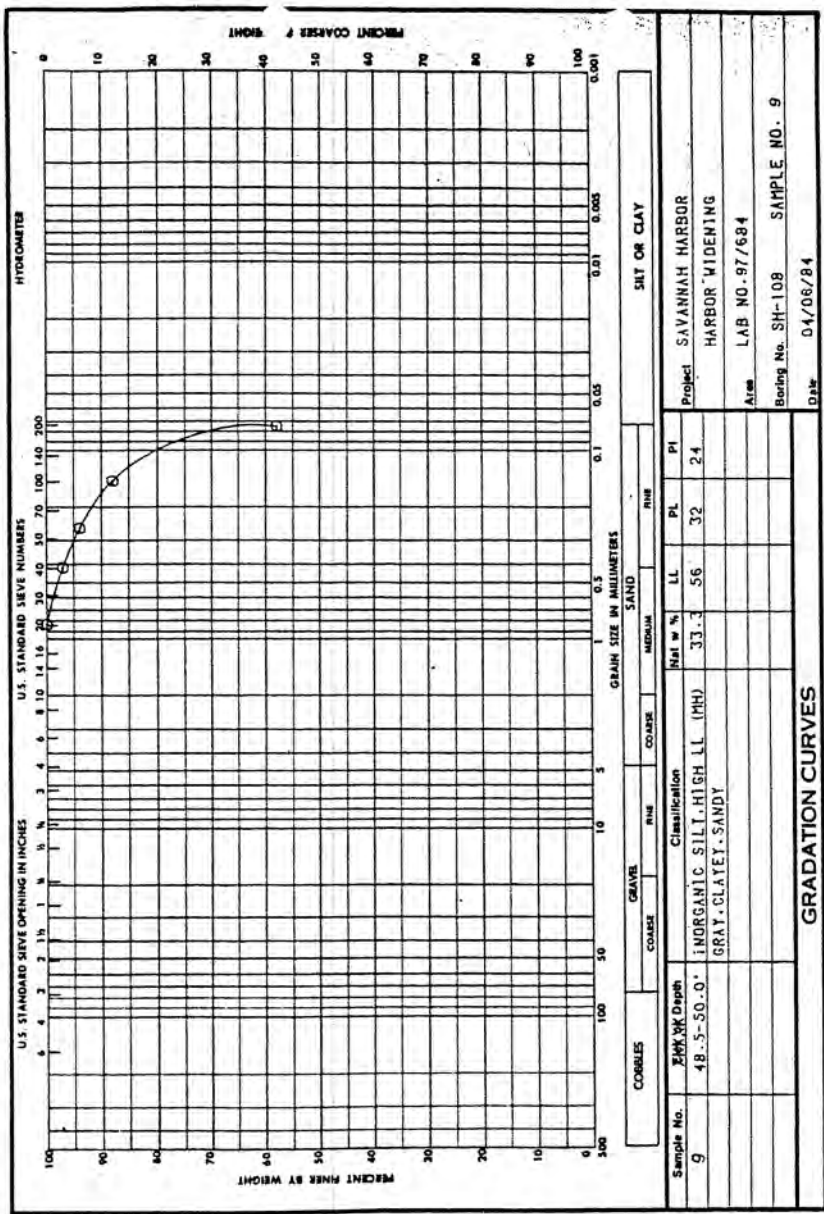



W.O. No. 3778  
 Req. No. EN-65-84-03


PARTMENT OF THE ARMY, SOUTH ATLANTIC DIVISION LABORATORY  
 CORPS OF ENGINEERS, 611 SOUTH COBB DRIVE, MARIE, GA. 30060

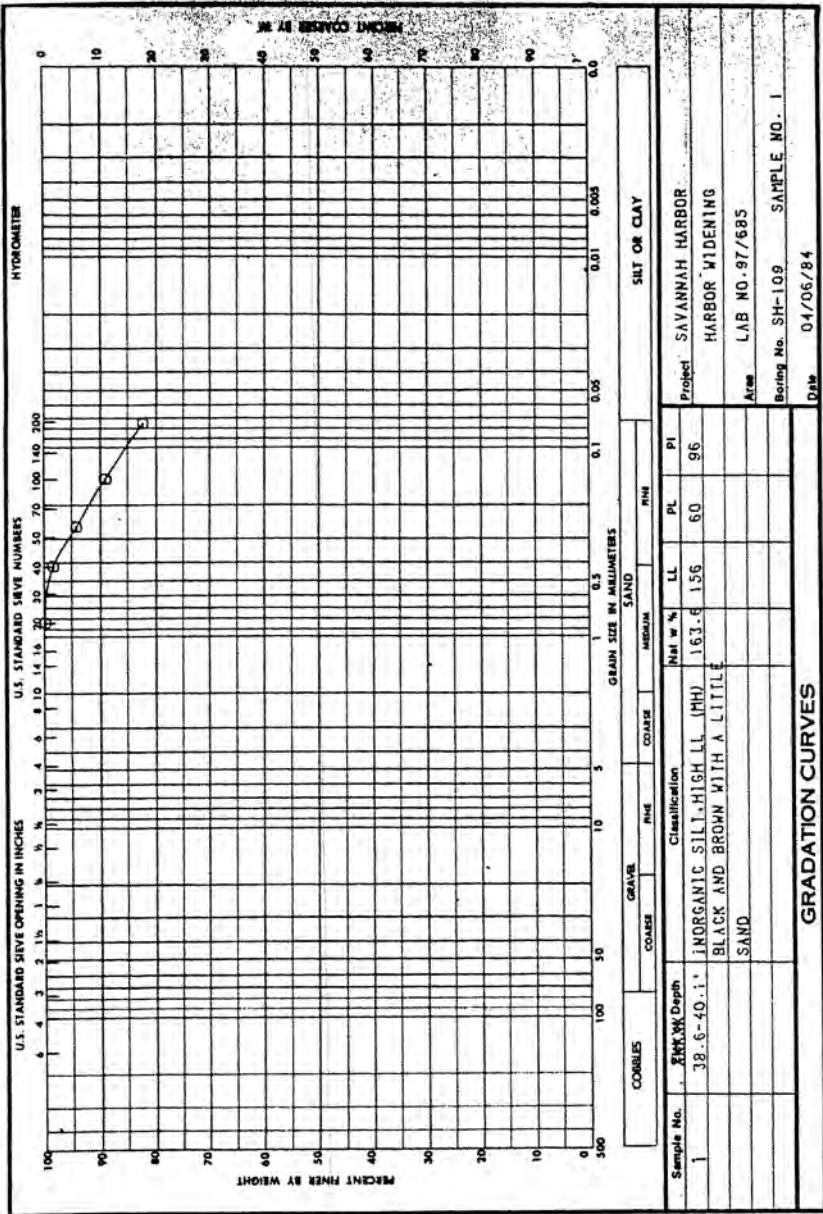

FORM 1 MAY 65  
 ENG 2087

W.O. No. 5193  
Req. No. SAS-EN-6S-87-23


DEPARTMENT OF THE ARMY, SOUTH ATLANTIC DIVISION LABORATORY  
CORPS OF ENGINEERS, 611 SOUTH COBB DRIVE, MARIETTA, GA. 30060

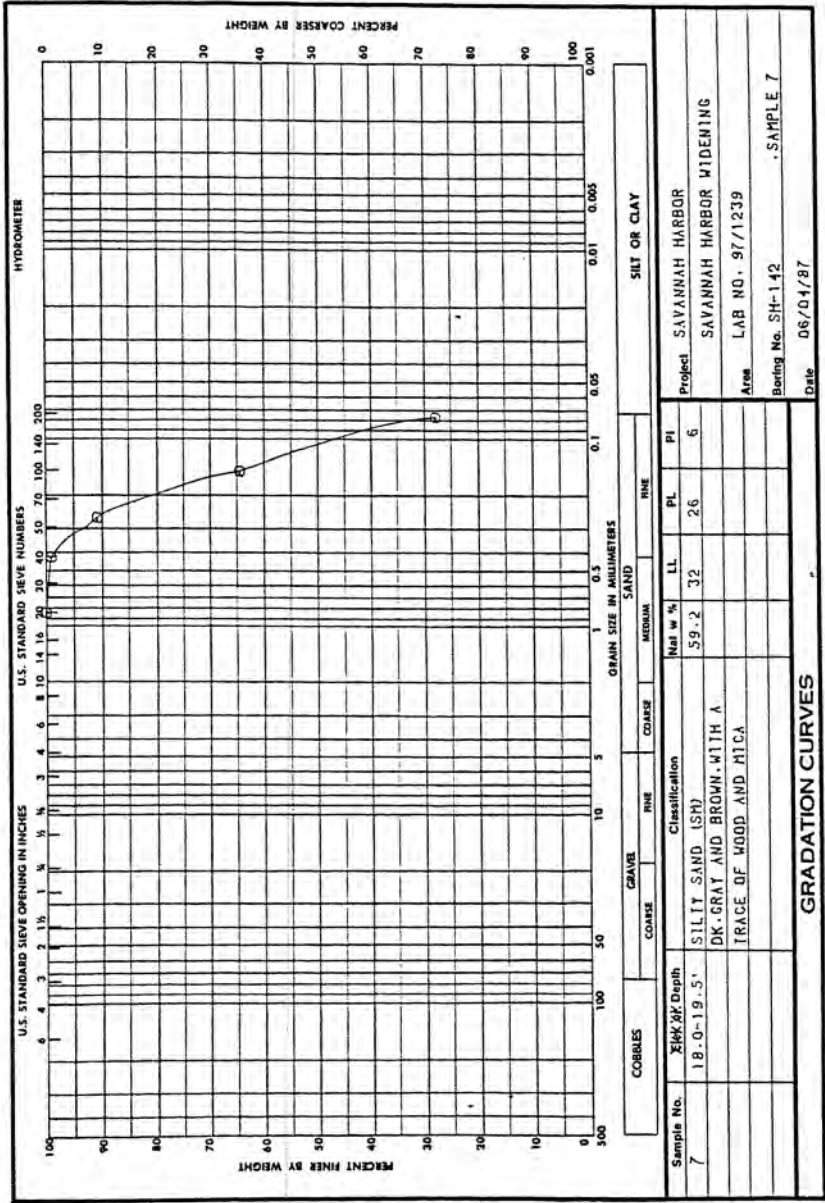

DEPARTMENT OF THE ARMY, SOUTH ATLANTIC DIVISION LABORATORY  
CORPS OF ENGINEERS, 611 SOUTH COBB DRIVE, MARIETTA, GA. 30060


W.O. No. 5193

Req. No. SAS-EN-GS-87-23

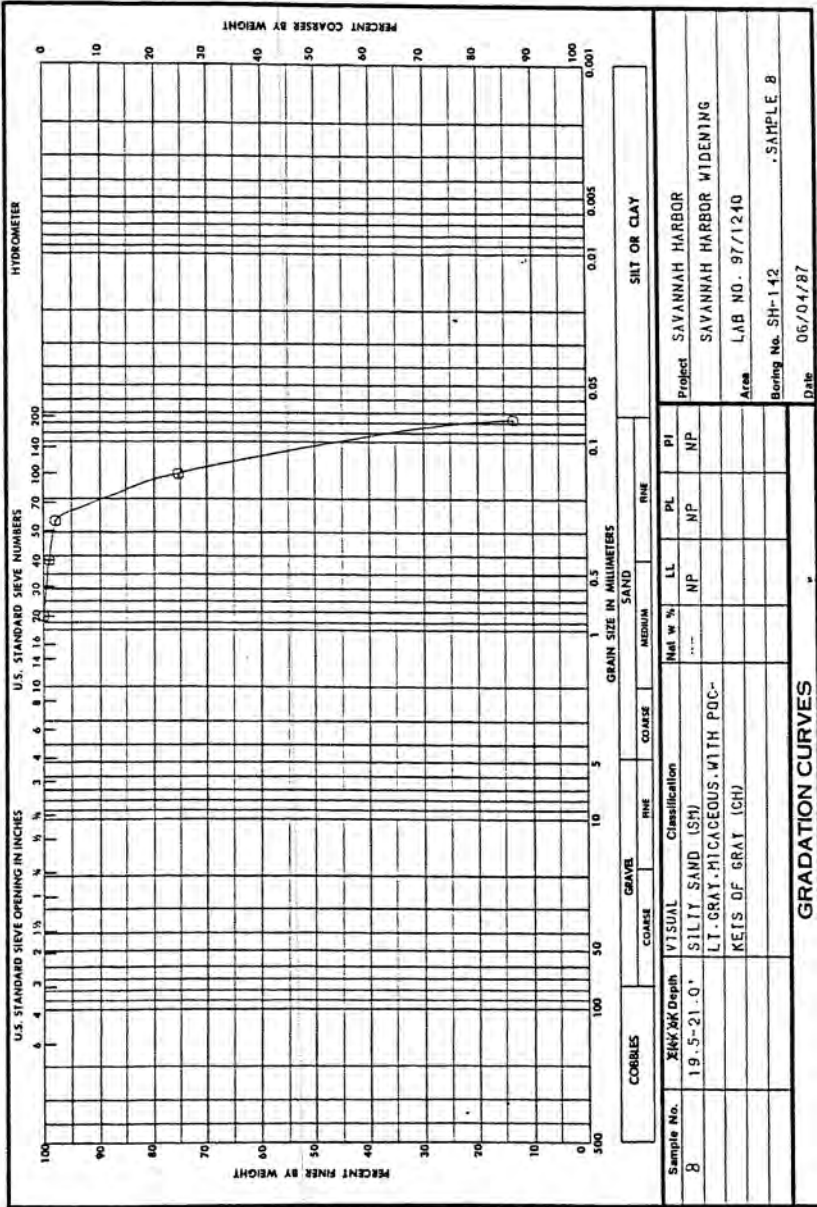

W.O. No. 5193  
Req. No. SAS-EN-6S-87-23


DEPARTMENT OF THE ARMY, SOUTH ATLANTIC DIVISION LABORATORY  
CORPS OF ENGINEERS, 611 SOUTH COBB DRIVE, MARIETTA, GA. 30060

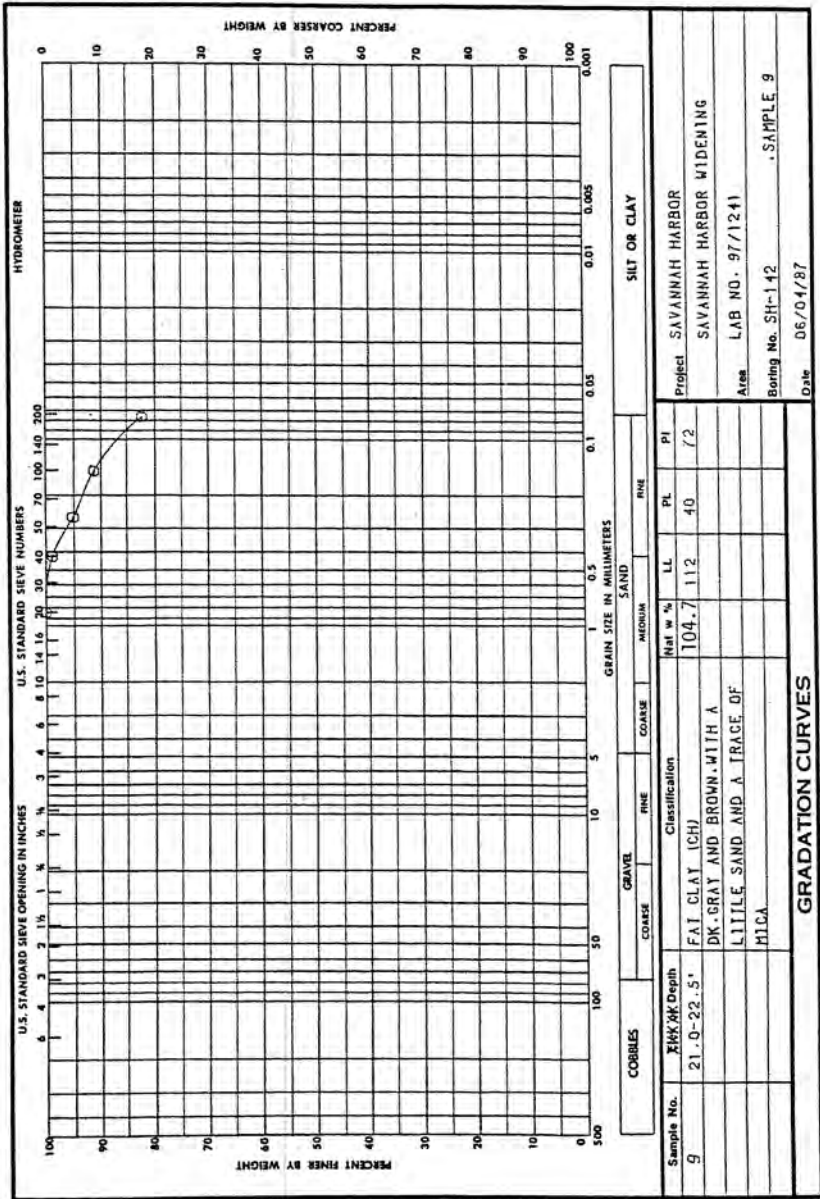

DEPARTMENT OF THE ARMY, SOUTH ATLANTIC DIVISION LABORATORY  
CORPS OF ENGINEERS, 611 SOUTH COBB DRIVE, MARIETTA, GA. 30060

W.O. No. 5193

Req. No. SAS-EN-GS-87-23

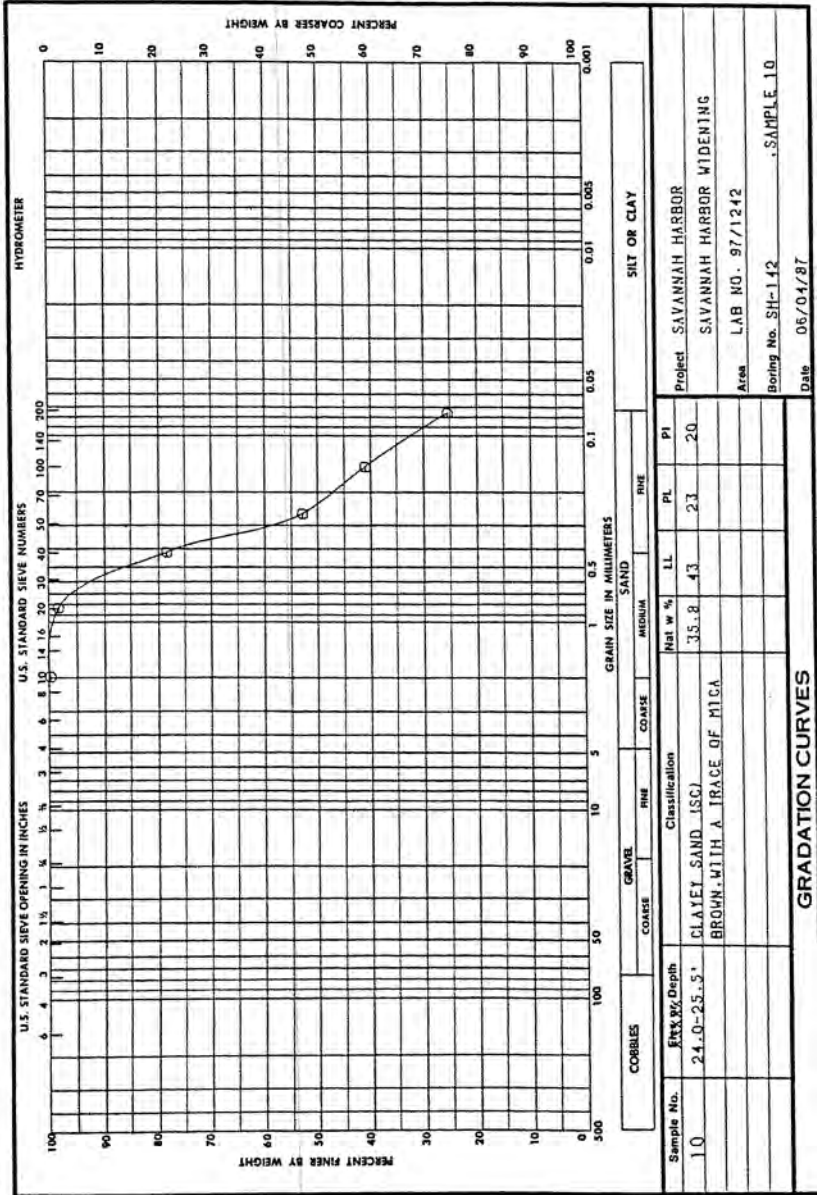


ENG FORM 2087  
1 MAY 63

DEPARTMENT OF THE ARMY, SOUTH ATLANTIC DIVISION LABORATORY  
CORPS OF ENGINEERS, 611 SOUTH COBB DRIVE, MARIETTA, GA. 30060

W.O. No. 5193

Req. No. SAS-EN-6S-87-23

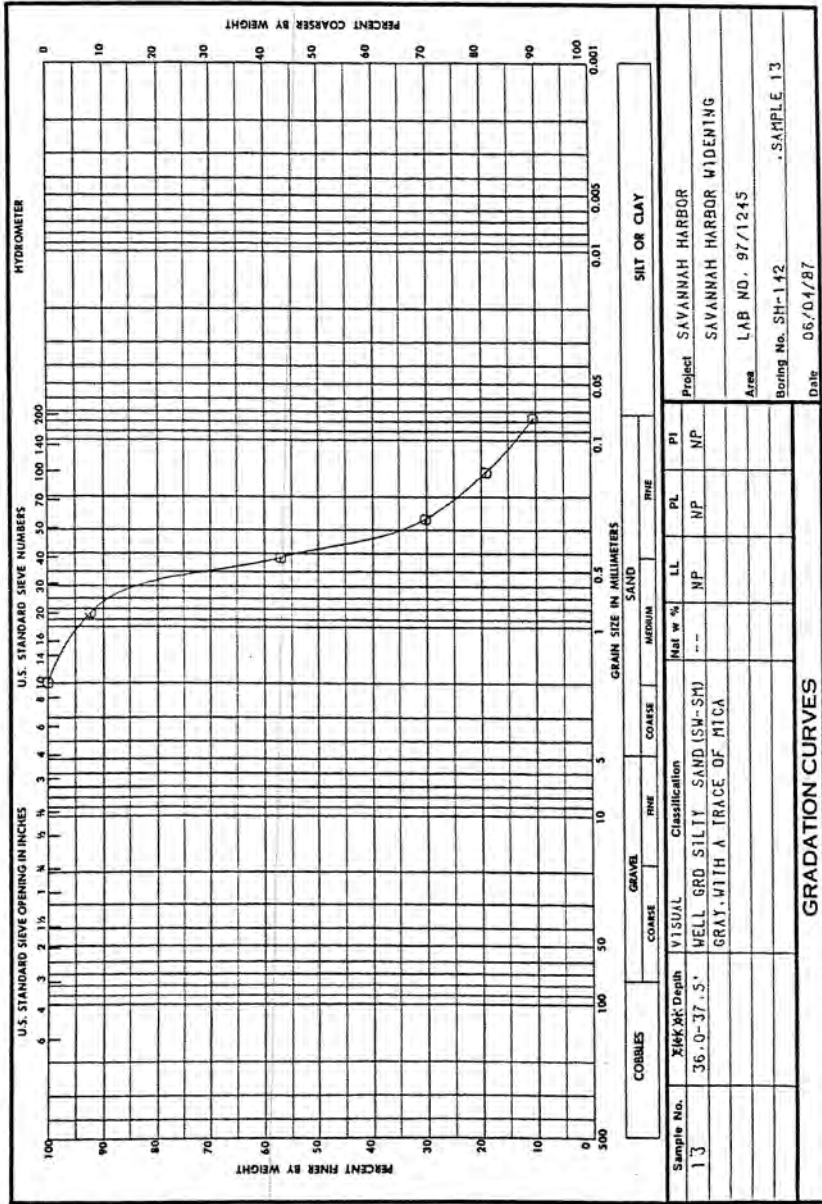


ENG FORM 2087  
1 MAY 63

DEPARTMENT OF THE ARMY, SOUTH ATLANTIC DIVISION LABORATORY  
CORPS OF ENGINEERS, 611 SOUTH COBB DRIVE, MARIETTA, GA. 30060

W.O. No. 5193

Req. No. SAS-EN-65-87-23

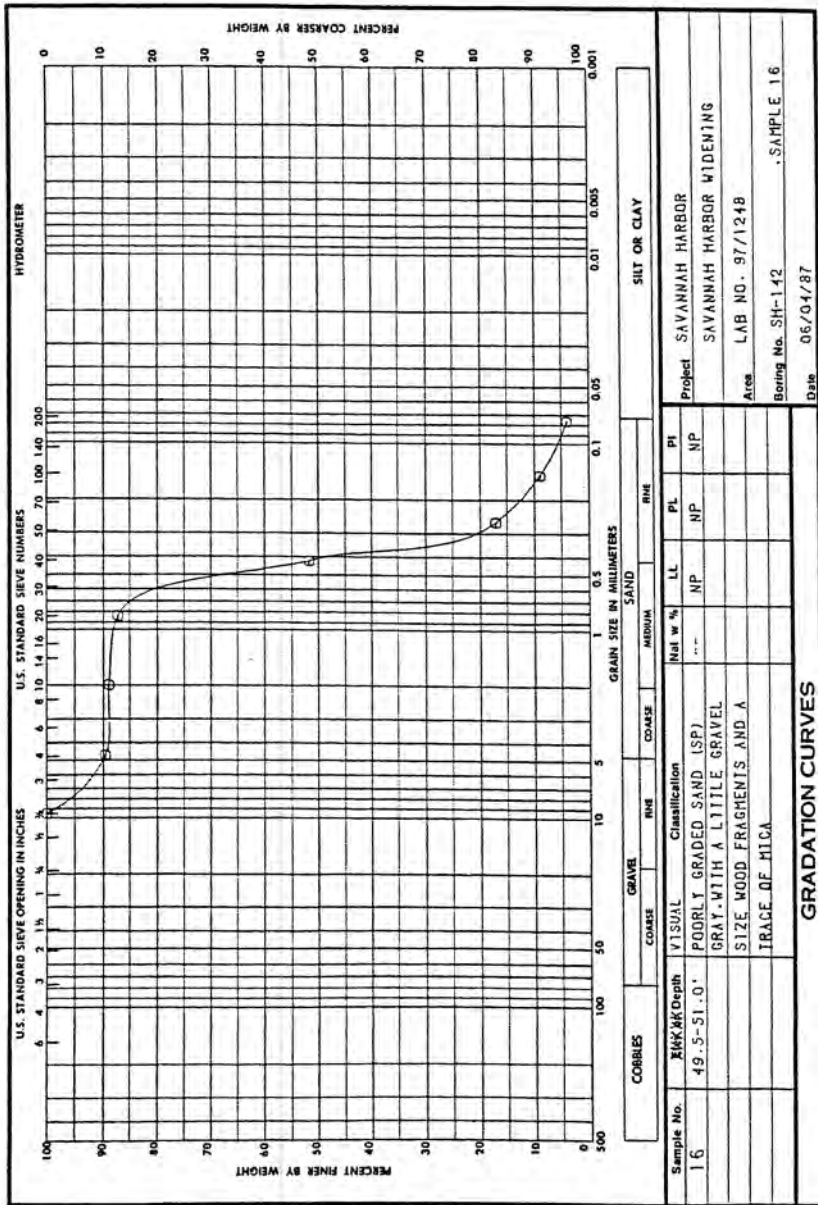


ENG FORM 2087  
1 MAY 65



DEPARTMENT OF THE ARMY, SOUTH ATLANTIC DIVISION LABORATORY  
CORPS OF ENGINEERS, 611 SOUTH COBB DRIVE, MARIETTA, GA. 30060

W.O. No. 5193

Req. No. SAS-EN-6S-87-23

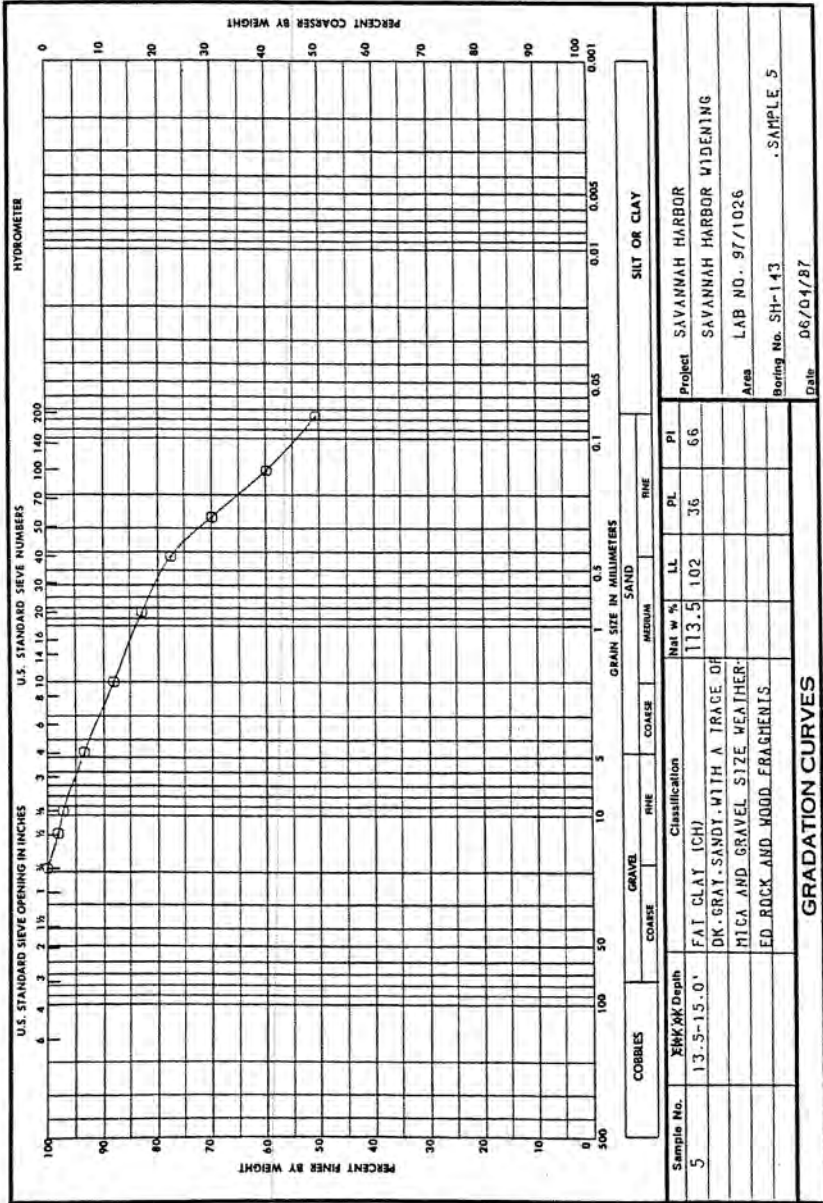


ENG FORM 2087  
1 MAY 63



DEPARTMENT OF THE ARMY, SOUTH ATLANTIC DIVISION LABORATORY  
CORPS OF ENGINEERS, 611 SOUTH COBB DRIVE, MARIETTA, GA. 30060

W.O. No. 5193  
Req. No. SAS-EN-6S-87-23

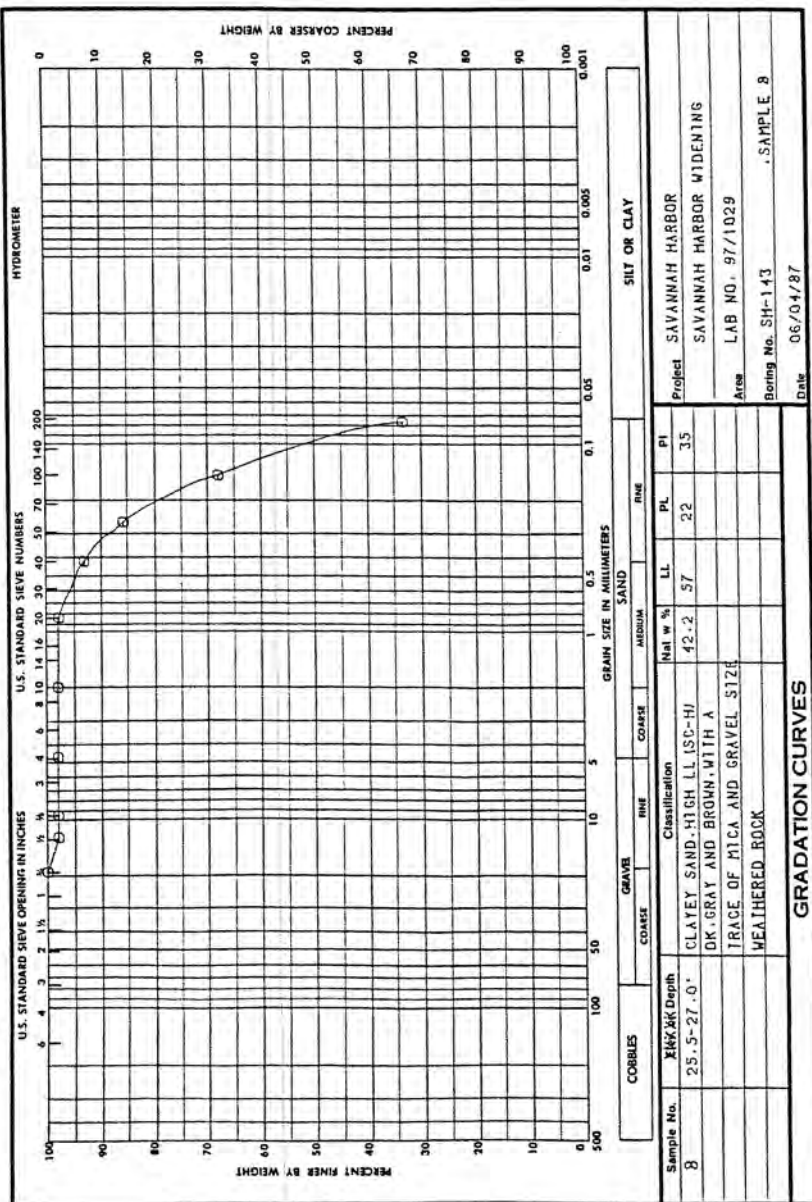


ENG FORM 1 MAY 63 2087

DEPARTMENT OF THE ARMY, SOUTH ATLANTIC DIVISION LABORATORY  
CORPS OF ENGINEERS, 611 SOUTH COBB DRIVE, MARIETTA, GA. 30060

W.O. No. 5193

Req. No. SAS-EN-65-87-23

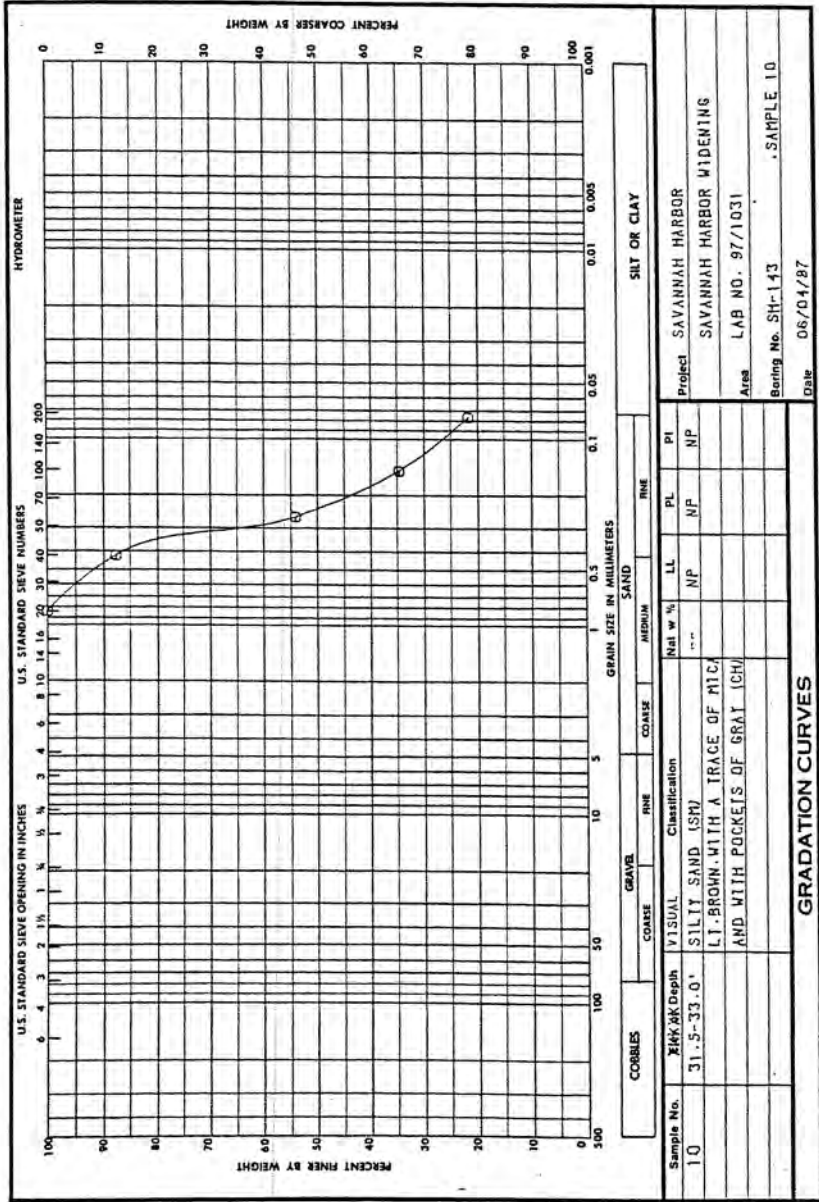


ENG FORM 2087  
1 MAY 63



DEPARTMENT OF THE ARMY, SOUTH ATLANTIC DIVISION LABORATORY  
CORPS OF ENGINEERS, 611 SOUTH COBB DRIVE, MARIETTA, GA. 30060

W.O. No. 5193


Req. No. SAS-EN-6S-87-23

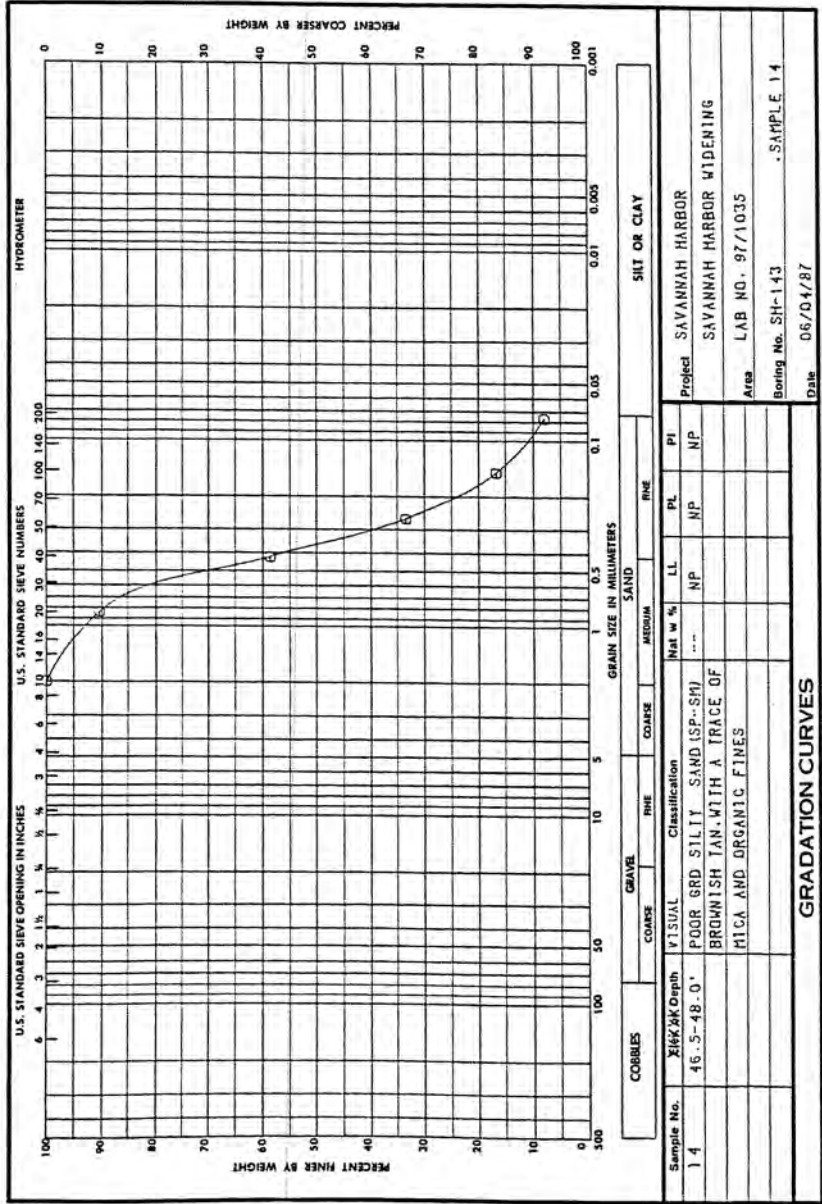

DEPARTMENT OF THE ARMY, SOUTH ATLANTIC DIVISION LABORATORY  
CORPS OF ENGINEERS, 611 SOUTH COBB DRIVE, MARIETTA, GA. 30060

W.O. No. 5193

Req. No. SAS-EN-6S-87-23

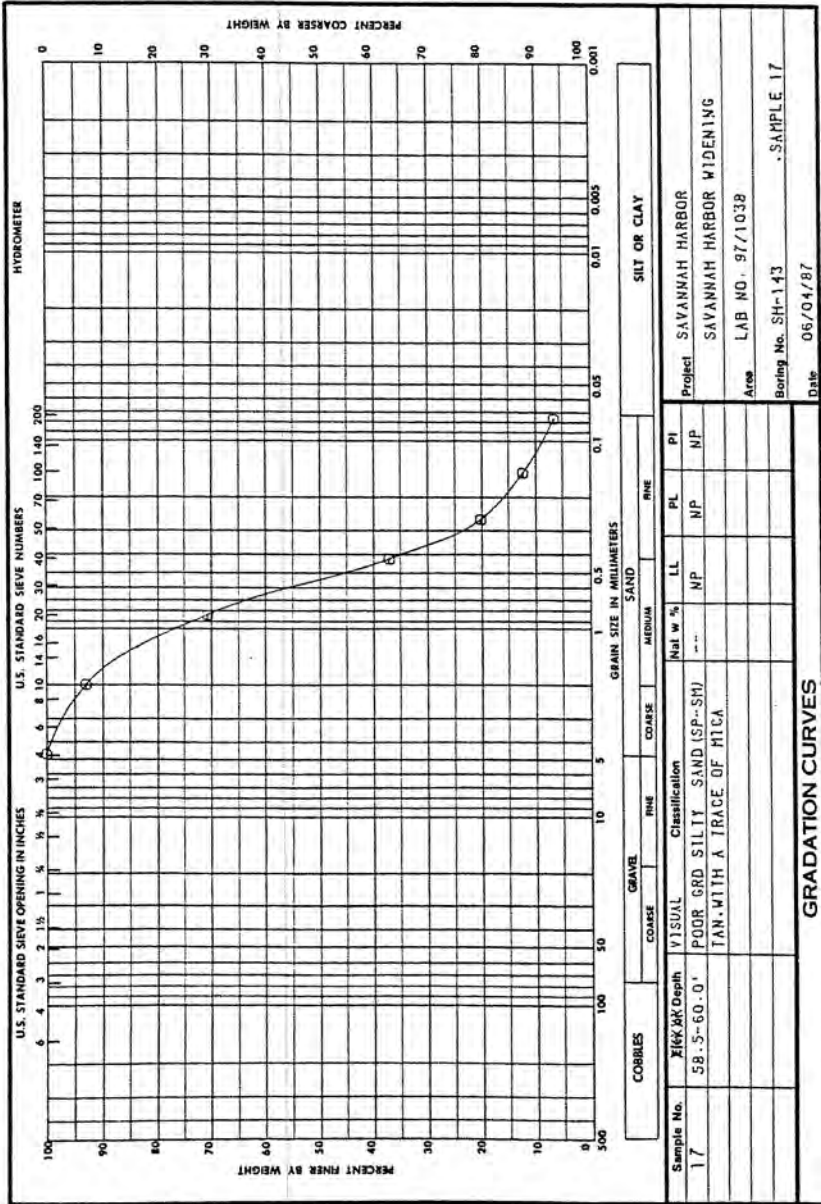


ENG FORM 2087  
1 MAY 63

DEPARTMENT OF THE ARMY, SOUTH ATLANTIC DIVISION LABORATORY  
CORPS OF ENGINEERS, 611 SOUTH COBB DRIVE, MARIETTA, GA. 30060

W.O. No. 5193

Req. No. SAS-EN-6S-87-23

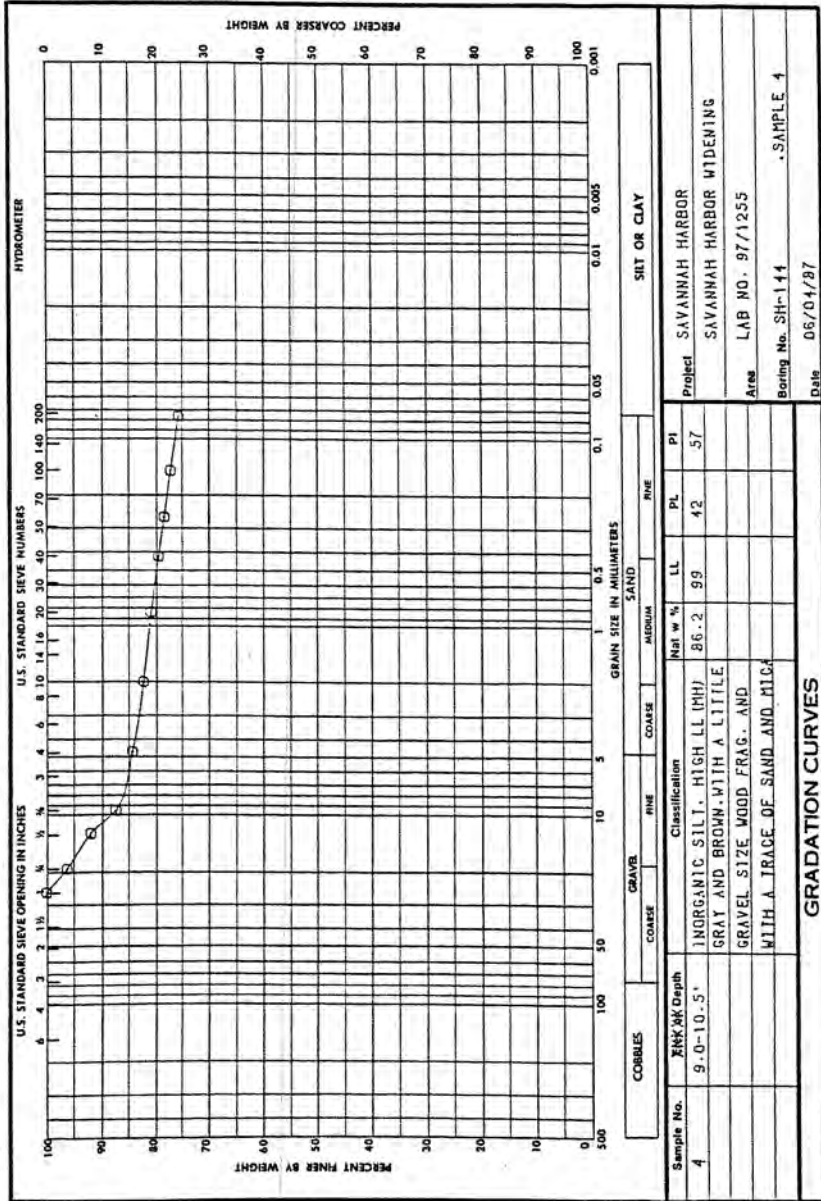


ENG FORM 2087  
1 MAY 63

DEPARTMENT OF THE ARMY, SOUTH ATLANTIC DIVISION LABORATORY  
CORPS OF ENGINEERS, 611 SOUTH COBB DRIVE, MARIETTA, GA. 30060

W.O. No. 5193

Req. No. SAS-EN-GS-87-23

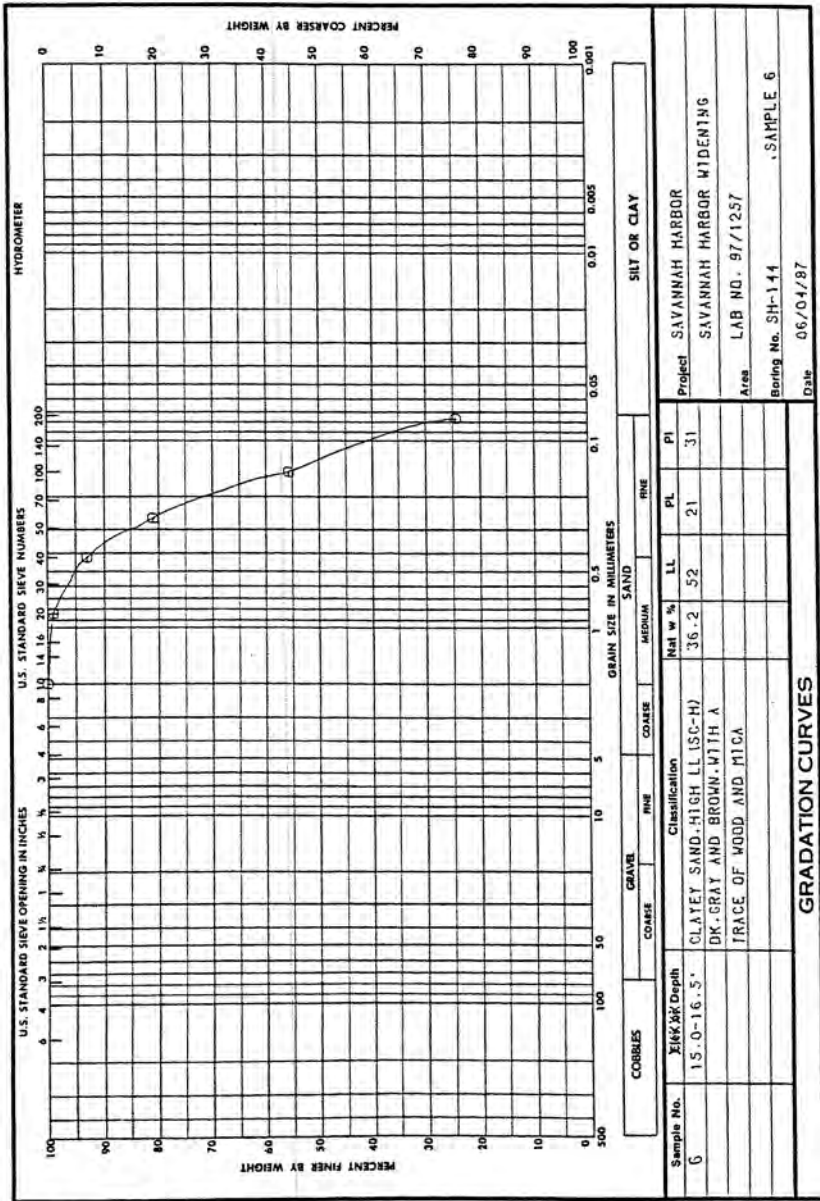


ENG FORM 2087  
1 MAY 63



DEPARTMENT OF THE ARMY, SOUTH ATLANTIC DIVISION LABORATORY  
CORPS OF ENGINEERS, 611 SOUTH COBB DRIVE, MARIETTA, GA. 30060

W.O. No. 5193

Req. No. SAS-EN-65-87-23

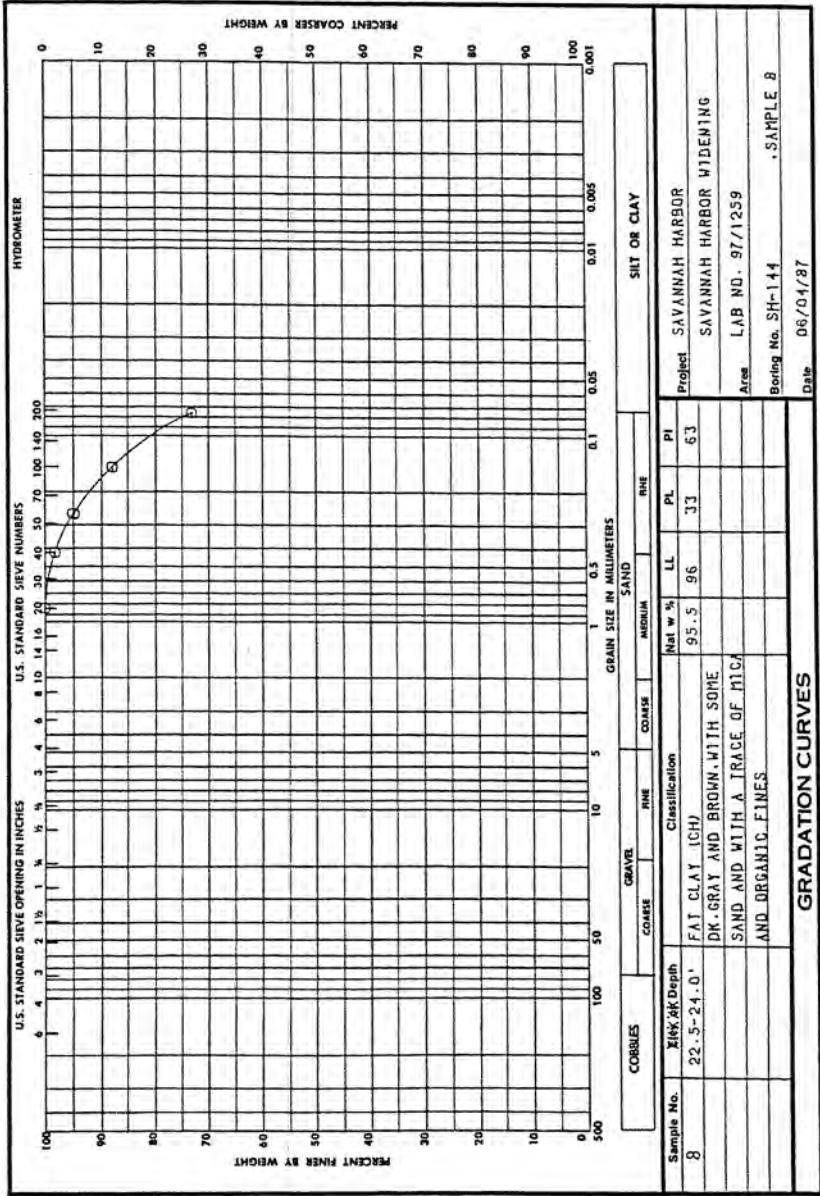




DEPARTMENT OF THE ARMY, SOUTH ATLANTIC DIVISION LABORATORY  
CORPS OF ENGINEERS, 611 SOUTH COBB DRIVE, MARIETTA, GA. 30060

W.O. No. 5193

Req. No. SAS-EN-65-87-23

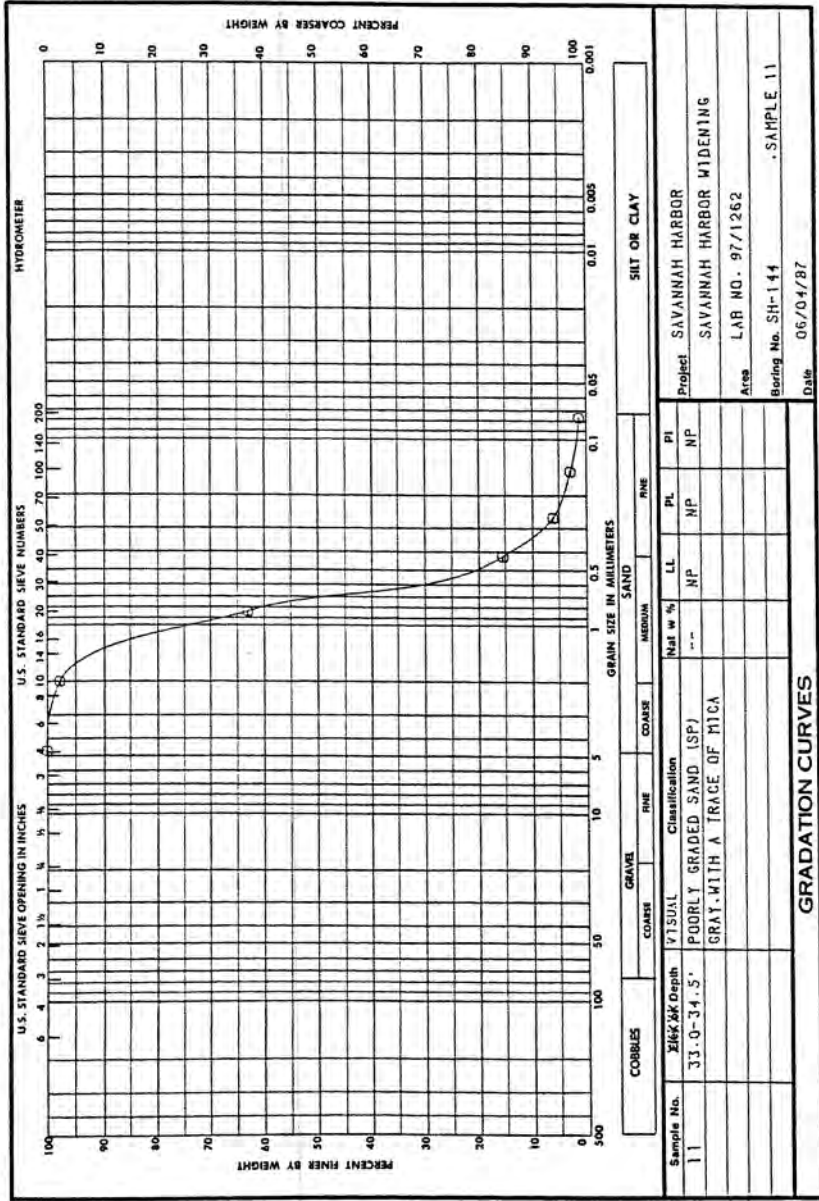


ENG FORM 1 MAY 63 2087

DEPARTMENT OF THE ARMY, SOUTH ATLANTIC DIVISION LABORATORY  
CORPS OF ENGINEERS, 611 SOUTH COBB DRIVE, MARIETTA, GA. 30060

W.O. No. 5193

Req. No. SAS-EN-GS-87-23

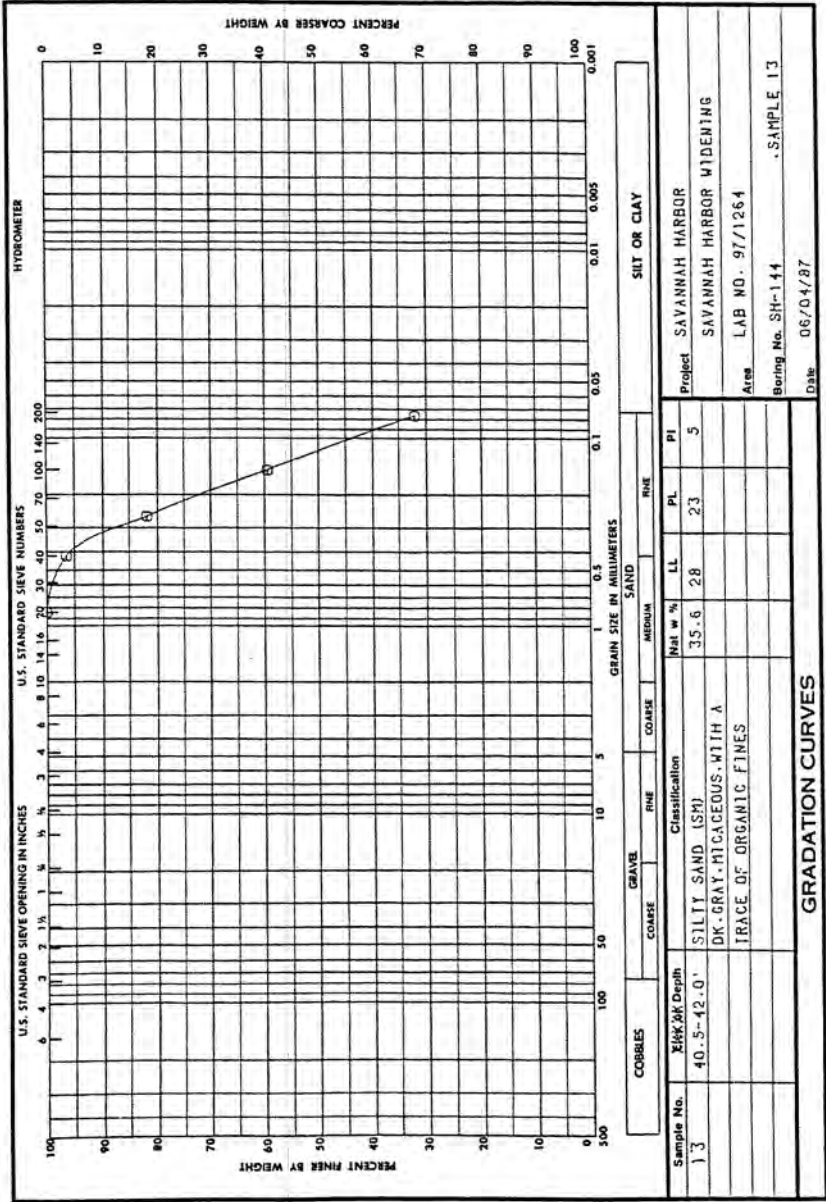


ENG FORM 2087  
1 MAY 63

DEPARTMENT OF THE ARMY, SOUTH ATLANTIC DIVISION LABORATORY  
CORPS OF ENGINEERS, 611 SOUTH COBB DRIVE, MARIETTA, GA. 30060

W.O. No. 5193


Req. No. SAS-EN-GS-87-23

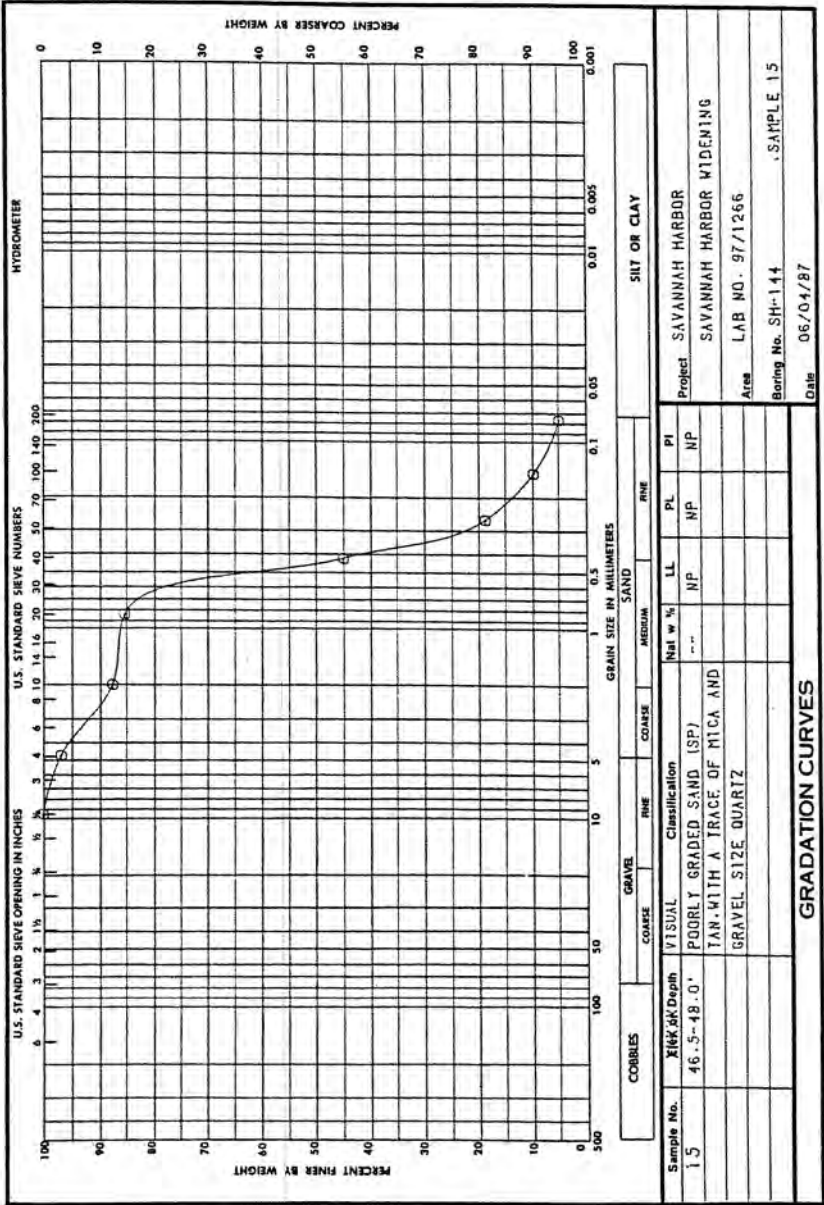

ENG FORM 2087  
1 MAY 63


W.O. No. 5193  
Req. No. SAS-EN-6S-87-23

DEPARTMENT OF THE ARMY, SOUTH ATLANTIC DIVISION LABORATORY  
CORPS OF ENGINEERS, 611 SOUTH COBB DRIVE, MARIETTA, GA. 30060

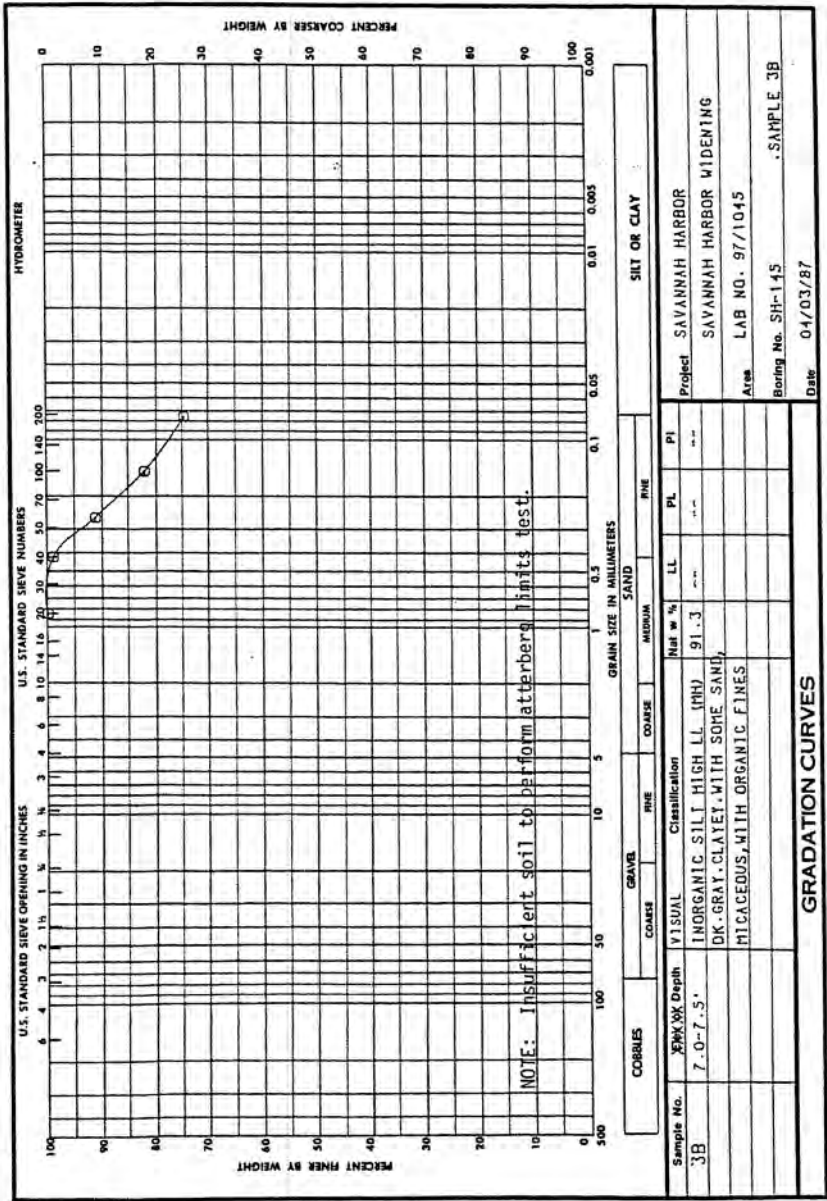

W.O. No. 5193  
Req. No. SAS-EN-GS-87-23

DEPARTMENT OF THE ARMY, SOUTH ATLANTIC DIVISION LABORATORY  
CORPS OF ENGINEERS, 611 SOUTH COBB DRIVE, MARIETTA, GA. 30060

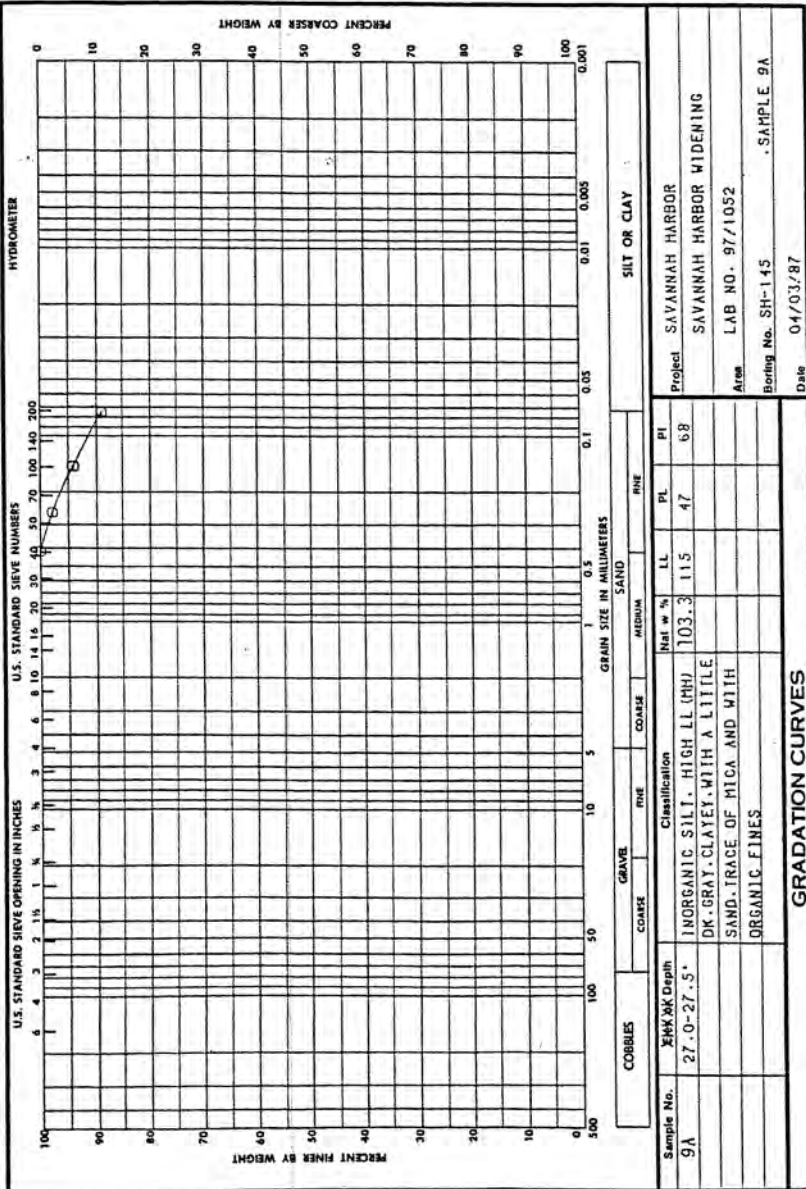


ENG FORM  
1 MAY 83 2087

DEPARTMENT OF THE ARMY, SOUTH ATLANTIC DIVISION LABORATORY  
CORPS OF ENGINEERS, 611 SOUTH COBB DRIVE, MARIETTA, GA. 30060

W.O. No. 5193


Req. No. SAS-EN-6S-87-23

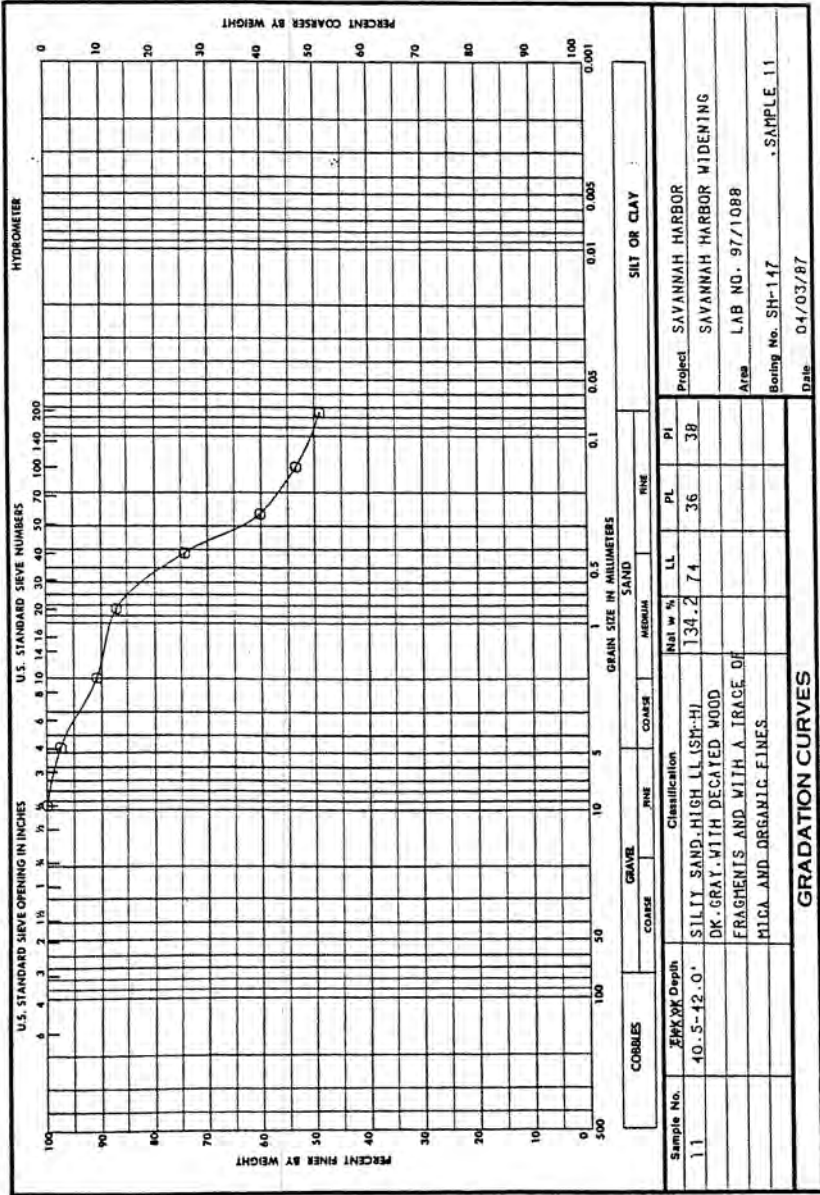

ENG FORM 2087  
1 MAY 83

W.O. No. 5193  
Req. No. SAS-EN-65-87-23

DEPARTMENT OF THE ARMY, SOUTH ATLANTIC DIVISION LABORATORY  
CORPS OF ENGINEERS, 611 SOUTH COBB DRIVE, MARIETTA, GA. 30060

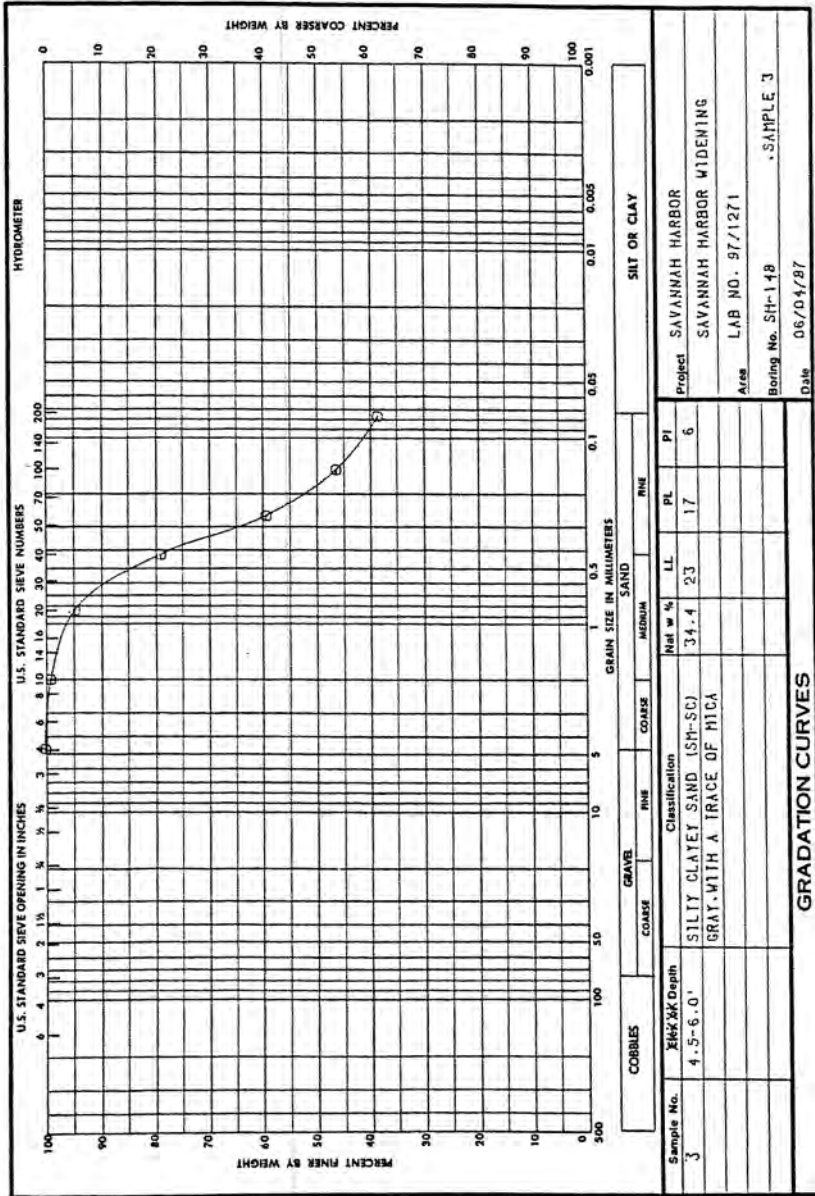


ENG FORM 2087  
1 MAY 63



W.O. No. 5193

DEPARTMENT OF THE ARMY, SOUTH ATLANTIC DIVISION LABORATORY  
CORPS OF ENGINEERS, 611 SOUTH COBB DRIVE, MARIETTA, GA. 30060


Req. No. SAS-EN-GS-87-23

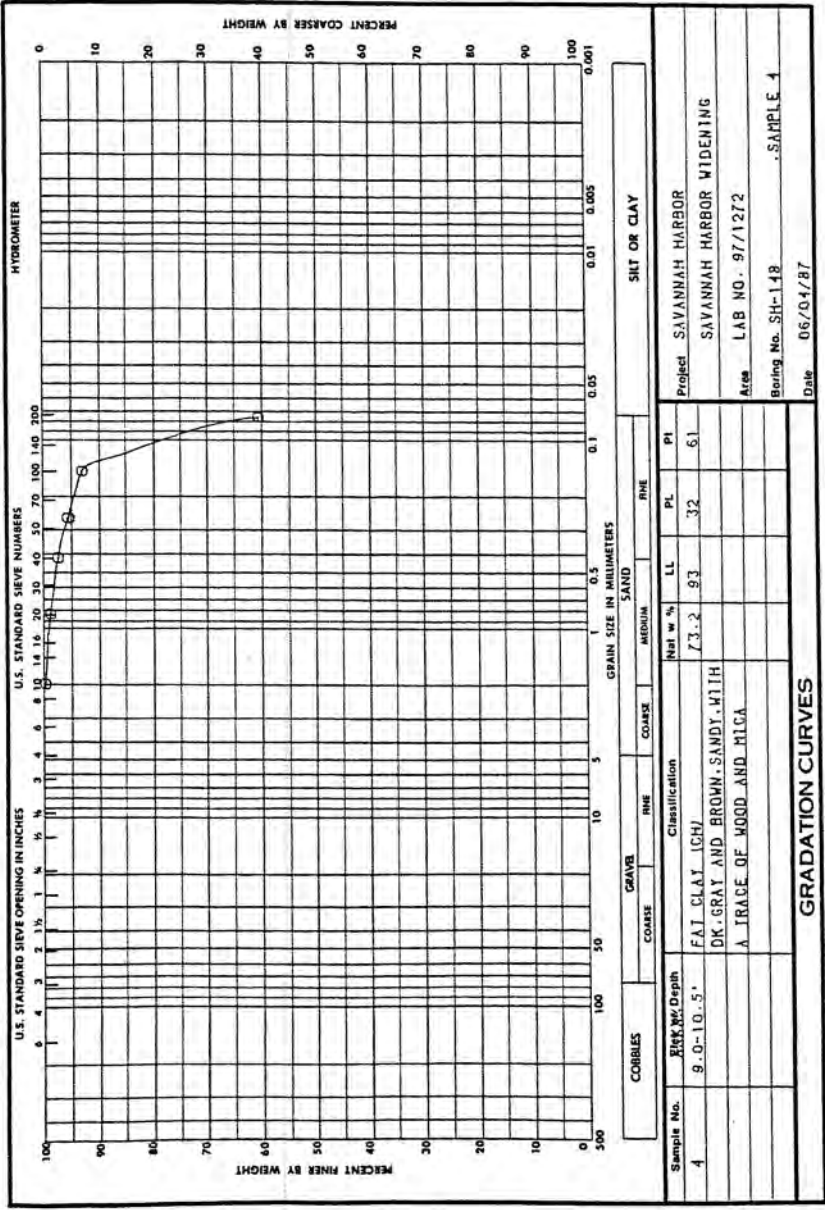



W.O. No. 5193  
 Req. No. SAS-EN-6S-87-23


DEPARTMENT OF THE ARMY, SOUTH ATLANTIC DIVISION LABORATORY  
 CORPS OF ENGINEERS, 611 SOUTH COBB DRIVE, MARIETTA, GA. 30060

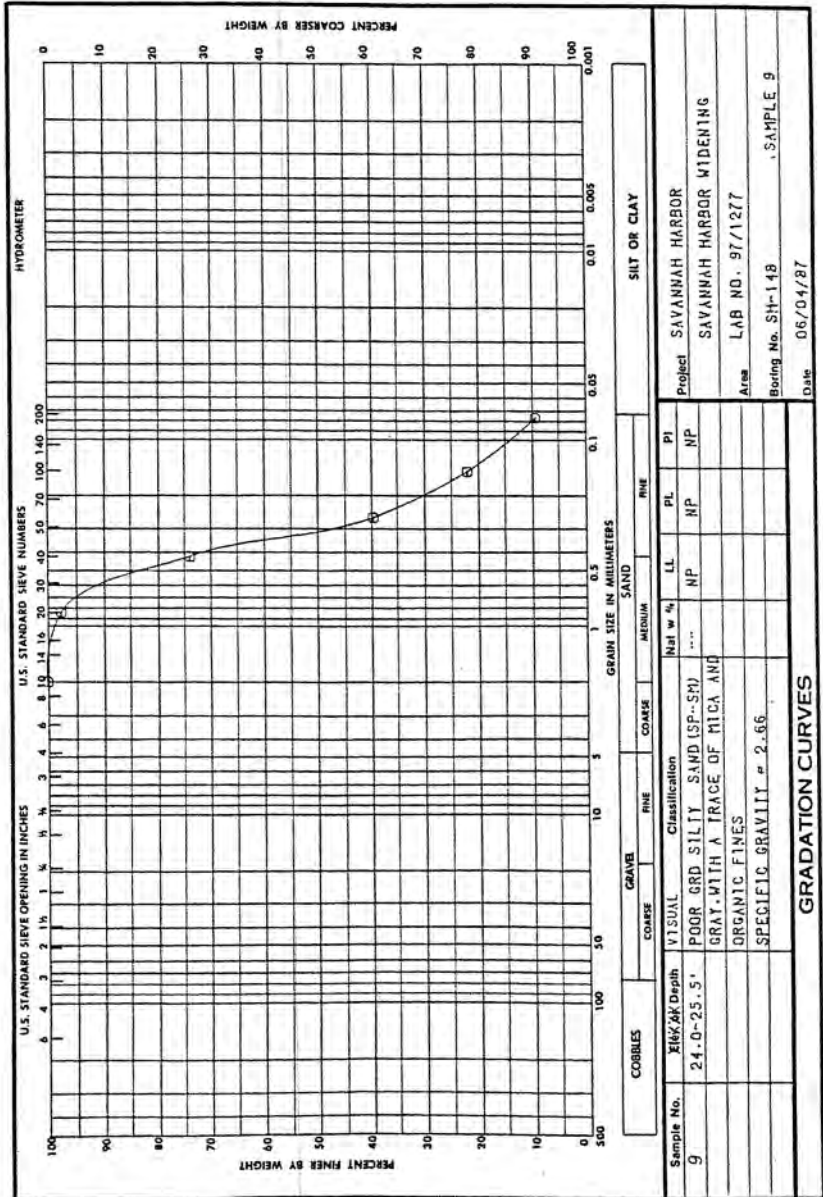

DEPARTMENT OF THE ARMY, SOUTH ATLANTIC DIVISION LABORATORY  
CORPS OF ENGINEERS, 611 SOUTH COBB DRIVE, MARIETTA, GA. 30060


W.O. No. 5193

Req. No. SAS-EN-6S-87-23

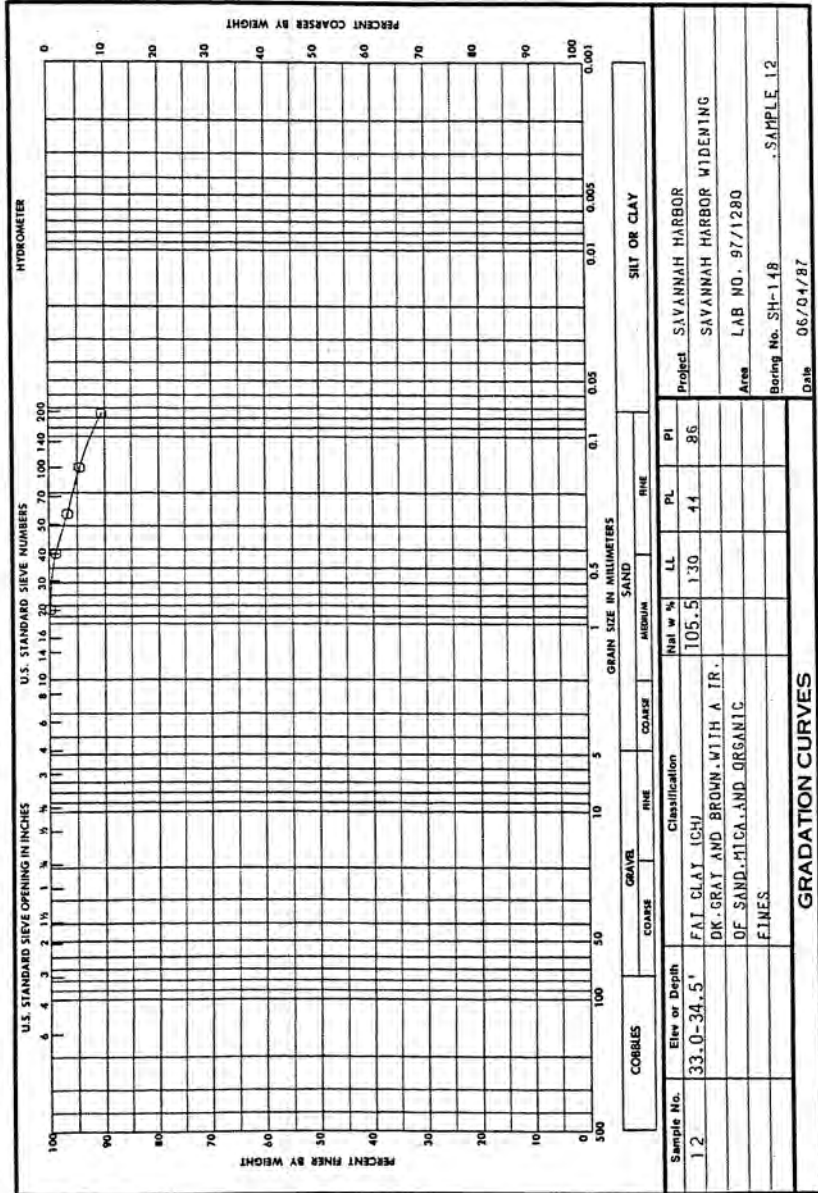

W.O. No. 5193  
 Req. No. SAS EN GS 87-23


DEPARTMENT OF THE ARMY, SOUTH ATLANTIC DIVISION LABORATORY  
 CORPS OF ENGINEERS, 611 SOUTH COBB DRIVE, MARIETTA, GA. 30060

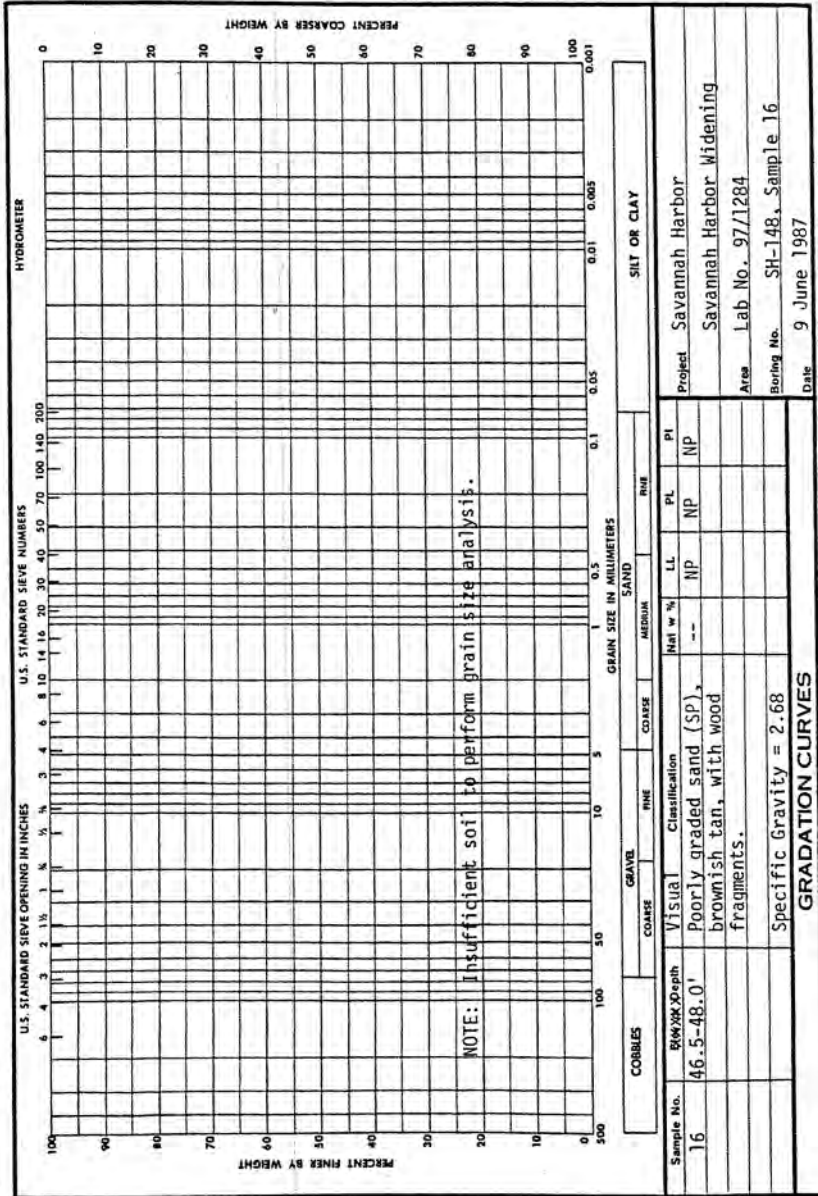

|   |          |                                                           |             |                      |
|---|----------|-----------------------------------------------------------|-------------|----------------------|
| <b>GENERAL TEST REPORT</b><br>U.S. ARMY ENGINEER DIVISION LABORATORY, SOUTH ATLANTIC<br>CORPS OF ENGINEERS<br>MARIETTA, GEORGIA |          | DISTRICT/OFFICE<br>Savannah<br>CONTRACT NO.<br>---        |             |                      |
| PROJECT<br>Savannah Harbor<br>Savannah Harbor Widening                                                                          |          | DATE REPORTED<br>8 April 1987<br>WORK ORDER NO.<br>5193   |             |                      |
| TYPE SAMPLE SOILS:<br>Jar Samples of Disturbed Soils                                                                            |          | REQN. NO.<br>SAS-EN-GS-87-23                              |             |                      |
| SOURCE<br>HOLE NO: SH -141, 145, 146 and 147                                                                                    |          | BASE UNIT COST<br>--                                      |             |                      |
| FOR USE AS<br>Investigation   |          | DATE SAMPLE RECEIVED<br>27 Feb thru 16 Mar 1987           |             |                      |
| TESTED FOR<br>Lab Classification and Field Moisture                                                                             |          | LAB NO.<br>97/1007-1088                                   |             |                      |
| <input type="checkbox"/> MEETS SPECIFICATIONS                                                                                   |          | <input type="checkbox"/> FAILS SPECIFICATIONS (See below) |             |                      |
| N/A   |          |                                                           |             |                      |
| Lab. No.   | Hole No. | Sample No.                                                | Depth (Ft.) | Moisture Content (%) |
| 97/   |          |                                                           |             |                      |
| 1007   | SH-141   | 5                                                         | 9.0/10.5    | 90.8*                |
| 1008   | "        | 6                                                         | 13.5/15.0   | 66.1                 |
| 1018   | "        | 16A                                                       | 52.5/53.5   | 39.0                 |
|   |          |                                                           |             |                      |
| 1044   | SH-145   | 3A                                                        | 6.0/7.0     | 28.4                 |
| 1045   | "        | 3B                                                        | 7.0/7.5     | 91.3*                |
| 1047   | "        | 5                                                         | 13.5/15.0   | 18.9                 |
| 1050   | "        | 7                                                         | 21.0/22.5   | 94.4                 |
| 1052   | "        | 9A                                                        | 27.0/27.5   | 103.3*               |
|   |          |                                                           |             |                      |
| 1055   | SH-146   | 4                                                         | 13.5/15.0   | 84.5                 |
|   |          |                                                           |             |                      |
| 1079   | SH-147   | 2                                                         | 3.0/4.5     | 29.3                 |
| 1082   | "        | 5                                                         | 12.0/15.0   | 96.7                 |
| 1088   | "        | 11                                                        | 40.5/42.0   | 134.2*               |
|   |          |                                                           |             |                      |
| REMARKS:<br><br>*See lab classification data on ENG Form 2087.                                                                  |          |                                                           |             |                      |
| REPORTED BY<br><input type="checkbox"/> PHONE <input type="checkbox"/> WIRE<br>DATE _____                                       |          | TESTED BY<br>WB, JL<br>SAMPLED BY<br>District             |             | CHECKED BY<br>ES     |

DEPARTMENT OF THE ARMY, SOUTH ATLANTIC DIVISION LABORATORY  
CORPS OF ENGINEERS, 611 SOUTH COBB DRIVE, MARIETTA, GA 30060-3112

Work Order No. 5193  
Reqn No. SAS EN GS 87-23

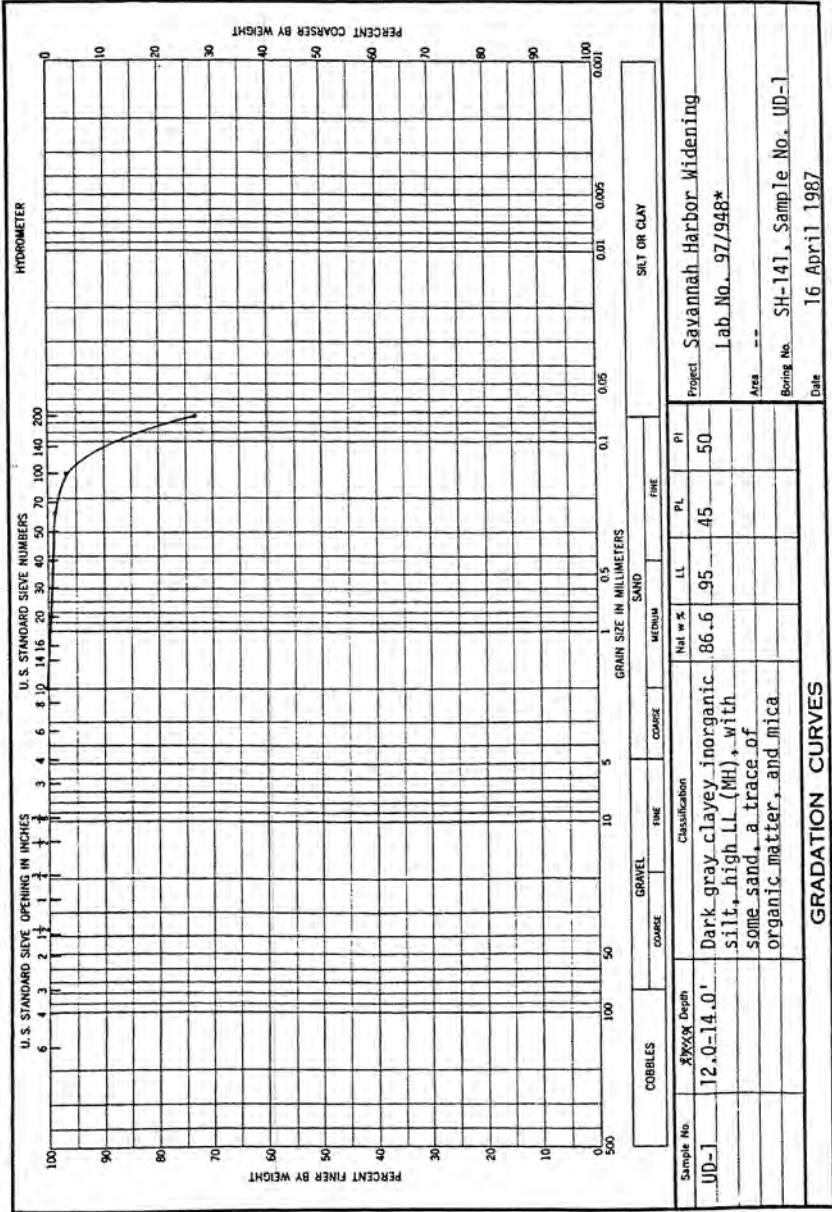

ENG FORM 2087  
1 MAY 83

\*R Triaxial Test

Work Order No. 5193  
Reqn No. SAS EN GS 87-23

DEPARTMENT OF THE ARMY, SOUTH ATLANTIC DIVISION LABORATORY  
CORPS OF ENGINEERS, 611 SOUTH COBB DRIVE, MARIETTA, GA 30060-3112

| Test No.                               | 1                                  | 2       | 3       |   |
|----------------------------------------|------------------------------------|---------|---------|---|
| Initial                                |                                    |         |         |   |
| Water content                          | $w_0$ 94.9 %                       | 89.1 %  | 75.7 %  | % |
| Void ratio                             | $e_0$ 2.468                        | 2.326   | 1.968   |   |
| Saturation                             | $S_0$ 100.0 %                      | 99.6 %  | 100.0 % | % |
| Dry density, lb/cu ft                  | $\gamma_d$ 46.8                    | 48.8    | 54.7    |   |
| Before Shear                           |                                    |         |         |   |
| Water content                          | $w_c$ 89.2 %                       | 80.3 %  | 58.3 %  | % |
| Void ratio                             | $e_c$ 2.318                        | 2.087   | 1.516   |   |
| Saturation                             | $S_c$ 100.0 %                      | 100.0 % | 100.0 % | % |
| Final back pressure, T/sq ft           | $u_0$ 5.00                         | 5.00    | 5.00    |   |
| Final                                  |                                    |         |         |   |
| Water content                          | $w_f$ 89.2 %                       | 80.3 %  | 58.3 %  | % |
| Void ratio                             | $e_f$ 2.318                        | 2.087   | 1.516   |   |
| Minor principal stress, T/sq ft        | $\sigma_3$ 0.50                    | 1.00    | 2.00    |   |
| Max deviator stress, T/sq ft           | $(\sigma_1 - \sigma_3)_{max}$ 0.83 | 0.96    | 1.61    |   |
| Time to failure, min                   | $t_f$ 45                           | 35      | 35      |   |
| Rate of strain, percent/min            | 0.10                               | 0.11    | 0.11    |   |
| Strain @ $(\sigma_1 - \sigma_3)_{max}$ | 4.4                                | 3.7     | 3.7     |   |
| Ult deviator stress, T/sq ft           | $(\sigma_1 - \sigma_3)_{ult}$ 0.55 | 0.66    | 1.18    |   |
| Initial diameter, in.                  | $D_0$ 1.38                         | 1.38    | 1.38    |   |
| Initial height, in.                    | $H_0$ 3.08                         | 3.08    | 3.08    |   |

**Shear Strength Parameters**

Intal  $\phi = 11.5^\circ$  Effective  $\phi = 29.8^\circ$

$\tan \phi = 0.203$   $0.554$

$c = 0.21$   $0.0$  T/sq ft

Method of saturation \_\_\_\_\_

Back Pressure \_\_\_\_\_ %

☐ Controlled stress

☒ Controlled strain

|                           |   |
|---------------------------|---|
| Type of test <b>R</b>     | Type of specimen <b>Undisturbed</b>                                                                  |
| Classification            | Dark gray clayey inorganic silt, high LL (MH), with some sand and a trace of organic matter and mica |
| LL <b>95</b>              | PL <b>45</b>                                                                                         |
| PI <b>50</b>              | <b>--</b>                                                                                            |
| <b>G<sub>s</sub> 2.60</b> |   |

Remarks See gradation curve on ENG Form 2087.

Project Savannah Harbor Widening

Lab No. 97/948

Area --

Boring No. SH-141 Sample No. UD-1


Depth 12.0-14.0' Date 16 April 1987

**TRIAXIAL COMPRESSION TEST REPORT**

DEPARTMENT OF THE ARMY, SOUTH ATLANTIC DIVISION LABORATORY  
CORPS OF ENGINEERS, 611 SOUTH COBB DRIVE, MARIETTA, GA. 30060

W.O. No. 5193

Req. No. SAS-EN-GS-87-23

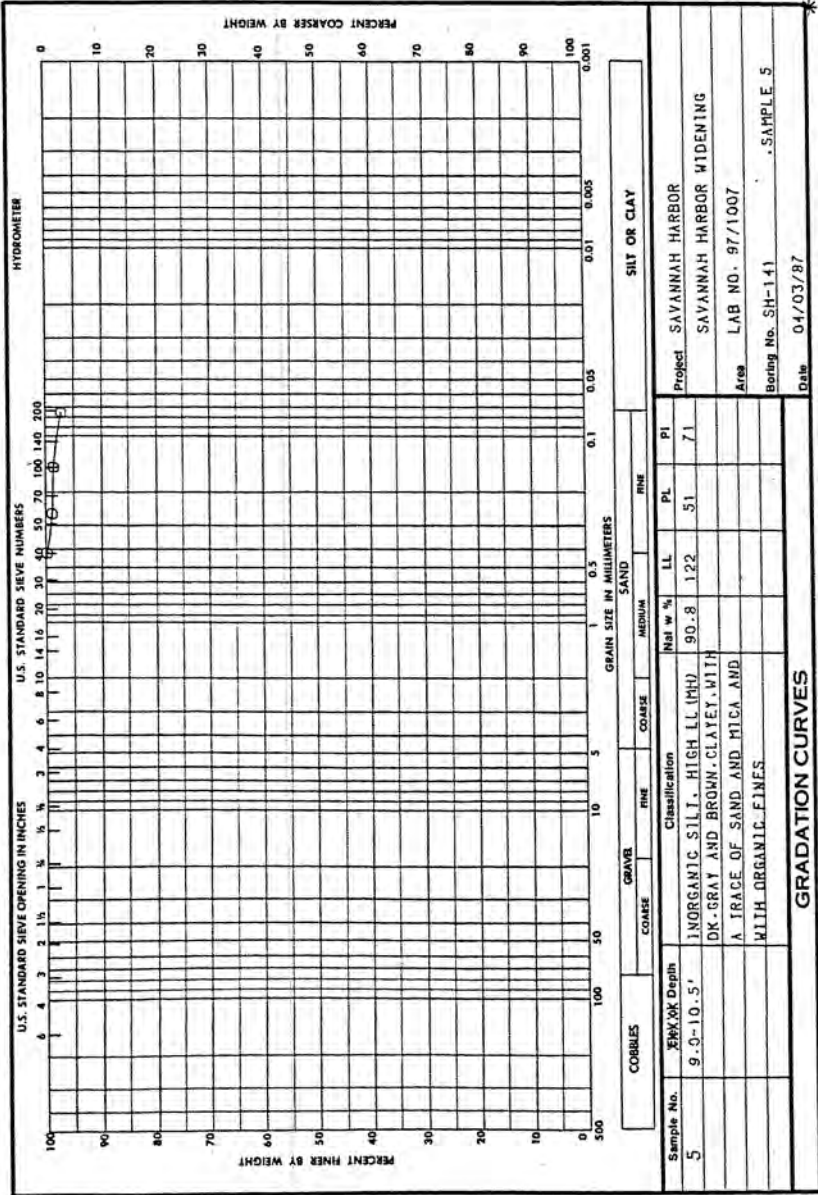


ENG FORM 2087  
1 MAY 83



W.O. No. 5193  
Req. No. SAS-EN-6S-87-23

DEPARTMENT OF THE ARMY, SOUTH ATLANTIC DIVISION LABORATORY  
CORPS OF ENGINEERS, 611 SOUTH COBB DRIVE, MARIETTA, GA. 30060

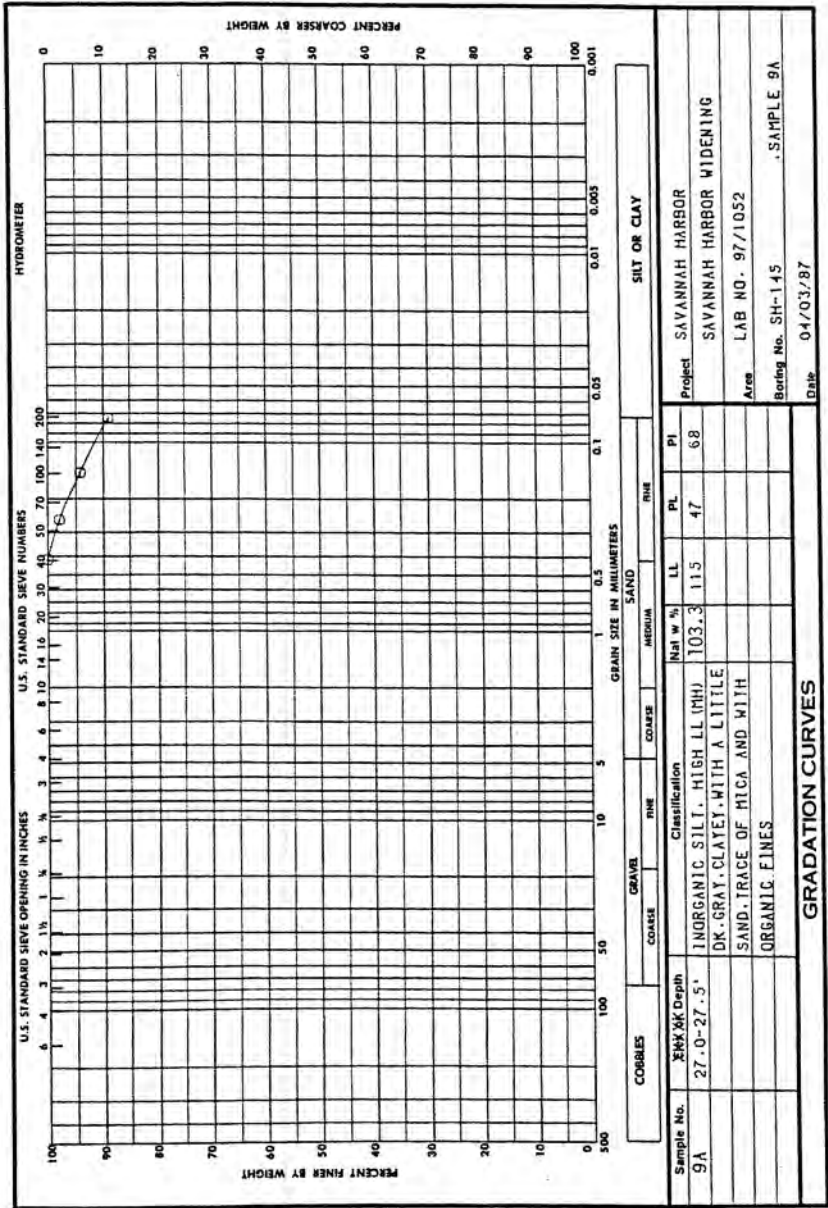

ENG FORM 2087  
1 MAY 63






DEPARTMENT OF THE ARMY, SOUTH ATLANTIC DIVISION LABORATORY  
CORPS OF ENGINEERS, 611 SOUTH COBB DRIVE, MARIETTA, GA. 30060


W.O. No. 5193

Req. No. SAS-EN-6S-87-23

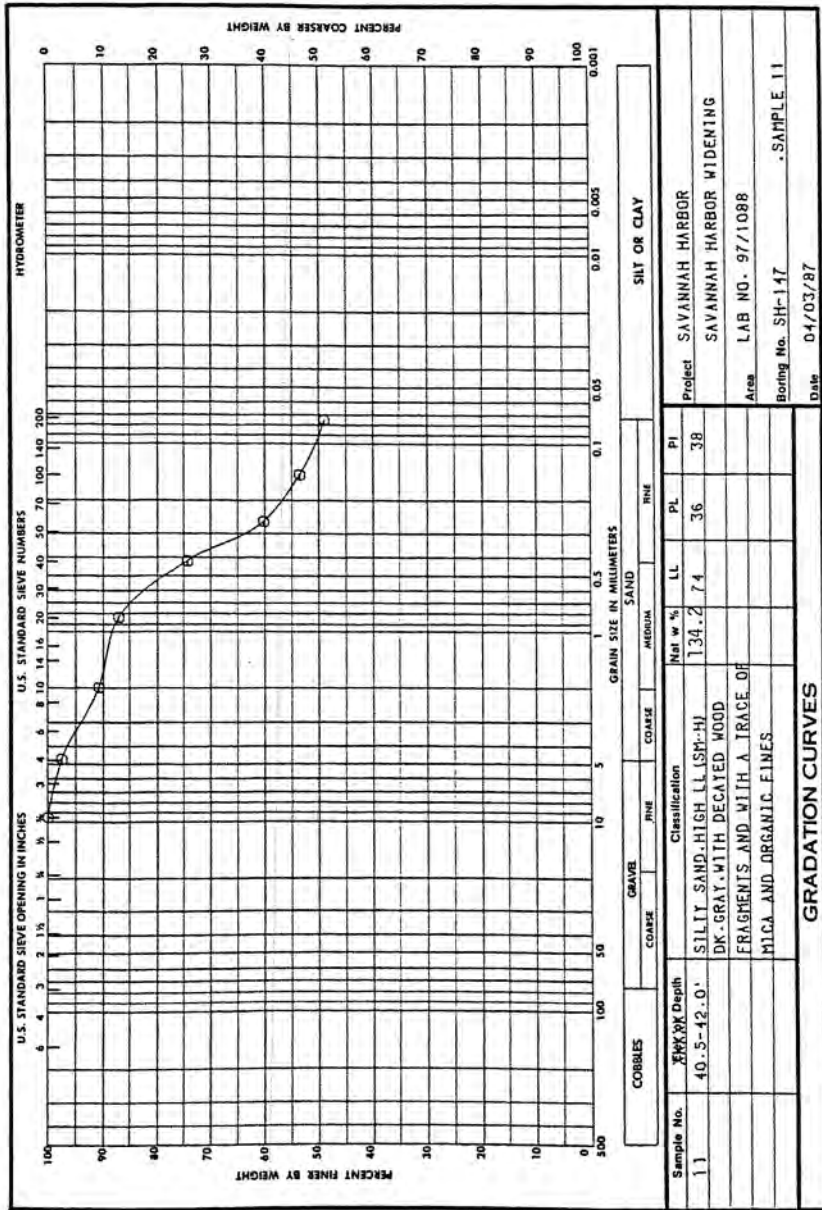


**WORK ORDER: 6585**  
**REQUISITION: EN-GG-92-37**

DEPARTMENT OF THE ARMY, SOUTH ATLANTIC DIVISION LABORATORY  
CORPS OF ENGINEERS 611 SOUTH CORB DRIVE MARIETTA, GA. 30060

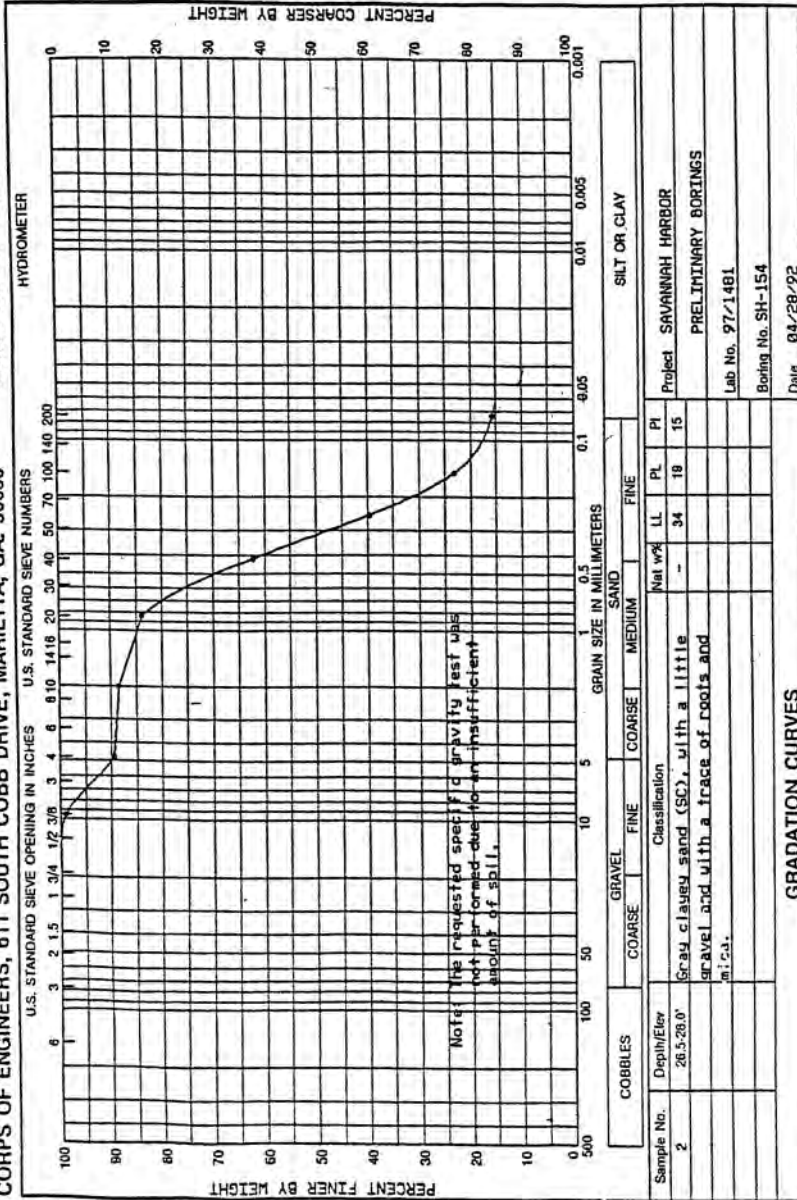


WORK ORDER: 6585  
REQUISITION: EN-66-92-37

DEPARTMENT OF THE ARMY, SOUTH ATLANTIC DIVISION LABORATORY  
CORPS OF ENGINEERS, 611 SOUTH COBB DRIVE, MARIETTA, GA. 30060

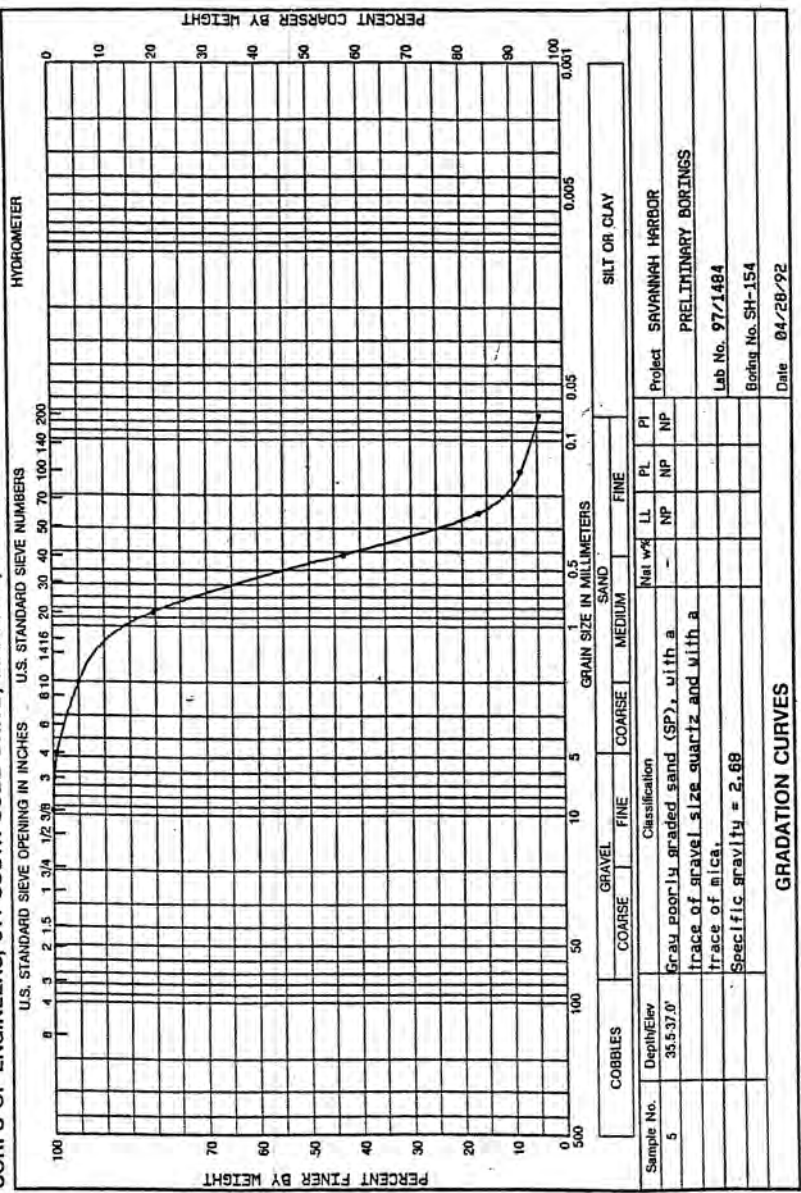

DEPARTMENT OF THE ARMY, SOUTH ATLANTIC DIVISION LABORATORY  
CORPS OF ENGINEERS, 611 SOUTH COBB DRIVE, MARIETTA, GA. 30060


WORK ORDER: 8585  
REQUISITION: EN-66-92-37

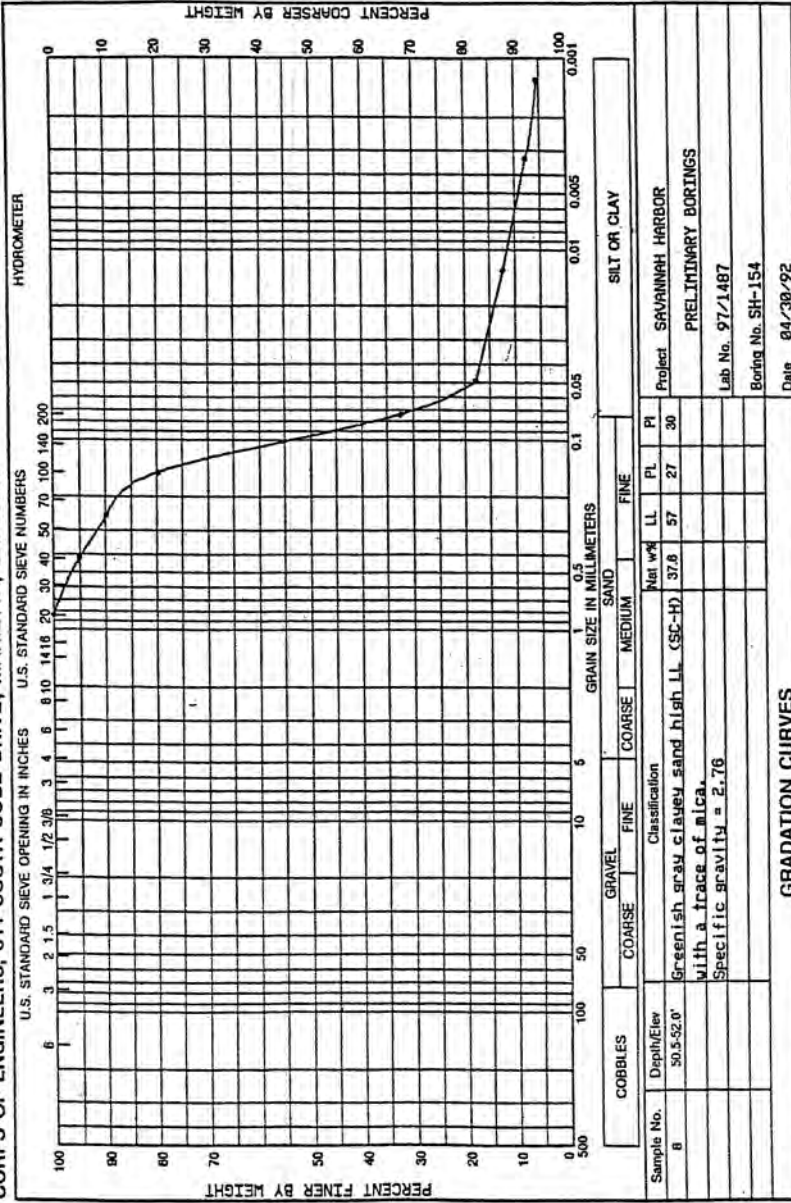




WORK ORDER: 8585  
 REQUISITION: EN-68-92-37

DEPARTMENT OF THE ARMY, SOUTH ATLANTIC DIVISION LABORATORY  
 CORPS OF ENGINEERS, 611 SOUTH COBB DRIVE, MARIETTA, GA. 30060

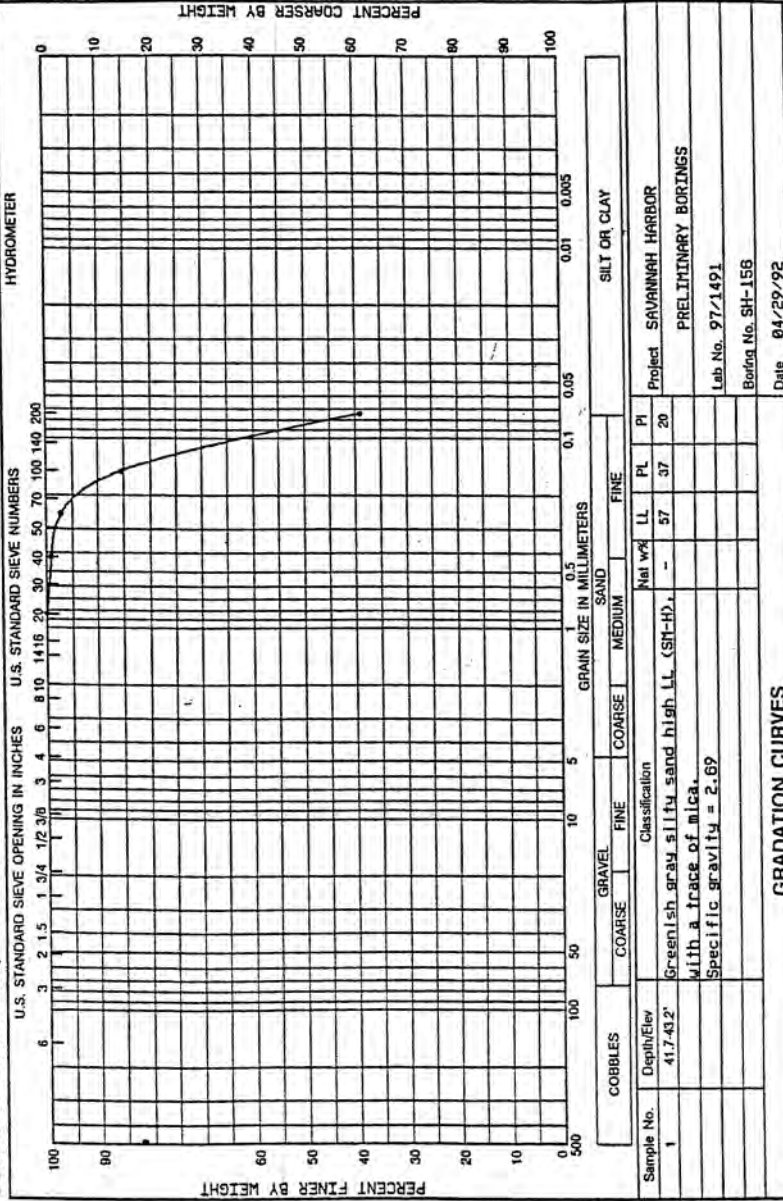




DEPARTMENT OF THE ARMY, SOUTH ATLANTIC DIVISION LABORATORY  
CORPS OF ENGINEERS, 611 SOUTH COBB DRIVE, MARIETTA, GA. 30060  
WORK ORDER: 6585  
REQUISITION: EN-66-92-37

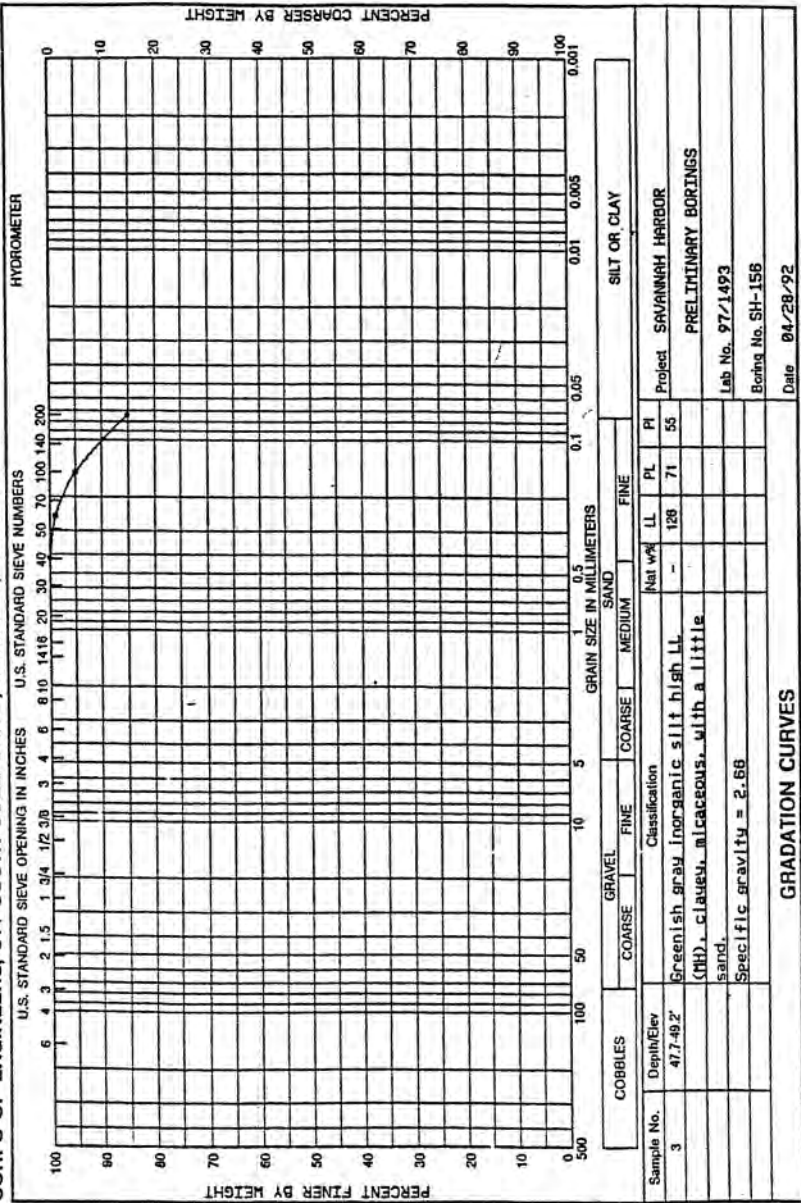



WORK ORDER: 6565  
REQUISITION: EN-65-92-37


DEPARTMENT OF THE ARMY, SOUTH ATLANTIC DIVISION LABORATORY  
CORPS OF ENGINEERS, 611 SOUTH COBB DRIVE, MARIETTA, GA. 30060

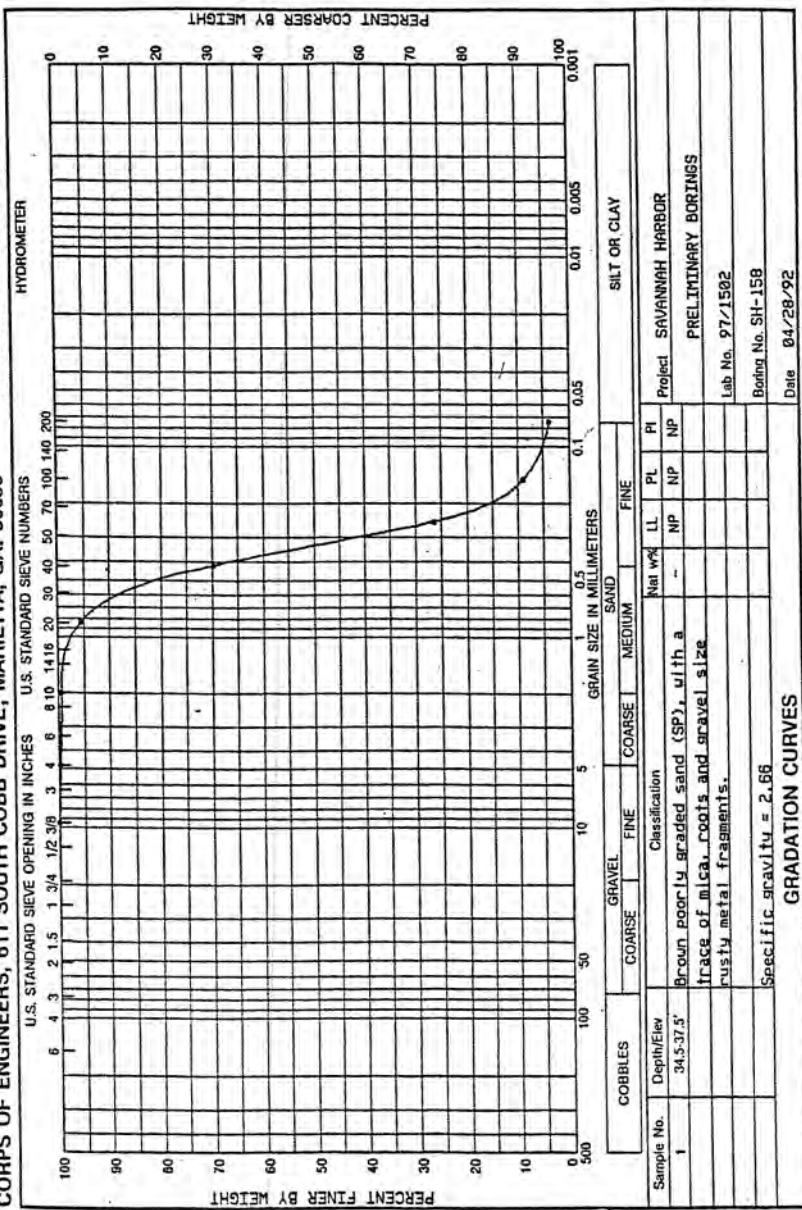




WORK ORDER: 6800  
REQUISITION: EN-66-92-53

DEPARTMENT OF THE ARMY, SOUTH ATLANTIC DIVISION LABORATORY  
CORPS OF ENGINEERS, 611 SOUTH COBB DRIVE, MARIETTA, GA. 30060

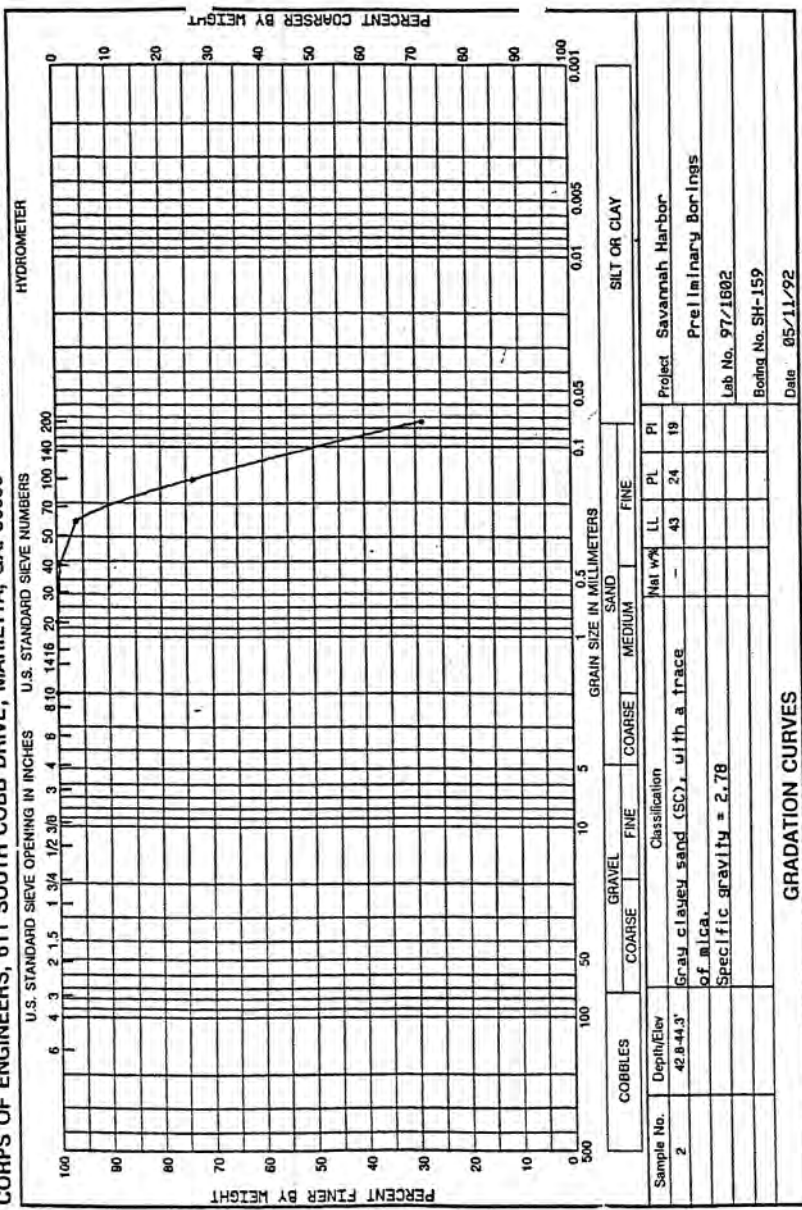


WORK ORDER: 6688  
 REQUISITION: EN-GG-92-53

DEPARTMENT OF THE ARMY, SOUTH ATLANTIC DIVISION LABORATORY  
 CORPS OF ENGINEERS, 611 SOUTH COBB DRIVE, MARIETTA, GA. 30060

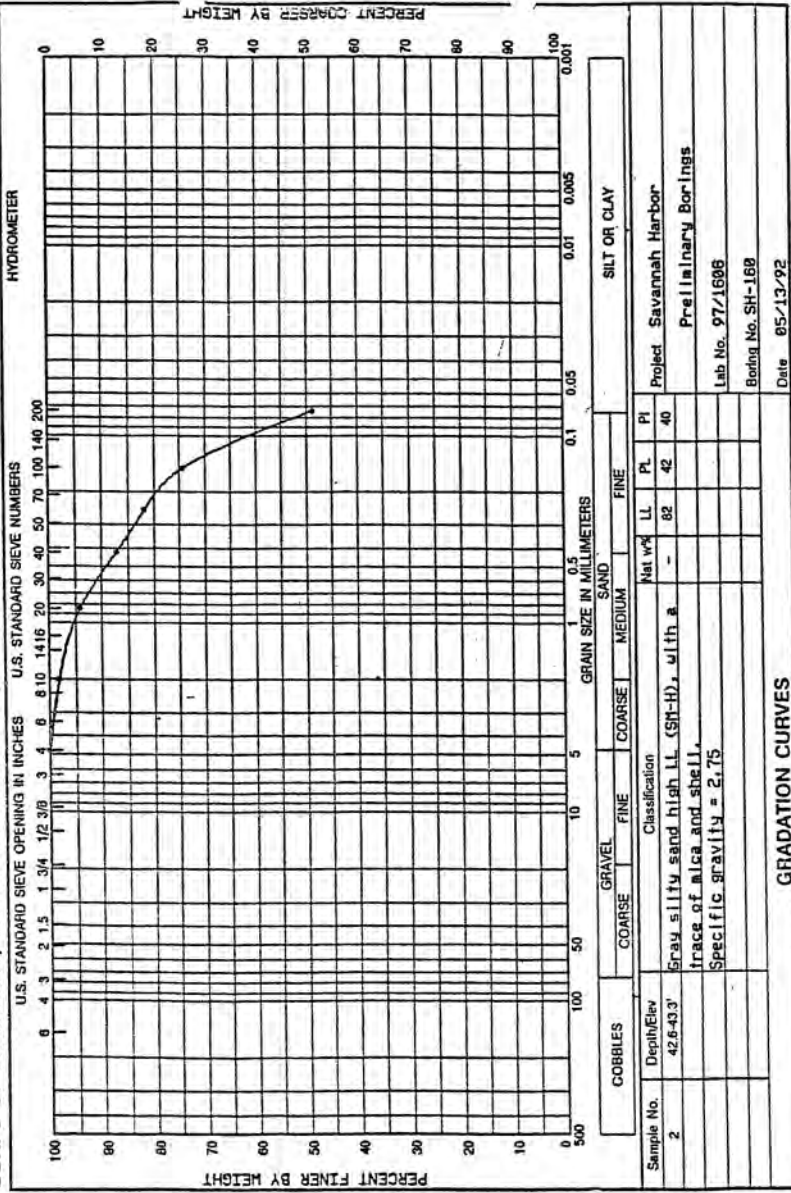


WORK ORDER: 6600  
REQUISITION: EN-66-92-53

DEPARTMENT OF THE ARMY, SOUTH ATLANTIC DIVISION LABORATORY  
CORPS OF ENGINEERS, 611 SOUTH COBB DRIVE, MARIETTA, GA. 30060

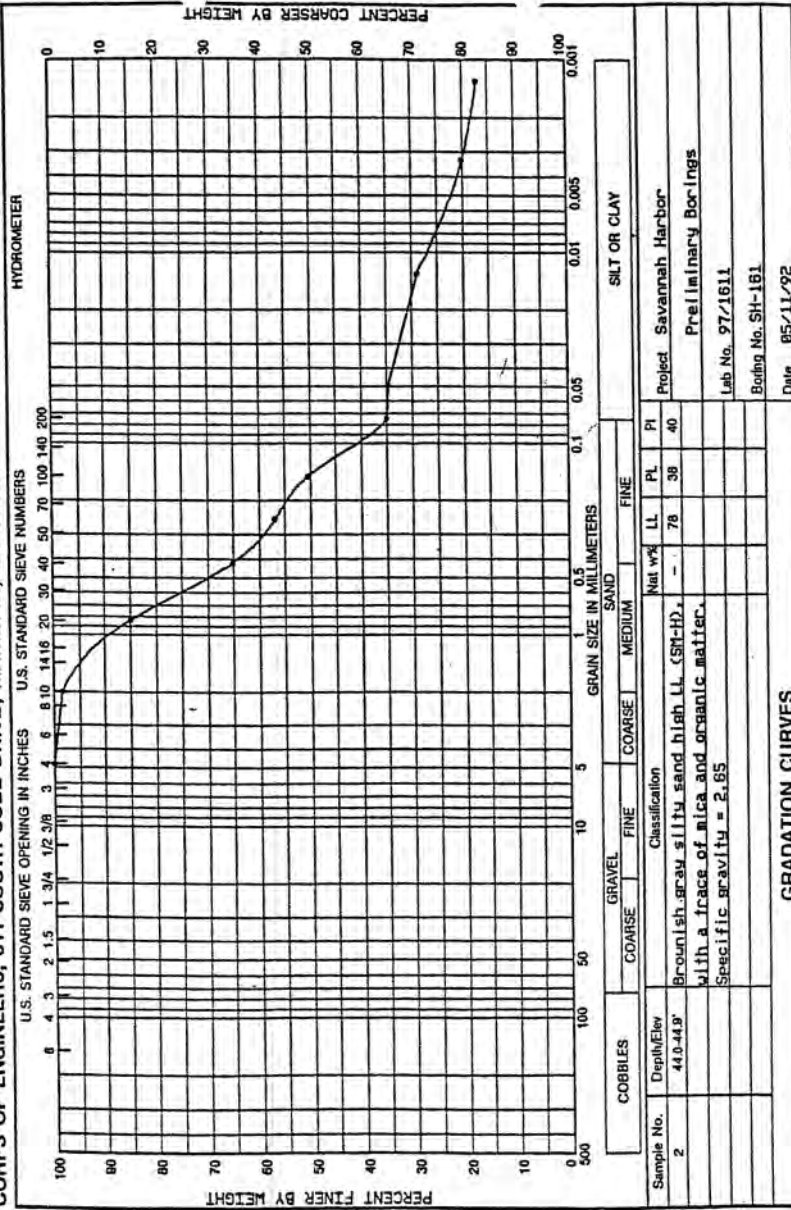

WORK ORDER: 8660  
REQUISITION: EN-66-92-53

DEPARTMENT OF THE ARMY, SOUTH ATLANTIC DIVISION LABORATORY  
CORPS OF ENGINEERS, 611 SOUTH COBB DRIVE, MARIETTA, GA. 30060

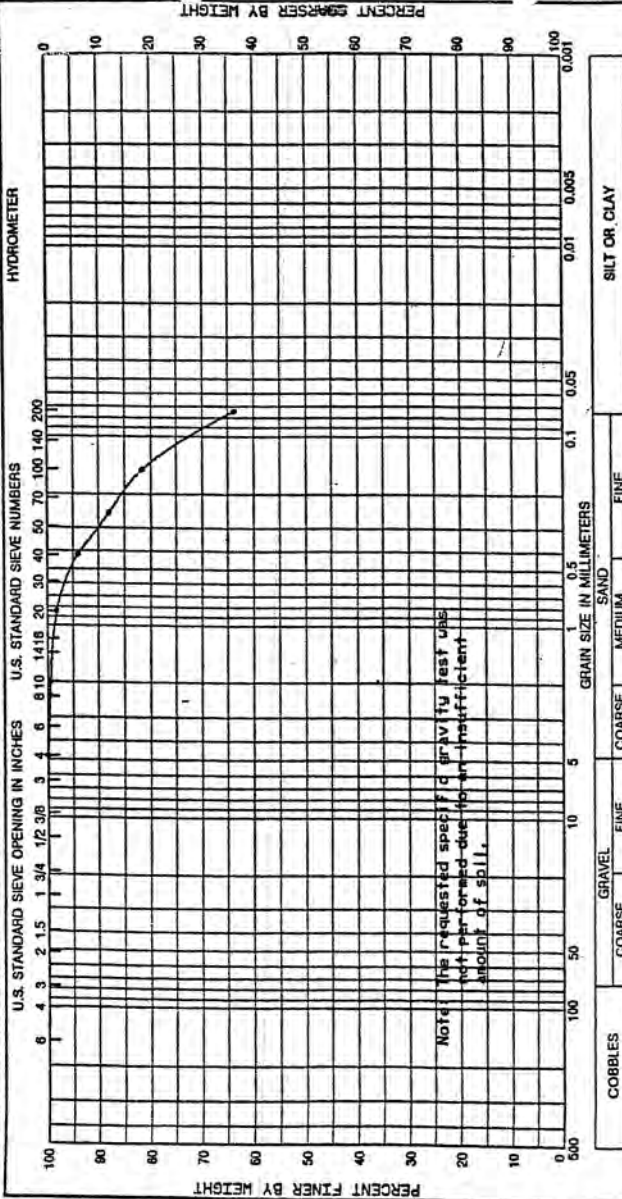

|            |   |             |            |                |                                                                      |        |    |    |    |         |                     |
|------------|---|-------------|------------|----------------|----------------------------------------------------------------------|--------|----|----|----|---------|---------------------|
| Sample No. | 2 | Depth/Elev. | 43.0-43.4' | Classification | Gray inorganic silt high LL (MH), clayey sand, with a trace of mica. | Nat wt | LL | PL | PI | Project | Savannah Harbor     |
|            |   |             |            |                |                                                                      |        | 85 | 40 | 45 |         | Preliminary Borings |
|            |   |             |            |                |                                                                      |        |    |    |    |         | Lab No. 97/1615     |
|            |   |             |            |                |                                                                      |        |    |    |    |         | Boring No. SH-162   |
|            |   |             |            |                |                                                                      |        |    |    |    |         | Date 85/11/92       |

GRADATION CURVES








WORK ORDER: 6552  
REQUISITION: EN-66-92-25

DEPARTMENT OF THE ARMY, SOUTH ATLANTIC DIVISION LABORATORY  
CORPS OF ENGINEERS, 611 SOUTH COBB DRIVE, MARIETTA, GA. 30060

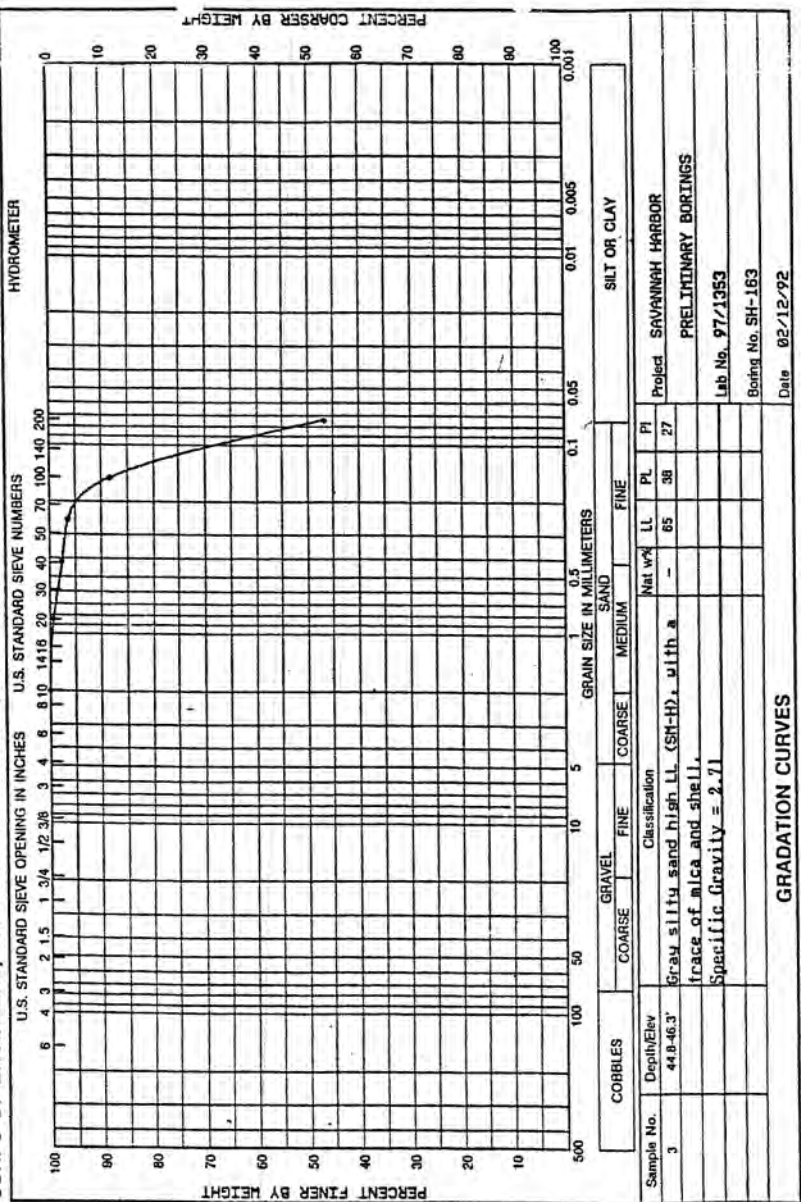







DEPARTMENT OF THE ARMY, SOUTH ATLANTIC DIVISION LABORATORY  
CORPS OF ENGINEERS, 611 SOUTH COBB DRIVE, MARIETTA, GA. 30060

WORK ORDER: 6552  
REQUISITION: EN-66-92-25

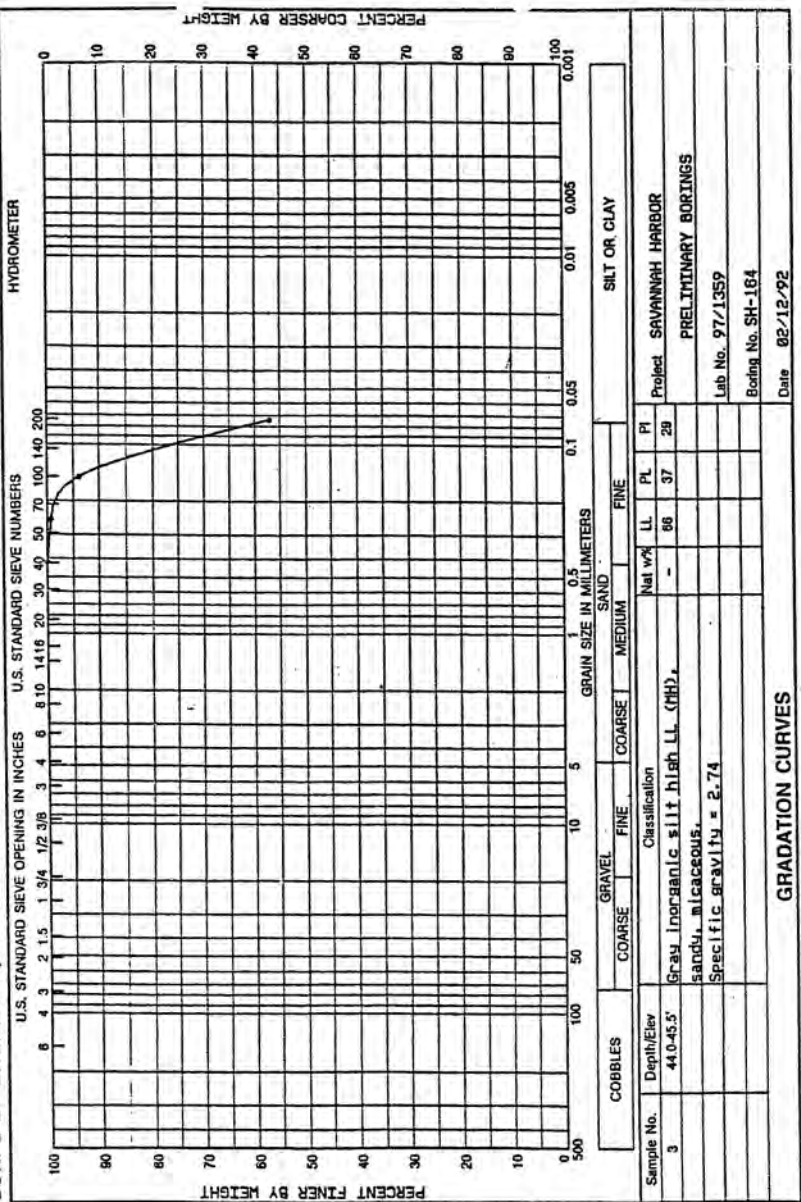


WORK ORDER: 6565  
REQUISITION: EN-GG-92-37

DEPARTMENT OF THE ARMY, SOUTH ATLANTIC DIVISION LABORATORY  
CORPS OF ENGINEERS, 611 SOUTH COBB DRIVE, MARIETTA, GA. 30060

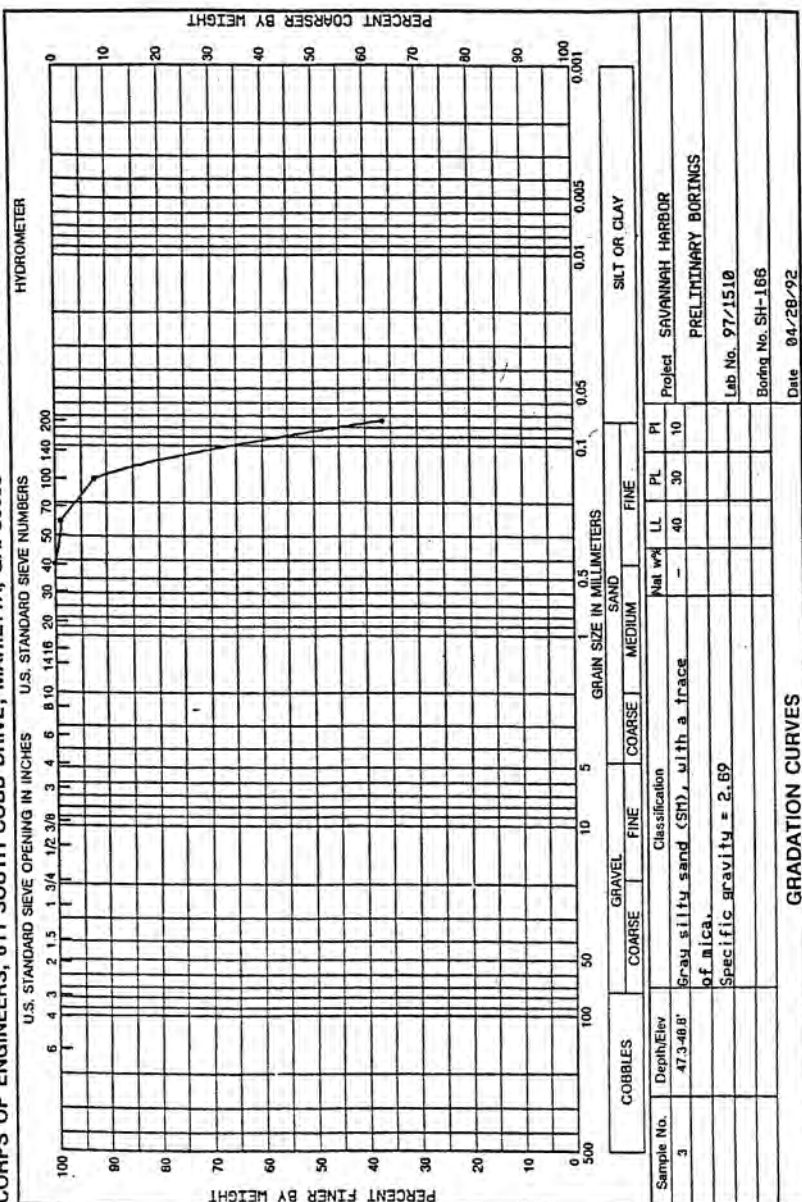

DEPARTMENT OF THE ARMY, SOUTH ATLANTIC DIVISION LABORATORY  
CORPS OF ENGINEERS, 611 SOUTH COBB DRIVE, MARIETTA, GA. 30060

WORK ORDER: 6600  
REQUISITION: EN-66-92-53

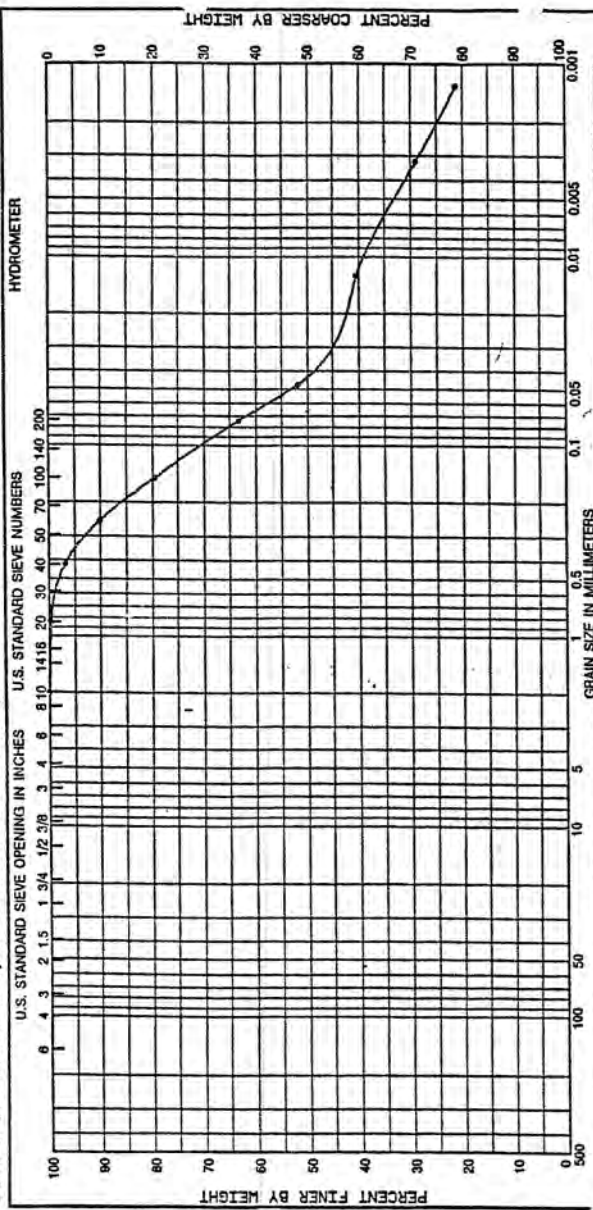


| COBBLES    |            | GRAVEL                                                                |      | SAND   |        | FINE |    | SILT OR CLAY |                         |
|------------|------------|-----------------------------------------------------------------------|------|--------|--------|------|----|--------------|-------------------------|
|            |            | COARSE                                                                | FINE | COARSE | MEDIUM | LL   | PL |              |                         |
| Sample No. | Depth/Elev | Classification                                                        |      |        |        |      |    |              |                         |
| 1          | 42.0-44.7' | Gray inorganic silt high LL (MH), clayey sandy, with a trace of mica. |      |        |        |      |    |              | Project Savannah Harbor |
|            |            | Specific gravity = 2.68                                               |      |        |        |      |    |              | Preliminary Borings     |
|            |            |                                                                       |      |        |        |      |    |              | Lab No. 97/1628         |
|            |            |                                                                       |      |        |        |      |    |              | Boring No. SH-167       |
|            |            |                                                                       |      |        |        |      |    |              | Date 05/11/92           |

GRADATION CURVES




WORK ORDER: 6600  
REQUISITION: EN-66-92-53

DEPARTMENT OF THE ARMY, SOUTH ATLANTIC DIVISION LABORATORY  
CORPS OF ENGINEERS, 611 SOUTH COBB DRIVE, MARIETTA, GA. 30060

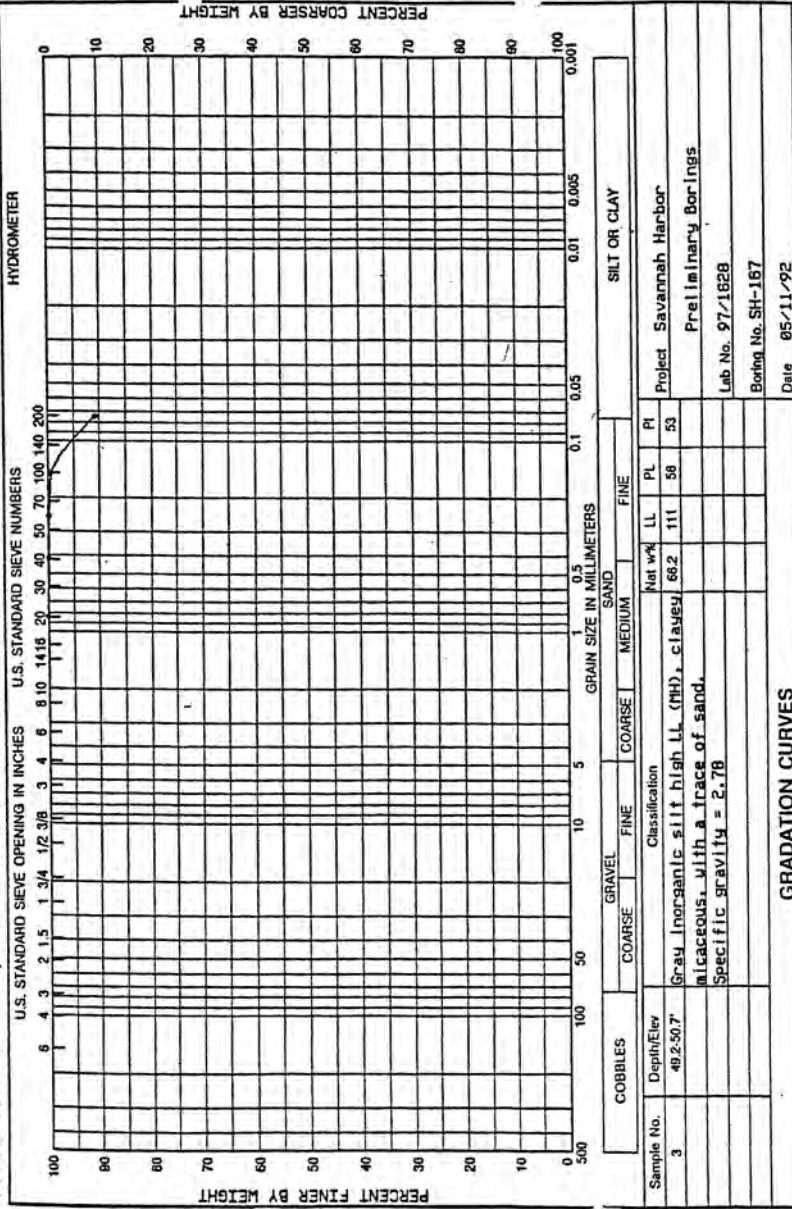


WORK ORDER: 8688  
REQUISITION: EN-68-92-53

DEPARTMENT OF THE ARMY, SOUTH ATLANTIC DIVISION LABORATORY  
CORPS OF ENGINEERS, 611 SOUTH COBB DRIVE, MARIETTA, GA. 30060

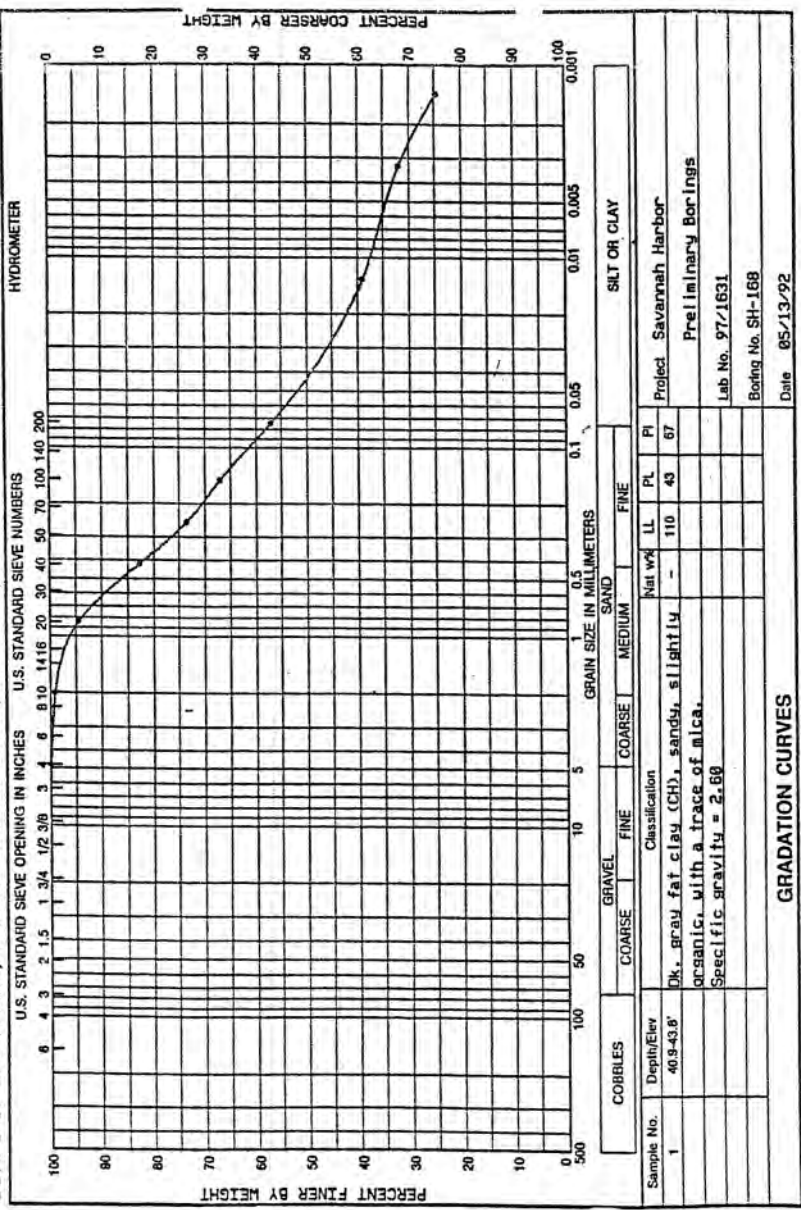

DEPARTMENT OF THE ARMY, SOUTH ATLANTIC DIVISION, LABORATORY  
CORPS OF ENGINEERS, 611 SOUTH COBB DRIVE, MARIETTA, GA. 30060

WORK ORDER: 6800  
REQUISITION: EN-66-92-53

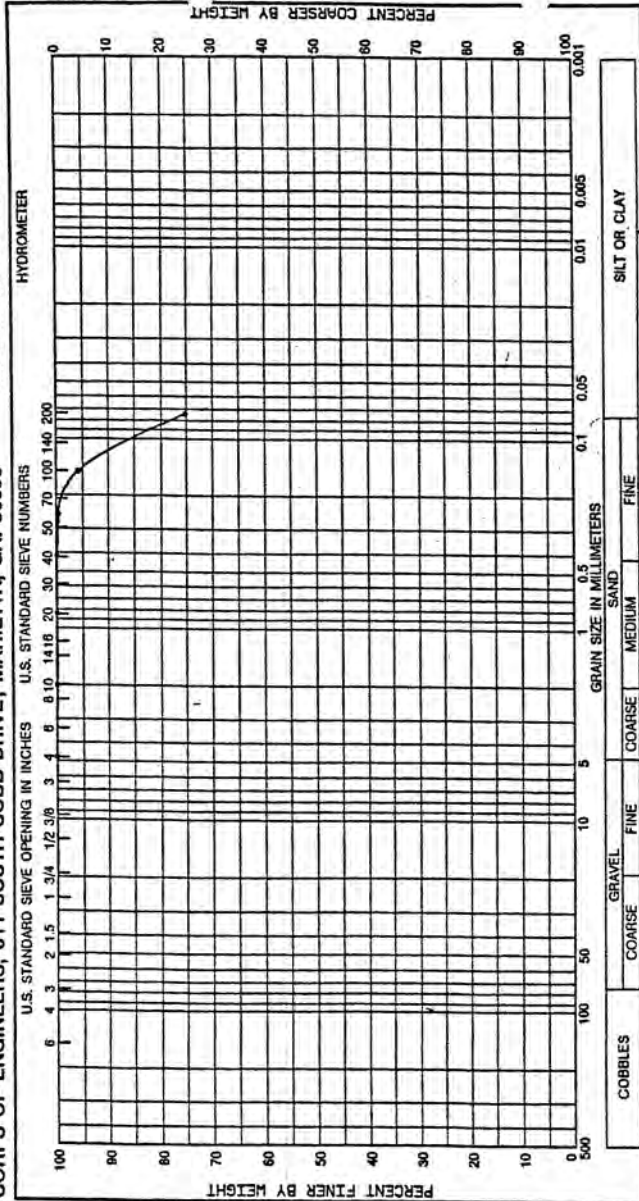


|                         |            |                                                                                             |        |    |    |    |
|-------------------------|------------|---------------------------------------------------------------------------------------------|--------|----|----|----|
| Sample No.              | Depth/Elev | Classification                                                                              | Nat wt | LL | PL | PI |
| 1                       | 53.5-55.0' | Gray inorganic silt high LL (NH), clayey micaceous, with some sand. Specific gravity = 2.75 | -      | 66 | 51 | 35 |
|                         |            |                                                                                             |        |    |    |    |
| GRADATION CURVES        |            |                                                                                             |        |    |    |    |
| Project Savannah Harbor |            |                                                                                             |        |    |    |    |
| Preliminary Borings     |            |                                                                                             |        |    |    |    |
| Lab No. 97/1635         |            |                                                                                             |        |    |    |    |
| Boring No. SH-168A      |            |                                                                                             |        |    |    |    |
| Date 05/12/92           |            |                                                                                             |        |    |    |    |





DEPARTMENT OF THE ARMY, SOUTH ATLANTIC DIVISION LABORATORY  
 CORPS OF ENGINEERS, 611 SOUTH COBB DRIVE, MARIETTA, GA. 30060


WORK ORDER: 6660  
 REQUISITION: EN-66-92-53

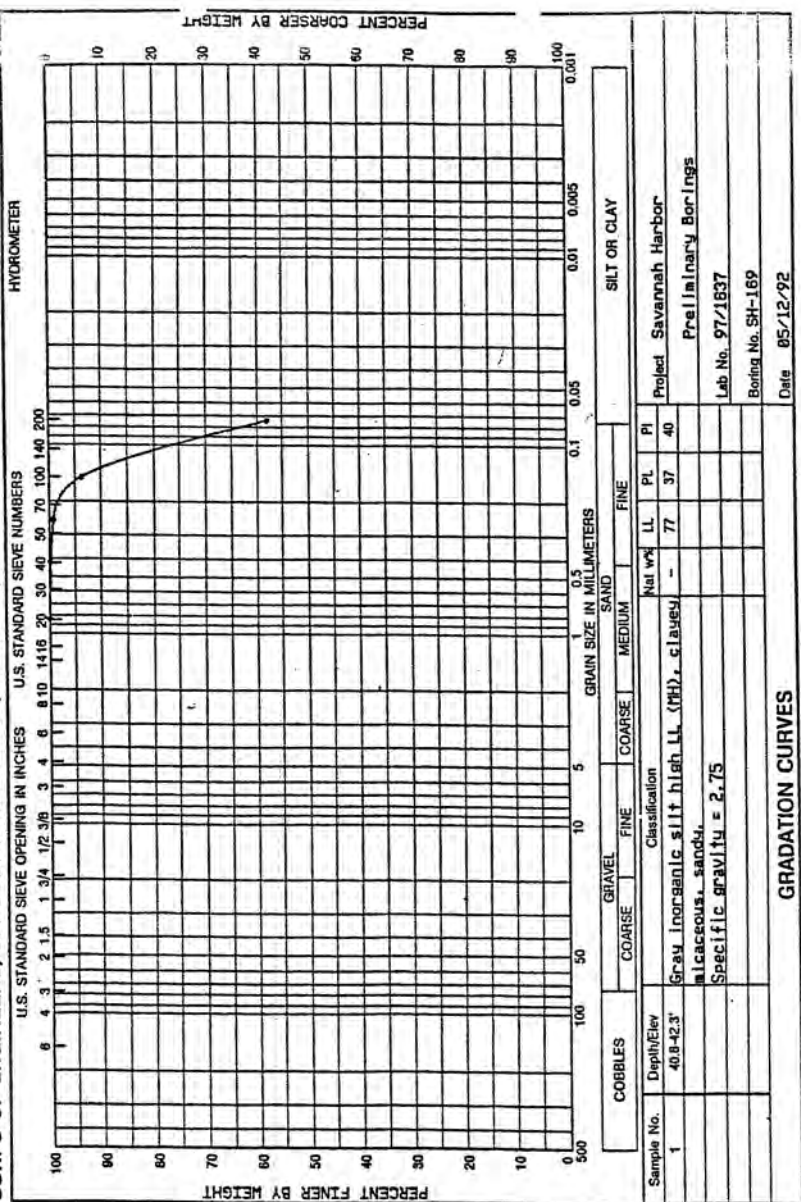



WORK ORDER: 0552  
REQUISITION: EN-GG-92-25

DEPARTMENT OF THE ARMY, SOUTH ATLANTIC DIVISION - J RATORY  
CORPS OF ENGINEERS 611 SOUTH CORB DRIVE MARIETTA, GA. 30060

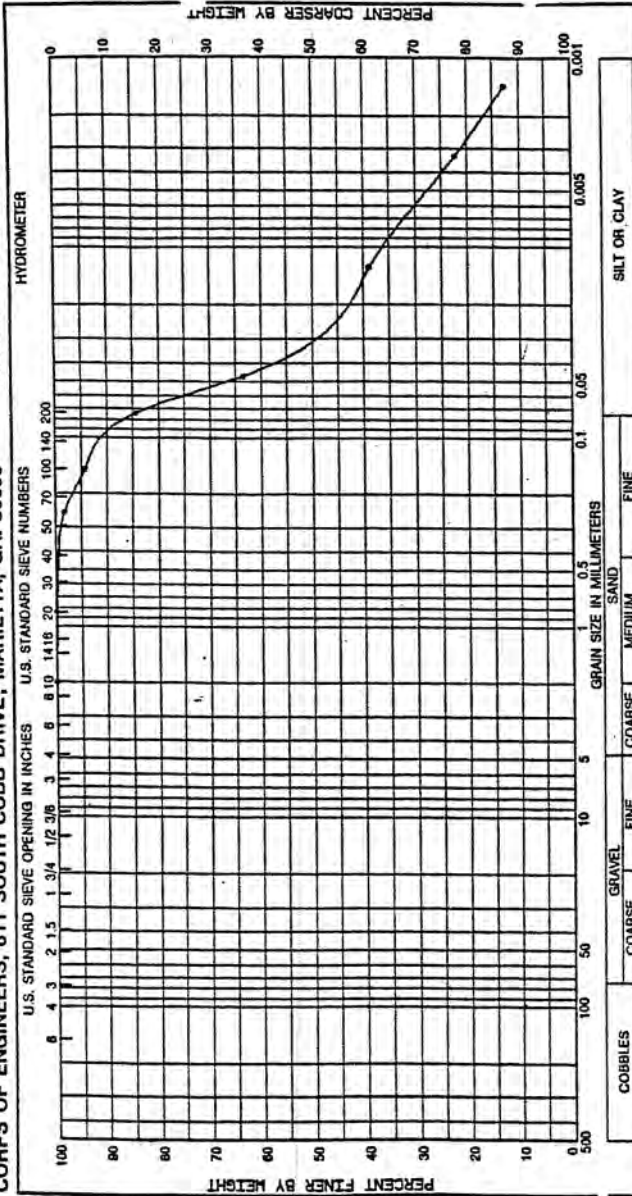


| Sample No.       | COBBLES                  | GRAVEL   |      |        | SAND   |      |    | FINE | PI        | Project                                |
|------------------|--------------------------|---|------|--------|--------|------|----|------|-----------|----------------------------------------|
|                  |                          | COARSE   | FINE | COARSE | MEDIUM | FINE | PL |      |           |                                        |
| 1                | Depth/Elev<br>41.8-43.3' | Classification<br>Gray inorganic silt high LL (MH), clayey with a little sand and with a trace of mica and shell.<br>Specific gravity = 2.79 |      |        |        |      |    |      | 152 79 73 | SAVANNAH HARBOR<br>PRELIMINARY BORINGS |
|                  |                          |   |      |        |        |      |    |      |           | Lab No. 97-1363                        |
|                  |                          |   |      |        |        |      |    |      |           | Boring No. SH-170                      |
| GRADATION CURVES |                          |   |      |        |        |      |    |      |           | Date 02/12/92                          |



DEPARTMENT OF THE ARMY, SOUTH ATLANTIC DIVISION LABORATORY  
CORPS OF ENGINEERS, 611 SOUTH COBB DRIVE, MARIETTA, GA. 30060


WORK ORDER: 6552  
REQUISITION: EN-66-92-25

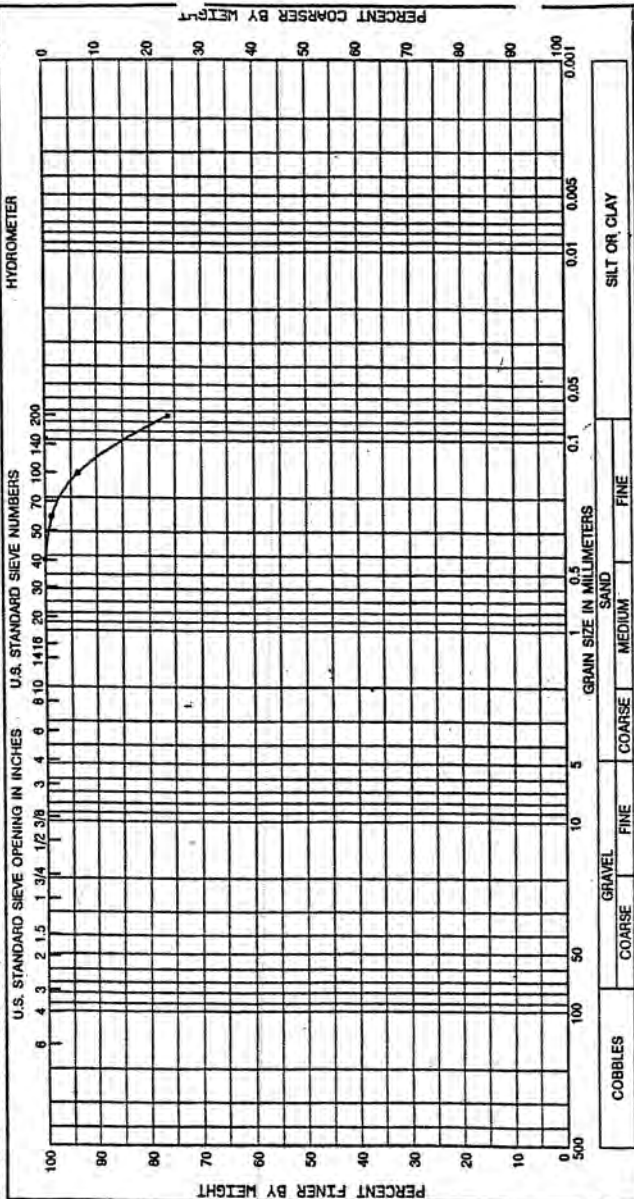




WORK ORDER: 6585  
REQUISITION: EN-GG-92-37

DEPARTMENT OF THE ARMY, SOUTH ATLANTIC DIVISION LABORATORY  
CORPS OF ENGINEERS, 611 SOUTH COBB DRIVE, MARIETTA, GA. 30060

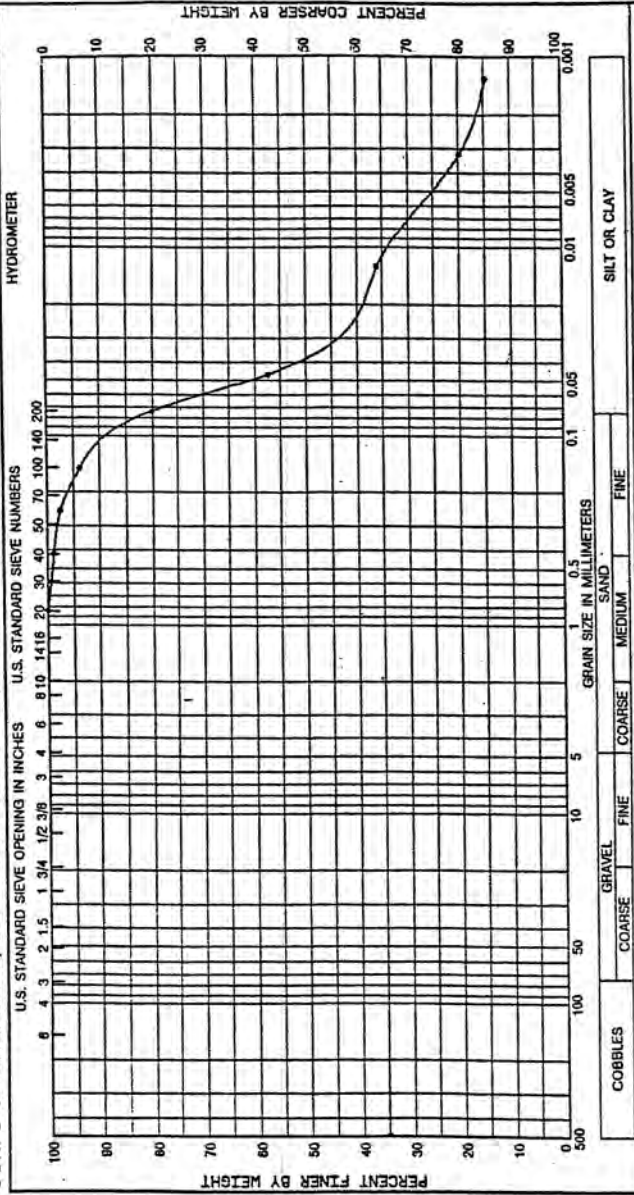


DEPARTMENT OF THE ARMY, SOUTH ATLANTIC DIVISION LABORATORY  
CORPS OF ENGINEERS, 611 SOUTH COBB DRIVE, MARIETTA, GA. 30060

WORK ORDER: 8600  
REQUISITION: EN-66-92-53

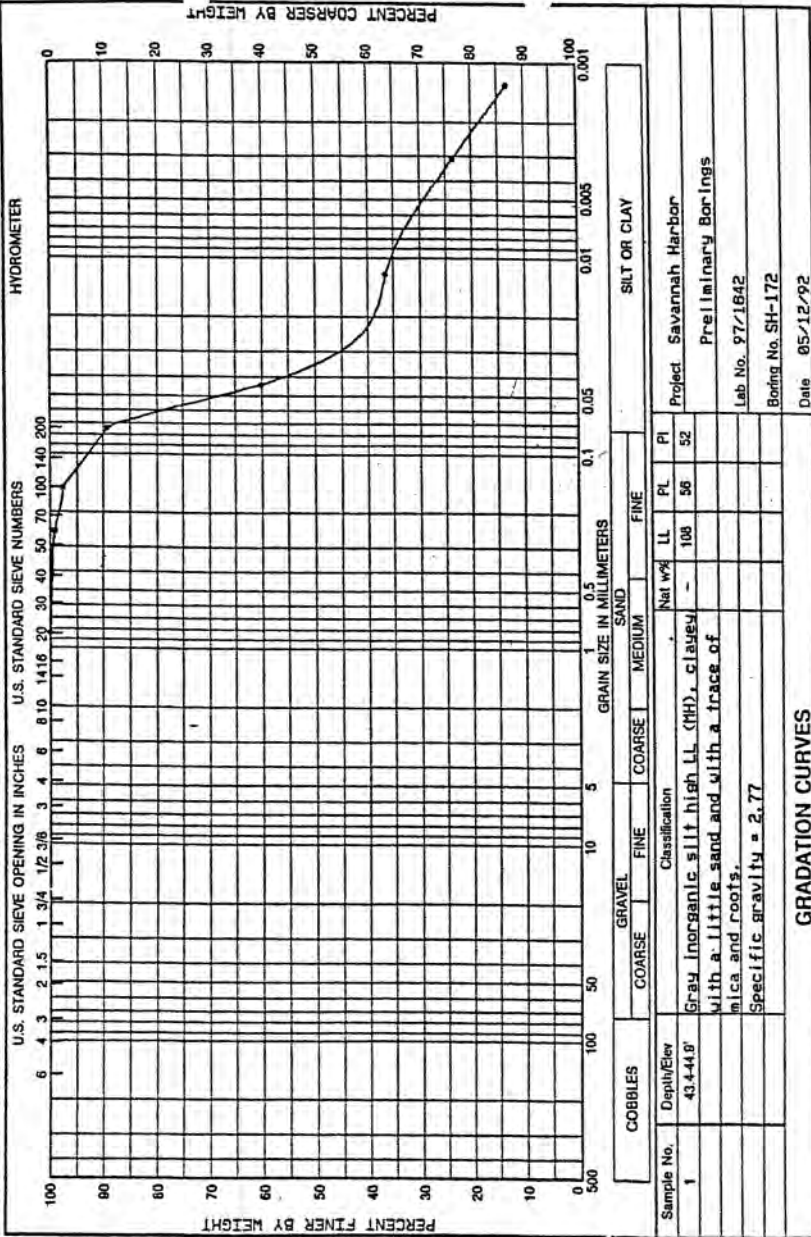

DEPARTMENT OF THE ARMY, SOUTH ATLANTIC DIVISION LABORATORY  
CORPS OF ENGINEERS, 611 SOUTH COBB DRIVE, MARIETTA, GA. 30060

WORK ORDER: 8608  
REQUISITION: EN-66-92-53

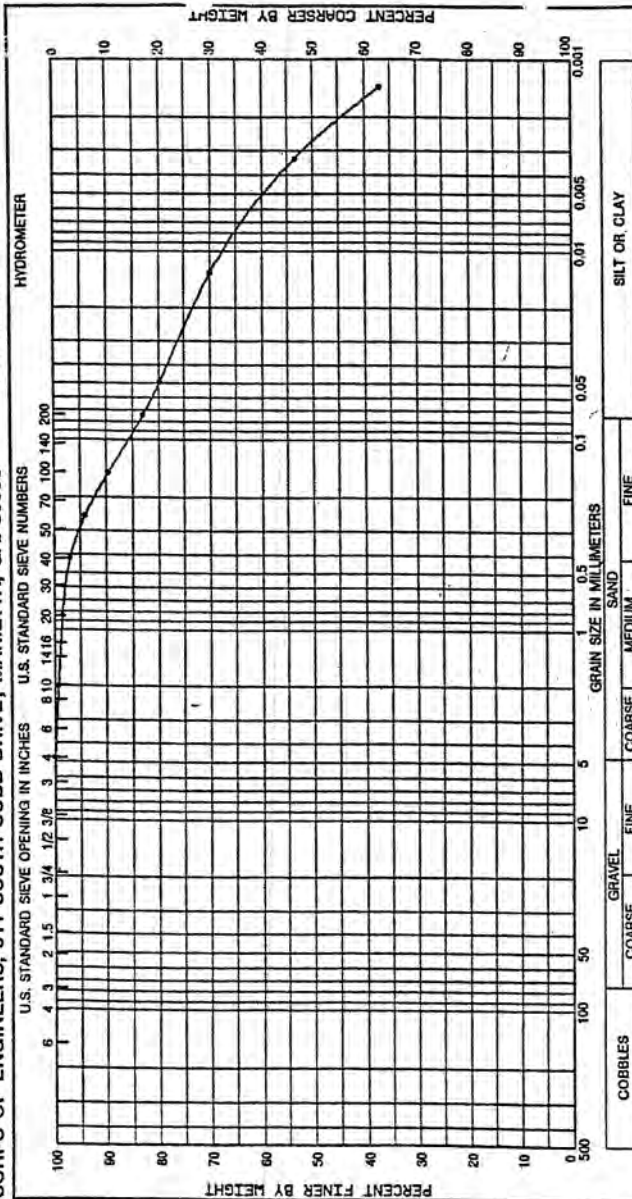


| Sample No.              | Depth/Elev | Classification                                                                                               | Gravel | Fine | Coarse | Medium | Sand | LL  | PL | PI |
|-------------------------|------------|---|--------|------|--------|--------|------|-----|----|----|
| 1                       | 44.475'    | Dk. gray inorganic silt high LL (MH), clayey, slightly organic, with a little sand and with a trace of mica. |        |      |        |        |      | 152 | 57 | 85 |
|                         |            | Specific gravity = 2.62                                                                                      |        |      |        |        |      |     |    |    |
| GRADATION CURVES        |            |   |        |      |        |        |      |     |    |    |
| Project Savannah Harbor |            |   |        |      |        |        |      |     |    |    |
| Preliminary Borings     |            |   |        |      |        |        |      |     |    |    |
| Lab No. 97/1648         |            |   |        |      |        |        |      |     |    |    |
| Boring No. SH-173       |            |   |        |      |        |        |      |     |    |    |
| Date 05/12/92           |            |   |        |      |        |        |      |     |    |    |



DEPARTMENT OF THE ARMY, SOUTH ATLANTIC DIVISION LABORATORY  
CORPS OF ENGINEERS, 611 SOUTH COBB DRIVE, MARIETTA, GA. 30060

WORK ORDER: 8600  
REQUISITION: EN-66-92-53

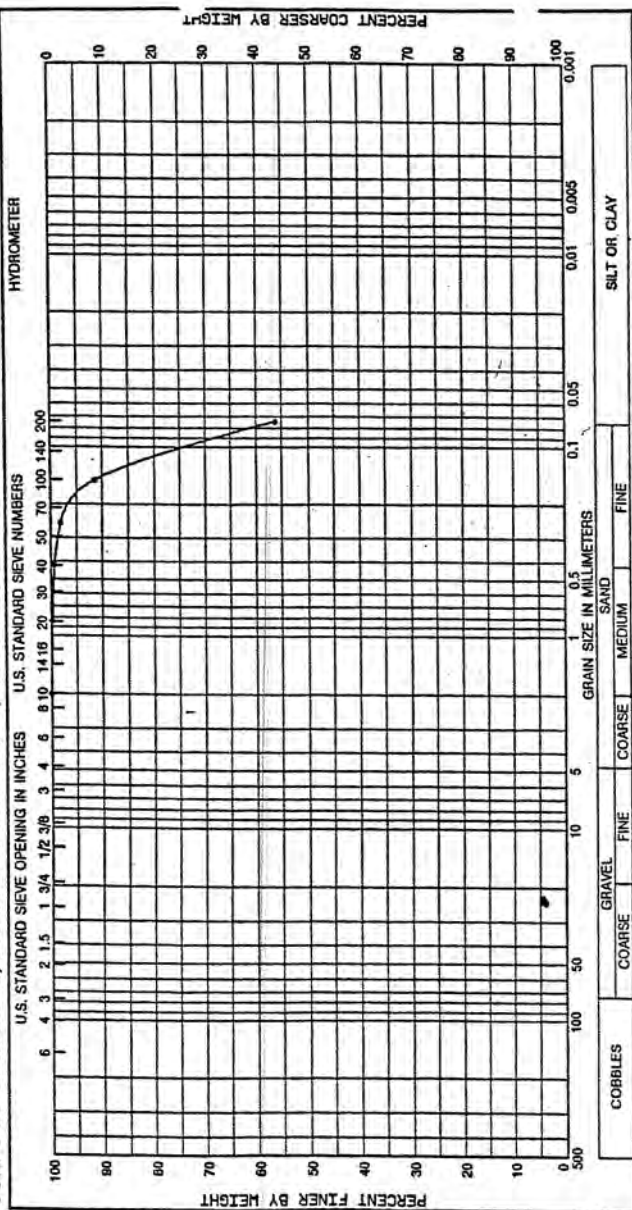


|            |   |            |            |                |                                                             |            |                     |         |                     |
|------------|---|------------|------------|----------------|-------------------------------------------------------------|------------|---------------------|---------|---------------------|
| Sample No. | 2 | Depth/Elev | 43.1-44.6' | Classification | Gray inorganic silt high LL (MH), clayey, micaceous, sandy. | Plasticity | LL 71, PL 35, PI 35 | Project | Savannah Harbor     |
|            |   |            |            |                | Specific gravity = 2.75                                     |            |                     |         | Preliminary Borings |
|            |   |            |            |                |                                                             |            |                     |         | Lab No. 97-1651     |
|            |   |            |            |                |                                                             |            |                     |         | Boring No. SH-174   |
|            |   |            |            |                |                                                             |            |                     |         | Date 05/12/92       |





DEPARTMENT OF THE ARMY, SOUTH ATLANTIC DIVISION LABORATORY  
CORPS OF ENGINEERS, 611 SOUTH COBB DRIVE, MARIETTA, GA. 30060

WORK ORDER: 6552  
REQUISITION: EN-GG-92-25

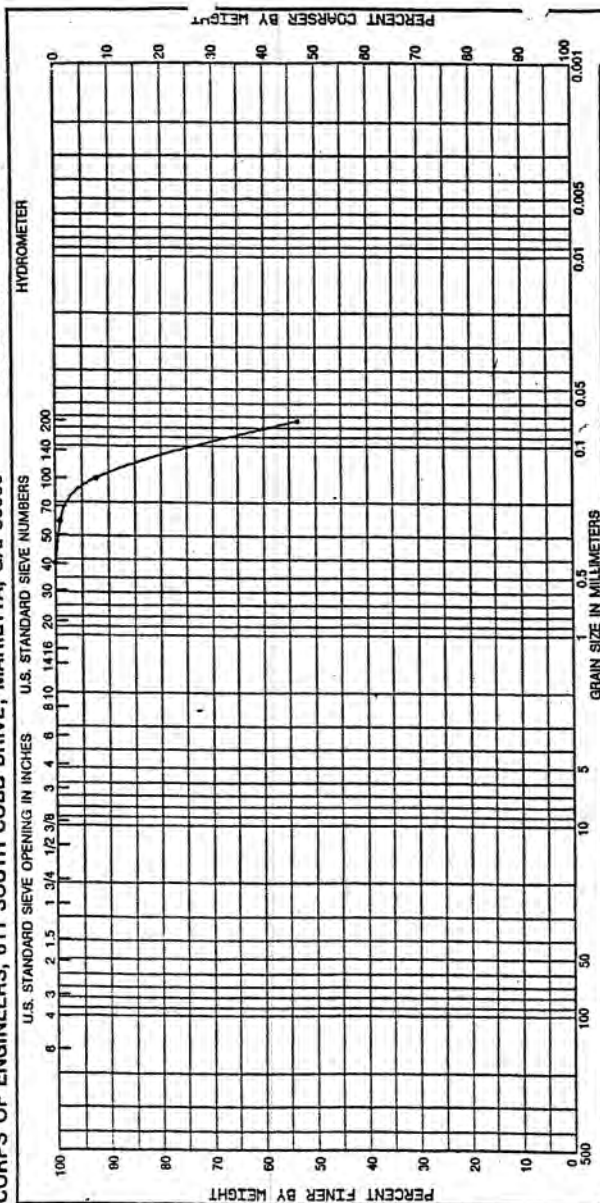


## GRADATION CURVES





DEPARTMENT OF THE ARMY, SOUTH ATLANTIC DIVISION LABORATORY  
CORPS OF ENGINEERS, 611 SOUTH COBB DRIVE, MARIETTA, GA. 30060

WORK ORDER: 6600  
REQUISITION: EN-GS-92-53

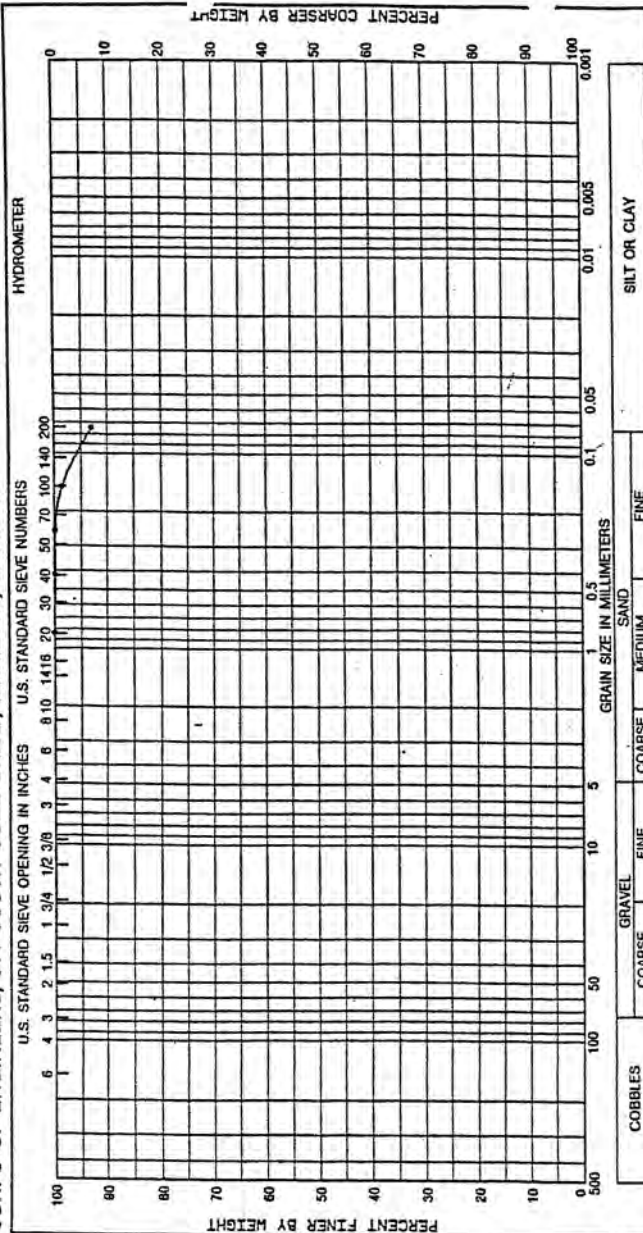


| Sample No. | Depth/Elev | GRAVEL |        |      |                                                                                                   | SAND   |        |      |                | FINE |    |    |                | SILT OR CLAY |        |      |                                             |
|------------|------------|--------|--------|------|---------------------------------------------------------------------------------------------------|--------|--------|------|----------------|------|----|----|----------------|--------------|--------|------|---------------------------------------------|
|            |            | COARSE | COARSE | FINE | Classification                                                                                    | COARSE | MEDIUM | FINE | Classification | LL   | PL | PI | Classification | COARSE       | MEDIUM | FINE | Classification                              |
| 1          | 44.2-45.7  |        |        |      | Gray inorganic silt high LL (NH), clayey micaceous, with a trace of sand, Specific gravity = 2.74 |        |        |      |                | 128  | 73 | 55 |                |              |        |      | Project Savannah Harbor Preliminary Borings |
|            |            |        |        |      |                                                                                                   |        |        |      |                |      |    |    |                |              |        |      | Lab No. 97/1658                             |
|            |            |        |        |      |                                                                                                   |        |        |      |                |      |    |    |                |              |        |      | Boring No. SH-176                           |
|            |            |        |        |      |                                                                                                   |        |        |      |                |      |    |    |                |              |        |      | Date 05/12/92                               |

GRADATION CURVES




DEPARTMENT OF THE ARMY, SOUTH ATLANTIC DIVISION LABORATORY  
CORPS OF ENGINEERS, 611 SOUTH COBB DRIVE, MARIETTA, GA. 30060

WORK ORDER: 6588  
REQUISITION: EN-65-92-53

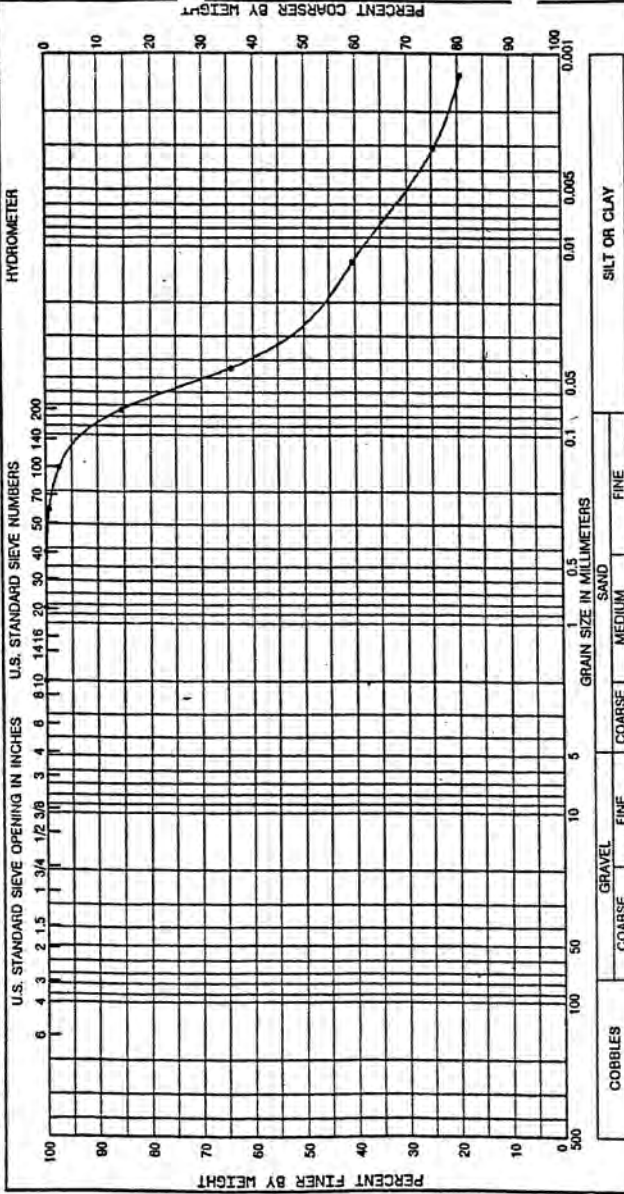


WORK ORDER: 6661  
 REQUISITION: EN-GG-92-54

DEPARTMENT OF THE ARMY, SOUTH ATLANTIC DIVISION LABORATORY  
 CORPS OF ENGINEERS, 611 SOUTH COBB DRIVE, MARIETTA, GA. 30060

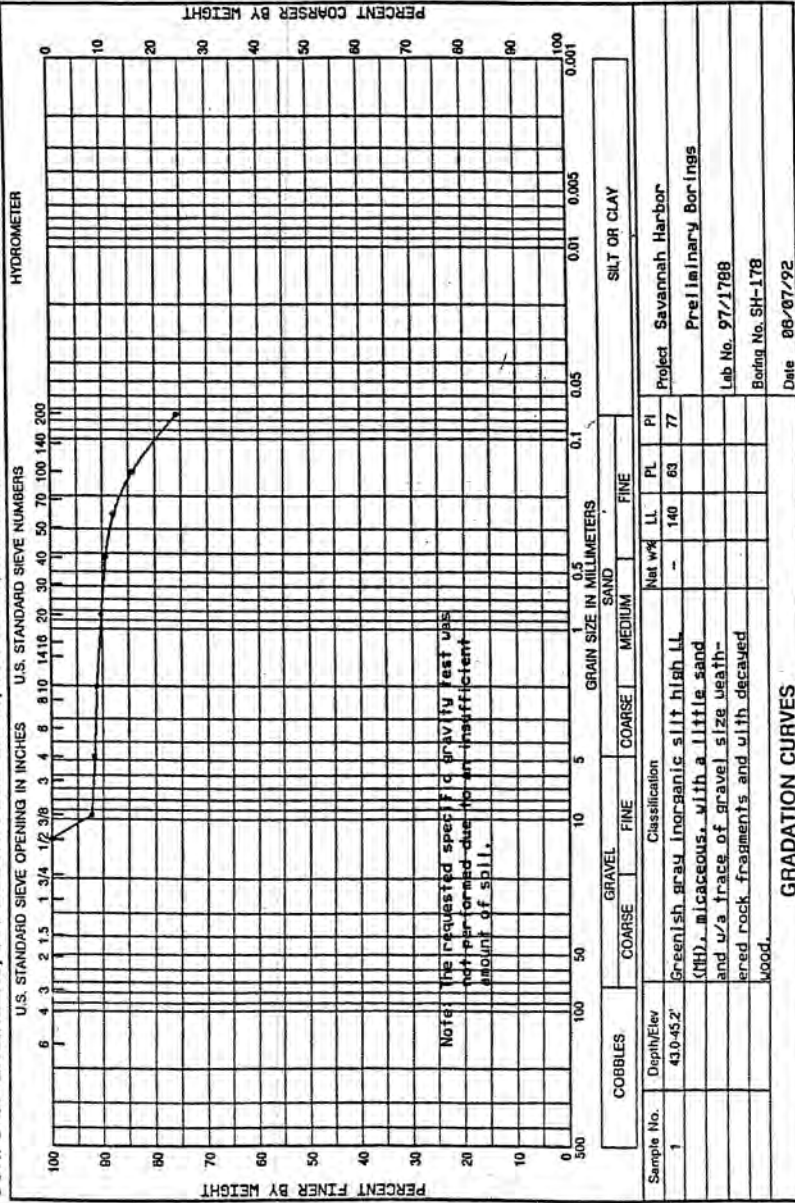


**WORK ORDER: 6601**  
**REQUISITION: EN-GG-92-54**

DEPARTMENT OF THE ARMY, SOUTH ATLANTIC DIVISION LABORATORY  
CORPS OF ENGINEERS, 611 SOUTH COBB DRIVE, MARIETTA, GA. 30060

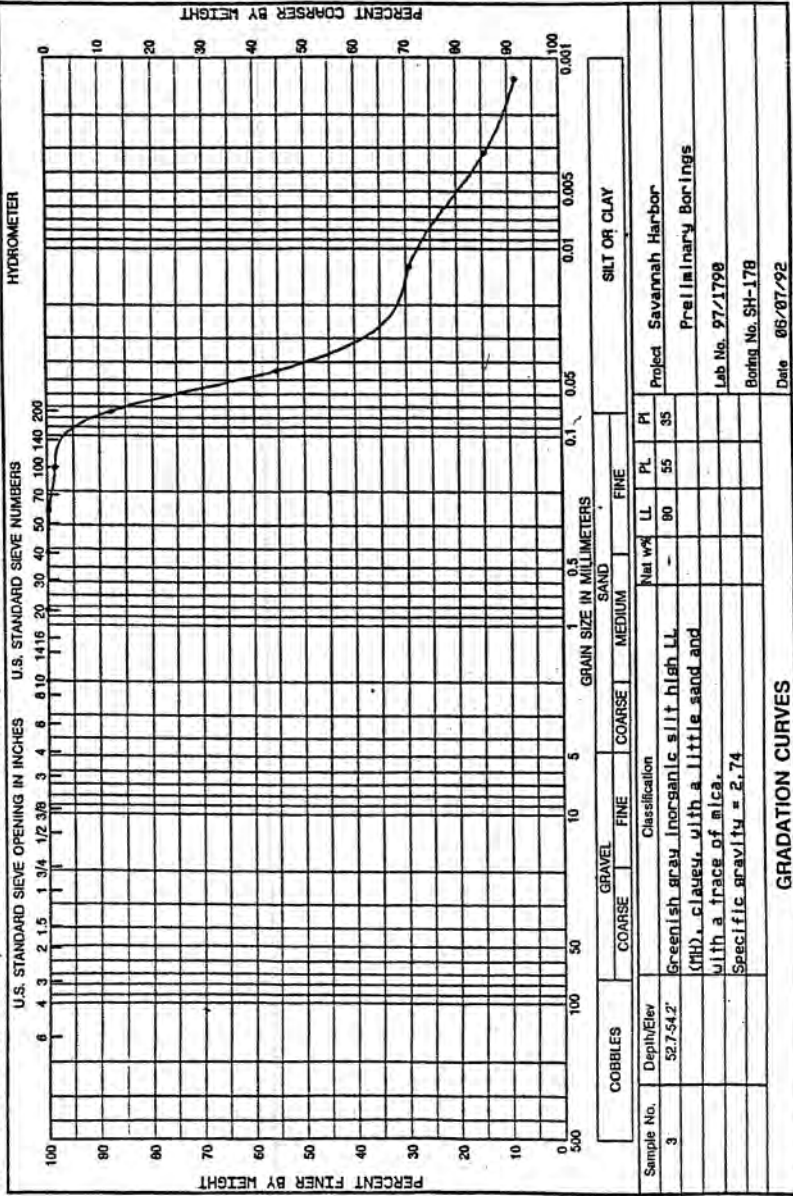

WORK ORDER: 6581  
 REQUISITION: EN-GS-92-54

DEPARTMENT OF THE ARMY, SOUTH ATLANTIC DIVISION LABORATORY  
 CORPS OF ENGINEERS, 611 SOUTH COBB DRIVE, MARIETTA, GA. 30060

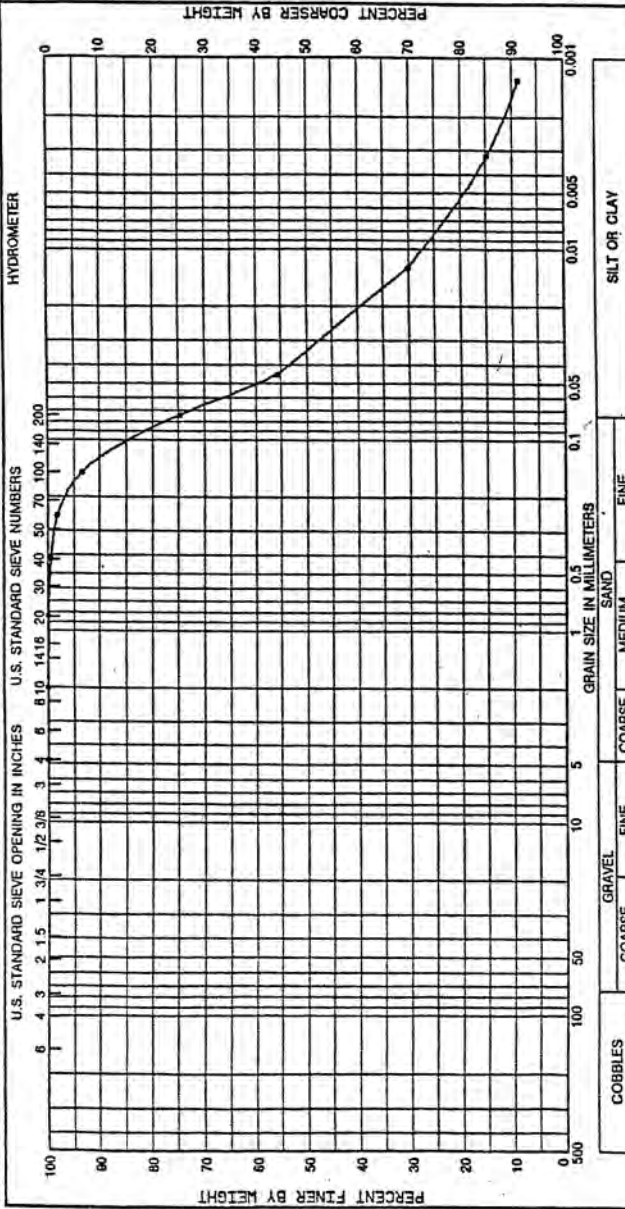

|            |   |            |            |                |   |    |    |    |    |            |                     |
|------------|---|------------|------------|----------------|---|----|----|----|----|------------|---------------------|
| Sample No. | 2 | Depth/Elev | 45.4-46.9' | Classification | Greenish gray inorganic silt high LL (MH), with some sand and with a trace of mica and organic matter, Specific gravity = 2.73 | PL | 38 | PI | 38 | Project    | Savannah Harbor     |
|            |   |            |            |                |   | LL | 94 |    |    |            | Preliminary Borings |
|            |   |            |            |                |   |    |    |    |    | Lab No.    | 97/1793             |
|            |   |            |            |                |   |    |    |    |    | Boring No. | SH-179              |
|            |   |            |            |                |   |    |    |    |    | Date       | 08/87/92            |


GRADATION CURVES





WORK ORDER: 6881  
 REQUESTION: EN-66-92-54

DEPARTMENT OF THE ARMY, SOUTH ATLANTIC DIVISION LABORATORY  
 CORPS OF ENGINEERS, 611 SOUTH COBB DRIVE, MARIETTA, GA. 30060

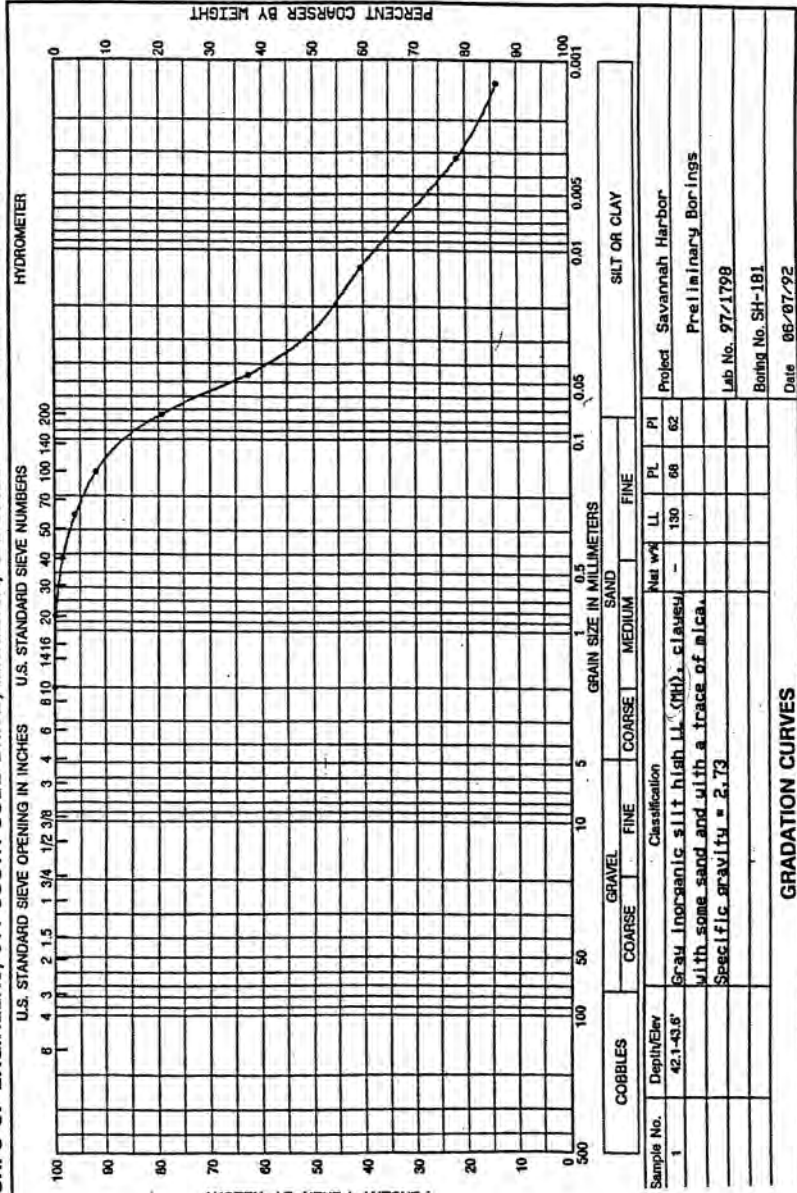


GRADATION CURVES

| Sample No.       | Depth/Elev | Classification                                                                                             | Nat wt | LL  | PL | PI | Project             |
|------------------|------------|---|--------|-----|----|----|---------------------|
| 1                | 42.1-43.6' | Gray, inorganic silt high LL (MH), clayey with some sand and with a trace of mica. Specific gravity = 2.73 | -      | 130 | 68 | 62 | Savannah Harbor     |
|                  |            |   |        |     |    |    | Preliminary Borings |
|                  |            |   |        |     |    |    | Lab No. 97-1798     |
|                  |            |   |        |     |    |    | Boring No. SH-181   |
|                  |            |   |        |     |    |    | Date 06-07-92       |
| GRADATION CURVES |            |   |        |     |    |    |                     |



DEPARTMENT OF THE ARMY, SOUTH ATLANTIC DIVISION LABORATORY  
 CORPS OF ENGINEERS, 611 SOUTH COBB DRIVE, MARIETTA, GA. 30060


WORK ORDER: 6585  
 REQUISITION: EN-66-92-37

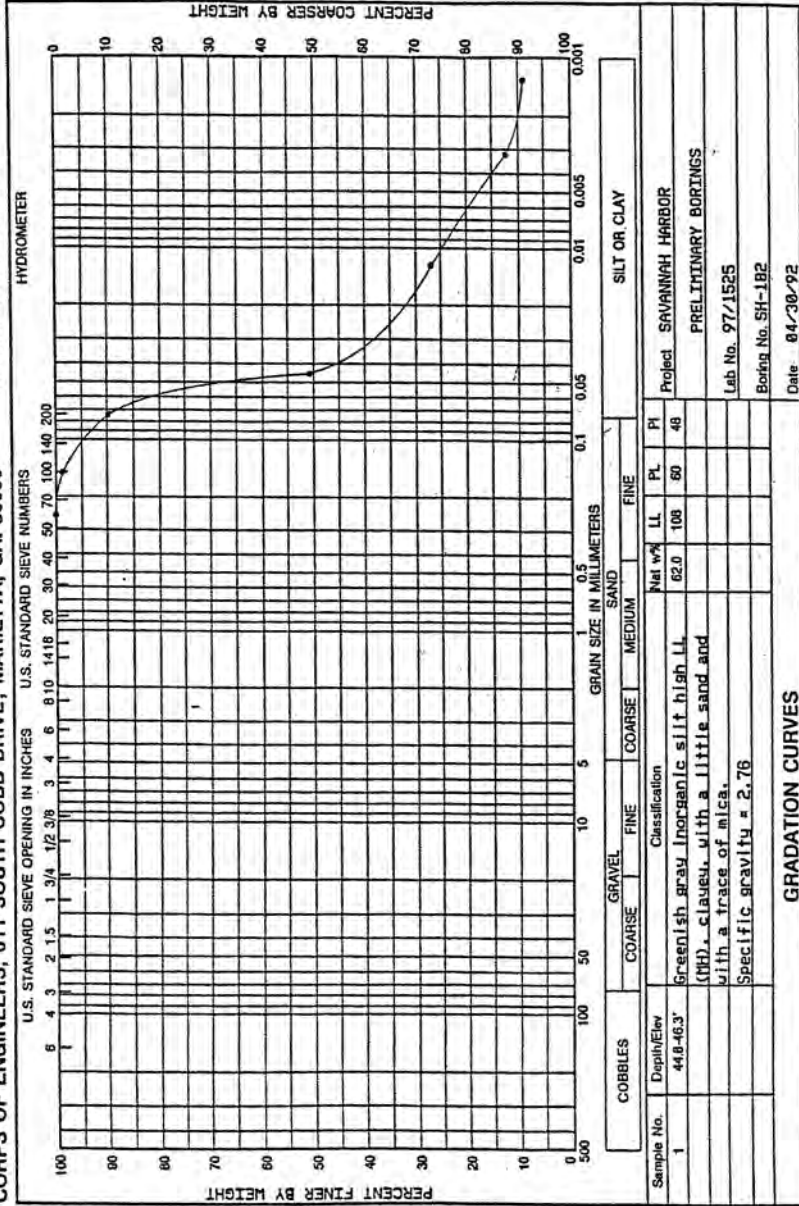




WORK ORDER: 8681  
REQUESTION: EN-GS-92-54

DEPARTMENT OF THE ARMY, SOUTH ATLANTIC DIVISION LABORATORY  
CORPS OF ENGINEERS, 611 SOUTH COBB DRIVE, MARIETTA, GA. 30060

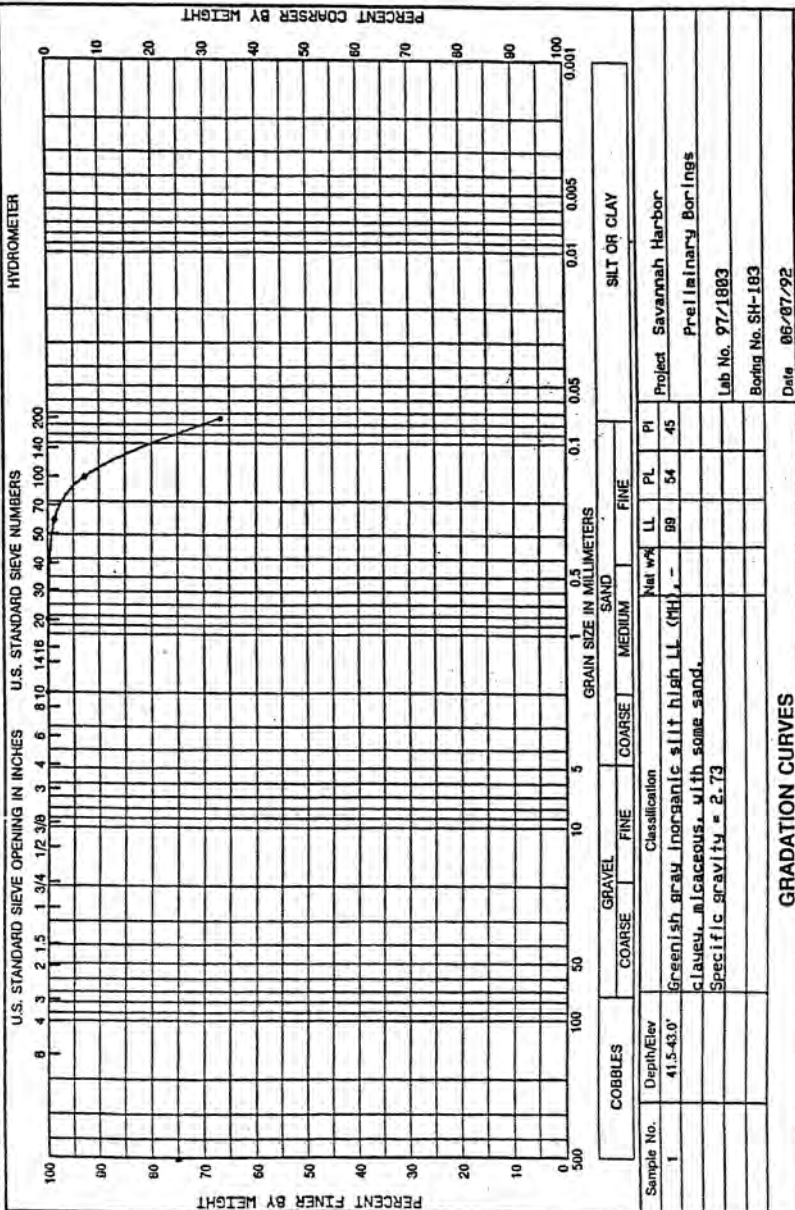


DEPARTMENT OF THE ARMY, SOUTH ATLANTIC DIVISION LABORATORY  
CORPS OF ENGINEERS, 611 SOUTH COBB DRIVE, MARIETTA, GA. 30060

WORK ORDER: 8681  
REQUISITION: EN-66-92-54

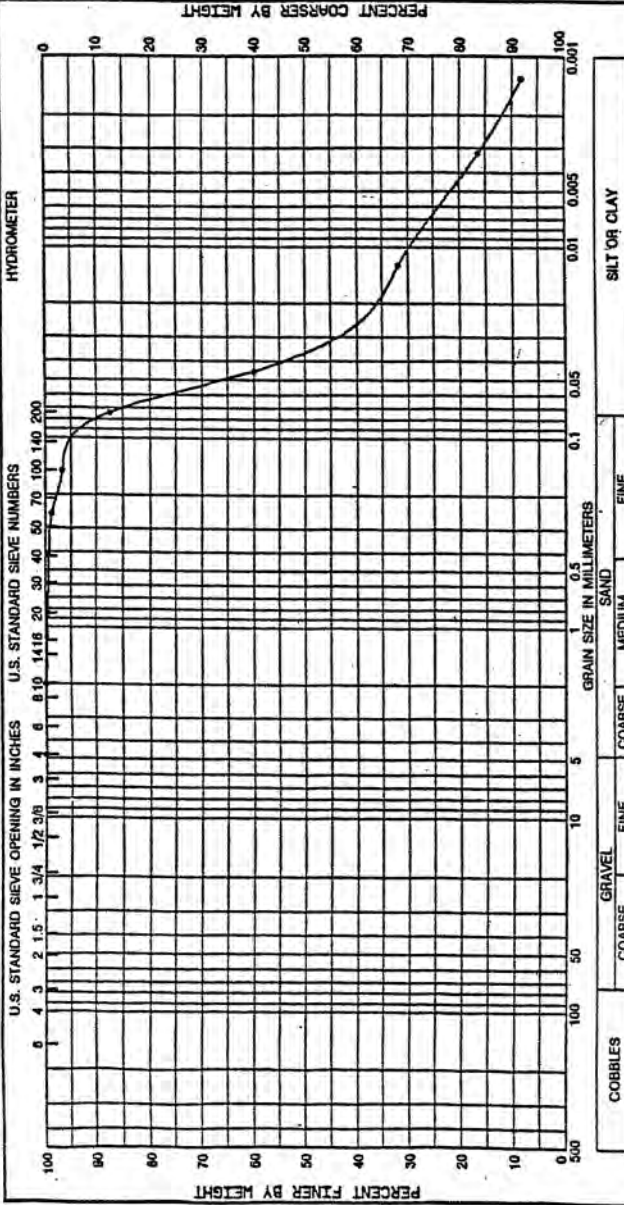

DEPARTMENT OF THE ARMY, SOUTH ATLANTIC DIVISION LABORATORY  
CORPS OF ENGINEERS, 611 SOUTH COBB DRIVE, MARIETTA, GA. 30060


WORK ORDER: 6881  
REQUISITION: EN-GG-92-54

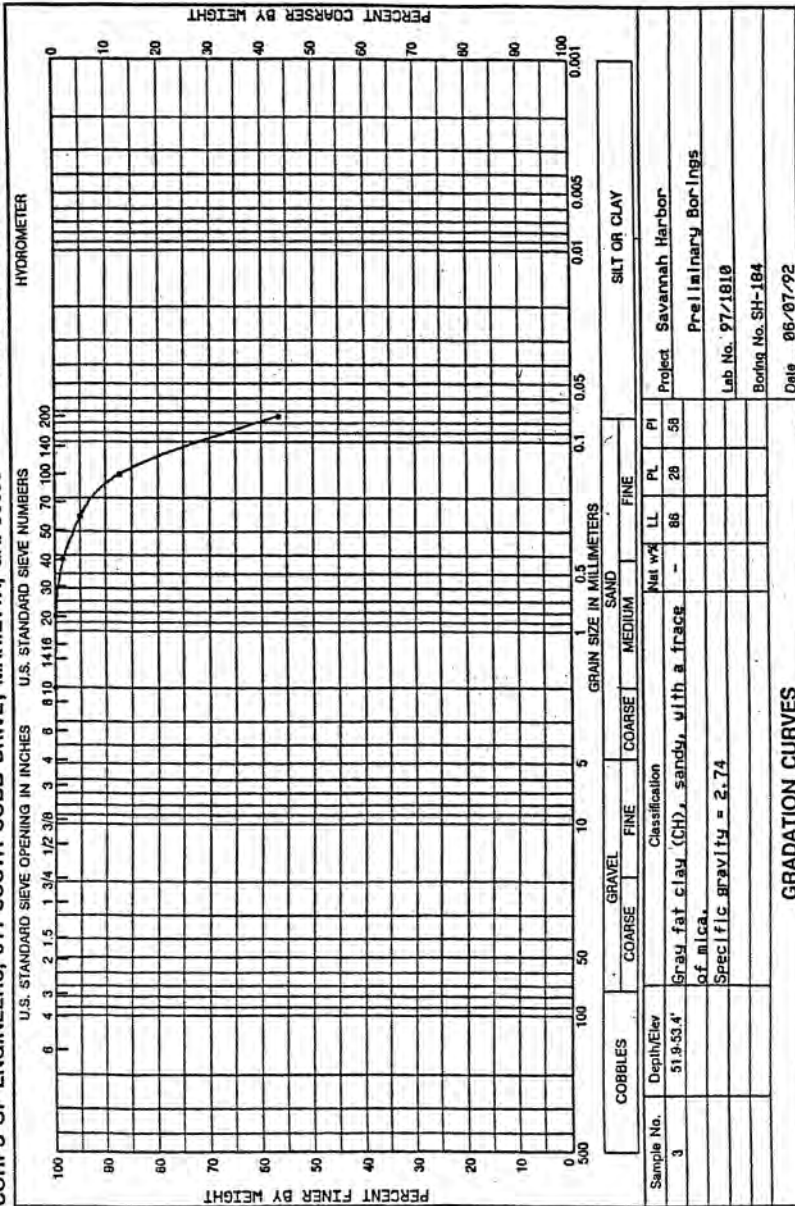

GRADATION CURVES


DEPARTMENT OF THE ARMY, SOUTH ATLANTIC DIVISION LABORATORY  
 CORPS OF ENGINEERS, 611 SOUTH COBB DRIVE, MARIETTA, GA. 30060

WORK ORDER: 6680  
 REQUISITION: EN-66-92-53

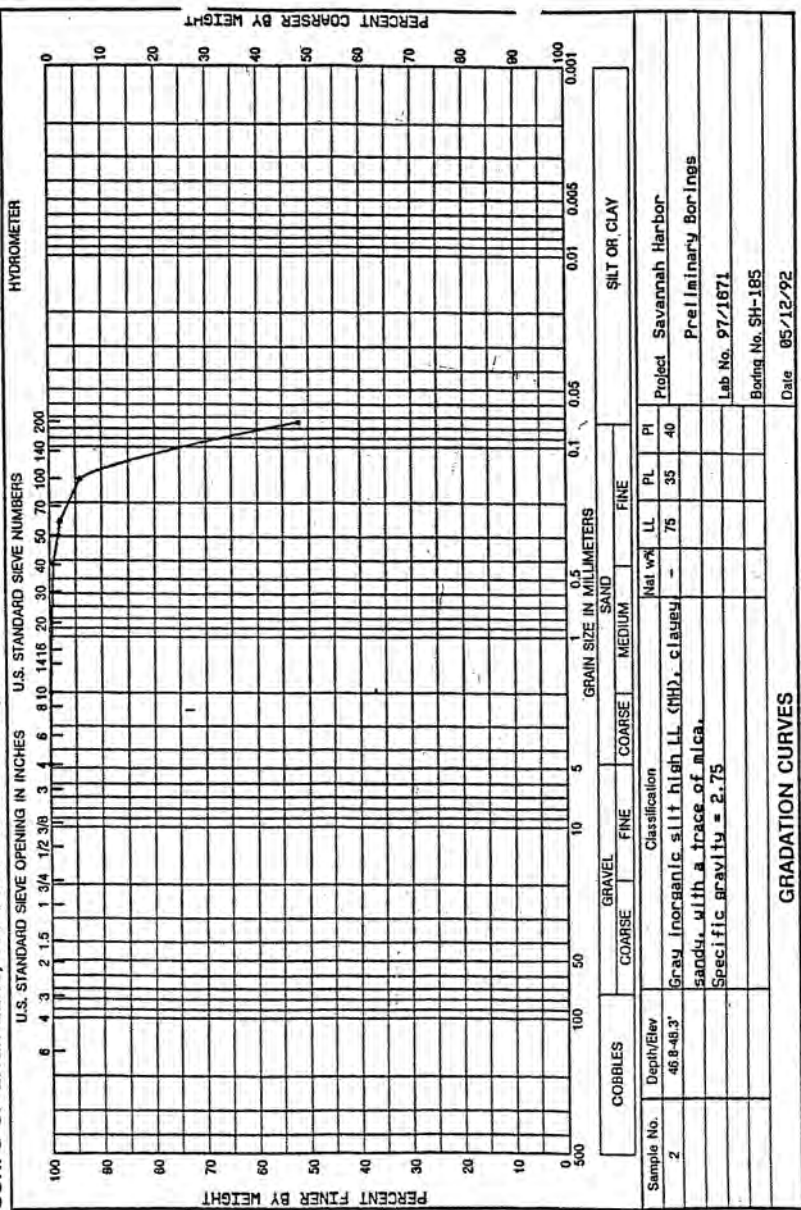


WORK ORDER: 6600  
 REGISTRATION: EN-GG-92-53

DEPARTMENT OF THE ARMY, SOUTH ATLANTIC DIVISION LABORATORY  
 CORPS OF ENGINEERS, 611 SOUTH COBB DRIVE, MARIETTA, GA. 30060

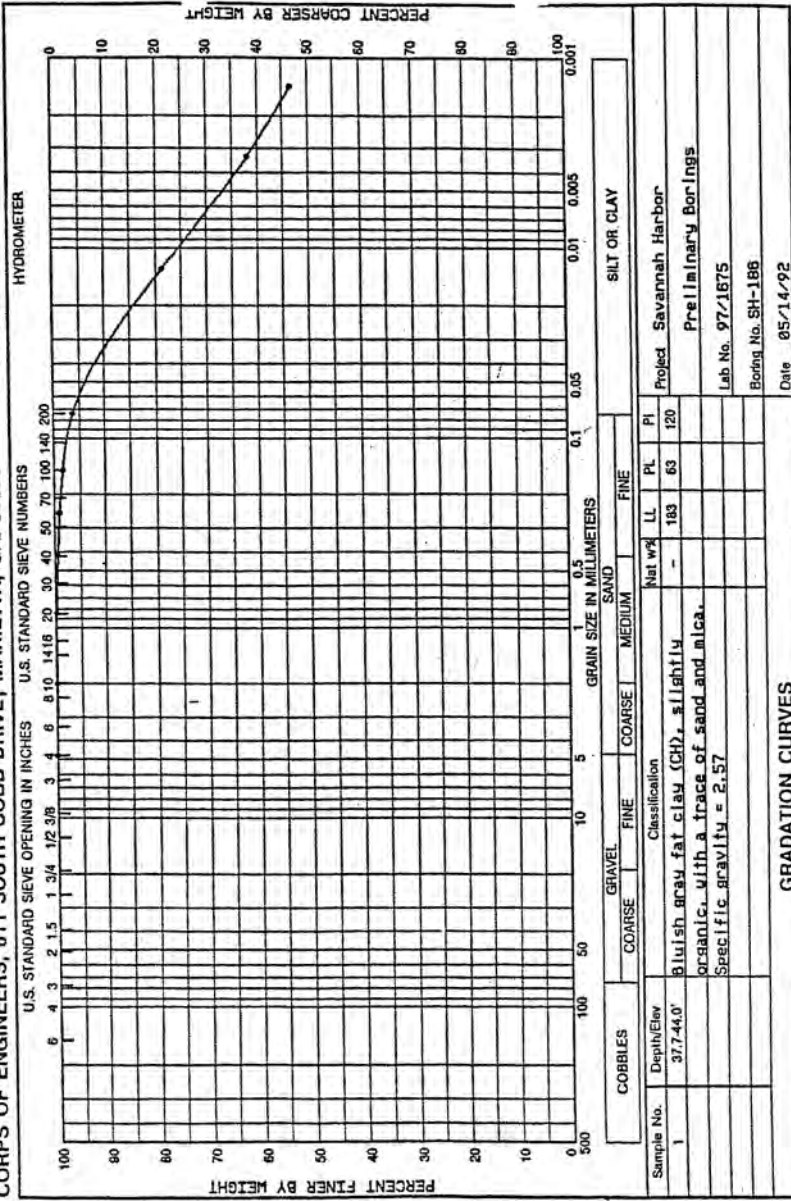

DEPARTMENT OF THE ARMY, SOUTH ATLANTIC DIVISION LABORATORY  
CORPS OF ENGINEERS, 611 SOUTH COBB DRIVE, MARIETTA, GA. 30060

WORK ORDER: 6560  
REQUISITION: EN-GG-92-53

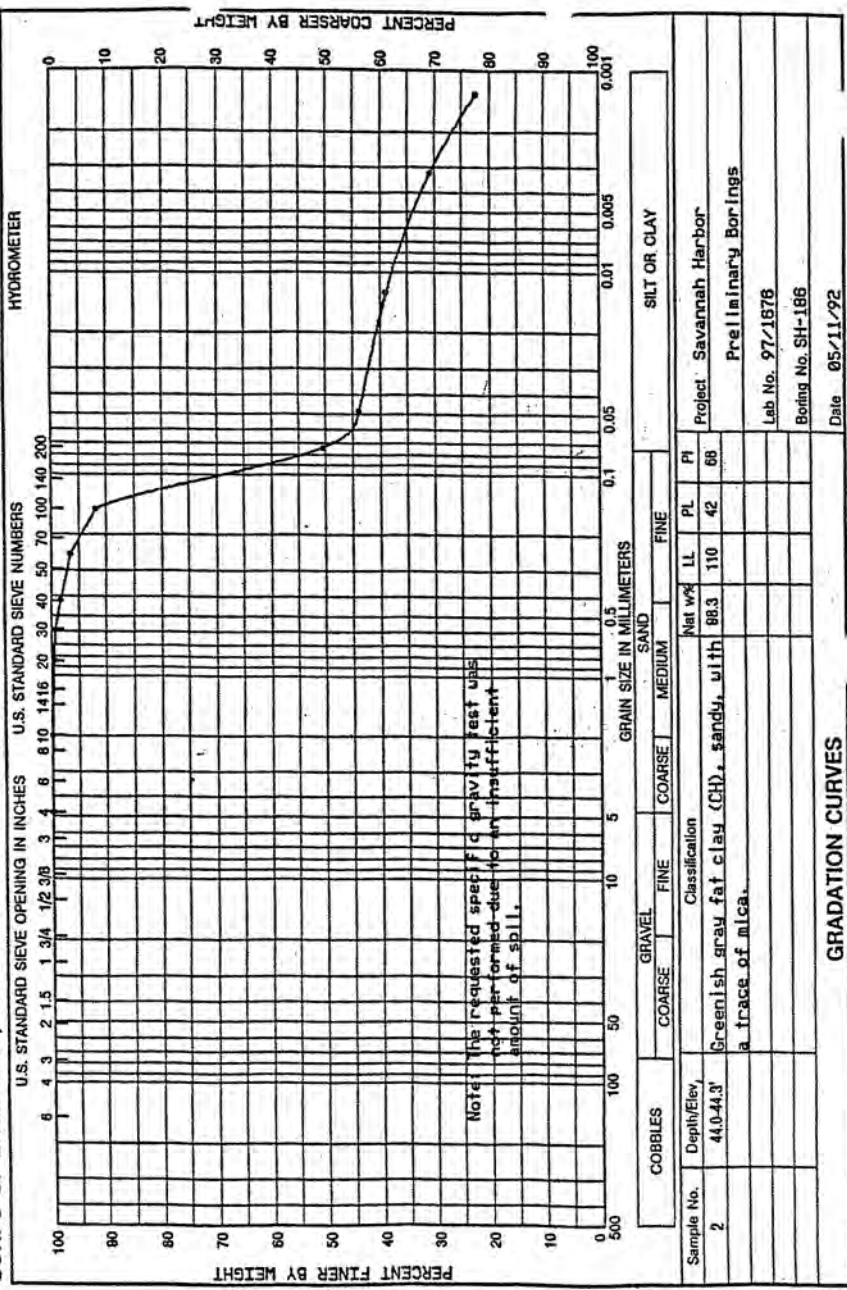






WORK ORDER: 6553  
REQUISITION: EN-66-92-25


DEPARTMENT OF THE ARMY, SOUTH ATLANTIC DIVISION LABORATORY  
CORPS OF ENGINEERS, 611 SOUTH COBB DRIVE, MARIETTA, GA. 30060

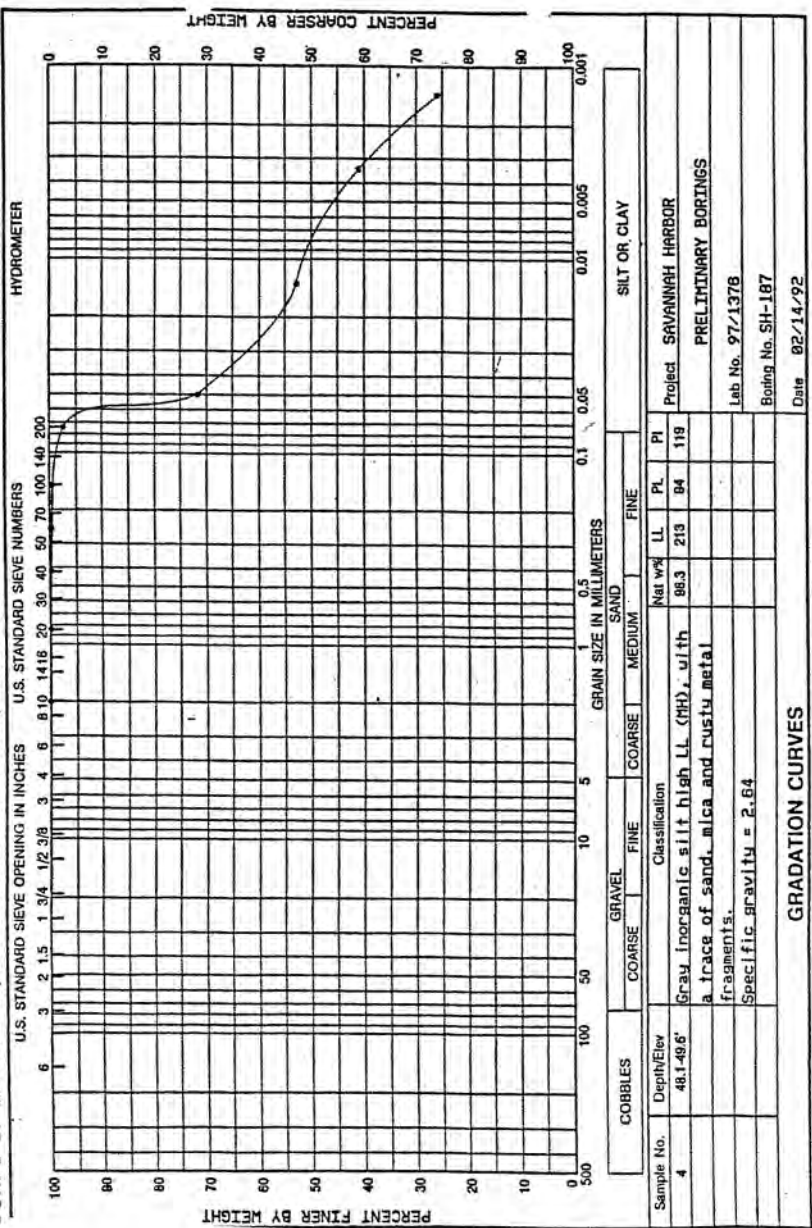



WORK ORDER: 6800  
REQUISITION: EN-GG-92-53

DEPARTMENT OF THE ARMY, SOUTH ATLANTIC DIVISION LABORATORY  
CORPS OF ENGINEERS, 611 SOUTH COBB DRIVE, MARIETTA, GA. 30060

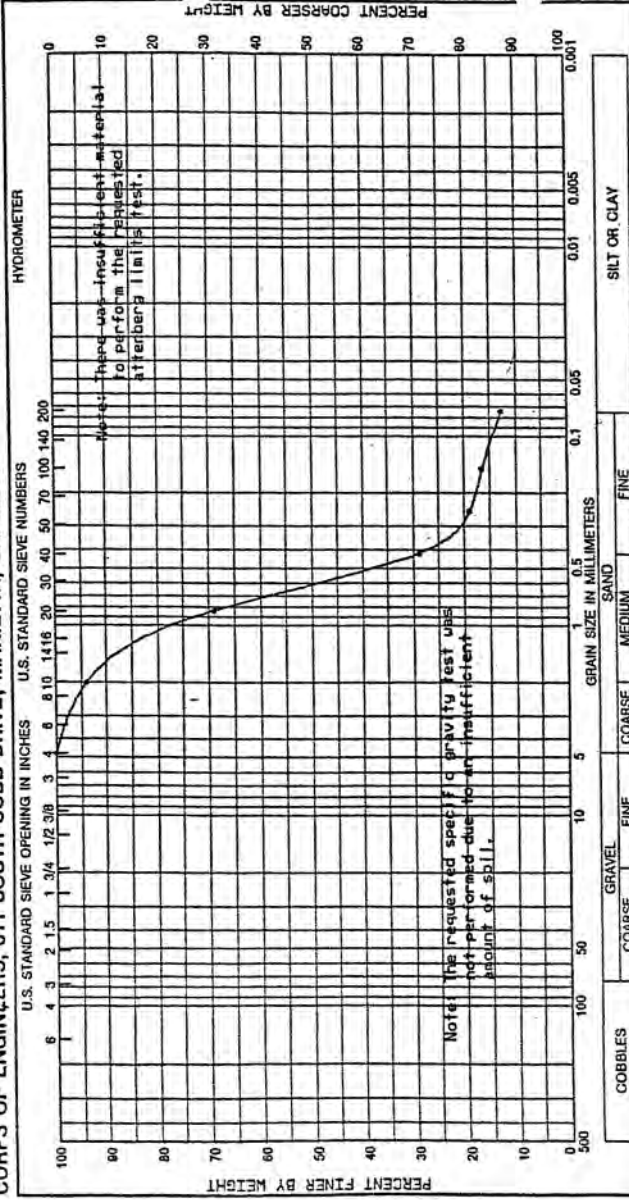


| Sample No. | Depth/Elev | Visual Classification                                           | GRAVEL |      |        |      | SAND   |        |      |        | SILT OR CLAY |    |    |  |
|------------|------------|-----------------------------------------------------------------|--------|------|--------|------|--------|--------|------|--------|--------------|----|----|--|
|            |            |                                                                 | COARSE | FINE | COARSE | FINE | COARSE | MEDIUM | FINE | Net wt | LL           | PL | PI |  |
| 1          | 41.0-42.2' | Gray silty sand (STD), with a trace of mica and organic matter. |        |      |        |      |        |        |      |        |              |    |    |  |
|            |            |                                                                 |        |      |        |      |        |        |      |        |              |    |    |  |
GRADATION CURVES



WORK ORDER: 6600  
REQUISITION: EN-GG-92-53


DEPARTMENT OF THE ARMY, SOUTH ATLANTIC DIVISION LABORATORY  
CORPS OF ENGINEERS, 611 SOUTH COBB DRIVE, MARIETTA, GA. 30060

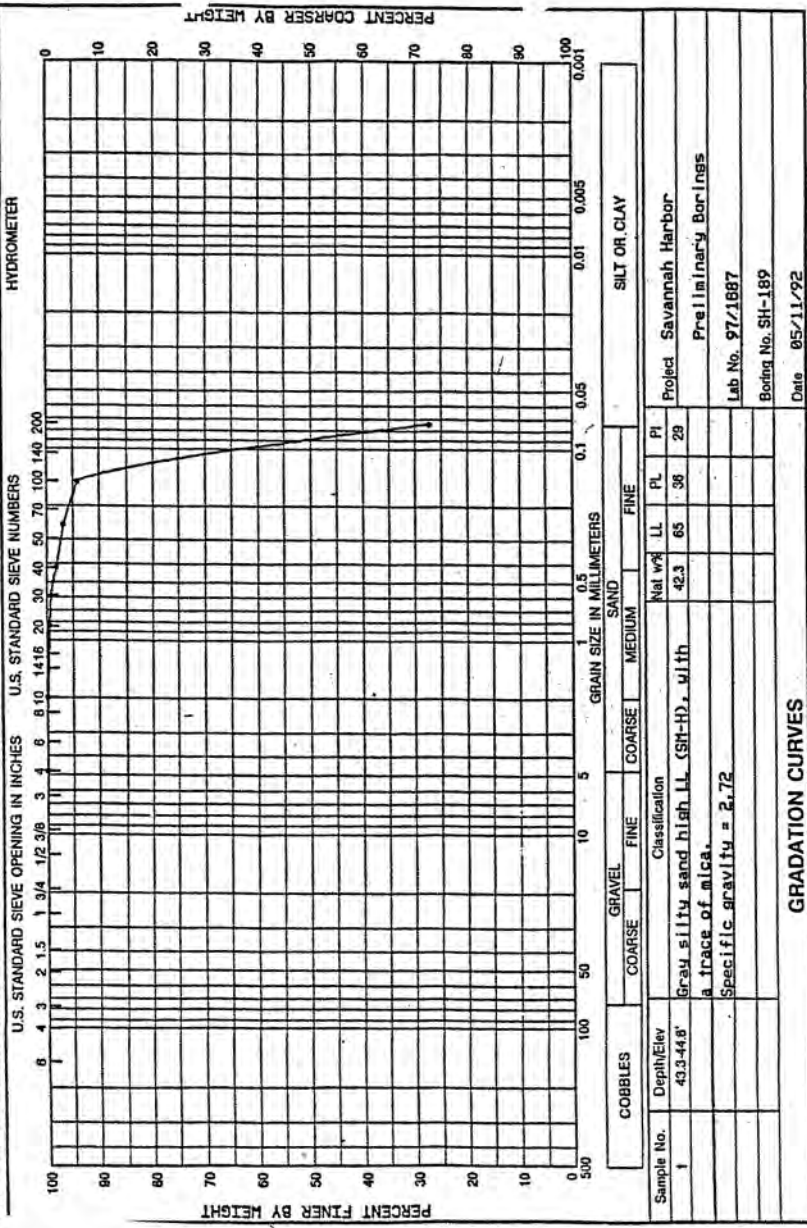




DEPARTMENT OF THE ARMY, SOUTH ATLANTIC DIVISION LABORATORY  
 CORPS OF ENGINEERS, 611 SOUTH COBB DRIVE, MARIETTA, GA. 30060

WORK ORDER: 6600  
 REQUISITION: EN-66-92-53

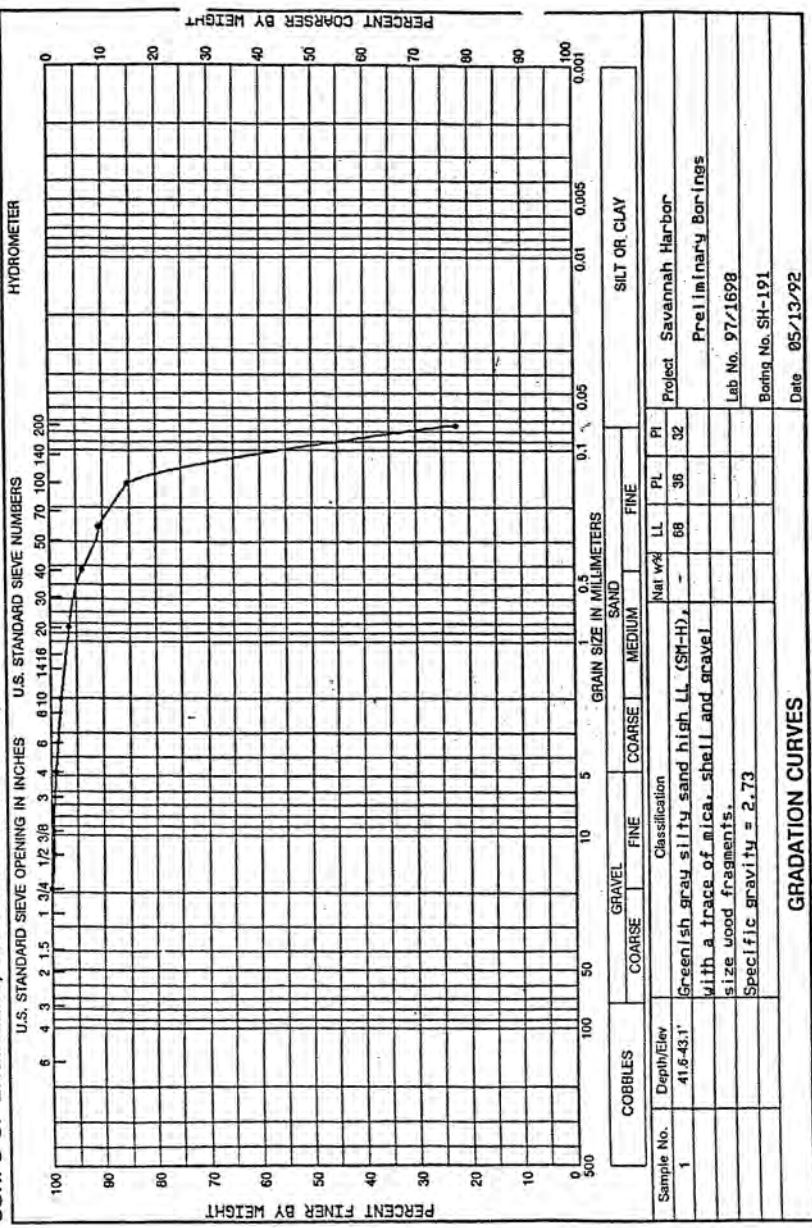

DEPARTMENT OF THE ARMY, SOUTH ATLANTIC DIVISION LABORATORY  
CORPS OF ENGINEERS, 611 SOUTH COBB DRIVE, MARIETTA, GA. 30060

WORK ORDER: 6600  
REQUISITION: EN-66-92-53

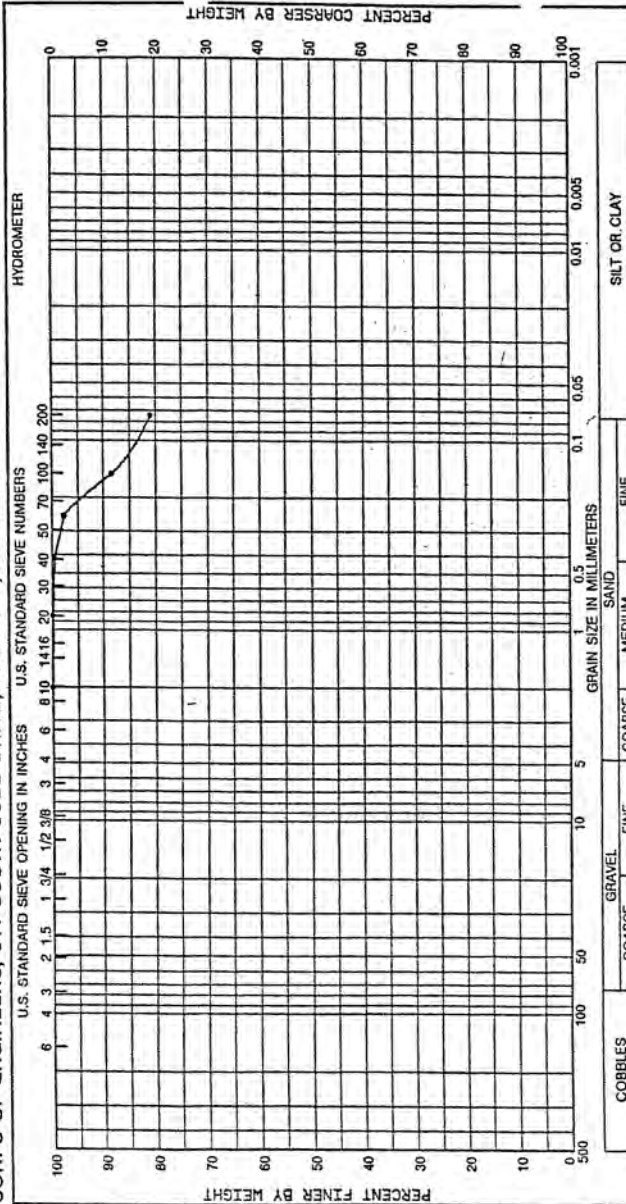


|                         |   |            |            |                |                                                                                                 |           |       |     |    |     |    |
|-------------------------|---|------------|------------|----------------|-------------------------------------------------------------------------------------------------|-----------|-------|-----|----|-----|----|
| Sample No.              | 3 | Depth/Elev | 47.6-49.1' | Classification | Greenish gray inorganic silt high LL (MH), clayey, with a little sand and with a trace of mica. | Nat w% LL | 128.7 | 202 | 22 | 120 | PI |
|                         |   |            |            |                | Specific gravity = 2.84                                                                         |           |       |     |    |     |    |
| GRADATION CURVES        |   |            |            |                |                                                                                                 |           |       |     |    |     |    |
| Project Savannah Harbor |   |            |            |                |                                                                                                 |           |       |     |    |     |    |
| Preliminary Borings     |   |            |            |                |                                                                                                 |           |       |     |    |     |    |
| Lab No. 97/1708         |   |            |            |                |                                                                                                 |           |       |     |    |     |    |
| Boring No. SH-191       |   |            |            |                |                                                                                                 |           |       |     |    |     |    |
| Date 05/11/92           |   |            |            |                |                                                                                                 |           |       |     |    |     |    |




DEPARTMENT OF THE ARMY, SOUTH ATLANTIC DIVISION LABORATORY  
CORPS OF ENGINEERS, 611 SOUTH COBB DRIVE, MARIETTA, GA. 30060

WORK ORDER: 6600  
REQUISITION: EN-55-92-53

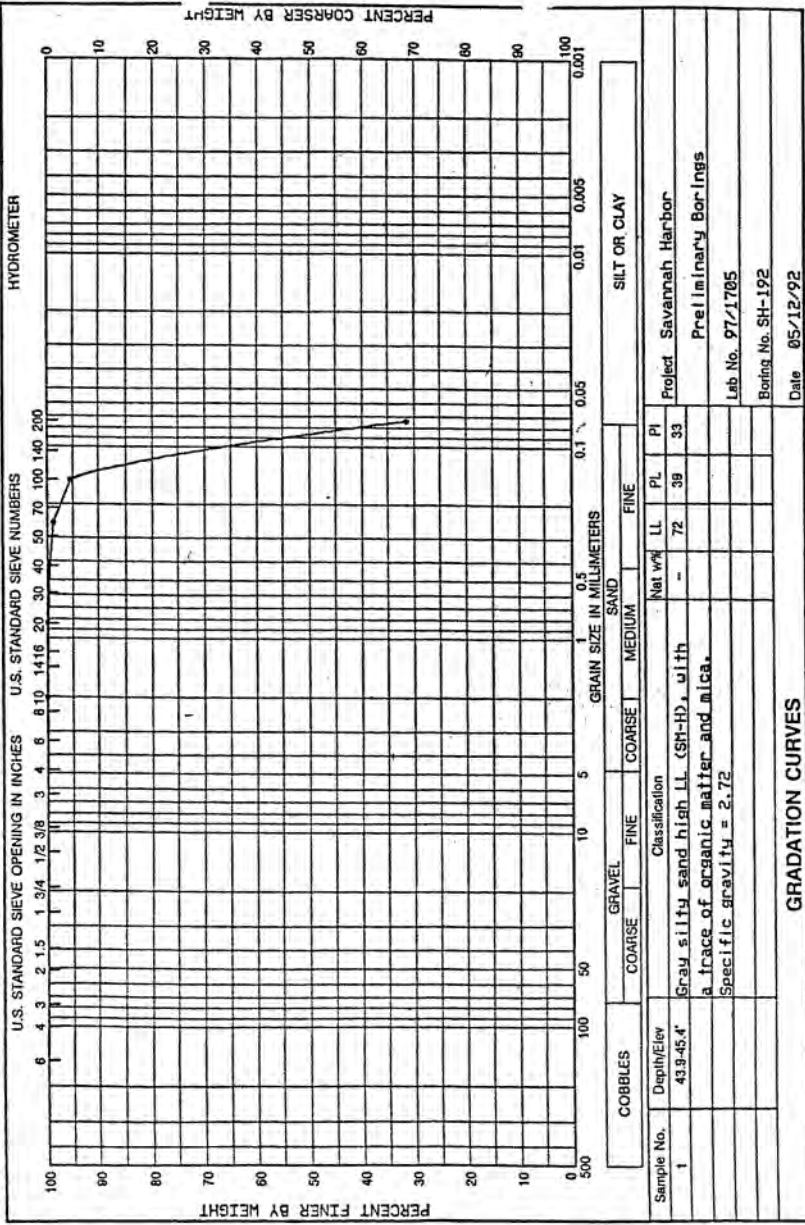

DEPARTMENT OF THE ARMY, SOUTH ATLANTIC DIVISION LABORATORY  
CORPS OF ENGINEERS, 611 SOUTH COBB DRIVE, MARIETTA, GA. 30060


WORK ORDER: 6600  
REQUISITION: EN-GG-92-53

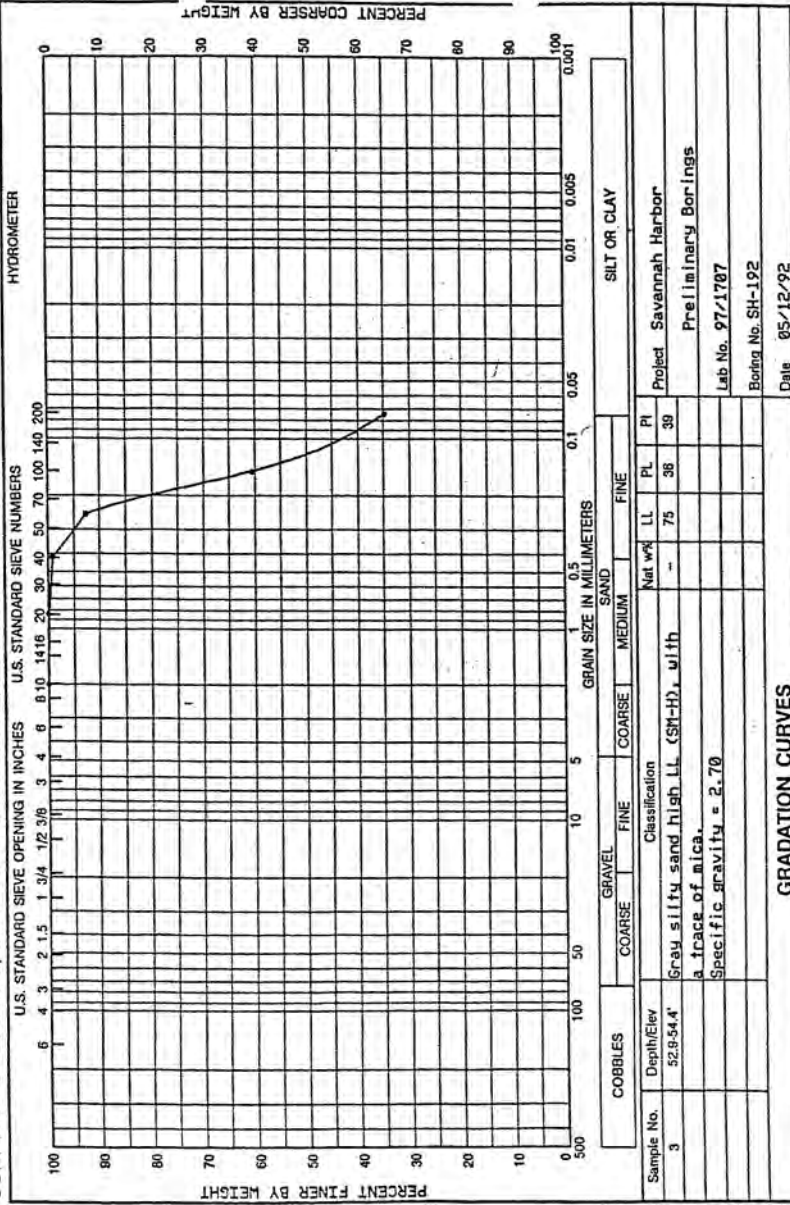




WORK ORDER: 6585  
REQUISITION: EN-65-92-37

DEPARTMENT OF THE ARMY, SOUTH ATLANTIC DIVISION LABORATORY  
CORPS OF ENGINEERS, 611 SOUTH COBB DRIVE, MARIETTA, GA. 30060

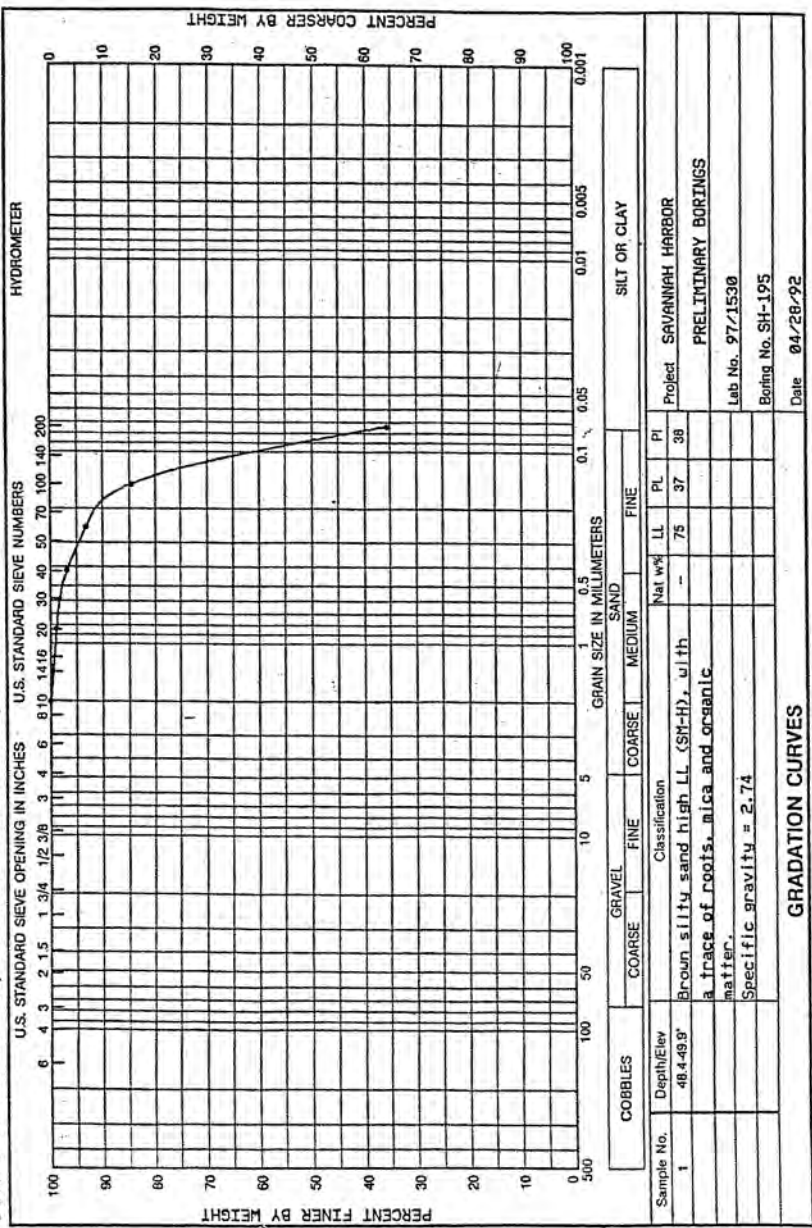



DEPARTMENT OF THE ARMY, SOUTH ATLANTIC DIVISION LABORATORY  
CORPS OF ENGINEERS, 611 SOUTH COBB DRIVE, MARIETTA, GA. 30060  
WORK ORDER: 6601  
REQUISITION: EN-GG-92-54

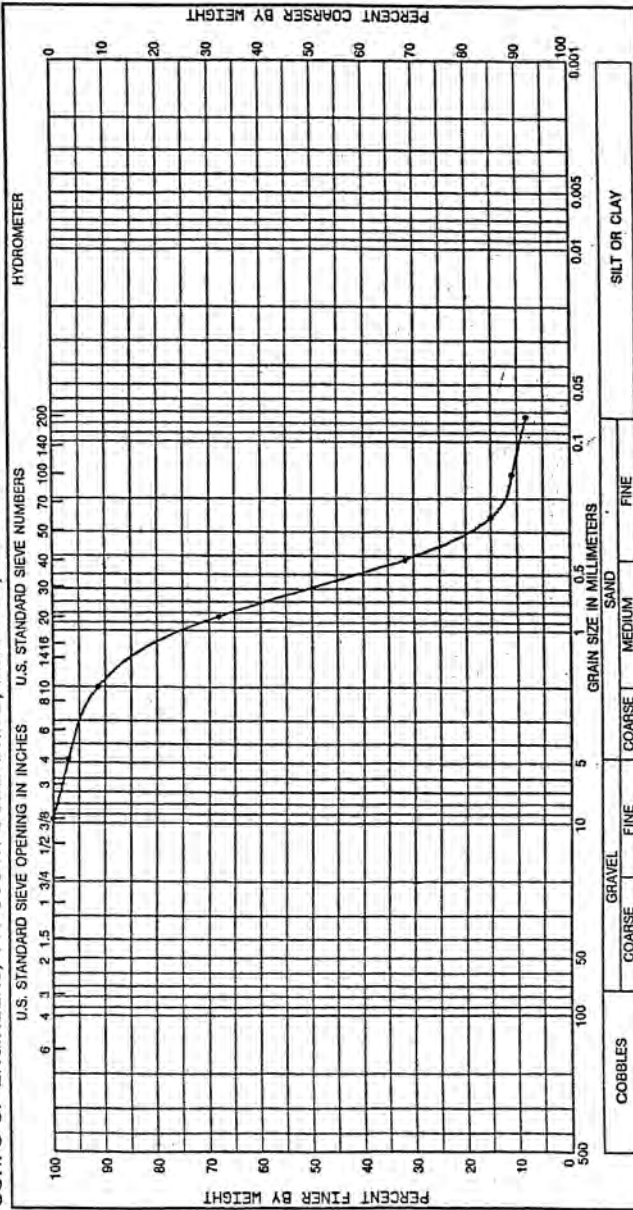


| COBBLES                 |            | GRAVEL   |        | FINE SAND |        | MEDIUM SAND |        | FINE SAND |        | SILT OR CLAY |        |
|-------------------------|------------|---|--------|-----------|--------|-------------|--------|-----------|--------|--------------|--------|
| Sample No.              | Depth/Elev | Classification   | Coarse | Fine      | Coarse | Fine        | Coarse | Fine      | Coarse | Fine         | Coarse |
| 1                       | 39.0-42.0' | Dk. gray poorly graded silty, clayey sand (SP-SM-SC), with a trace of gravel size weathered rock fragments and with a trace of mica and roots. |        |           |        |             |        |           |        |              |        |
|                         |            | Specific gravity = 2.68   |        |           |        |             |        |           |        |              |        |
| GRADATION CURVES        |            |   |        |           |        |             |        |           |        |              |        |
| Project Savannah Harbor |            |   |        |           |        |             |        |           |        |              |        |
| Preliminary Borings     |            |   |        |           |        |             |        |           |        |              |        |
| Lab No. 97/1814         |            |   |        |           |        |             |        |           |        |              |        |
| Boring No. SH-197       |            |   |        |           |        |             |        |           |        |              |        |
| Date 06/07/92           |            |   |        |           |        |             |        |           |        |              |        |



WORK ORDER: 6601  
REQUISITION: EN-66-92-54

DEPARTMENT OF THE ARMY, SOUTH ATLANTIC DIVISION LABORATORY  
CORPS OF ENGINEERS, 611 SOUTH COBB DRIVE, MARIETTA, GA. 30060

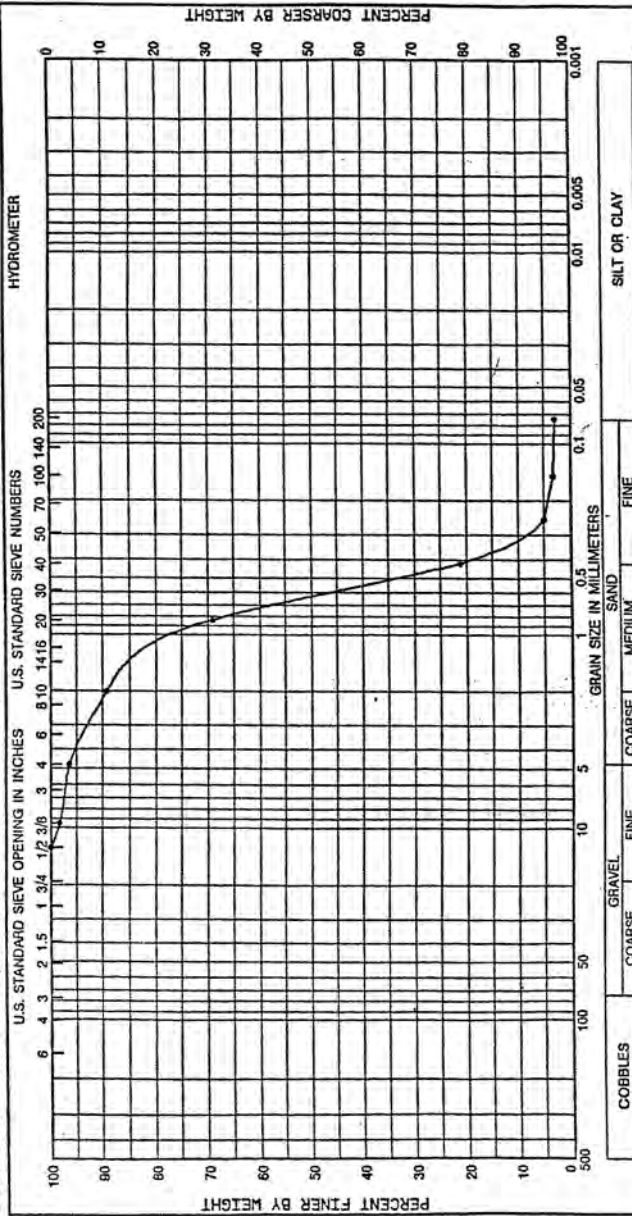


|            |            |   |  |         |    |              |    |
|------------|------------|---|--|---------|----|--------------|----|
| COBBLES    |            | GRAVEL   |  | SAND    |    | SILT OR CLAY |    |
| COARSE     |            | FINE   |  | COARSE  |    | FINE         |    |
| Sample No. | Depth/Elev | Classification   |  | Net wt% | LL | PL           | PI |
| 2          | 43.5-45.0' | Tannish gray poorly graded sand (SP) with a trace of gravel size weathered rock fragments and with decayed wood fragments. |  | -       | NP | NP           | NP |
|            |            | Specific gravity = 2.67   |  |         |    |              |    |
|            |            | GRADATION CURVES   |  |         |    |              |    |
|            |            | Project Savannah Harbor   |  |         |    |              |    |
|            |            | Preliminary Borings   |  |         |    |              |    |
|            |            | Lab No. 97/1820   |  |         |    |              |    |
|            |            | Boring No. SH-199   |  |         |    |              |    |
|            |            | Date 05/07/92   |  |         |    |              |    |




WORK ORDER: 6601  
REQUISITION: EN-GG-92-54

DEPARTMENT OF THE ARMY, SOUTH ATLANTIC DIVISION LABORATORY  
CORPS OF ENGINEERS, 611 SOUTH COBB DRIVE, MARIETTA, GA. 30060

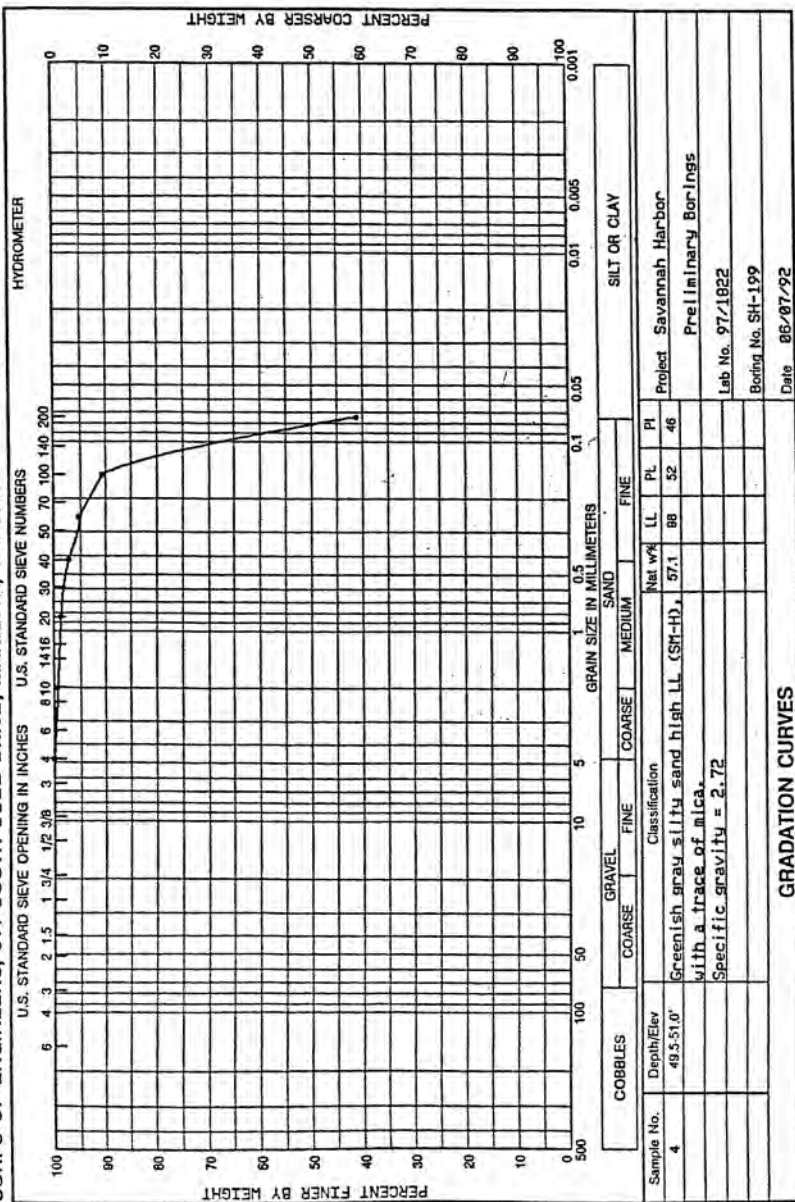


WORK ORDER: 6552  
REQUISITION: EN-66-92-25

DEPARTMENT OF THE ARMY, SOUTH ATLANTIC DIVISION LABORATORY  
CORPS OF ENGINEERS, 611 SOUTH COBB DRIVE, MARIETTA, GA. 30060

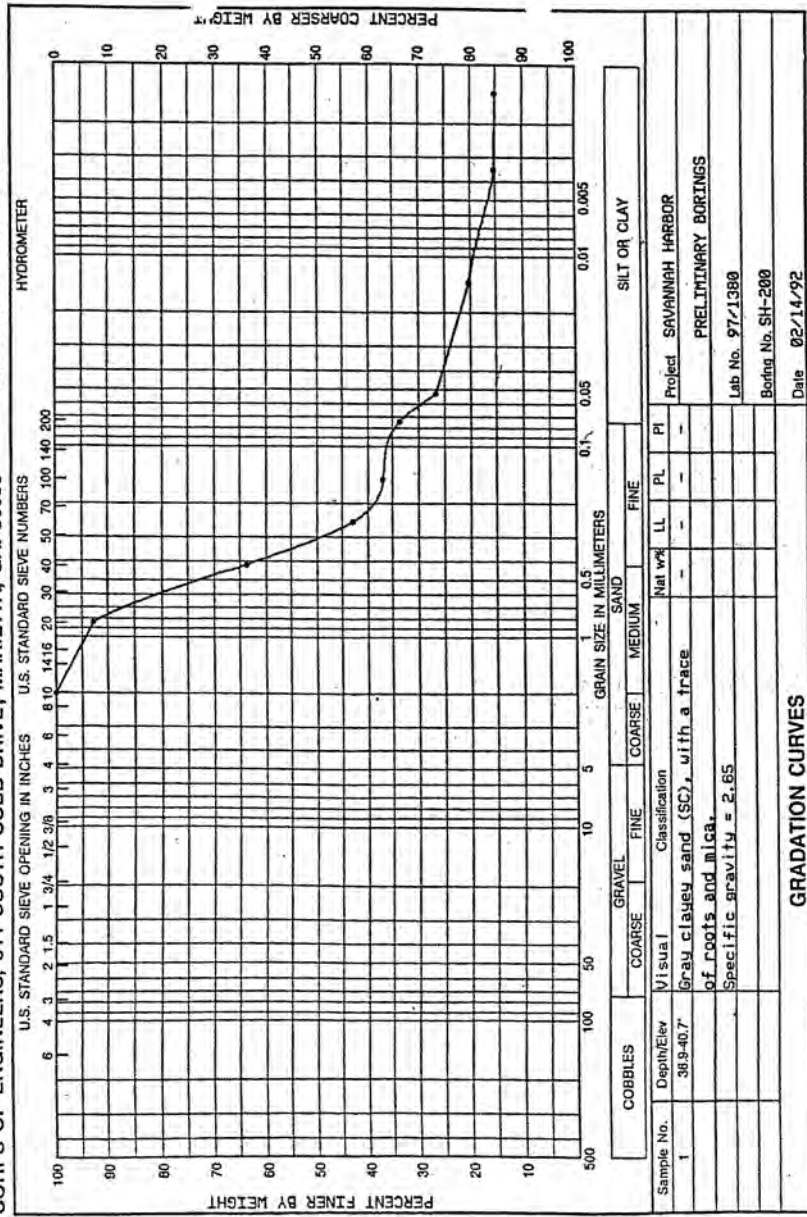


WORK ORDER: 8552  
REQUISITION: EN-66-92-25

DEPARTMENT OF THE ARMY, SOUTH ATLANTIC DIVISION LABORATORY  
CORPS OF ENGINEERS, 611 SOUTH COBB DRIVE, MARIETTA, GA. 30060

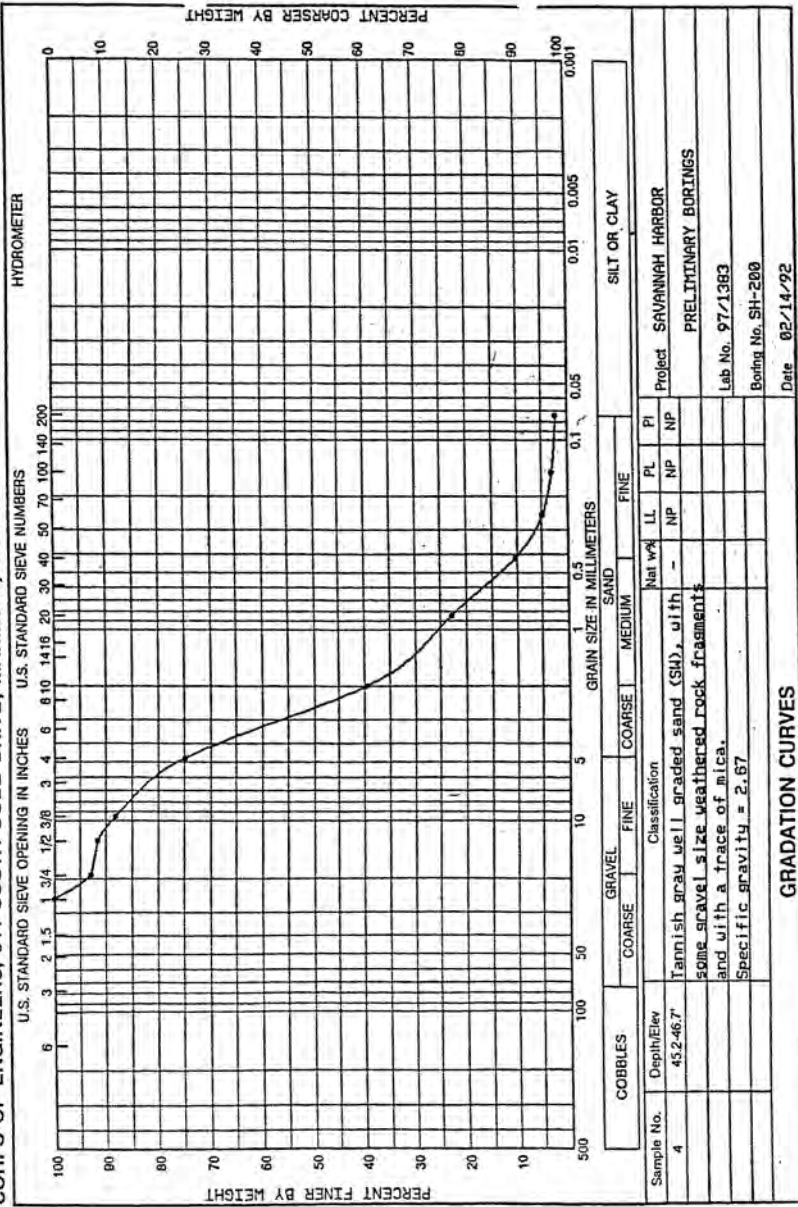

WORK ORDER: 6861  
REQUISITION: EN-66-92-54

DEPARTMENT OF THE ARMY, SOUTH ATLANTIC DIVISION LABORATORY  
CORPS OF ENGINEERS, 611 SOUTH COBB DRIVE, MARIETTA, GA. 30060

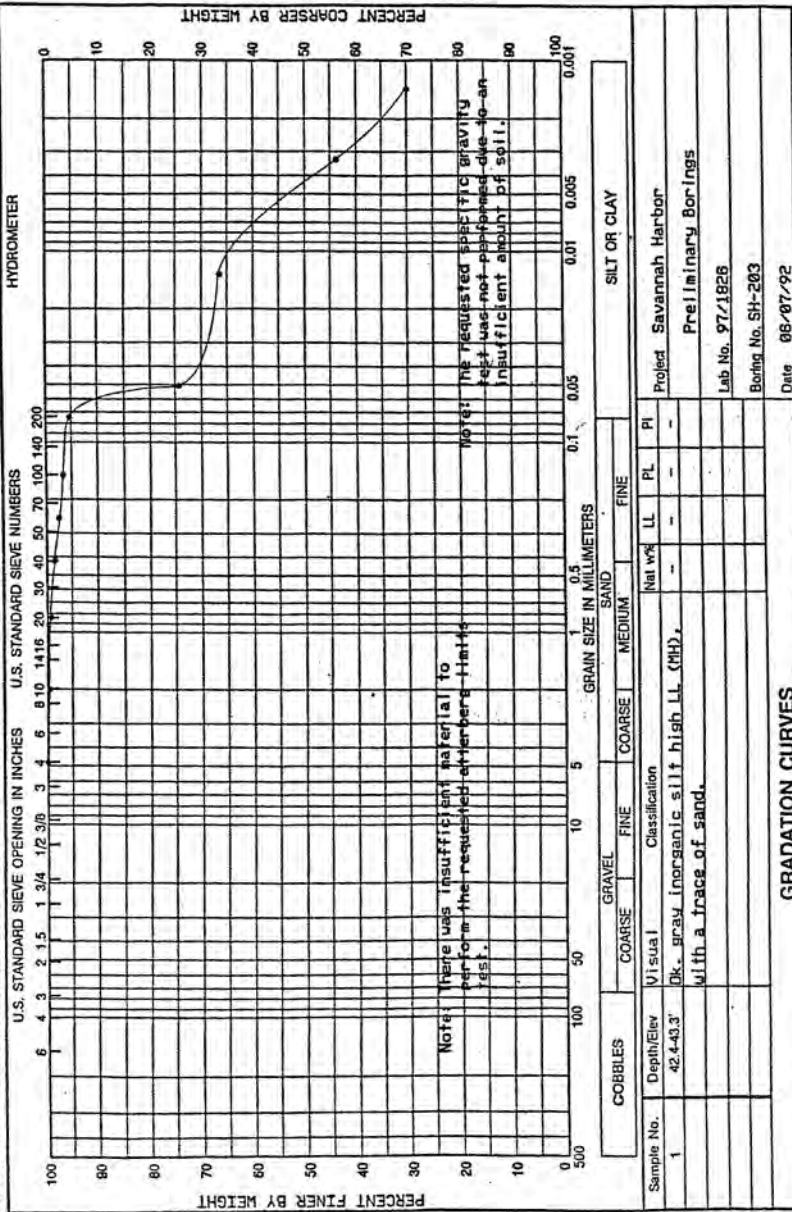






WORK ORDER: 6601  
REQUISITION: EN-GG-92-54


DEPARTMENT OF THE ARMY, SOUTH ATLANTIC DIVISION LABORATORY  
CORPS OF ENGINEERS, 611 SOUTH COBB DRIVE, MARIETTA, GA. 30060

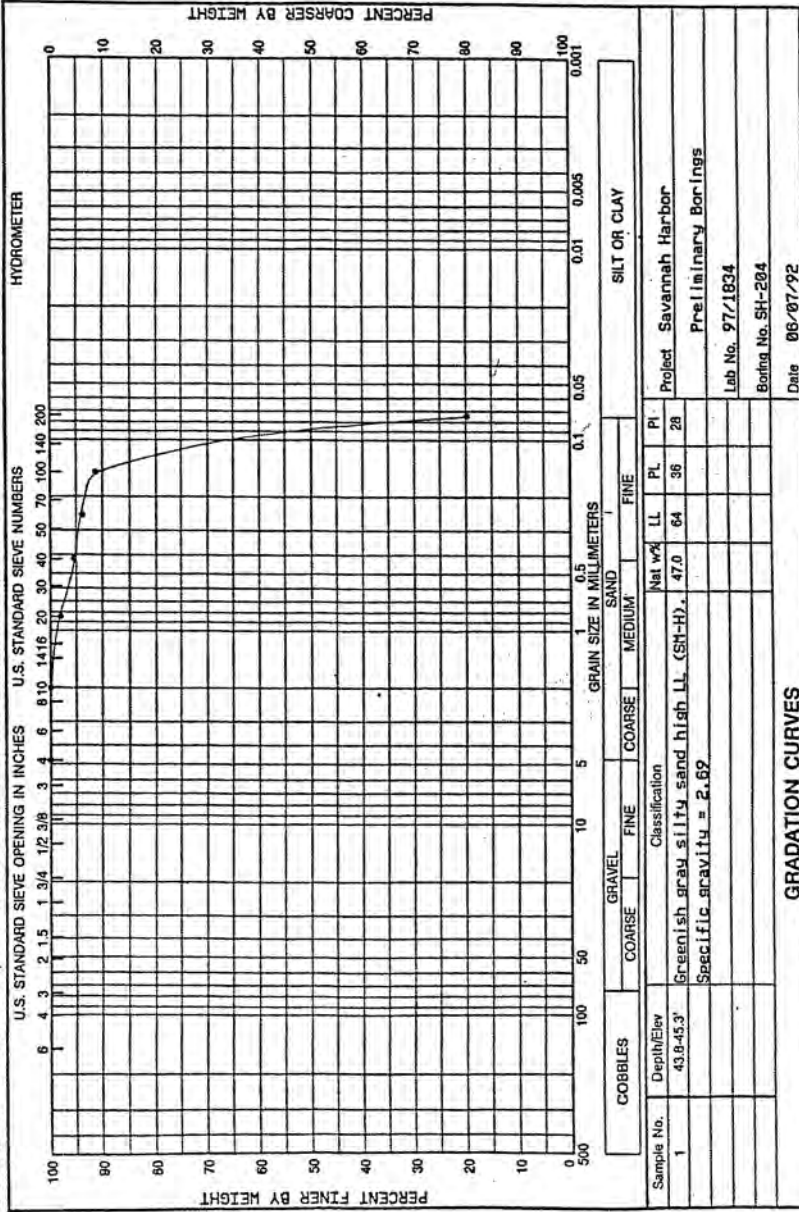



WORK ORDER: 6867  
 REQUISITION: EN-66-92-78


DEPARTMENT OF THE ARMY, SOUTH ATLANTIC DIVISION LABORATORY  
 CORPS OF ENGINEERS, 611 SOUTH COBB DRIVE, MARIETTA, GA. 30060

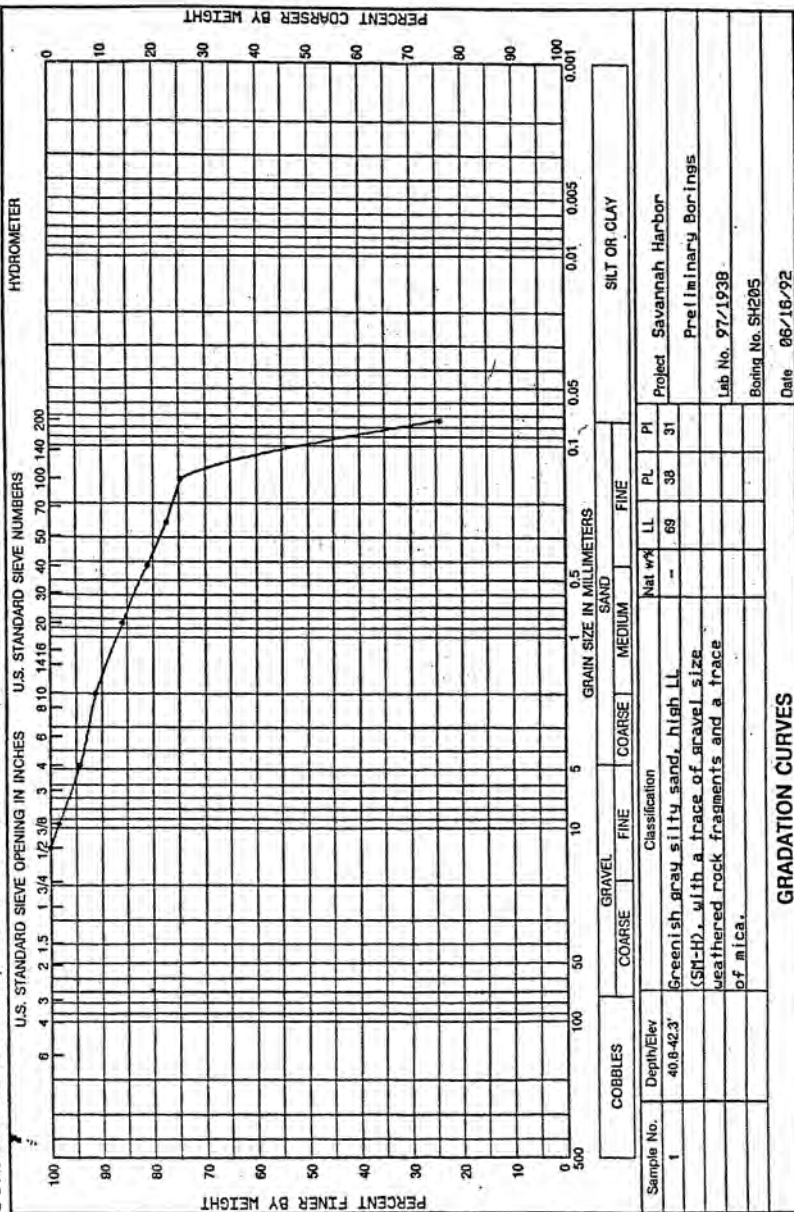




WORK ORDER: 6667  
REQUISITION: EN-GG-92-78

DEPARTMENT OF THE ARMY, SOUTH ATLANTIC DIVISION LABORATORY  
CORPS OF ENGINEERS, 611 SOUTH COBB DRIVE, MARIETTA, GA. 30060

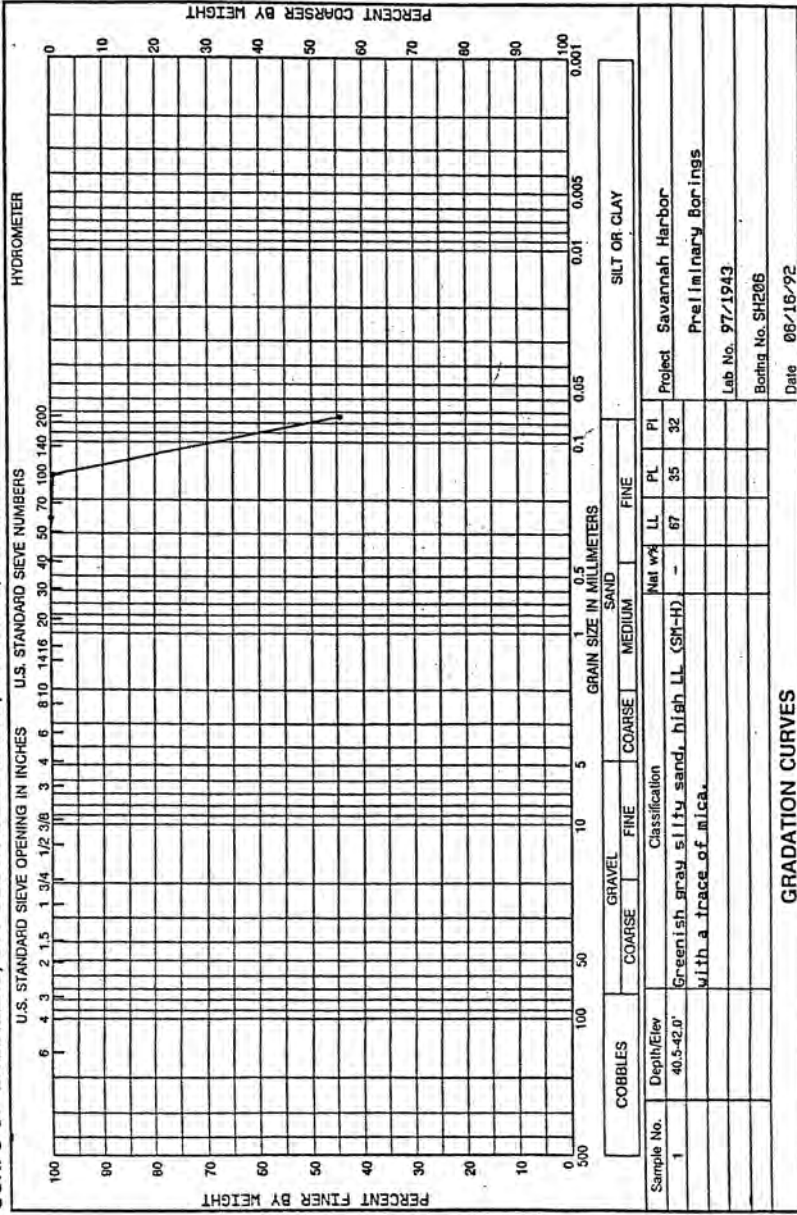


WORK ORDER: 6567  
REQUISITION: EN-65-92-78

DEPARTMENT OF THE ARMY, SOUTH ATLANTIC DIVISION LABORATORY  
CORPS OF ENGINEERS, 611 SOUTH COBB DRIVE, MARIETTA, GA. 30060

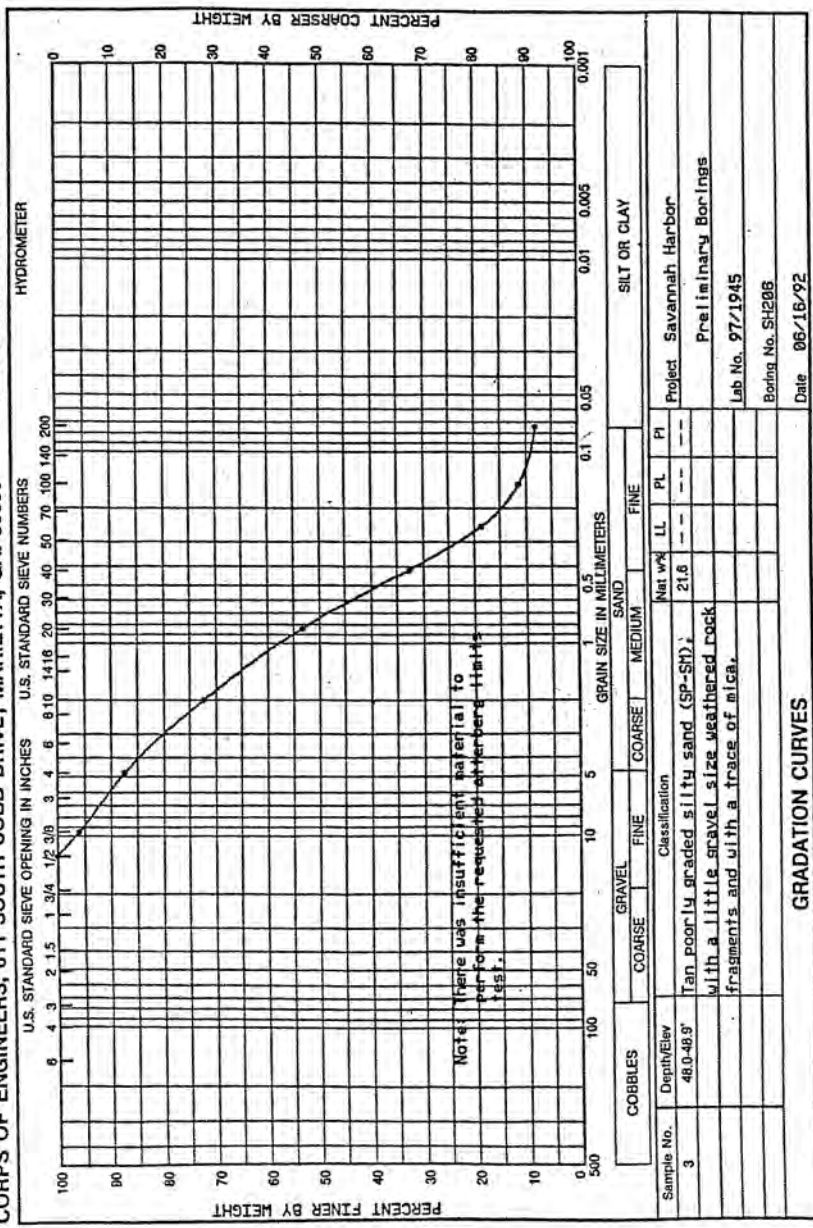


WORK ORDER: 6585  
REQUISITION: EN-GG-92-37

DEPARTMENT OF THE ARMY, SOUTH ATLANTIC DIVISION LABORATORY  
CORPS OF ENGINEERS, 611 SOUTH COBB DRIVE, MARIETTA, GA. 30060

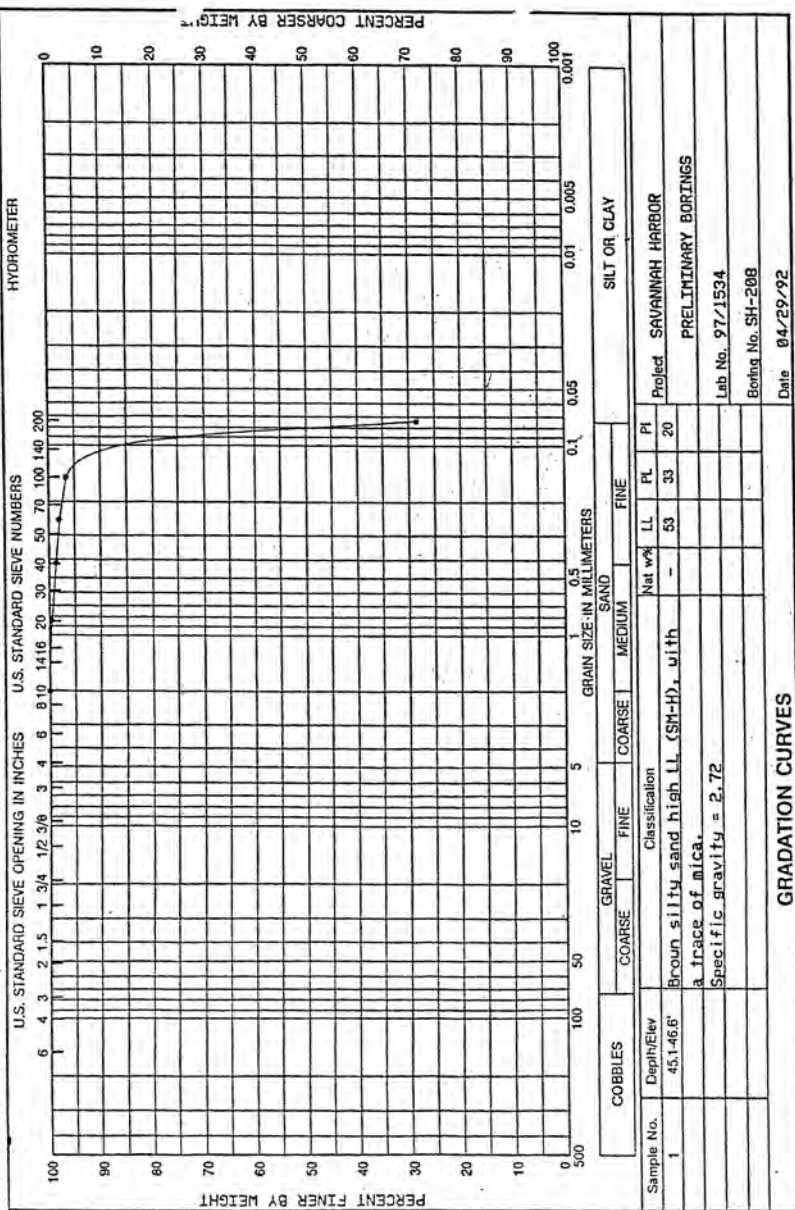


WORK ORDER: 6585  
REQUISITION: EN-65-92-37

DEPARTMENT OF THE ARMY, SOUTH ATLANTIC DIVISION LABORATORY  
CORPS OF ENGINEERS, 611 SOUTH COBB DRIVE, MARIETTA, GA. 30060

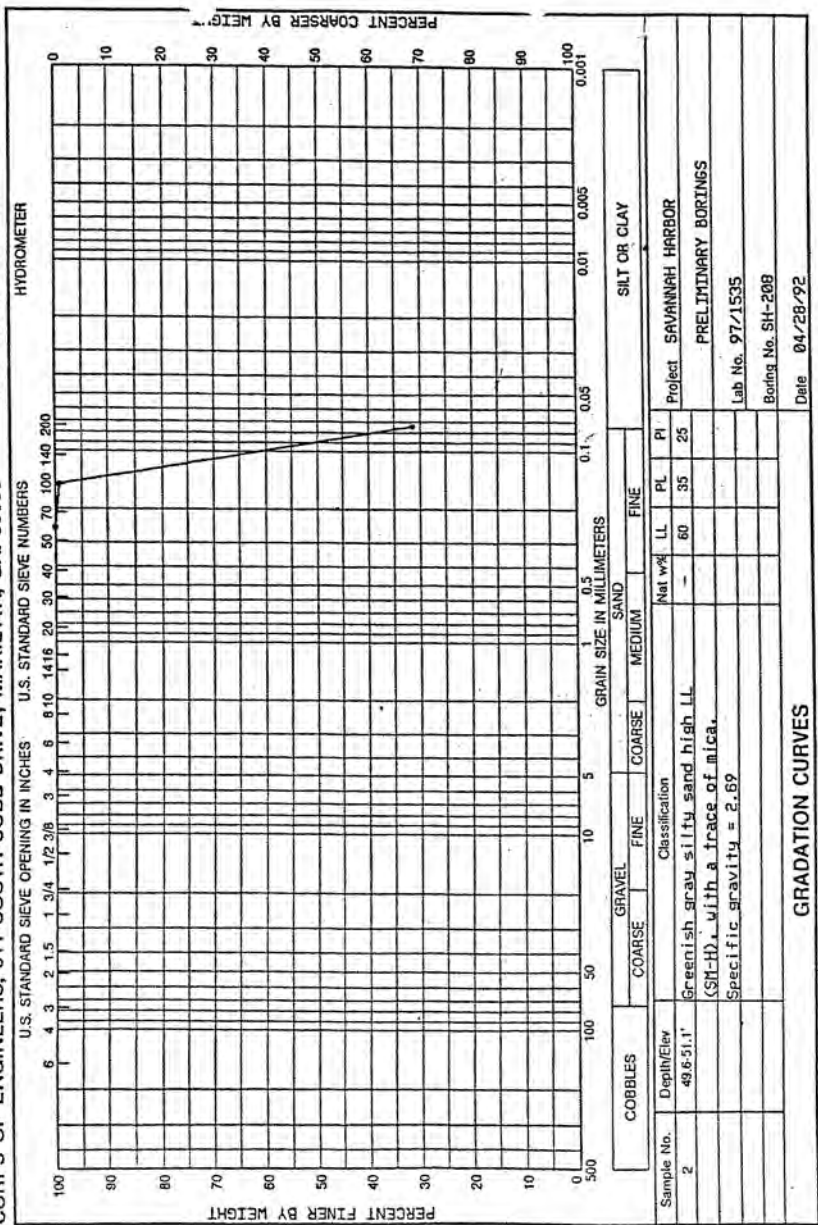

DEPARTMENT OF THE ARMY, SOUTH ATLANTIC DIVISION LABORATORY  
CORPS OF ENGINEERS, 611 SOUTH COBB DRIVE, MARIETTA, GA. 30060


WORK ORDER: 6552  
REQUISITION: EN-GG-92-25

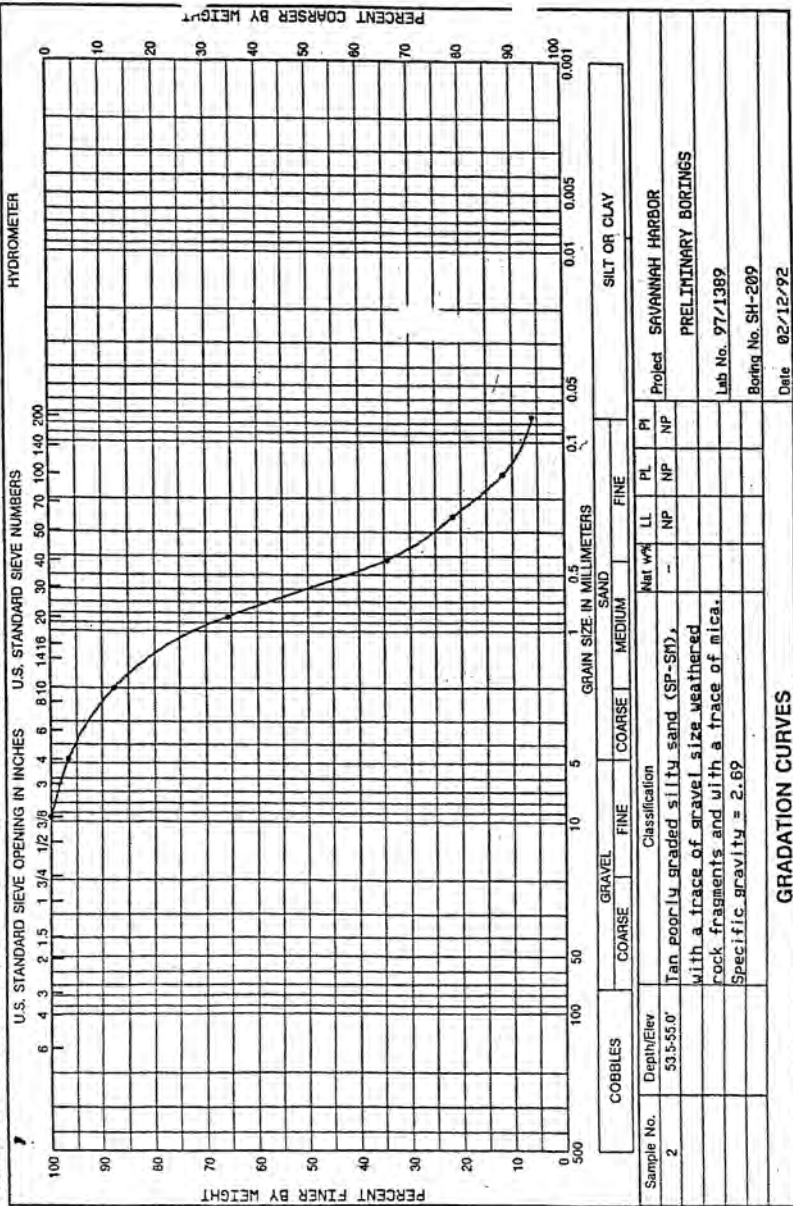



WORK ORDER: 6667  
REQUISITION: EN-66-92-78


DEPARTMENT OF THE ARMY, SOUTH ATLANTIC DIVISION LABORATORY  
CORPS OF ENGINEERS, 611 SOUTH COBB DRIVE, MARIETTA, GA. 30060

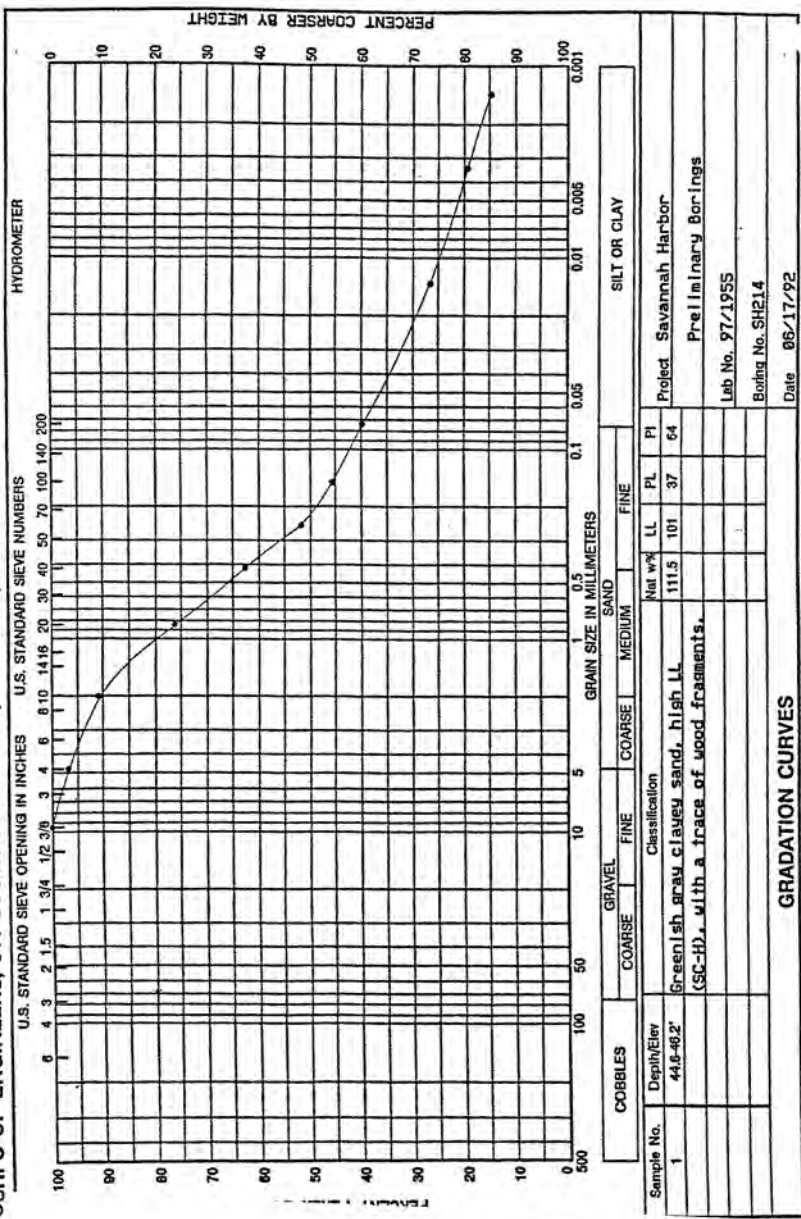



WORK ORDER: 6667  
REQUISITION: EN-GG-92-78

DEPARTMENT OF THE ARMY, SOUTH ATLANTIC DIVISION LABORATORY  
CORPS OF ENGINEERS, 611 SOUTH COBB DRIVE, MARIETTA, GA. 30060

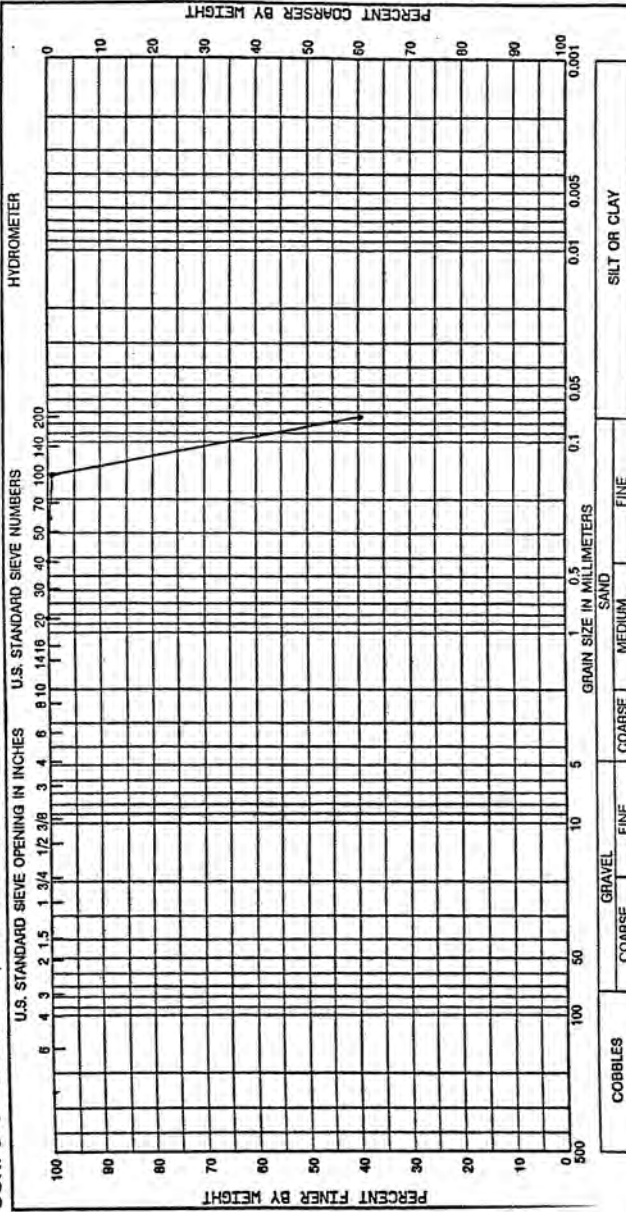


DEPARTMENT OF THE ARMY, SOUTH ATLANTIC DIVISION LABORATORY  
CORPS OF ENGINEERS, 611 SOUTH COBB DRIVE, MARIETTA, GA. 30060

WORK ORDER: 6552  
REQUISITION: EN-GG-92-25

U.S. STANDARD SIEVE OPENING IN INCHES


HYDROMETER

U.S. STANDARD SIEVE NUMBERS

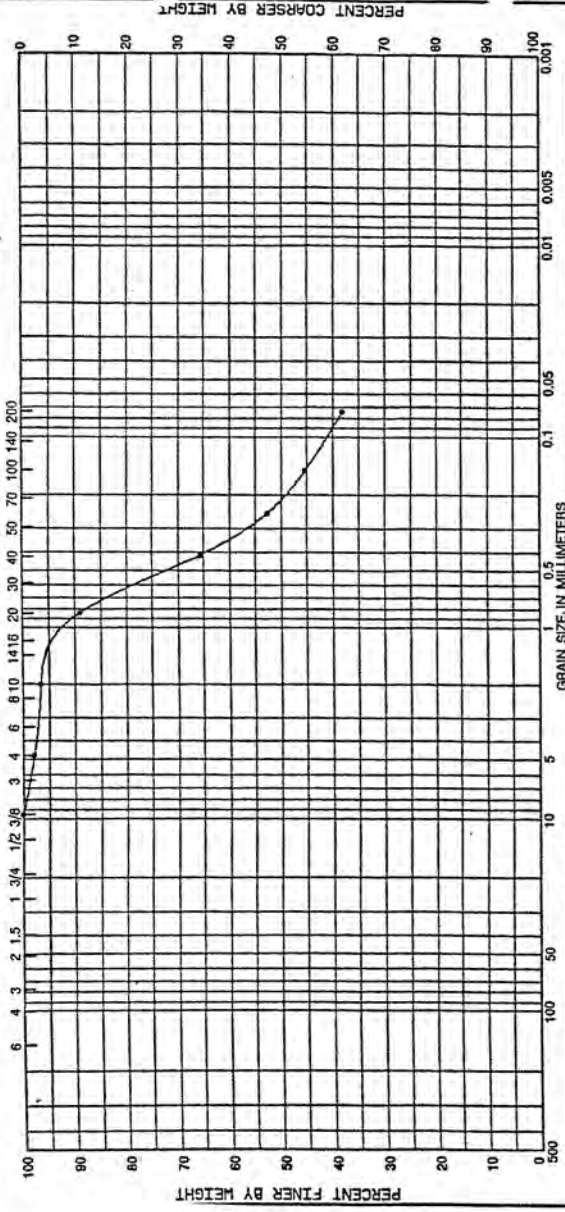


WORK ORDER: 6552  
REQUISITION: EN-GG-92-25

DEPARTMENT OF THE ARMY, SOUTH ATLANTIC DIVISION LABORATORY  
CORPS OF ENGINEERS, 611 SOUTH COBB DRIVE, MARIETTA, GA. 30060

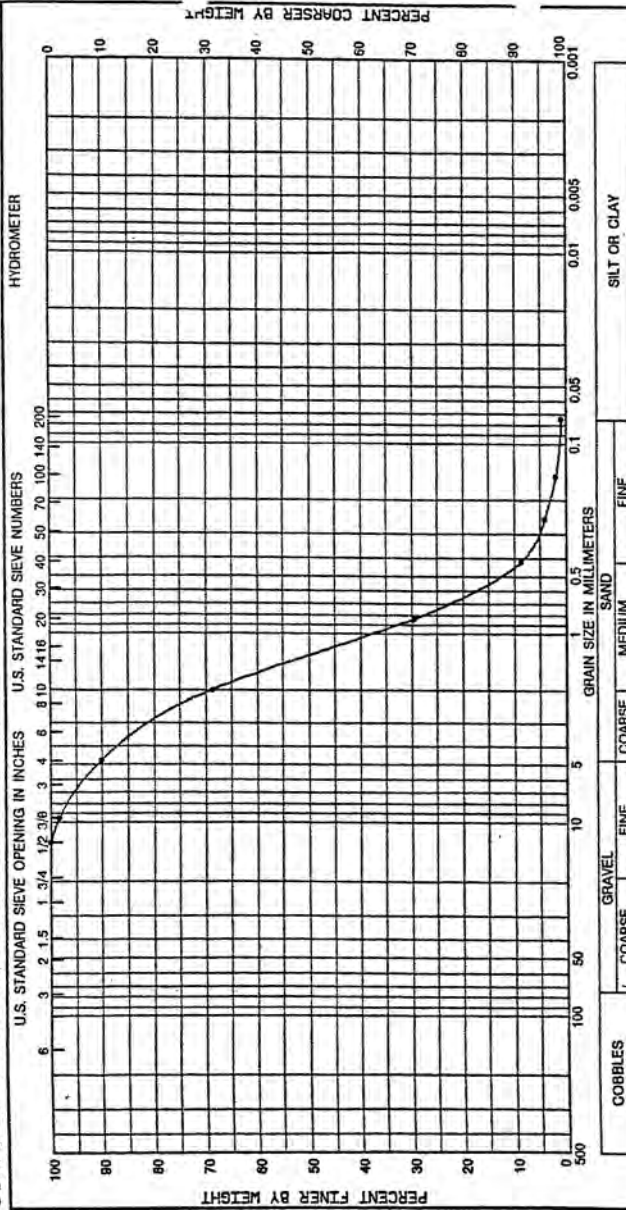[illegible]

EPARTMENT OF THE ARMY, SOUTH ATLANTIC DIVISION LABORATORY  
 ORPS OF ENGINEERS, 611 SOUTH COBB DRIVE, MARIETTA, GA. 30060

WORK ORDER: 6552  
 REQUISITION: EN-66-92-25

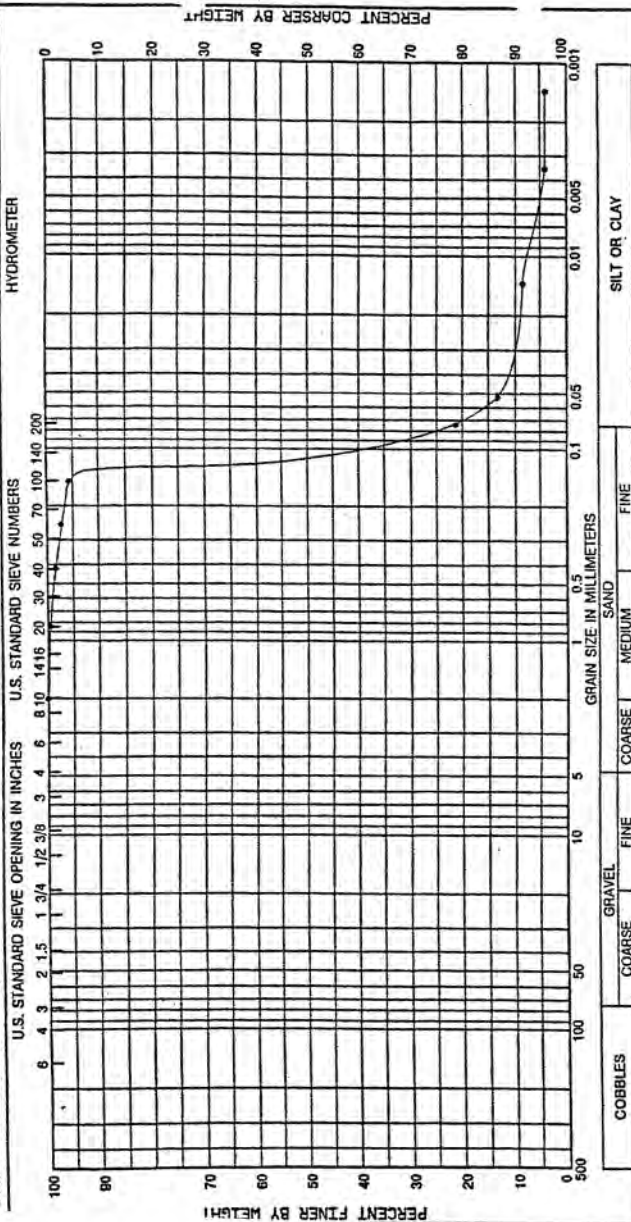


| Sample No. | Depth/Elev | GRAVEL                                                |      |        |      | SAND   |        |      |    | SILT OR CLAY |                         |  |  |
|------------|------------|-------------------------------------------------------|------|--------|------|--------|--------|------|----|--------------|-------------------------|--|--|
|            |            | COARSE                                                | FINE | COARSE | FINE | COARSE | MEDIUM | FINE | PL | PI           |                         |  |  |
| 3          | 56.5-60.0' | Gray silty sand high LL (SH-H), with a trace of mica. |      |        |      | 48.3   | 71     | 37   | 34 |              | Project SAVANNAH HARBOR |  |  |
|            |            | Specific gravity = 2.72                               |      |        |      |        |        |      |    |              | PRELIMINARY BORINGS     |  |  |
|            |            |                                                       |      |        |      |        |        |      |    |              | Lab No. 97/1394         |  |  |
|            |            |                                                       |      |        |      |        |        |      |    |              | Boring No. SH-215       |  |  |
|            |            |                                                       |      |        |      |        |        |      |    |              | Date 02/14/92           |  |  |

GRADATION CURVES




WORK ORDER: 6600  
REQUISITION: EN-65-92-53

DEPARTMENT OF THE ARMY, SOUTH ATLANTIC DIVISION LABORATORY  
CORPS OF ENGINEERS, 611 SOUTH COBB DRIVE, MARIETTA, GA. 30060

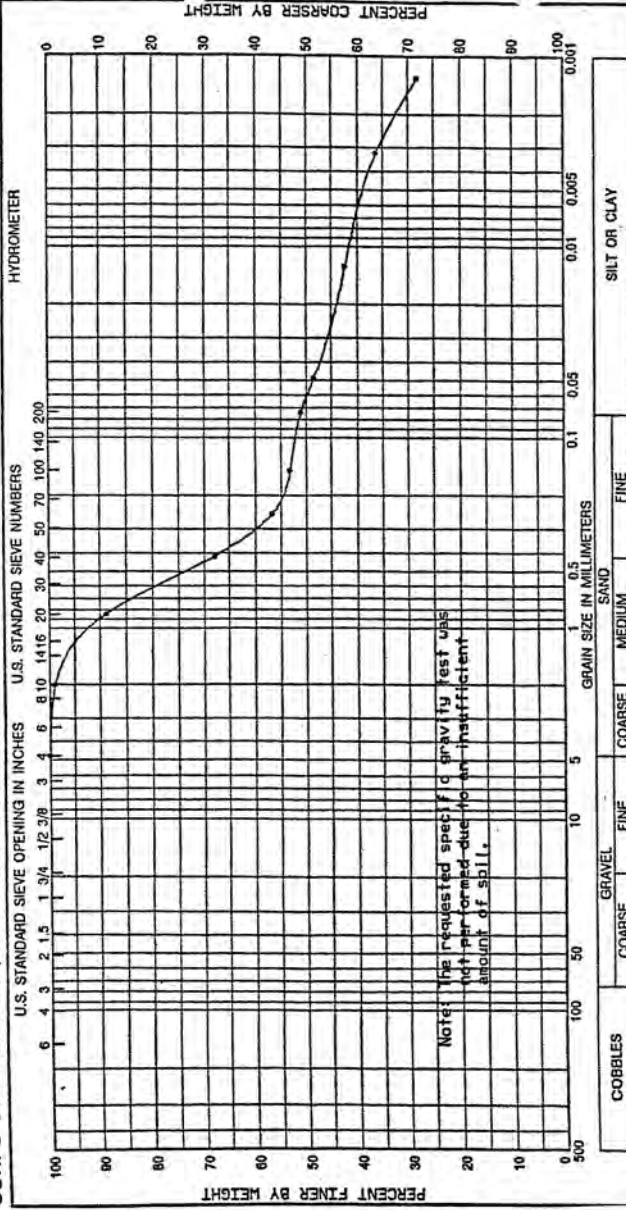

WORK ORDER: 6508  
REQUISITION: EN-65-92-53

DEPARTMENT OF THE ARMY, SOUTH ATLANTIC DIVISION LABORATORY  
CORPS OF ENGINEERS, 611 SOUTH COBB DRIVE, MARIETTA, GA. 30060

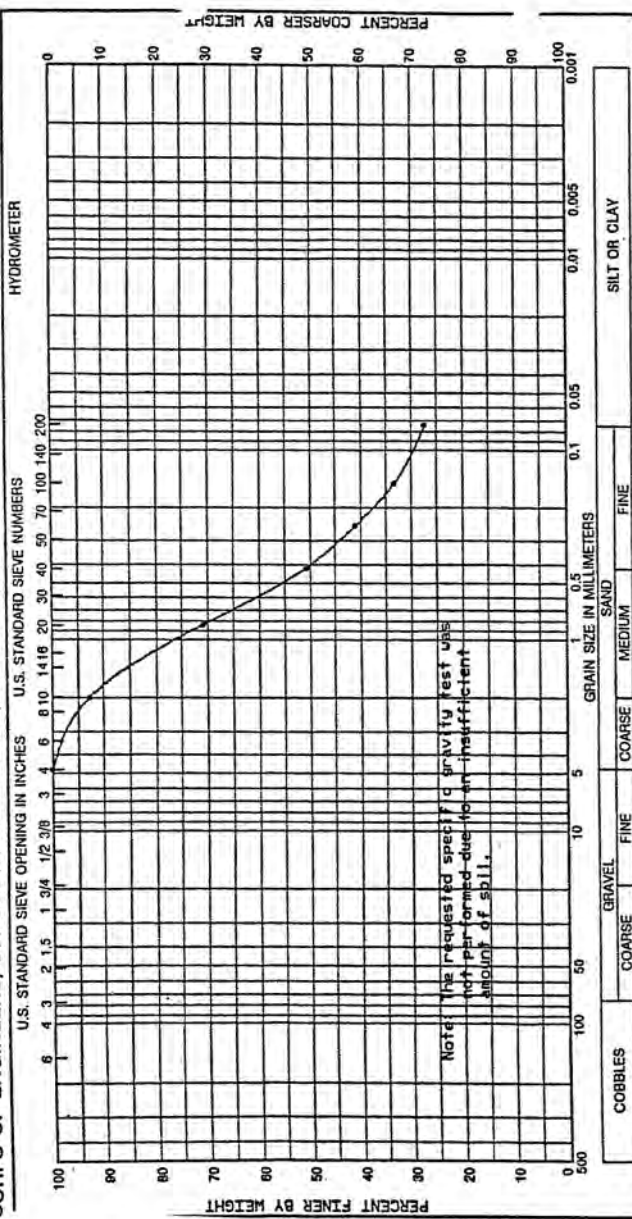

| Sample No. | Depth/Elev | Classification                                             |      |        |      | Project |    |    |                                             |
|------------|------------|------------------------------------------------------------|------|--------|------|---------|----|----|---------------------------------------------|
|            |            | COARSE                                                     | FINE | COARSE | FINE | LL      | PL | PI |                                             |
| 3          | 44.0-45.0' | Dk. gray clayey sand high LL (SC-H), with a trace of mica. |      |        |      | 90      | 34 | 56 | Project Savannah Harbor Preliminary Borings |
|            |            |                                                            |      |        |      |         |    |    | Lab No. 97/1712                             |
|            |            |                                                            |      |        |      |         |    |    | Boring No. SH-218                           |
|            |            |                                                            |      |        |      |         |    |    | Date 05/13/92                               |

GRADATION CURVES








DEPARTMENT OF THE ARMY, SOUTH ATLANTIC DIVISION LABORATORY  
CORPS OF ENGINEERS, 611 SOUTH COBB DRIVE, MARIETTA, GA. 30060


WORK ORDER: 6667  
REQUISITION: EN-GG-92-78

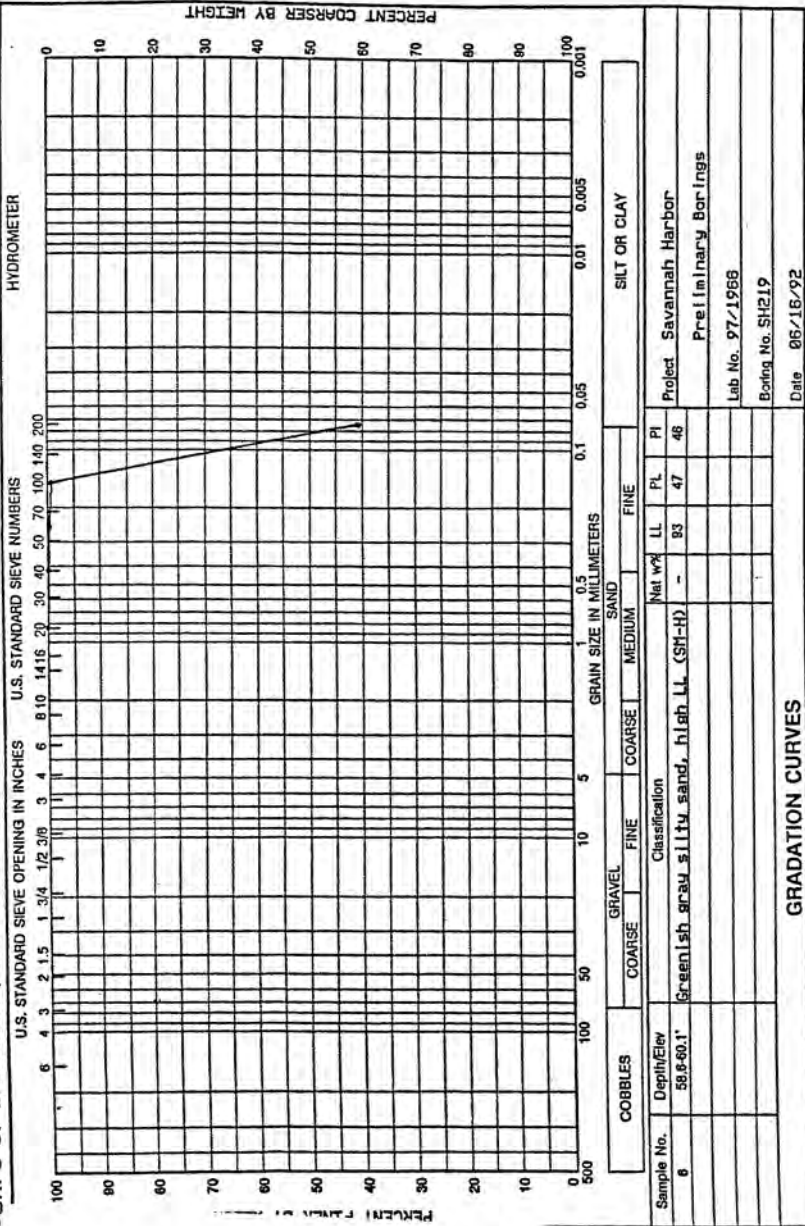



WORK ORDER: 6600  
REQUISITION: EN-GG-92-53


DEPARTMENT OF THE ARMY, SOUTH ATLANTIC DIVISION LABORATORY  
CORPS OF ENGINEERS, 611 SOUTH COBB DRIVE, MARIETTA, GA. 30060

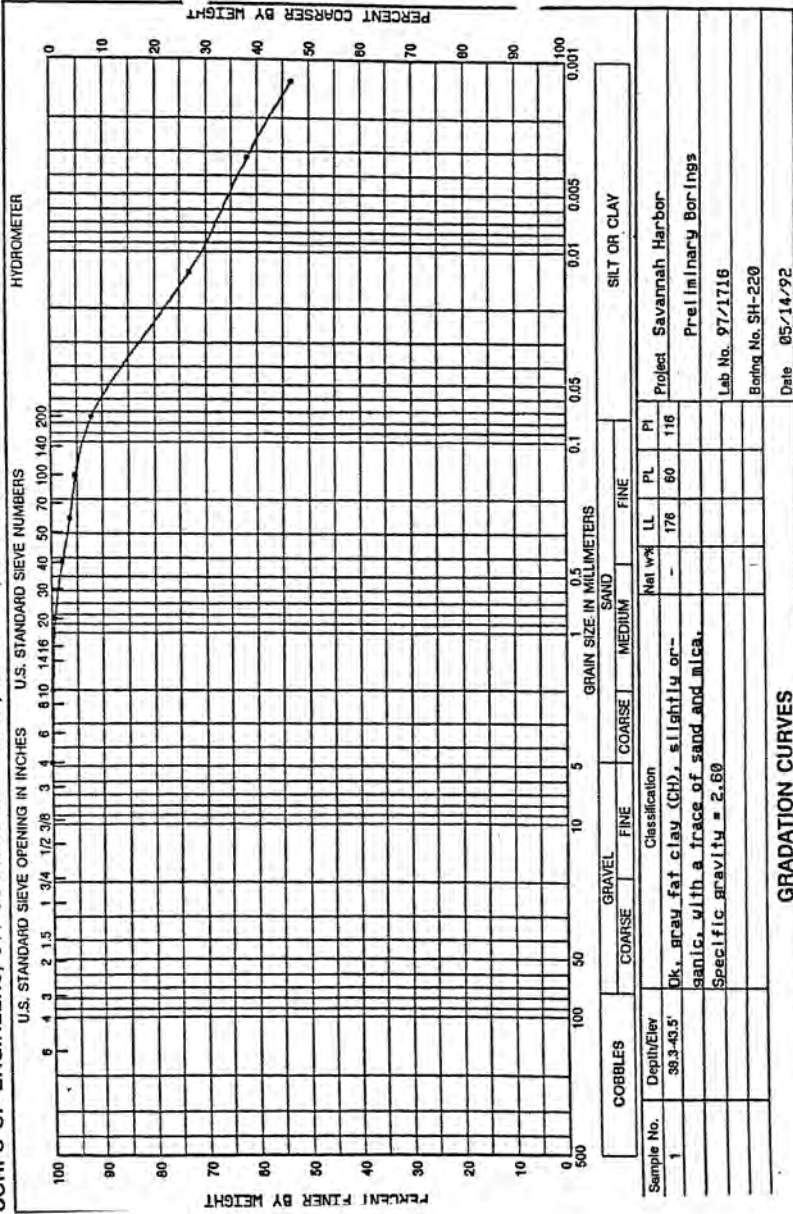

| Sample No. | COBBLES    | GRAVEL                                                                   |      |        |        | SAND |        |        |      | SILT OR CLAY |
|------------|------------|--------------------------------------------------------------------------|------|--------|--------|------|--------|--------|------|--------------|
|            |            | COARSE                                                                   | FINE | COARSE | MEDIUM | FINE | COARSE | MEDIUM | FINE |              |
|            | Depth/Elev |                                                                          |      |        |        |      |        |        |      |              |
| 1          | 39.3-43.5' | Classification                                                           |      |        |        |      |        |        |      |              |
|            |            | Ok, gray fat clay (CH), slightly organic, with a trace of sand and mica. |      |        |        |      |        |        |      |              |
|            |            | Specific gravity = 2.69                                                  |      |        |        |      |        |        |      |              |
|            |            | Moisture Content                                                         |      |        |        |      |        |        |      |              |
|            |            | Liquid Limit                                                             |      |        |        |      |        |        |      |              |
|            |            | Plastic Limit                                                            |      |        |        |      |        |        |      |              |
|            |            | Shrinkage                                                                |      |        |        |      |        |        |      |              |
|            |            | Soil No. 97/1716                                                         |      |        |        |      |        |        |      |              |
|            |            | Boiling No. SH-220                                                       |      |        |        |      |        |        |      |              |
|            |            | Date 05/14/92                                                            |      |        |        |      |        |        |      |              |


WORK ORDER: 6600  
REQUISITION: EN-GG-92-53

DEPARTMENT OF THE ARMY, SOUTH ATLANTIC DIVISION LABORATORY  
CORPS OF ENGINEERS, 611 SOUTH COBB DRIVE, MARIETTA, GA. 30060

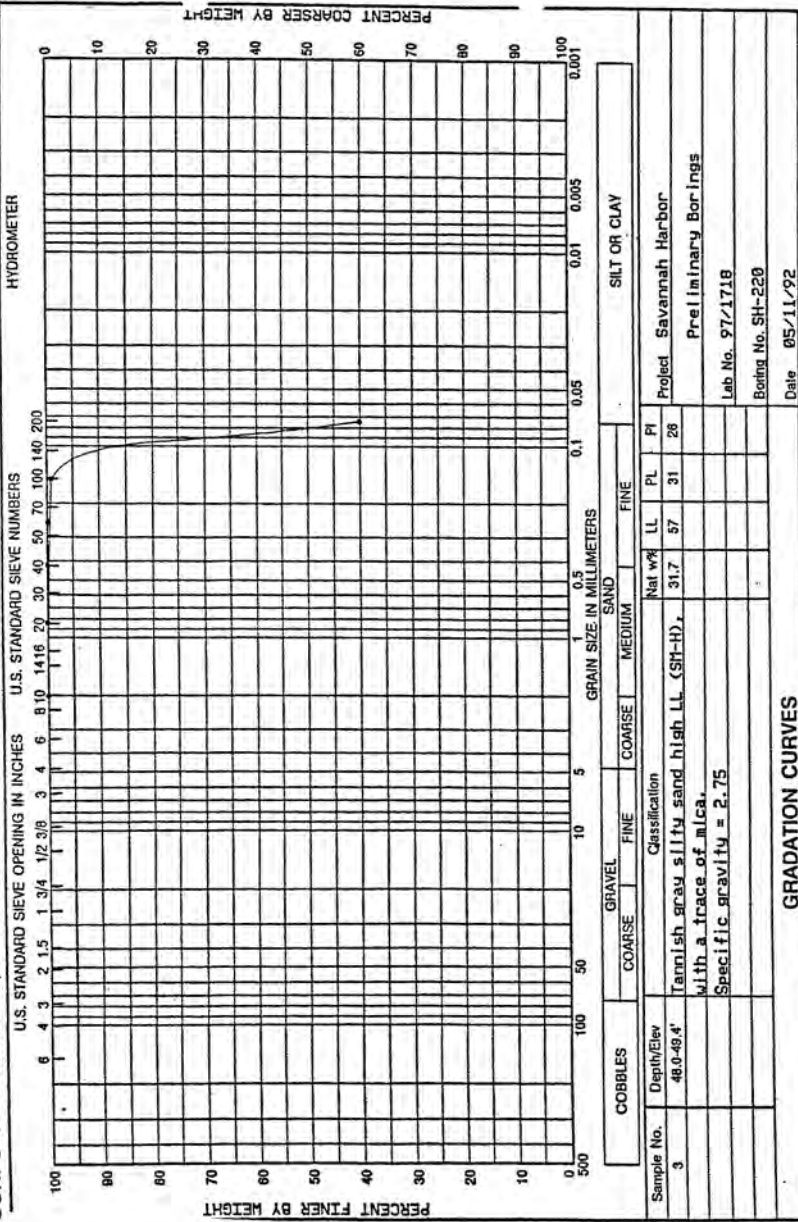

WORK ORDER: 6600  
REQUISITION: EN-66-92-53

DEPARTMENT OF THE ARMY, SOUTH ATLANTIC DIVISION LABORATORY  
CORPS OF ENGINEERS, 611 SOUTH COBB DRIVE, MARIETTA, GA. 30060

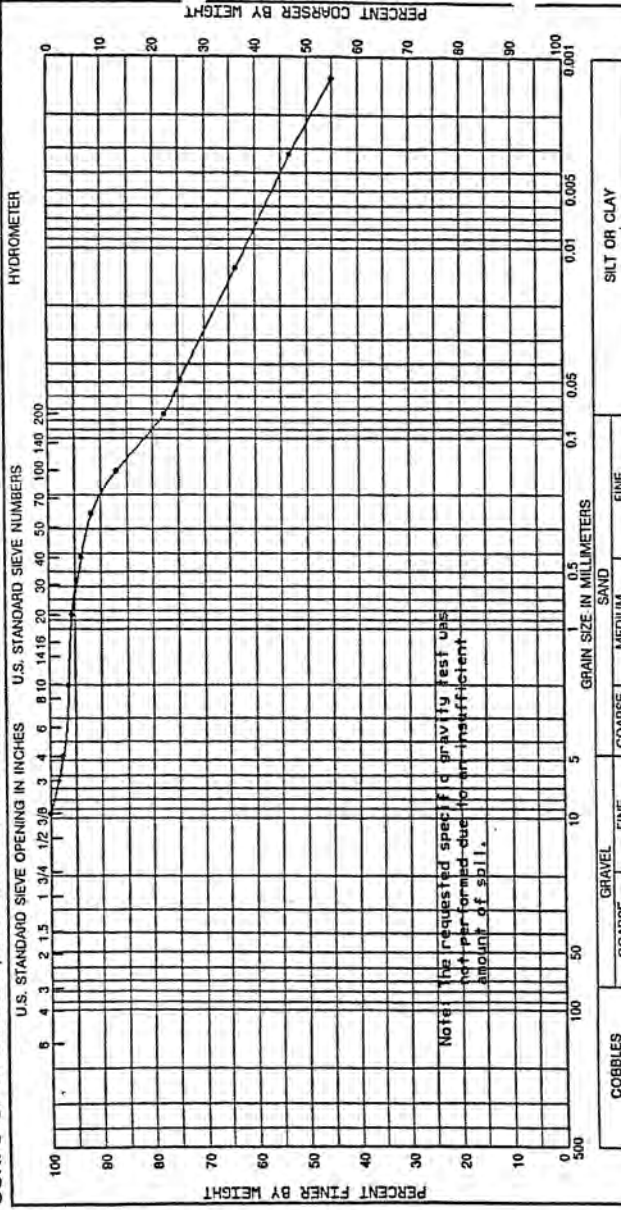

| Sample No. | Depth/Elev | GRAVEL   |      |        |      | SAND   |        |      |    | SILT OR CLAY            |    |    |    |
|------------|------------|---|------|--------|------|--------|--------|------|----|-------------------------|----|----|----|
|            |            | COARSE   | FINE | COARSE | FINE | COARSE | MEDIUM | FINE | PI | LL                      | PL | PI | PI |
| 1          | 45.8-48.1' | Classification   |      |        |      | Net wt | LL     | PL   | PI | Project Savannah Harbor |    |    |    |
|            |            | Dk. gray inorganic silt high LL (MH), with some sand and with a trace of mica and gravel size rusty metal fragments. |      |        |      | 224.3  | 143    | 55   | 88 | Preliminary Borings     |    |    |    |
|            |            |   |      |        |      |        |        |      |    | Lab No. 97/1723         |    |    |    |
|            |            |   |      |        |      |        |        |      |    | Boring No. SH-221       |    |    |    |
|            |            |   |      |        |      |        |        |      |    | Date 05/11/92           |    |    |    |

GRADATION CURVES




DEPARTMENT OF THE ARMY, SOUTH ATLANTIC DIVISION LABORATORY  
CORPS OF ENGINEERS, 611 SOUTH COBB DRIVE, MARIETTA, GA. 30060

WORK ORDER: 6552  
REQUISITION: EN-GG-92-25


HYDROMETER

U.S. STANDARD SIEVE OPENING IN INCHES U.S. STANDARD SIEVE NUMBERS

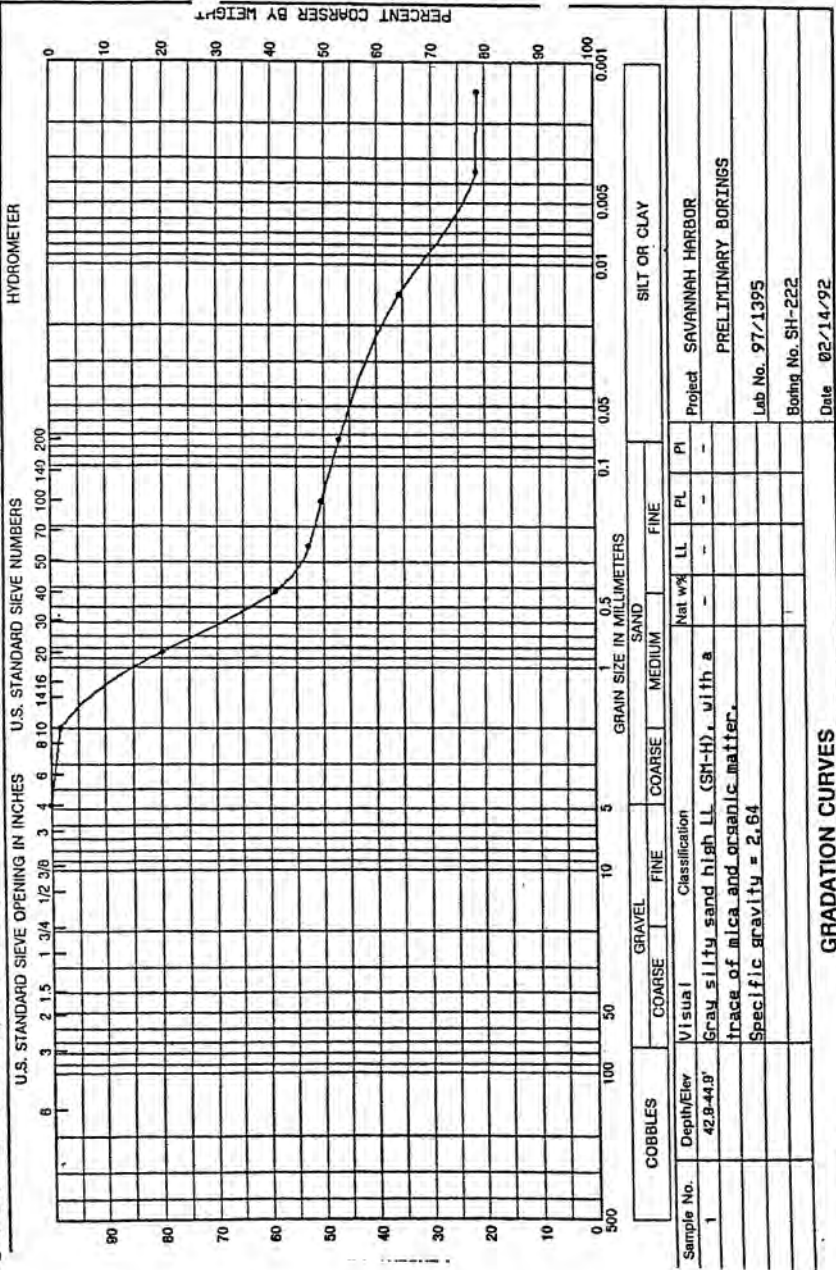

WORK ORDER: 6552  
REQUISITION: EN-66-92-25


DEPARTMENT OF THE ARMY, SOUTH ATLANTIC DIVISION LABORATORY  
CORPS OF ENGINEERS, 611 SOUTH COBB DRIVE, MARIETTA, GA. 30060

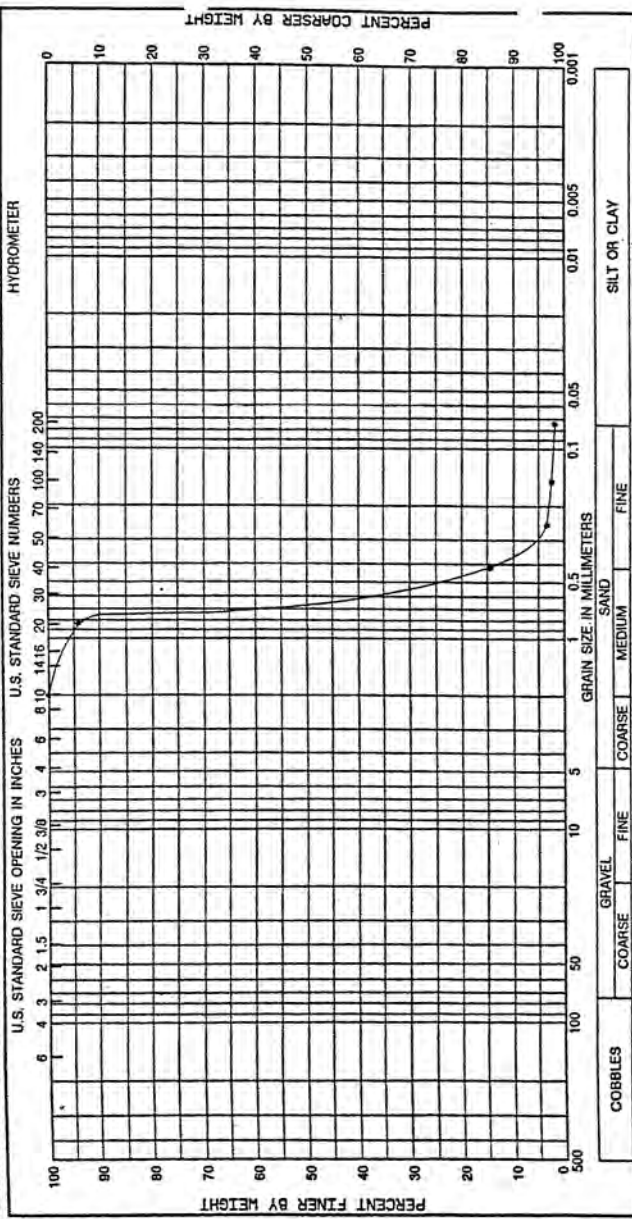

| Sample No.              | Depth/Elev | Classification                                                                                                | Nat w% | LL | PL | PI |
|-------------------------|------------|---|--------|----|----|----|
| 2                       | 46.3-48.6' | Tan poorly graded sand (SP), with a trace of gravel size weathered rock fragments.<br>Specific gravity = 2.67 | -      | NP | NP |    |
| Project Savannah Harbor |            |   |        |    |    |    |
| Preliminary Borings     |            |   |        |    |    |    |
| Lab No. 97-1839         |            |   |        |    |    |    |
| Boring No. SH-223       |            |   |        |    |    |    |
| Date 06/07/92           |            |   |        |    |    |    |

WORK ORDER: 6801  
REQUISITION: EN-6G-92-54

DEPARTMENT OF THE ARMY, SOUTH ATLANTIC DIVISION LABORATORY  
CORPS OF ENGINEERS, 611 SOUTH COBB DRIVE, MARIETTA, GA. 30060

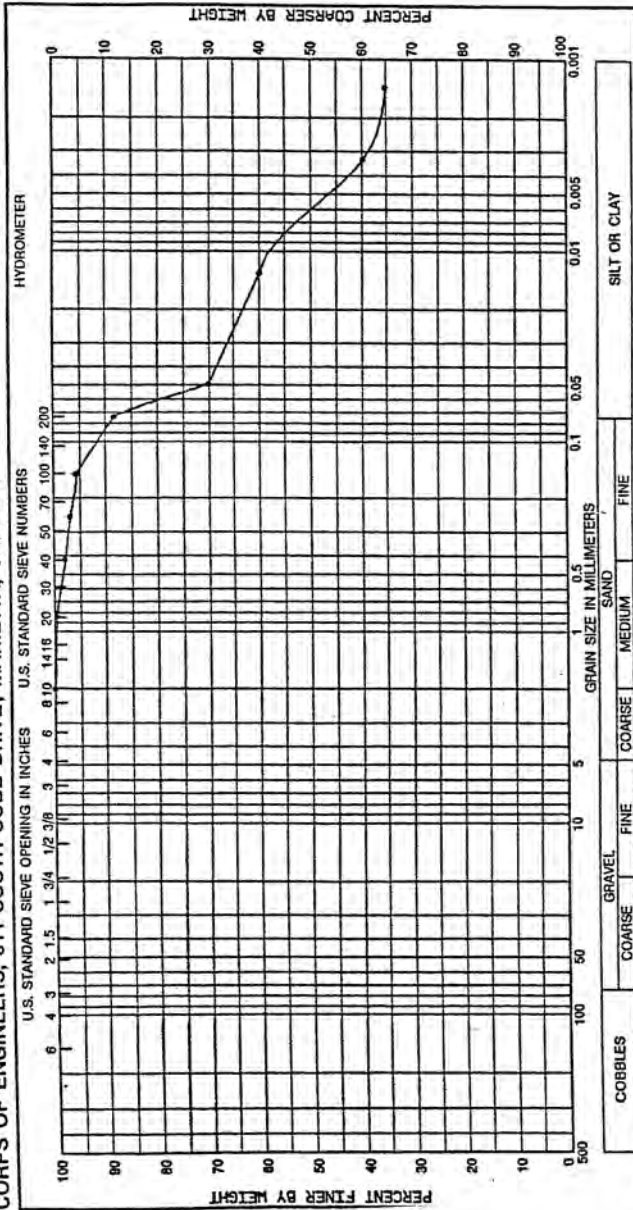


| Sample No. | Depth/Elev | Classification                                                                          | Nat w% | LL  | PL | PI  |
|------------|------------|-----------------------------------------------------------------------------------------|--------|-----|----|-----|
| 1          | 41.5-44.3' | Ok. gray fat clay (CH), with a little sand and with a trace of mica and organic matter. | 201.3  | 163 | 54 | 109 |
|            |            | Specific gravity = 2.68                                                                 |        |     |    |     |
|            |            |                                                                                         |        |     |    |     |
|            |            |                                                                                         |        |     |    |     |
|            | </         |                                                                                         |        |     |    |     |

GRADATION CURVES





DEPARTMENT OF THE ARMY, SOUTH ATLANTIC DIVISION LABORATORY  
CORPS OF ENGINEERS, 611 SOUTH COBB DRIVE, MARIETTA, GA. 30060  
WORK ORDER: 6601  
REQUISITION: EN-66-92-54

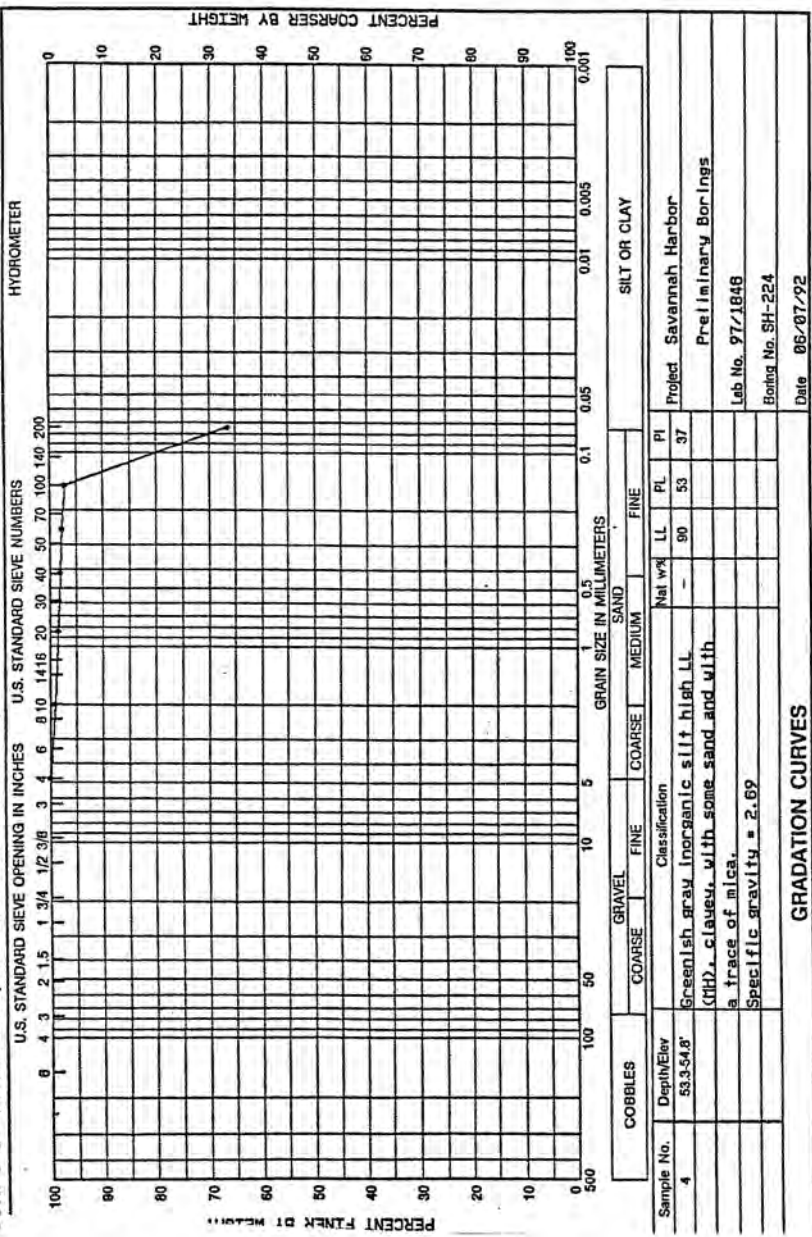






WORK ORDER: 6601  
REQUISITION: EN-65-92-54

DEPARTMENT OF THE ARMY, SOUTH ATLANTIC DIVISION LABORATORY  
CORPS OF ENGINEERS, 611 SOUTH COBB DRIVE, MARIETTA, GA. 30060

U.S. STANDARD SIEVE OPENING IN INCHES U.S. STANDARD SIEVE NUMBERS

HYDROMETER

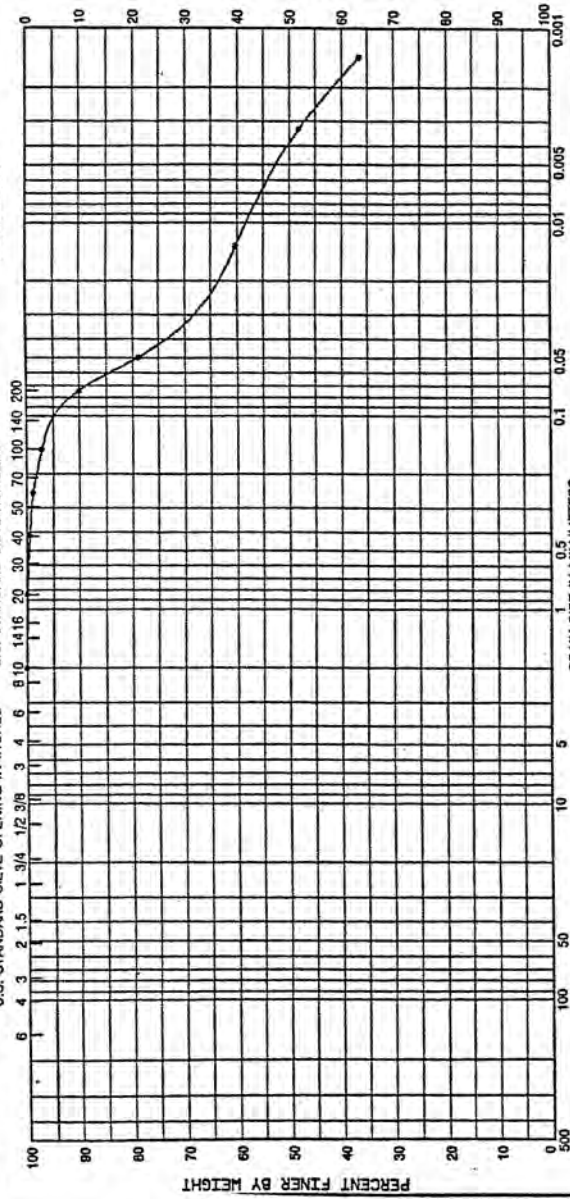

| Sample No. | Depth/Elev | GRAVEL |      |        |      | SAND   |        |      |    | SILT OR CLAY |    |    |  |
|------------|------------|--------|------|--------|------|--------|--------|------|----|--------------|----|----|--|
|            |            | COARSE | FINE | COARSE | FINE | COARSE | MEDIUM | FINE | PI | LL           | PL | PI |  |


|   |            |                                                                        |  |  |  |   |  |  |  |     |    |     |                         |
|---|------------|------------------------------------------------------------------------|--|--|--|---|--|--|--|-----|----|-----|-------------------------|
| 1 | 42.2-46.3' | Dk. gray fat clay (CH), with a trace of sand, mica and organic matter. |  |  |  | - |  |  |  | 161 | 52 | 109 | Project Savannah Harbor |
|   |            | Specific gravity = 2.60                                                |  |  |  |   |  |  |  |     |    |     | Preliminary Borings     |
|   |            |                                                                        |  |  |  |   |  |  |  |     |    |     | Lab No. 97/1855         |
|   |            |                                                                        |  |  |  |   |  |  |  |     |    |     | Boring No. SH-226       |
|   |            |                                                                        |  |  |  |   |  |  |  |     |    |     | Date 06/07/92           |

GRADATION CURVES




DEPARTMENT OF THE ARMY, SOUTH ATLANTIC DIVISION LABORATORY  
CORPS OF ENGINEERS, 611 SOUTH COBB DRIVE, MARIETTA, GA. 30060

WORK ORDER: 6601  
REQUISITION: EN-66-92-54

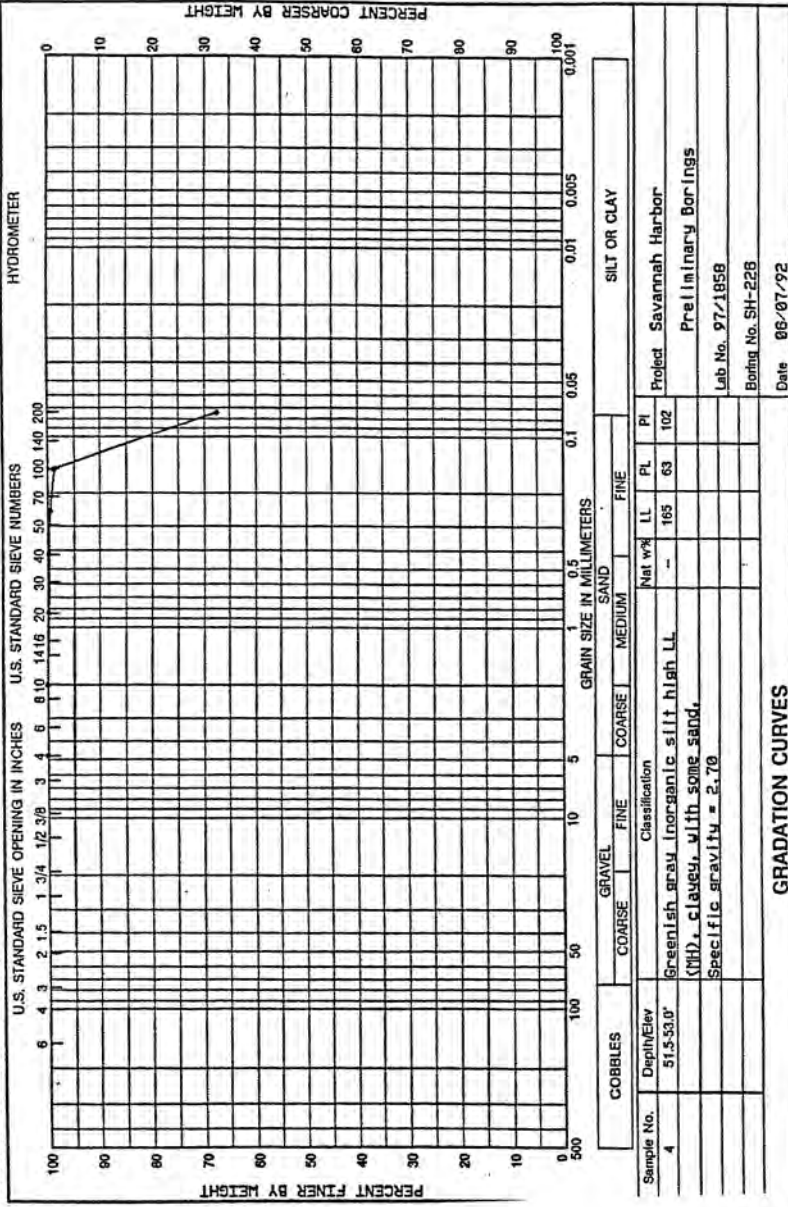


WORK ORDER: 6681  
REQUISITION: EN-66-92-54

DEPARTMENT OF THE ARMY, SOUTH ATLANTIC DIVISION LABORATORY  
CORPS OF ENGINEERS, 611 SOUTH COBB DRIVE, MARIETTA, GA. 30060

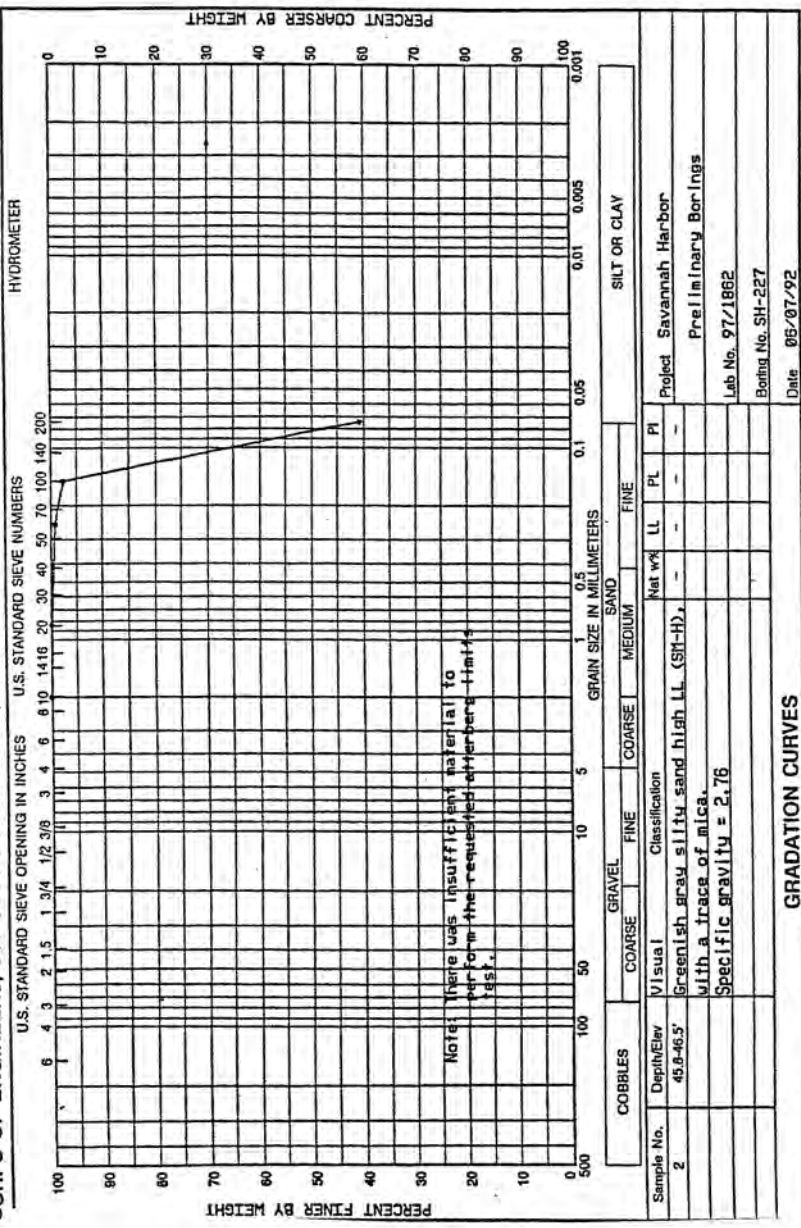

WORK ORDER: 6585  
REQUISITION: EN-GG-92-37

DEPARTMENT OF THE ARMY, SOUTH ATLANTIC DIVISION LABORATORY  
CORPS OF ENGINEERS, 611 SOUTH COBB DRIVE, MARIETTA, GA. 30060

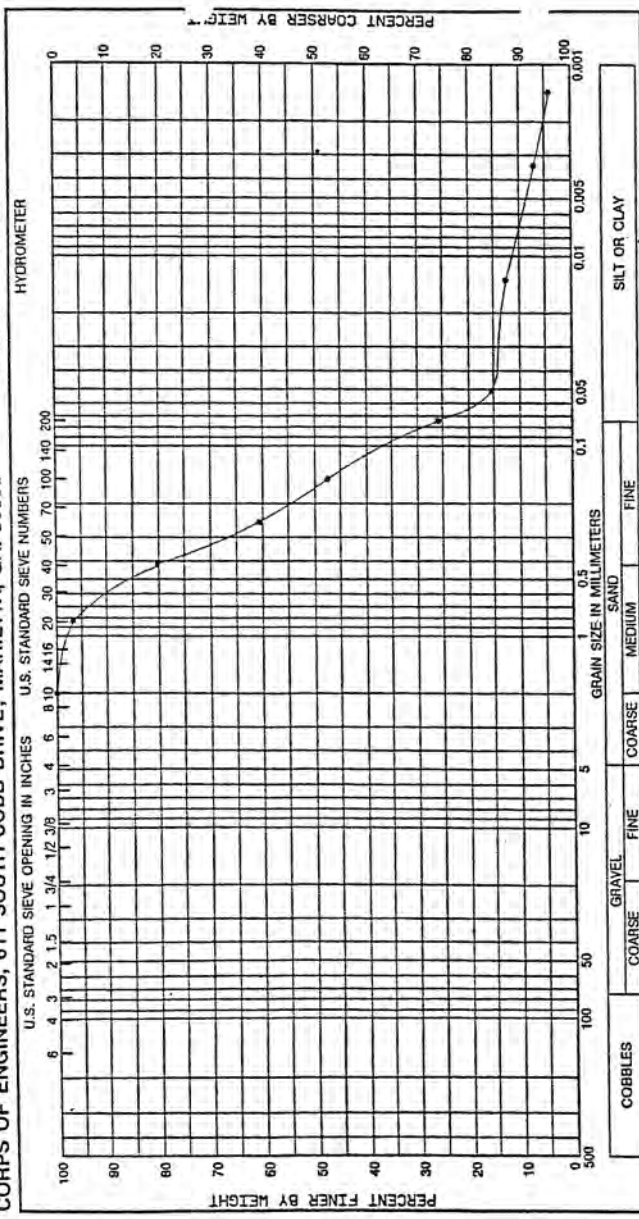


|            |   |            |            |                |                                                                   |        |   |    |    |    |    |    |    |         |                     |
|------------|---|------------|------------|----------------|-------------------------------------------------------------------|--------|---|----|----|----|----|----|----|---------|---------------------|
| Sample No. | 1 | Depth/Elev | 33.2-36.2' | Classification | Ok. gray clayey sand (SC), with a trace of mica. roots and shell. | Nat w% | - | LL | 49 | PL | 24 | PI | 25 | Project | SAVANNAH HARBOR     |
|            |   |            |            |                | Specific gravity = 2.67                                           |        |   |    |    |    |    |    |    |         | PRELIMINARY BORINGS |
|            |   |            |            |                |                                                                   |        |   |    |    |    |    |    |    |         | Lab No. 97/1539     |
|            |   |            |            |                |                                                                   |        |   |    |    |    |    |    |    |         | Boring No. SH-228   |
|            |   |            |            |                |                                                                   |        |   |    |    |    |    |    |    |         | Date 04/29/92       |

GRADATION CURVES




DEPARTMENT OF THE ARMY, SOUTH ATLANTIC DIVISION LABORATORY  
CORPS OF ENGINEERS, 611 SOUTH COBB DRIVE, MARIETTA, GA. 30060

WORK ORDER: 6565  
REQUISITION: EN-65-92-37

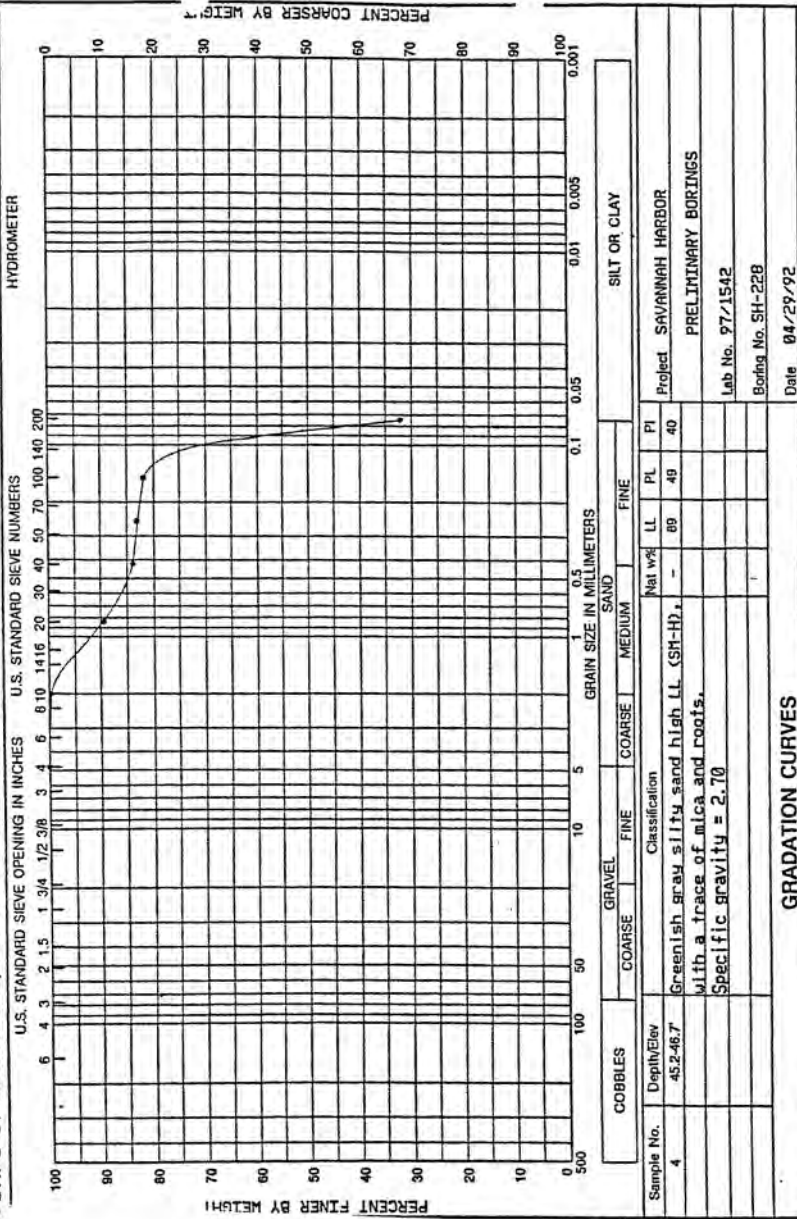

DEPARTMENT OF THE ARMY, SOUTH ATLANTIC DIVISION LABORATORY  
CORPS OF ENGINEERS, 611 SOUTH COBB DRIVE, MARIETTA, GA. 30060


WORK ORDER: 6581  
REQUISITION: EN-GG-92-54

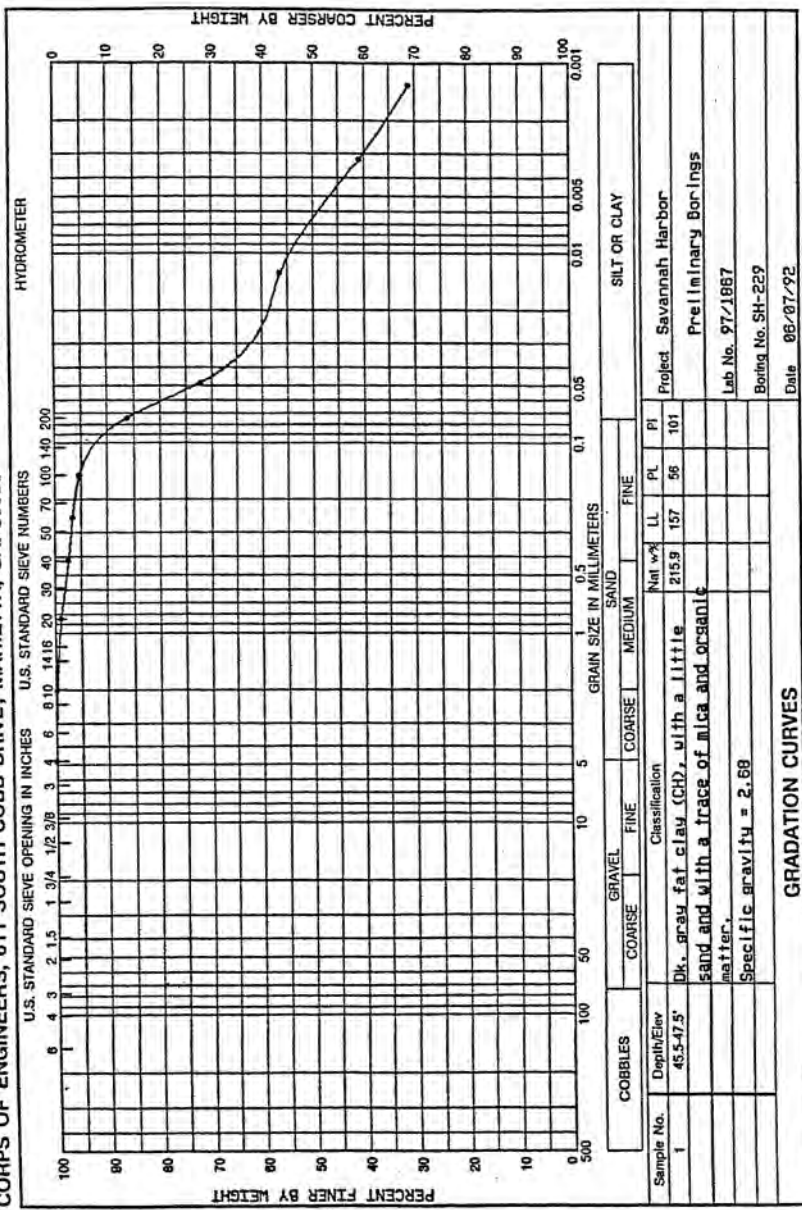




WORK ORDER: 6681  
REQUISITION: EN-65-92-54

DEPARTMENT OF THE ARMY, SOUTH ATLANTIC DIVISION LABORATORY  
CORPS OF ENGINEERS, 611 SOUTH COBB DRIVE, MARIETTA, GA. 30060

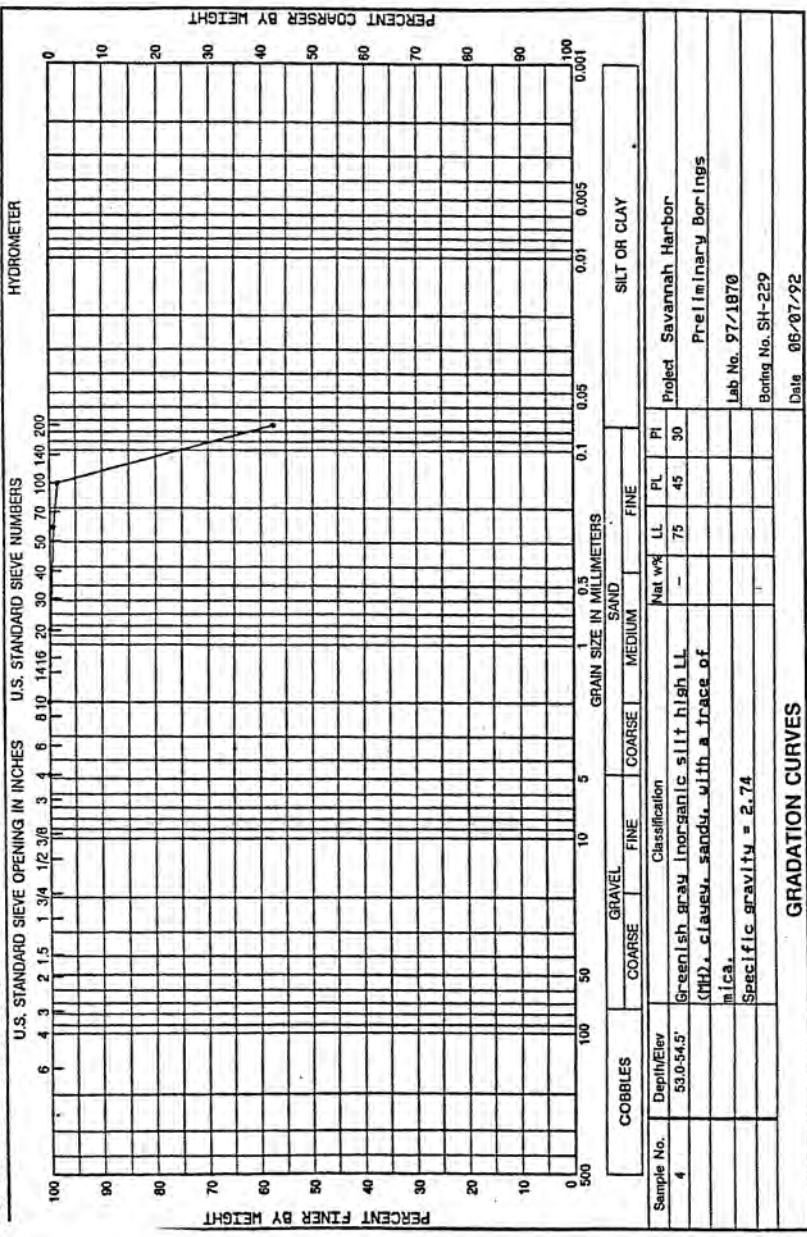




DEPARTMENT OF THE ARMY, SOUTH ATLANTIC DIVISION LABORATORY  
CORPS OF ENGINEERS, 611 SOUTH COBB DRIVE, MARIETTA, GA. 30060  
WORK ORDER: 6501  
REDUCTION: EN-GS-92-54

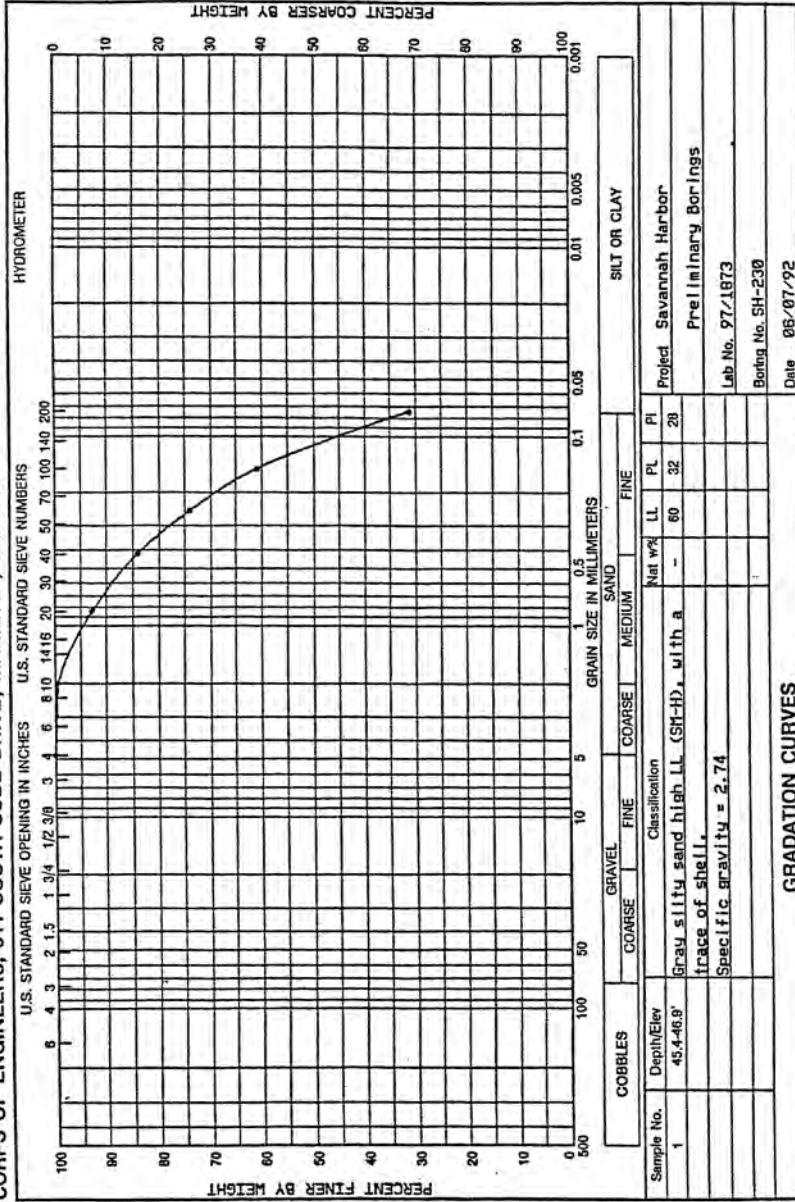


WORK ORDER: 8552  
REQUISITION: EN-66-92-25

DEPARTMENT OF THE ARMY, SOUTH ATLANTIC DIVISION LABORATORY  
CORPS OF ENGINEERS, 611 SOUTH COBB DRIVE, MARIETTA, GA. 30060

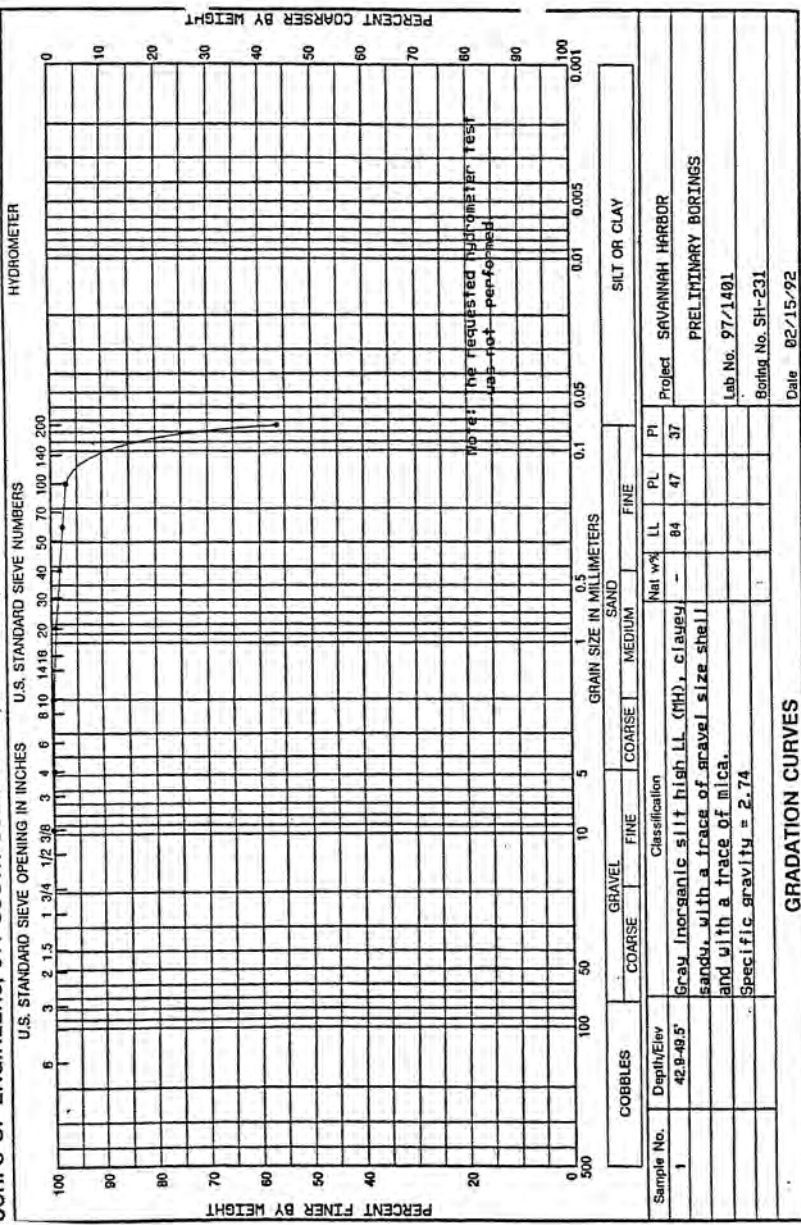


WORK ORDER: 6552  
REQUISITION: EN-66-92-25

DEPARTMENT OF THE ARMY, SOUTH ATLANTIC DIVISION LABORATORY  
CORPS OF ENGINEERS, 611 SOUTH COBB DRIVE, MARIETTA, GA. 30060

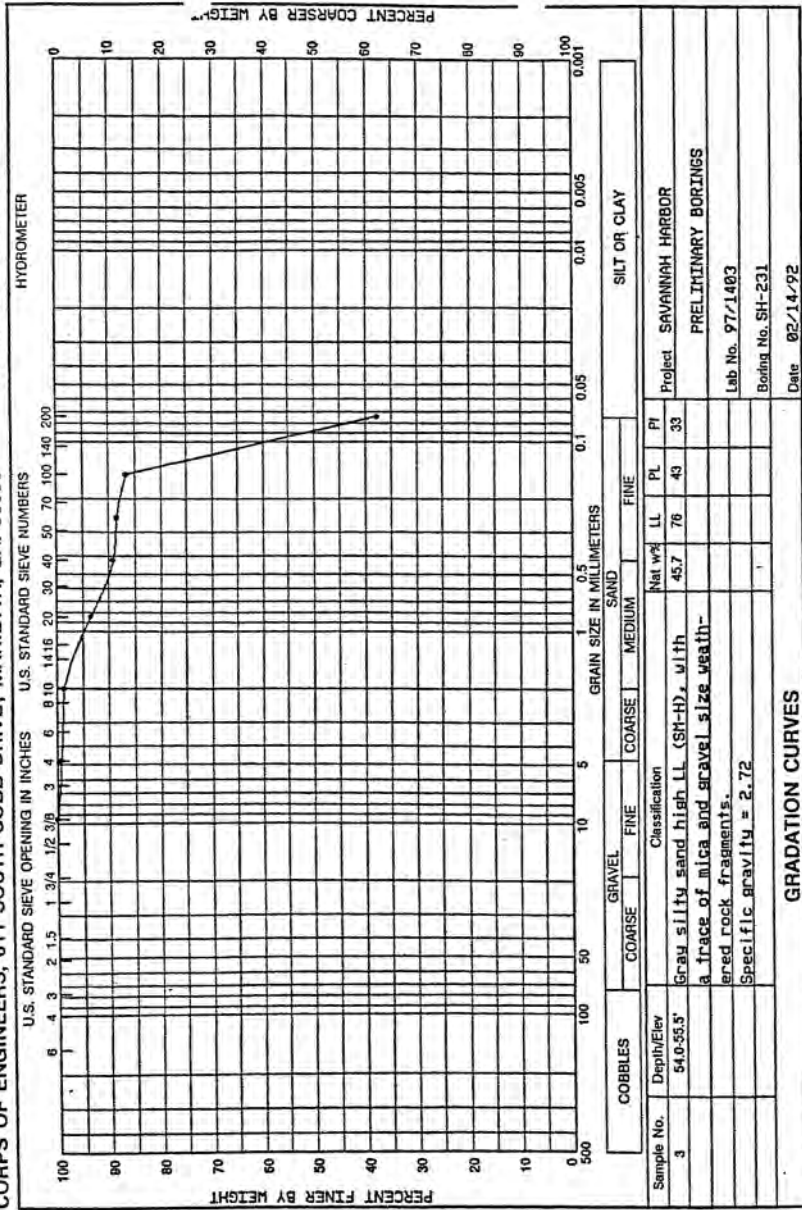


WORK ORDER: 6601  
REQUISITION: EN-66-92-54

DEPARTMENT OF THE ARMY, SOUTH ATLANTIC DIVISION LABORATORY  
CORPS OF ENGINEERS, 611 SOUTH COBB DRIVE, MARIETTA, GA. 30060

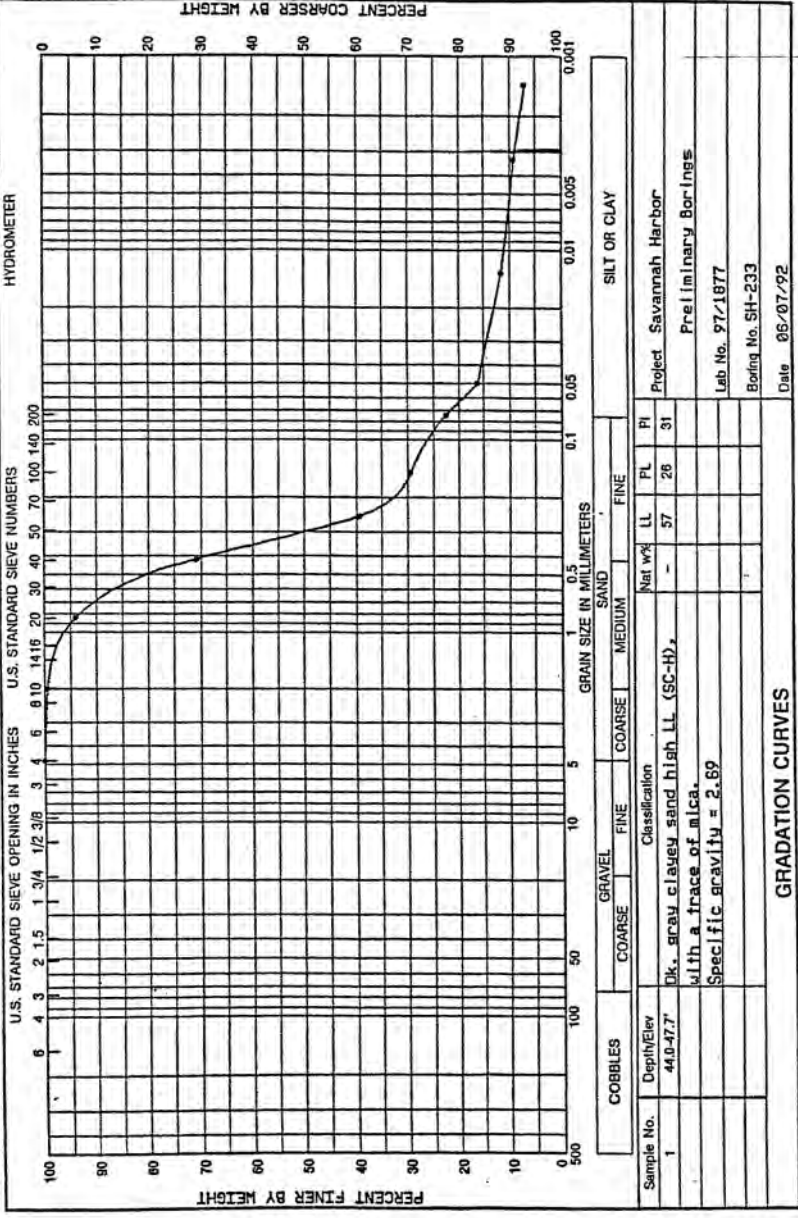

DEPARTMENT OF THE ARMY, SOUTH ATLANTIC DIVISION LABORATORY  
CORPS OF ENGINEERS, 611 SOUTH COBB DRIVE, MARIETTA, GA. 30060  
WORK ORDER: 6801  
REQUISITION: EN-GG-92-54

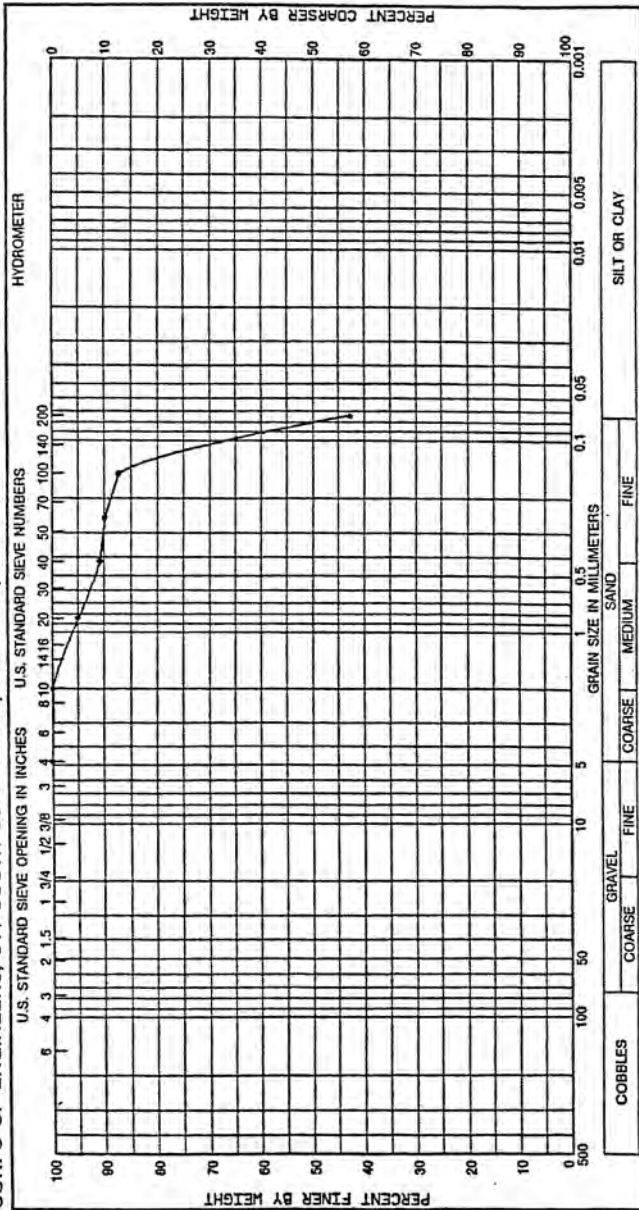

| Sample No. | Depth/Elev | Classification                  | Nat Wt | LL | PL | PI | Project | Savannah Harbor     |
|------------|------------|---------------------------------|--------|----|----|----|---------|---------------------|
|            |            |                                 |        |    |    |    |         |                     |
| 3          | 50.7-51.9' | Gray silty sand high LL (SM-H). | -      | 66 | 42 | 24 |         |                     |
|            |            | Specific gravity = 2.76         |        |    |    |    |         | Preliminary Borings |
|            |            |                                 |        |    |    |    |         | Lab No. 97/1879     |
|            |            |                                 |        |    |    |    |         | Boring No. SH-233   |
|            |            |                                 |        |    |    |    |         | Date 06/07/92       |


|                  |  |  |  |  |  |  |  |  |
|------------------|--|--|--|--|--|--|--|--|
| GRADATION CURVES |  |  |  |  |  |  |  |  |
|------------------|--|--|--|--|--|--|--|--|

GRADATION CURVES




WORK ORDER: 6601  
REQUISITION: EN-GG-92-54

DEPARTMENT OF THE ARMY, SOUTH ATLANTIC DIVISION LABORATORY  
CORPS OF ENGINEERS, 611 SOUTH COBB DRIVE, MARIETTA, GA. 30050

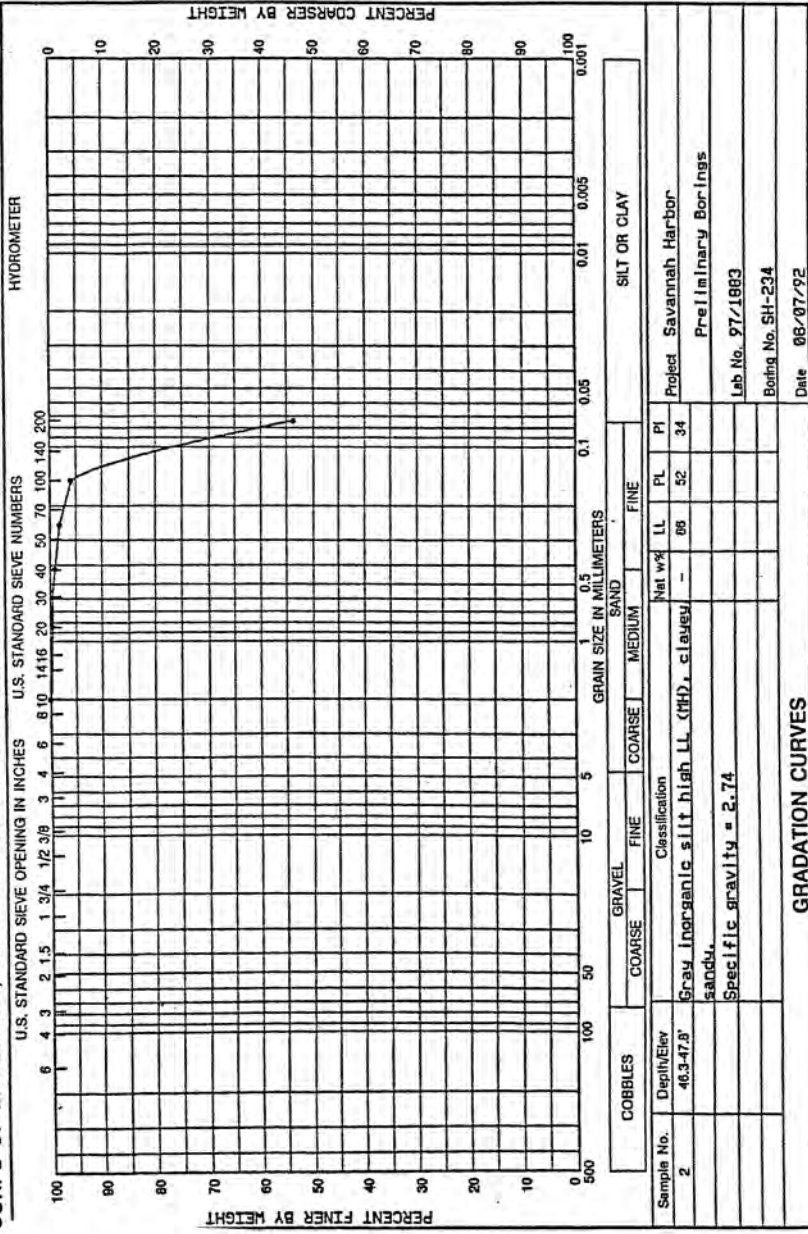


DEPARTMENT OF THE ARMY, SOUTH ATLANTIC DIVISION LABORATORY  
CORPS OF ENGINEERS, 611 SOUTH COBB DRIVE, MARIETTA, GA. 30060  
WORK ORDER: 6801  
REQUISITION: EN-GG-92-54

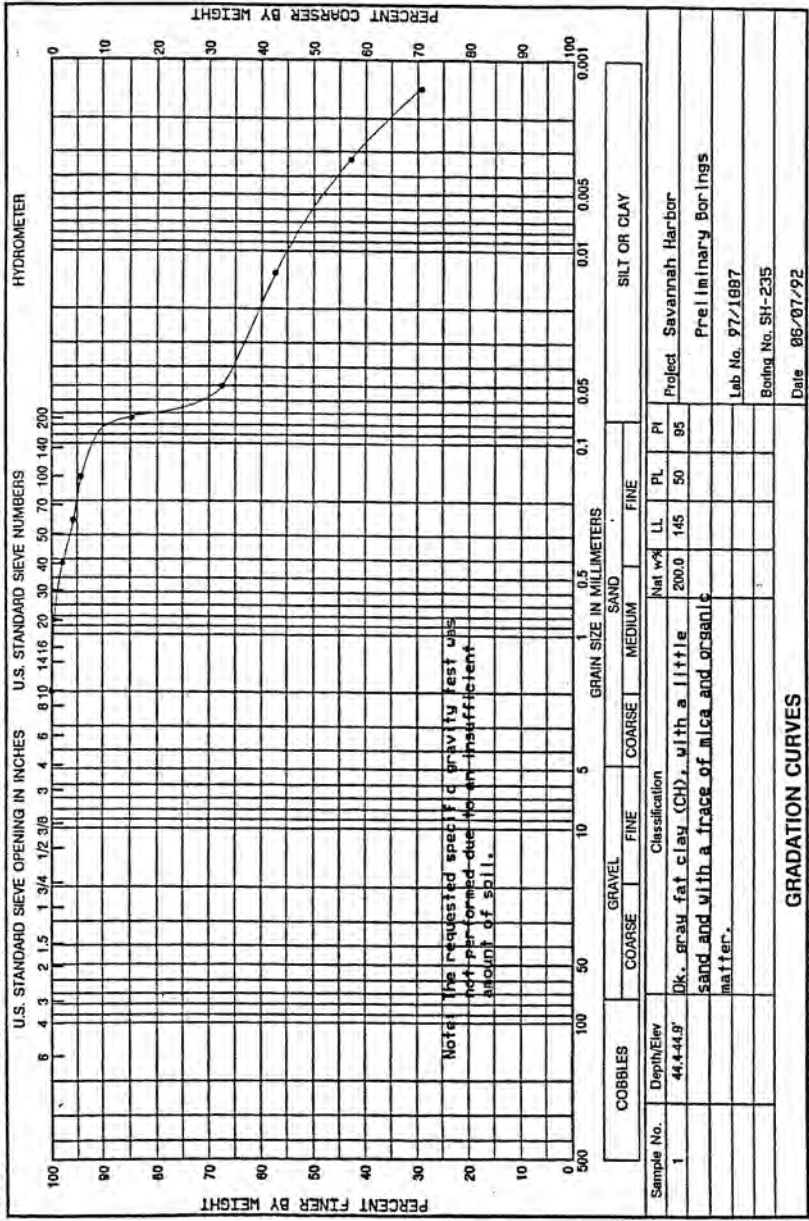



WORK ORDER: 6601  
REQUISITION: EN-66-92-54


DEPARTMENT OF THE ARMY, SOUTH ATLANTIC DIVISION LABORATORY  
CORPS OF ENGINEERS, 611 SOUTH COBB DRIVE, MARIETTA, GA. 30060

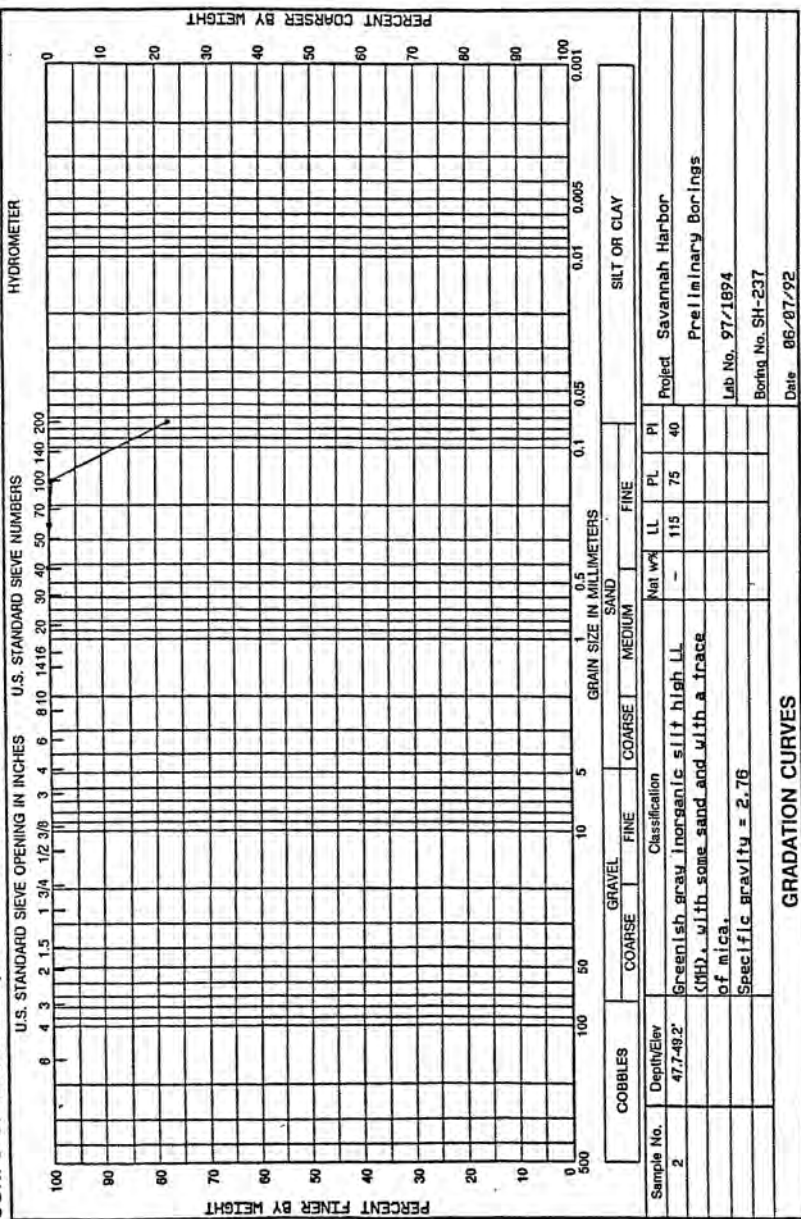




WORK ORDER: 6552  
REQUISITION: EN-69-92-25

DEPARTMENT OF THE ARMY, SOUTH ATLANTIC DIVISION LABORATORY  
CORPS OF ENGINEERS, 611 SOUTH COBB DRIVE, MARIETTA, GA. 30060

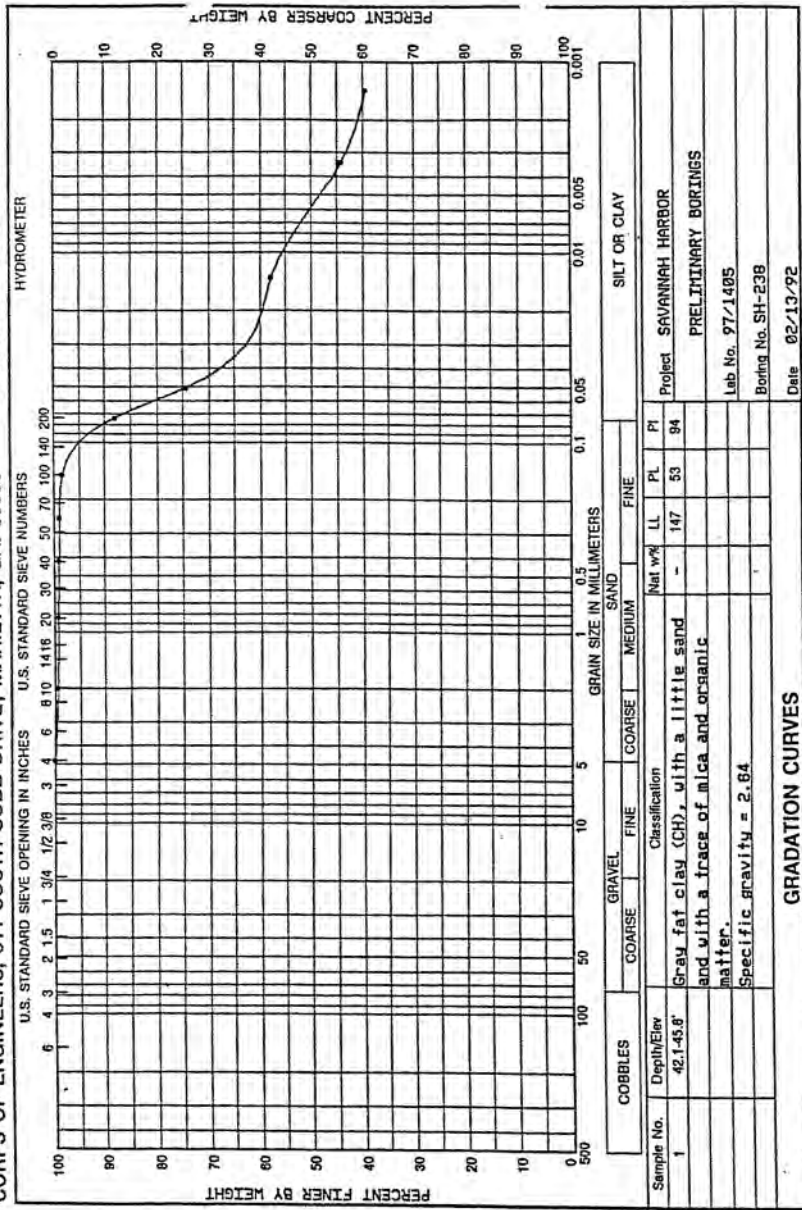


DEPARTMENT OF THE ARMY, SOUTH ATLANTIC DIVISION LABORATORY  
CORPS OF ENGINEERS, 611 SOUTH COBB DRIVE, MARIETTA, GA. 30060

WORK ORDER: 6601  
REQUISITION: EN-66-92-54

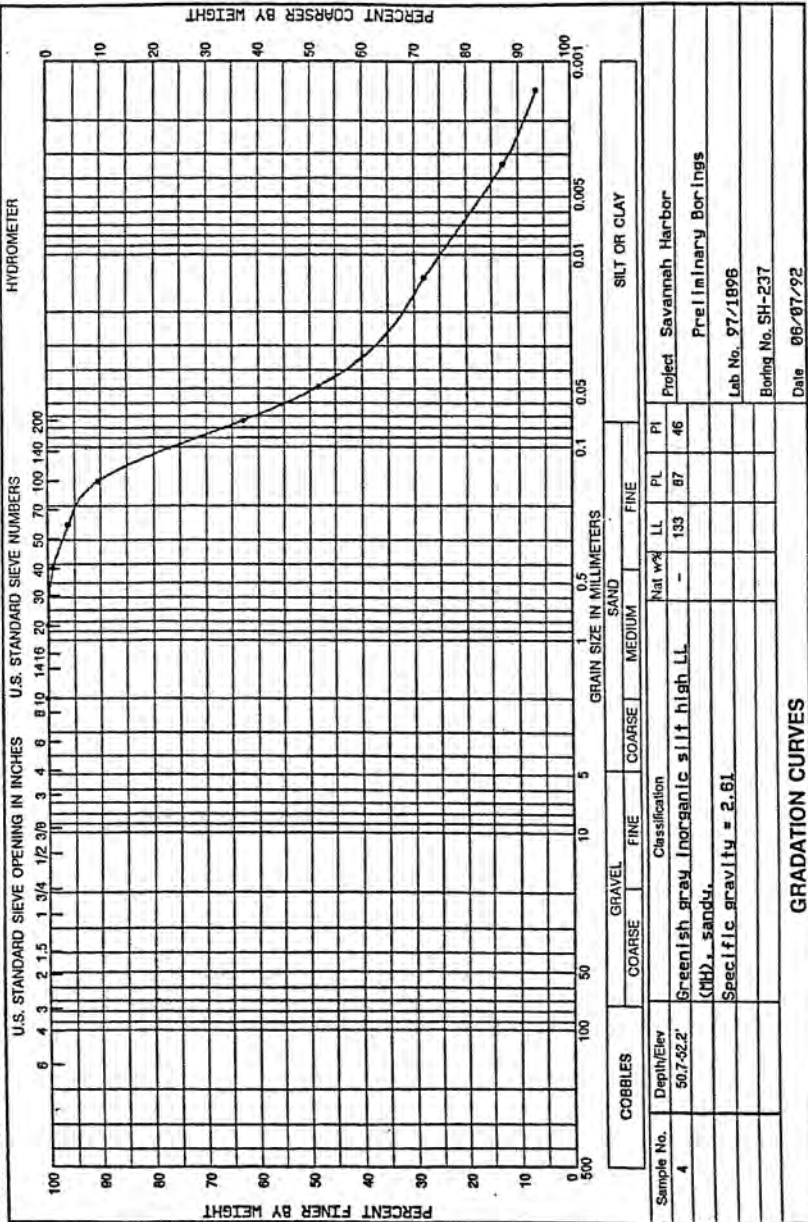


WORK ORDER: 6552  
REQUISITION: EN-66-92-25

DEPARTMENT OF THE ARMY, SOUTH ATLANTIC DIVISION LABORATORY  
CORPS OF ENGINEERS, 611 SOUTH COBB DRIVE, MARIETTA, GA. 30060

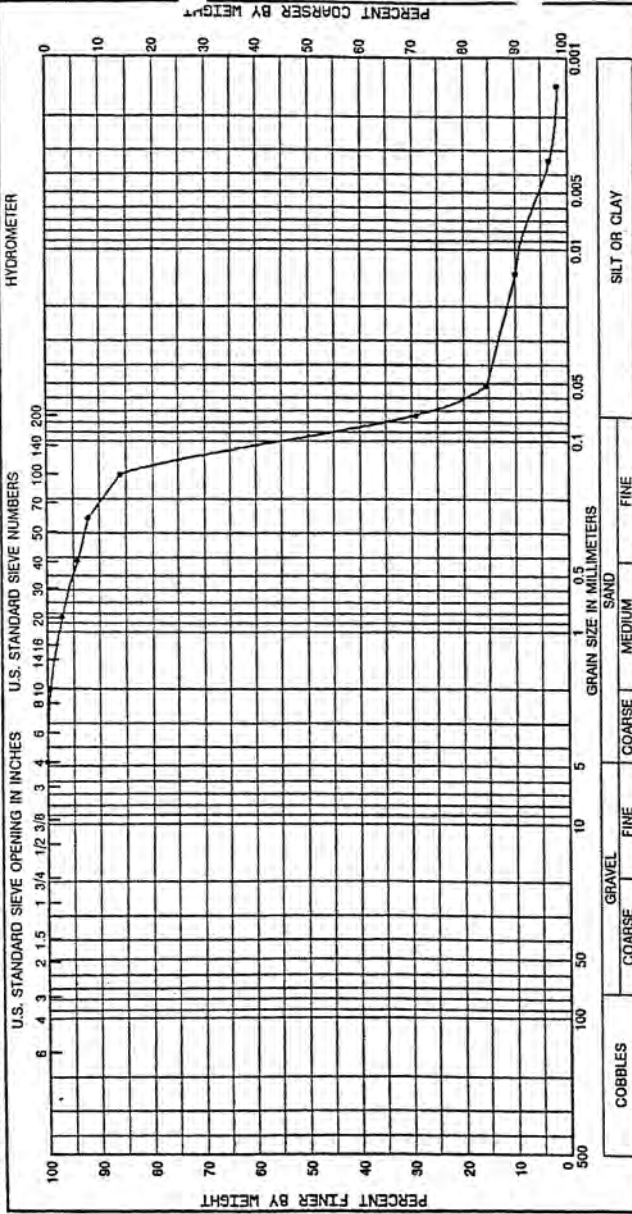


WORK ORDER: 6552  
REQUISITION: EN-66-92-25

DEPARTMENT OF THE ARMY, SOUTH ATLANTIC DIVISION LABORATORY  
CORPS OF ENGINEERS, 611 SOUTH COBB DRIVE, MARIETTA, GA. 30060

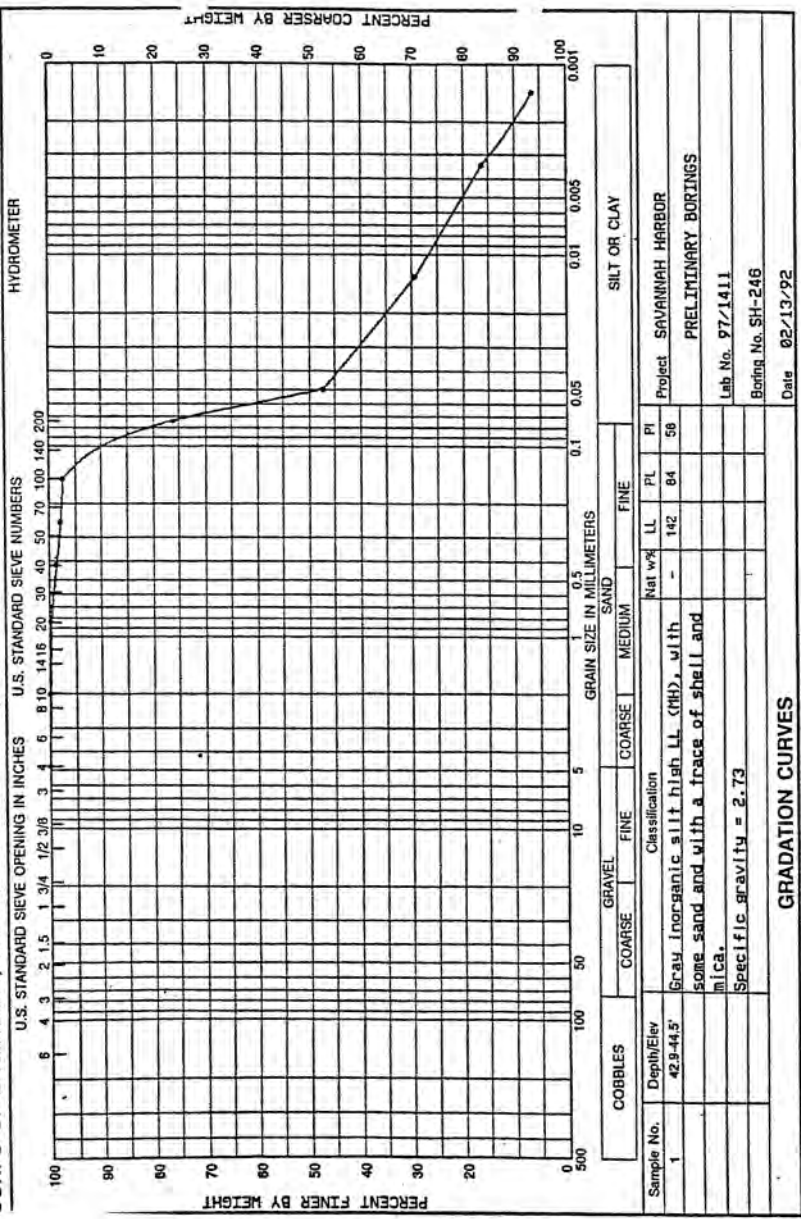


WORK ORDER: 8552  
REQUISITION: EN-66-92-25

DEPARTMENT OF THE ARMY, SOUTH ATLANTIC DIVISION LABORATORY  
CORPS OF ENGINEERS, 611 SOUTH COBB DRIVE, MARIETTA, GA. 30060

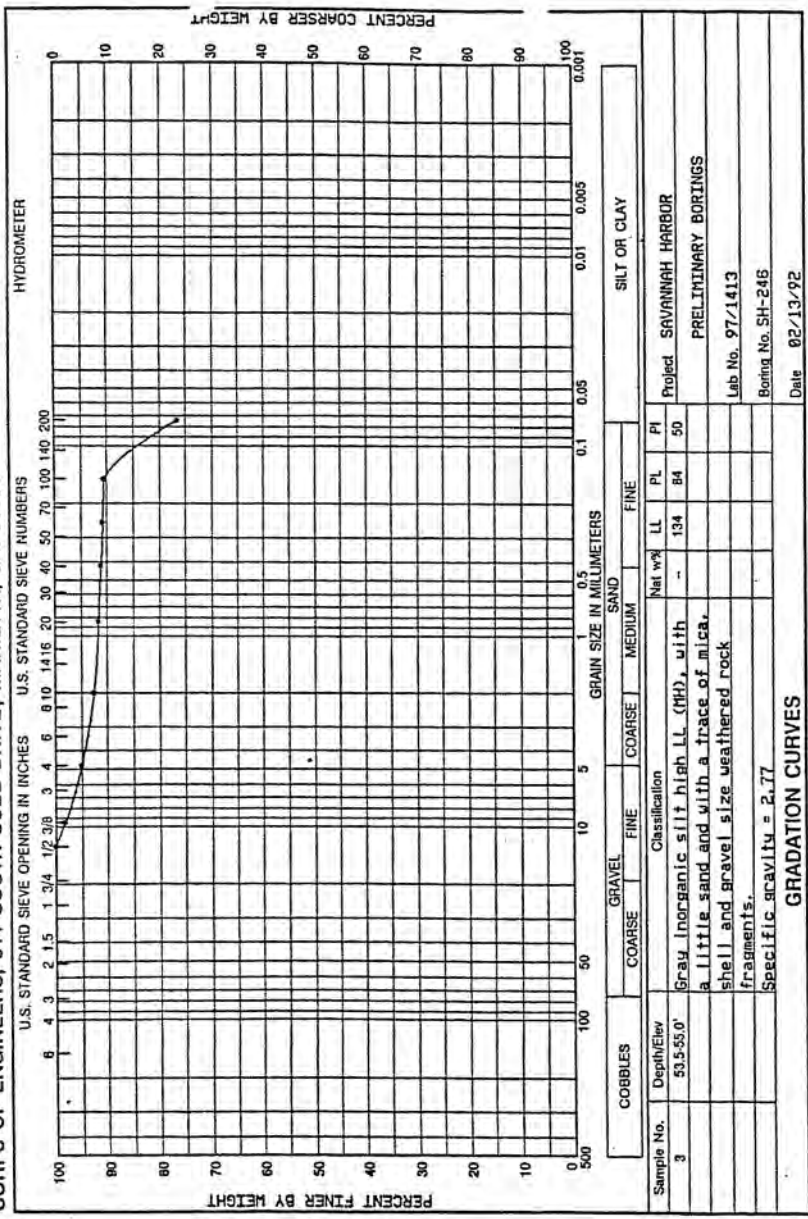


DEPARTMENT OF THE ARMY, SOUTH ATLANTIC DIVISION LABORATORY  
CORPS OF ENGINEERS, 611 SOUTH COBB DRIVE, MARIETTA, GA. 30060

WORK ORDER: 6667  
REQUISITION: EN-65-92-78

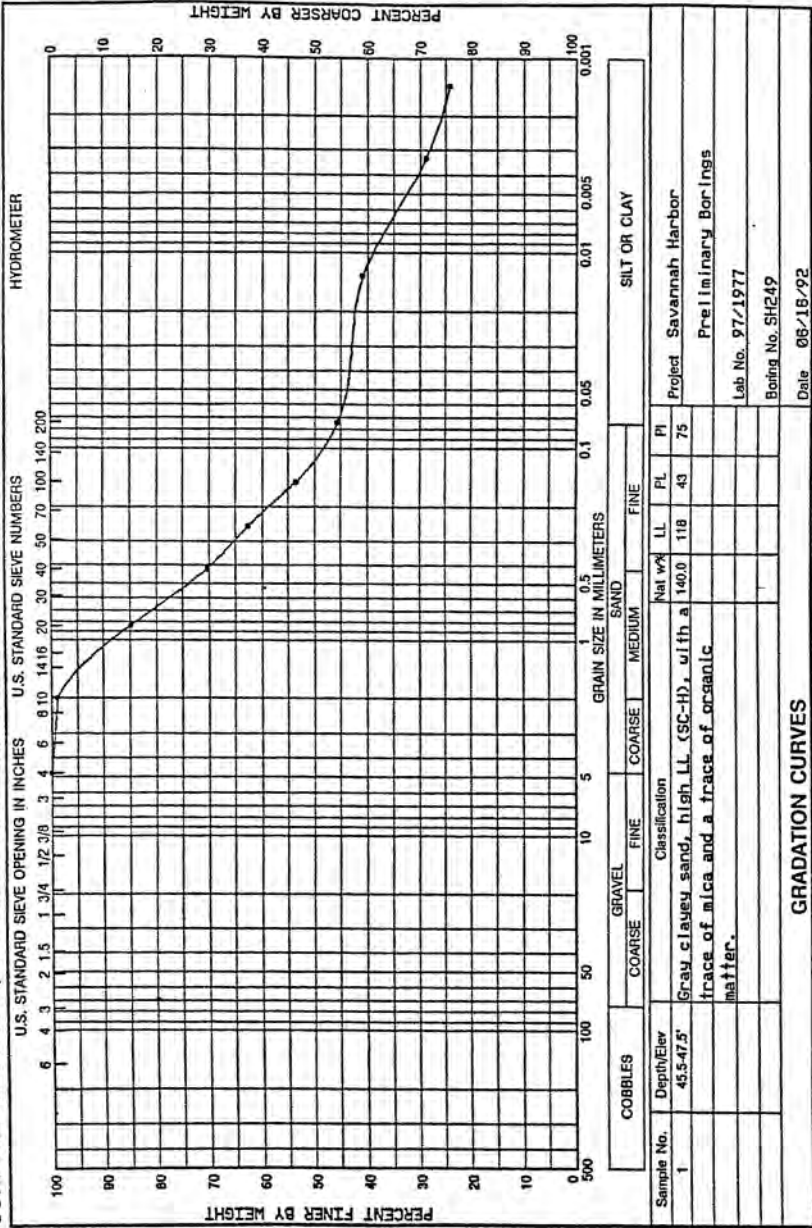

WORK ORDER: 6667  
REQUISITION: EN-66-92-78

DEPARTMENT OF THE ARMY, SOUTH ATLANTIC DIVISION LABORATORY  
CORPS OF ENGINEERS, 611 SOUTH COBB DRIVE, MARIETTA, GA. 30060

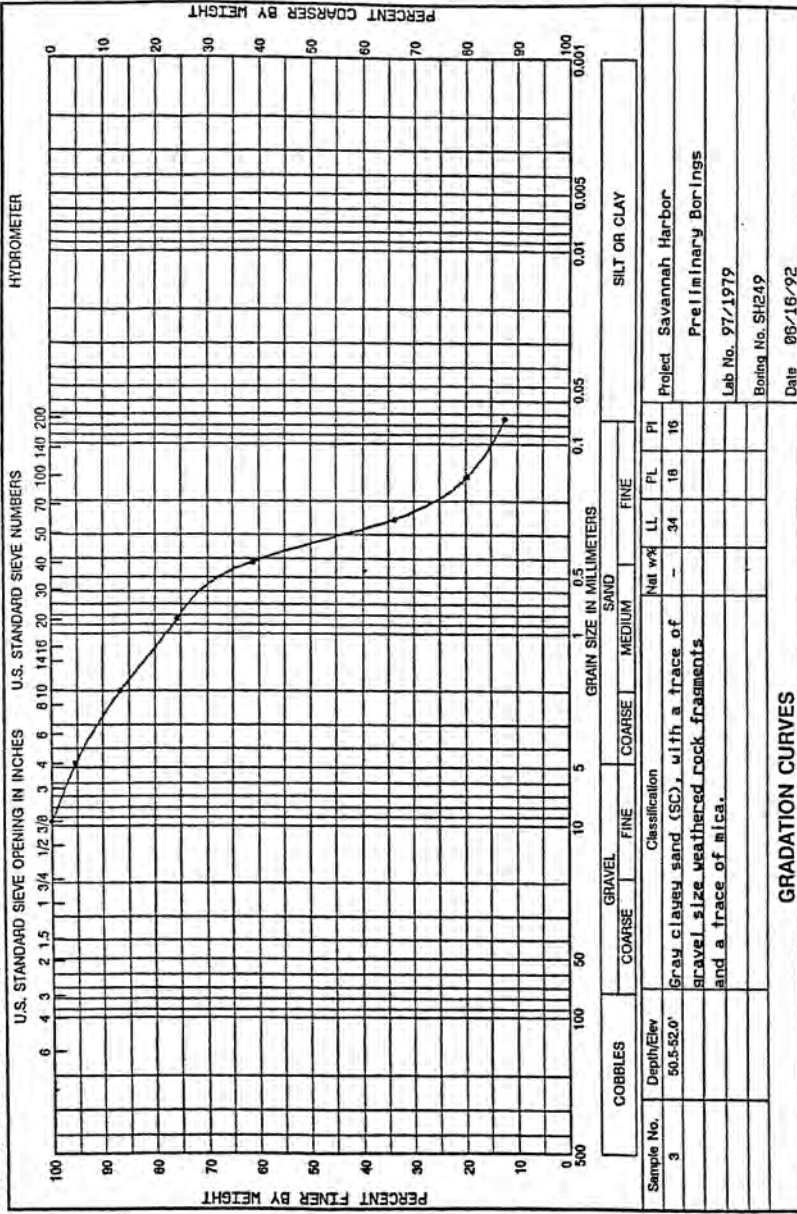

| COBBLES    |            | GRAVEL                                                                                           |      | SAND   |        |      | SILT OR CLAY |    |    |
|------------|------------|--------------------------------------------------------------------------------------------------|------|--------|--------|------|--------------|----|----|
|            |            | COARSE                                                                                           | FINE | COARSE | MEDIUM | FINE |              |    |    |
| Sample No. | Depth/Elev | Classification                                                                                   |      |        |        |      |              |    |    |
| 3          | 50.5-52.0' | Gray clayey sand (SC), with a trace of gravel size weathered rock fragments and a trace of mica. |      |        |        |      |              |    |    |
|            |            |                                                                                                  |      |        |        |      | Nat wt %     | LL | PL |
|            |            |                                                                                                  |      |        |        |      | -            | 34 | 18 |
|            |            |                                                                                                  |      |        |        |      |              |    | 10 |
|            |            |                                                                                                  |      |        |        |      |              |    |    |
|            |            |                                                                                                  |      |        |        | </   |              |    |    |


## GRADATION CURVES





WORK ORDER: 6667  
REQUISITION: EN-GG-92-78


DEPARTMENT OF THE ARMY, SOUTH ATLANTIC DIVISION LABORATORY  
CORPS OF ENGINEERS, 611 SOUTH COBB DRIVE, MARIETTA, GA. 30060

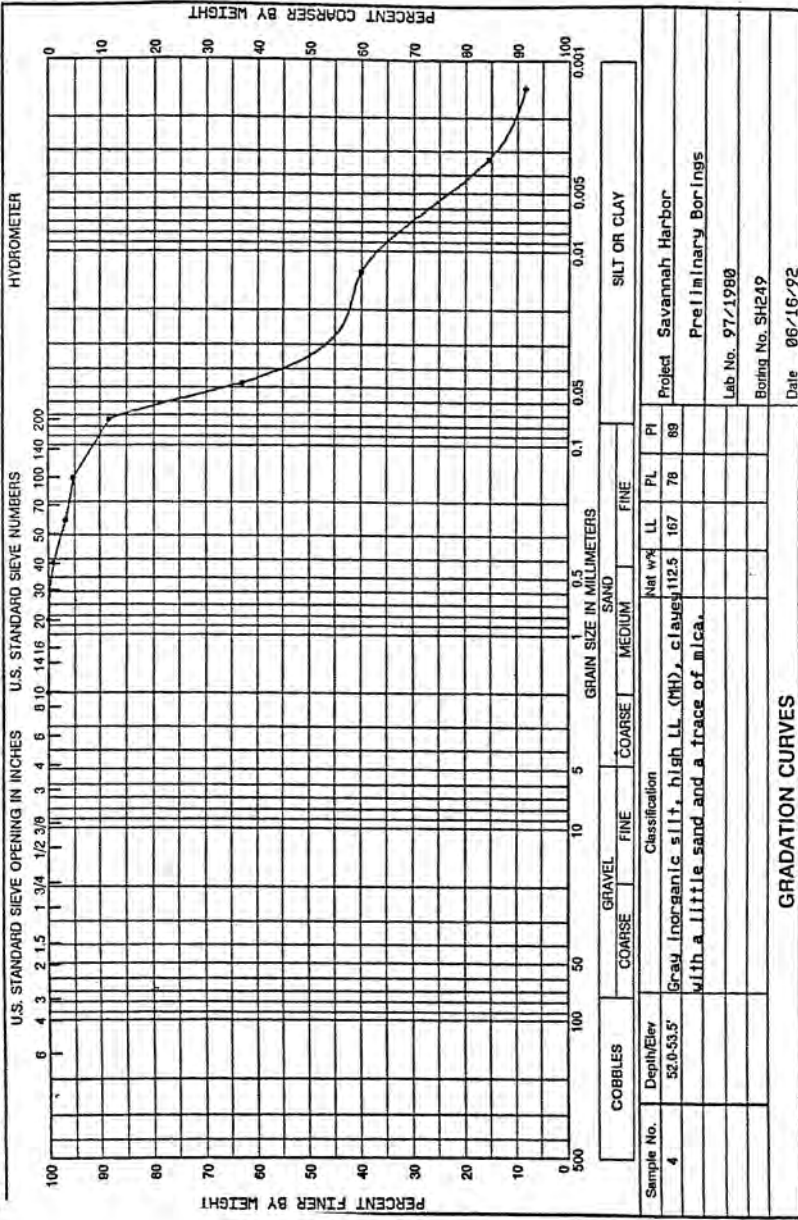



DEPARTMENT OF THE ARMY, SOUTH ATLANTIC DIVISION LABORATORY  
CORPS OF ENGINEERS, 611 SOUTH COBB DRIVE, MARIETTA, GA. 30060

WORK ORDER: 6552  
REQUISITION: EN-66-92-25

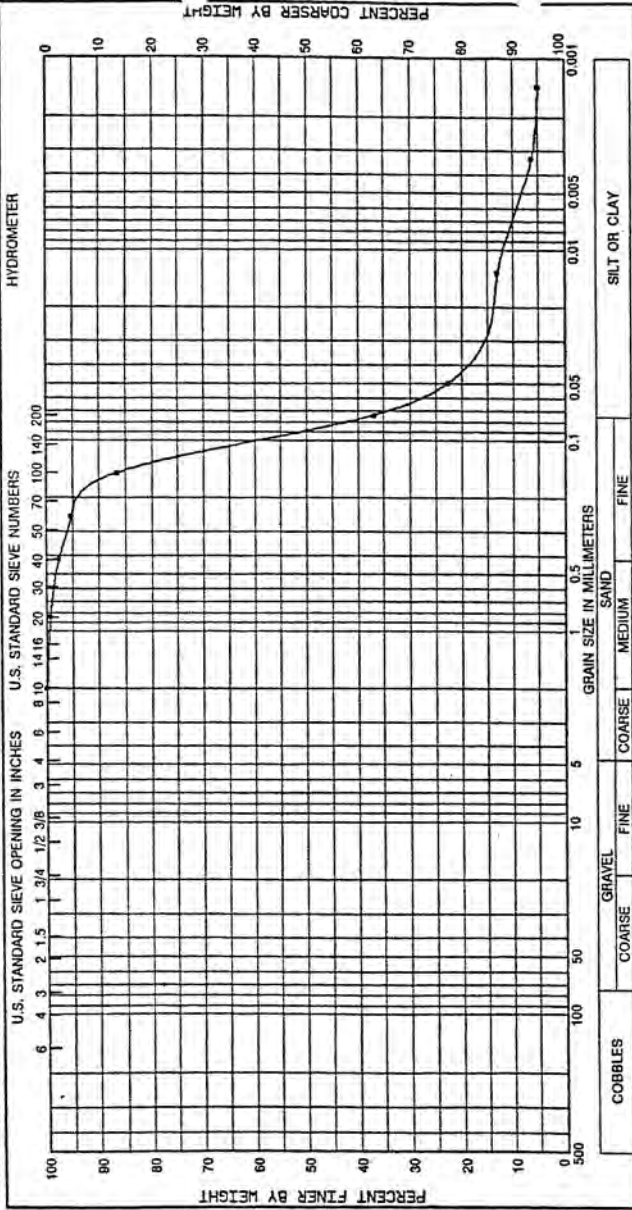


GRADATION CURVES




DEPARTMENT OF THE ARMY, SOUTH ATLANTIC DIVISION LABORATORY  
CORPS OF ENGINEERS, 611 SOUTH COBB DRIVE, MARIETTA, GA. 30060

WORK ORDER: 6552  
REQUISITION: EN-66-92-25

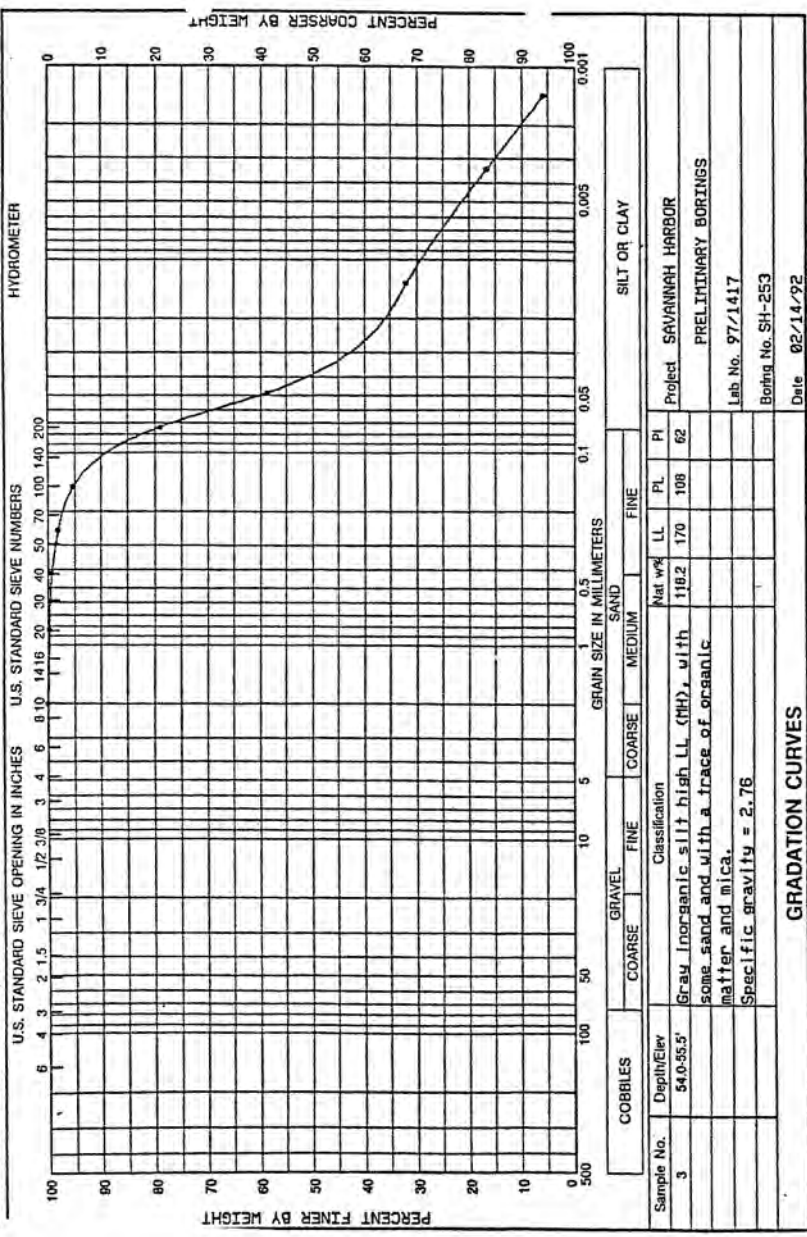


WORK ORDER: 8552  
REQUISITION: EN-GG-92-25

DEPARTMENT OF THE ARMY, SOUTH ATLANTIC DIVISION LABORATORY  
CORPS OF ENGINEERS, 611 SOUTH COBB DRIVE, MARIETTA, GA. 30060

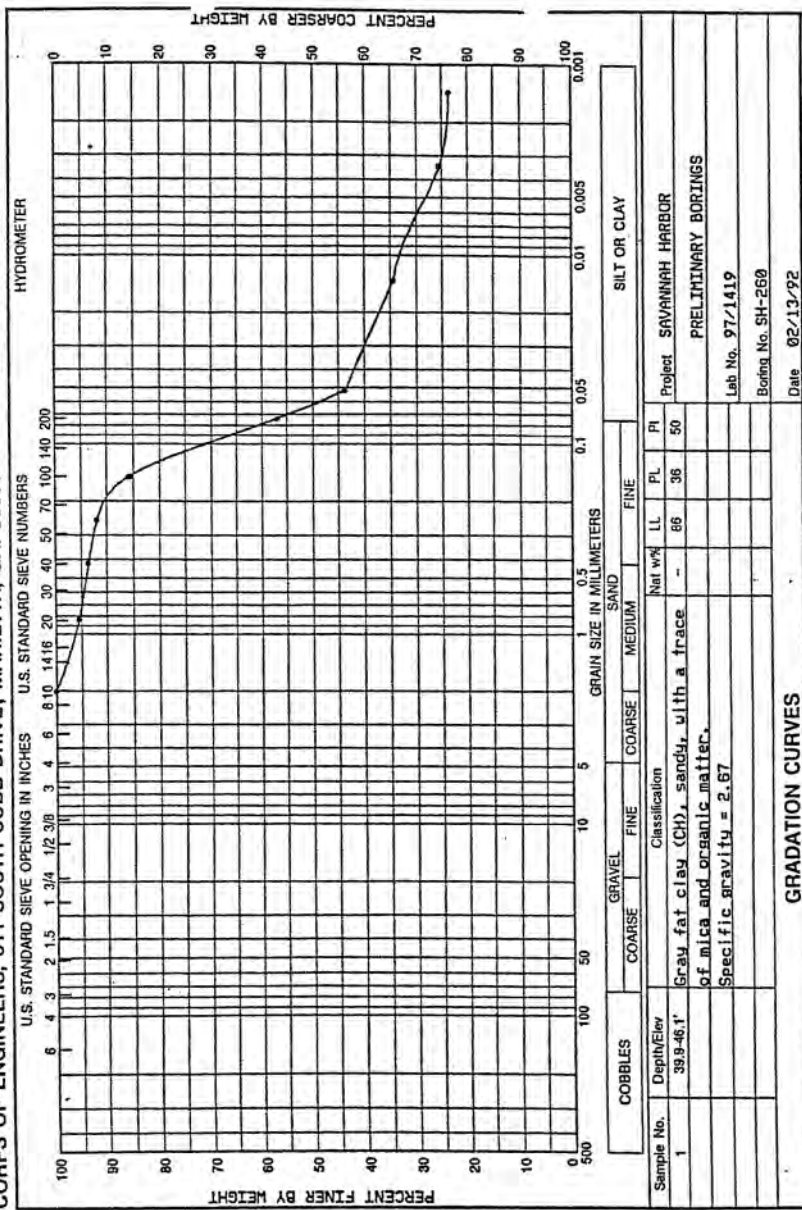


WORK ORDER: 6552  
REQUISITION: EN-66-92-25

DEPARTMENT OF THE ARMY, SOUTH ATLANTIC DIVISION LABORATORY  
CORPS OF ENGINEERS, 611 SOUTH COBB DRIVE, MARIETTA, GA. 30060

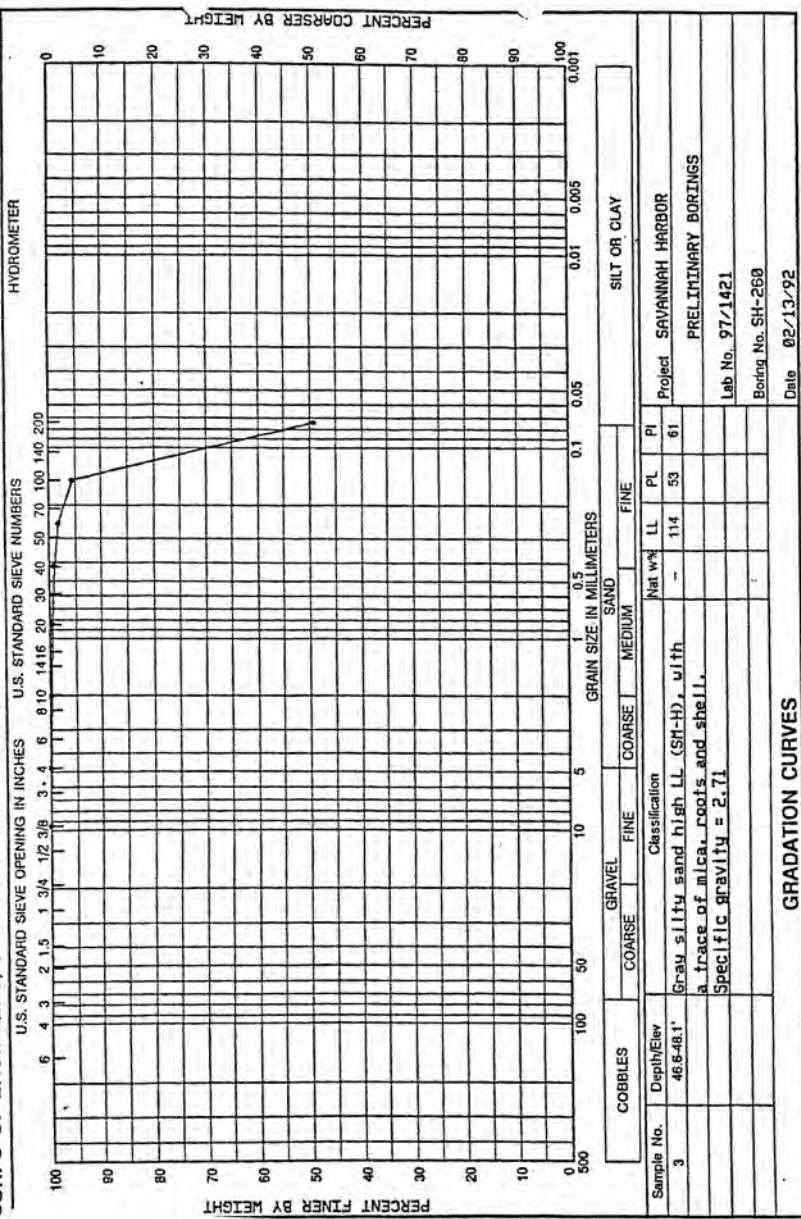

DEPARTMENT OF THE ARMY, SOUTH ATLANTIC DIVISION LABORATORY  
CORPS OF ENGINEERS, 611 SOUTH COBB DRIVE, MARIETTA, GA. 30060


WORK ORDER: 6552  
REQUISITION: EN-GG-92-25

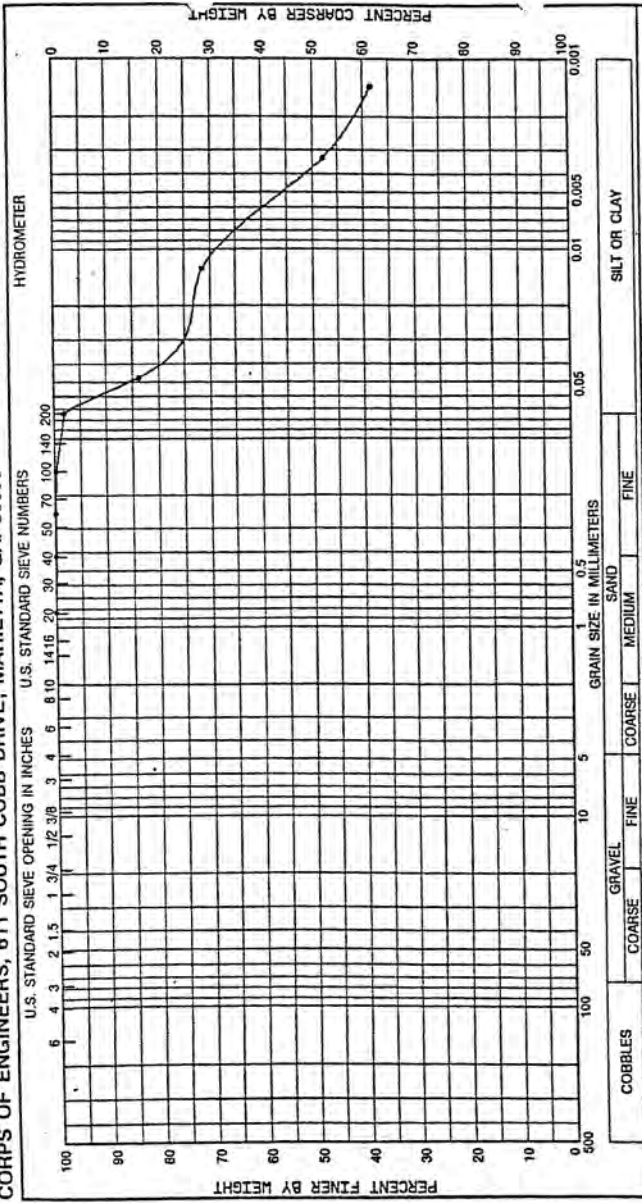

| COBBLES    |            | GRAVEL                                                                  |  | SAND   |  | FINE |  | SILT OR CLAY |  |
|------------|------------|-------------------------------------------------------------------------|--|--------|--|------|--|--------------|--|
| COARSE     |            | FINE                                                                    |  | MEDIUM |  | PL   |  | PI           |  |
| Sample No. | Depth/Elev | Classification                                                          |  | Nat w% |  | LL   |  | PL           |  |
| 6          | 57.1-58.6' | Gray inorganic silt high LL (MH), clayey with a trace of sand and mica. |  | -      |  | 173  |  | 81           |  |
|            |            | Specific gravity = 2.60                                                 |  |        |  |      |  |              |  |
|            |            |                                                                         |  |        |  |      |  |              |  |
|            |            |                                                                         |  |        |  |      |  |              |  |
DEPARTMENT OF THE ARMY, SOUTH ATLANTIC DIVISION LABORATORY  
CORPS OF ENGINEERS, 611 SOUTH COBB DRIVE, MARIETTA, GA. 30060

WORK ORDER: 8660  
REQUISITION: EN-66-92-53

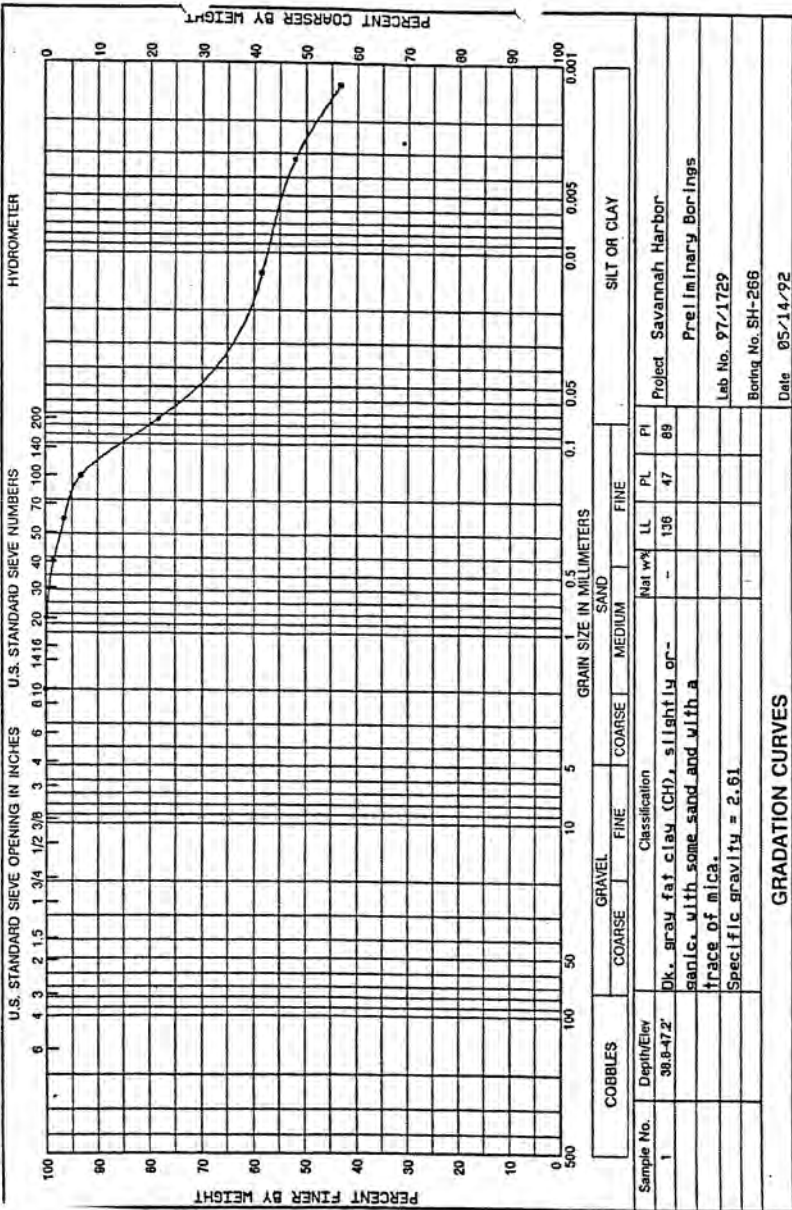











DEPARTMENT OF THE ARMY, SOUTH ATLANTIC DIVISION LABORATORY  
CORPS OF ENGINEERS, 611 SOUTH COBB DRIVE, MARIETTA, GA. 30060

WORK ORDER: 6552  
REQUISITION: EN-GG-92-25

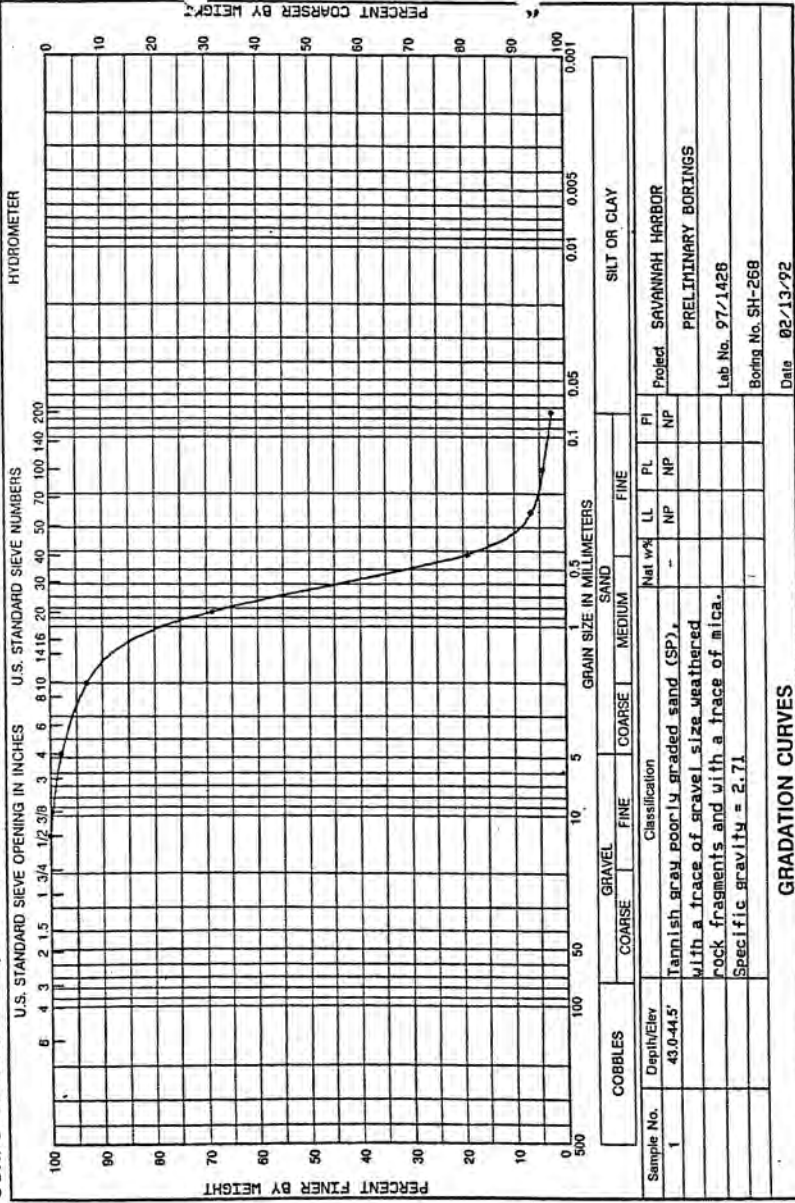


WORK ORDER: 6552  
REQUISITION: EN-66-72-25

DEPARTMENT OF THE ARMY, SOUTH ATLANTIC DIVISION LABORATORY  
CORPS OF ENGINEERS, 611 SOUTH COBB DRIVE, MARIETTA, GA. 30060

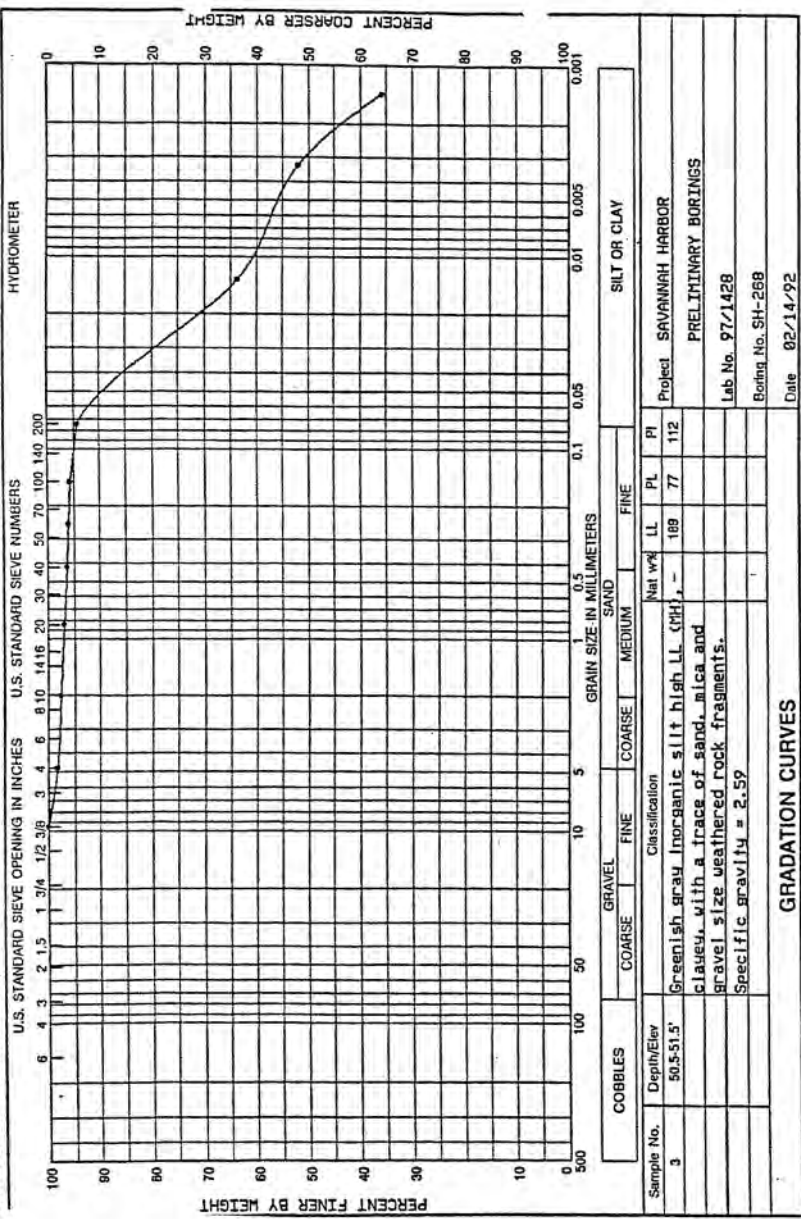


DEPARTMENT OF THE ARMY, SOUTH ATLANTIC DIVISION LABORATORY  
CORPS OF ENGINEERS, 611 SOUTH COBB DRIVE, MARIETTA, GA. 30060  
WORK ORDER: 6500  
REQUISITION: EN-GG-92-53

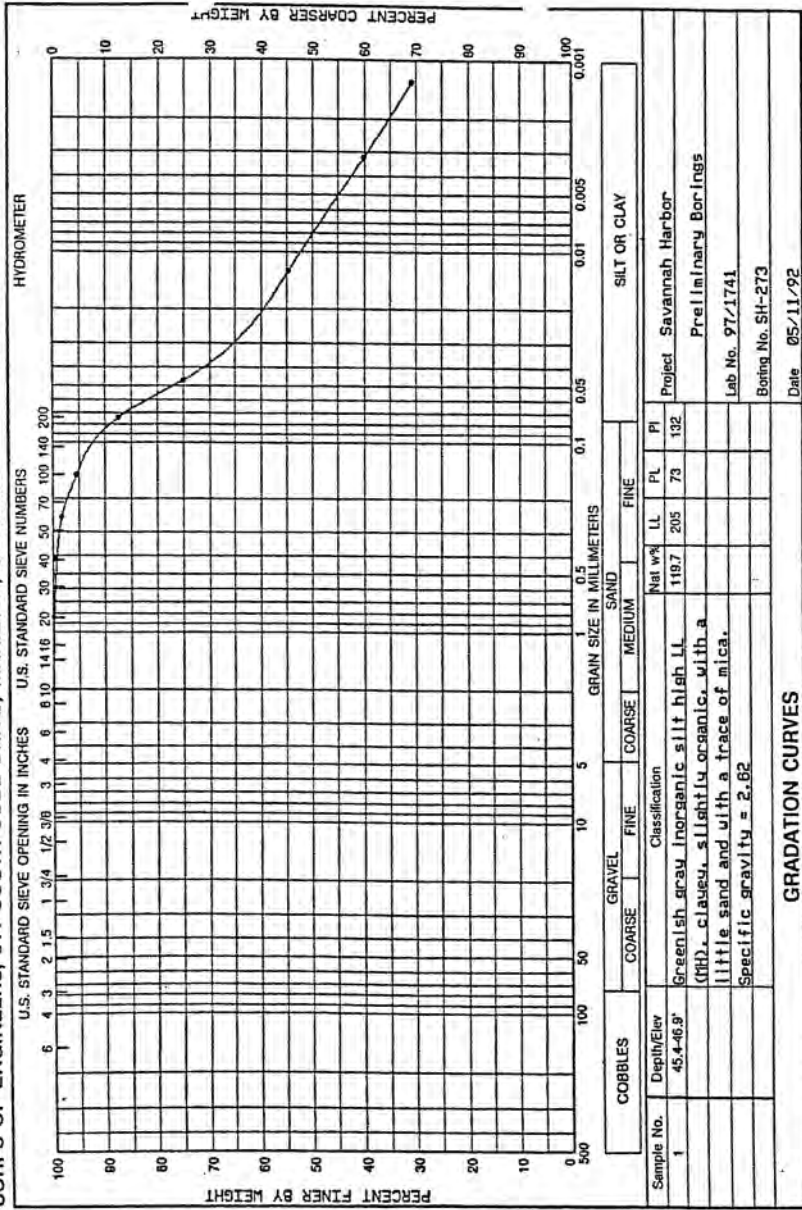

DEPARTMENT OF THE ARMY, SOUTH ATLANTIC DIVISION LABORATORY  
 CORPS OF ENGINEERS, 611 SOUTH COBB DRIVE, MARIETTA, GA. 30060


WORK ORDER: 6600  
 REQUISITION: EN-66-92-53

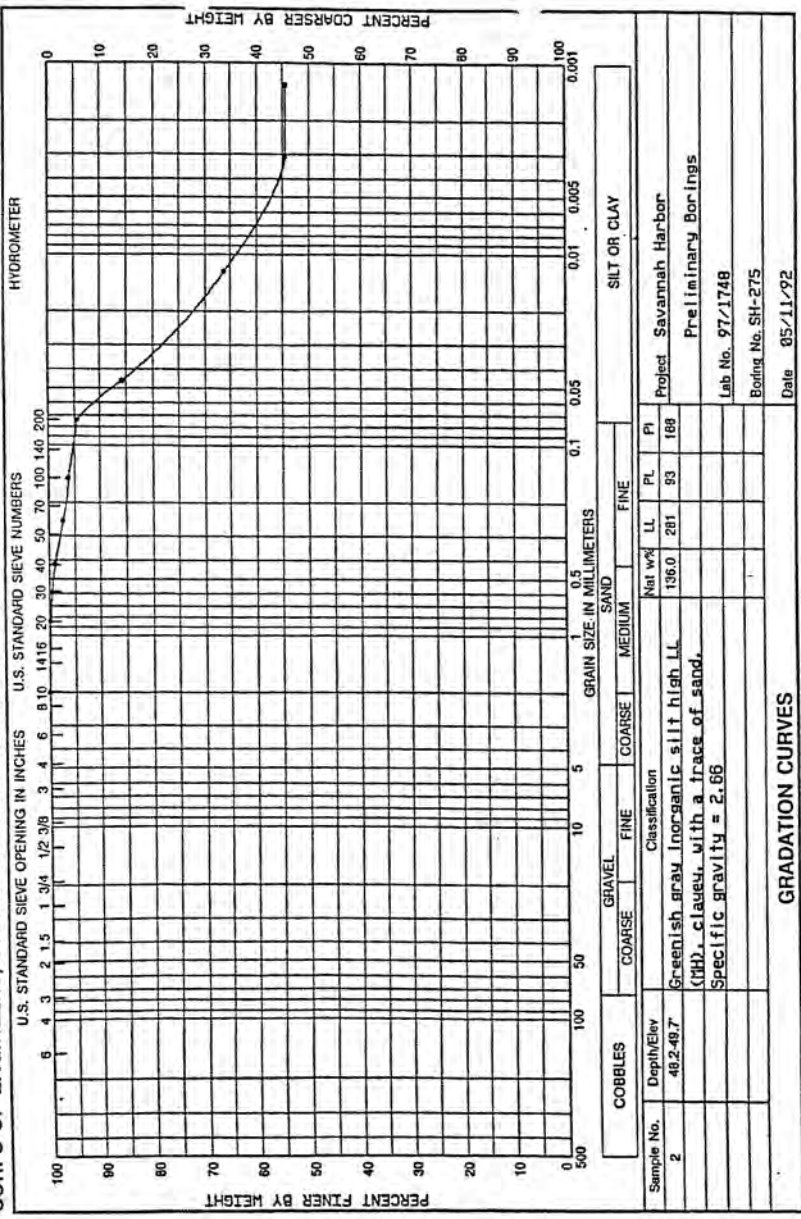




DEPARTMENT OF THE ARMY, SOUTH ATLANTIC DIVISION LABORATORY  
 CORPS OF ENGINEERS, 611 SOUTH COBB DRIVE, MARIETTA, GA. 30060

WORK ORDER: 6552  
 REQUISITION: EN-GG-92-25

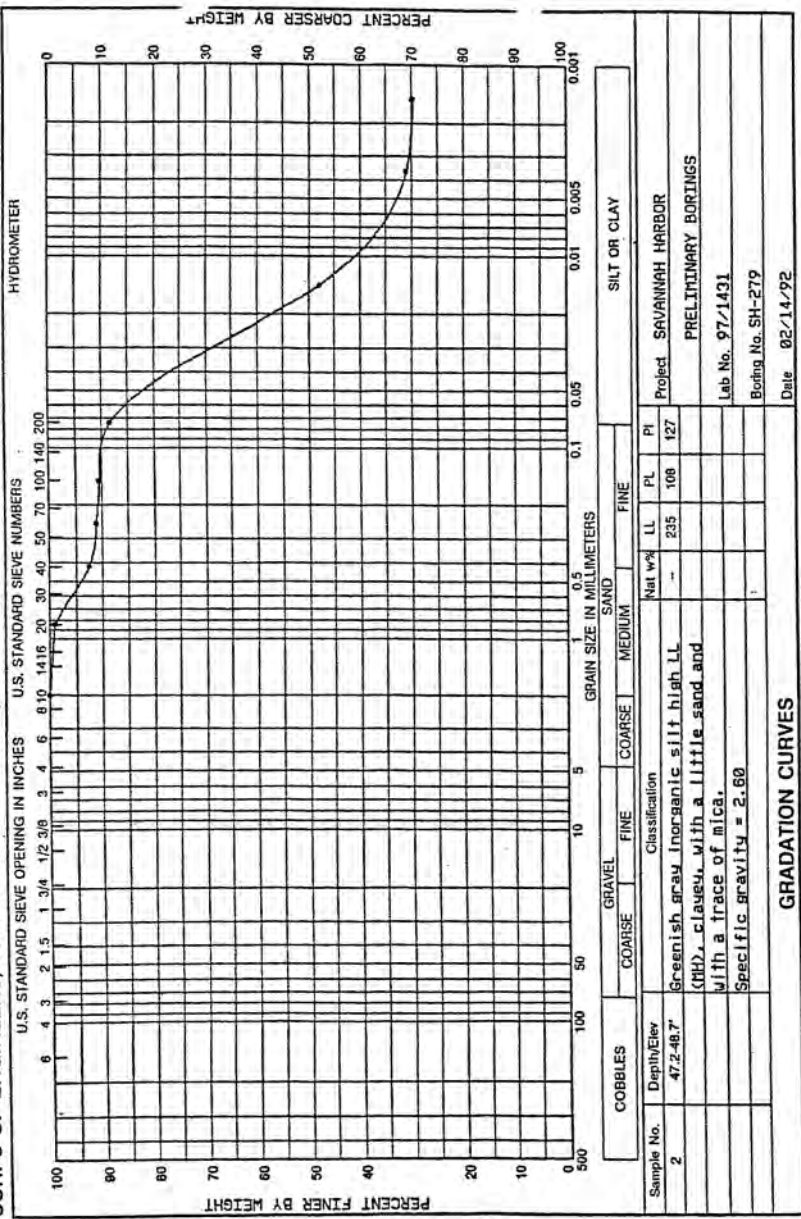

DEPARTMENT OF THE ARMY, SOUTH ATLANTIC DIVISION LABORATORY  
CORPS OF ENGINEERS, 611 SOUTH COBB DRIVE, MARIETTA, GA. 30060


WORK ORDER: 6552  
REQUISITION: EN-GG-92-25

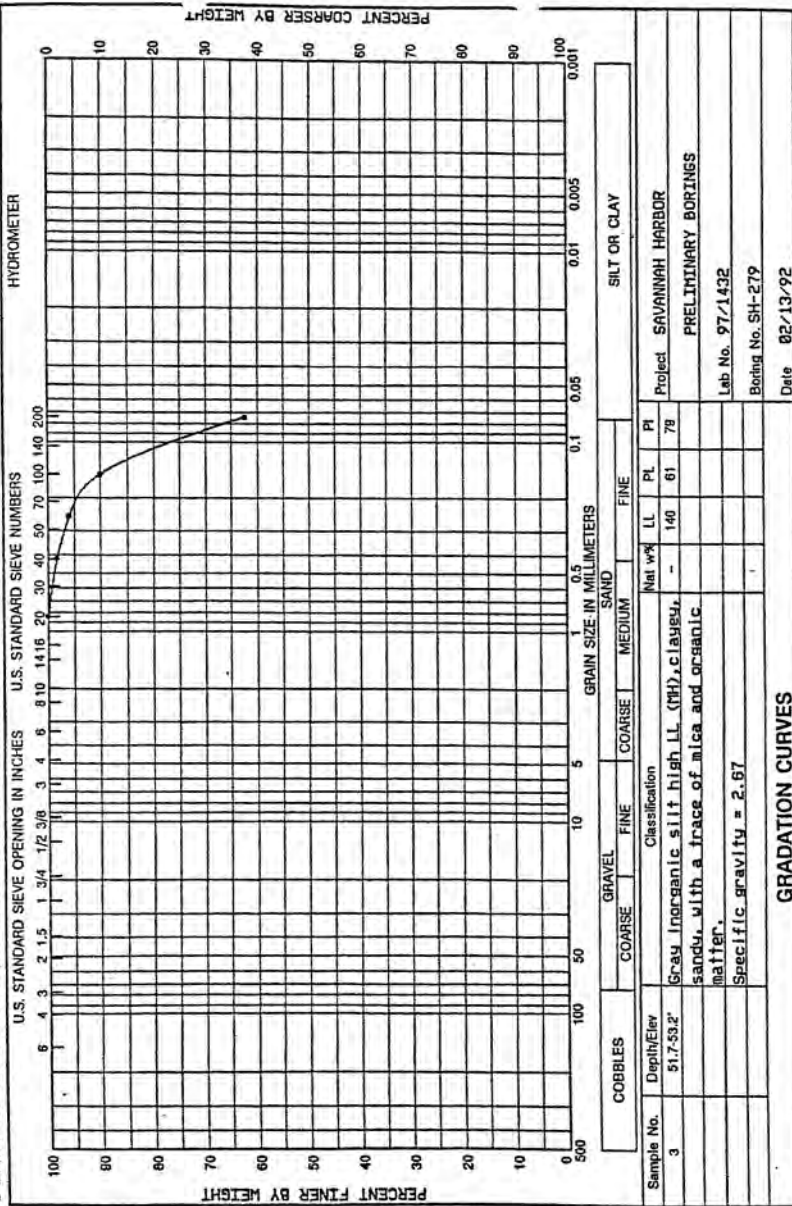



WORK ORDER: 6552  
REQUISITION: EN-GG-92-25

DEPARTMENT OF THE ARMY, SOUTH ATLANTIC DIVISION LABORATORY  
CORPS OF ENGINEERS, 611 SOUTH COBB DRIVE, MARIETTA, GA. 30060

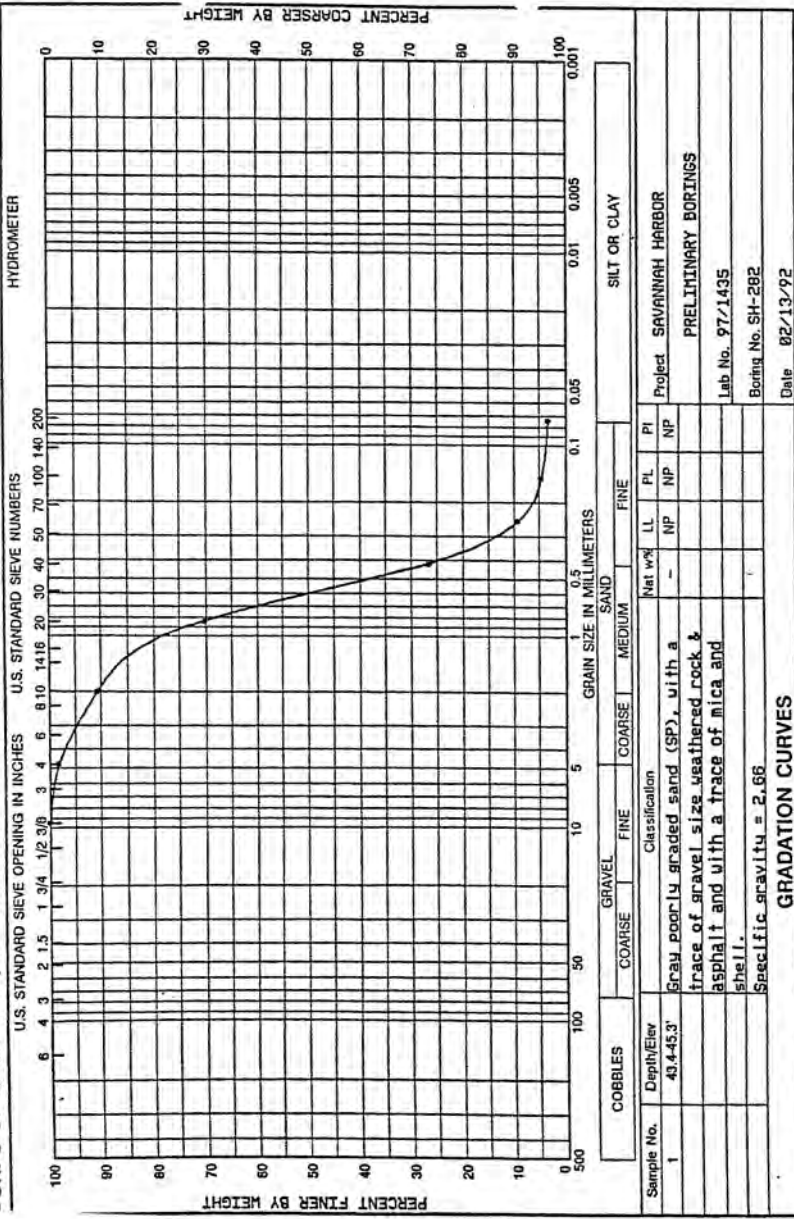









WORK ORDER: 6552  
REQUISITION: EN-GG-92-25

DEPARTMENT OF THE ARMY, SOUTH ATLANTIC DIVISION LABORATORY  
CORPS OF ENGINEERS, 611 SOUTH COBB DRIVE, MARIETTA, GA. 30060

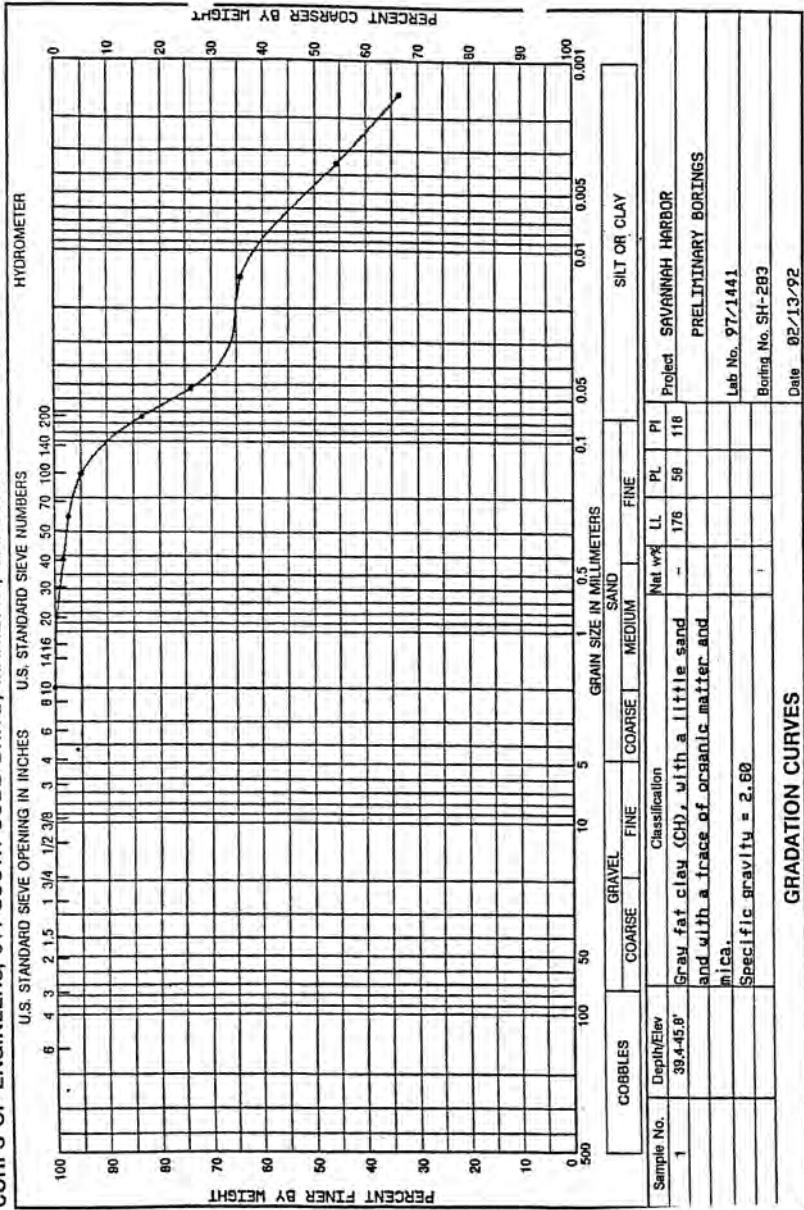

DEPARTMENT OF THE ARMY, SOUTH ATLANTIC DIVISION LABORATORY  
CORPS OF ENGINEERS, 611 SOUTH COBB DRIVE, MARIETTA, GA. 30060


WORK ORDER: 6552  
REQUISITION: EN-65-92-25

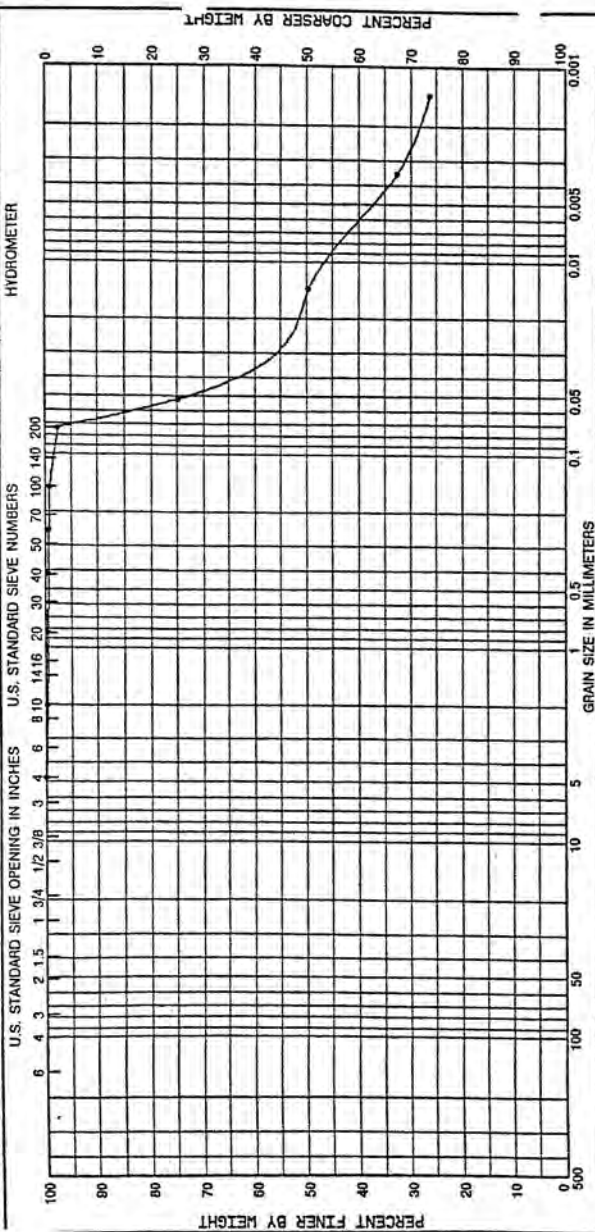

DEPARTMENT OF THE ARMY, SOUTH ATLANTIC DIVISION LABORATORY  
CORPS OF ENGINEERS, 611 SOUTH COBB DRIVE, MARIETTA, GA. 30060

WORK ORDER: 6585

REQUISITION: EN-GG-92-37

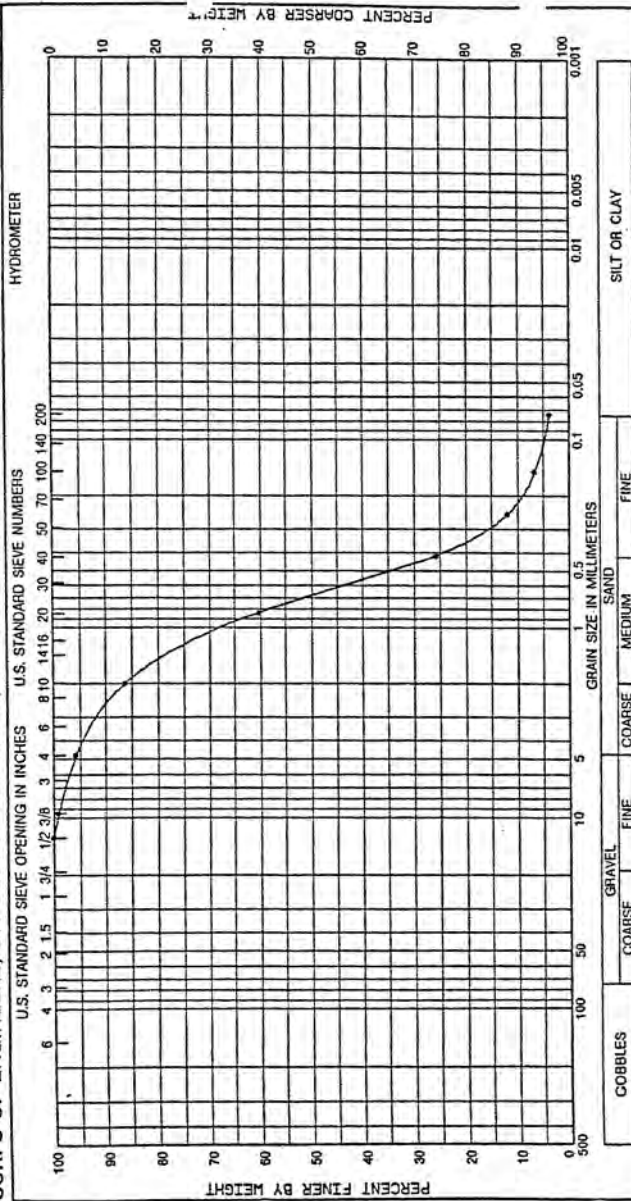


|            |   |            |            |                |   |        |   |    |    |    |    |    |   |         |                     |
|------------|---|------------|------------|----------------|---|--------|---|----|----|----|----|----|---|---------|---------------------|
| Sample No. | 1 | Depth/Elev | 40.0-43.0' | Classification | Gray poorly graded sand (SP), with a trace of gravel size quartz & shell and with a trace of mica. | Net wt | - | LL | 24 | PL | 21 | PI | 3 | Project | SAVANNAH HARBOR     |
|            |   |            |            |                | Specific gravity = 2.68                                                                            |        |   |    |    |    |    |    |   |         | PRELIMINARY BORINGS |
|            |   |            |            |                |   |        |   |    |    |    |    |    |   |         | Lab No. 97/1547     |
|            |   |            |            |                |   |        |   |    |    |    |    |    |   |         | Boring No. SH-289   |
|            |   |            |            |                |   |        |   |    |    |    |    |    |   |         | Date 04/28/92       |

GRADATION CURVES



DEPARTMENT OF THE ARMY, SOUTH ATLANTIC DIVISION LABORATORY  
CORPS OF ENGINEERS, 611 SOUTH COBB DRIVE, MARIETTA, GA. 30060

WORK ORDER: 6585  
REQUISITION: EN-GG-92-37

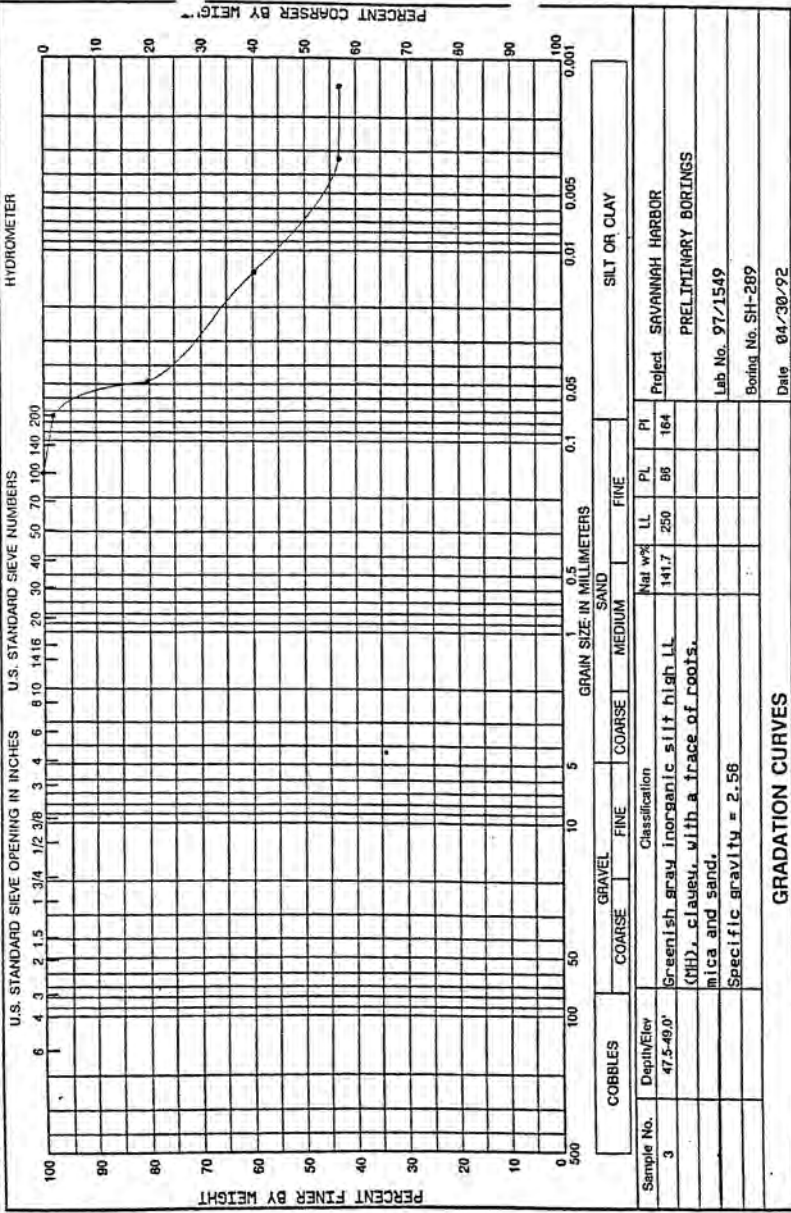






WORK ORDER: 6552  
REQUISITION: EN-GG-92-25

DEPARTMENT OF THE ARMY, SOUTH ATLANTIC DIVISION LABORATORY  
CORPS OF ENGINEERS, 611 SOUTH COBB DRIVE, MARIETTA, GA. 30060

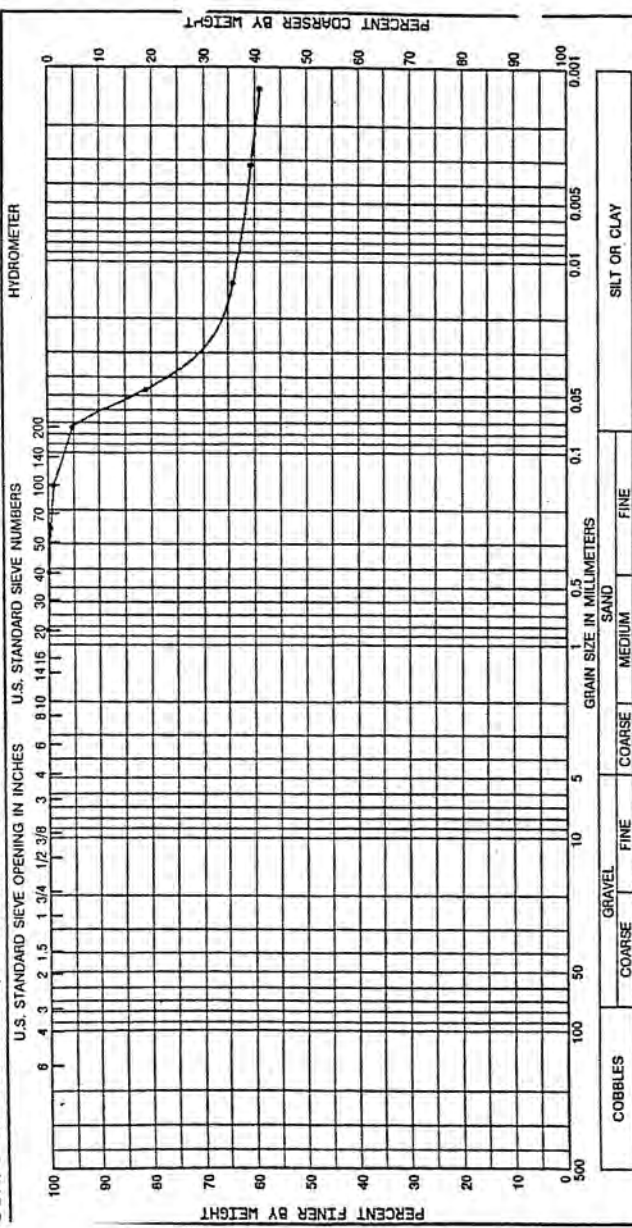


| Sample No.       | Depth/Elev | GRAVEL |        | FINE   |        | SAND   |        | SILT OR CLAY |        | Project         | PRELIMINARY BORINGS | Lab No. | Boring No. | Date     |
|------------------|------------|--------|--------|--------|--------|--------|--------|--------------|--------|-----------------|---------------------|---------|------------|----------|
|                  |            | COARSE | COARSE | COARSE | COARSE | COARSE | COARSE | COARSE       | COARSE |                 |                     |         |            |          |
| 3                | 46.5-48.0' |        |        |        |        |        |        |              |        | SAVANNAH HARBOR |                     | 97/144B | SH-291     | 02/13/92 |
| GRADATION CURVES |            |        |        |        |        |        |        |              |        |                 |                     |         |            |          |






DEPARTMENT OF THE ARMY, SOUTH ATLANTIC DIVISION LABORATORY  
 CORPS OF ENGINEERS, 611 SOUTH COBB DRIVE, MARIETTA, GA. 30060  
 WORK ORDER: 6580  
 REQUISITION: EN-GG-92-53

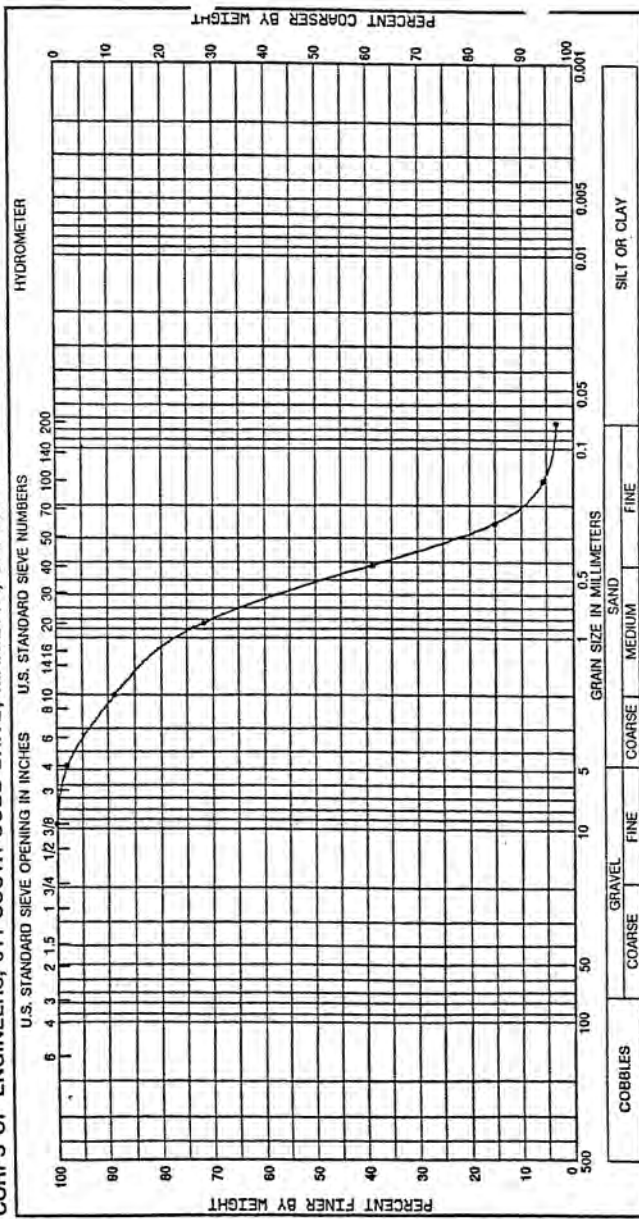

WORK ORDER: 6500  
REDUSSION: EN-68-22-53

DEPARTMENT OF THE ARMY, SOUTH ATLANTIC DIVISION LABORATORY  
CORPS OF ENGINEERS, 611 SOUTH COBB DRIVE, MARIETTA, GA. 30060

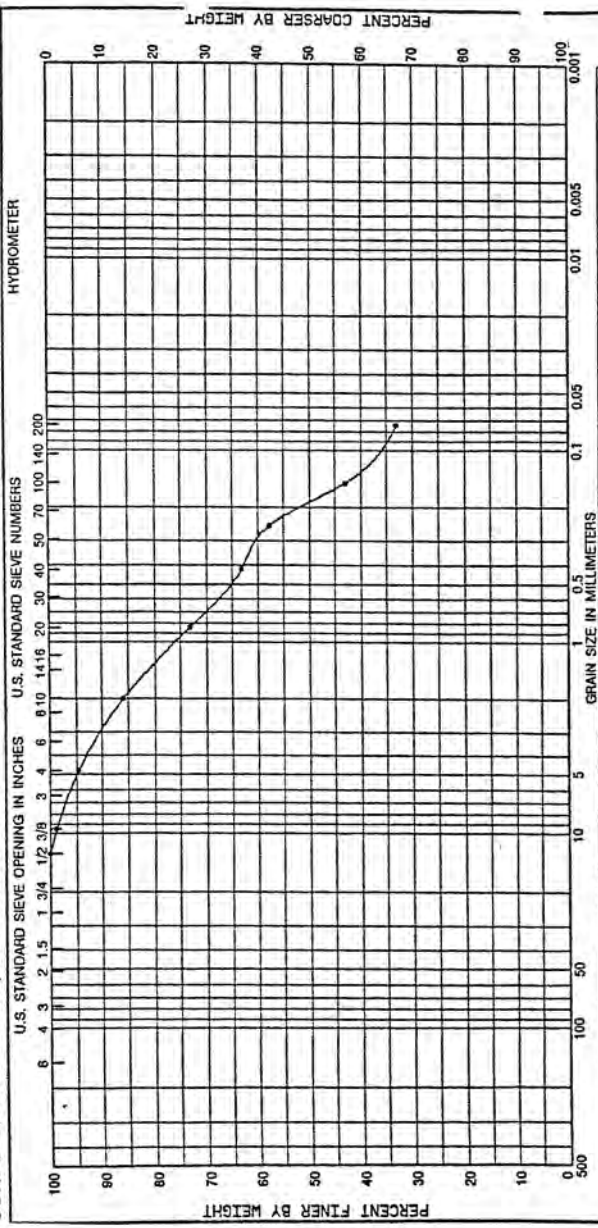


| COBBLES    |            | GRAVEL   |      | SAND   |        |        |    | SILT OR CLAY |    |
|------------|------------|---|------|--------|--------|--------|----|--------------|----|
|            |            | COARSE   | FINE | COARSE | MEDIUM | FINE   |    |              |    |
| Sample No. | Depth/Elev | Classification                                                                                                  |      |        |        | Nat w% | LL | PL           | PI |
| 3          | 46.7-48.2' | Gray clayey sand high LL (SC-H), with a trace of gravel size weathered rock fragments and with a trace of mica. |      |        |        | 41.1   | 63 | 22           | 41 |
|            |            | Specific gravity = 2.75                                                                                         |      |        |        |        |    |              |    |
|            |            |   |      |        |        |        |    |              |    |
|            |            |   |      |        |        |        |    |              |    |
DEPARTMENT OF THE ARMY, SOUTH ATLANTIC DIVISION LABORATORY  
CORPS OF ENGINEERS, 611 SOUTH COBB DRIVE, MARIETTA, GA. 30060

WORK ORDER: 5680  
REQUISITION: EN-65-92-53

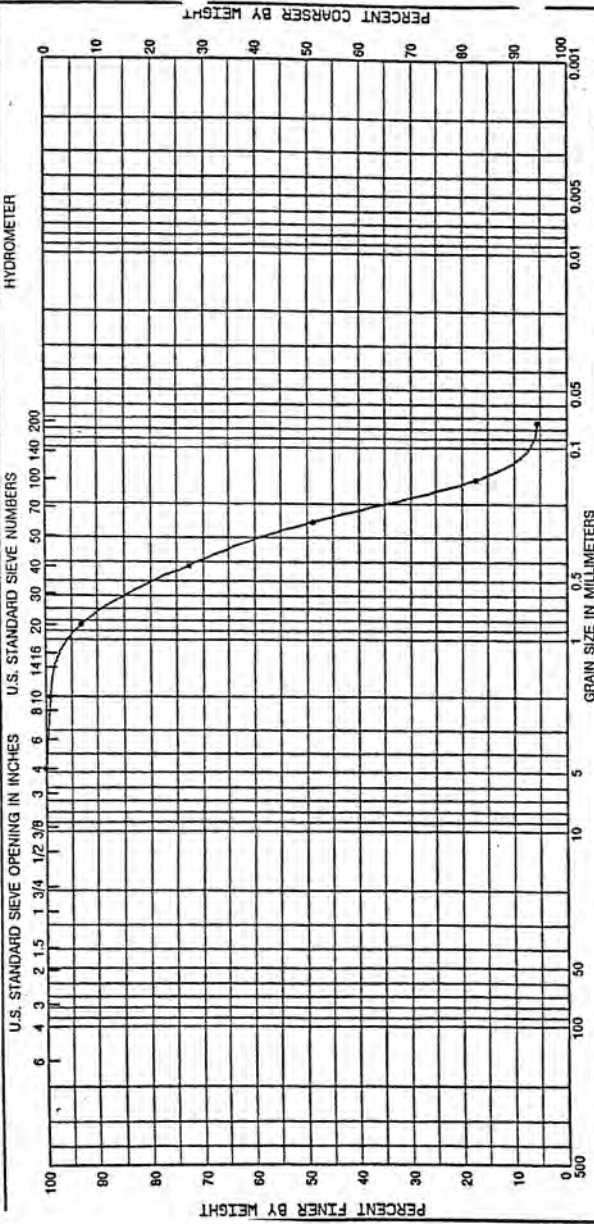

| COBBLES    |            | GRAVEL                                 |      | SAND   |        | FINE |    | SILT OR CLAY            |    |
|------------|------------|----------------------------------------|------|--------|--------|------|----|-------------------------|----|
| Sample No. | Depth/Elev | COARSE                                 | FINE | COARSE | MEDIUM | FINE | LL | PL                      | PI |
| 1          | 41.1-44.1' |                                        |      |        |        |      |    |                         |    |
|            |            | Classification                         |      | Nat wt |        | NP   |    | NP                      |    |
|            |            | Ok, gray poorly graded silty sand      |      |        |        |      |    | Project Savannah Harbor |    |
|            |            | (SP-SM), with a trace of shell & mica. |      |        |        |      |    | Preliminary Borings     |    |
|            |            | Specific gravity = 2.67                |      |        |        |      |    | Lab No. 97/1763         |    |
|            |            |                                        |      |        |        |      |    | Boring No. SH-312       |    |
|            |            |                                        |      |        |        |      |    | Date 05/12/92           |    |


GRADATION CURVES






WORK ORDER: 6552  
REQUISITION: EN-GG-92-25

DEPARTMENT OF THE ARMY, SOUTH ATLANTIC DIVISION LABORATORY  
CORPS OF ENGINEERS, 611 SOUTH COBB DRIVE, MARIETTA, GA. 30060

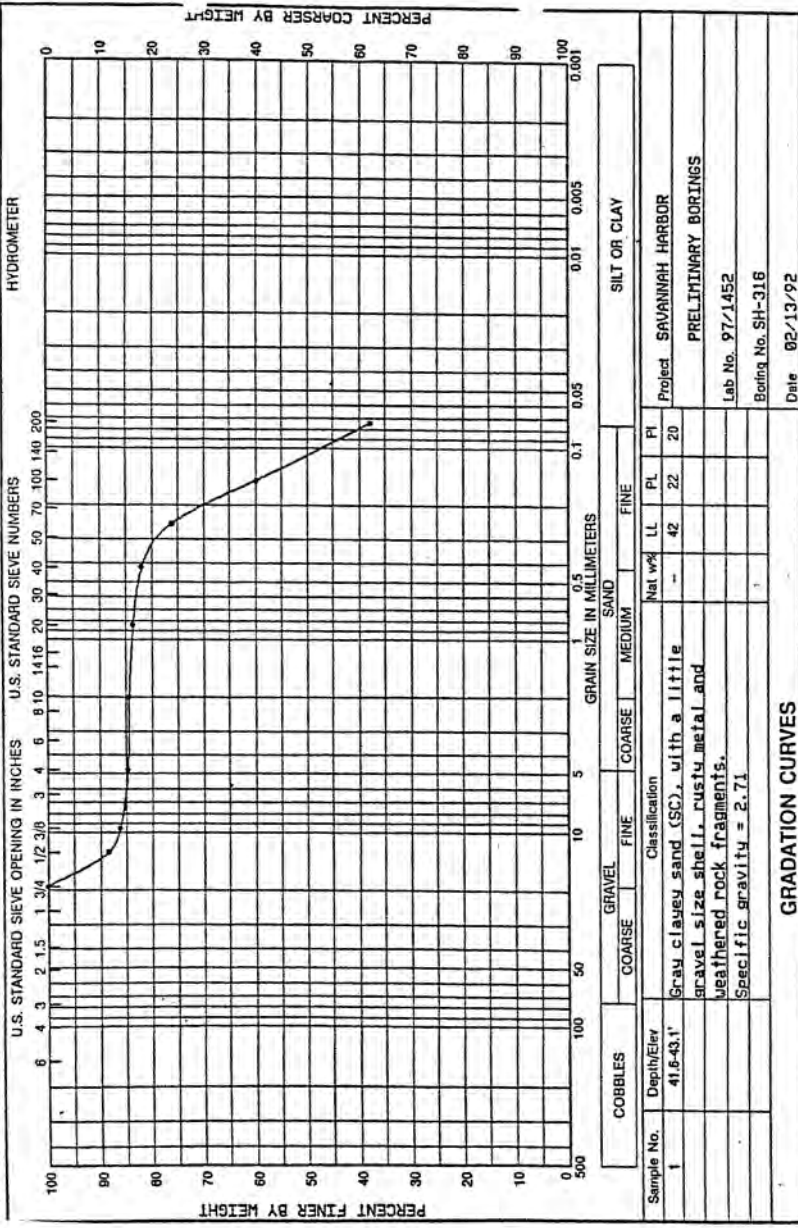


DEPARTMENT OF THE ARMY, SOUTH ATLANTIC DIVISION LABORATORY  
 CORPS OF ENGINEERS, 611 SOUTH COBB DRIVE, MARIETTA, GA. 30060  
 WORK ORDER: 6552  
 REQUISITION: EN-66-92-25

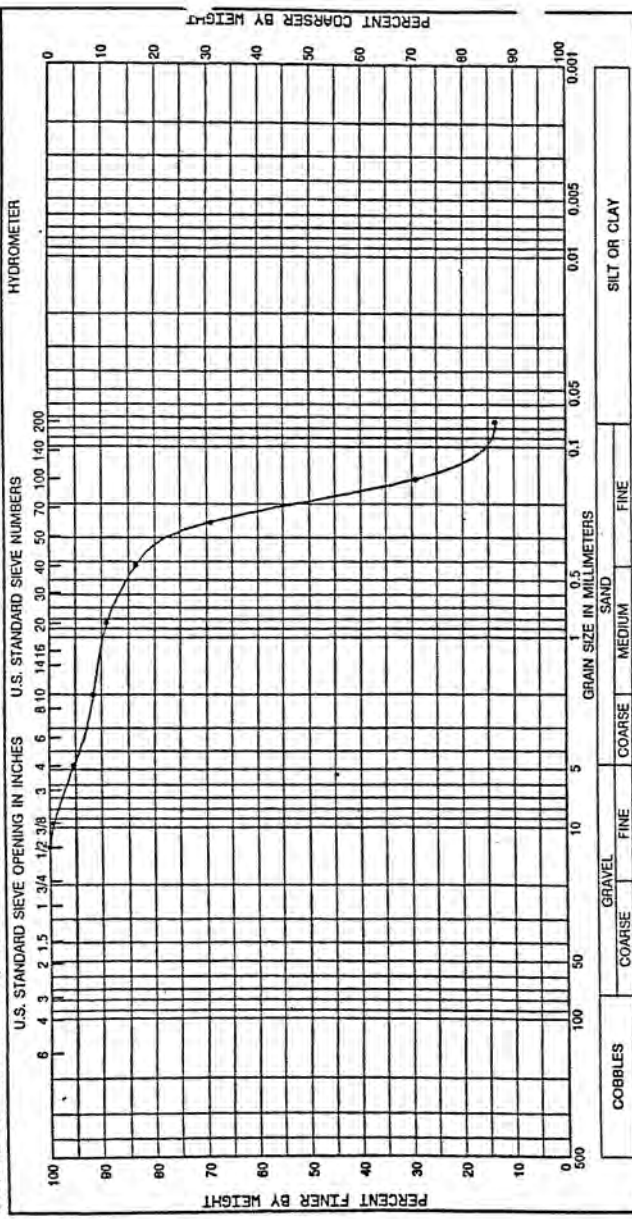




DEPARTMENT OF THE ARMY, SOUTH ATLANTIC DIVISION LABORATORY  
CORPS OF ENGINEERS, 611 SOUTH COBB DRIVE, MARIETTA, GA. 30060  
WORK ORDER: 8552  
REQUISITION: EN-GG-92-25

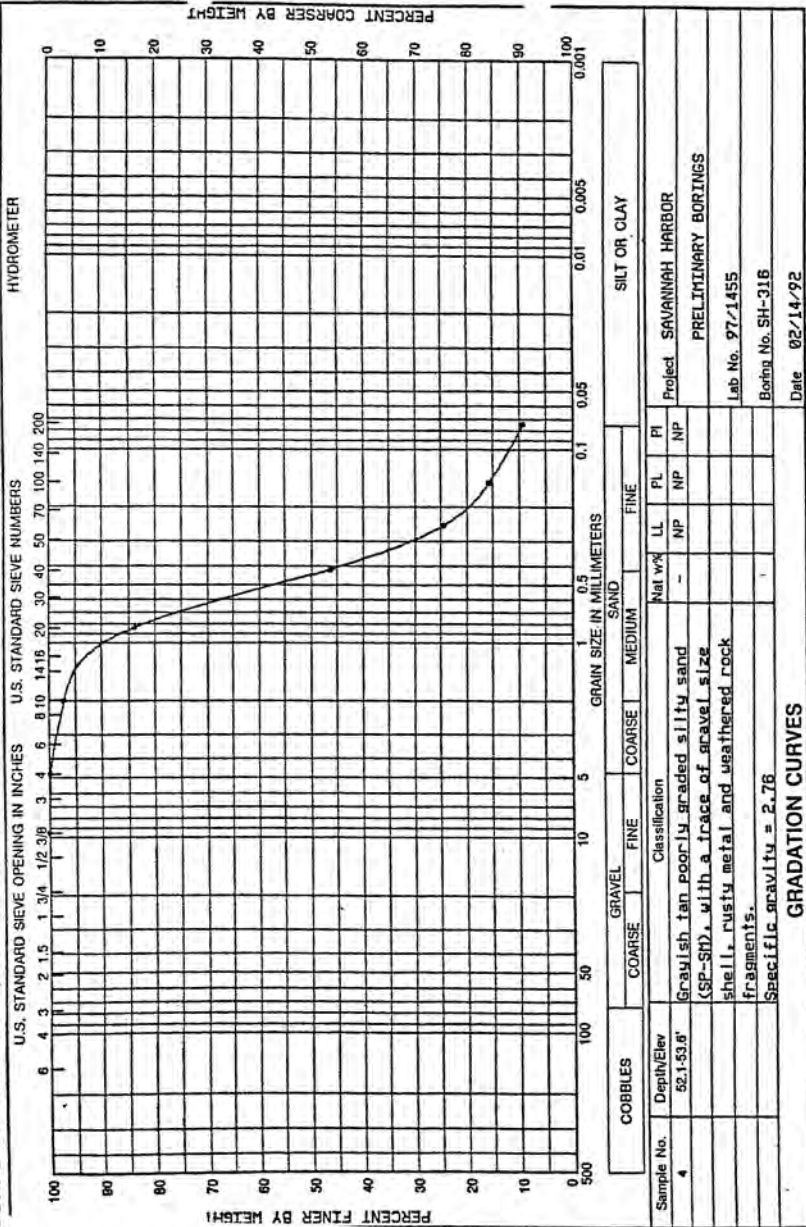



WORK ORDER: 6600  
REQUISITION: EN-GG-92-53

DEPARTMENT OF THE ARMY, SOUTH ATLANTIC DIVISION LABORATORY  
CORPS OF ENGINEERS, 611 SOUTH COBB DRIVE, MARIETTA, GA. 30060

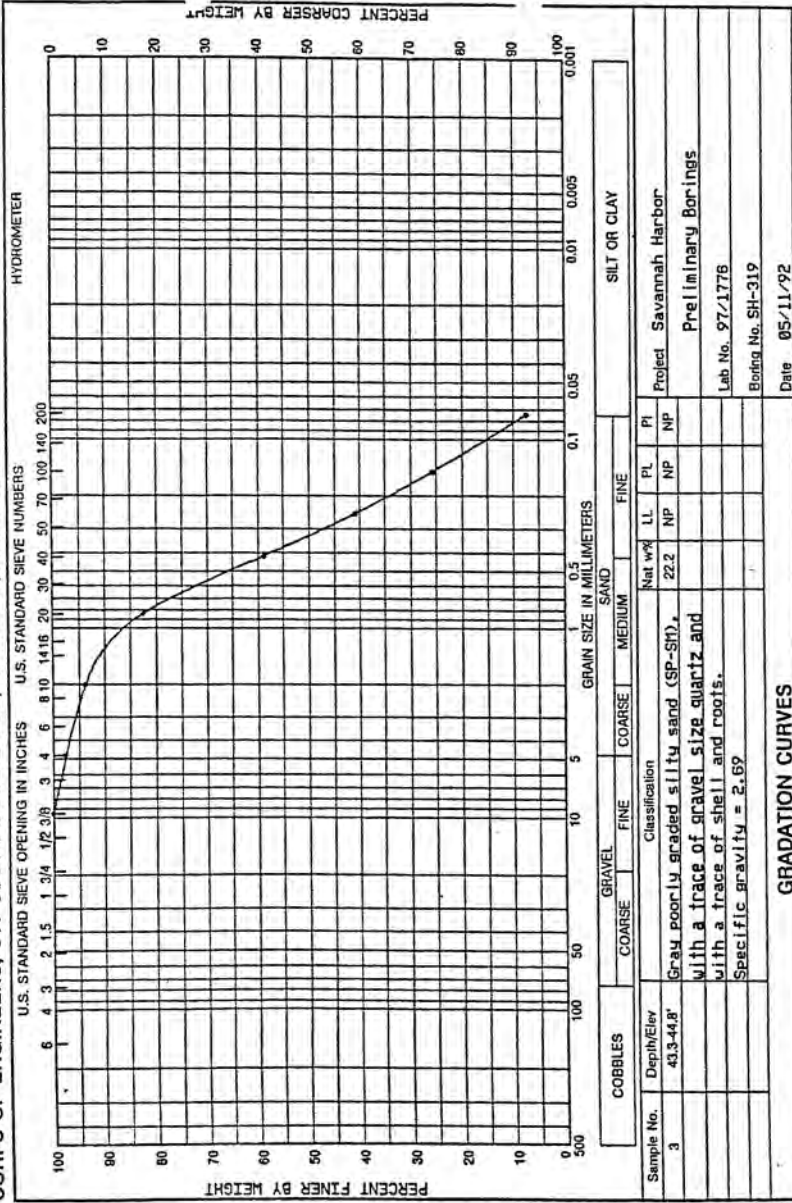


| Sample No.              | Depth/Elev | GRAVEL   |      |  | SAND    |        |      | Project             |
|-------------------------|------------|---|------|--|---------|--------|------|---------------------|
|                         |            | COARSE   | FINE |  | COARSE  | MEDIUM | FINE |                     |
| 3                       | 43.3-44.8' | Classification<br>Gray poorly graded silty sand (SP-Silt).<br>with a trace of gravel size quartz and<br>with a trace of shell and roots.<br>Specific gravity = 2.69 |      |  |         |        |      | Savannah Harbor     |
|                         |            |   |      |  | Nat wtk | LL     | PI   | Preliminary Borings |
|                         |            |   |      |  | 22.2    | NP     | NP   |                     |
|                         |            |   |      |  |         |        |      | Lab No. 97-1776     |
|                         |            |   |      |  |         |        |      | Boring No. SH-319   |
| <b>GRADATION CURVES</b> |            |   |      |  |         |        |      | Date 05/11/92       |

DEPARTMENT OF THE ARMY, SOUTH ATLANTIC DIVISION LABORATORY  
CORPS OF ENGINEERS, 611 SOUTH COBB DRIVE, MARIETTA, GA. 30060

WORK ORDER: 6600


REQUISITION: EN-65-92-53

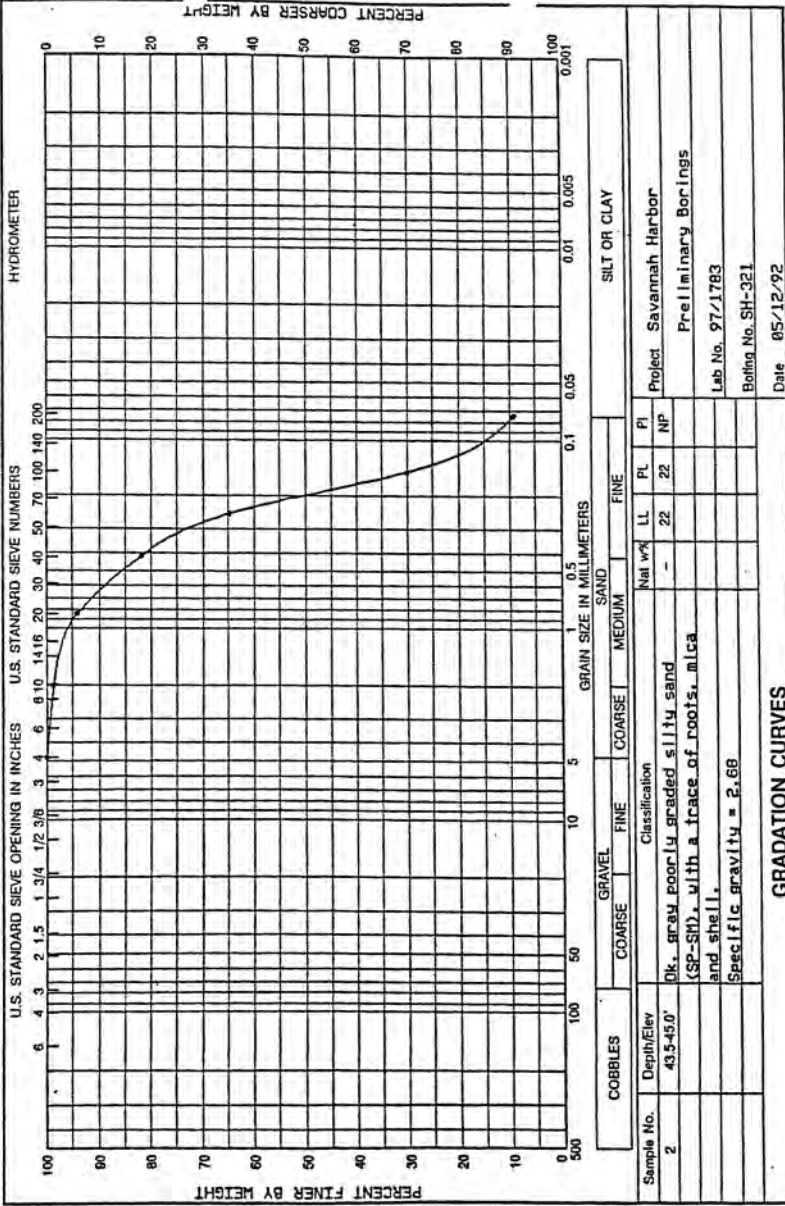

DEPARTMENT OF THE ARMY, SOUTH ATLANTIC DIVISION LABORATORY  
CORPS OF ENGINEERS, 611 SOUTH COBB DRIVE, MARIETTA, GA. 30060


WORK ORDER: 6552

REQUISITION: EN-GG-92-25

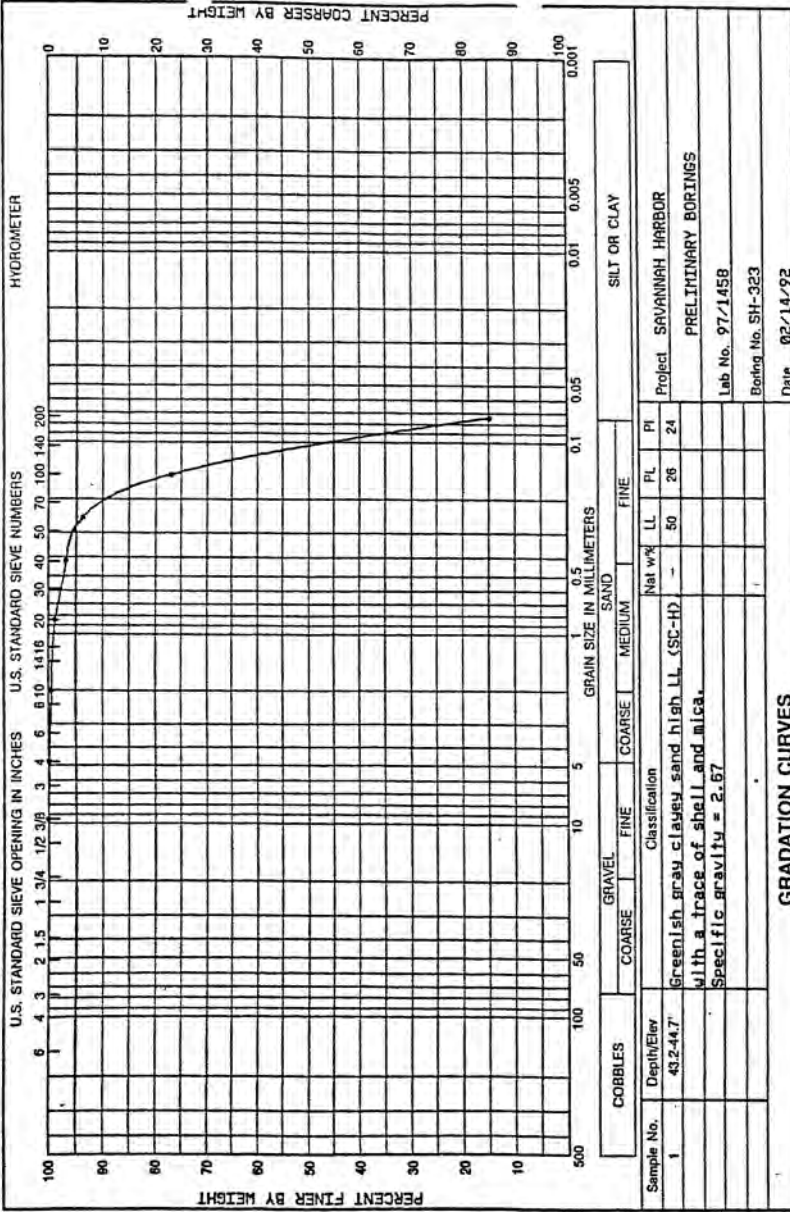

WORK ORDER: 6552  
REQUISITION: EN-GG-92-25

DEPARTMENT OF THE ARMY, SOUTH ATLANTIC DIVISION LABORATORY  
CORPS OF ENGINEERS, 611 SOUTH COBB DRIVE, MARIETTA, GA. 30060

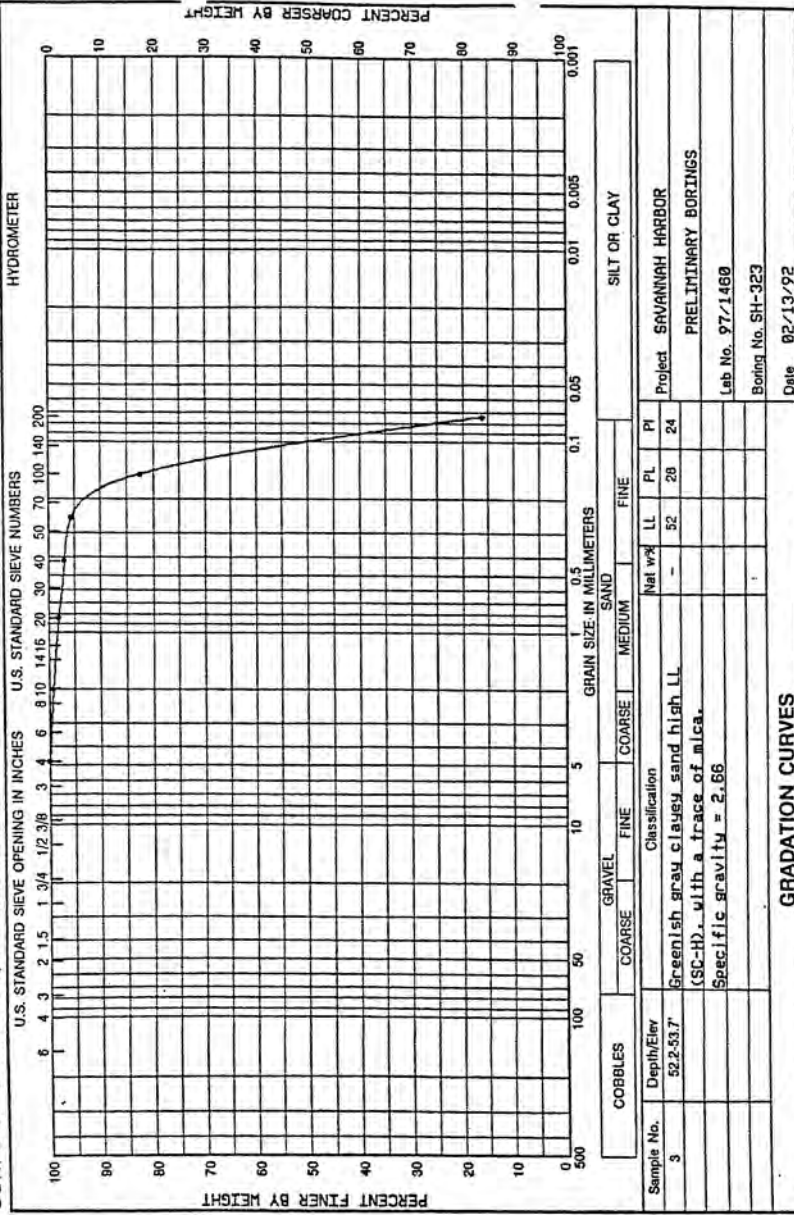



**US Army Corps of Engineers, Environmental & Materials Unit, Marietta, GA**

**Table 1 - Material Testing Summary**

| Lab Number | Boring Number | Sample No. | Depth (ft) | LL   | PL  | PI | %Pass No. 4 | %Pass No. 200 | MC (%) | SPG   | USCS Class | Color                       | Description                                                                                          |                                                                                                 |
|------------|---------------|------------|------------|------|-----|----|-------------|---------------|--------|-------|------------|-----------------------------|---|-------------------------------------------------------------------------------------------------|
| K6/45      | SH413         | 1          | 33.8       | 35.3 | --  | -- | 94.8        | 5.9           | 15.0   | 2.69  | --         | (Visual) Dark Grayish Brown | Poorly Graded Silty Sand (SP-SM), with a trace of gravel.                                            |                                                                                                 |
| K6/46      | SH413         | 4          | 38.3       | 39.8 | 28  | 21 | 80.9        | 9.6           | 16.1   | --    | SP-SC      | Dark Gray                   | Poorly Graded Clayey Sand (SP-SC), with a little gravel size and a little sand size shell fragments. |                                                                                                 |
| K6/47      | SH413         | 5          | 40.4       | 41.9 | 94  | 31 | 63          | 99.8          | 34.1   | 54.9  | 2.79       | SC                          | Olive Gray                                                                                           | Clayey Sand, High Liquid Limit (SC-H).                                                          |
| K6/48      | SH413         | 10         | 47.9       | 49.4 | 118 | 45 | 73          | 100.0         | 70.4   | 75.7  | --         | CH                          | Olive                                                                                                | Fat Clay (CH), with some sand. Plots near the A-Line.                                           |
| K6/49      | SH414         | 3          | 30.5       | 32.0 | --  | -- | --          | 85.1          | 7.9    | 13.9  | --         | --                          | (Visual) Light Brownish Gray                                                                         | Well Graded Silty Sand (SW-SM), with a little gravel.                                           |
| K6/50      | SH414         | 8          | 38.0       | 39.5 | 27  | 23 | 4           | 95.0          | 9.0    | 17.3  | --         | SW-SM                       | Dark Gray                                                                                            | Well Graded Silty Sand (SW-SM), with a trace of gravel.                                         |
| K6/51      | SH414         | 9          | 39.5       | 41.0 | 46  | 32 | 14          | 100.0         | 19.5   | 29.5  | --         | SM                          | Olive Gray                                                                                           | Silty Sand (SM).                                                                                |
| K6/52      | SH414         | 12         | 44.0       | 45.5 | 76  | 33 | 43          | 97.7          | 40.1   | 48.0  | --         | SC                          | Grayish Brown                                                                                        | Clayey Sand, High Liquid Limit (SC-H), with a trace of gravel.                                  |
| K6/53      | SH414         | 15         | 48.5       | 50.0 | 71  | 29 | 42          | 100.0         | 39.1   | 43.1  | --         | SC                          | Dark Grayish Brown                                                                                   | Clayey Sand, High Liquid Limit (SC-H).                                                          |
| K6/54      | SH415         | 4          | 29.1       | 30.6 | NP  | NP | NP          | 100.0         | 6.4    | 20.2  | --         | SP-SM                       | Brown                                                                                                | Poorly Graded Silty Sand (SP-SM).                                                               |
| K6/55      | SH415         | 7          | 33.6       | 35.1 | --  | -- | --          | 100.0         | 3.5    | 20.5  | --         | SP                          | (Visual) Gray                                                                                        | Poorly Graded Sand (SP). Insufficient Material for Atterberg Limits, Visual Conducted.          |
| K6/56      | SH415         | 11         | 39.6       | 41.1 | 93  | 32 | 61          | 100.0         | 56.5   | 53.2  | 2.76       | CH                          | Grayish Brown                                                                                        | Sandy Fat Clay (CH).                                                                            |
| K6/57      | SH415         | 14         | 44.1       | 45.6 | 110 | 39 | 71          | 100.0         | 61.9   | 62.7  | --         | CH                          | Dark Grayish Brown                                                                                   | Sandy Fat Clay (CH).                                                                            |
| K6/58      | SH415         | 18         | 50.1       | 51.6 | 86  | 23 | 43          | 100.0         | 56.4   | 37.1  | 2.81       | CH                          | Grayish Brown                                                                                        | Sandy Fat Clay (CH).                                                                            |
| K6/59      | SH416         | 4          | 39.5       | 41.0 | --  | -- | --          | 99.7          | 5.6    | 20.1  | --         | --                          | (Visual) Light Yellowish Brown                                                                       | Poorly Graded Silty Sand (SP-SM). Insufficient Material for Atterberg Limits, Visual Conducted. |
| K6/60      | SH416         | 9          | 47.0       | 48.5 | 124 | 48 | 76          | 100.0         | 77.1   | 70.6  | --         | CH                          | Olive Gray                                                                                           | Fat Clay (CH), with some sand. Plots near the A-Line.                                           |
| K6/61      | SH416         | 12         | 51.5       | 53.0 | 199 | 89 | 110         | 100.0         | 95.9   | 91.3  | --         | MH                          | Olive Gray                                                                                           | Clayey Inorganic Silt, High Liquid Limit (MH), with a trace of sand.                            |
| K6/62      | SH417         | 7          | 30.0       | 31.5 | --  | -- | --          | 100.0         | 7.8    | 22.6  | 2.66       | --                          | (Visual) Grayish Brown                                                                               | Poorly Graded Silty Sand (SP-SM). Insufficient Material for Atterberg Limits, Visual Conducted. |
| K6/63      | SH417         | 20         | 49.5       | 51.0 | 96  | 31 | 65          | 94.5          | 43.4   | 51.0  | 2.71       | SC                          | Olive Gray                                                                                           | Clayey Sand, High Liquid Limit (SC-H), with a trace of gravel.                                  |
| K6/64      | SH418         | 2          | 47.8       | 49.3 | 131 | 40 | 91          | 87.0          | 57.9   | 161.0 | --         | CH                          | Black                                                                                                | Sandy Fat Clay (CH), with a little gravel.                                                      |
| K6/65      | SH418         | 5          | 52.3       | 53.8 | 124 | 60 | 64          | 100.0         | 73.2   | 91.8  | --         | MH                          | Olive Gray                                                                                           | Clayey Inorganic Silt High Liquid Limit (MH), with some sand.                                   |
| K6/66      | SH419         | 3          | 49.9       | 51.4 | 67  | 26 | 41          | 99.3          | 29.8   | 48.7  | --         | SC                          | Olive Gray                                                                                           | Clayey Sand, High Liquid Limit (SC-H).                                                          |

4-Oct-02

CESAS-EN-GGe

## US Army Corps of Engineers, Environmental &amp; Materials Unit, Marietta, GA

Table 1 - Material Testing Summary

| Lab Number | Boring Number | Sample No. | Depth (ft) | LL   | PL  | FI | %Pass No. 4 | %Pass No. 200 | MC (%) | SPG   | USCS Class | Color | Description                                                                                           |
|------------|---------------|------------|------------|------|-----|----|-------------|---------------|--------|-------|------------|-------|---|
| K6/67      | SH420         | 3          | 50.0       | 51.5 | 168 | 78 | 90          | 100.0         | 90.7   | 88.7  | 2.65       | MH    | Clayey Inorganic Silt High Liquid Limit (MH), with a trace of sand                                    |
| K6/68      | SH421         | 3          | 48.5       | 50.0 | 168 | 63 | 125         | 100.0         | 99.1   | 116.2 | —          | CH    | Fat Clay (CH). Plots near the A-Line.                                                                 |
| K6/69      | SH422         | 3          | 48.2       | 48.7 | 64  | 20 | 44          | 100.0         | 9.1    | 27.7  | —          | SP-SC | Poorly Graded Clayey Sand, High Liquid Limit (SP-SC-H).                                               |
| K6/70      | SH423         | 3          | 48.4       | 49.9 | 40  | 29 | 11          | 100.0         | 16.4   | 30.1  | 2.65       | SM    | Silty Sand (SM).                                                                                      |
| K6/71      | SH424         | 1          | 44.4       | 45.9 | 51  | 27 | 24          | 100.0         | 26.5   | 40.2  | —          | SC    | Silty Clayey Sand, High Liquid Limit (SC-H). Plots near the A-Line.                                   |
| K6/72      | SH424         | 3          | 48.4       | 49.9 | 51  | 25 | 26          | 100.0         | 17.2   | 34.4  | —          | SC    | Clayey Sand, High Liquid Limit (SC-H).                                                                |
| K6/73      | SH425         | 3          | 49.7       | 51.2 | 52  | 25 | 27          | 99.5          | 17.6   | 31.5  | —          | SC    | Clayey Sand, High Liquid Limit (SC-H).                                                                |
| K6/74      | SH426         | 3          | 49.3       | 50.8 | 71  | 20 | 51          | 99.4          | 51.5   | 49.5  | —          | CH    | Sandy Fat Clay (CH).                                                                                  |
| K6/75      | SH427         | 2          | 48.0       | 49.5 | 31  | 25 | 6           | 97.1          | 8.5    | 20.2  | 2.73       | SP-SM | Poorly Graded Silty Sand (SP-SM), with a trace of gravel size and a little sand size shell fragments. |
| K6/76      | SH428         | 3          | 45.6       | 47.1 | NP  | NP | NP          | 100.0         | 17.1   | 20.3  | —          | SM    | Silty Sand (SM), with a trace of sand size shell fragments.                                           |
| K6/77      | SH428         | 4          | 47.1       | 48.6 | NP  | NP | NP          | 99.7          | 15.3   | 22.3  | —          | SM    | Silty Sand (SM), with a trace of sand size shell fragments.                                           |
| K6/78      | SH429         | 2          | 47.9       | 49.4 | NP  | NP | NP          | 100.0         | 16.5   | 33.5  | —          | SM    | Silty Sand (SM).                                                                                      |
| K6/79      | SH429         | 4          | 50.9       | 52.4 | NP  | NP | NP          | 99.7          | 8.1    | 24.9  | —          | SP-SM | Poorly Graded Silty Sand (SP-SM).                                                                     |
| K6/80      | SH430         | 3          | 48.5       | 50.0 | NP  | NP | NP          | 100.0         | 10.9   | 12.0  | 2.70       | SW-SM | Well Graded Silty Sand (SW-SM).                                                                       |
| K6/81      | SH431         | 2          | 48.6       | 50.1 | NP  | NP | NP          | 99.8          | 9.5    | 22.4  | 2.73       | SP-SM | Poorly Graded Silty Sand (SP-SM), with a trace of gravel size and a little sand size shell fragments. |
| K6/82      | SH431         | 9          | 60.6       | 62.1 | NP  | NP | NP          | 100.0         | 12.8   | 24.1  | 2.70       | SM    | Silty Sand (SM).                                                                                      |
| K6/83      | SH432         | 2          | 46.0       | 48.0 | —   | —  | —           | 93.3          | 8.7    | 23.5  | 2.73       | —     | (Visual) Olive Gray                                                                                   |
| K6/84      | SH433         | 1          | 46.4       | 47.9 | NP  | NP | NP          | 99.9          | 8.4    | 25.2  | 2.72       | SP-SM | Poorly Graded Silty Sand (SP-SM), with a little sand size shell fragments.                            |
| K6/85      | SH433         | 5          | 55.4       | 56.9 | 120 | 31 | 89          | 100.0         | 84.7   | 85.8  | 2.77       | CH    | Fat Clay (CH), with a little sand.                                                                    |
| K6/86      | SH434         | 1          | 49.2       | 50.7 | NP  | NP | NP          | 99.5          | 12.9   | 30.3  | —          | SM    | Silty Sand (SM), with a trace of sand size shell fragments.                                           |
| K6/87      | SH435         | 3          | 54.0       | 54.7 | —   | —  | —           | 96.3          | 5.8    | 19.3  | 2.73       | —     | (Visual) Olive Gray & White                                                                           |



## US Army Corps of Engineers, Environmental &amp; Materials Unit, Marietta, GA

4-Oct-02

Table 1 - Material Testing Summary


| Lab Number | Boiling Number | Sample No. | Depth (ft) | LL | PL | FI | %Pass No. 4 | %Pass No. 200 | MC (%) | SPG  | USCS Class | Color                   | Description   |
|------------|----------------|------------|------------|----|----|----|-------------|---------------|--------|------|------------|-------------------------|---|
| K6/88      | SH436          | 1          | 49.2       | NP | NP | NP | 99.0        | 3.4           | 19.0   | 2.70 | SP         | Olive Gray              | Poorly Graded Sand (SP), with a trace of sand size shell fragments.                                                 |
| K6/89      | SH436          | 3          | 50.7       | NP | NP | NP | 97.7        | 5.8           | 13.7   | ---  | SW-SM      | Olive Gray              | Well Graded Silty Sand (SW-SM), with a trace of gravel.                                                             |
| K6/90      | SH437          | 1          | 51.6       | NP | NP | NP | 100.0       | 8.2           | 16.3   | 2.73 | SW-SM      | Olive Gray              | Well Graded Silty Sand (SW-SM).                                                                                     |
| K6/91      | SH437          | 5          | 59.1       | NP | NP | NP | 100.0       | 10.8          | 23.5   | 2.83 | SP-SC      | Dark Olive Gray         | Poorly Graded Clayey Sand (SP-SC).                                                                                  |
| K6/92      | SH439          | 1          | 43.5       | NP | NP | NP | 99.5        | 15.6          | 31.8   | ---  | SM         | Gray                    | Silty Sand (SM), with a trace of sand size shell fragments.                                                         |
| K6/93      | SH439          | 3          | 46.5       | NP | NP | NP | 100.0       | 13.6          | 23.4   | ---  | SM         | Olive Gray              | Silty Sand (SM).   |
| K6/94      | SH439          | 5          | 50.0       | NP | NP | NP | 100.0       | 20.9          | 36.4   | ---  | SC         | Olive                   | Clayey Sand (SC).                                                                                                   |
| K6/95      | SH441          | 2          | 46.5       | NP | NP | NP | 100.0       | 12.5          | 28.7   | ---  | SM         | Dark Olive Gray         | Silty Sand (SM), with a trace of sand size shell fragments.                                                         |
| K6/96      | SH441          | 6          | 53.0       | NP | NP | NP | 100.0       | 15.7          | 27.5   | ---  | ---        | (Visual) Dark Gray      | Well Graded Sand (SW).                                                                                              |
| K6/97      | SH442          | 1          | 47.4       | NP | NP | NP | 97.6        | 8.0           | 15.7   | ---  | SW-SM      | Olive                   | Well Graded Silty Sand (SW-SM), with a trace of gravel size and sand size shell fragments.                          |
| K6/98      | SH442          | 6          | 55.4       | NP | NP | NP | 99.0        | 6.0           | 20.7   | ---  | SP-SM      | Dark Olive Gray & White | Poorly Graded Silty Sand (SP-SM), with a trace of gravel size and sand size shell fragments. Plots near the A-Line. |
| K6/99      | SH443          | 1          | 48.8       | NP | NP | NP | 97.7        | 2.8           | 20.5   | ---  | SP         | Olive Gray              | Poorly Graded Sand (SP), with a trace of gravel.                                                                    |
| K6/100     | SH443          | 3          | 52.8       | NP | NP | NP | 100.0       | 95.9          | 106.3  | ---  | CH         | Dark Gray               | Fat Clay (CH), with a trace of sand.                                                                                |
| K6/101     | SH443          | 5          | 54.8       | NP | NP | NP | 99.3        | 38.3          | 55.3   | ---  | SC         | Dark Olive Gray         | Clayey Sand, High Liquid Limit (SC-H), with a trace of sand size shell fragments.                                   |



DEPARTMENT OF THE ARMY, SAVANNAH DISTRICT, ENVIRONMENTAL & MATERIALS UNIT  
CORPS OF ENGINEERS, 200 N. COBB PARKWAY, BLDG 400 SUITE 404, MARIETTA, GA 30062

WORK ORDER: 240e

REQUISITION: W338JG22119420

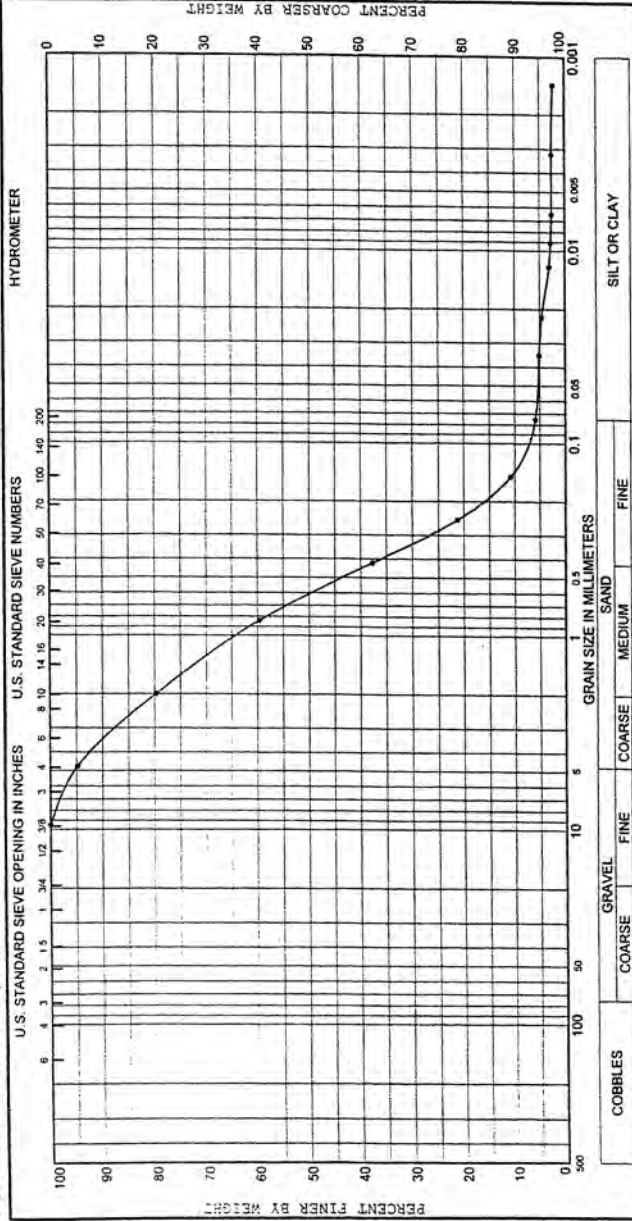

|            |   |            |             |                |                                                                                        |        |      |    |  |            |                                                                            |
|------------|---|------------|-------------|----------------|----------------------------------------------------------------------------------------|--------|------|----|--|------------|----------------------------------------------------------------------------|
| Sample No. | 1 | Depth (ft) | 33.8 - 35.3 | Classification | (Visual) Dark Grayish Brown, Poorly Graded Silty Sand (SP-SM), with a trace of gravel. | Nat w% | 15.0 | PI |  | Project    | Savannah Harbor                                                            |
|            |   |            |             |                |                                                                                        |        |      |    |  |            | Harbor Expansion, Savannah, Georgia                                        |
|            |   |            |             |                |                                                                                        |        |      |    |  | Lab No.    | K6/45                                                                      |
|            |   |            |             |                |                                                                                        |        |      |    |  | Boring No. | SH413                                                                      |
|            |   |            |             |                |                                                                                        |        |      |    |  | Date       | 10/7/02                                                                    |
|            |   |            |             |                |                                                                                        |        |      |    |  |            | Test Conducted in General accordance with ASTM's D422, D418, D54, & D2487. |


GRADATION CURVES



DEPARTMENT OF THE ARMY, SAVANNAH DISTRICT, ENVIRONMENTAL & MATERIALS UNIT  
CORPS OF ENGINEERS, 200 N. COBB PARKWAY, BLDG 400 SUITE 404, MARIETTA, GA 30062

WORK ORDER: 240e

REQUISITION: W33SG22119420

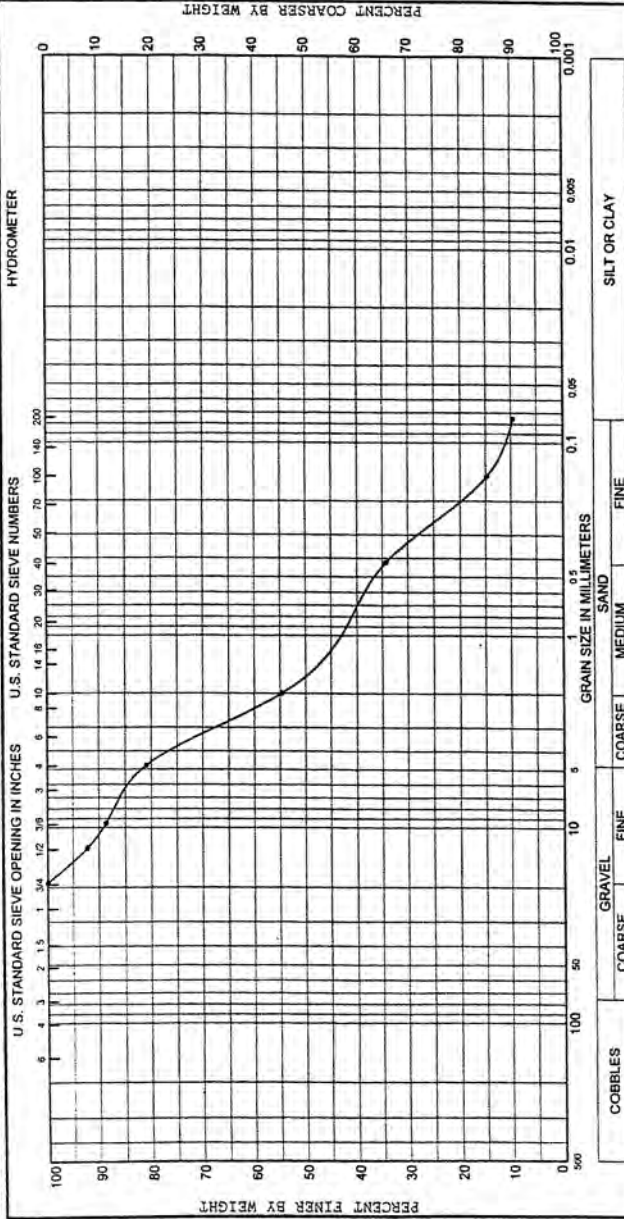

| Sample No.       |  | Depth (ft)  | Classification                                                                                                  | Nat w% | LL | PL | PI | Project                                                                  |
|------------------|--|-------------|---|--------|----|----|----|--------------------------------------------------------------------------|
| 4                |  | 38.3 - 39.8 | Dark Gray, Poorly Graded Clayey Sand (SP-SC), with a little gravel size and a little sand size shell fragments. | 16.1   | 28 | 21 | 7  | Savannah Harbor                                                          |
|                  |  |             |   |        |    |    |    | Harbor Expansion, Savannah, Georgia                                      |
|                  |  |             |   |        |    |    |    | Lab No. K6/46                                                            |
|                  |  |             |   |        |    |    |    | Boring No. SH413                                                         |
|                  |  |             |   |        |    |    |    | Tests Conducted in General Accordance with ASTM D422, D418, D94, & D2487 |
| GRADATION CURVES |  |             |   |        |    |    |    | Date 10/7/02                                                             |


GRADATION CURVES






DEPARTMENT OF THE ARMY, SAVANNAH DISTRICT, ENVIRONMENTAL & MATERIALS UNIT  
CORPS OF ENGINEERS, 200 N. COBB PARKWAY, BLDG 400 SUITE 404, MARIETTA, GA 30062

WORK ORDER: 2406  
REQUISITION: W33SJG22119420

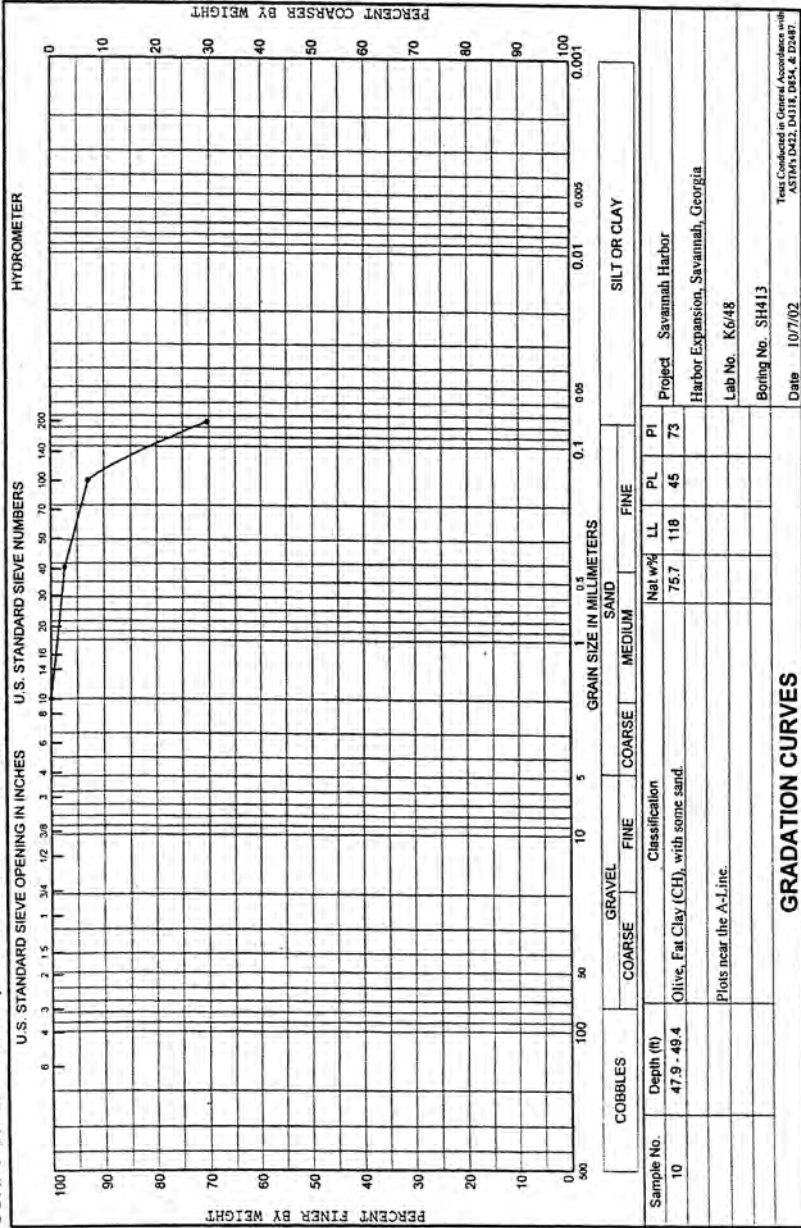

DEPARTMENT OF THE ARMY, SAVANNAH DISTRICT, ENVIRONMENTAL & MATERIALS UNIT  
CORPS OF ENGINEERS, 200 N. COBB PARKWAY, BLDG 400 SUITE 404, MARIETTA, GA 30062

WORK ORDER: 240a  
REQUISITION: W33SJG22119420

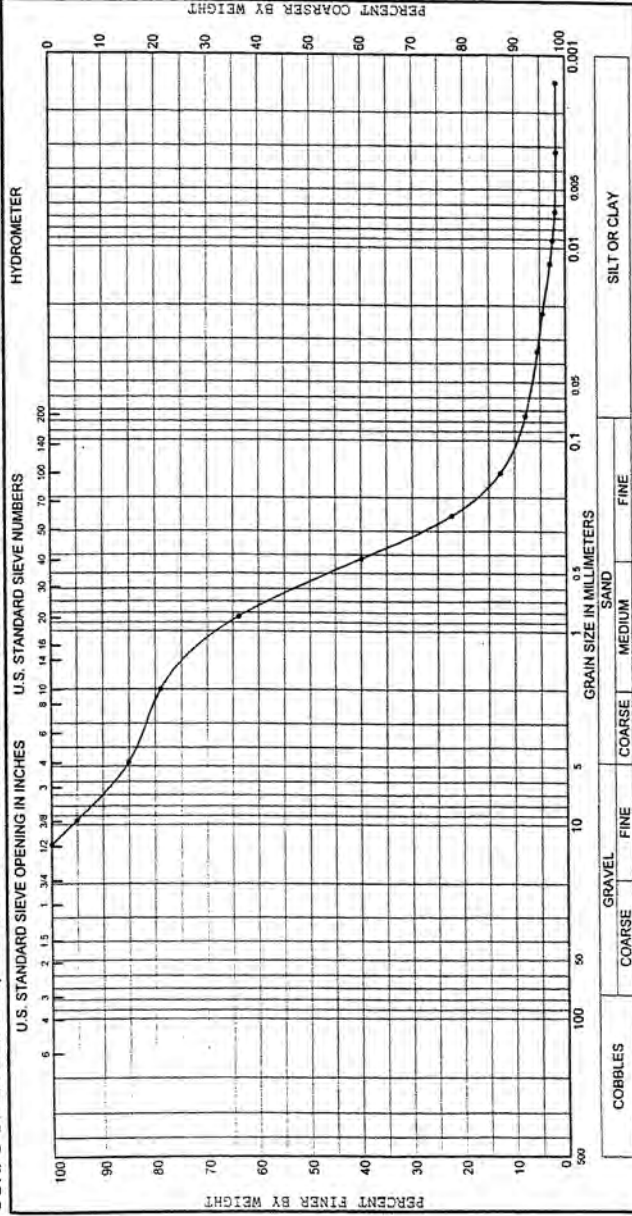

|                                     |   |            |             |                |                                                                                    |        |      |    |  |    |    |
|-------------------------------------|---|------------|-------------|----------------|------------------------------------------------------------------------------------|--------|------|----|--|----|----|
| Sample No.                          | 3 | Depth (ft) | 30.5 - 32.0 | Classification | (Visual) Light Brownish Gray, Well Graded Silty Sand (SW-SM), with a little gravel | Nat w% | 13.9 | LL |  | PL | PI |
| Project Savannah Harbor             |   |            |             |                |                                                                                    |        |      |    |  |    |    |
| Harbor Expansion, Savannah, Georgia |   |            |             |                |                                                                                    |        |      |    |  |    |    |
| Lab No. K6/49                       |   |            |             |                |                                                                                    |        |      |    |  |    |    |
| Boring No. SH414                    |   |            |             |                |                                                                                    |        |      |    |  |    |    |
| Date 10/7/02                        |   |            |             |                |                                                                                    |        |      |    |  |    |    |

Test Conducted in General Accordance with  
ASTM D422, D418, D494, & D497


GRADATION CURVES



DEPARTMENT OF THE ARMY, SAVANNAH DISTRICT, ENVIRONMENTAL & MATERIALS UNIT  
CORPS OF ENGINEERS, 200 N. COBB PARKWAY, BLDG 400 SUITE 404, MARIETTA, GA 30062

WORK ORDER: 240a

REQUISITION: W335JG22119420

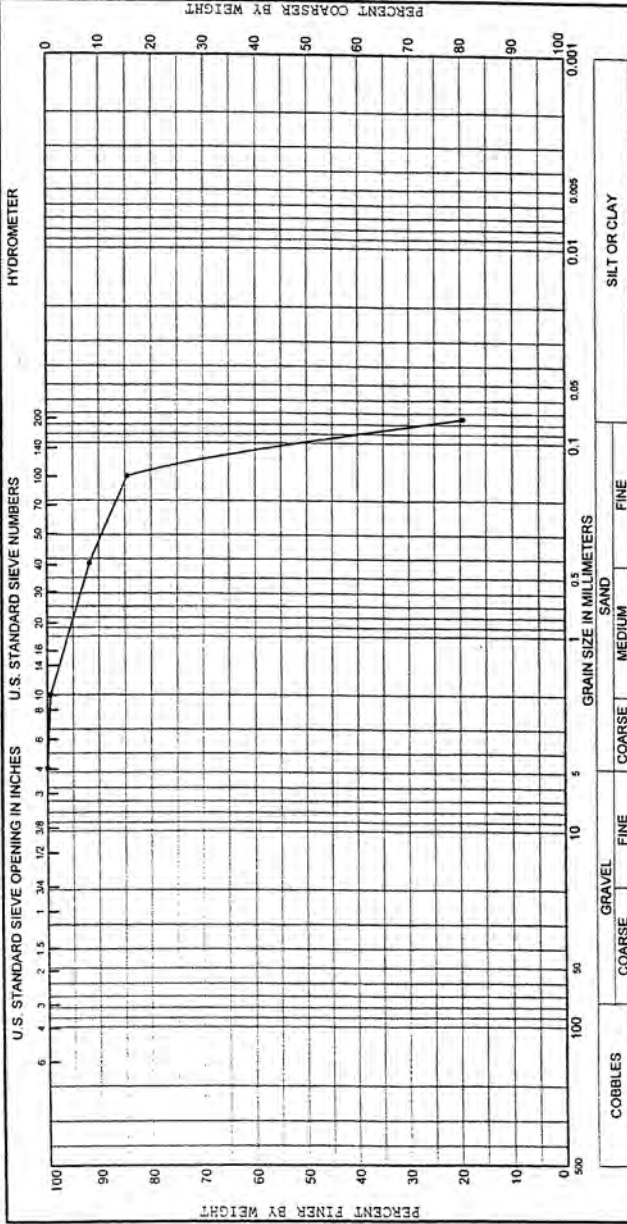

GRADATION CURVES

Project Savannah Harbor  
Harbor Expansion, Savannah, Georgia  
Lab No. K6/51  
Boring No. SH414  
Date 10/7/02

Tests Conducted in General Accordance with  
ASTM D422, D418, D54, & D2487








DEPARTMENT OF THE ARMY, SAVANNAH DISTRICT, ENVIRONMENTAL & MATERIALS UNIT  
CORPS OF ENGINEERS, 200 N. COBB PARKWAY, BLDG 400 SUITE 404, MARIETTA, GA 30062

WORK ORDER: 2406


REQUISITION: W335JG22119420

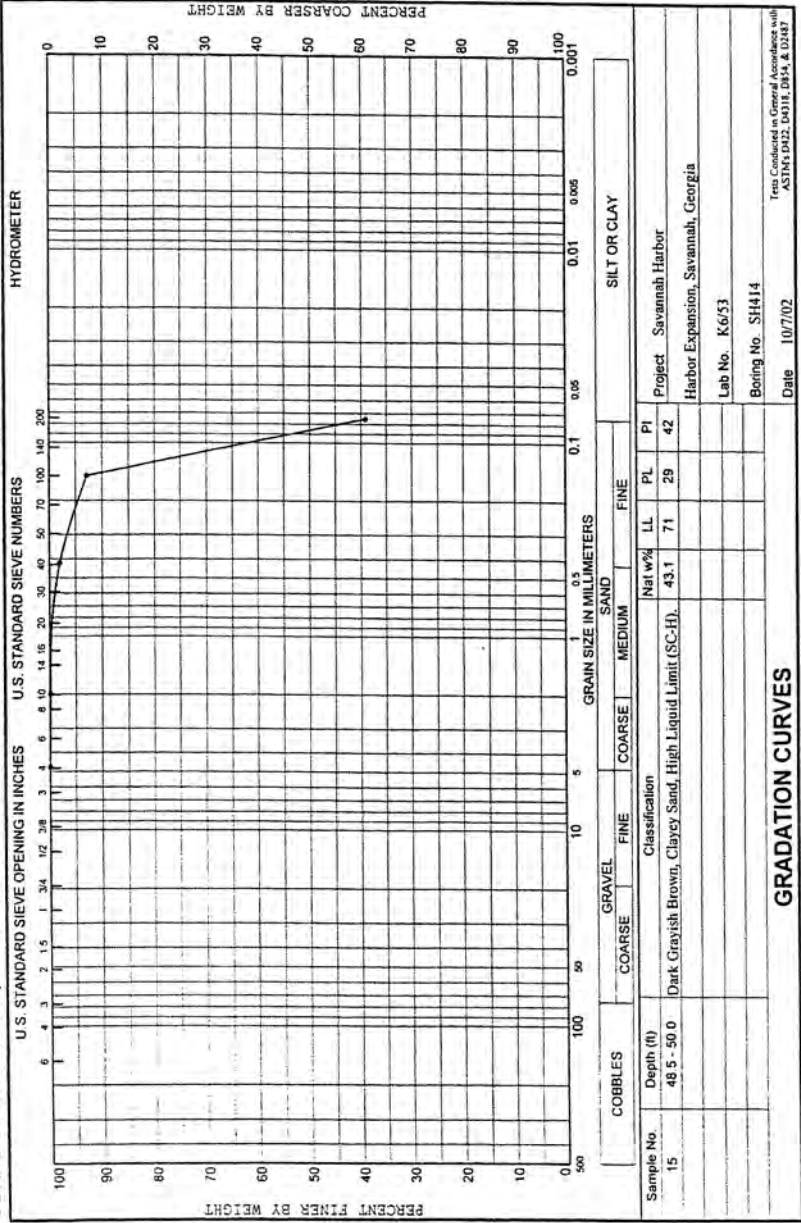



DEPARTMENT OF THE ARMY, SAVANNAH DISTRICT, ENVIRONMENTAL & MATERIALS UNIT  
CORPS OF ENGINEERS, 200 N. COBB PARKWAY, BLDG 400 SUITE 404, MARIETTA, GA 30062

WORK ORDER: 240\*  
REQUISITION: W33SJG22119420

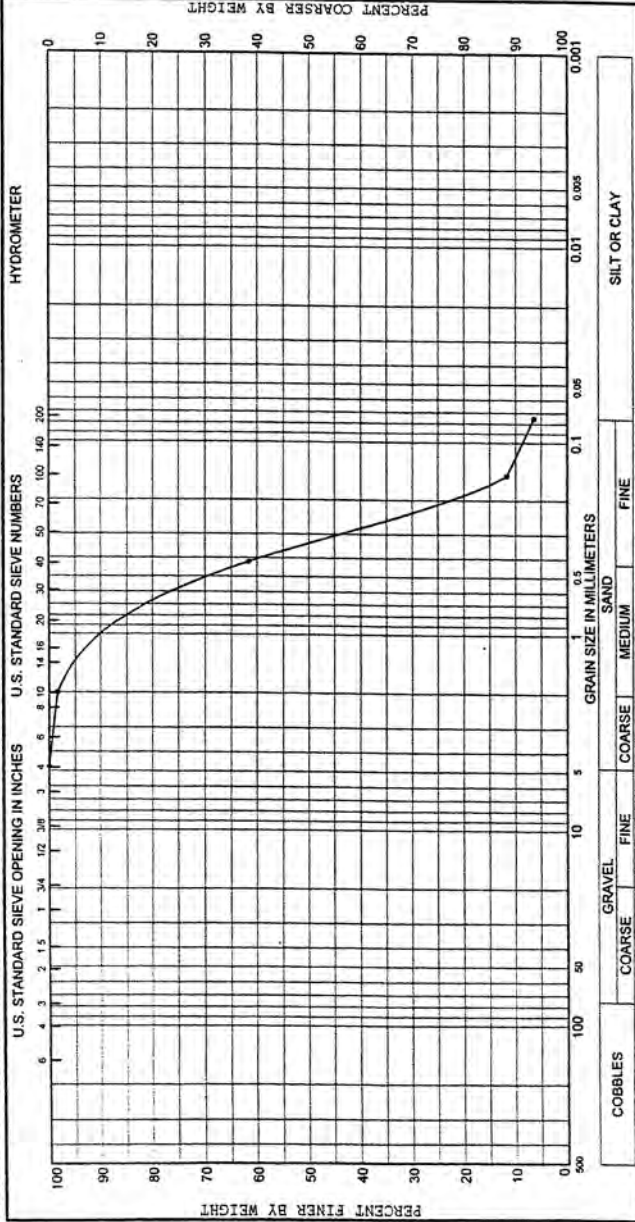

| |
|---|
| |
|---|


GRADATION CURVES



DEPARTMENT OF THE ARMY, SAVANNAH DISTRICT, ENVIRONMENTAL & MATERIALS UNIT  
 CORPS OF ENGINEERS, 200 N. COBB PARKWAY, BLDG 400 SUITE 404, MARIETTA, GA 30062

WORK ORDER: 240a

REQUISITION: W338JG22119420

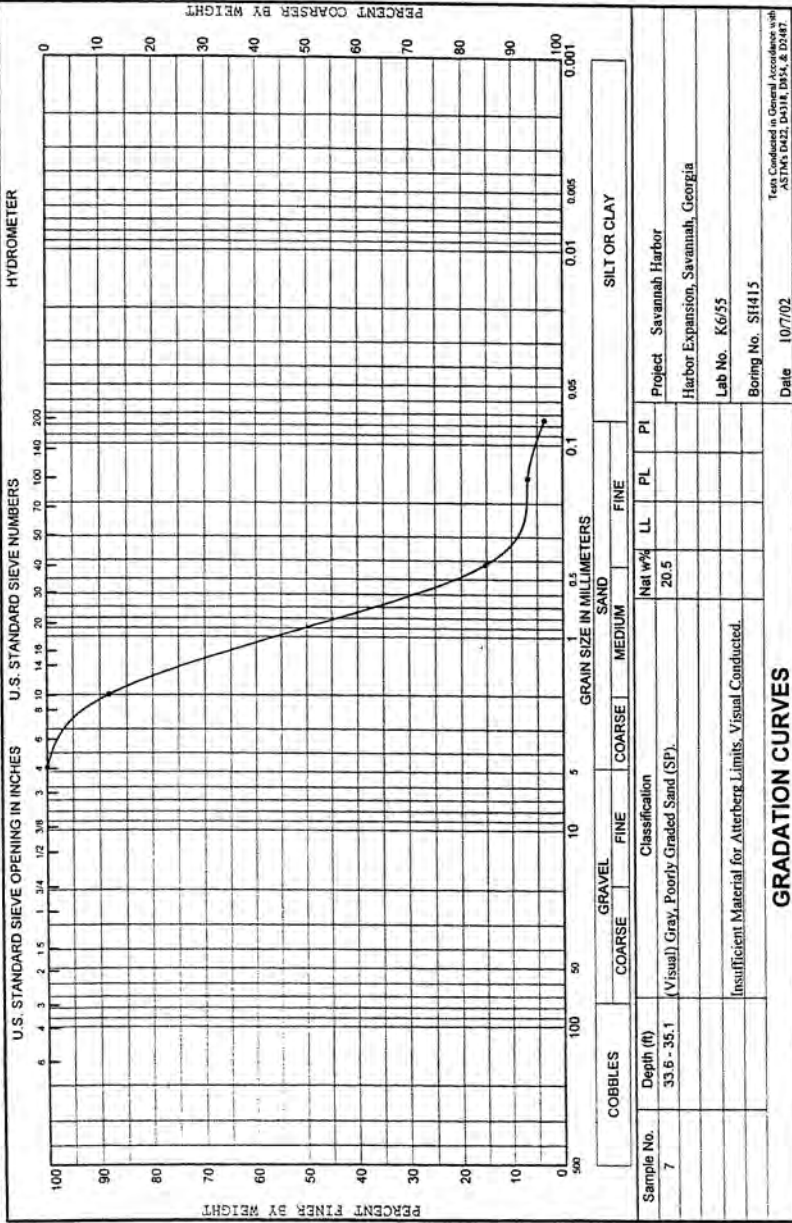






DEPARTMENT OF THE ARMY, SAVANNAH DISTRICT, ENVIRONMENTAL & MATERIALS UNIT  
CORPS OF ENGINEERS, 200 N. COBB PARKWAY, BLDG 400 SUITE 404, MARIETTA, GA 30062


WORK ORDER: 240e  
REQUISITION: W338JG22119420

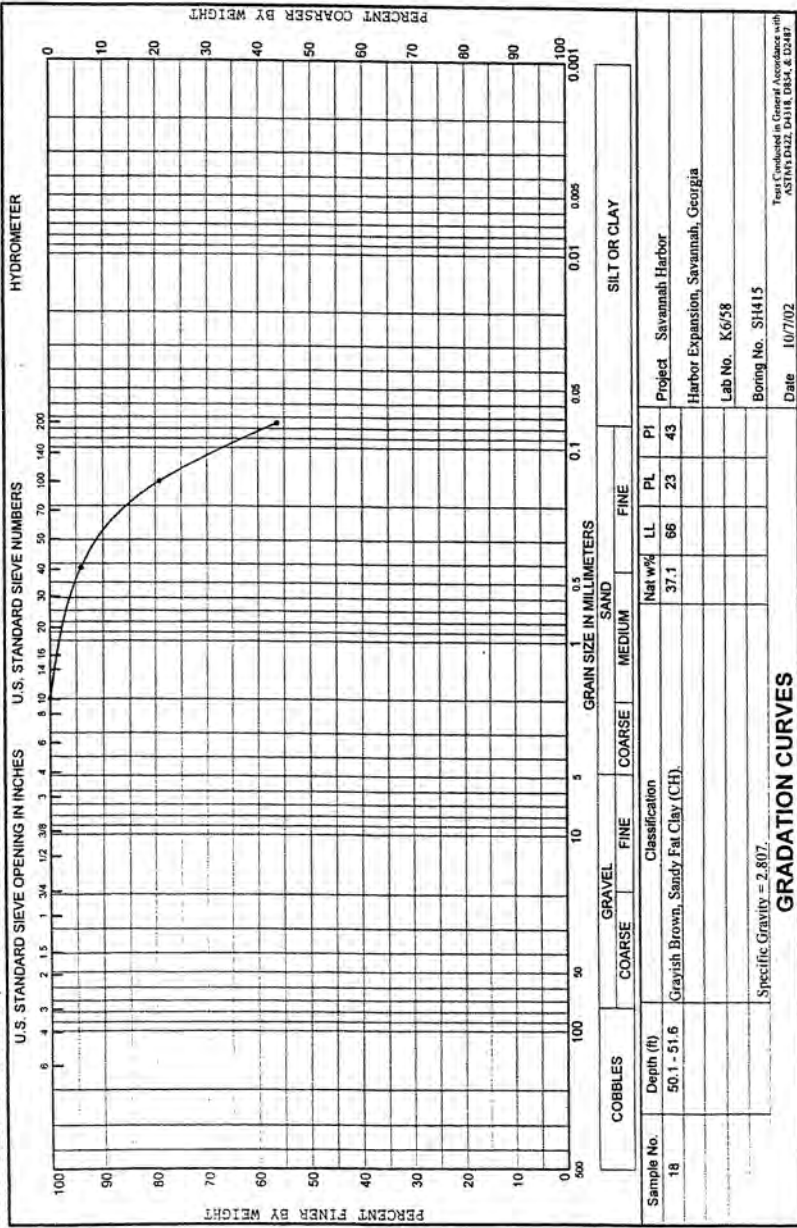

DEPARTMENT OF THE ARMY, SAVANNAH DISTRICT, ENVIRONMENTAL & MATERIALS UNIT  
CORPS OF ENGINEERS, 200 N. COBB PARKWAY, BLDG 400 SUITE 404, MARIETTA, GA 30062

WORK ORDER: 240e


REQUISITION: W335JG22119420

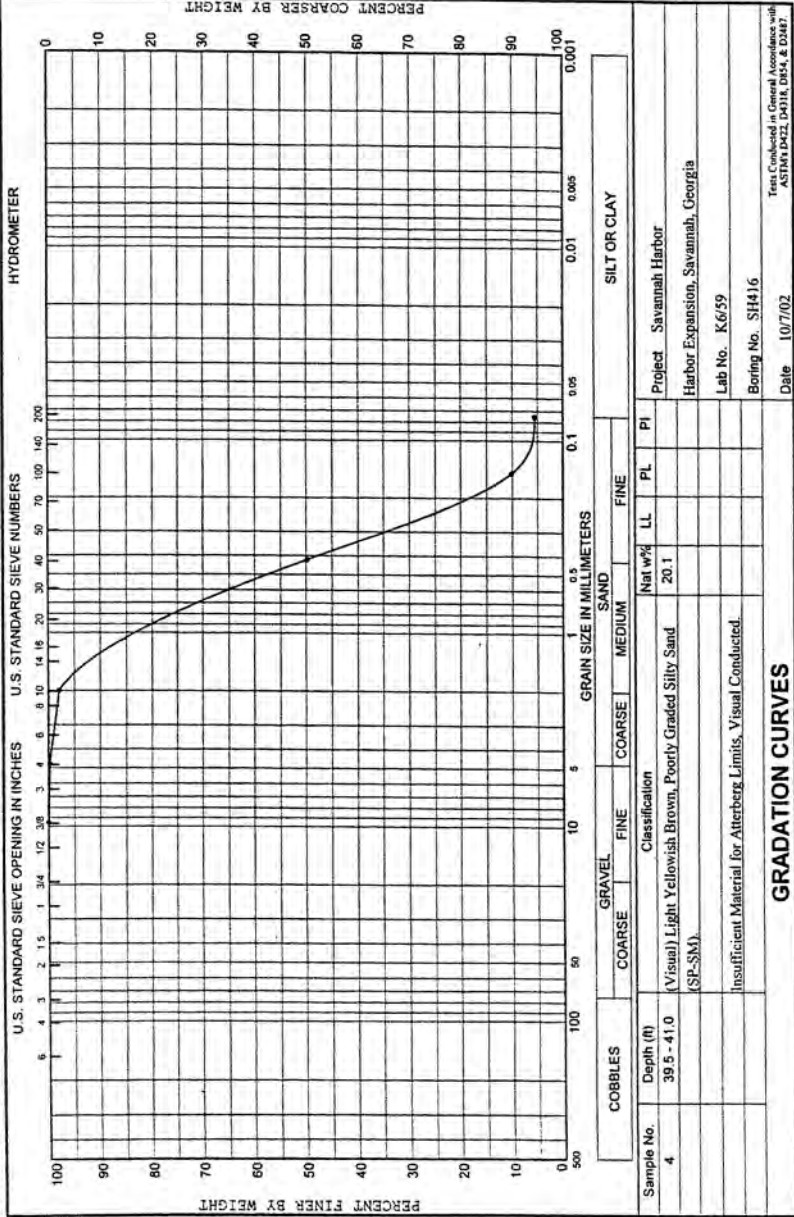

DEPARTMENT OF THE ARMY, SAVANNAH DISTRICT, ENVIRONMENTAL & MATERIALS UNIT  
CORPS OF ENGINEERS, 200 N. COBB PARKWAY, BLDG 400 SUITE 404, MARIETTA, GA 30062

WORK ORDER: 240e

REQUISITION: W338JG22119420

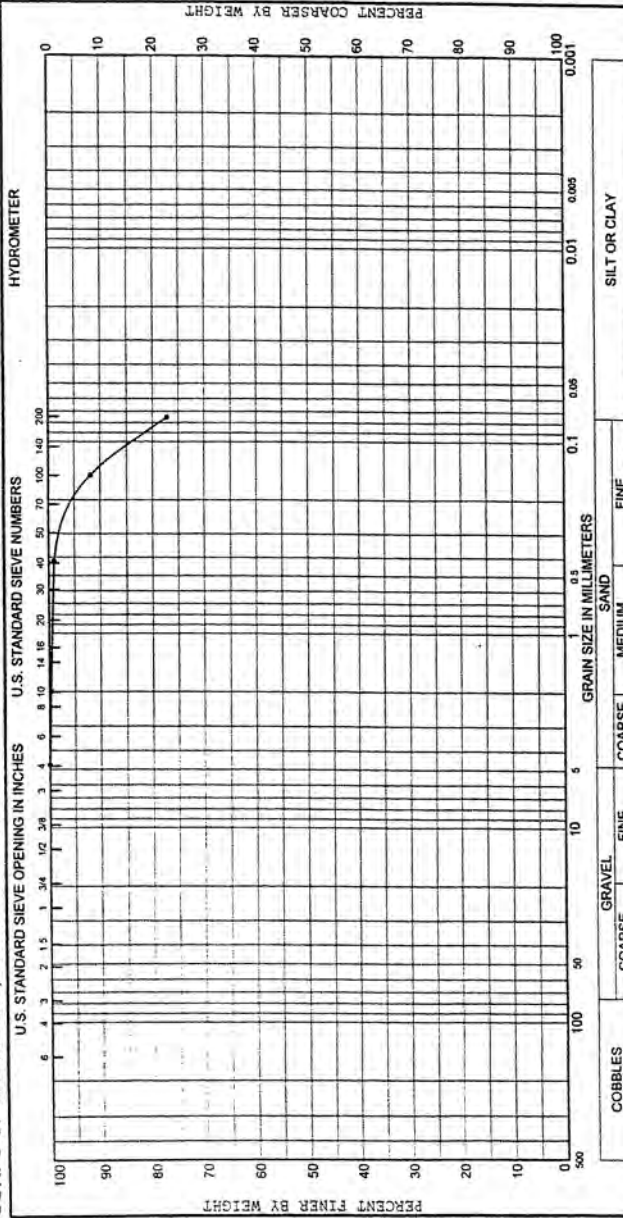

| Sample No. | Depth (ft)  | GRAVEL                                     |      |        | SAND    |      |    | SILT OR CLAY                        |    |  |
|------------|-------------|--------------------------------------------|------|--------|---------|------|----|-------------------------------------|----|--|
|            |             | COARSE                                     | FINE | COARSE | MEDIUM  | FINE | PI | PL                                  | PI |  |
| 9          | 47.0 - 48.5 | Classification                             |      |        | Natural |      |    | Project                             |    |  |
|            |             | Olive Gray, Fat Clay (CH), with some sand. |      |        | 70.6    |      |    | Savannah Harbor                     |    |  |
|            |             | Plots near the A-Line.                     |      |        | 124     |      |    | Harbor Expansion, Savannah, Georgia |    |  |
|            |             |                                            |      |        | 48      |      |    | Lab No. K660                        |    |  |
|            |             |                                            |      |        |         |      |    | Boring No. SH416                    |    |  |
|            |             |                                            |      |        |         |      |    | Date 10/7/02                        |    |  |


GRADATION CURVES

Test Conducted in General Accordance with  
ASTM D422, D418, D454, & D2487.





DEPARTMENT OF THE ARMY, SAVANNAH DISTRICT, ENVIRONMENTAL & MATERIALS UNIT  
CORPS OF ENGINEERS, 200 N. COBB PARKWAY, BLDG 400 SUITE 404, MARIETTA, GA 30062

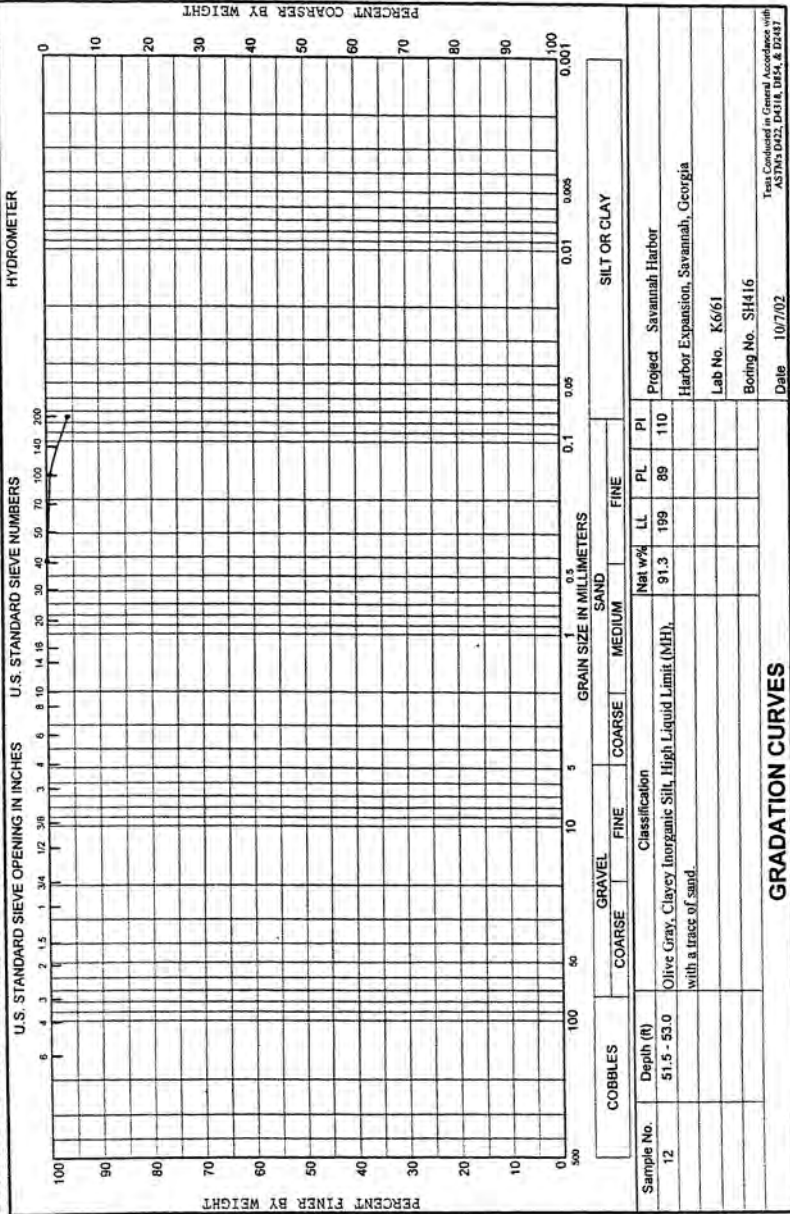




DEPARTMENT OF THE ARMY, SAVANNAH DISTRICT, ENVIRONMENTAL & MATERIALS UNIT  
CORPS OF ENGINEERS, 200 N. COBB PARKWAY, BLDG 400 SUITE 404, MARIETTA, GA 30062

WORK ORDER: 240e

REQUISITION: W338JG22119420

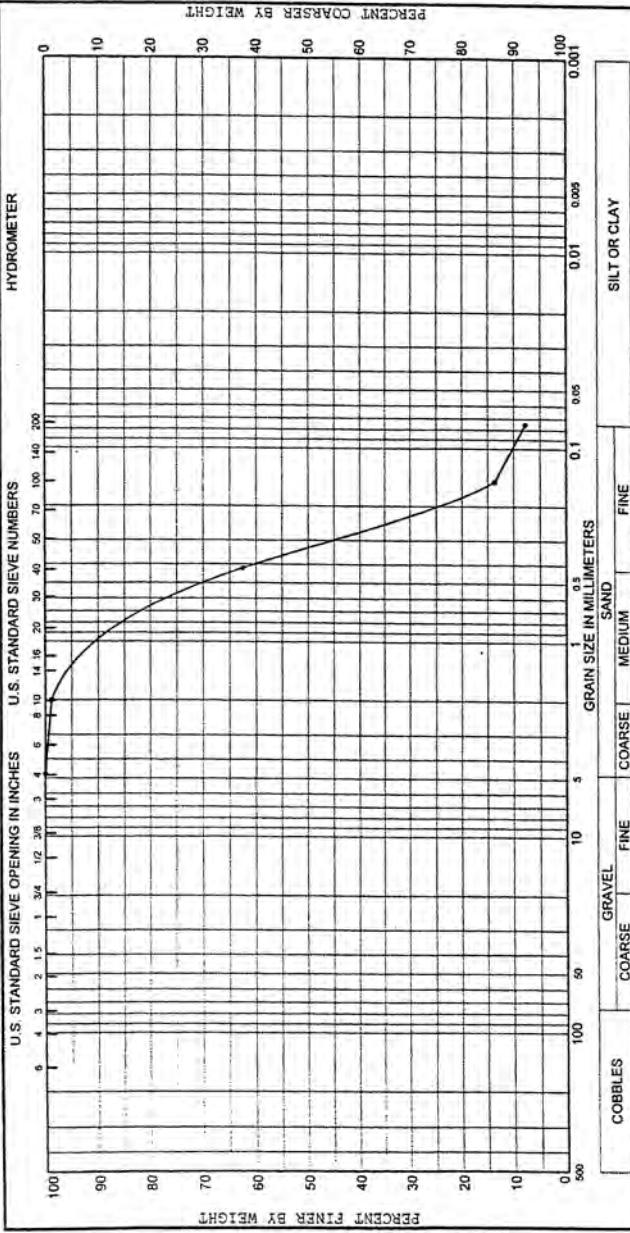

|                                                                |                           |   |                |    |    |    |              |
|----------------------------------------------------------------|---------------------------|---|----------------|----|----|----|--------------|
| Sample No.<br>7                                                | Depth (ft)<br>30.0 - 31.5 | Classification<br>(Visual) Grayish Brown, Poorly Graded Silty Sand (SP-SM).<br>Insufficient Material for Atterberg Limits, Visual Conducted. | Nat w%<br>22.6 | LL | PL | PI | SILT OR CLAY |
|                                                                |                           |   |                |    |    |    |              |
| Project Savannah Harbor<br>Harbor Expansion, Savannah, Georgia |                           |   |                |    |    |    |              |
| Lab No. K6/62                                                  |                           |   |                |    |    |    |              |
| Boring No. SH417                                               |                           |   |                |    |    |    |              |
| Date 10/7/02                                                   |                           |   |                |    |    |    |              |

Test Conducted in General accordance with  
ASTM D422, D422-1, D422-2, D422-3, & D422-4


GRADATION CURVES



DEPARTMENT OF THE ARMY, SAVANNAH DISTRICT, ENVIRONMENTAL & MATERIALS UNIT  
CORPS OF ENGINEERS, 200 N. COBB PARKWAY, BLDG 400 SUITE 404, MARIETTA, GA 30062

WORK ORDER: 2406

REQUESTION: W335JG22119420

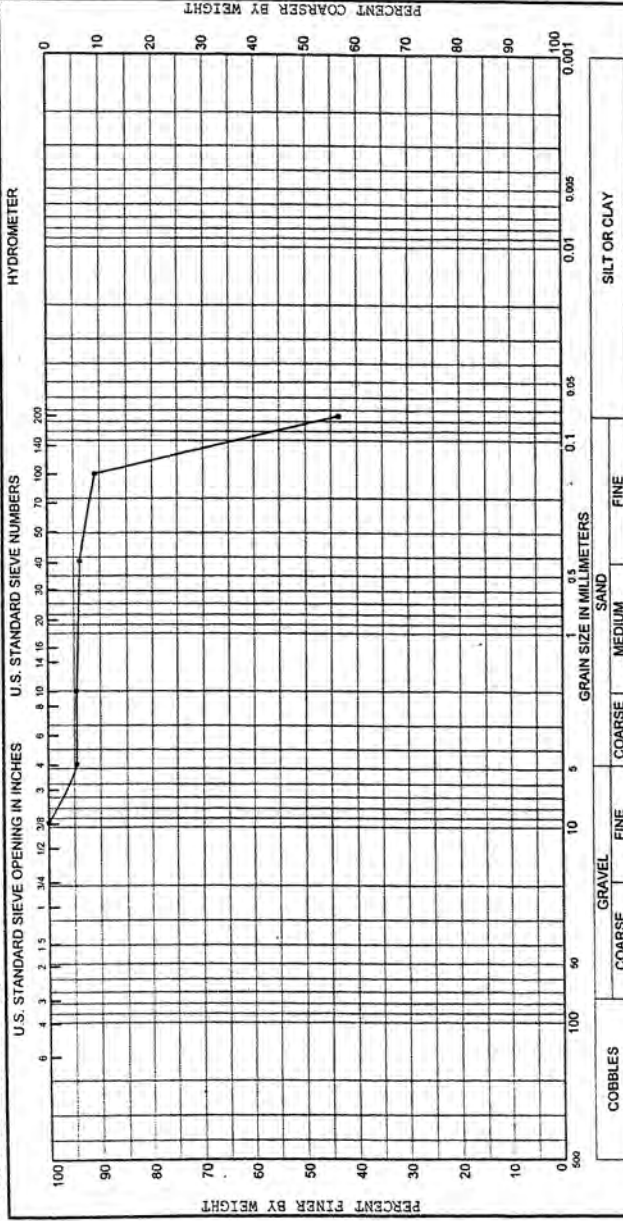

| Sample No. | Depth (ft)  | GRAVEL                                                                     |      |        |        | SAND   |        |      |    | FINE |    |    |    | SILT OR CLAY |    |    |    |
|------------|-------------|----------------------------------------------------------------------------|------|--------|--------|--------|--------|------|----|------|----|----|----|--------------|----|----|----|
|            |             | COARSE                                                                     | FINE | COARSE | MEDIUM | COARSE | MEDIUM | FINE | PL | LL   | PL | PI | PL | LL           | PI | PL | PI |
| 20         | 49.5 - 51.0 | Olive Gray, Clayey Sand, High Liquid Limit (SC-H), with a trace of gravel. |      |        |        |        |        |      |    |      |    |    |    |              |    |    |    |
|            |             | Classification                                                             |      |        |        |        |        |      |    |      |    |    |    |              |    |    |    |
|            |             | Nat w%                                                                     |      |        |        |        |        |      |    |      |    |    |    |              |    |    |    |
|            |             | Specific Gravity = 2.713                                                   |      |        |        |        |        |      |    |      |    |    |    |              |    |    |    |
|            |             | Project Savannah Harbor                                                    |      |        |        |        |        |      |    |      |    |    |    |              |    |    |    |
|            |             | Harbor Expansion, Savannah, Georgia                                        |      |        |        |        |        |      |    |      |    |    |    |              |    |    |    |
|            |             | Lab No. K6/63                                                              |      |        |        |        |        |      |    |      |    |    |    |              |    |    |    |
|            |             | Boring No. SH417                                                           |      |        |        |        |        |      |    |      |    |    |    |              |    |    |    |
|            |             | Date 10/7/02                                                               |      |        |        |        |        |      |    |      |    |    |    |              |    |    |    |

Tests Conducted in General Accordance with ASTM D421, D422, D423, & D424







DEPARTMENT OF THE ARMY, SAVANNAH DISTRICT, ENVIRONMENTAL & MATERIALS UNIT  
CORPS OF ENGINEERS, 200 N. COBB PARKWAY, BLDG 400 SUITE 404, MARIETTA, GA 30062

WORK ORDER: 2406

REQUISITION: W33JG22119420

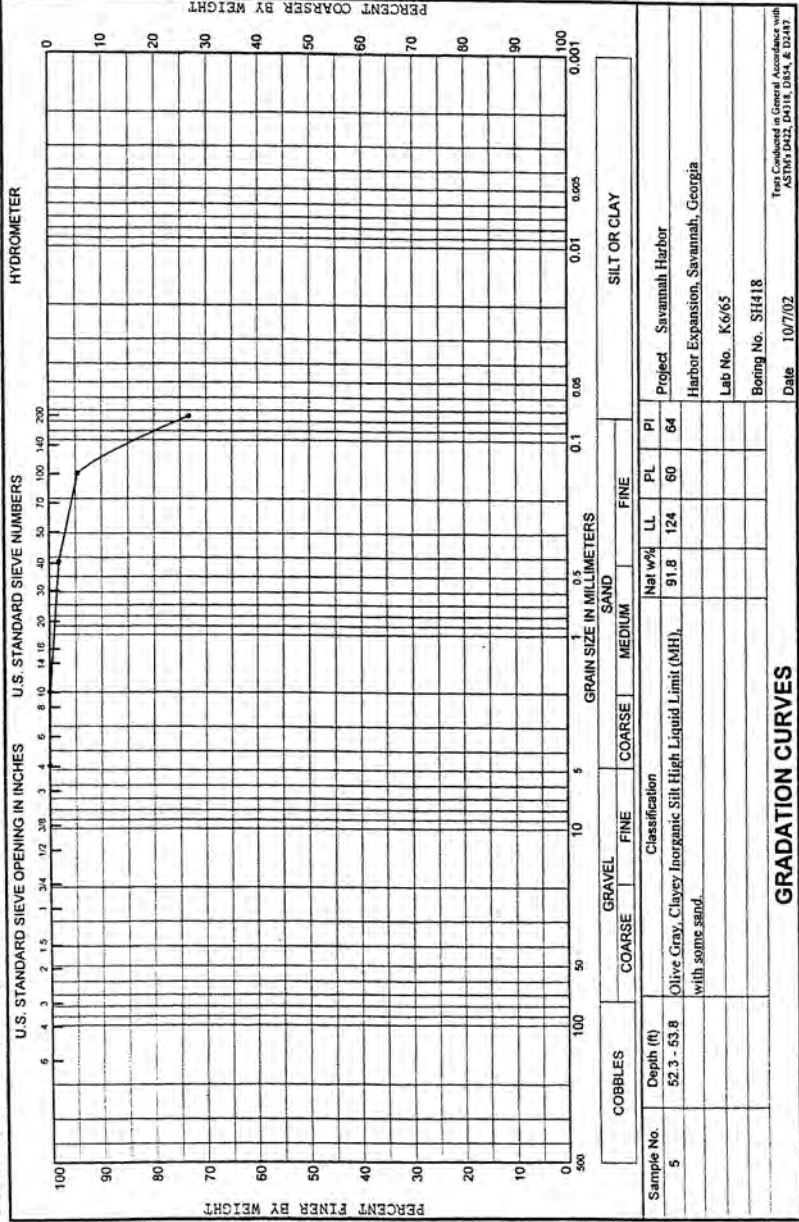


WORK ORDER: 240e  
REQUISITION: W33S

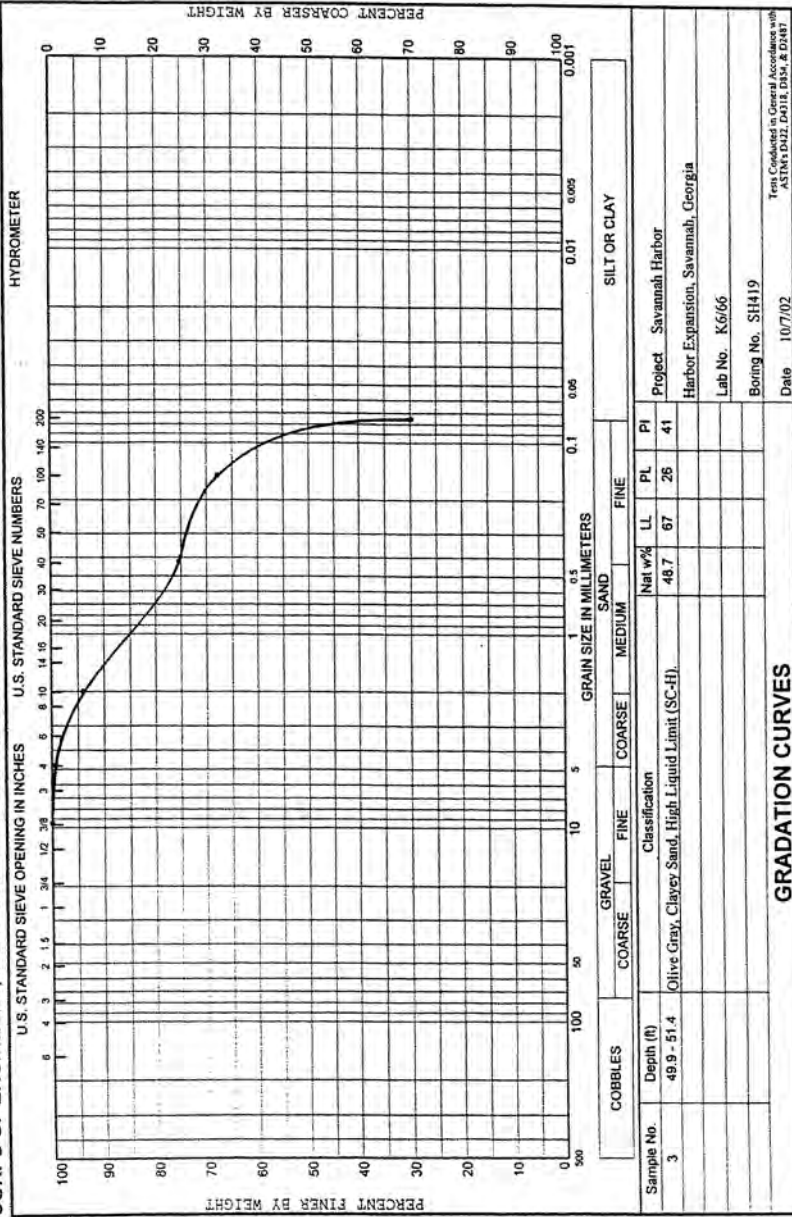

DEPARTMENT OF THE ARMY, SAVANNAH DISTRICT, ENVIRONMENTAL & MATERIALS UNIT  
CORPS OF ENGINEERS, 200 N. COBB PARKWAY, BLDG 400 SUITE 404, MARIETTA, GA 30062

WORK ORDER: 2409

REQUESTION: W33SG22119420

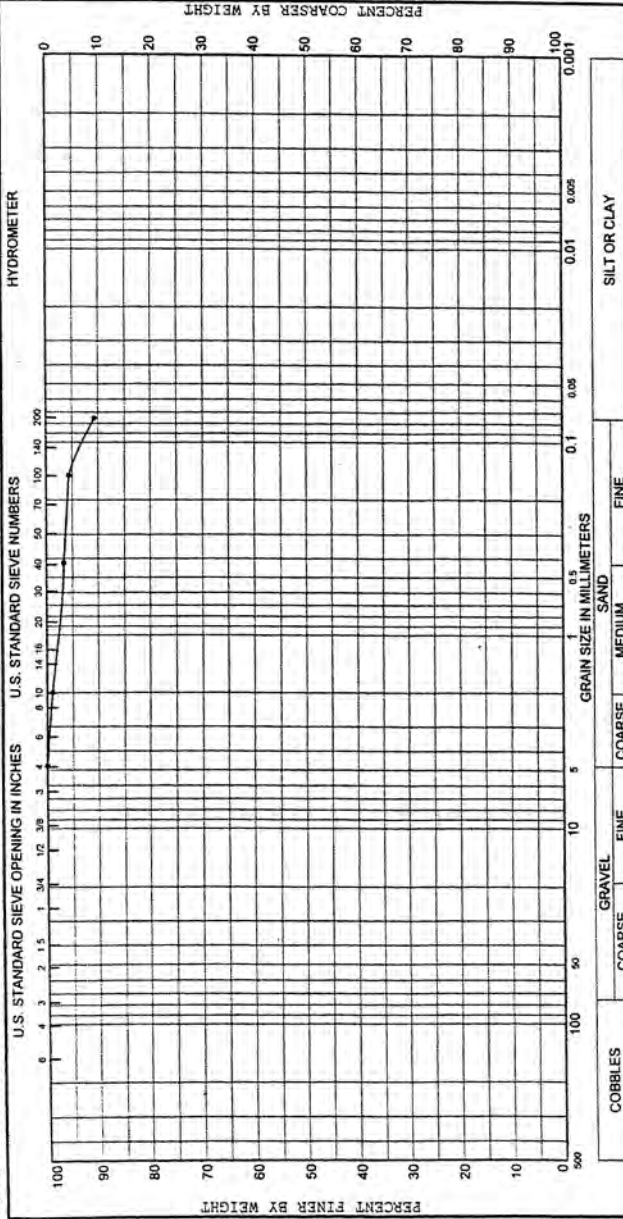


| Sample No. | Depth (ft)  | COARSE                                                                     |  |  | FINE           |  |  | SILT OR CLAY   |  |  | PI |  |  |
|------------|-------------|----------------------------------------------------------------------------|--|--|----------------|--|--|----------------|--|--|----|--|--|
|            |             | Classification                                                             |  |  | Classification |  |  | Classification |  |  | PI |  |  |
| 3          | 50.0 - 51.5 | Olive, Clayey Inorganic Silt High Liquid Limit (MH), with a trace of sand. |  |  | Nat w%         |  |  | LL             |  |  | PL |  |  |
|            |             |                                                                            |  |  | 88.7           |  |  | 168            |  |  | 78 |  |  |
|            |             |                                                                            |  |  |                |  |  |                |  |  |    |  |  |
WORK ORDER: 2400

REQUISITION: W33SJG22119420

DEPARTMENT OF THE ARMY, SAVANNAH DISTRICT, ENVIRONMENTAL & MATERIALS UNIT  
CORPS OF ENGINEERS, 200 N. COBB PARKWAY, BLDG 400 SUITE 404, MARIETTA, GA 30062

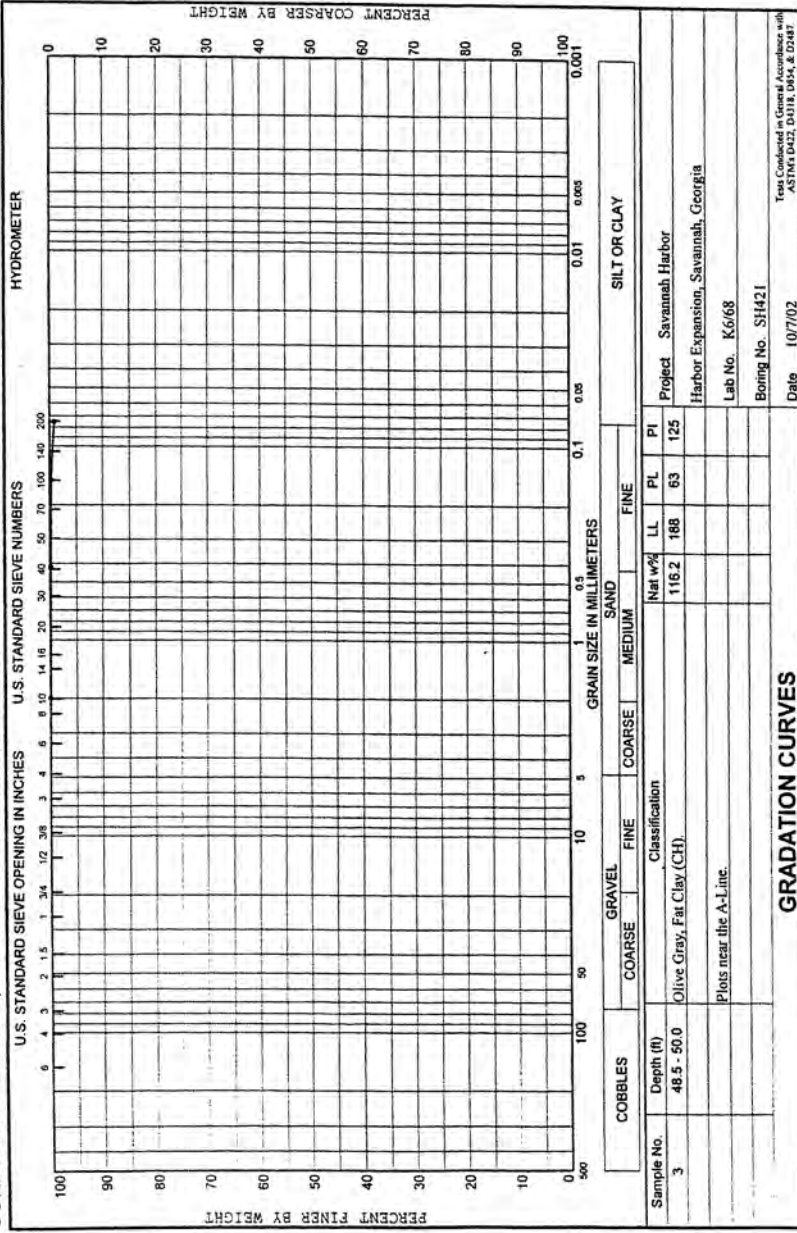








DEPARTMENT OF THE ARMY, SAVANNAH DISTRICT, ENVIRONMENTAL & MATERIALS UNIT  
CORPS OF ENGINEERS, 200 N. COBB PARKWAY, BLDG 400 SUITE 404, MARIETTA, GA 30062


WORK ORDER: 240a  
REQUISITION: W338JG22119420

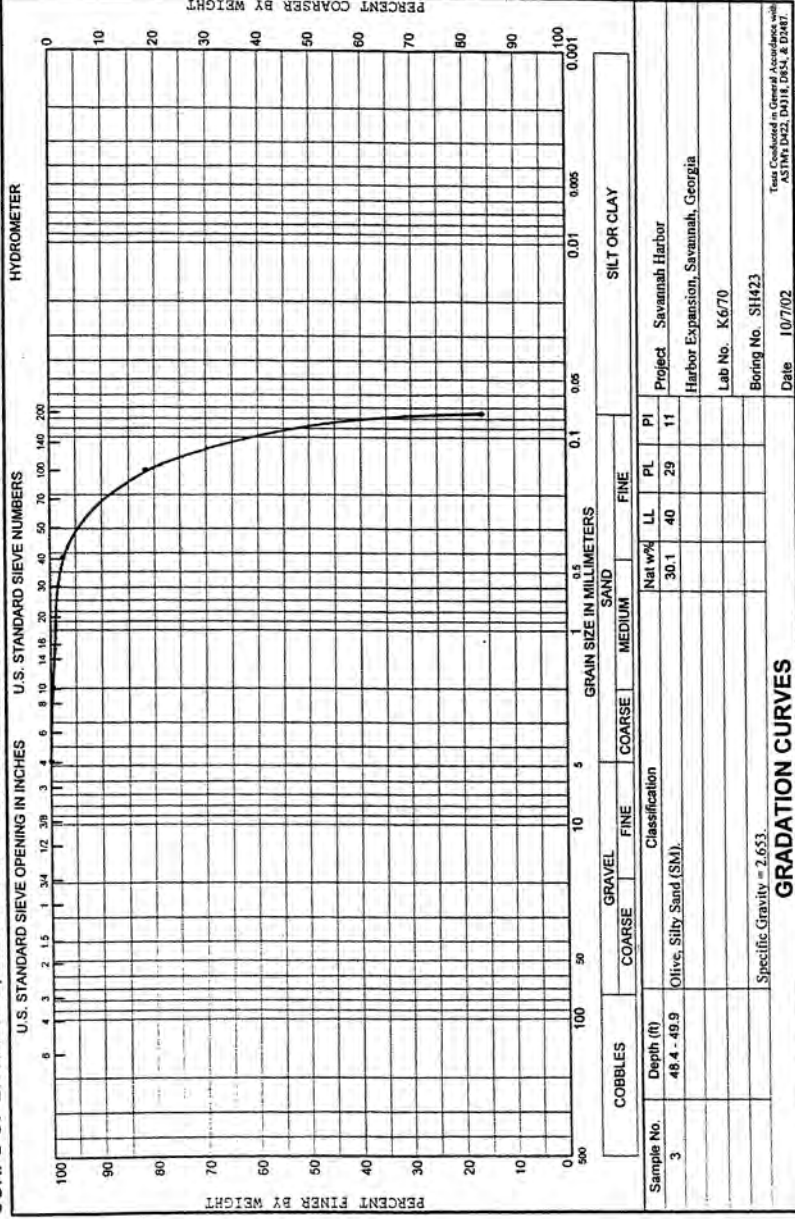

DEPARTMENT OF THE ARMY, SAVANNAH DISTRICT, ENVIRONMENTAL & MATERIALS UNIT  
CORPS OF ENGINEERS, 200 N. COBB PARKWAY, BLDG 400 SUITE 404, MARIETTA, GA 30062

WORK ORDER: 240e


REQUISITION: W33SGJ22119420

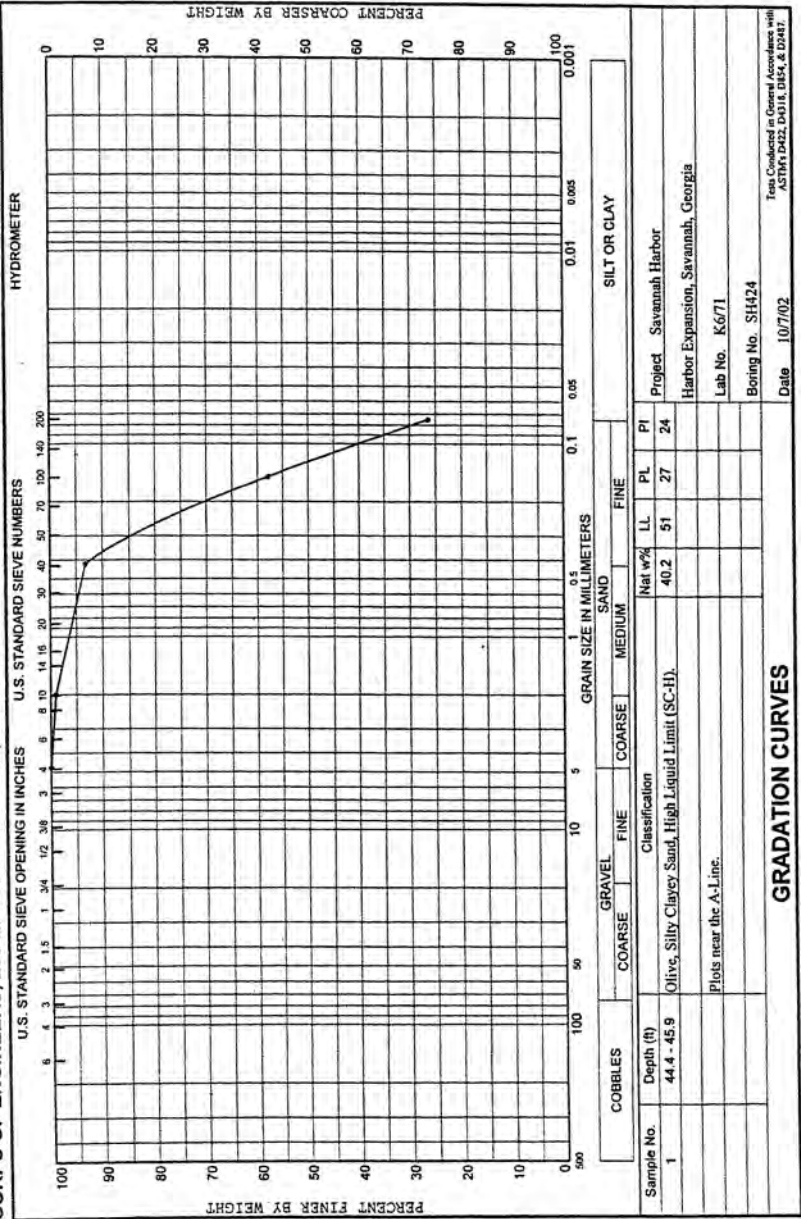

DEPARTMENT OF THE ARMY, SAVANNAH DISTRICT, ENVIRONMENTAL & MATERIALS UNIT  
CORPS OF ENGINEERS, 200 N. COBB PARKWAY, BLDG 400 SUITE 404, MARIETTA, GA 30062

WORK ORDER: 240e


REQUISITION: W33SJG22119420

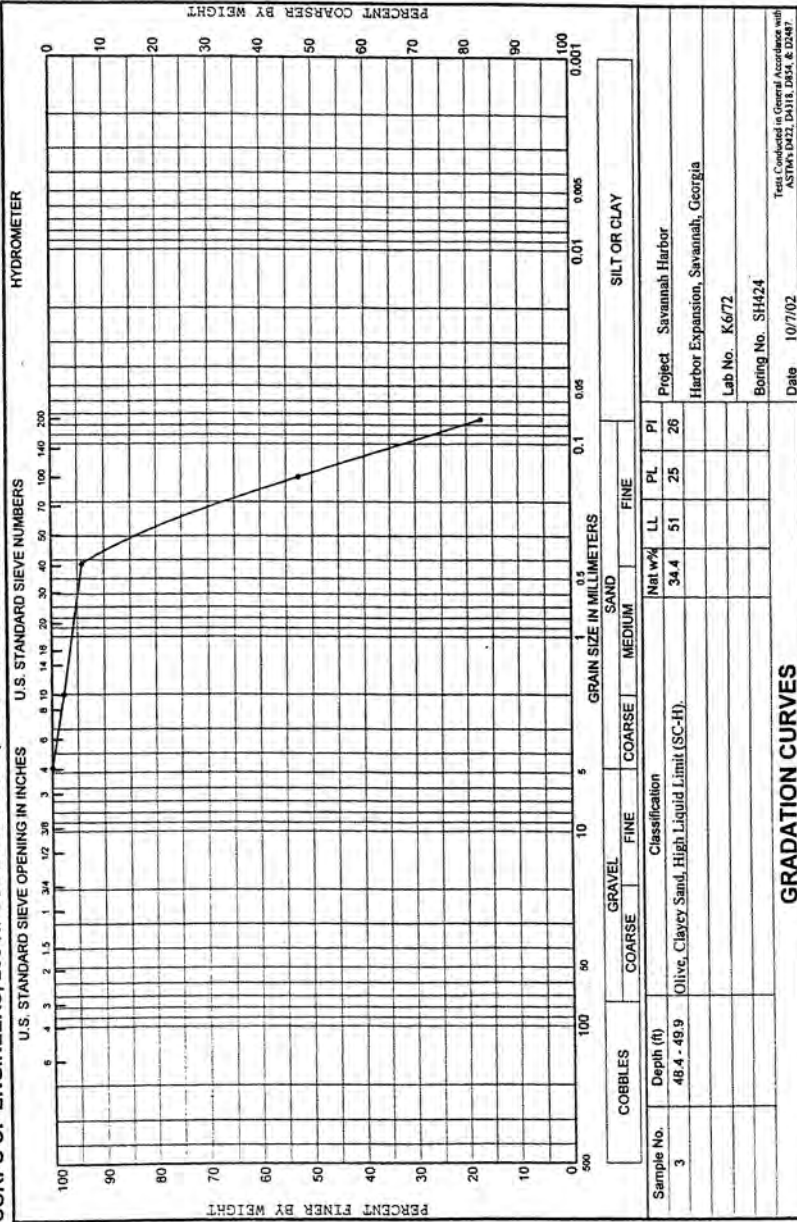

DEPARTMENT OF THE ARMY, SAVANNAH DISTRICT, ENVIRONMENTAL & MATERIALS UNIT  
CORPS OF ENGINEERS, 200 N. COBB PARKWAY, BLDG 400 SUITE 404, MARIETTA, GA 30062


WORK ORDER: 240a

REQUISITION: W33SG22119420

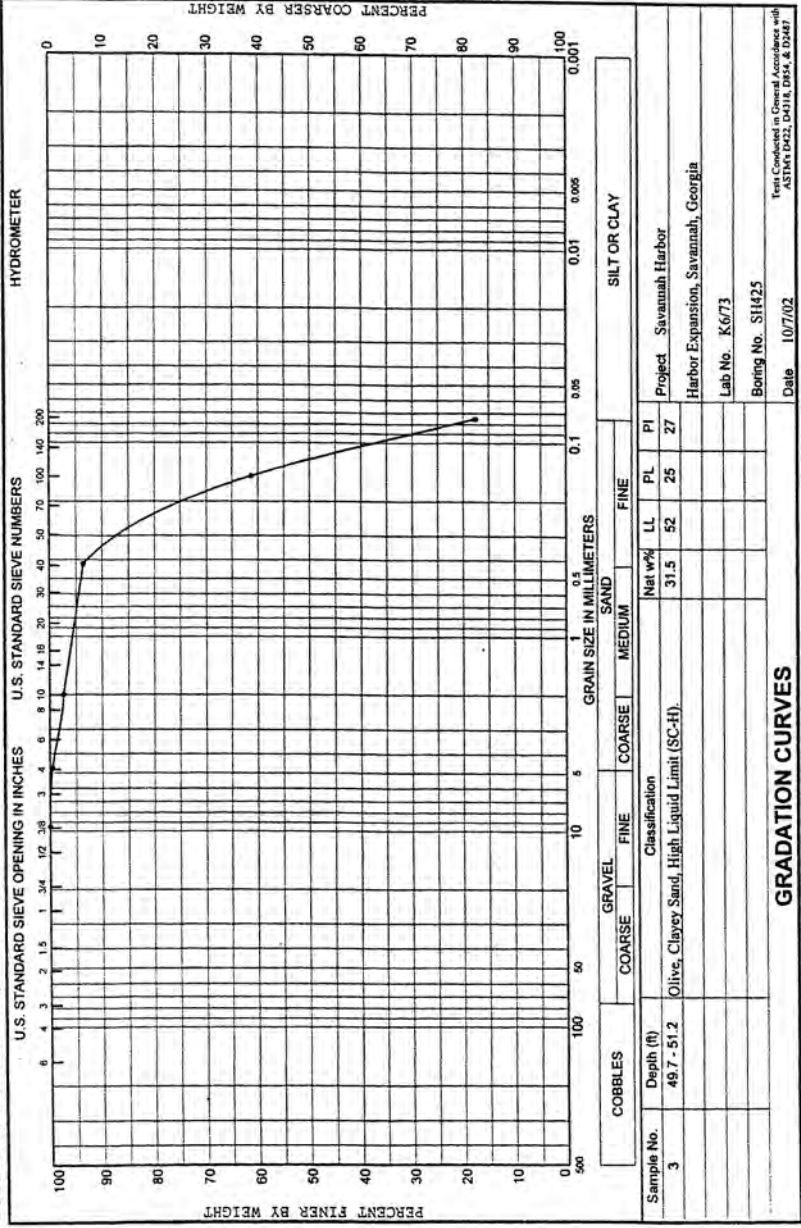

DEPARTMENT OF THE ARMY, SAVANNAH DISTRICT, ENVIRONMENTAL & MATERIALS UNIT  
CORPS OF ENGINEERS, 200 N. COBB PARKWAY, BLDG 400 SUITE 404, MARIETTA, GA 30062

WORK ORDER: 240e  
REQUISITION: W33SJG22119420

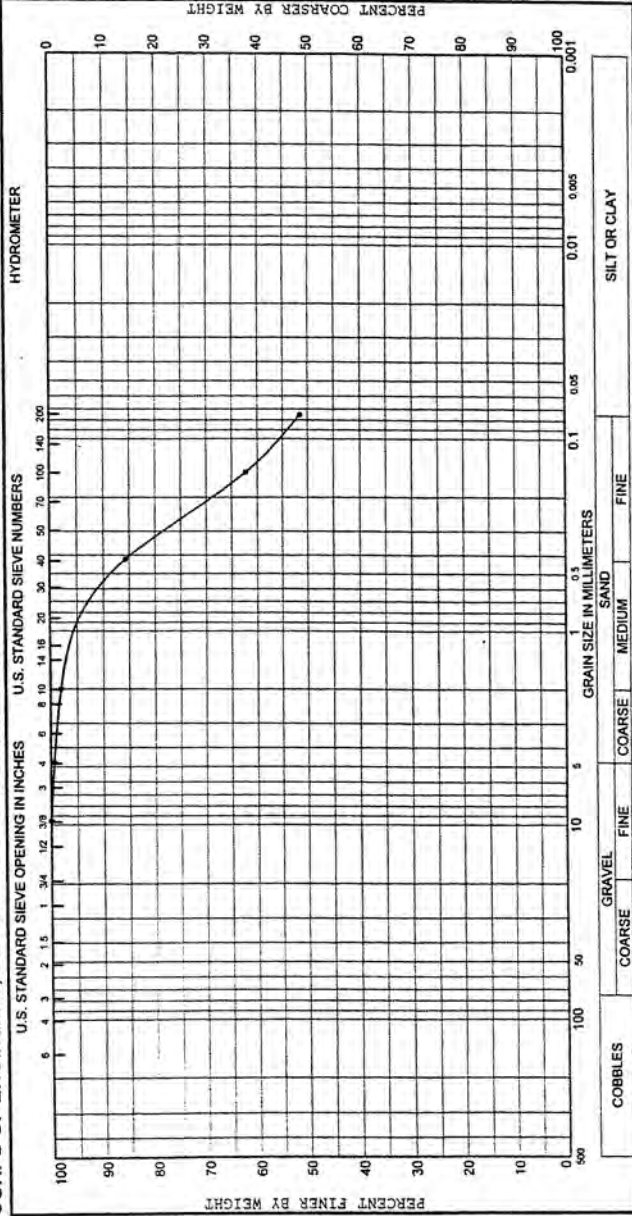


|                                                                           |   |            |             |                |                                        |        |      |    |    |    |    |    |    |         |                                     |
|---------------------------------------------------------------------------|---|------------|-------------|----------------|----------------------------------------|--------|------|----|----|----|----|----|----|---------|-------------------------------------|
| Sample No.                                                                | 3 | Depth (ft) | 49.3 - 50.8 | Classification | Dark Gray & Olive, Sandy Fat Clay (CH) | Nat w% | 49.5 | LL | 71 | PL | 20 | PI | 51 | Project | Savannah Harbor                     |
|                                                                           |   |            |             |                |                                        |        |      |    |    |    |    |    |    |         | Harbor Expansion, Savannah, Georgia |
|                                                                           |   |            |             |                |                                        |        |      |    |    |    |    |    |    |         | Lab No. K674                        |
|                                                                           |   |            |             |                |                                        |        |      |    |    |    |    |    |    |         | Boring No. SH426                    |
|                                                                           |   |            |             |                |                                        |        |      |    |    |    |    |    |    |         | Date 10/7/02                        |
| GRADATION CURVES                                                          |   |            |             |                |                                        |        |      |    |    |    |    |    |    |         |                                     |
| Tests Conducted in General Accordance with ASTM D422, D418, D514, & D447. |   |            |             |                |                                        |        |      |    |    |    |    |    |    |         |                                     |



DEPARTMENT OF THE ARMY, SAVANNAH DISTRICT, ENVIRONMENTAL & MATERIALS UNIT  
CORPS OF ENGINEERS, 200 N. COBB PARKWAY, BLDG 400 SUITE 404, MARIETTA, GA 30062


WORK ORDER: 240a  
REQUISITION: W338JG22119420

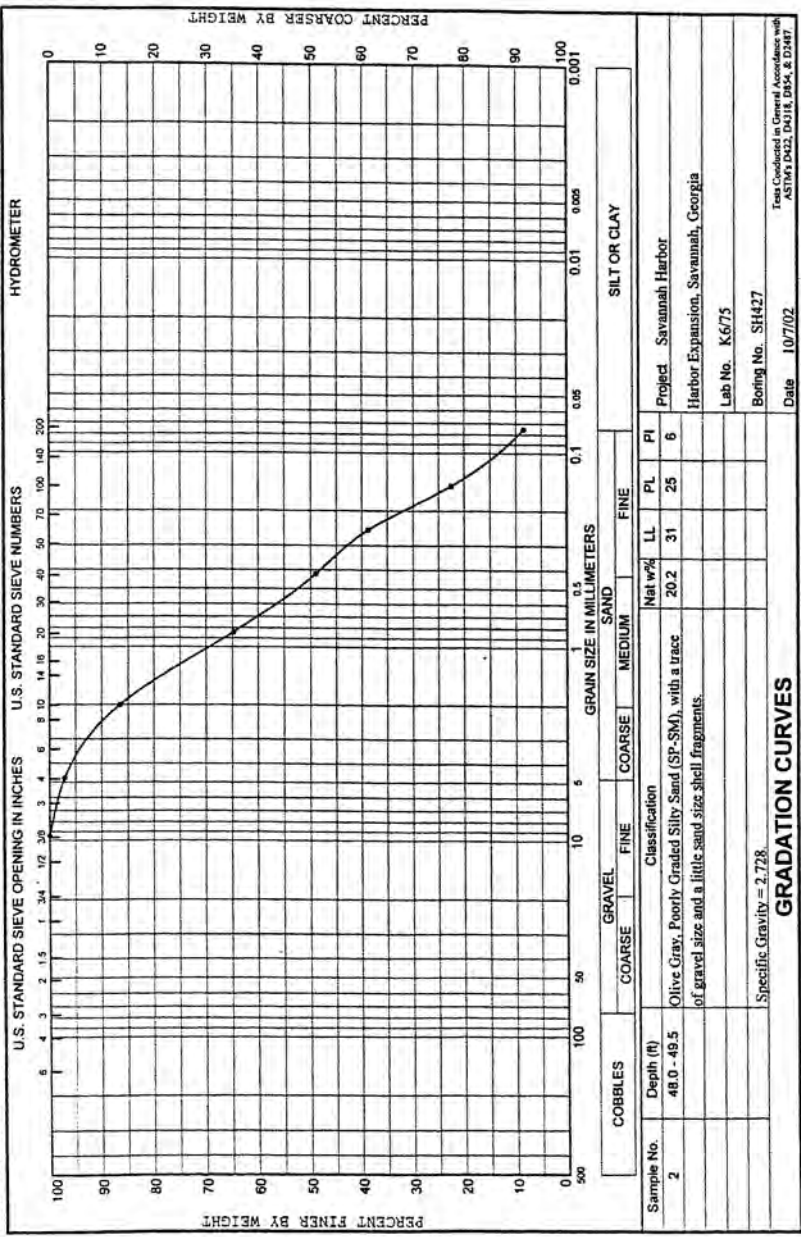

**WORK ORDER: 240a**

REQUISITION: W33SJG22119420

DEPARTMENT OF THE ARMY, SAVANNAH DISTRICT, ENVIRONMENTAL & MATERIALS UNIT  
CORPS OF ENGINEERS, 200 N. COBB PARKWAY, BLDG 400 SUITE 404, MARIETTA, GA 30062

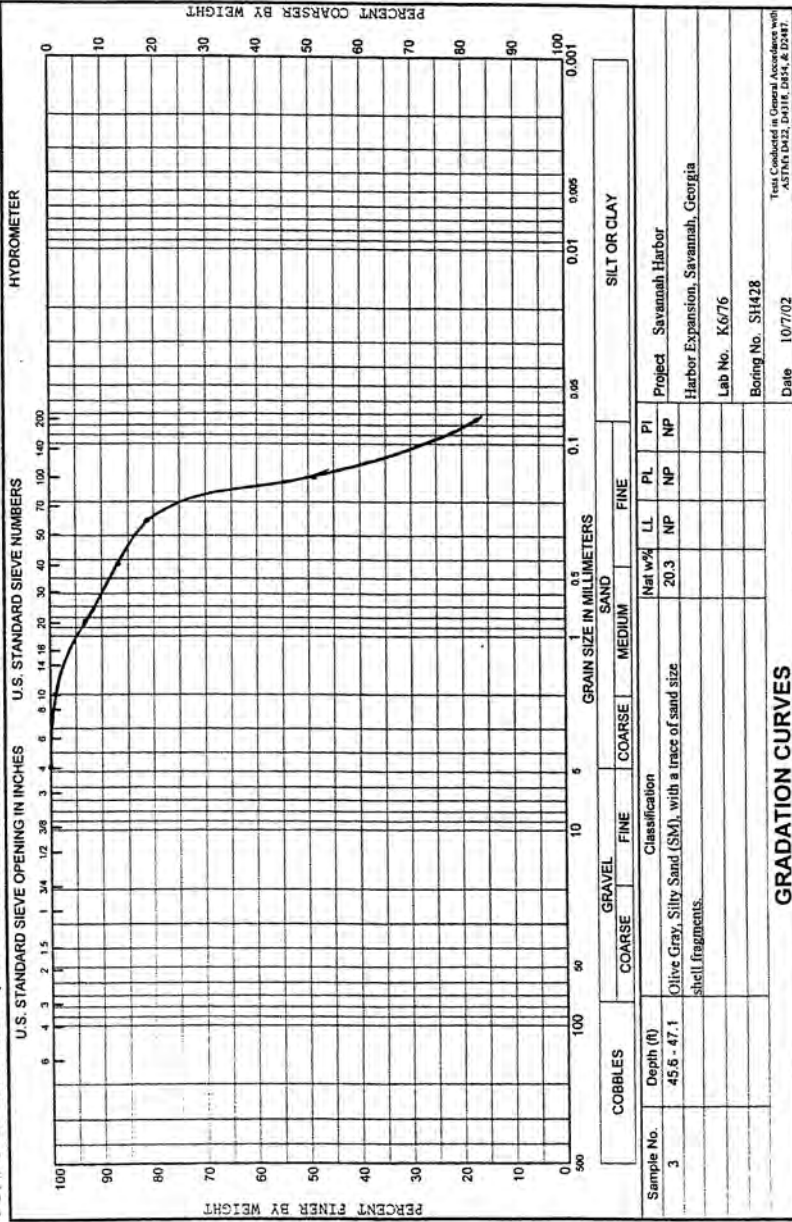












DEPARTMENT OF THE ARMY, SAVANNAH DISTRICT, ENVIRONMENTAL & MATERIALS UNIT  
CORPS OF ENGINEERS, 200 N. COBB PARKWAY, BLDG 400 SUITE 404, MARIETTA, GA 30062


WORK ORDER: 2406

REQUISITION: W335JG22119420

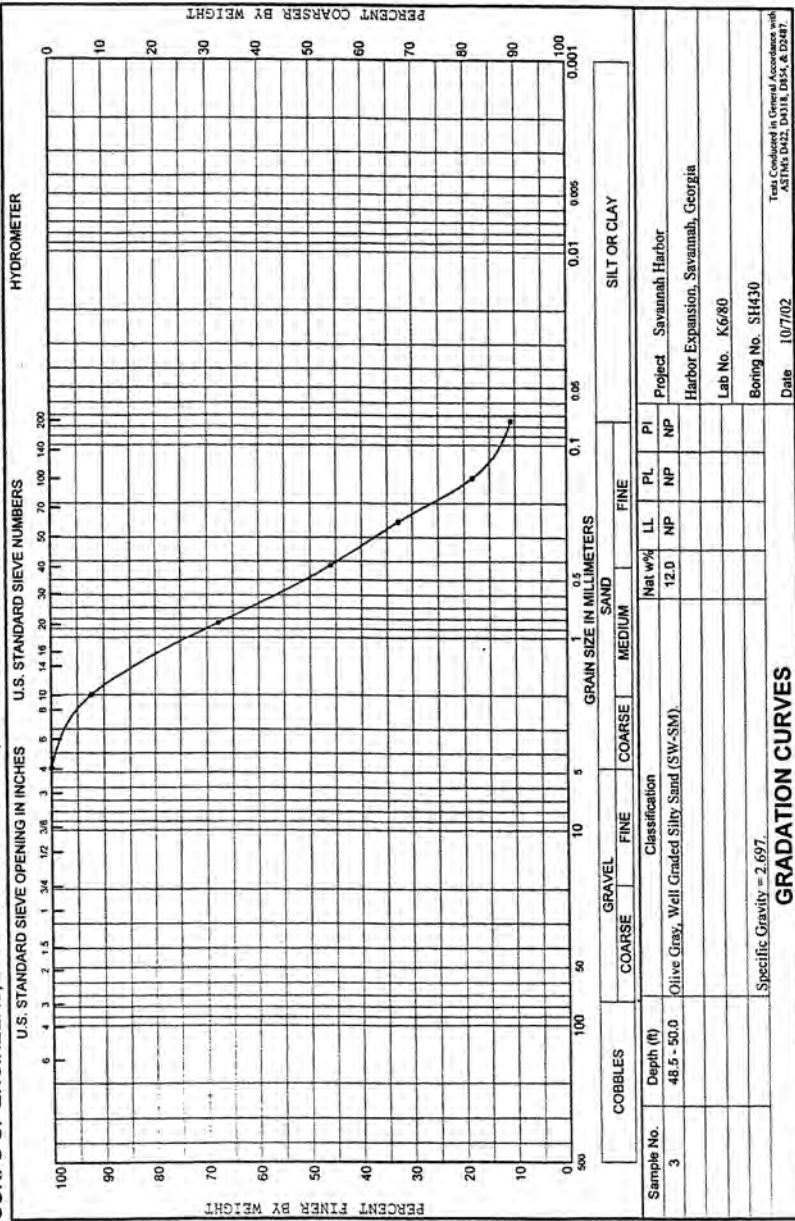

DEPARTMENT OF THE ARMY, SAVANNAH DISTRICT, ENVIRONMENTAL & MATERIALS UNIT  
CORPS OF ENGINEERS, 200 N. COBB PARKWAY, BLDG 400 SUITE 404, MARIETTA, GA 30062

WORK ORDER: 2406  
REQUESTION: W335JG22119420

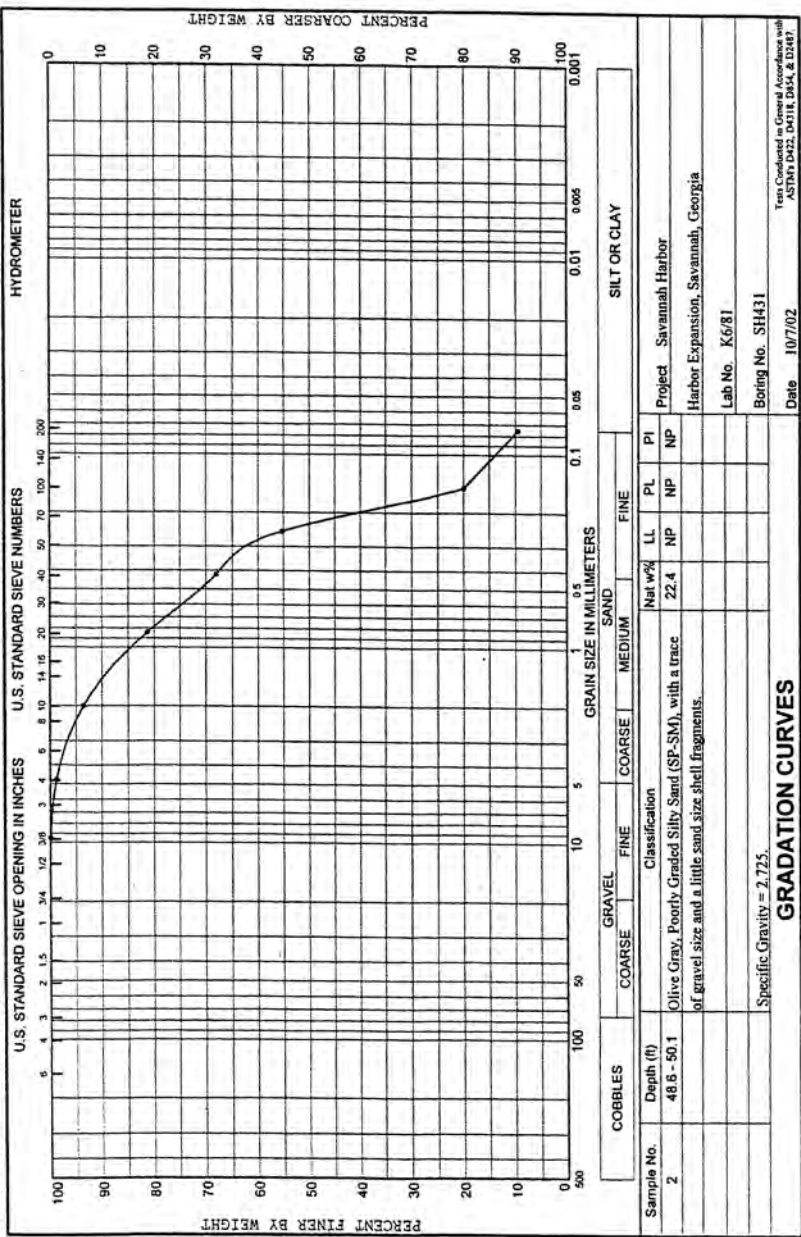






DEPARTMENT OF THE ARMY, SAVANNAH DISTRICT, ENVIRONMENTAL & MATERIALS UNIT  
CORPS OF ENGINEERS, 200 N. COBB PARKWAY, BLDG 400 SUITE 404, MARIETTA, GA 30062

WORK ORDER: 240e


REQUESTION: W33SG22119420

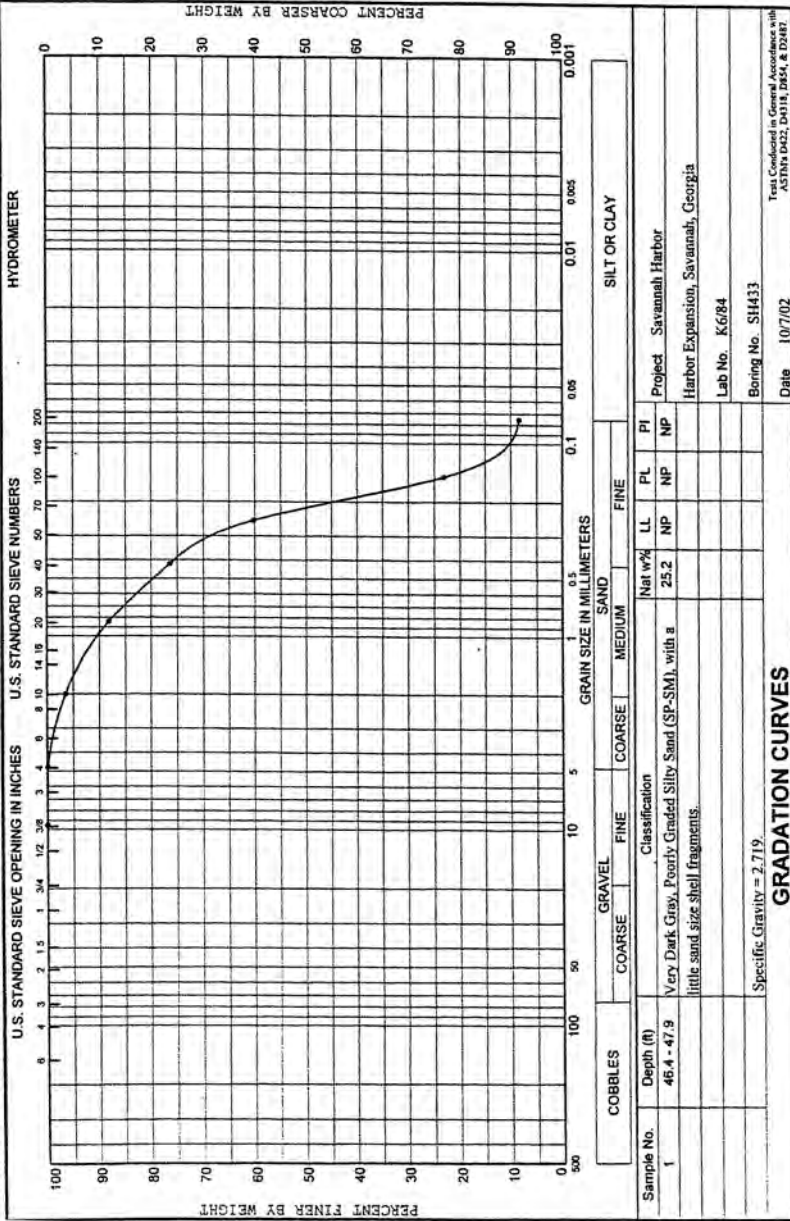



DEPARTMENT OF THE ARMY, SAVANNAH DISTRICT, ENVIRONMENTAL & MATERIALS UNIT  
CORPS OF ENGINEERS, 200 N. COBB PARKWAY, BLDG 400 SUITE 404, MARIETTA, GA 30062

WORK ORDER: 2400  
REQUISITION: W335JG22119420

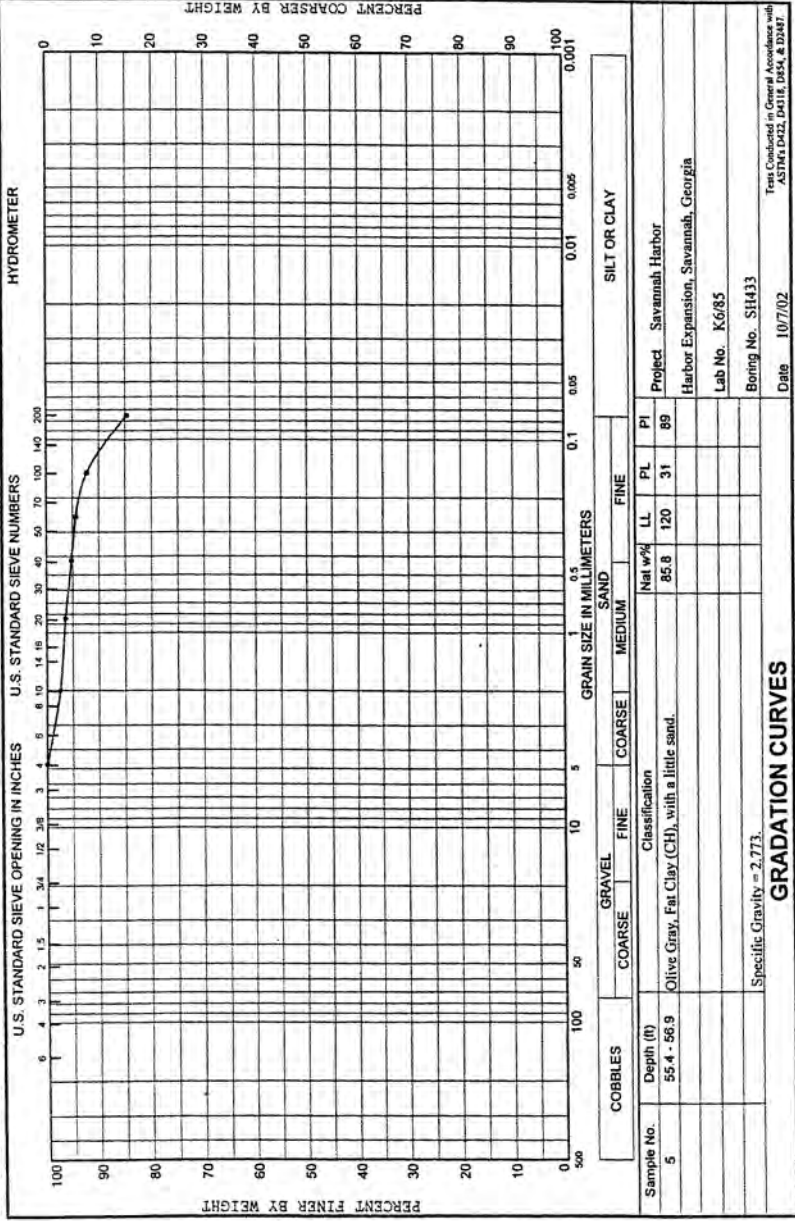






DEPARTMENT OF THE ARMY, SAVANNAH DISTRICT, ENVIRONMENTAL & MATERIALS UNIT  
CORPS OF ENGINEERS, 200 N. COBB PARKWAY, BLDG 400 SUITE 404, MARIETTA, GA 30062

WORK ORDER: 240e

REQUISITION: W335JG22119420

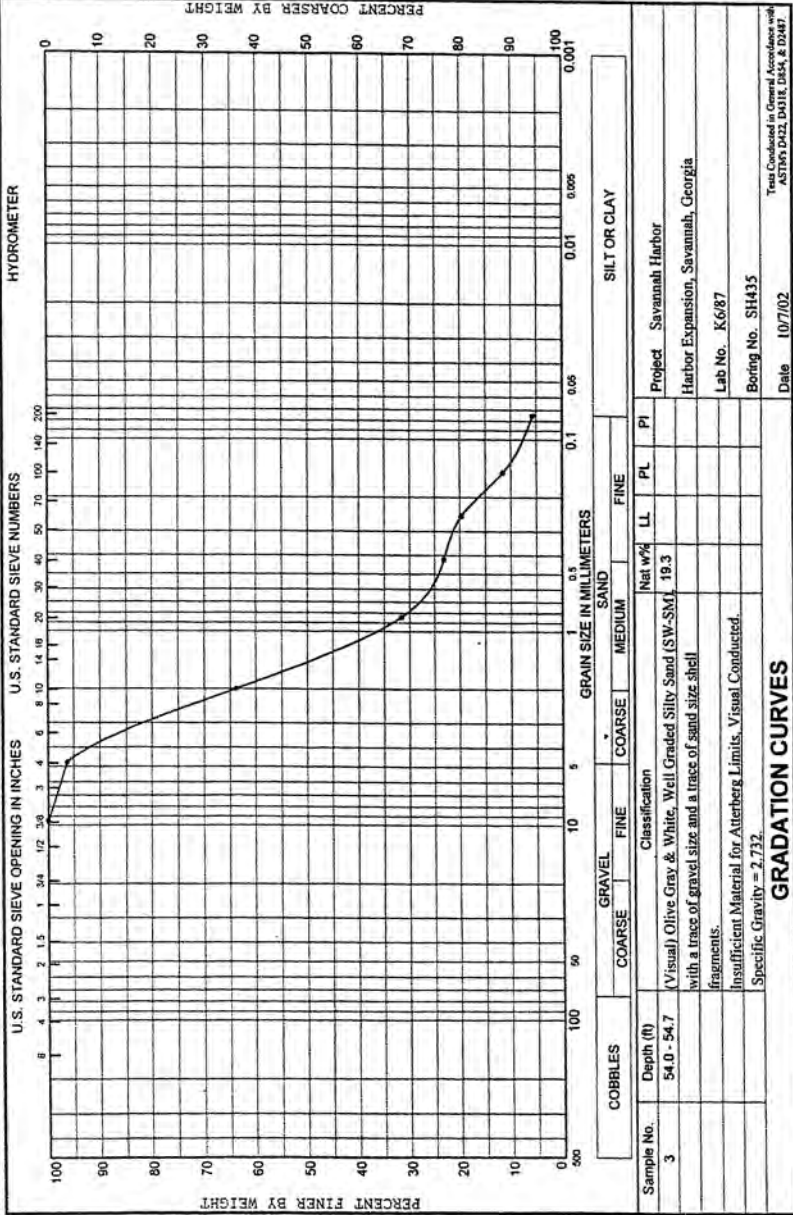




DEPARTMENT OF THE ARMY, SAVANNAH DISTRICT, ENVIRONMENTAL & MATERIALS UNIT  
CORPS OF ENGINEERS, 200 N. COBB PARKWAY, BLDG 400 SUITE 404, MARIETTA, GA 30062

WORK ORDER: 240

REQUISITION: W335JG22119420

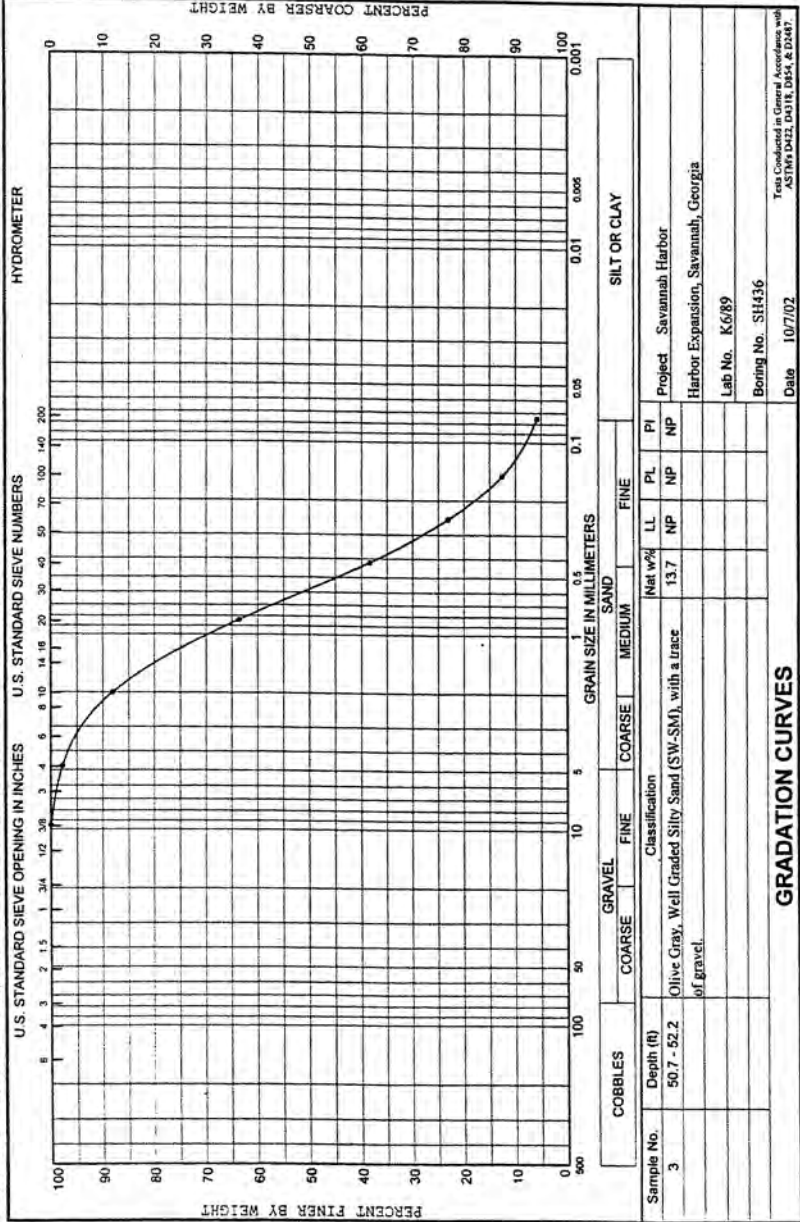






DEPARTMENT OF THE ARMY, SAVANNAH DISTRICT, ENVIRONMENTAL & MATERIALS UNIT  
CORPS OF ENGINEERS, 200 N. COBB PARKWAY, BLDG 400 SUITE 404, MARIETTA, GA 30062

WORK ORDER: 240a  
REQUISITION: W338JG22119420

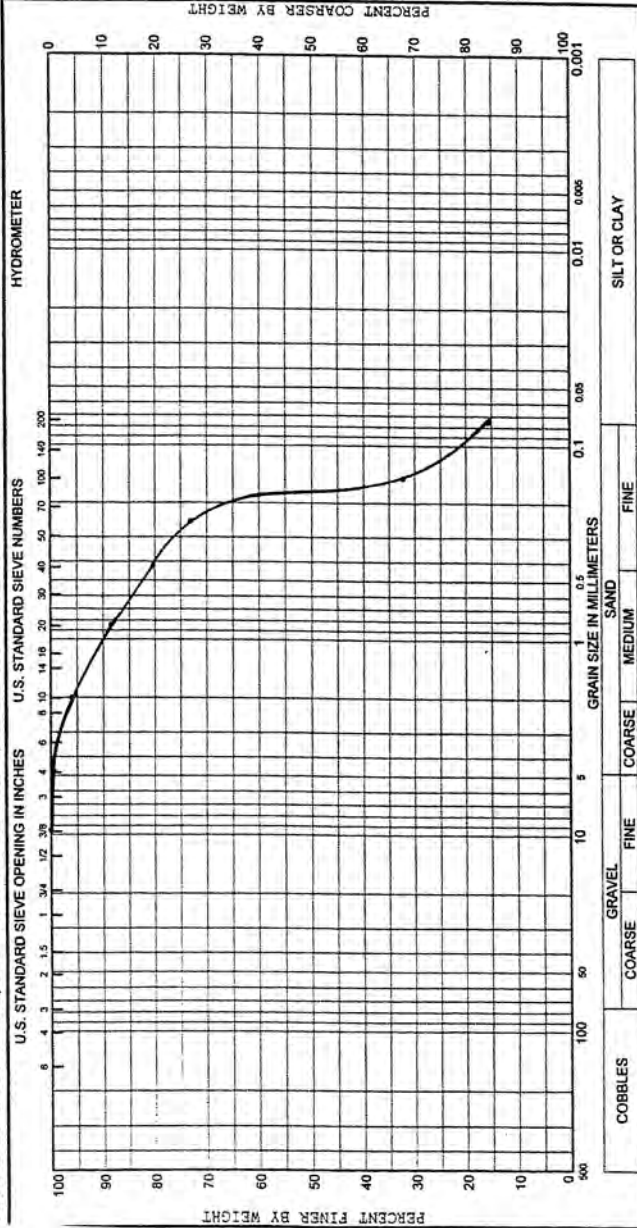


| Sample No.                                                                   | Depth (ft)  | Classification                                                    | Nat w% |    | LL | PL | PI | Project                             |
|------------------------------------------------------------------------------|-------------|-------------------------------------------------------------------|--------|----|----|----|----|-------------------------------------|
|                                                                              |             |                                                                   | 31.8   | NP |    |    |    |                                     |
| 1                                                                            | 43.5 - 45.0 | Gray, Silty Sand (SM), with a trace of sand size shell fragments. |        |    |    |    |    | Savannah Harbor                     |
|                                                                              |             |                                                                   |        |    |    |    |    | Harbor Expansion, Savannah, Georgia |
|                                                                              |             |                                                                   |        |    |    |    |    | Lab No. K692                        |
|                                                                              |             |                                                                   |        |    |    |    |    | Boring No. SH439                    |
| GRADATION CURVES                                                             |             |                                                                   |        |    |    |    |    |                                     |
| Tests Conducted in General Accordance with<br>ASTM D422, D421, D424, & D2487 |             |                                                                   |        |    |    |    |    |                                     |
| Date 10/7/02                                                                 |             |                                                                   |        |    |    |    |    |                                     |



DEPARTMENT OF THE ARMY, SAVANNAH DISTRICT, ENVIRONMENTAL & MATERIALS UNIT  
CORPS OF ENGINEERS, 200 N. COBB PARKWAY, BLDG 400 SUITE 404, MARIETTA, GA 30062

WORK ORDER: 240\*


REQUISITION: W335JG22119420

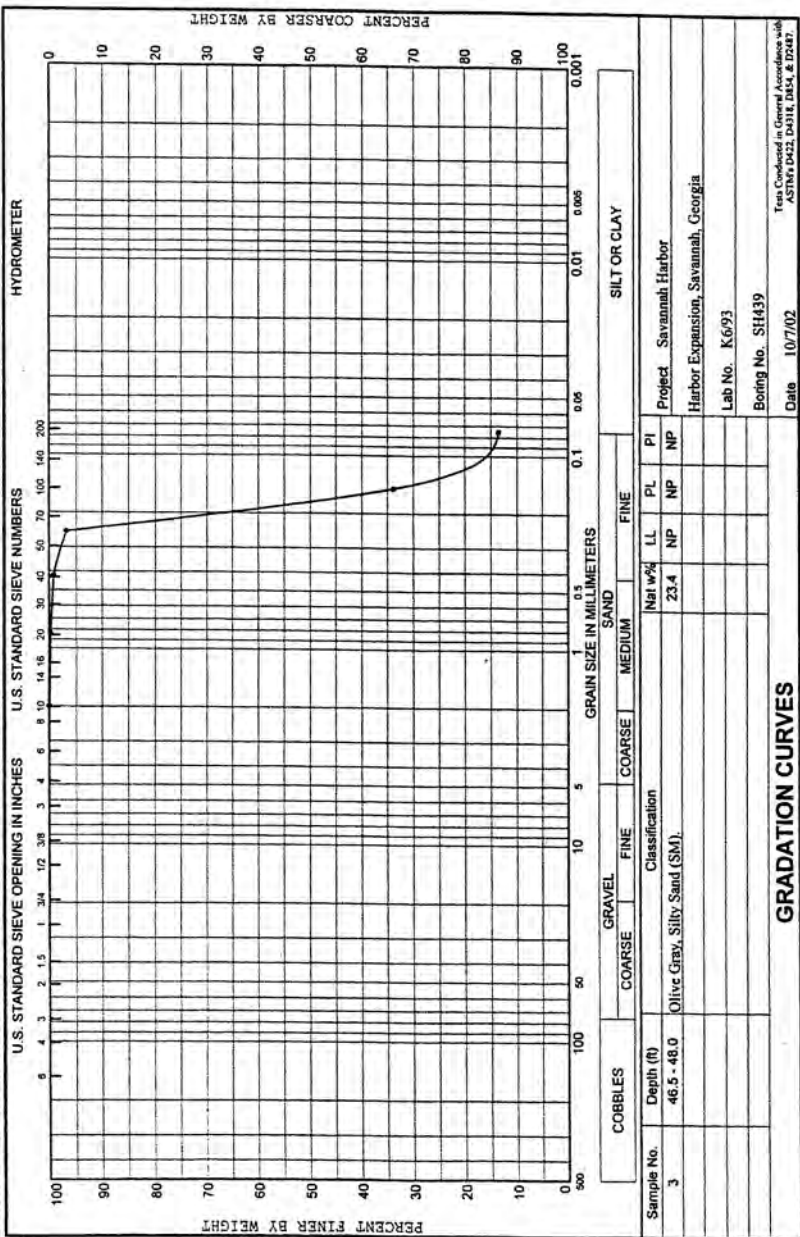



DEPARTMENT OF THE ARMY, SAVANNAH DISTRICT, ENVIRONMENTAL & MATERIALS UNIT  
CORPS OF ENGINEERS, 200 N. COBB PARKWAY, BLDG 400 SUITE 404, MARIETTA, GA 30062


WORK ORDER: 240e  
REQUISITION: W338JG22119420

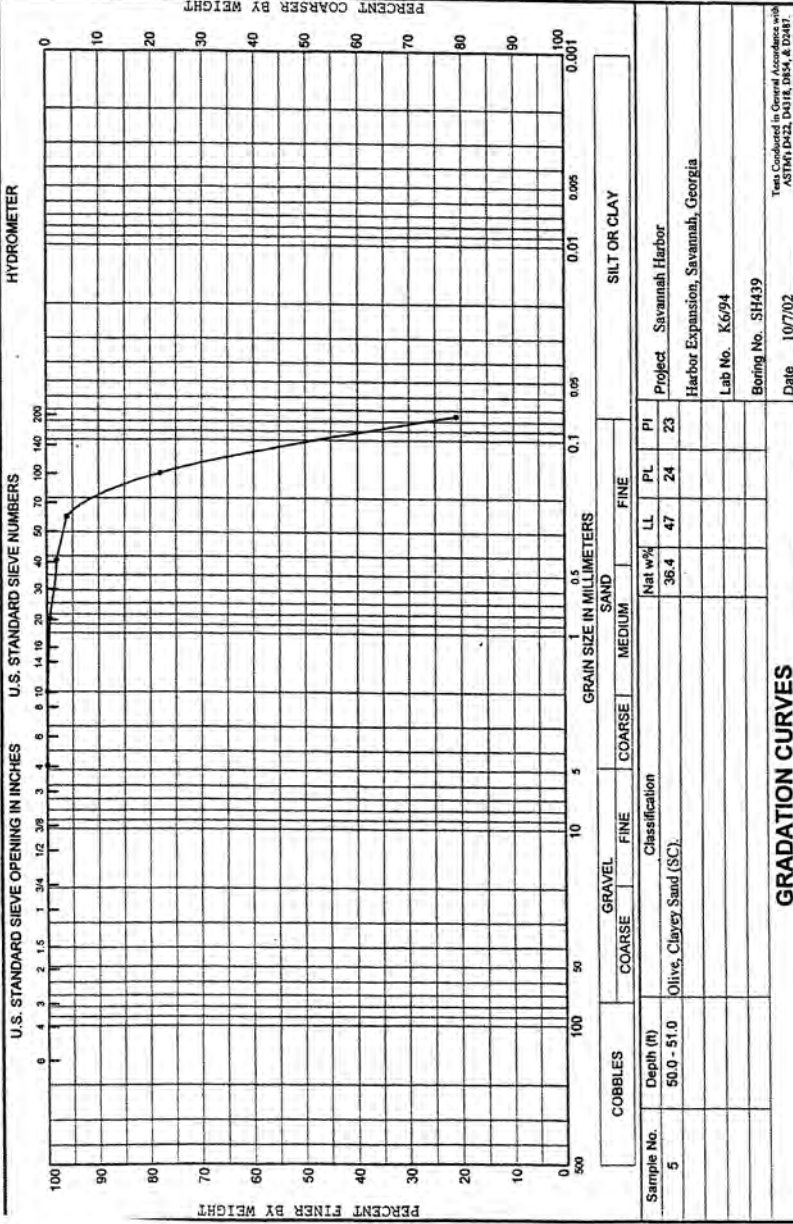



DEPARTMENT OF THE ARMY, SAVANNAH DISTRICT, ENVIRONMENTAL & MATERIALS UNIT  
CORPS OF ENGINEERS, 200 N. COBB PARKWAY, BLDG 400 SUITE 404, MARIETTA, GA 30062

REQUISITION: W338JG22119420

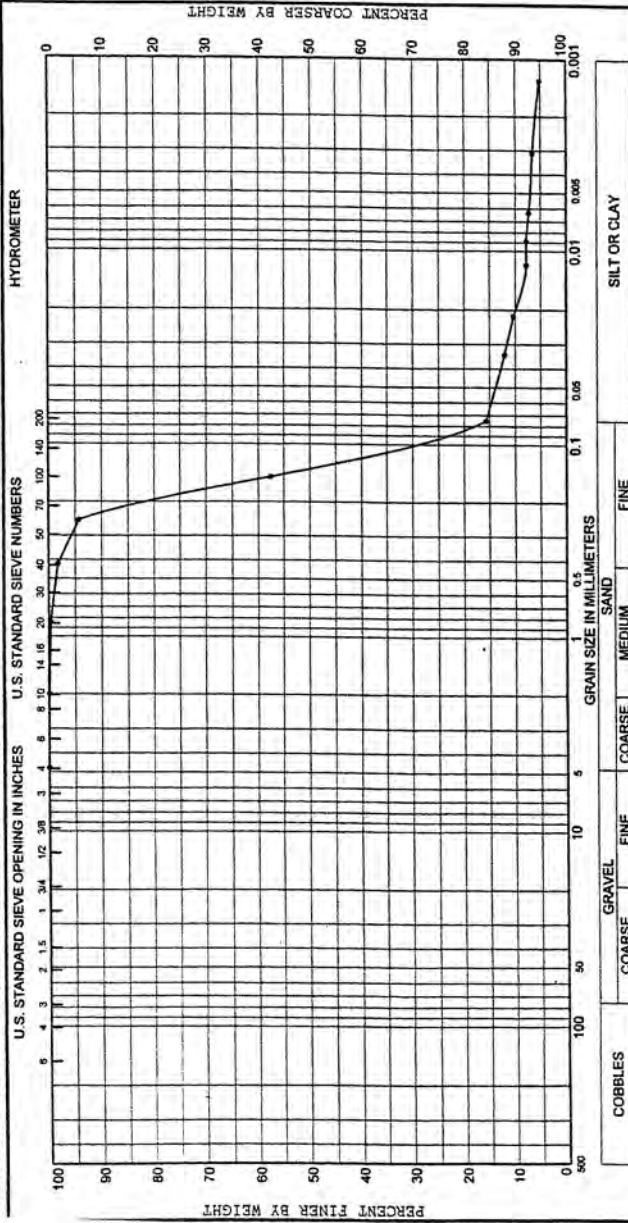

| Sample No. | Depth (ft)  | Classification                             | Nat Wt% | LL | PL | PI | Project                             |
|------------|-------------|--------------------------------------------|---------|----|----|----|-------------------------------------|
| 6          | 53.0 - 54.5 | (Visual) Dark Gray, Well Graded Sand (SW). | 27.5    |    |    |    | Savannah Harbor                     |
|            |             |                                            |         |    |    |    | Harbor Expansion, Savannah, Georgia |
|            |             |                                            |         |    |    |    | Lab No. K6/96                       |
|            |             |                                            |         |    |    |    | Boring No. SH441                    |

Test Conducted in General Accordance with  
ASTM'S D432, D418, D54, & D2497

Date 10/7/02

**GRADATION CURVES**






DEPARTMENT OF THE ARMY, SAVANNAH DISTRICT, ENVIRONMENTAL & MATERIALS UNIT  
CORPS OF ENGINEERS, 200 N. COBB PARKWAY, BLDG 400 SUITE 404, MARIETTA, GA 30062

WORK ORDER: 2406

REQUISITION: W33SGJ22119420

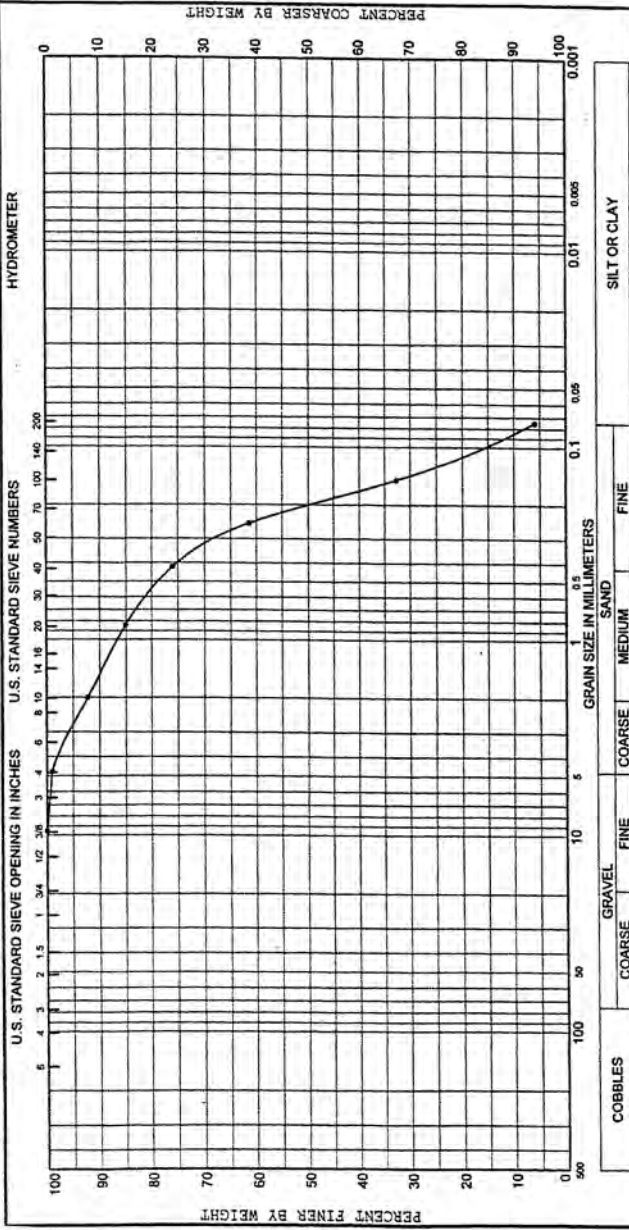

| Sample No.       | Depth (ft)  | Classification   | Net % | LL | PL | PI | Project                                                                        |
|------------------|-------------|---|-------|----|----|----|--------------------------------------------------------------------------------|
| 6                | 56.4 - 57.9 | Dark Olive Gray & White, Poorly Graded Silty Sand (SP-SM),<br>with a trace of gravel size and sand size shell fragments.<br>Plots near the A-Line. | 20.7  | 34 | 24 | 10 | Savannah Harbor                                                                |
|                  |             |   |       |    |    |    | Harbor Expansion, Savannah, Georgia                                            |
|                  |             |   |       |    |    |    | Lab No. K6/98                                                                  |
|                  |             |   |       |    |    |    | Boring No. SH442                                                               |
| GRADATION CURVES |             |   |       |    |    |    | Tests Conducted in General Accordance with<br>ASTM's D422, D418, D554, & D2047 |
|                  |             |   |       |    |    |    | Date 10/7/02                                                                   |

Test Conducted in General Accordance with ASTM D422, D4218, D584, & D5497






DEPARTMENT OF THE ARMY, SAVANNAH DISTRICT, ENVIRONMENTAL & MATERIALS UNIT  
CORPS OF ENGINEERS, 200 N. COBB PARKWAY, BLDG 400 SUITE 404, MARIETTA, GA 30062

WORK ORDER: 2406

REQUISITION: W338JG22119420

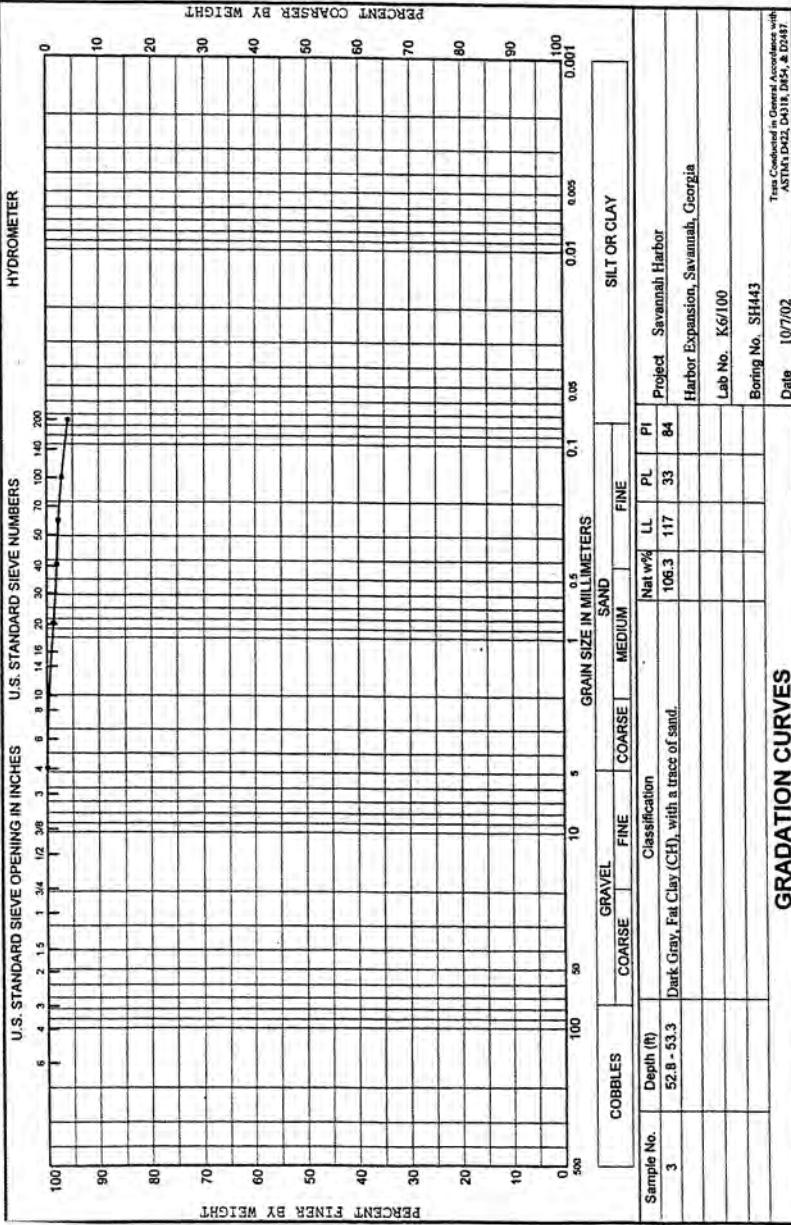







APPENDIX C

SAVANNAH HARBOR

RESULTS OF  
RADIOLOGICAL  
SCREENING

| CESAS-EN-GGe                                                                                          |               |            |                                   | 4-Oct-02            |
|---|---------------|------------|-----------------------------------|---------------------|
| <b>US Army Corps of Engineers</b><br><b>Environmental &amp; Materials Unit</b><br><b>Marietta, GA</b> |               |            |                                   |                     |
| <b>Table 2 - Radiation Screening</b>                                                                  |               |            |                                   |                     |
| Lab Number                                                                                            | Boring Number | Sample No. | Reading <sup>1</sup><br>(mRem/Hr) | Color               |
| K6/45                                                                                                 | SH413         | 1          | ≤ 0.02                            | Dark Grayish Brown  |
|   | SH413         | 2          | ≤ 0.02                            |                     |
| K6/46                                                                                                 | SH413         | 4          | ≤ 0.03                            | Dark Gray           |
| K6/47                                                                                                 | SH413         | 5          | ≤ 0.03                            | Olive Gray          |
|   | SH413         | 7          | ≤ 0.04                            |                     |
| K6/48                                                                                                 | SH413         | 10         | ≤ 0.03                            | Olive               |
|   | SH413         | 12         | ≤ 0.04                            |                     |
|   | SH413         | 14         | ≤ 0.03                            |                     |
|   | SH413         | 16         | ≤ 0.03                            |                     |
|   | SH414         | 1          | ≤ 0.02                            |                     |
| K6/49                                                                                                 | SH414         | 3          | ≤ 0.02                            | Light Brownish Gray |
|   | SH414         | 5          | ≤ 0.03                            |                     |
| K6/50                                                                                                 | SH414         | 8          | ≤ 0.02                            | Dark Gray           |
| K6/51                                                                                                 | SH414         | 9          | ≤ 0.03                            | Olive Gray          |
| K6/52                                                                                                 | SH414         | 12         | ≤ 0.02                            | Grayish Brown       |
| K6/53                                                                                                 | SH414         | 15         | ≤ 0.03                            | Dark Grayish Brown  |
|   | SH414         | 18         | ≤ 0.04                            |                     |
|   | SH414         | 22         | ≤ 0.02                            |                     |
|   | SH415         | 1          | ≤ 0.02                            |                     |
| K6/54                                                                                                 | SH415         | 4          | ≤ 0.03                            | Brown               |
| K6/55                                                                                                 | SH415         | 7          | ≤ 0.02                            | Gray                |
|   | SH415         | 9          | ≤ 0.03                            |                     |
| K6/56                                                                                                 | SH415         | 11         | ≤ 0.02                            | Grayish Brown       |
| K6/57                                                                                                 | SH415         | 14         | ≤ 0.02                            | Dark Grayish Brown  |
|   | SH415         | 16         | ≤ 0.02                            |                     |
| K6/58                                                                                                 | SH415         | 18         | ≤ 0.02                            | Grayish Brown       |
|   | SH415         | 21         | ≤ 0.03                            |                     |
|   | SH415         | 24         | ≤ 0.02                            |                     |
|   | SH416         | 1          | ≤ 0.02                            |                     |

**Note<sup>1</sup>:** Readings are reported as the highest value in mRem/hour from a Bicon Geiger Mueller gauge Model Surveyor 50, S/N B912V, Calibrated on 13 May 2002 using a pancake probe S/N B855S.

CESAS-EN-GGe

4-Oct-02

US Army Corps of Engineers  
Environmental & Materials Unit  
Marietta, GA

Table 2 - Radiation Screening

| Lab Number | Boring Number | Sample No. | Reading <sup>1</sup><br>(mRem/Hr) | Color                 |
|------------|---------------|------------|-----------------------------------|-----------------------|
| K6/59      | SH416         | 4          | ≤ 0.03                            | Light Yellowish Brown |
|            | SH416         | 7          | ≤ 0.03                            |                       |
| K6/60      | SH416         | 9          | ≤ 0.03                            | Olive Gray            |
| K6/61      | SH416         | 12         | ≤ 0.03                            | Olive Gray            |
|            | SH416         | 15         | ≤ 0.02                            |                       |
|            | SH416         | 17         | ≤ 0.03                            |                       |
|            | SH417         | 1          | ≤ 0.03                            |                       |
|            | SH417         | 4          | ≤ 0.03                            |                       |
| K6/62      | SH417         | 7          | ≤ 0.02                            | Grayish Brown         |
|            | SH417         | 10         | ≤ 0.03                            |                       |
|            | SH417         | 12         | ≤ 0.03                            |                       |
|            | SH417         | 15         | ≤ 0.02                            |                       |
|            | SH417         | 18         | ≤ 0.02                            |                       |
| K6/63      | SH417         | 20         | ≤ 0.02                            | Olive Gray            |
|            | SH417         | 22         | ≤ 0.03                            |                       |
|            | SH417         | 24         | ≤ 0.02                            |                       |
| K6/64      | SH418         | 2          | ≤ 0.02                            | Black                 |
| K6/65      | SH418         | 5          | ≤ 0.03                            | Olive Gray            |
|            | SH418         | 7          | ≤ 0.04                            |                       |
|            | SH418         | 10         | ≤ 0.03                            |                       |
|            | SH419         | 1          | ≤ 0.02                            |                       |
| K6/66      | SH419         | 3          | ≤ 0.03                            | Olive Gray            |
|            | SH419         | 5          | ≤ 0.04                            |                       |
|            | SH419         | 7          | ≤ 0.03                            |                       |
|            | SH419         | 9          | ≤ 0.03                            |                       |
|            | SH420         | 1          | ≤ 0.04                            |                       |
| K6/67      | SH420         | 3          | ≤ 0.03                            | Olive                 |
|            | SH420         | 5          | ≤ 0.03                            |                       |
|            | SH420         | 7          | ≤ 0.03                            |                       |

Note<sup>1</sup>: Readings are reported as the highest value in mRem/hour from a Bicorn Geiger Mueller gauge Model Surveyor 50, S/N B912V, Calibrated on 13 May 2002 using a pancake probe S/N B855S.

CESAS-EN-GGe

4-Oct-02

US Army Corps of Engineers  
Environmental & Materials Unit  
Marietta, GA

Table 2 - Radiation Screening

| Lab Number | Boring Number | Sample No. | Reading <sup>1</sup><br>(mRem/Hr) | Color             |
|------------|---------------|------------|-----------------------------------|-------------------|
|            | SH420         | 9          | ≤ 0.04                            |                   |
|            | SH421         | 1          | ≤ 0.04                            |                   |
| K6/68      | SH421         | 3          | ≤ 0.04                            | Olive Gray        |
|            | SH421         | 5          | ≤ 0.02                            |                   |
|            | SH421         | 7          | ≤ 0.03                            |                   |
|            | SH421         | 9          | ≤ 0.03                            |                   |
|            | SH422         | 1          | ≤ 0.03                            |                   |
| K6/69      | SH422         | 3          | ≤ 0.04                            | Dark Olive Gray   |
|            | SH422         | 5          | ≤ 0.03                            |                   |
|            | SH422         | 7          | ≤ 0.04                            |                   |
|            | SH422         | 9          | ≤ 0.04                            |                   |
|            | SH423         | 1          | ≤ 0.03                            |                   |
| K6/70      | SH423         | 3          | ≤ 0.03                            | Olive             |
|            | SH423         | 5          | ≤ 0.03                            |                   |
|            | SH423         | 7          | ≤ 0.02                            |                   |
|            | SH423         | 9          | ≤ 0.04                            |                   |
| K6/71      | SH424         | 1          | ≤ 0.04                            | Olive             |
| K6/72      | SH424         | 3          | ≤ 0.04                            | Olive             |
|            | SH424         | 5          | ≤ 0.03                            |                   |
|            | SH424         | 7          | ≤ 0.03                            |                   |
|            | SH424         | 9          | ≤ 0.03                            |                   |
|            | SH425         | 1          | ≤ 0.03                            |                   |
| K6/73      | SH425         | 3          | ≤ 0.03                            | Olive             |
|            | SH425         | 5          | ≤ 0.03                            |                   |
|            | SH425         | 7          | ≤ 0.03                            |                   |
|            | SH425         | 9          | ≤ 0.03                            |                   |
| K6/74      | SH426         | 3          | ≤ 0.02                            | Dark Gray & Olive |
|            | SH426         | 5          | ≤ 0.03                            |                   |
|            | SH426         | 7          | ≤ 0.03                            |                   |

**Note<sup>1</sup>:** Readings are reported as the highest value in mRem/hour from a Bicon Geiger Mueller gauge Model Surveyor 50, S/N B912V, Calibrated on 13 May 2002 using a pancake probe S/N B855S.

CESAS-EN-GGe

4-Oct-02

US Army Corps of Engineers  
Environmental & Materials Unit  
Marietta, GA

Table 2 - Radiation Screening

| Lab Number | Boring Number | Sample No. | Reading <sup>1</sup><br>(mRem/Hr) | Color                  |
|------------|---------------|------------|-----------------------------------|------------------------|
|            | SH426         | 9          | ≤ 0.03                            |                        |
|            | SH426         | 11         | ≤ 0.03                            |                        |
|            | SH426         | 13         | ≤ 0.03                            |                        |
| K6/75      | SH427         | 2          | ≤ 0.03                            | Olive Gray             |
|            | SH427         | 4          | ≤ 0.02                            |                        |
|            | SH427         | 6          | ≤ 0.02                            |                        |
|            | SH427         | 8          | ≤ 0.03                            |                        |
|            | SH428         | 1          | ≤ 0.02                            |                        |
| K6/76      | SH428         | 3          | ≤ 0.02                            | Olive Gray             |
| K6/77      | SH428         | 4          | ≤ 0.02                            | Olive Gray             |
|            | SH428         | 6          | ≤ 0.02                            |                        |
|            | SH428         | 8          | ≤ 0.02                            |                        |
|            | SH428         | 10         | ≤ 0.03                            |                        |
|            | SH428         | 12         | ≤ 0.02                            |                        |
|            | SH428         | 14         | ≤ 0.02                            |                        |
| K6/78      | SH429         | 2          | ≤ 0.03                            | Dark Gray & Olive Gray |
| K6/79      | SH429         | 4          | ≤ 0.03                            | Olive                  |
|            | SH429         | 6          | ≤ 0.02                            |                        |
|            | SH429         | 8          | ≤ 0.02                            |                        |
|            | SH429         | 10         | ≤ 0.02                            |                        |
| K6/80      | SH430         | 3          | ≤ 0.02                            | Olive Gray             |
|            | SH430         | 6          | ≤ 0.02                            |                        |
|            | SH430         | 9          | ≤ 0.02                            |                        |
|            | SH430         | 12         | ≤ 0.02                            |                        |
|            | SH430         | 14         | ≤ 0.02                            |                        |
|            | SH430         | 16         | ≤ 0.02                            |                        |
| K6/81      | SH431         | 2          | ≤ 0.03                            | Olive Gray             |
|            | SH431         | 4          | ≤ 0.02                            |                        |
|            | SH431         | 6          | ≤ 0.02                            |                        |

**Note<sup>1</sup>:** Readings are reported as the highest value in mRem/hour from a Bicon Geiger Mueller gauge Model Surveyor 50, S/N B912V, Calibrated on 13 May 2002 using a pancake probe S/N B855S.

| CESAS-EN-GGe                                                                 |               |            |                                   | 4-Oct-02           |
|------------------------------------------------------------------------------|---------------|------------|-----------------------------------|--------------------|
| US Army Corps of Engineers<br>Environmental & Materials Unit<br>Marietta, GA |               |            |                                   |                    |
| Table 2 - Radiation Screening                                                |               |            |                                   |                    |
| Lab Number                                                                   | Boring Number | Sample No. | Reading <sup>1</sup><br>(mRem/Hr) | Color              |
| K6/82                                                                        | SH431         | 9          | ≤ 0.02                            | Olive Gray         |
|                                                                              | SH431         | 12         | ≤ 0.03                            |                    |
| K6/83                                                                        | SH432         | 2          | ≤ 0.02                            | Olive Gray         |
|                                                                              | SH432         | 4          | ≤ 0.02                            |                    |
|                                                                              | SH432         | 6          | ≤ 0.02                            |                    |
|                                                                              | SH432         | 8          | ≤ 0.03                            |                    |
|                                                                              | SH432         | 10         | ≤ 0.02                            |                    |
|                                                                              | SH432         | 12         | ≤ 0.03                            |                    |
|                                                                              | SH432         | 14         | ≤ 0.03                            |                    |
| K6/84                                                                        | SH433         | 1          | ≤ 0.02                            | Very Dark Gray     |
|                                                                              | SH433         | 3          | ≤ 0.03                            |                    |
| K6/85                                                                        | SH433         | 5          | ≤ 0.02                            | Olive Gray         |
|                                                                              | SH433         | 7          | ≤ 0.03                            |                    |
| K6/86                                                                        | SH434         | 1          | ≤ 0.03                            | Dark Olive Gray    |
|                                                                              | SH434         | 3          | ≤ 0.03                            |                    |
|                                                                              | SH434         | 5          | ≤ 0.03                            |                    |
|                                                                              | SH434         | 7          | ≤ 0.03                            |                    |
|                                                                              | SH435         | 1          | ≤ 0.03                            |                    |
| K6/87                                                                        | SH435         | 3          | ≤ 0.03                            | Olive Gray & White |
|                                                                              | SH435         | 5          | ≤ 0.03                            |                    |
|                                                                              | SH435         | 7          | ≤ 0.03                            |                    |
|                                                                              | SH435         | 9          | ≤ 0.03                            |                    |
| K6/88                                                                        | SH436         | 1          | ≤ 0.04                            | Olive Gray         |
| K6/89                                                                        | SH436         | 3          | ≤ 0.03                            | Olive Gray         |
|                                                                              | SH436         | 5          | ≤ 0.03                            |                    |
|                                                                              | SH436         | 7          | ≤ 0.04                            |                    |
|                                                                              | SH436         | 9          | ≤ 0.04                            |                    |
| K6/90                                                                        | SH437         | 1          | ≤ 0.03                            | Olive Gray         |
|                                                                              | SH437         | 3          | ≤ 0.03                            |                    |

**Note<sup>1</sup>:** Readings are reported as the highest value in mRem/hour from a Bicron Geiger Mueller gauge Model Surveyor 50, S/N B912V, Calibrated on 13 May 2002 using a pancake probe S/N B855S.

| CESAS-EN-GGe                                                                 |               |            | 4-Oct-02                          |                 |
|------------------------------------------------------------------------------|---------------|------------|-----------------------------------|-----------------|
| US Army Corps of Engineers<br>Environmental & Materials Unit<br>Marietta, GA |               |            |                                   |                 |
| Table 2 - Radiation Screening                                                |               |            |                                   |                 |
| Lab Number                                                                   | Boring Number | Sample No. | Reading <sup>1</sup><br>(mRem/Hr) | Color           |
| K6/91                                                                        | SH437         | 5          | ≤ 0.03                            | Dark Olive Gray |
|                                                                              | SH438         | 1          | ≤ 0.03                            |                 |
|                                                                              | SH438         | 4          | ≤ 0.03                            |                 |
|                                                                              | SH438         | 7          | ≤ 0.02                            |                 |
|                                                                              | SH438         | 10         | ≤ 0.04                            |                 |
|                                                                              | SH438         | 13         | ≤ 0.03                            |                 |
|                                                                              | SH438         | 16         | ≤ 0.02                            |                 |
|                                                                              | SH438         | 19         | ≤ 0.03                            |                 |
|                                                                              | SH438         | 21         | ≤ 0.03                            |                 |
|                                                                              | SH438         | 24         | ≤ 0.02                            |                 |
| K6/92                                                                        | SH439         | 1          | ≤ 0.02                            | Gray            |
| K6/93                                                                        | SH439         | 3          | ≤ 0.03                            | Olive Gray      |
| K6/94                                                                        | SH439         | 5          | ≤ 0.02                            | Olive           |
|                                                                              | SH439         | 7          | ≤ 0.02                            |                 |
|                                                                              | SH439         | 9          | ≤ 0.03                            |                 |
|                                                                              | SH439         | 11         | ≤ 0.02                            |                 |
|                                                                              | SH440         | 1          | ≤ 0.02                            |                 |
|                                                                              | SH440         | 4          | ≤ 0.04                            |                 |
|                                                                              | SH440         | 7          | ≤ 0.02                            |                 |
|                                                                              | SH440         | 10         | ≤ 0.02                            |                 |
|                                                                              | SH440         | 13         | ≤ 0.02                            |                 |
|                                                                              | SH440         | 16         | ≤ 0.02                            |                 |
|                                                                              | SH440         | 19         | ≤ 0.02                            |                 |
|                                                                              | SH440         | 21         | ≤ 0.02                            |                 |
|                                                                              | SH440         | 24         | ≤ 0.03                            |                 |
| K6/95                                                                        | SH441         | 2          | ≤ 0.02                            | Dark Olive Gray |
|                                                                              | SH441         | 4          | ≤ 0.04                            |                 |
| K6/96                                                                        | SH441         | 6          | ≤ 0.04                            | Dark Gray       |
|                                                                              | SH441         | 8          | ≤ 0.03                            |                 |

**Note<sup>1</sup>:** Readings are reported as the highest value in mRem/hour from a Bicon Geiger Mueller gauge Model Surveyor 50, S/N B912V, Calibrated on 13 May 2002 using a pancake probe S/N B855S.

CESAS-EN-GG

4-Oct-02


US Army Corps of Engineers  
Environmental & Materials Unit  
Marietta, GA

Table 2 - Radiation Screening

| Lab Number | Boring Number | Sample No. | Reading <sup>1</sup><br>(mRem/Hr) | Color                   |
|------------|---------------|------------|-----------------------------------|-------------------------|
|            | SH441         | 10         | ≤ 0.03                            |                         |
|            | SH441         | 12         | ≤ 0.03                            |                         |
| K6/97      | SH442         | 1          | ≤ 0.03                            | Olive                   |
|            | SH442         | 3          | ≤ 0.04                            |                         |
|            | SH442         | 5          | ≤ 0.04                            |                         |
| K6/98      | SH442         | 6          | ≤ 0.03                            | Dark Olive Gray & White |
|            | SH442         | 7          | ≤ 0.02                            |                         |
| K6/99      | SH443         | 1          | ≤ 0.03                            | Olive Gray              |
| K6/100     | SH443         | 3          | ≤ 0.02                            | Dark Gray               |
| K6/101     | SH443         | 5          | ≤ 0.04                            | Dark Olive Gray         |
|            | SH443         | 7          | ≤ 0.04                            |                         |

**Note<sup>1</sup>:** Readings are reported as the highest value in mRem/hour from a Bicon Geiger Mueller gauge Model Surveyor 50, S/N B912V, Calibrated on 13 May 2002 using a pancake probe S/N B855S.



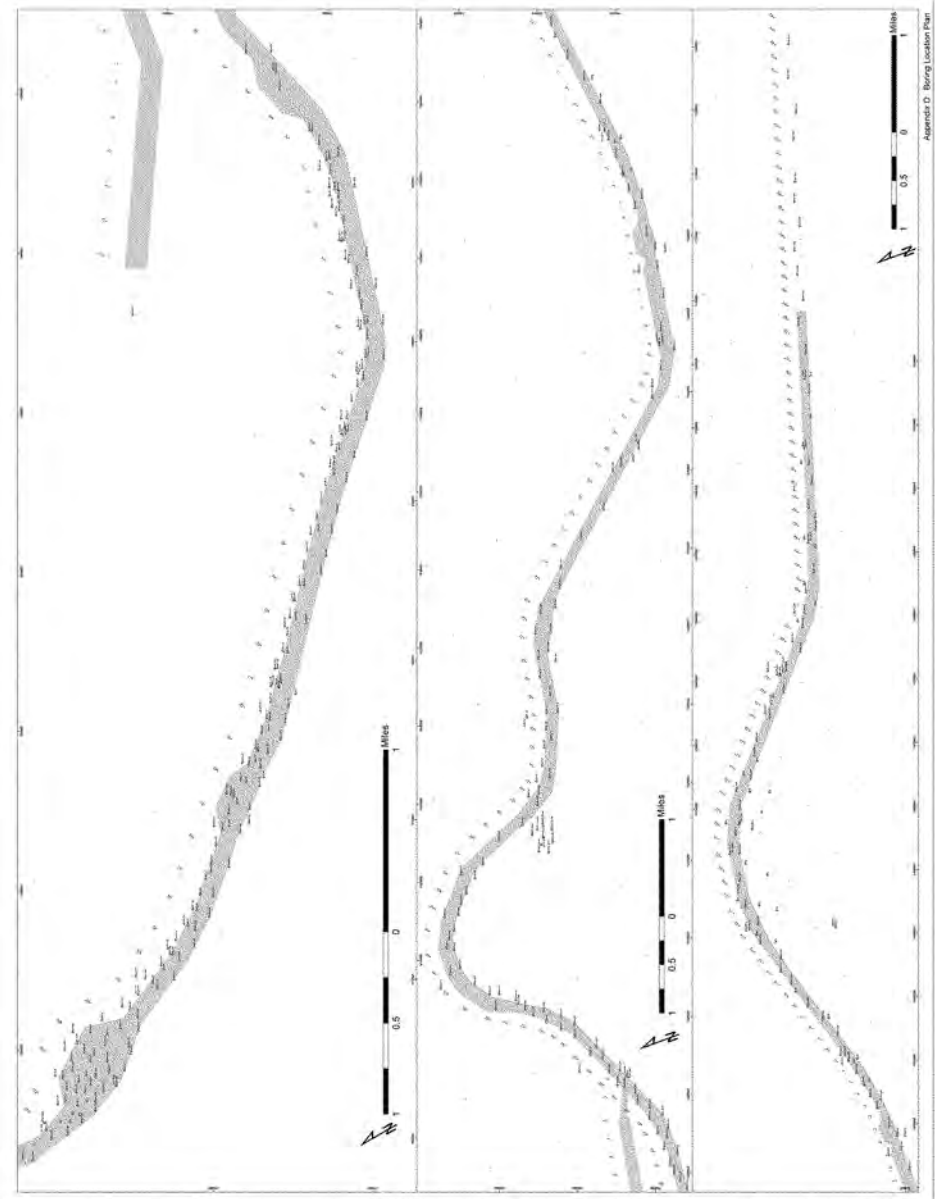



# **Savannah Harbor Expansion Project**

Evaluation of Chloride Impacts with  
Proposed Mitigation Plan

*December 2007*

## Introduction

This report summarizes the results of chloride impacts on Abercorn Creek at the City of Savannah's water intake pipe with implementation of the proposed mitigation plan to alter flows in the estuary at each alternative navigation channel depth (44 ft, 45 ft, 46 ft, and 48 ft). The two proposed plans are: Plan 6b for the 44 ft depth, and Plan 6a for the 45 ft, 46 ft, and 48 ft depths. Details of each of the mitigation plans are shown in Figures 1 and 2. For details on how these plans were developed and selected, please see the main report document for this project.

**Figure 1:** Plan 6a (proposed mitigation for 45 ft, 46 ft and 48 ft channel depths)


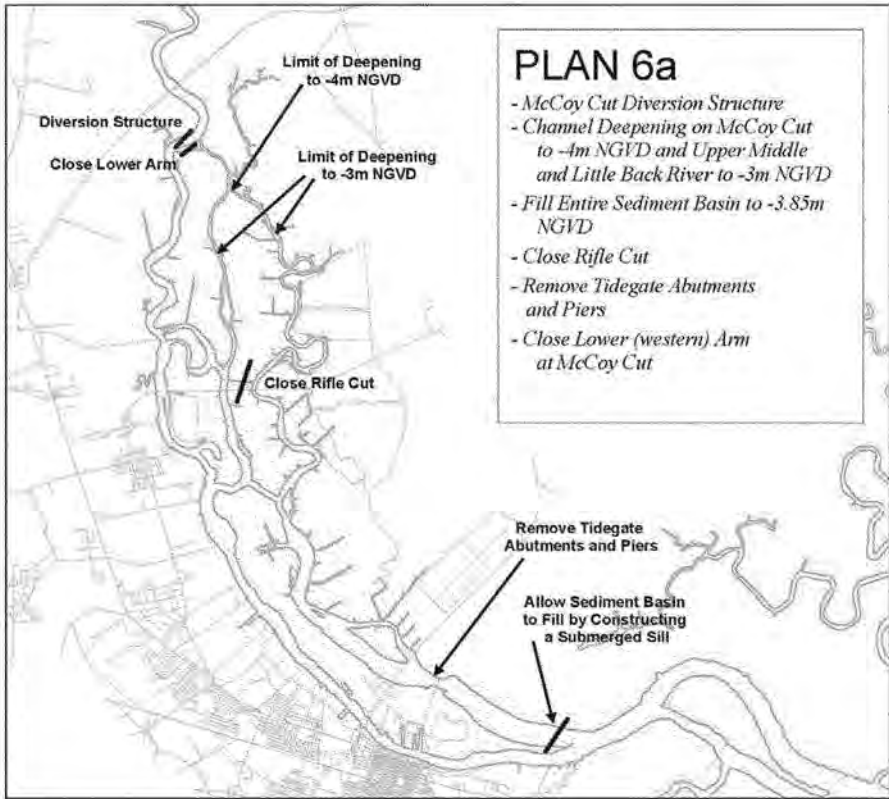


Figure 2: Plan 6b (proposed mitigation for 44 ft channel depth)

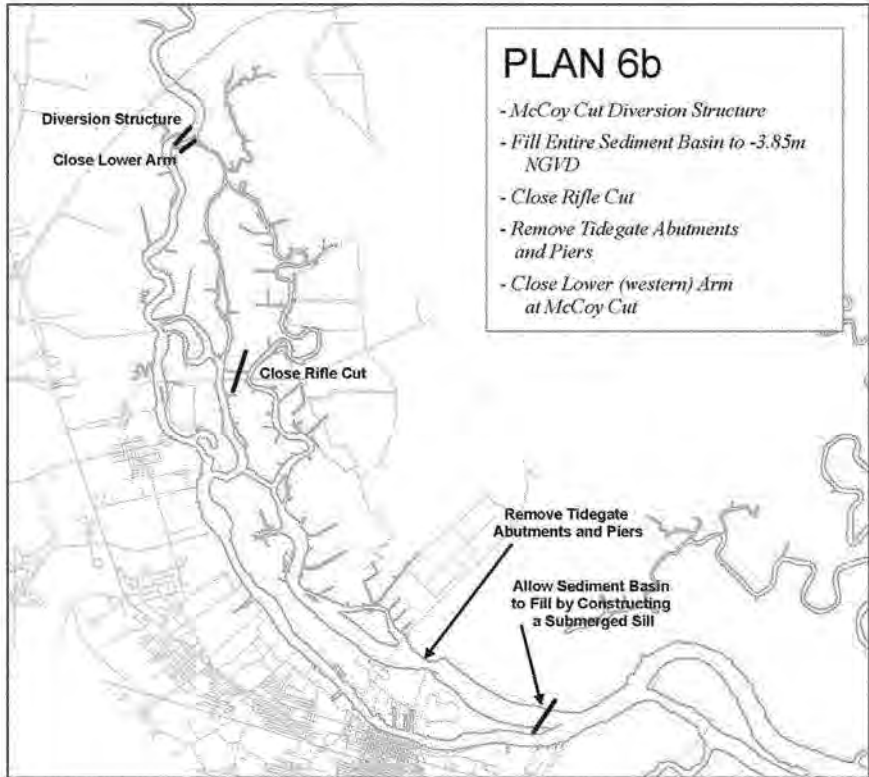

## Hydrodynamic Model Input

The plans were evaluated using the 3D hydrodynamic model EFDC, which predicts salinity values. The salinity values are then converted to chlorides. The calculations for linking salinity values and chloride values are described in *Savannah Harbor Expansion Project- Chloride Data Analysis and Model Development* report dated November 15, 2006 prepared by Tetra Tech.

The run period and flow parameters are shown below and were specified by the Savannah Harbor Expansion Water Quality Technical Evaluation Group and have been consistent throughout the study process. The group developed two model input scenarios for evaluation (See Table 1).

Table 1: Model Input Conditions

| <i>Run Scenario</i>      | <i>River Flow</i>               | <i>Evaluation Period</i>        |
|--------------------------|---------------------------------|---------------------------------|
| Basic Evaluation         | <i>Critical Flow Conditions</i> | <i>1-May to 1-November 1999</i> |
| Sensitivity Analysis #1  | <i>Average Flow Conditions</i>  | <i>1-May to 1-November 1997</i> |
| *Sensitivity Analysis #2 | <i>Low Flow Conditions</i>      | <i>1-May to 1-November 2001</i> |

*\*Sensitivity Analysis #2 was evaluated in addition to the two scenarios proposed by the technical evaluation group, because it has lower freshwater flows than that of 1999 and indicates a greater chloride impact on Abercorn Creek.*

## Output Presented

This report includes analysis of chloride values on Abercorn Creek near the City of Savannah's water intake pipe. All output was evaluated in the hydrodynamic model (EFDC) at cell 8\_130, which is representative of the water quality conditions at the City's intake pipe. The analysis includes tables showing (1) percent exceedance chloride values, (2) maximum and minimum chloride values and (3) number of days the chloride values are greater than 12 ppm. There are also three figures at the end of the report that show the percent exceedance chloride values presented in the tables in graphic form for each of the three run scenarios. All chloride values presented in the output are in units of ppm.

## Results

The results of the analysis show that there is little impact expected on chloride values near the City's intake pipe. The graphics make for a quick interpretation of the results and show the obvious slight impact to the chloride values. The largest increases in chlorides were found during the low flow period of 2001. At 1 percent exceedance the chloride value increase is less than 0.4 ppm with the 48 ft channel deepening. There are no changes in the number of days the chloride values are above 12 ppm when comparing existing conditions and proposed channel geometries. When viewing the three flow conditions, it becomes apparent that lower freshwater flow conditions contribute to higher salinity values in the harbor and thus chloride values at the City's intake increase as well. The number of days that the chloride value is above 12 ppm jumps from 95 to 180 when you compare average and drought flow conditions.

## Conclusion

In summary, Mitigation Plans 6a and 6b are the proposed flow altering mitigation plans to reduce impacts in the estuary. The model results show that chloride values do increase at the intake, despite mitigation efforts, but the increases are certainly not significant. The variability of chlorides at the City's intake is highly dependent on freshwater flow conditions, much more so than deepening the navigation channel.

# Basic Evaluation


Simulation Period: May 1, 1999 to November 1, 1999

| Percent Exceedance | Existing Conditions<br>No Deepening<br>No Mitigation | 44 ft Channel Depth<br>Mitigation Plan 6b | 45 ft Channel Depth<br>Mitigation Plan 6a | 46 ft Channel Depth<br>Mitigation Plan 6a | 48 ft Channel Depth<br>Mitigation Plan 6a |
|--------------------|------------------------------------------------------|-------------------------------------------|-------------------------------------------|-------------------------------------------|-------------------------------------------|
| 99                 | 11.70                                                | 11.70                                     | 11.70                                     | 11.70                                     | 11.70                                     |
| 95                 | 11.96                                                | 11.96                                     | 11.96                                     | 11.96                                     | 11.96                                     |
| 90                 | 12.14                                                | 12.14                                     | 12.14                                     | 12.14                                     | 12.14                                     |
| 85                 | 12.30                                                | 12.30                                     | 12.30                                     | 12.30                                     | 12.30                                     |
| 80                 | 12.42                                                | 12.42                                     | 12.42                                     | 12.42                                     | 12.42                                     |
| 75                 | 12.49                                                | 12.49                                     | 12.49                                     | 12.49                                     | 12.49                                     |
| 70                 | 12.60                                                | 12.60                                     | 12.60                                     | 12.60                                     | 12.60                                     |
| 65                 | 12.71                                                | 12.71                                     | 12.71                                     | 12.71                                     | 12.72                                     |
| 60                 | 12.92                                                | 12.92                                     | 12.92                                     | 12.92                                     | 12.92                                     |
| 55                 | 13.01                                                | 13.01                                     | 13.01                                     | 13.01                                     | 13.01                                     |
| 50                 | 13.13                                                | 13.13                                     | 13.13                                     | 13.13                                     | 13.13                                     |
| 45                 | 13.20                                                | 13.19                                     | 13.20                                     | 13.20                                     | 13.20                                     |
| 40                 | 13.27                                                | 13.27                                     | 13.28                                     | 13.28                                     | 13.28                                     |
| 35                 | 13.36                                                | 13.36                                     | 13.36                                     | 13.37                                     | 13.37                                     |
| 30                 | 13.43                                                | 13.43                                     | 13.44                                     | 13.44                                     | 13.45                                     |
| 25                 | 13.50                                                | 13.50                                     | 13.51                                     | 13.51                                     | 13.52                                     |
| 20                 | 13.56                                                | 13.56                                     | 13.57                                     | 13.57                                     | 13.58                                     |
| 15                 | 13.62                                                | 13.61                                     | 13.63                                     | 13.64                                     | 13.64                                     |
| 10                 | 13.67                                                | 13.66                                     | 13.68                                     | 13.69                                     | 13.70                                     |
| 5                  | 13.73                                                | 13.73                                     | 13.75                                     | 13.75                                     | 13.76                                     |
| 1                  | 13.86                                                | 13.86                                     | 13.86                                     | 13.86                                     | 13.88                                     |
| Maximum            | 13.88                                                | 13.88                                     | 13.89                                     | 13.89                                     | 13.90                                     |
| Minimum            | 11.63                                                | 11.63                                     | 11.63                                     | 11.63                                     | 11.63                                     |
| # days above 12ppm | 173                                                  | 173                                       | 173                                       | 173                                       | 173                                       |

All values presented are chloride parts per million (ppm).

# CHLORIDE MITIGATION PLANS EVALUATION RESULTS

## Basic Evaluation #1 - 1999

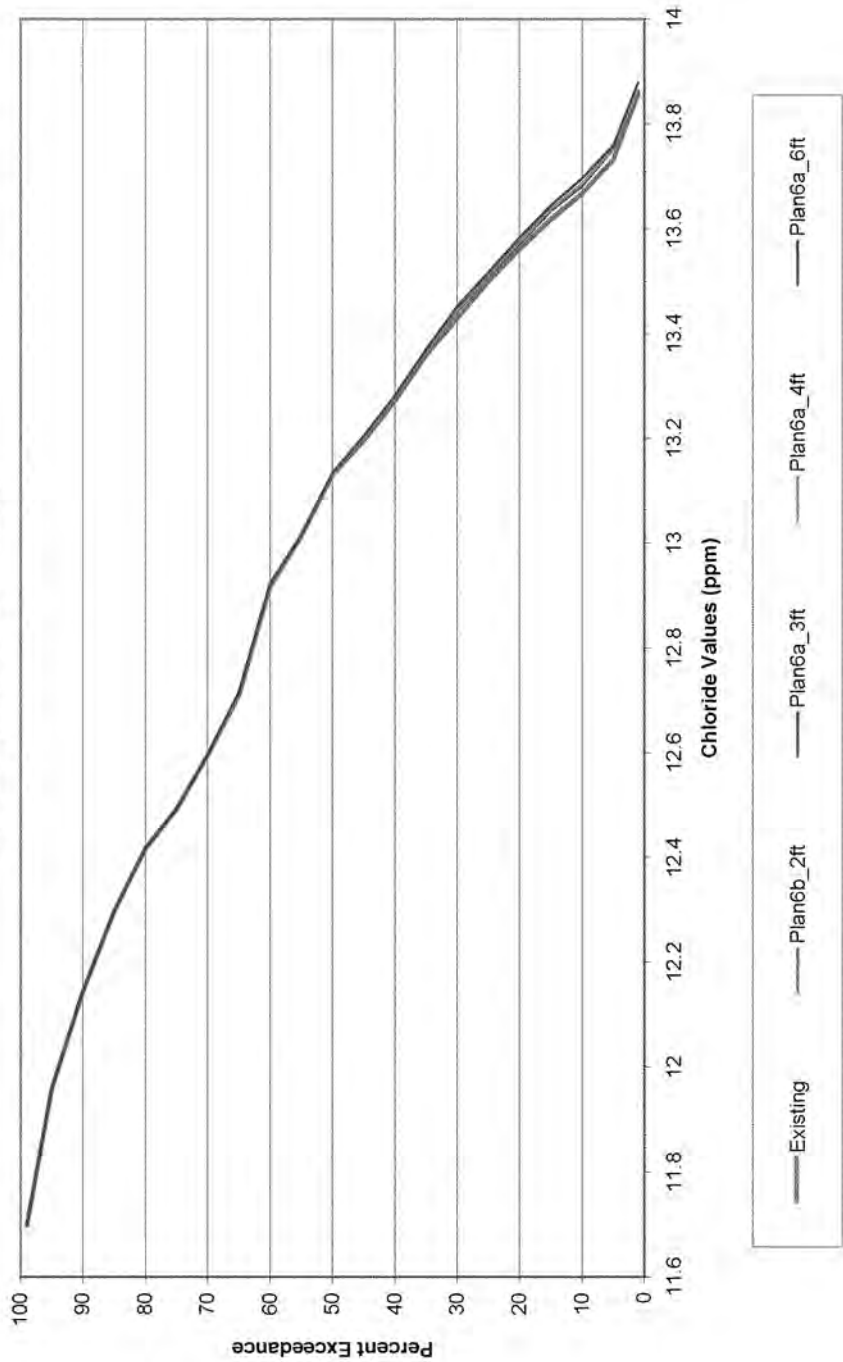

# Sensitivity Analysis #1

Simulation Period: May 1, 1997 to November 1, 1997


| Percent Exceedance | Existing Conditions<br>No Deepening<br>No Mitigation | 44 ft Channel Depth<br>Mitigation Plan 6b | 45 ft Channel Depth<br>Mitigation Plan 6a | 46 ft Channel Depth<br>Mitigation Plan 6a | 48 ft Channel Depth<br>Mitigation Plan 6a |
|--------------------|------------------------------------------------------|-------------------------------------------|-------------------------------------------|-------------------------------------------|-------------------------------------------|
| 99                 | 9.94                                                 | 9.94                                      | 9.94                                      | 9.94                                      | 9.94                                      |
| 95                 | 10.34                                                | 10.34                                     | 10.34                                     | 10.34                                     | 10.34                                     |
| 90                 | 10.95                                                | 10.95                                     | 10.95                                     | 10.95                                     | 10.95                                     |
| 85                 | 11.37                                                | 11.37                                     | 11.37                                     | 11.37                                     | 11.37                                     |
| 80                 | 11.49                                                | 11.49                                     | 11.49                                     | 11.49                                     | 11.49                                     |
| 75                 | 11.57                                                | 11.57                                     | 11.57                                     | 11.57                                     | 11.57                                     |
| 70                 | 11.66                                                | 11.66                                     | 11.66                                     | 11.66                                     | 11.66                                     |
| 65                 | 11.75                                                | 11.75                                     | 11.75                                     | 11.75                                     | 11.75                                     |
| 60                 | 11.82                                                | 11.82                                     | 11.82                                     | 11.82                                     | 11.82                                     |
| 55                 | 11.93                                                | 11.93                                     | 11.93                                     | 11.93                                     | 11.93                                     |
| 50                 | 12.06                                                | 12.06                                     | 12.06                                     | 12.06                                     | 12.06                                     |
| 45                 | 12.23                                                | 12.23                                     | 12.23                                     | 12.23                                     | 12.23                                     |
| 40                 | 12.33                                                | 12.33                                     | 12.33                                     | 12.33                                     | 12.33                                     |
| 35                 | 12.52                                                | 12.52                                     | 12.52                                     | 12.52                                     | 12.52                                     |
| 30                 | 12.69                                                | 12.69                                     | 12.69                                     | 12.69                                     | 12.69                                     |
| 25                 | 12.90                                                | 12.89                                     | 12.90                                     | 12.90                                     | 12.90                                     |
| 20                 | 13.03                                                | 13.03                                     | 13.03                                     | 13.03                                     | 13.03                                     |
| 15                 | 13.13                                                | 13.13                                     | 13.13                                     | 13.13                                     | 13.14                                     |
| 10                 | 13.47                                                | 13.46                                     | 13.50                                     | 13.51                                     | 13.53                                     |
| 5                  | 13.67                                                | 13.66                                     | 13.68                                     | 13.69                                     | 13.70                                     |
| 1                  | 13.89                                                | 13.89                                     | 13.89                                     | 13.89                                     | 13.89                                     |
| Maximum            | 13.98                                                | 13.97                                     | 13.98                                     | 13.98                                     | 13.98                                     |
| Minimum            | 9.92                                                 | 9.92                                      | 9.92                                      | 9.92                                      | 9.92                                      |
| # days above 12ppm | 95                                                   | 95                                        | 95                                        | 95                                        | 95                                        |

*All values presented are chloride parts per million (ppm).*



# CHLORIDE MITIGATION PLANS EVALUATION RESULTS

## Sensitivity Analysis #1- 1997

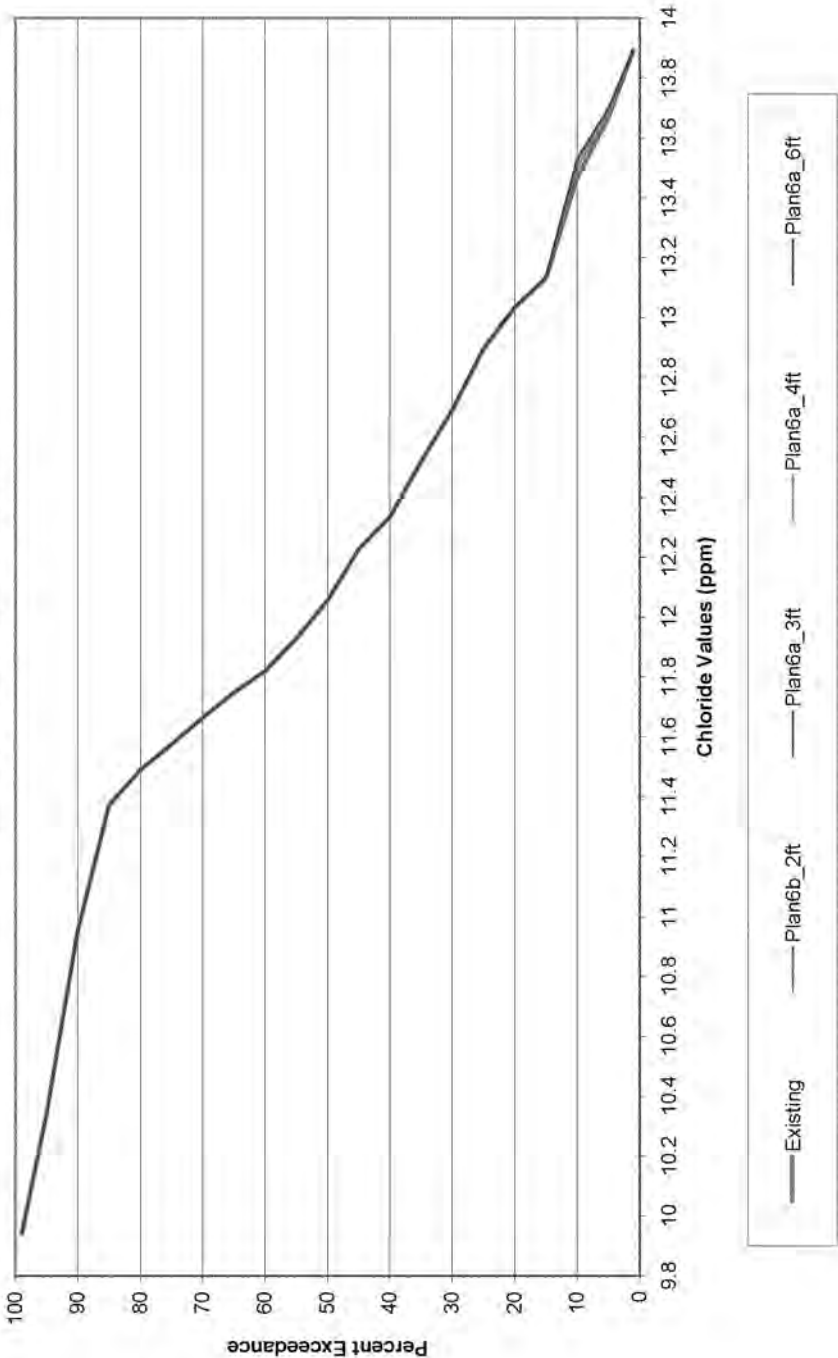

## Sensitivity Analysis #2


Simulation Period: May 1, 2001 to November 1, 2001

| Percent Exceedance | Existing Conditions<br>No Deepening<br>No Mitigation | 44 ft Channel Depth<br>Mitigation Plan 6b | 45 ft Channel Depth<br>Mitigation Plan 6a | 46 ft Channel Depth<br>Mitigation Plan 6a | 48 ft Channel Depth<br>Mitigation Plan 6a |
|--------------------|------------------------------------------------------|-------------------------------------------|-------------------------------------------|-------------------------------------------|-------------------------------------------|
| 99                 | 11.48                                                | 11.50                                     | 11.50                                     | 11.50                                     | 11.50                                     |
| 95                 | 12.90                                                | 12.91                                     | 12.91                                     | 12.91                                     | 12.91                                     |
| 90                 | 13.36                                                | 13.36                                     | 13.37                                     | 13.37                                     | 13.38                                     |
| 85                 | 13.51                                                | 13.51                                     | 13.52                                     | 13.52                                     | 13.52                                     |
| 80                 | 13.65                                                | 13.64                                     | 13.66                                     | 13.66                                     | 13.67                                     |
| 75                 | 13.74                                                | 13.73                                     | 13.75                                     | 13.76                                     | 13.76                                     |
| 70                 | 13.83                                                | 13.83                                     | 13.84                                     | 13.84                                     | 13.84                                     |
| 65                 | 13.90                                                | 13.89                                     | 13.90                                     | 13.91                                     | 13.91                                     |
| 60                 | 13.96                                                | 13.96                                     | 13.97                                     | 13.97                                     | 13.98                                     |
| 55                 | 14.00                                                | 14.00                                     | 14.03                                     | 14.03                                     | 14.05                                     |
| 50                 | 14.04                                                | 14.03                                     | 14.06                                     | 14.06                                     | 14.08                                     |
| 45                 | 14.07                                                | 14.07                                     | 14.10                                     | 14.11                                     | 14.13                                     |
| 40                 | 14.13                                                | 14.13                                     | 14.15                                     | 14.16                                     | 14.19                                     |
| 35                 | 14.17                                                | 14.17                                     | 14.22                                     | 14.24                                     | 14.27                                     |
| 30                 | 14.22                                                | 14.21                                     | 14.27                                     | 14.29                                     | 14.32                                     |
| 25                 | 14.28                                                | 14.27                                     | 14.33                                     | 14.34                                     | 14.38                                     |
| 20                 | 14.35                                                | 14.35                                     | 14.41                                     | 14.42                                     | 14.44                                     |
| 15                 | 14.45                                                | 14.45                                     | 14.48                                     | 14.49                                     | 14.53                                     |
| 10                 | 14.50                                                | 14.50                                     | 14.55                                     | 14.57                                     | 14.61                                     |
| 5                  | 14.53                                                | 14.53                                     | 14.63                                     | 14.66                                     | 14.73                                     |
| 1                  | 14.58                                                | 14.58                                     | 14.78                                     | 14.82                                     | 14.92                                     |
| Maximum            | 14.66                                                | 14.65                                     | 14.92                                     | 14.98                                     | 15.10                                     |
| Minimum            | 11.28                                                | 11.28                                     | 11.28                                     | 11.28                                     | 11.28                                     |
| # days above 12ppm | 180                                                  | 180                                       | 180                                       | 180                                       | 180                                       |

*All values presented are chloride parts per million (ppm).*

# CHLORIDE MITIGATION PLANS EVALUATION RESULTS

Sensitivity Analysis #2- 2001

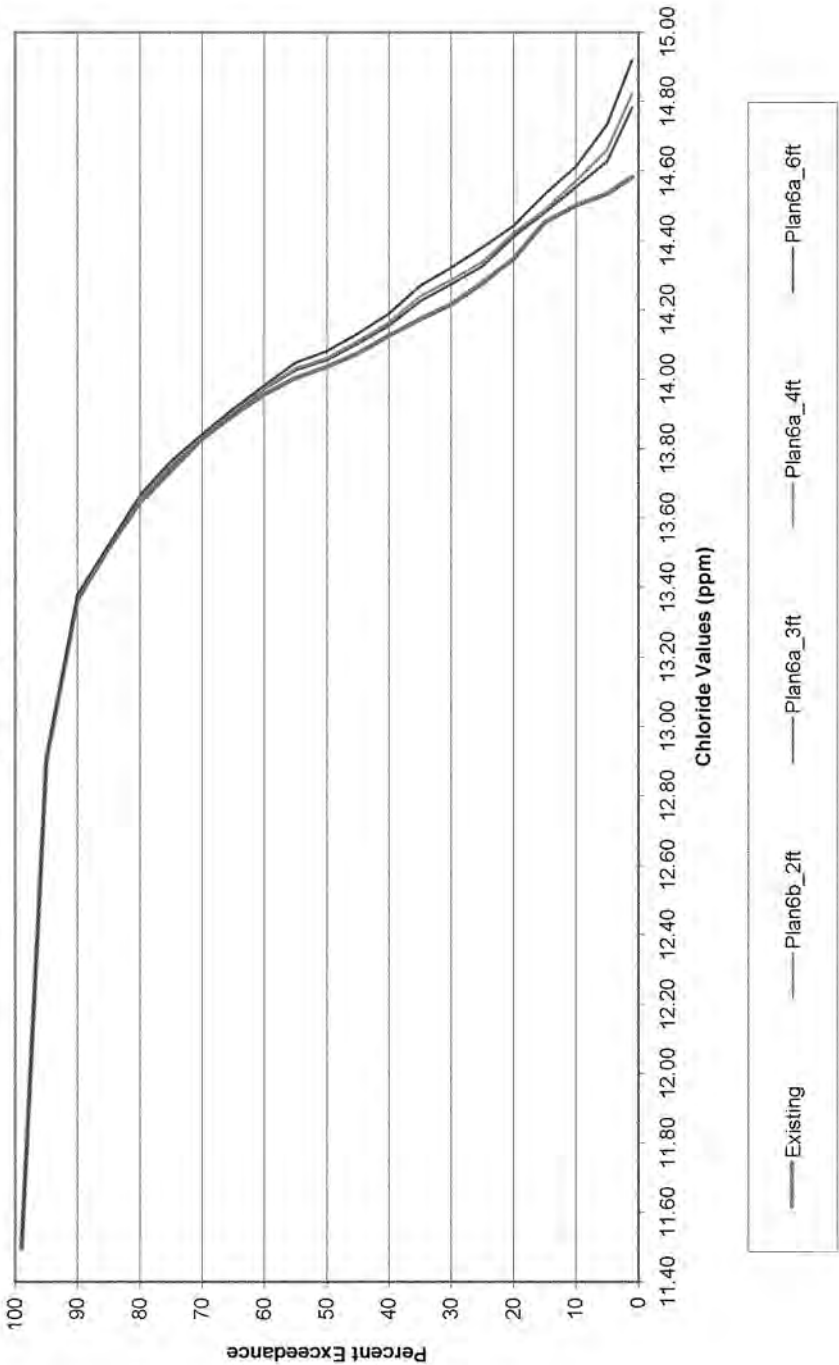



# **Savannah Harbor Expansion Project**

Evaluation of Fishery Habitat Impacts with  
Proposed Mitigation Plan

*January 2010*

Table of Contents

Introduction\_\_\_\_\_1

Model Input\_\_\_\_\_3

Output Presented\_\_\_\_\_4

Results\_\_\_\_\_4

Conclusions\_\_\_\_\_7

References\_\_\_\_\_8

Tables & Figures

Figure 1- Plan 6a\_\_\_\_\_1

Figure 2- Plan 6b\_\_\_\_\_2

Table 1- Model Input Conditions and Habitat Criteria\_\_\_\_\_3

Table 2- Impacts to Habitat Suitability\_\_\_\_\_6

Appendices


Appendix A- Habitat Suitability Figures

Appendix B- Habitat Suitability Tables (with Index Location Map)


## Introduction

This report summarizes the results of fishery habitat impacts with implementation of the proposed mitigation plan to alter flows in the estuary at each alternative channel depth (44, 45, 46, 47 and 48 ft below MLLW). The two proposed plans are: Plan 6b for the 44 ft depth, and Plan 6a for the 45, 46, 47 and 48 ft depths. Details of each of the mitigation plans are shown in Figures 1 and 2. For details on how these plans were developed and selected, please see the main report document for this project.

**Figure 1:** Plan 6a (proposed mitigation for 45, 46, 47 and 48 ft channel depths)

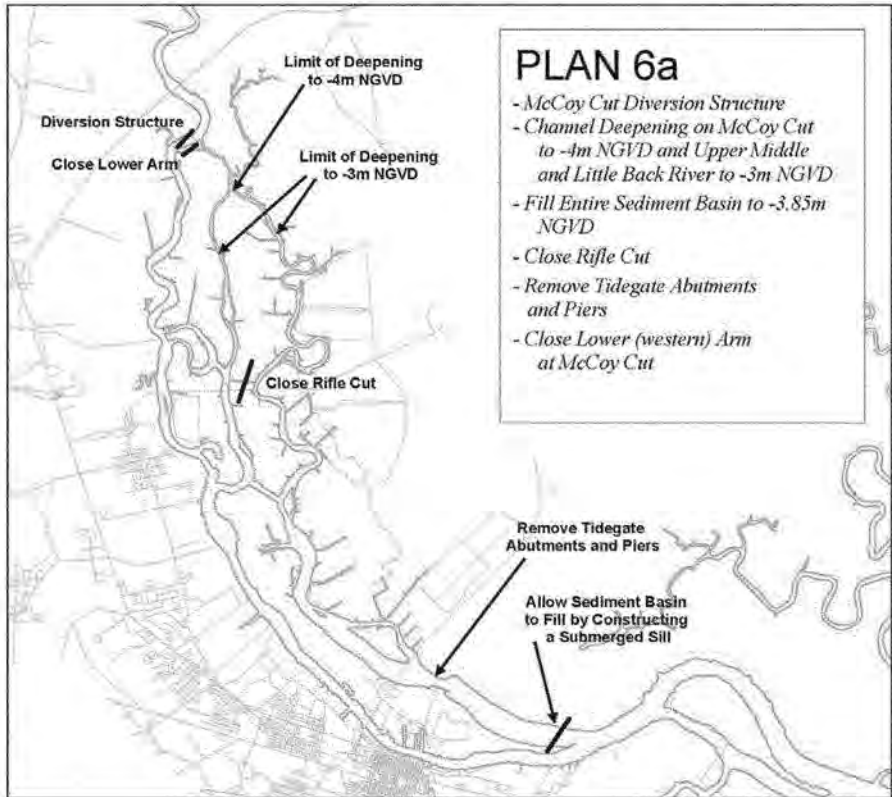

**Figure 2:** Plan 6b (proposed mitigation for 44 ft channel depth)

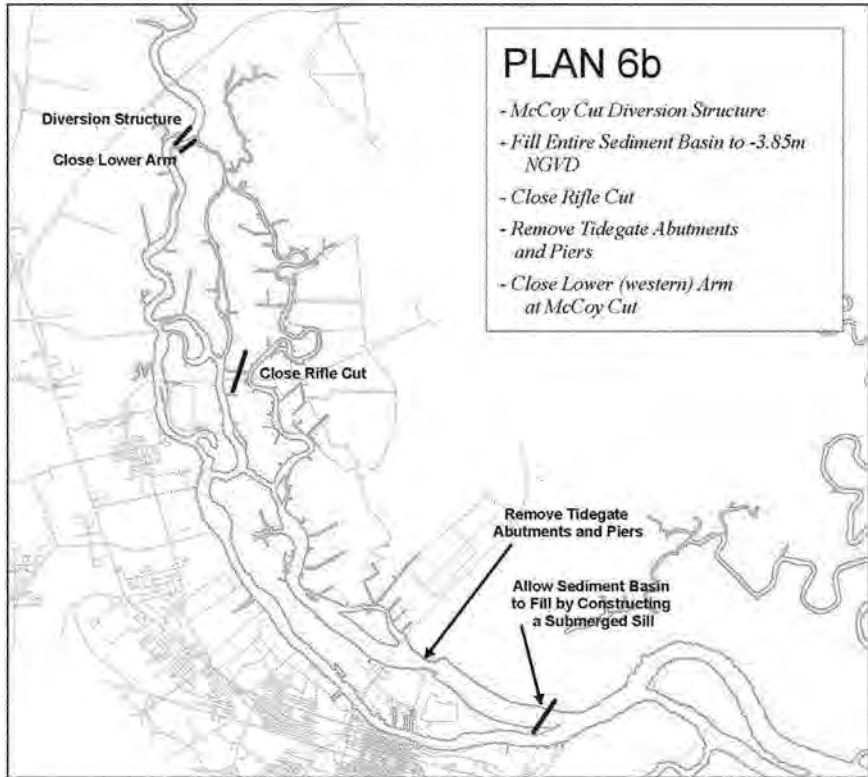

In addition to the two proposed mitigation plans that alter flows in the estuary there is also a proposal to implement a Dissolved Oxygen Improvement System in the estuary that would raise DO levels during critical periods. The system would pull a sidestream of water from the river, superoxygenate the sidestream by combining the water with pure oxygen through the use of Speece Cones and then reintroduces the sidestream back into the river system where the superoxygenated water is allowed to mix with the water in the estuary system. This system allows treating the entire river for oxygen deficiencies through a small sidestream of water. For more details on the oxygen improvement system see the report titled *Design of Dissolved Oxygen Improvement Systems in Savannah Harbor* prepared by Tetra Tech and dated February 29, 2008.

## Model Input

The plans were evaluated using the 3D hydrodynamic model EFDC and water quality model WASP. The run period and flow parameters are shown below and were specified by the Savannah Harbor Expansion Fisheries Interagency Coordination Team and have been consistent throughout the study process. The group developed several model input scenarios for different species and life stages for evaluation (See Table 1).

Table 1: Model Input Conditions & Habitat Criteria

| SPECIES & LIFE STAGE          | FRESHWATER FLOW CONDITIONS | SIMULATION PERIOD | HABITAT CRITERIA   |
|-------------------------------|----------------------------|-------------------|---|
| Striped Bass (spawning)       | 20%-tile of Long Term      | April             | Suitable habitat when<br>(1) 90th percentile salinity $\leq$ 1 ppt, and<br>(2) Mean velocity $\geq$ 30 cm/s   |
|                               | 50%-tile of Long Term      | April             |   |
|                               | 80%-tile of Long Term      | April             |   |
| Striped Bass (eggs)           | 20%-tile of Long Term      | April             | Suitable habitat when<br>(1) Mean 50th percentile salinity $\leq$ 9 ppt,<br>(2) Mean velocity $\geq$ 30 cm/s, and<br>(3) 10th percentile D.O. $\geq$ 4.5 mg/l                                                             |
|                               | 50%-tile of Long Term      | April             |   |
|                               | 80%-tile of Long Term      | April             |   |
| Striped Bass (larvae)         | 20%-tile of Long Term      | May               | Suitable habitat when<br>(1) Mean 50th percentile salinity between 3 and 9 ppt, and<br>(2) Mean 10th percentile D.O. $\geq$ 4.5 mg/l                                                                                      |
|                               | 50%-tile of Long Term      | May               |   |
|                               | 80%-tile of Long Term      | May               |   |
| Southern Flounder             | 50%-tile of Long Term      | August*           | Suitable habitat when<br>DO $\geq$ 4.0 mg/l at 90% exceedance (10th %ile)   |
| American Shad                 | 50%-tile of Long Term      | January           | Suitable habitat when<br>D.O. $\geq$ 4.0 mg/l at 90% exceedance (10th percentile)   |
|                               | 50%-tile of Long Term      | May               |   |
|                               | 50%-tile of Long Term      | August*           |   |
| Shortnose Sturgeon (adult)    | 50%-tile of Long Term      | January           | Suitable habitat when DO<br>$\geq$ 3.5 mg/l at 90% exceedance (10 <sup>th</sup> %ile),<br>$\geq$ 3.0 at 95% (5th percentile), and<br>$\geq$ 2.0 at 99% (1 percentile)<br>Suitable habitat when Max Salinity $\leq$ 25 ppt |
| Shortnose Sturgeon (adult)    | 50%-tile of Long Term      | August*           | Suitable habitat when DO<br>$\geq$ 4.0 mg/l at 90% exceedance (10th %ile),<br>$\geq$ 3.0 at 95% (5th percentile), and<br>$\geq$ 2.0 at 99% (1 percentile)<br>Suitable habitat when Max Salinity $\leq$ 10 ppt             |
| Shortnose Sturgeon (juvenile) | 50%-tile of Long Term      | January           | Suitable habitat when DO<br>$\geq$ 3.5 mg/l at 90% exceedance (10th %ile),<br>$\geq$ 3.0 at 95% (5th percentile), and<br>$\geq$ 2.0 at 99% (1 percentile)<br>Suitable habitat when Max Salinity $\leq$ 4 ppt              |

\*Findings from the August scenarios can be found in Design of Dissolved Oxygen Improvement Systems in Savannah Harbor prepared by Tetra Tech and dated February 29, 2008.



Long term percentile freshwater river flows needed for the simulations were determined using recorded gage data for Savannah River at Clyo, GA. The simulations run during the August time period did not use 50<sup>th</sup> percentile flows. These simulations were run by Tetra Tech and details of the findings can be found in the report titled *Design of Dissolved Oxygen Improvement Systems in Savannah Harbor* prepared by Tetra Tech and dated February 29, 2008. The DO Improvement System was designed for the critical period of August and evaluations were done for two different flow conditions: 1) 1997 representing an Average flow year and 2) 1999 representing a drought/low flow year. The long term 50<sup>th</sup> percentile freshwater flow value for August used as the upstream boundary condition in the initial habitat impact report (*Habitat Impacts of the Savannah Harbor Expansion Project* prepared by Tetra Tech and dated October 12, 2006) is 8130 cfs. The 50<sup>th</sup> percentile flow value for 1997 only is 9950 cfs and for 1999 only is 7380 cfs. The long term 50<sup>th</sup> percentile August flow value is actually between the average and drought year flows simulated in the oxygen improvement analysis and design.

## Output Presented

There are three types of output presented in this report. 1) Tables showing calculated areas of suitable habitat, 2) figures showing where these suitable habitat areas are located and how they may have changed with deepening the navigation channel and implementation of the mitigation plans, and 3) tables showing the habitat suitability for each cell, including columns for each criteria constituent. Tables and figures are compiled from runs done both by the USACE and by Tetra Tech. The evaluations performed by Tetra Tech were first presented in the Tetra Tech report titled *Design of Dissolved Oxygen Improvement Systems in Savannah Harbor* dated February 29, 2008.

## Results

Table 2 (next page) presents a summary of impacts to fisheries habitat for American Shad, Striped Bass, and Shortnose Sturgeon, and Southern Flounder. All values listed in the tables are square kilometers of the river system and are based on the criteria proposed by the Fisheries Interagency Coordination Team. The values listed for the % difference represent the percentage change between the proposed and existing project conditions. The proposed conditions in this case are with the navigation channel deepening and the mitigation plan in place. The % diff (Deepening Only) represents habitat gained or lost with deepening only and no mitigation plan in place.

The model results show that the impact to American Shad, based on the habitat suitability criteria, is very low. The majority of the small loss shown comes with the mitigation plan implemented. However, this number is a bit misleading. Modeling the mitigation features involved closing some of the grid cells to mimic placement of material for either a plug type of feature of a diversion structure. To model these features an entire cell was virtually deleted from the model grid and no DO, salinity, or velocity calculations were made for this area. Therefore the post processor considered these cells to fail the habitat criteria and were tagged as habitat lost. Although, there will likely be some habitat area lost due to construction of the mitigation features, it will likely be very small.

Striped Bass eggs, larvae and spawning do show less habitat loss with implementation of the mitigation features. The greatest gain is with the 46 ft depth, there is no net loss and the habitat gain is actually 191.4% for the 20<sup>th</sup> percentile flows. While that is a dramatic gain, it isn't typical of all the results.

Shortnose Sturgeon juveniles see reductions in impacts with implementation of the mitigation plan. However, the Shortnose Sturgeon adults see a greater impact on their habitat with implementation of the mitigation plan.

Table 2. Impacts to Habitat Suitability  
AMERICAN SHAD

|                         | Sustainable Habitat (km <sup>2</sup> ) |             |             |                 |                 |
|-------------------------|----------------------------------------|-------------|-------------|-----------------|-----------------|
|                         | May2016Flow                            | May2016Flow | May2016Flow | January2016Flow | August Avg Flow |
| Existing Conditions     | 19.55                                  | 19.55       | 19.55       | 19.55           | 19.55           |
| 42 ft depth             |                                        |             |             |                 |                 |
| Plan 6a                 | 19.50                                  | 19.50       | 19.50       | 19.52           | 19.49           |
| % difference            | -0.2%                                  | -0.2%       | -0.2%       | -0.2%           | -0.3%           |
| % diff (Deepening Only) | 0.0%                                   | 0.0%        | 0.0%        | 0.0%            | 0.0%            |
| 45 ft depth             |                                        |             |             |                 |                 |
| Plan 6a                 | 19.51                                  | 19.51       | 19.51       | 19.52           | 19.49           |
| % difference            | -0.2%                                  | -0.2%       | -0.2%       | -0.2%           | -0.3%           |
| % diff (Deepening Only) | 0.0%                                   | 0.0%        | 0.0%        | 0.0%            | 0.0%            |
| 46 ft depth             |                                        |             |             |                 |                 |
| Plan 6a                 | 19.51                                  | 19.51       | 19.51       | 19.52           | 19.51           |
| % difference            | -0.2%                                  | -0.2%       | -0.2%       | -0.2%           | -0.2%           |
| % diff (Deepening Only) | 0.0%                                   | 0.0%        | 0.0%        | 0.0%            | 0.0%            |
| 47 ft depth             |                                        |             |             |                 |                 |
| Plan 6a                 | 19.51                                  | 19.51       | 19.51       | 19.52           | 19.51           |
| % difference            | -0.2%                                  | -0.2%       | -0.2%       | -0.2%           | -0.2%           |
| % diff (Deepening Only) | 0.0%                                   | 0.0%        | 0.0%        | 0.0%            | 0.0%            |
| 48 ft depth             |                                        |             |             |                 |                 |
| Plan 6a                 | 19.51                                  | 19.51       | 19.51       | 19.52           | 19.51           |
| % difference            | -0.2%                                  | -0.2%       | -0.2%       | -0.2%           | -0.2%           |
| % diff (Deepening Only) | 0.0%                                   | 0.0%        | 0.0%        | 0.0%            | 0.0%            |

STRIPED BASS

|                         | EGGS                                   |               |               | LARVAE                                 |             |             | SPAWNING                               |               |               |
|-------------------------|----------------------------------------|---------------|---------------|----------------------------------------|-------------|-------------|----------------------------------------|---------------|---------------|
|                         | Sustainable Habitat (km <sup>2</sup> ) |               |               | Sustainable Habitat (km <sup>2</sup> ) |             |             | Sustainable Habitat (km <sup>2</sup> ) |               |               |
|                         | April2016Flow                          | April2016Flow | April2016Flow | May2016Flow                            | May2016Flow | May2016Flow | April2016Flow                          | April2016Flow | April2016Flow |
| Existing Conditions     | 3.89                                   | 6.78          | 9.13          | 0.81                                   | 2.28        | 4.02        | 2.89                                   | 4.21          | 7.48          |
| 42 ft depth             |                                        |               |               |                                        |             |             |                                        |               |               |
| Plan 6b                 | 3.02                                   | 6.18          | 9.82          | 2.22                                   | 2.16        | 3.47        | 2.19                                   | 4.90          | 7.23          |
| % difference            | -22.3%                                 | -9.4%         | 7.8%          | 172.6%                                 | -2.8%       | -13.7%      | -13.2%                                 | -7.9%         | -2.9%         |
| % diff (Deepening Only) | -10.4%                                 | -8.7%         | -2.2%         | 33.0%                                  | -13.5%      | -1.7%       | -7.6%                                  | -8.0%         | -6.2%         |
| 45 ft depth             |                                        |               |               |                                        |             |             |                                        |               |               |
| Plan 6a                 | 3.21                                   | 7.12          | 9.66          | 2.32                                   | 2.32        | 4.32        | 2.23                                   | 3.82          | 6.82          |
| % difference            | -17.6%                                 | 5.2%          | 8.0%          | 187.4%                                 | 7.7%        | 7.6%        | -13.5%                                 | 9.2%          | -8.5%         |
| % diff (Deepening Only) | -12.3%                                 | -17.2%        | -4.9%         | 56.4%                                  | -18.6%      | -7.7%       | -16.6%                                 | -12.2%        | -6.6%         |
| 46 ft depth             |                                        |               |               |                                        |             |             |                                        |               |               |
| Plan 6a                 | 3.89                                   | 6.78          | 9.76          | 2.36                                   | 2.41        | 4.43        | 2.10                                   | 3.79          | 6.84          |
| % difference            | -7.6%                                  | 0.0%          | 6.9%          | 191.4%                                 | 5.6%        | 10.1%       | -18.7%                                 | -10.0%        | -10.8%        |
| % diff (Deepening Only) | -14.0%                                 | -15.9%        | -4.8%         | 99.5%                                  | -21.2%      | -4.5%       | -17.7%                                 | -13.0%        | -11.8%        |
| 47 ft depth             |                                        |               |               |                                        |             |             |                                        |               |               |
| Plan 6a                 | 3.42                                   | 6.93          | 9.59          | 2.25                                   | 2.17        | 5.08        | 2.04                                   | 3.54          | 6.50          |
| % difference            | -10.1%                                 | -17.1%        | 5.0%          | 178.7%                                 | -3.0%       | 26.4%       | -21.3%                                 | -13.5%        | -12.7%        |
| % diff (Deepening Only) | -17.0%                                 | -20.9%        | 6.4%          | 105.8%                                 | -13.8%      | 6.6%        | -14.3%                                 | -16.7%        | -14.7%        |
| 48 ft depth             |                                        |               |               |                                        |             |             |                                        |               |               |
| Plan 6a                 | 3.71                                   | 6.98          | 9.44          | 2.96                                   | 2.20        | 5.22        | 1.97                                   | 3.50          | 6.47          |
| % difference            | -4.6%                                  | -10.8%        | -3.4%         | 154.6%                                 | -2.3%       | 30.0%       | -23.9%                                 | -16.1%        | -13.7%        |
| % diff (Deepening Only) | -19.4%                                 | -24.5%        | -7.2%         | 104.6%                                 | -13.8%      | 8.0%        | -18.9%                                 | -19.7%        | -11.3%        |

SHORTNOSE STURGEON

|                         | JUVENILES                              |                 | ADULTS                                 |                 |
|-------------------------|----------------------------------------|-----------------|----------------------------------------|-----------------|
|                         | Sustainable Habitat (km <sup>2</sup> ) |                 | Sustainable Habitat (km <sup>2</sup> ) |                 |
|                         | January2016Flow                        | January2016Flow | January2016Flow                        | August Avg Flow |
| Existing Conditions     | 6.50                                   | 16.10           | 5.63                                   |                 |
| 44 ft depth             |                                        |                 |                                        |                 |
| Plan 6b                 | 7.26                                   | 15.48           | 6.34                                   |                 |
| % difference            | 11.7%                                  | -3.8%           | 12.6%                                  |                 |
| % diff (Deepening Only) | 5.0%                                   | 0.9%            | 3.20                                   |                 |
| 45 ft depth             |                                        |                 |                                        |                 |
| Plan 6a                 | 7.16                                   | 14.87           | 5.58                                   |                 |
| % difference            | 2.4%                                   | -7.6%           | -1.4%                                  |                 |
| % diff (Deepening Only) | -10.4%                                 | -8.5%           | -6.40                                  |                 |
| 46 ft depth             |                                        |                 |                                        |                 |
| Plan 6a                 | 6.98                                   | 14.72           | 5.51                                   |                 |
| % difference            | 6.1%                                   | -8.6%           | -2.2%                                  |                 |
| % diff (Deepening Only) | -15.9%                                 | -9.1%           | -9.50                                  |                 |
| 47 ft depth             |                                        |                 |                                        |                 |
| Plan 6a                 | 6.84                                   | 14.62           | 6.24                                   |                 |
| % difference            | -4.9%                                  | -9.2%           | -6.9%                                  |                 |
| % diff (Deepening Only) | -19.0%                                 | -9.9%           | -13.1%                                 |                 |
| 48 ft depth             |                                        |                 |                                        |                 |
| Plan 6a                 | 6.86                                   | 14.33           | 5.17                                   |                 |
| % difference            | -1.8%                                  | -11.0%          | -8.2%                                  |                 |
| % diff (Deepening Only) | -21.6%                                 | -1.1%           | -15.80                                 |                 |

SOUTHERN FLOUNDER

|                         | Sustainable Habitat (km <sup>2</sup> ) |
|-------------------------|----------------------------------------|
|                         | August Avg Flow                        |
| Existing Conditions     | 7.57                                   |
| 44 ft depth             |                                        |
| Plan 6b                 | 13.19                                  |
| % difference            | 74.1%                                  |
| % diff (Deepening Only) | -0.3%                                  |
| 45 ft depth             |                                        |
| Plan 6a                 | 11.67                                  |
| % difference            | 54.2%                                  |
| % diff (Deepening Only) | -2.4%                                  |
| 46 ft depth             |                                        |
| Plan 6a                 | 11.91                                  |
| % difference            | 57.3%                                  |
| % diff (Deepening Only) | -3.4%                                  |
| 47 ft depth             |                                        |
| Plan 6a                 | 11.91                                  |
| % difference            | 57.3%                                  |
| % diff (Deepening Only) | -7.8%                                  |
| 48 ft depth             |                                        |
| Plan 6a                 | 11.67                                  |
| % difference            | 52.9%                                  |
| % diff (Deepening Only) | 0.0%                                   |

## Conclusion

In summary, Mitigation Plans 6a and 6b are the proposed flow altering components of the mitigation plans. Both of the proposed plans include operation of the DO Improvement System during critical periods (July through September). The plans do have an effect on fisheries habitat. The positive impacts occur with Striped Bass, especially larvae, Southern Flounder, and Shortnose Sturgeon juveniles. There is little to no impact shown with American Shad. Shortnose Sturgeon adults experience the greatest negative impact during the January flow period, however, the August flow period shows improvement over the deepened only condition when the DO Improvement System is activated.

## References

---

Tetra Tech Inc., *Habitat Impacts of the Savannah Harbor Expansion Project*, October 12, 2006.

Tetra Tech Inc., *Design of Dissolved Oxygen Improvement Systems in Savannah Harbor*, February 29, 2008.

Tetra Tech Inc., *Development of the Hydrodynamic and Water Quality Models for the Savannah Harbor Expansion Project*, January 30, 2006.

# **Appendix A**

---

## **Habitat Suitability Figures**

---

**Existing Conditions**  
*No Deepening No Mitigation*

*Savannah Harbor Expansion  
Fishery Impacts*

# American Shad

Existing Conditions (42 ft depth)  
May 20th percentile flow


**Legend**

— shoreline

**Habitat Suitability**

**DOex20**

 Pass

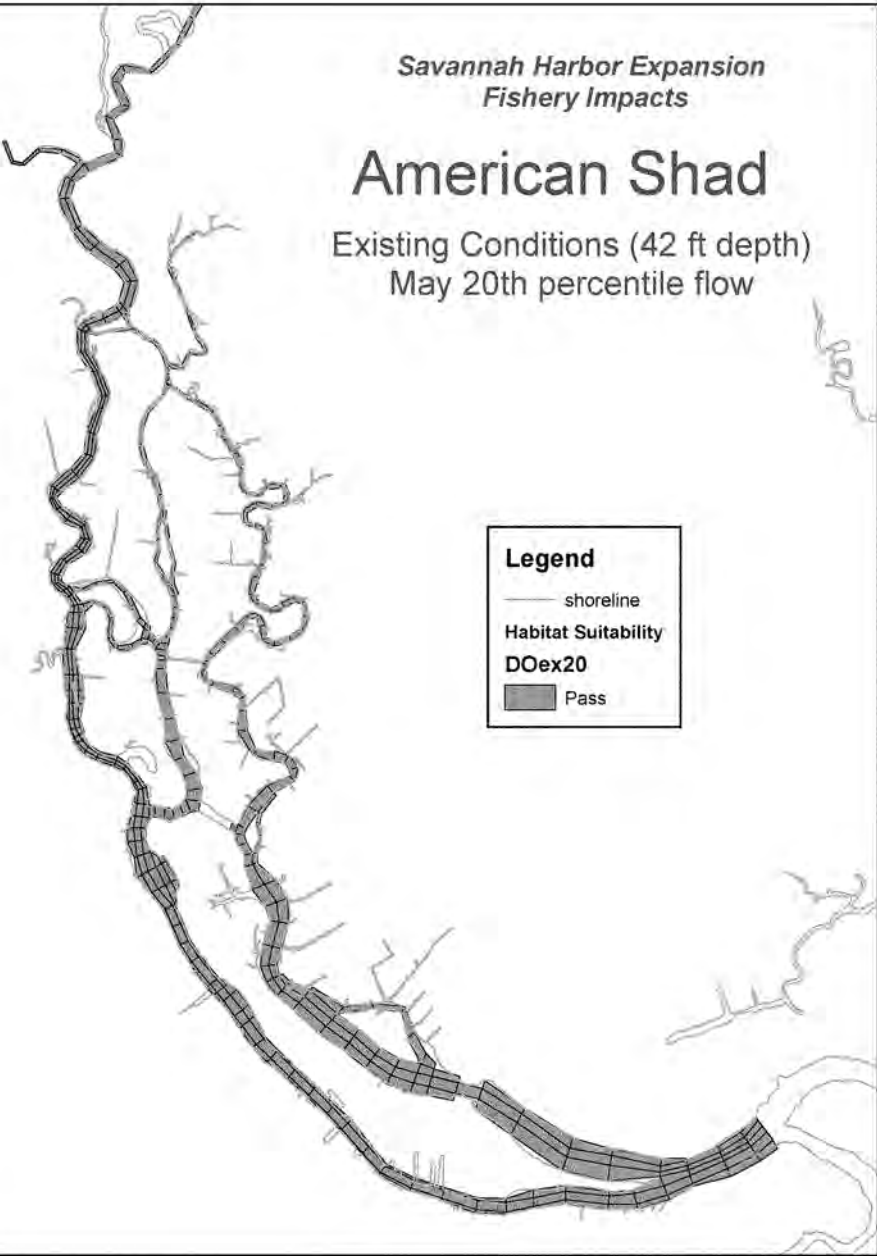



*Savannah Harbor Expansion  
Fishery Impacts*

# American Shad

Existing Conditions (42 ft depth)  
May 50th percentile flow


**Legend**

— shoreline

Habitat Suitability

DOexisting50

Pass

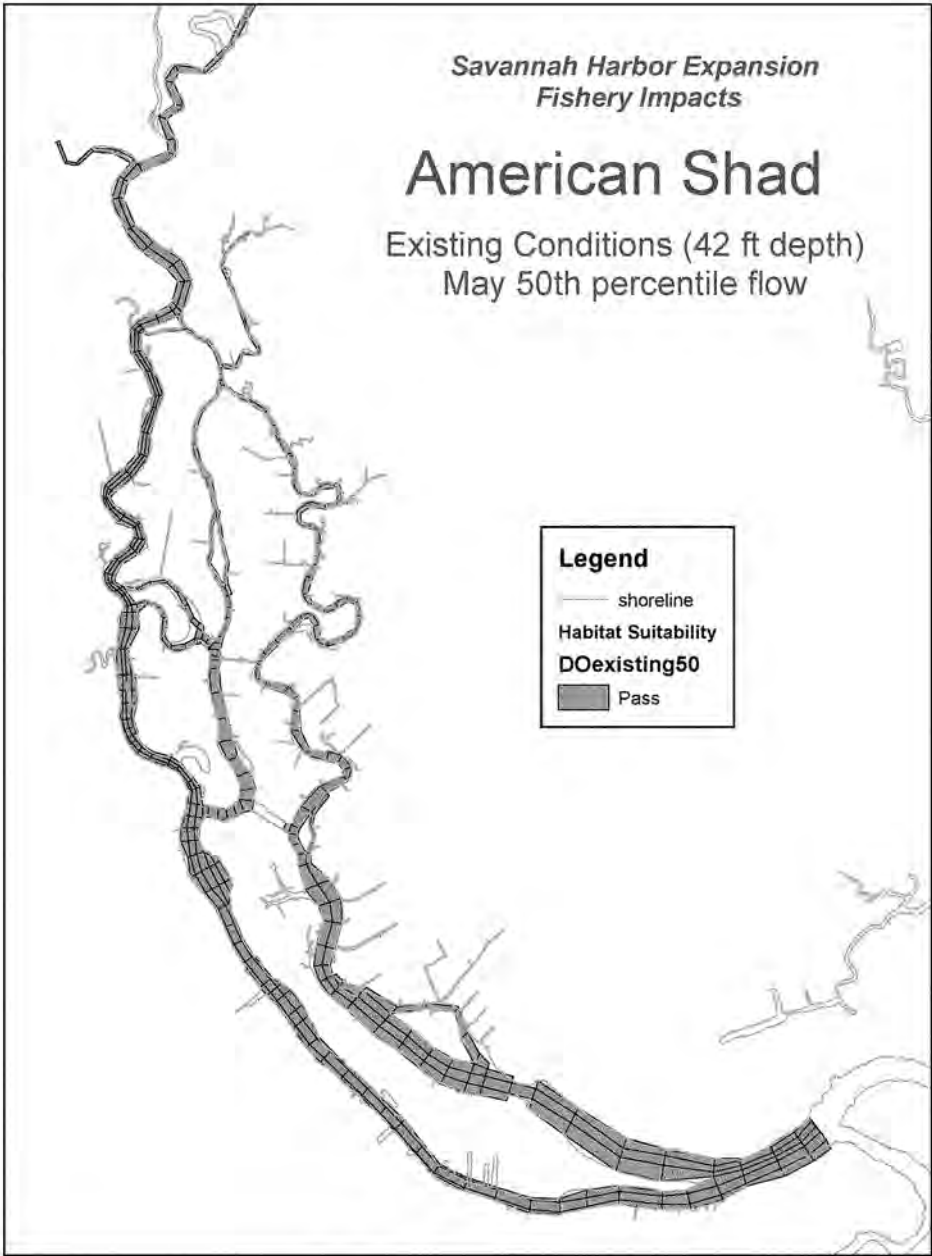

*Savannah Harbor Expansion  
Fishery Impacts*

## American Shad

Existing Conditions (42 ft depth)  
May 80th percentile flow


### Legend

— shoreline

Habitat Suitability

DOex80

Pass

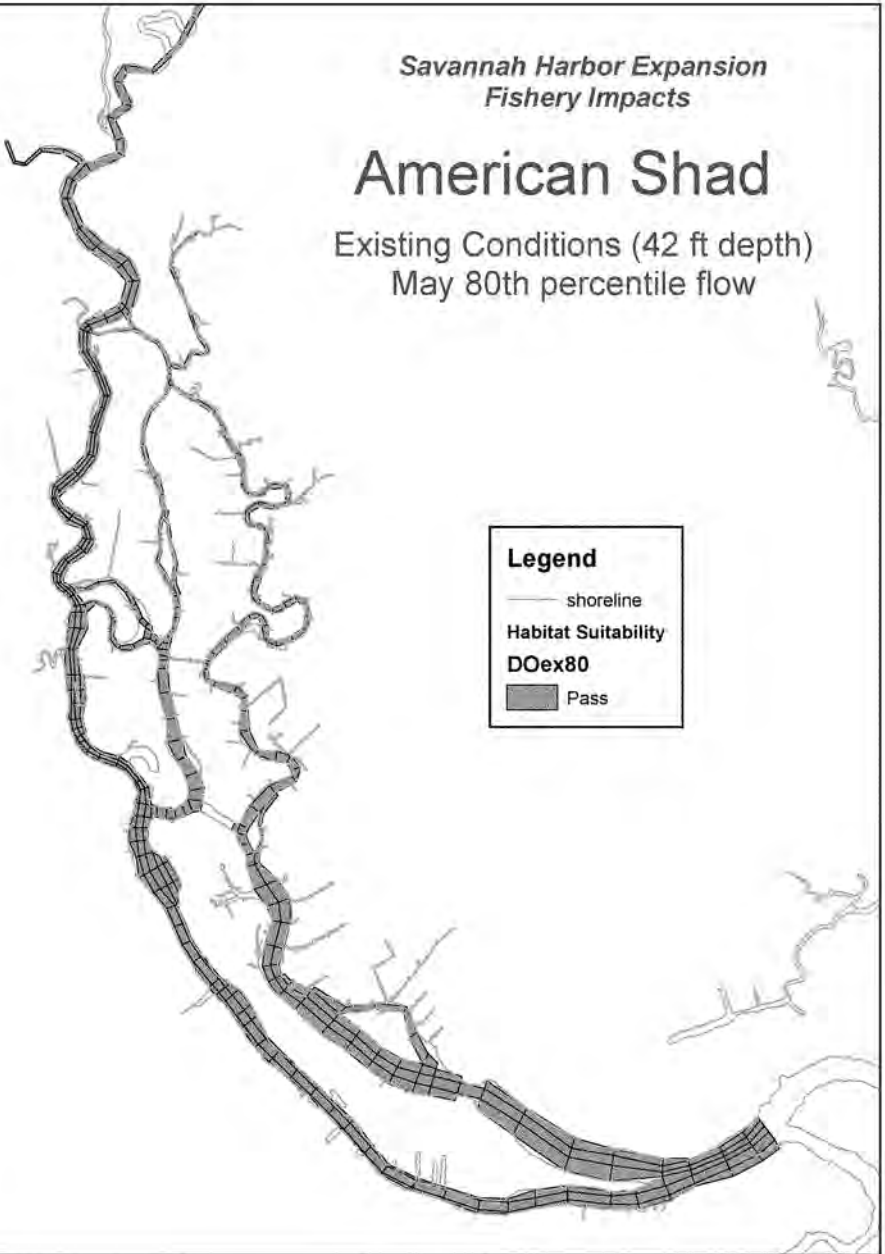

*Savannah Harbor Expansion  
Fishery Impacts*

# American Shad

Existing Conditions (42 ft depth)  
January 50th percentile flow


**Legend**

— shoreline

**Habitat Suitability**

**DOexisting**


 Pass

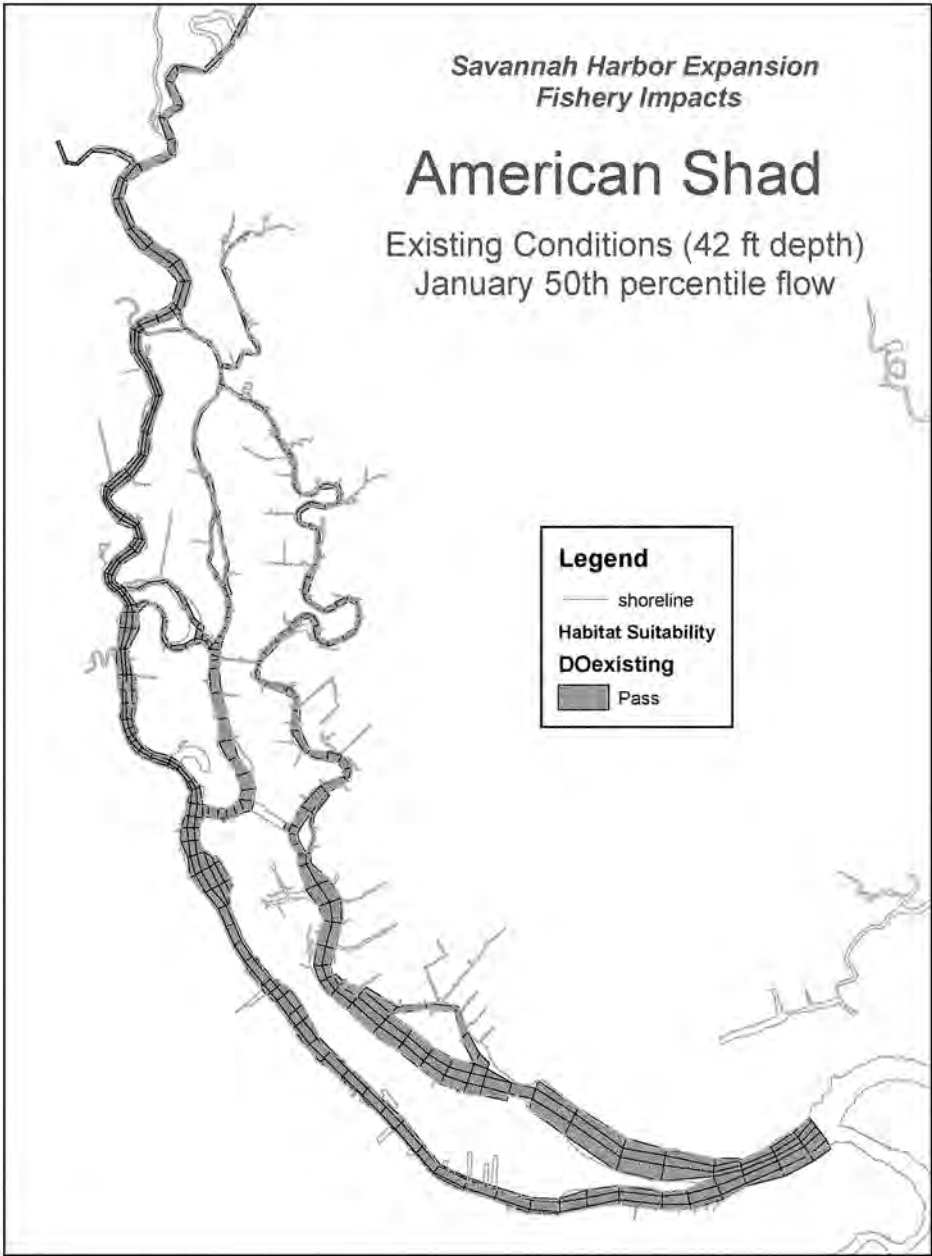

*Savannah Harbor Expansion  
Fishery Impacts*

## American Shad

Existing Conditions (42 ft depth)  
August, 1997 (Average) Flows

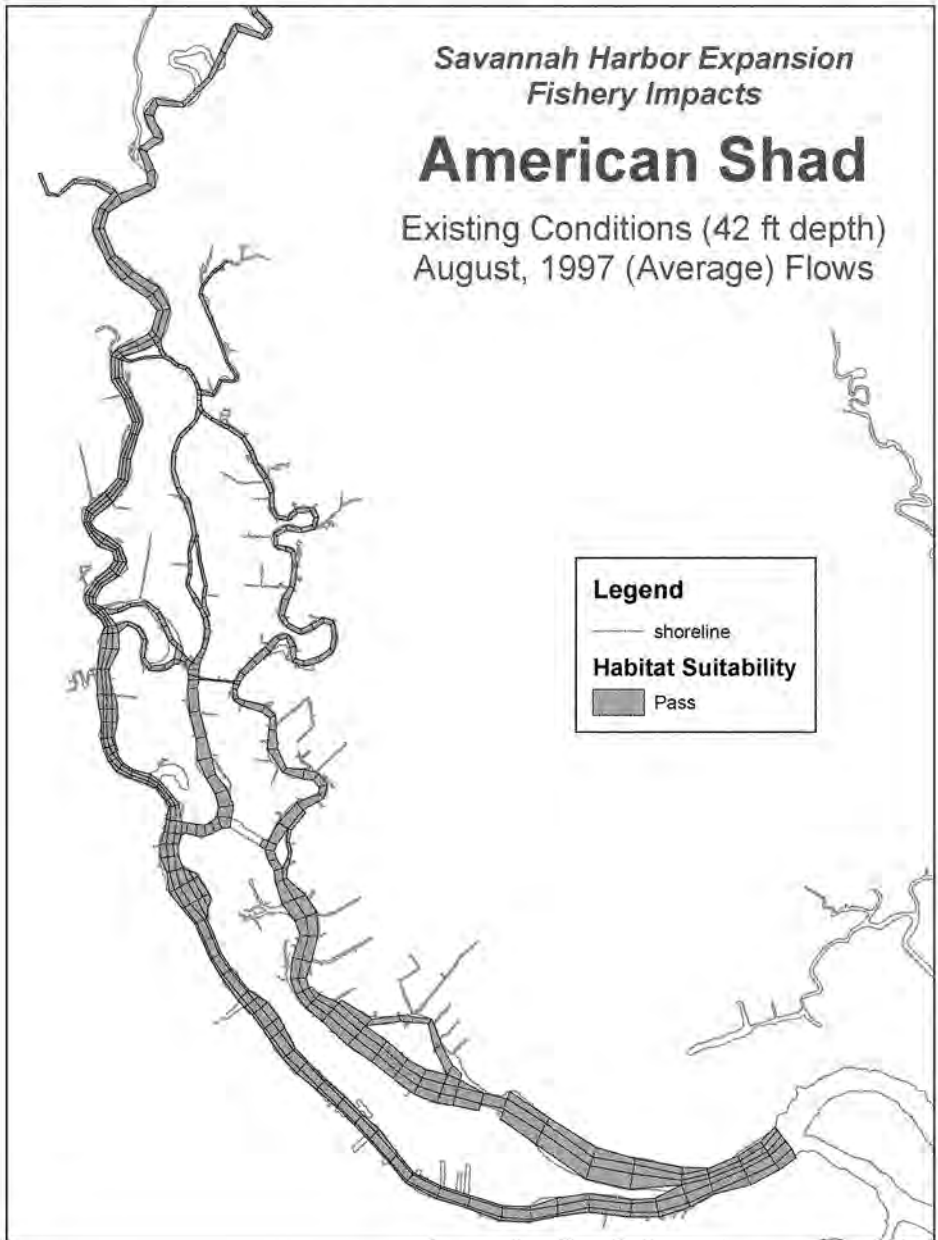

*Savannah Harbor Expansion  
Fishery Impacts*

# Striped Bass Eggs

Existing Conditions (42 ft depth)  
April, 20th percentile flows

## Legend


— shoreline

Habitat Suitability

**Existing20**

Fail

Pass

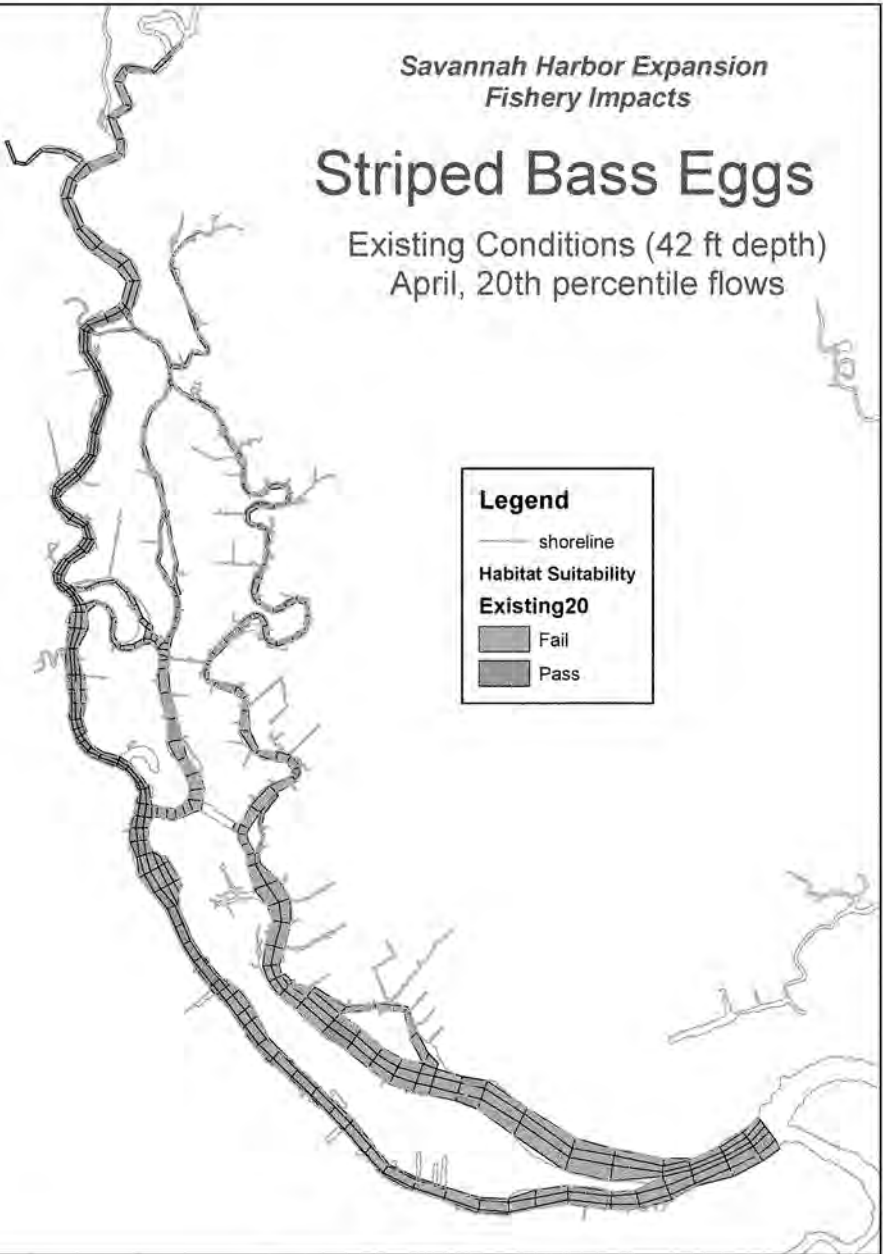

*Savannah Harbor Expansion  
Fishery Impacts*

## Striped Bass Eggs

Existing Conditions (42 ft depth)  
April, 50th percentile flows

### Legend


— shoreline

Habitat Suitability

Existing50

Fail

Pass

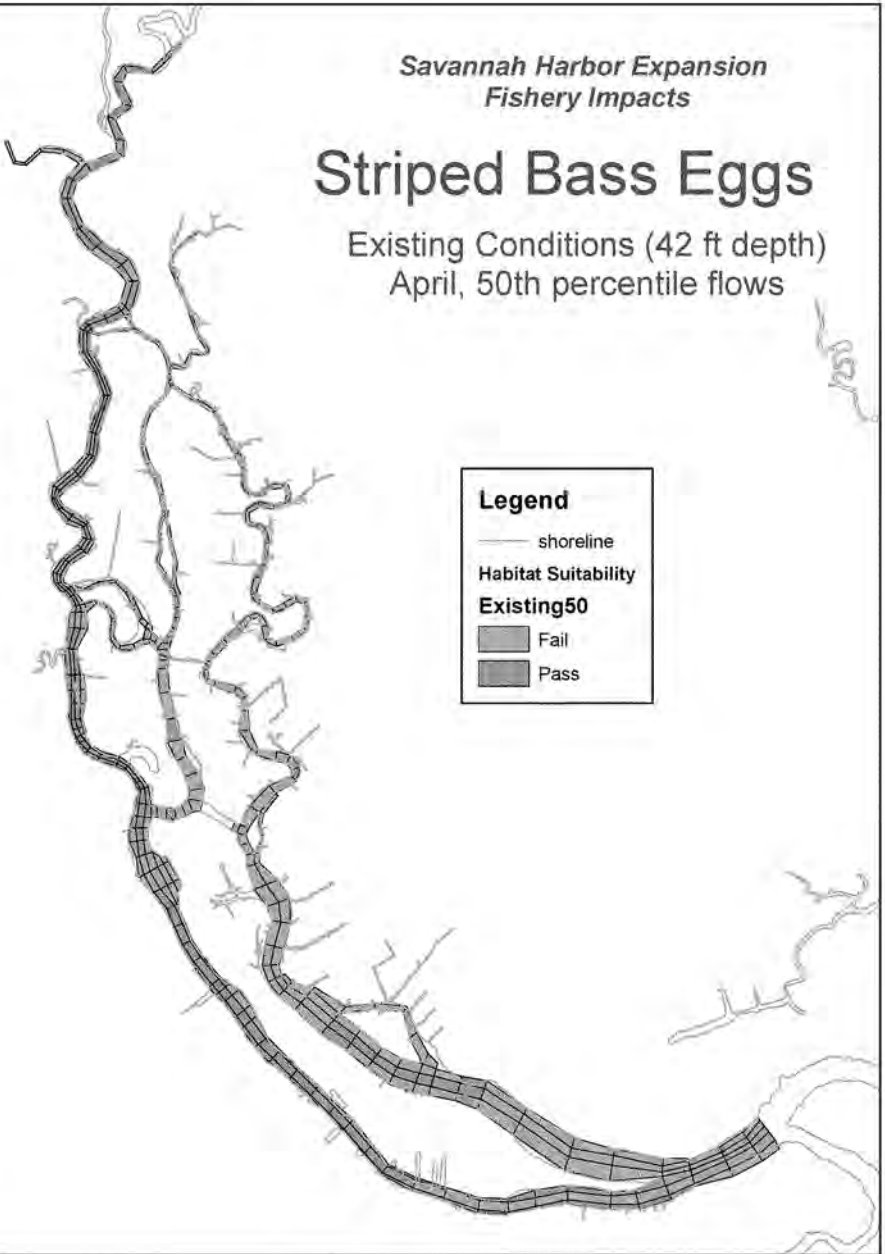

*Savannah Harbor Expansion  
Fishery Impacts*

# Striped Bass Eggs

Existing Conditions (42 ft depth)  
April, 80th percentile flows


**Legend**

— shoreline

**Habitat Suitability**

**Existing80**

|                                                                                   |      |
|-----------------------------------------------------------------------------------|------|
|  | Fail |
|  | Pass |

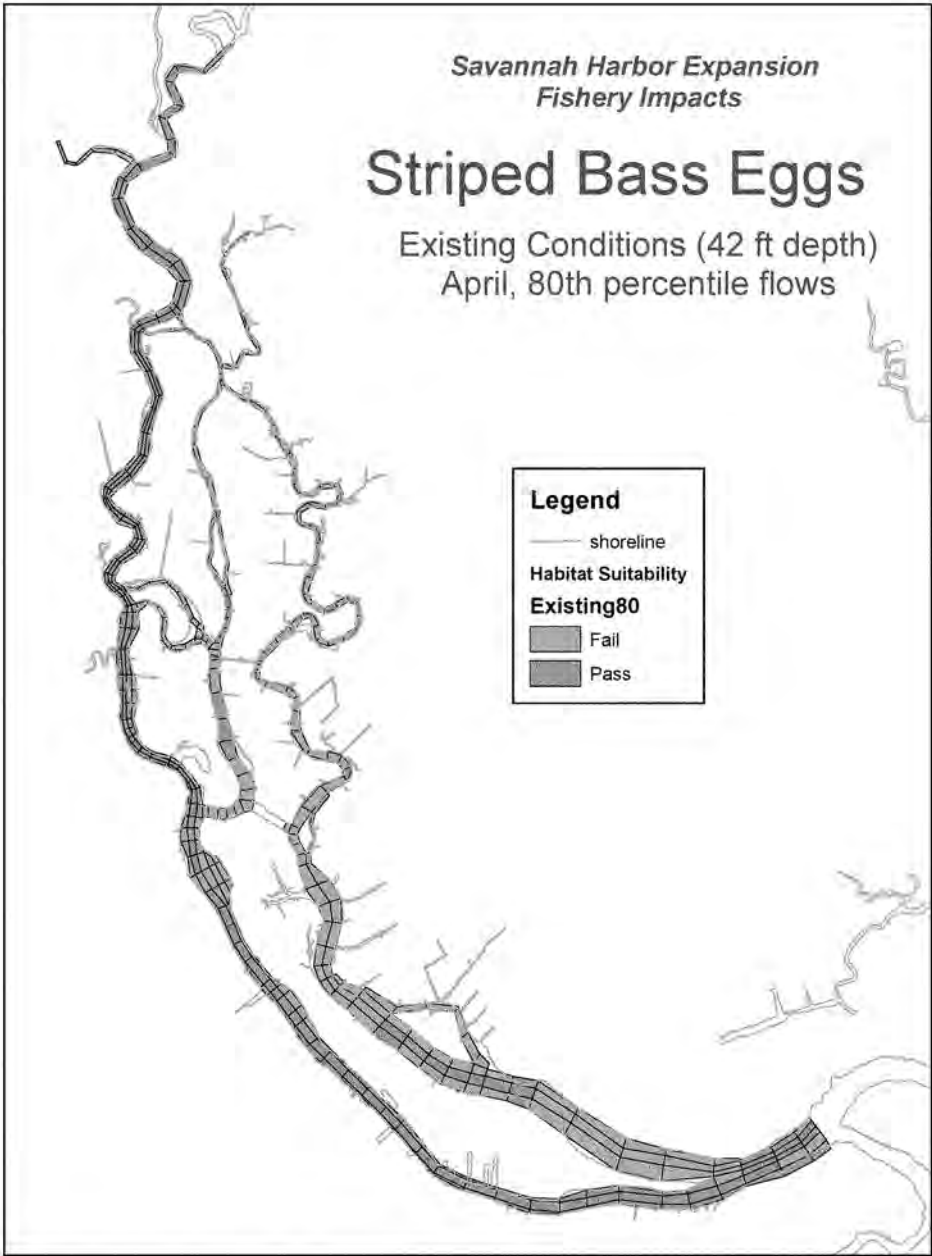

*Savannah Harbor Expansion  
Fishery Impacts*

# Striped Bass Larvae

Existing Conditions (42 ft depth)  
May, 20th percentile flows


**Legend**

— shoreline

**Habitat Suitability**

**HabExmay20**

|                                                                                   |      |
|-----------------------------------------------------------------------------------|------|
|  | FAIL |
|  | PASS |

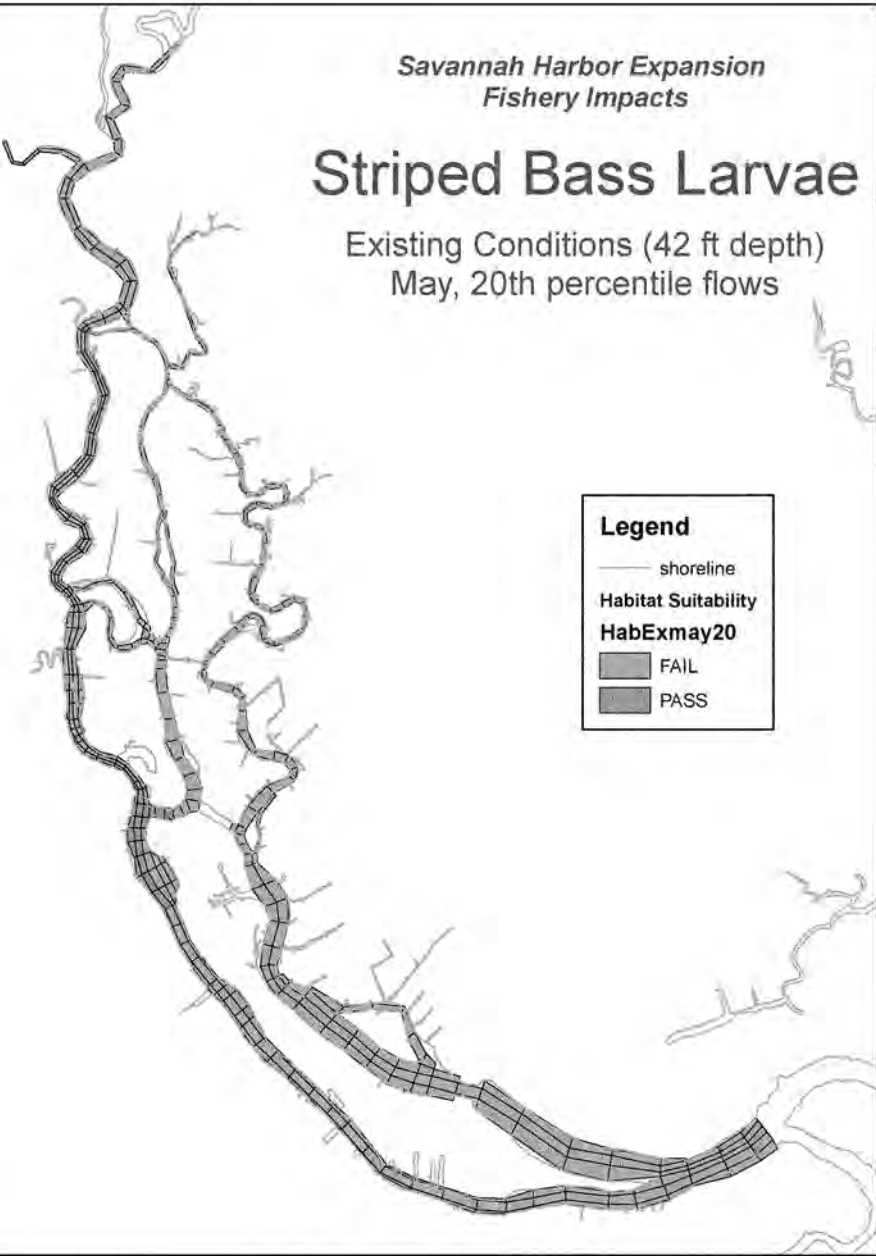



*Savannah Harbor Expansion  
Fishery Impacts*

# Striped Bass Larvae

Existing Conditions (42 ft depth)  
May, 50th percentile flows


**Legend**

— shoreline

**Habitat Suitability**

**HabExmay50**

|                                                                                   |      |
|-----------------------------------------------------------------------------------|------|
|  | FAIL |
|  | PASS |

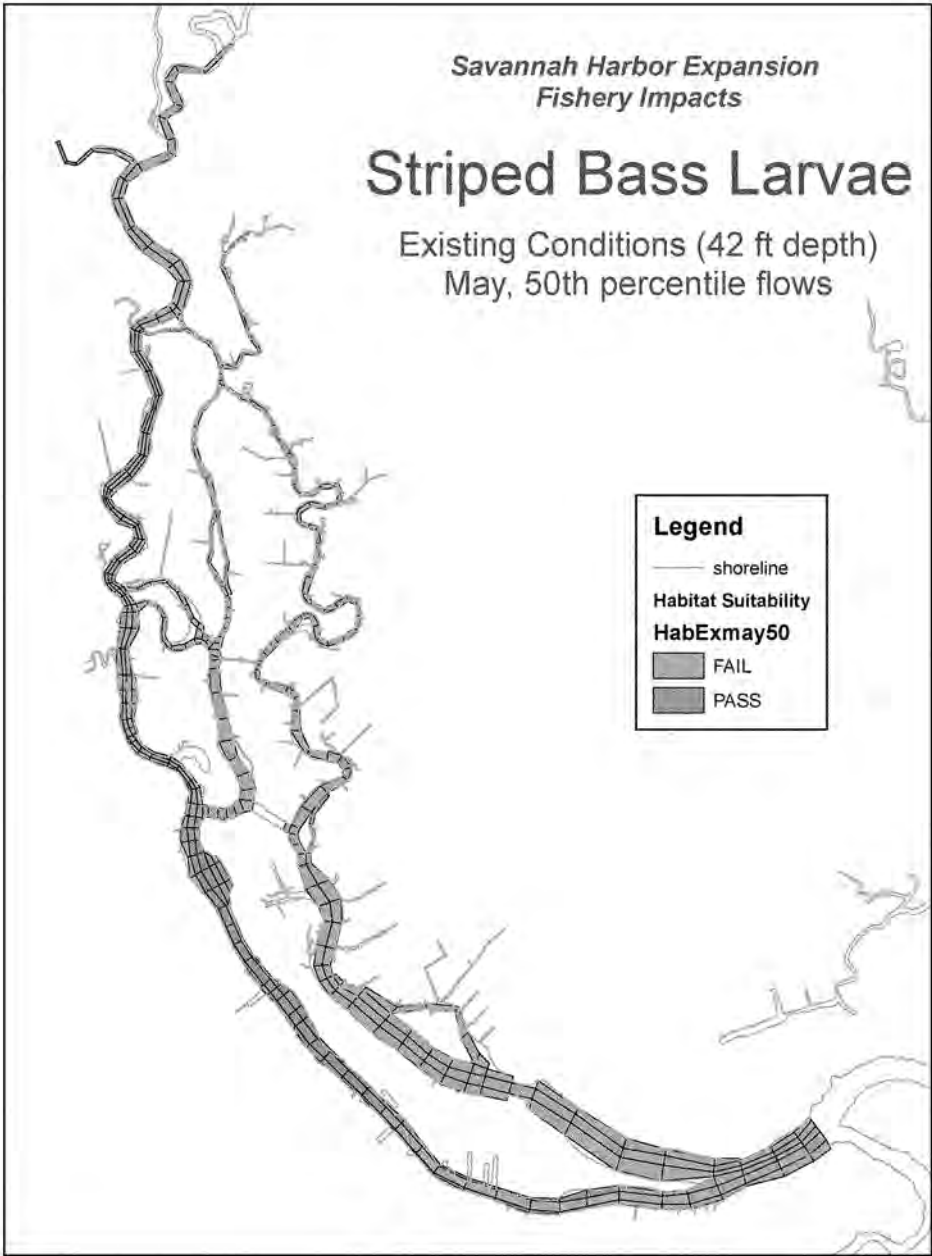

*Savannah Harbor Expansion  
Fishery Impacts*

# Striped Bass Larvae

Existing Conditions (42 ft depth)  
May, 80th percentile flows


**Legend**

— shoreline

**Habitat Suitability**

**HabExmay80**

|                                                                                   |      |
|-----------------------------------------------------------------------------------|------|
|  | FAIL |
|  | PASS |

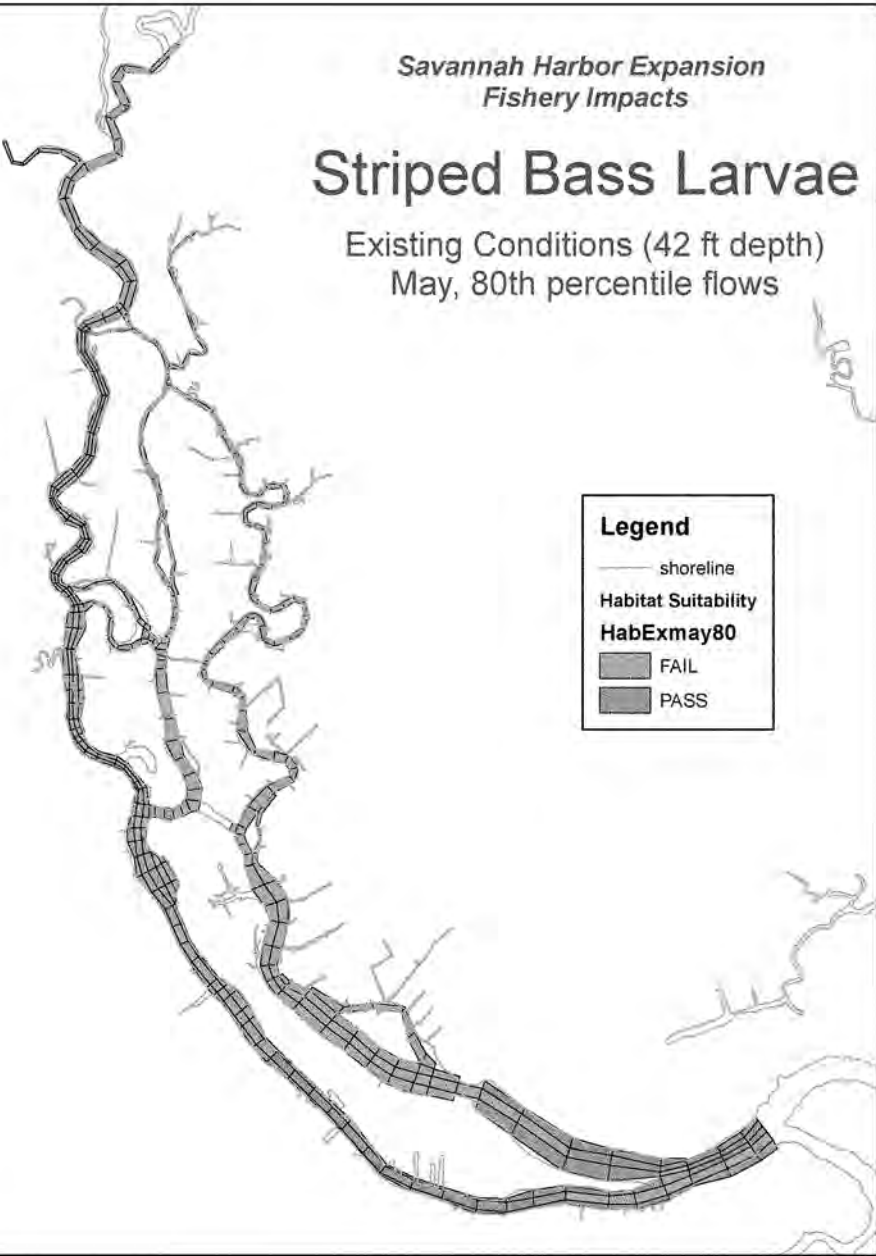

*Savannah Harbor Expansion  
Fishery Impacts*

# Striped Bass Spawning

Existing Conditions (42 ft depth)  
April, 20th percentile flows


**Legend**

— shoreline

**Habitat Suitability**

**Existing20**

|                                                                                   |      |
|-----------------------------------------------------------------------------------|------|
|  | Fail |
|  | Pass |

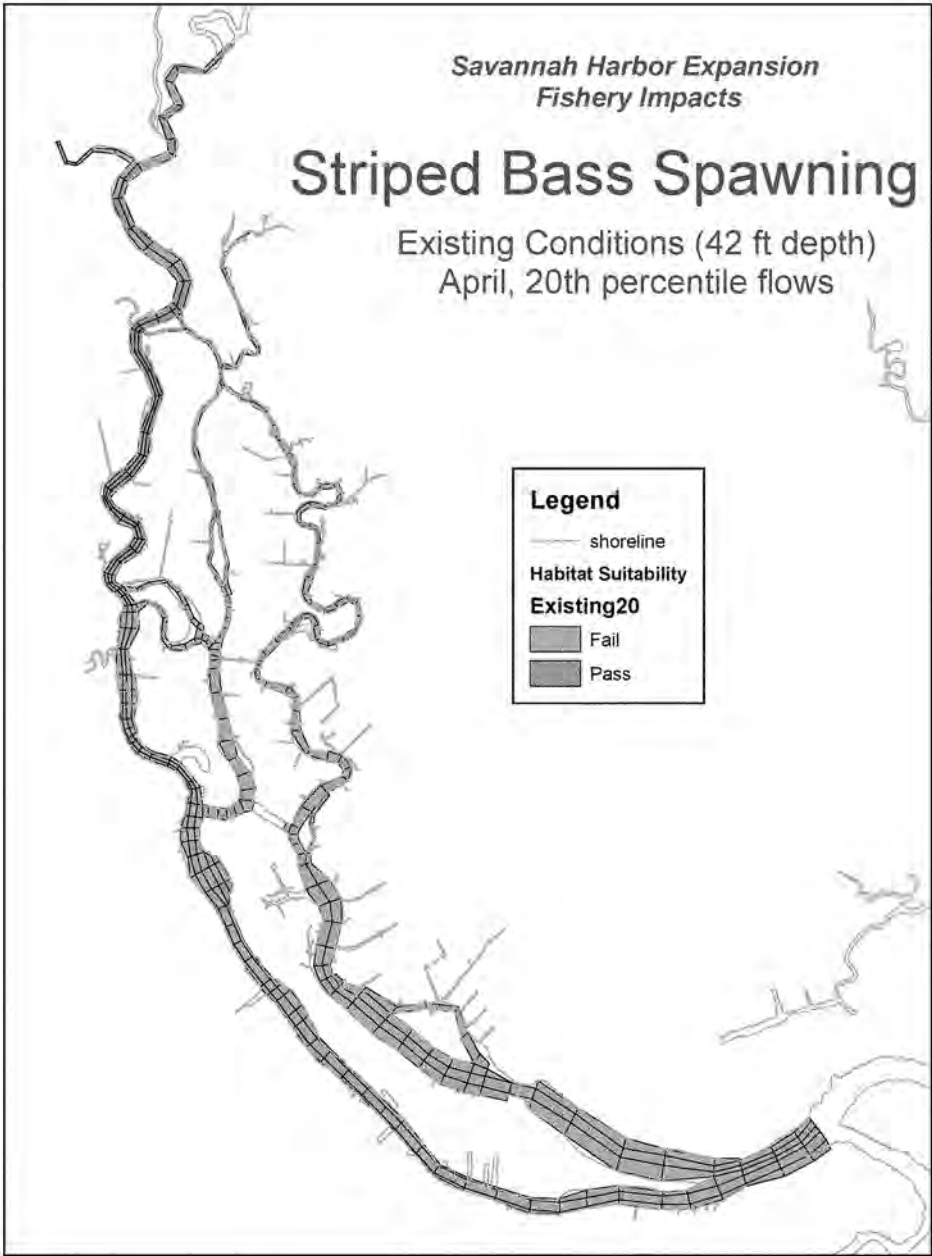

*Savannah Harbor Expansion  
Fishery Impacts*

# Striped Bass Spawning

Existing Conditions (42 ft depth)  
April, 50th percentile flows

## Legend


— shoreline

Habitat Suitability

Existing50

Fail

Pass

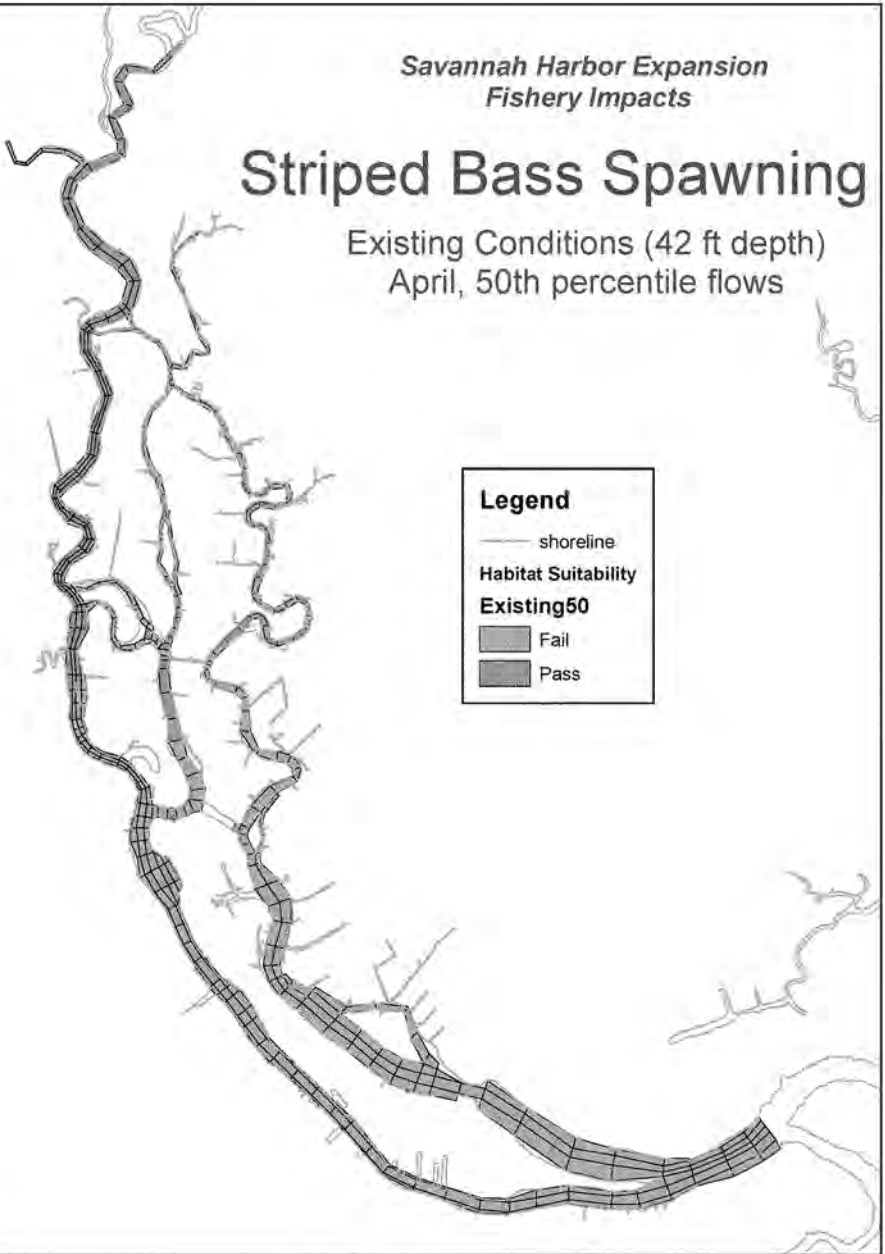

*Savannah Harbor Expansion  
Fishery Impacts*

# Striped Bass Spawning

Existing Conditions (42 ft depth)  
April, 80th percentile flows


**Legend**

— shoreline

**Habitat Suitability**

**Existing80**

|                                                                                   |      |
|-----------------------------------------------------------------------------------|------|
|  | Fail |
|  | Pass |

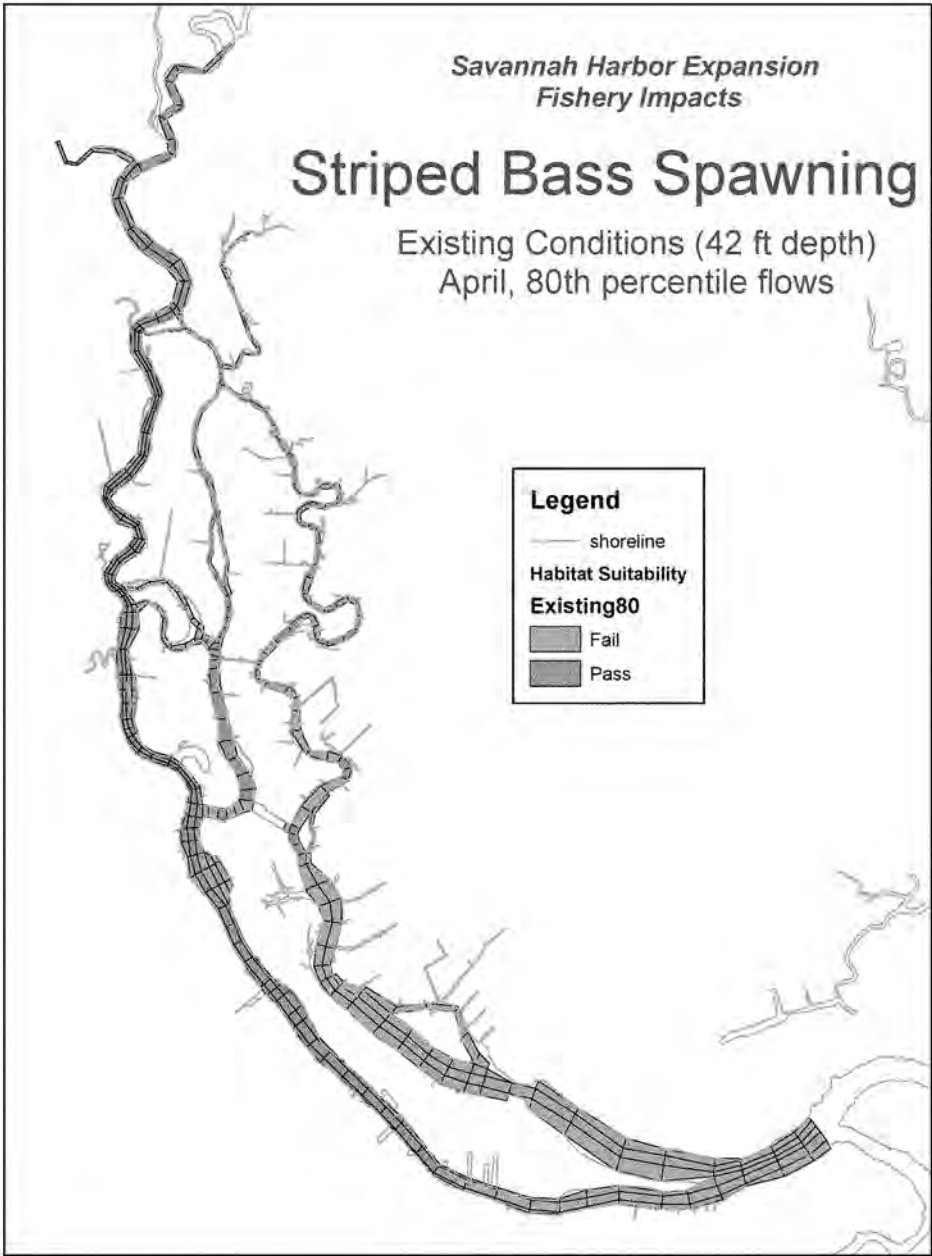

*Savannah Harbor Expansion  
Fishery Impacts*

# Sturgeon - Juveniles

Existing Conditions (42 ft depth)  
January, 50th percentile flows

**Legend**


— shoreline

**Habitat Suitability**

**Existing**

FAIL


PASS

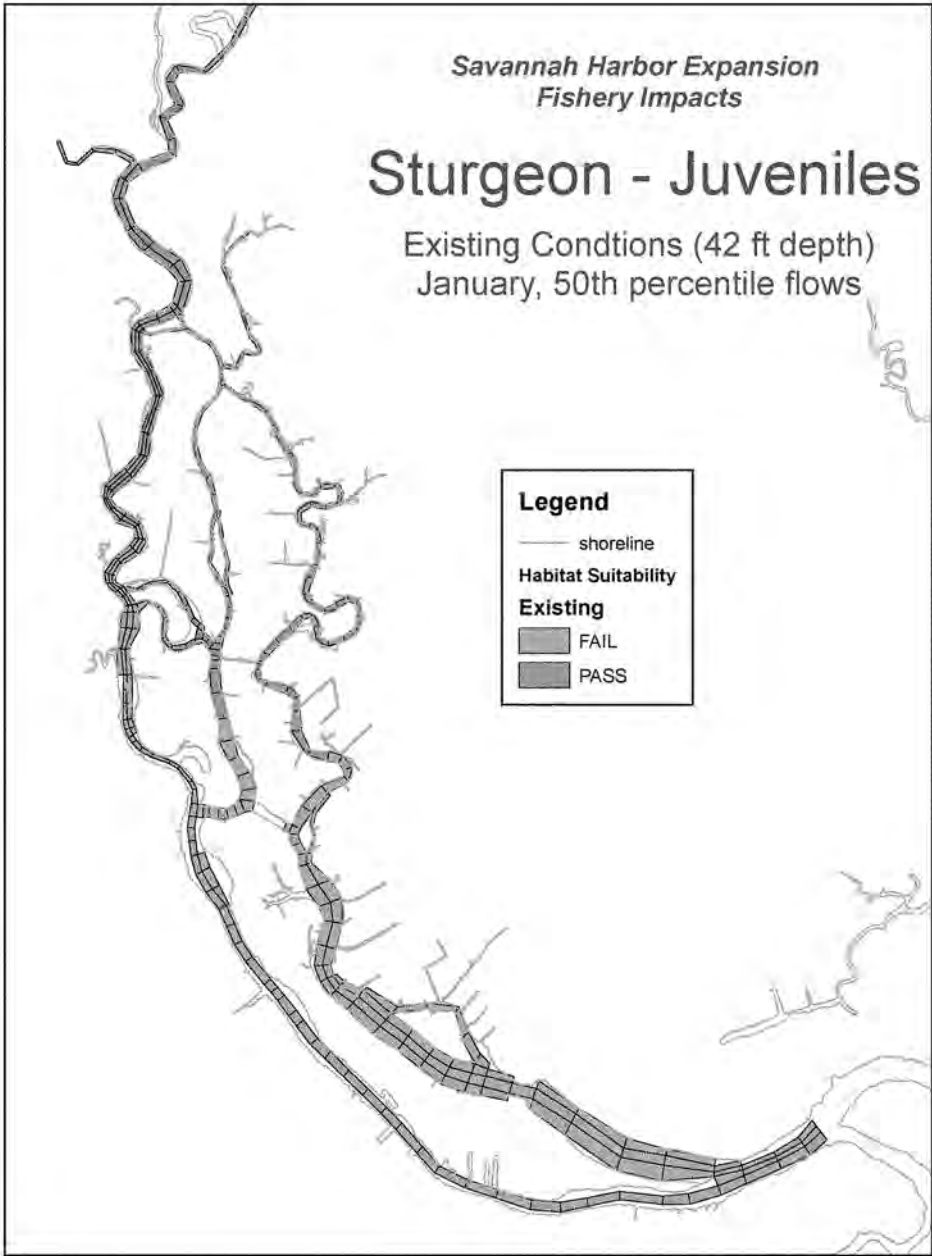

*Savannah Harbor Expansion  
Fishery Impacts*

# Sturgeon - Adults


Existing Conditions (42 ft depth)  
January, 50th percentile flows

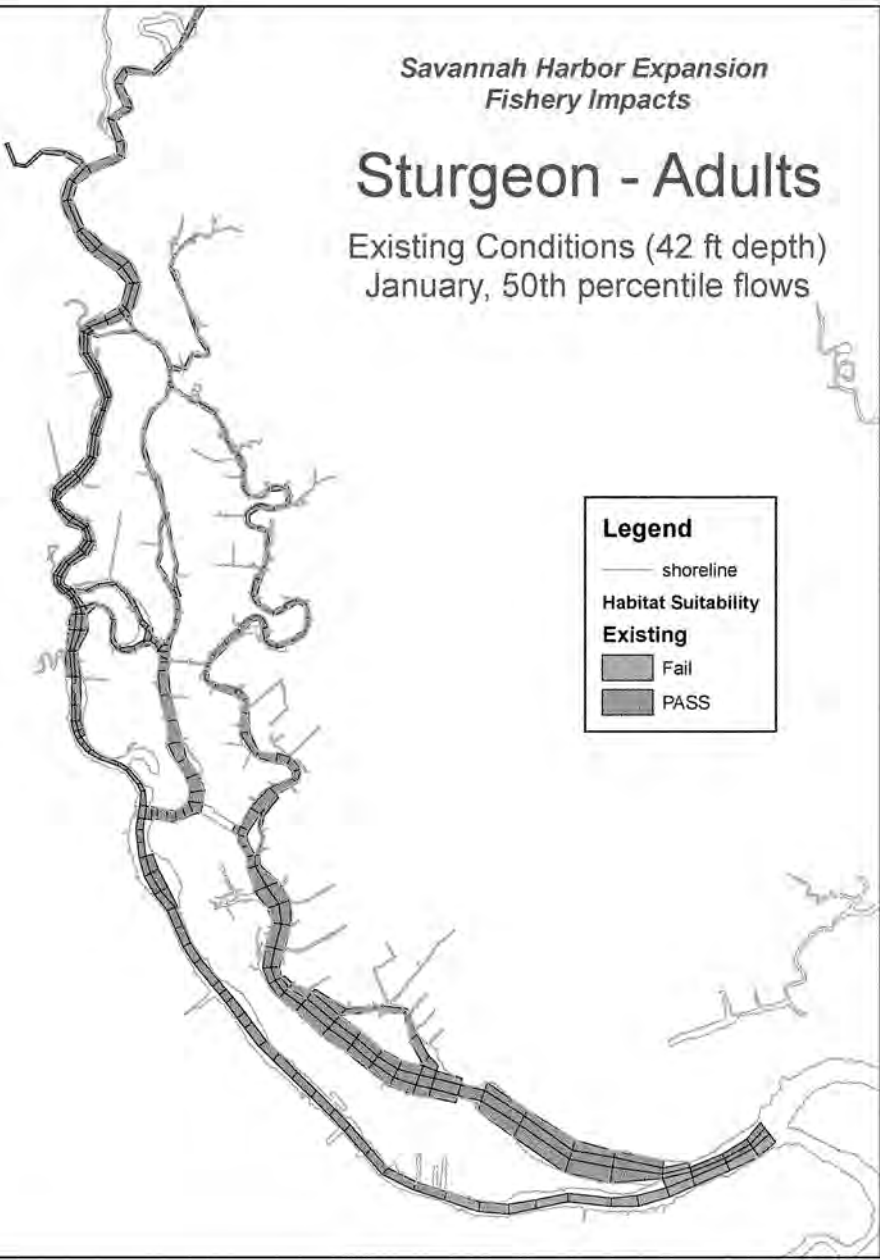

*Savannah Harbor Expansion  
Fishery Impacts*

## Sturgeon - Adults

Existing Conditions (42 ft depth)  
August, 1997 (Average) Flows

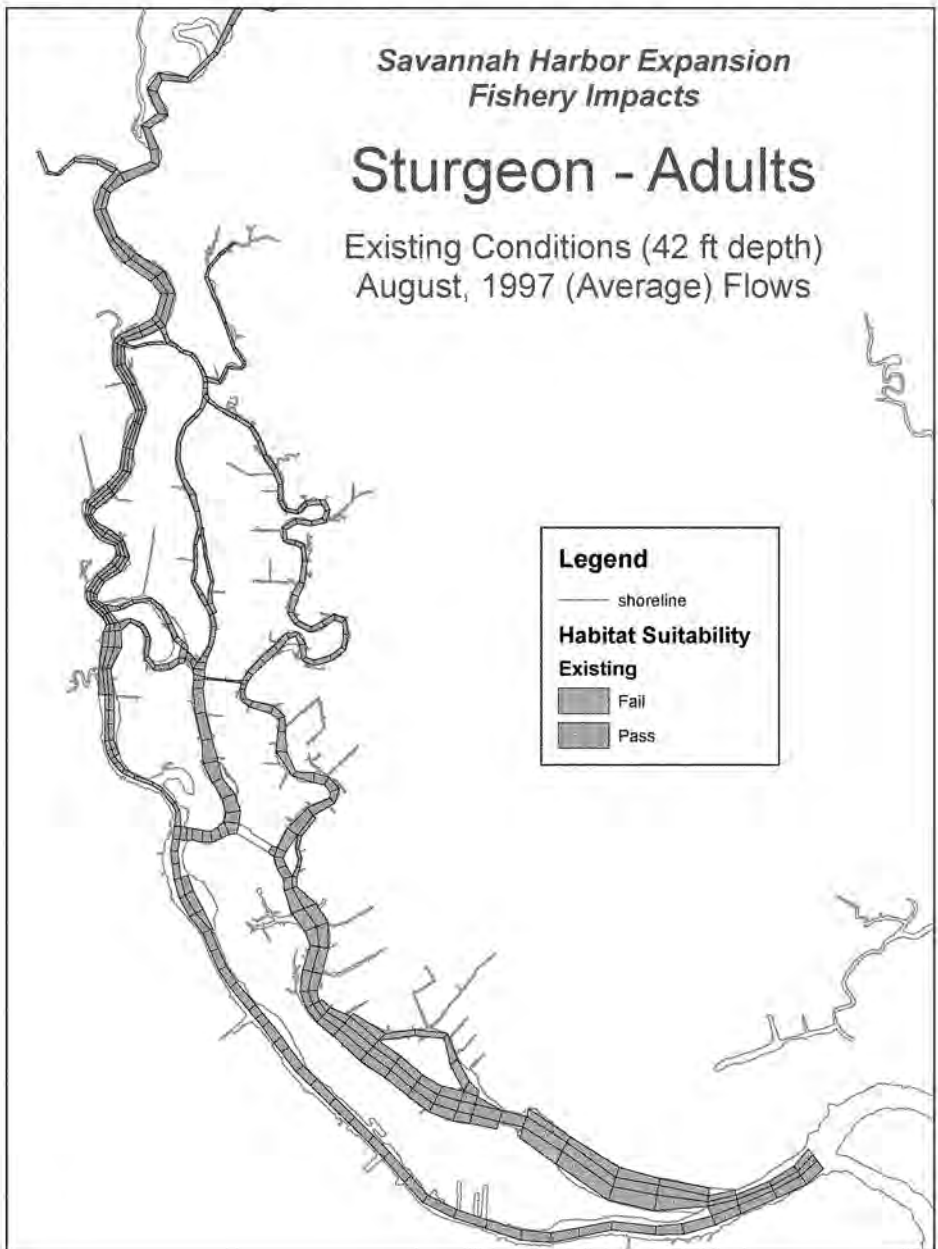




*Savannah Harbor Expansion  
Fishery Impacts*

## Southern Flounder

Existing Conditions (42 ft depth)  
August, 1997 (Average) Flows

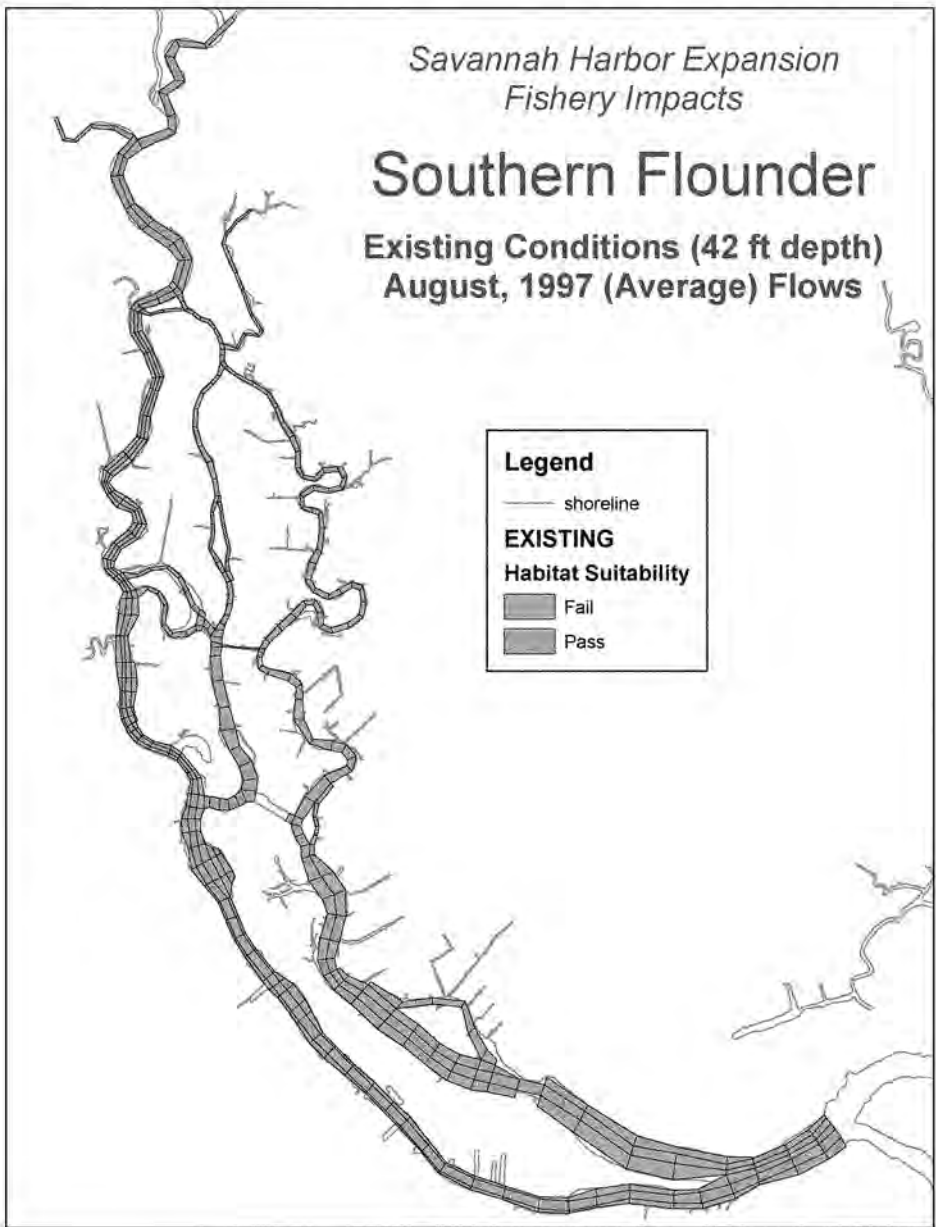

# **44 ft Channel Depth**

## *Mitigation Plan 6b*

*Savannah Harbor Expansion  
Fishery Impacts*

# American Shad


44 ft Deepening, Plan 6b  
May 20th percentile flow

**Legend**

— shoreline

Changes in Habitat Suitability  
**CHANGE6b2ft20**

|                                                                                   |      |
|-----------------------------------------------------------------------------------|------|
|  | LOST |
|  | same |

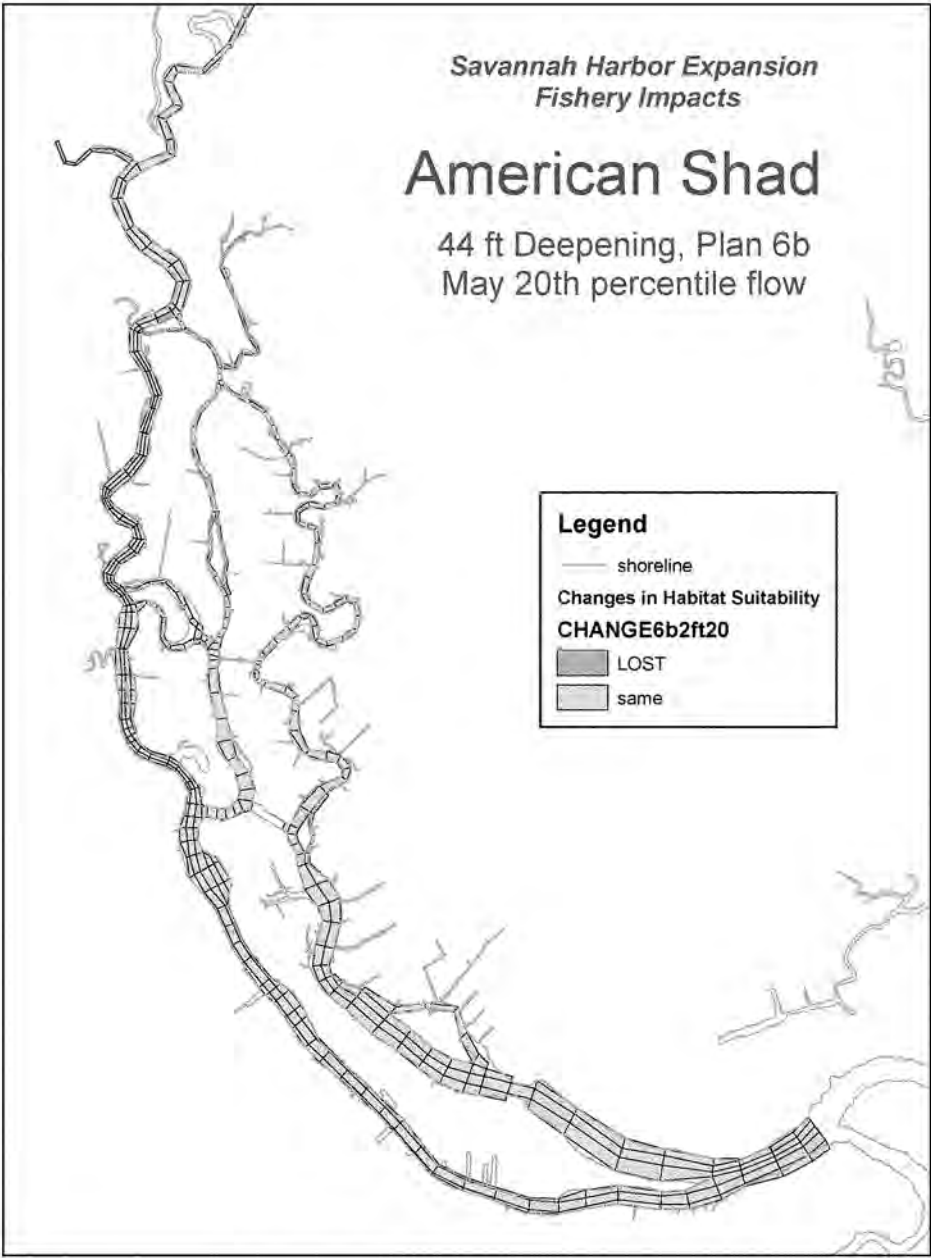

*Savannah Harbor Expansion  
Fishery Impacts*

# American Shad

44 ft Deepening, Plan 6b  
May 50th percentile flow


**Legend**

— shoreline

**Habitat Suitability**

**CHANGE6b2ft50**

|                                                                                   |      |
|-----------------------------------------------------------------------------------|------|
|  | LOST |
|  | same |

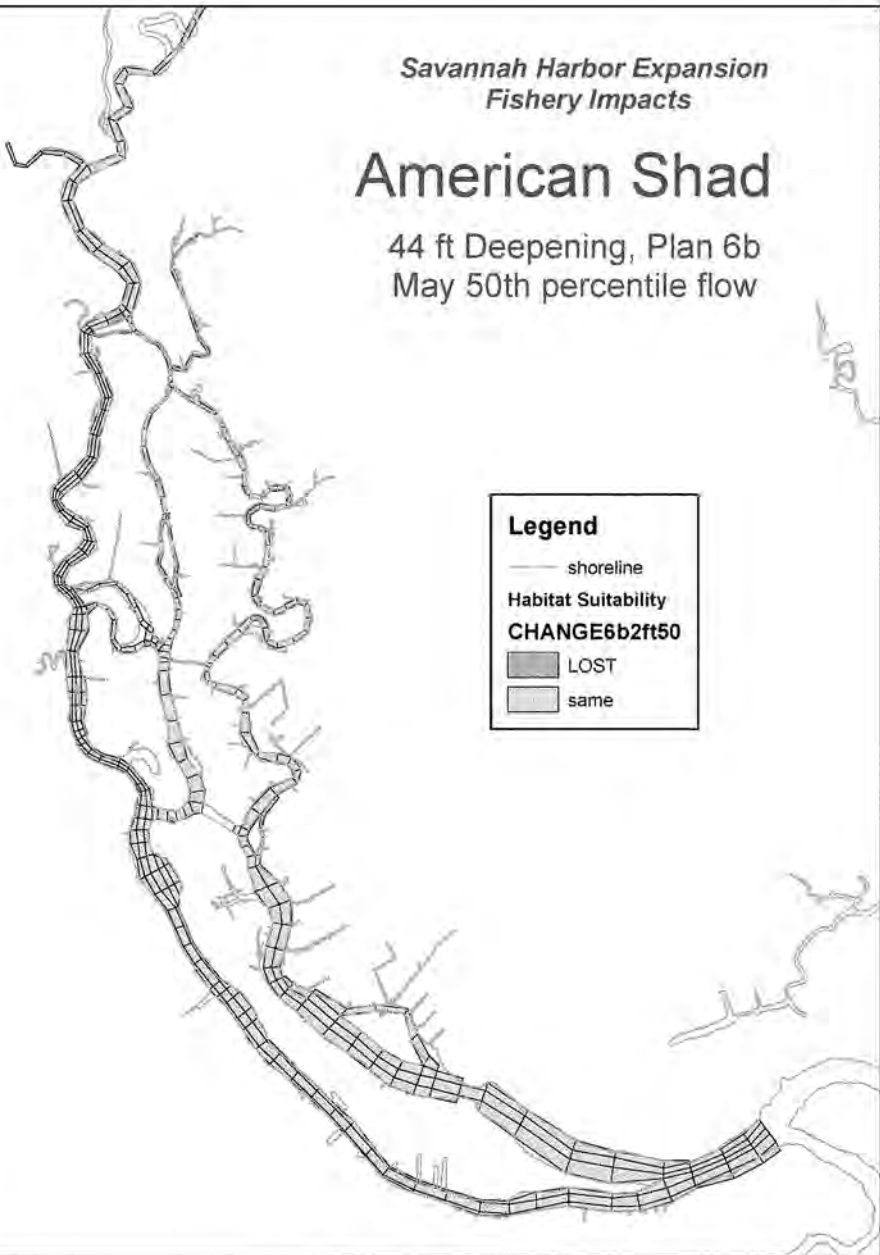

*Savannah Harbor Expansion  
Fishery Impacts*

# American Shad


44 ft Deepening, Plan 6b  
May 80th percentile flow

**Legend**

— shoreline

Changes in Habitat Suitability  
**CHANGE6b2ft80**

|                                                                                   |      |
|-----------------------------------------------------------------------------------|------|
|  | LOST |
|  | same |

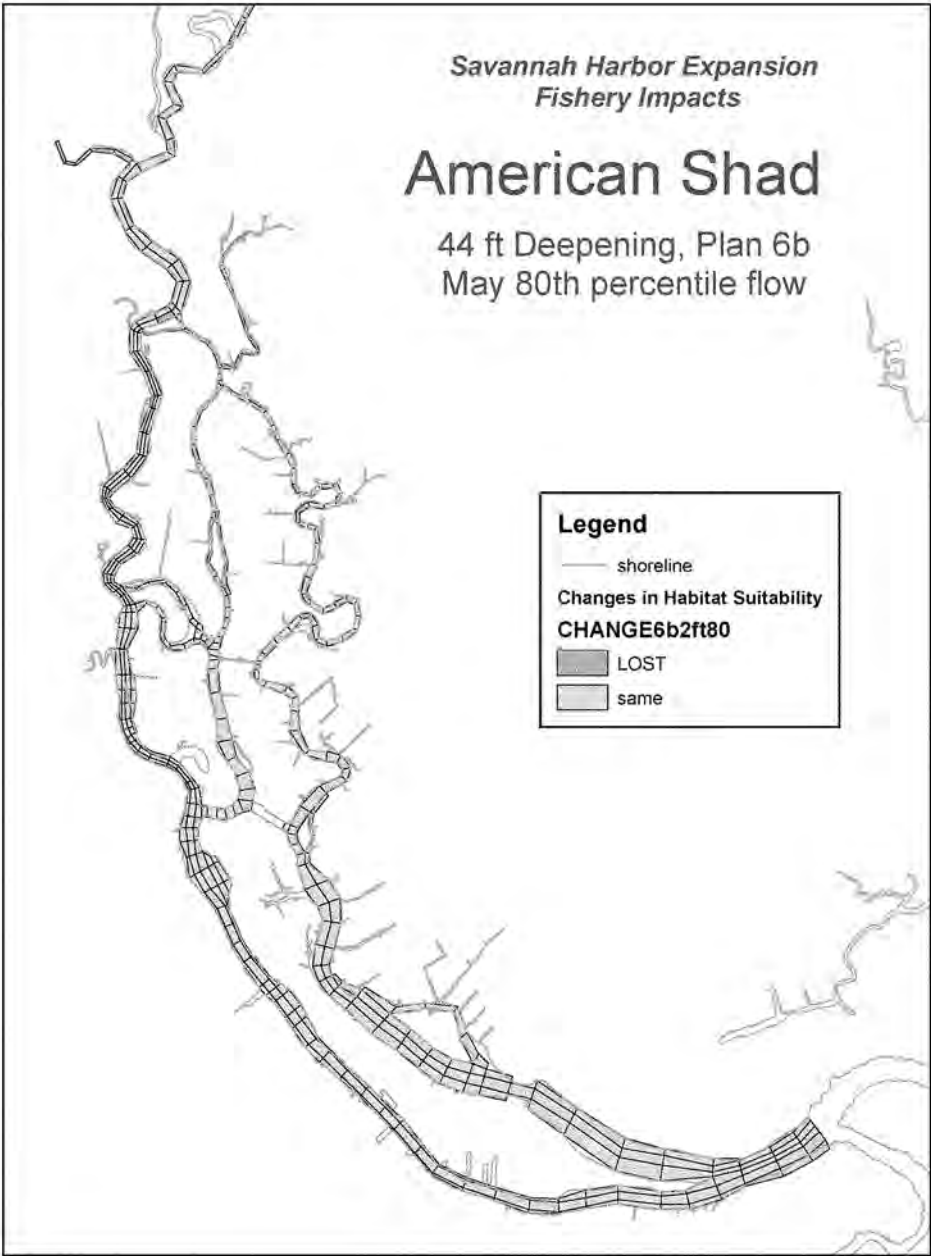

*Savannah Harbor Expansion  
Fishery Impacts*

## American Shad

44 ft Deepening, Plan 6b  
January 50th percentile flow

### Legend


— shoreline

Changes in Habitat Suitability

**CHANGE6b2ft**

■ LOST


■ same

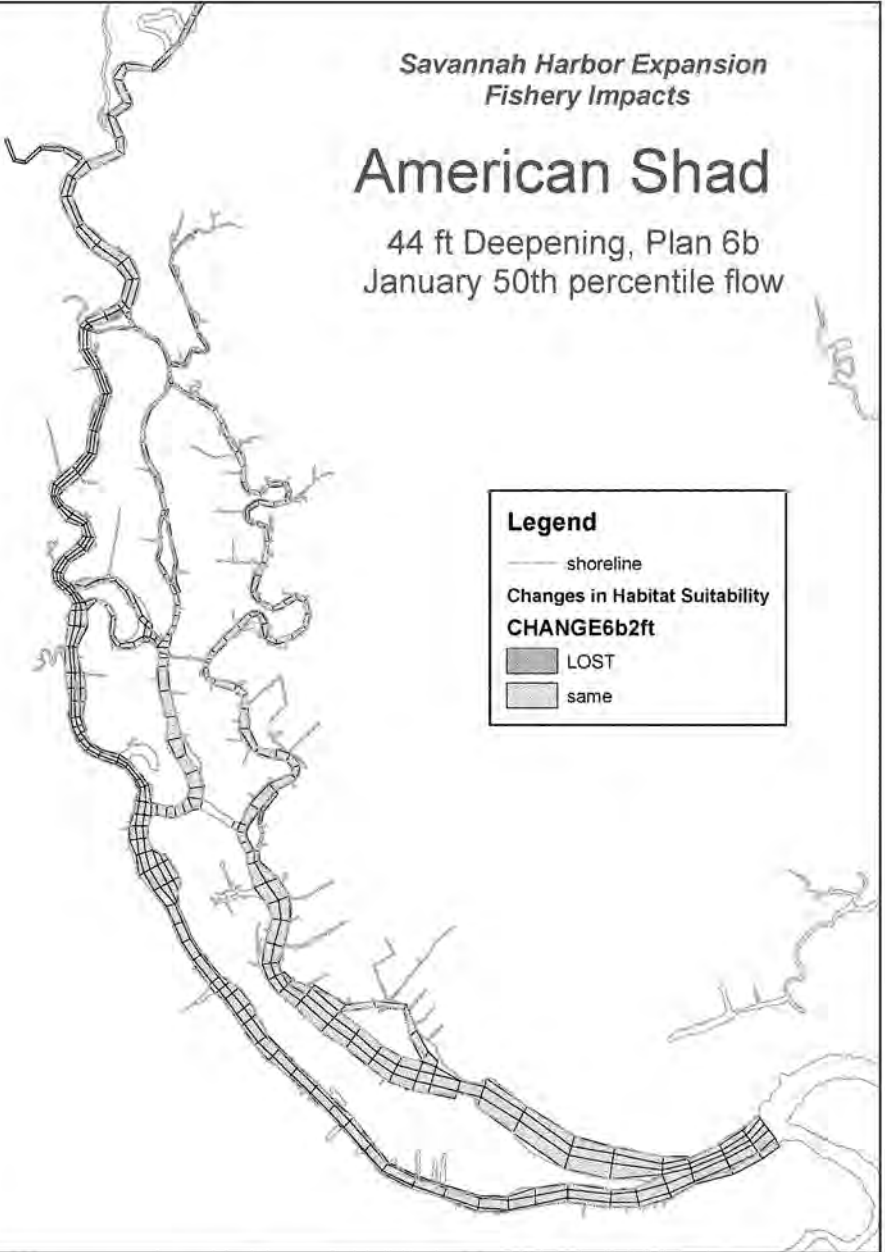

*Savannah Harbor Expansion  
Fishery Impacts*

## American Shad

44 ft Deepening, Plan 6b  
August, 1997 (Average) Flows

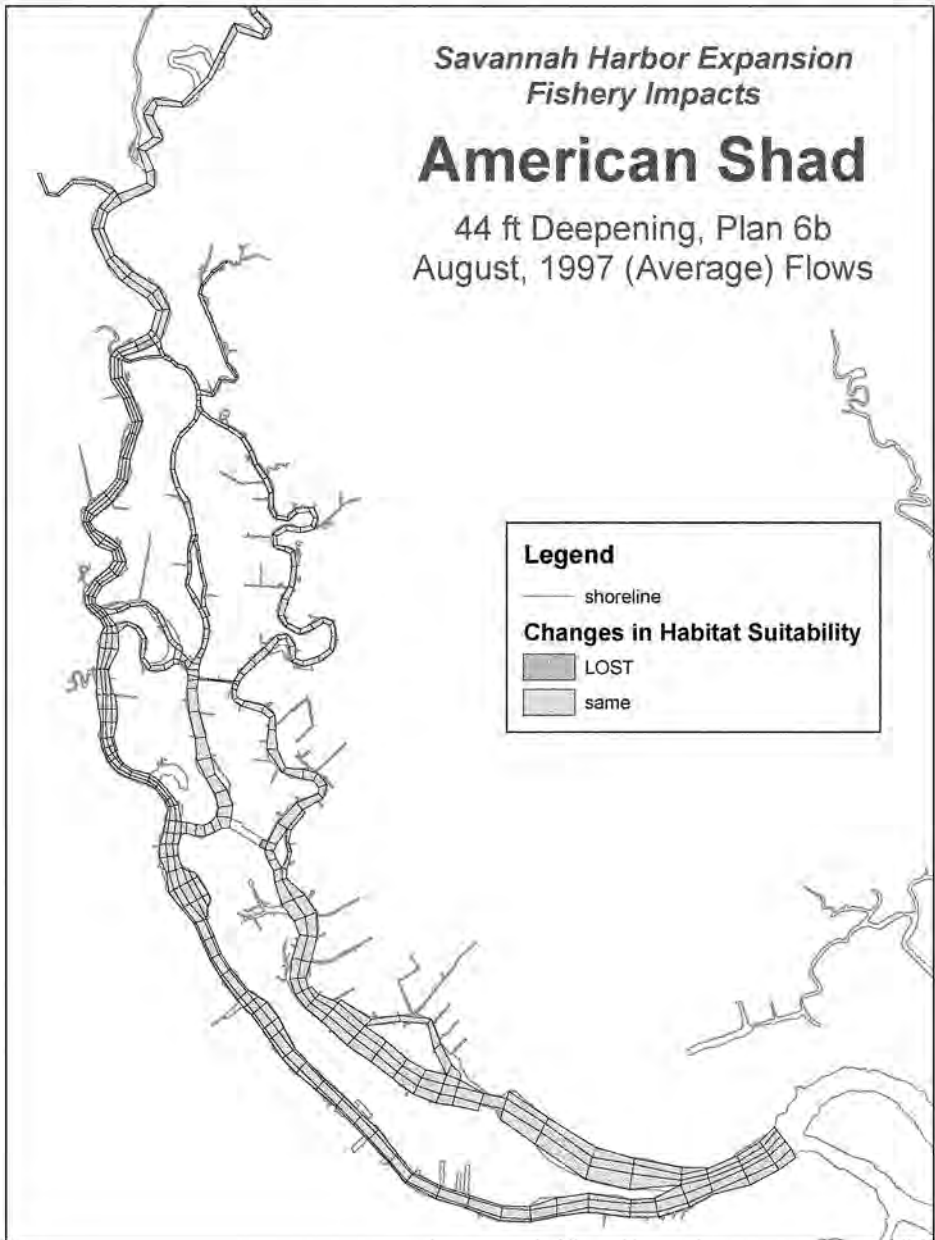

*Savannah Harbor Expansion  
Fishery Impacts*

# Striped Bass Eggs

44 ft Deepening, Plan 6b  
April, 20th percentile flows

## Legend

— shoreline


### Changes in Habitat Suitability

**CHANGE6b2ft20**

■ GAINED

■ LOST

■ same

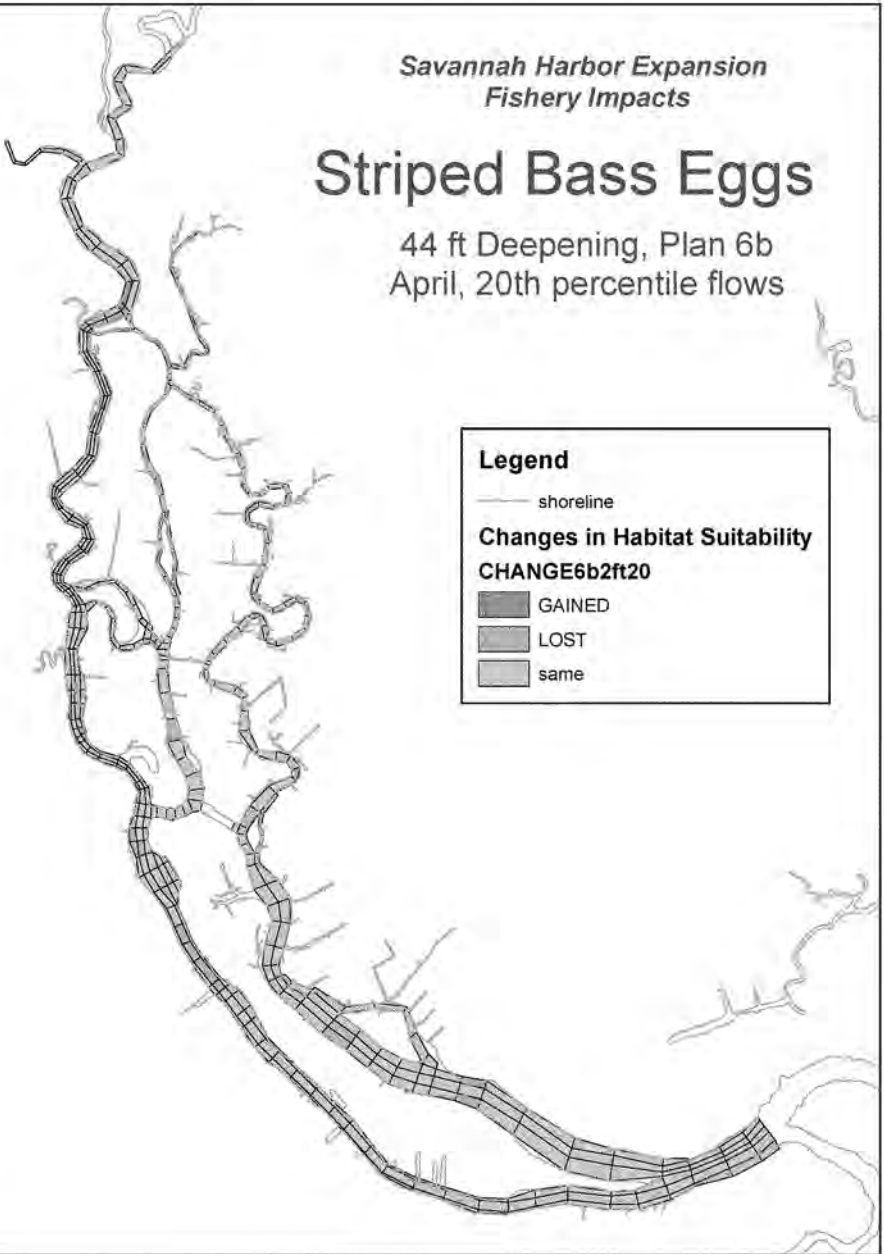



*Savannah Harbor Expansion  
Fishery Impacts*

# Striped Bass Eggs


44 ft Deepening, Plan 6b  
April, 50th percentile flows

**Legend**

— shoreline

**Changes in Habitat Suitability**  
**CHANGE6b2ft50**

|                                                                                   |        |
|-----------------------------------------------------------------------------------|--------|
|  | GAINED |
|  | LOST   |
|  | same   |

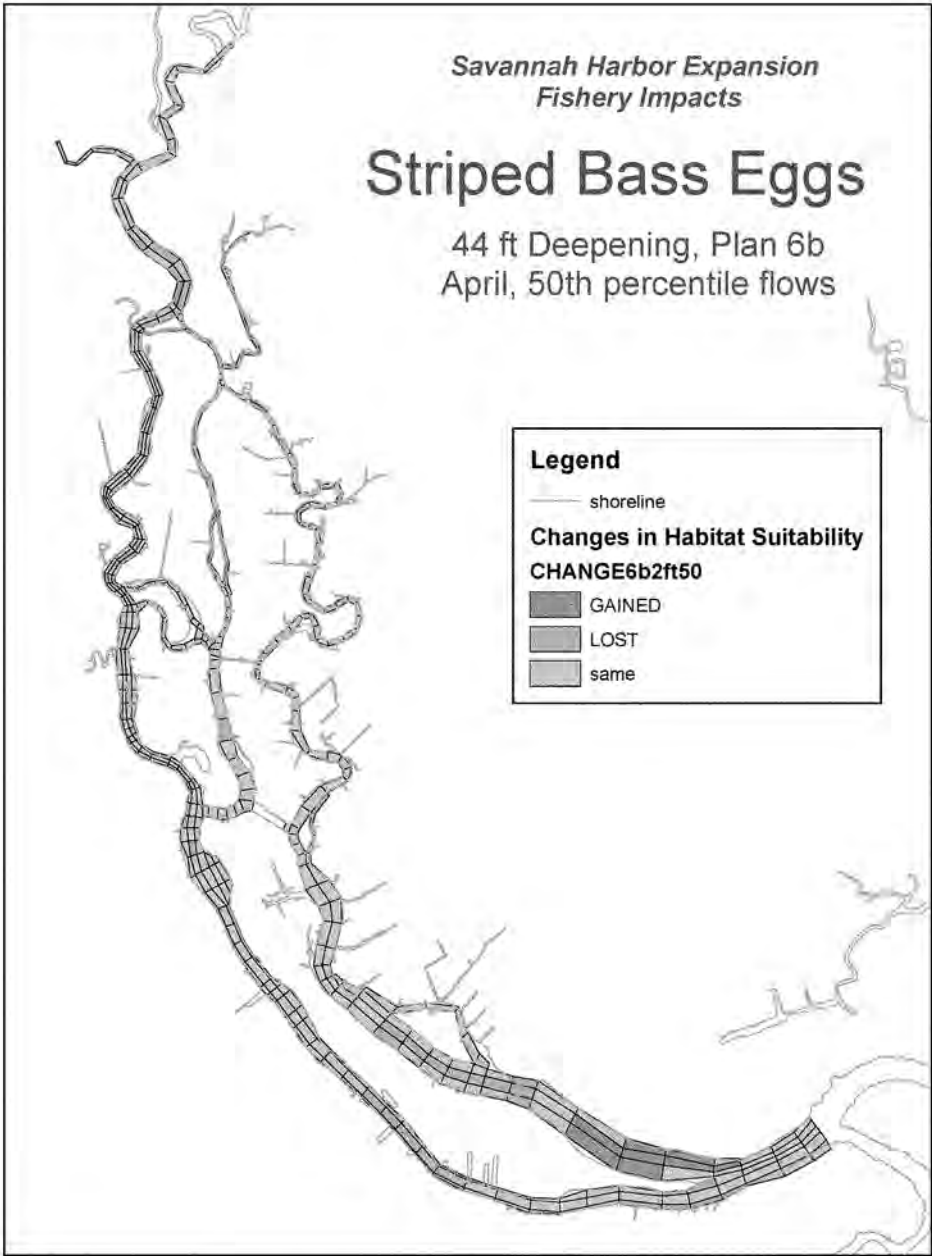

*Savannah Harbor Expansion  
Fishery Impacts*

# Striped Bass Eggs

44 ft Deepening, Plan 6b  
April, 80th percentile flows

## Legend

— shoreline


### Changes in Habitat Suitability

**CHANGE6b2ft80**

■ GAINED

■ LOST

■ same

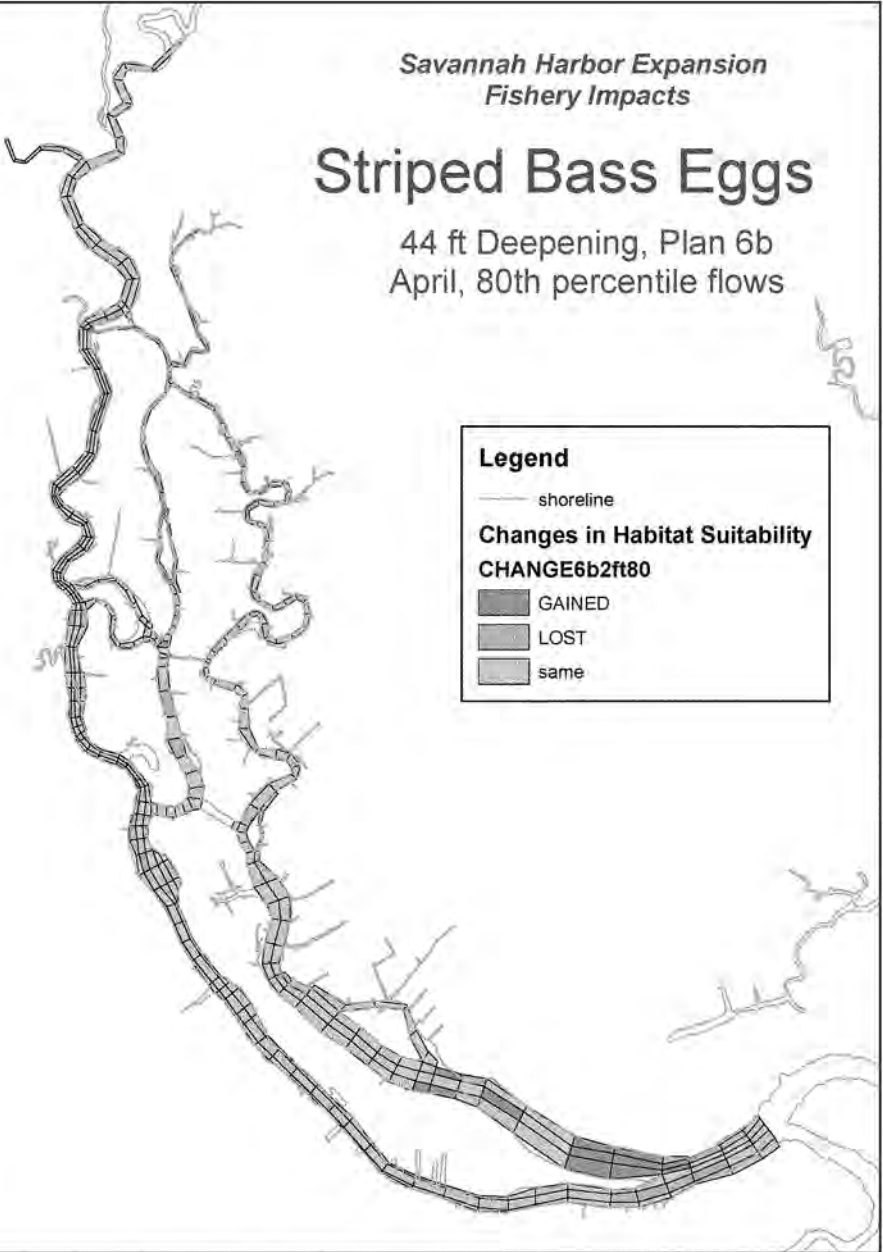

*Savannah Harbor Expansion  
Fishery Impacts*

# Striped Bass Larvae

44 ft Deepening, Plan 6b  
May, 20th percentile flows

## Legend


— shoreline

Changes in Habitat Suitability

**CHANGE6b2ft20**

■ GAINED

■ same

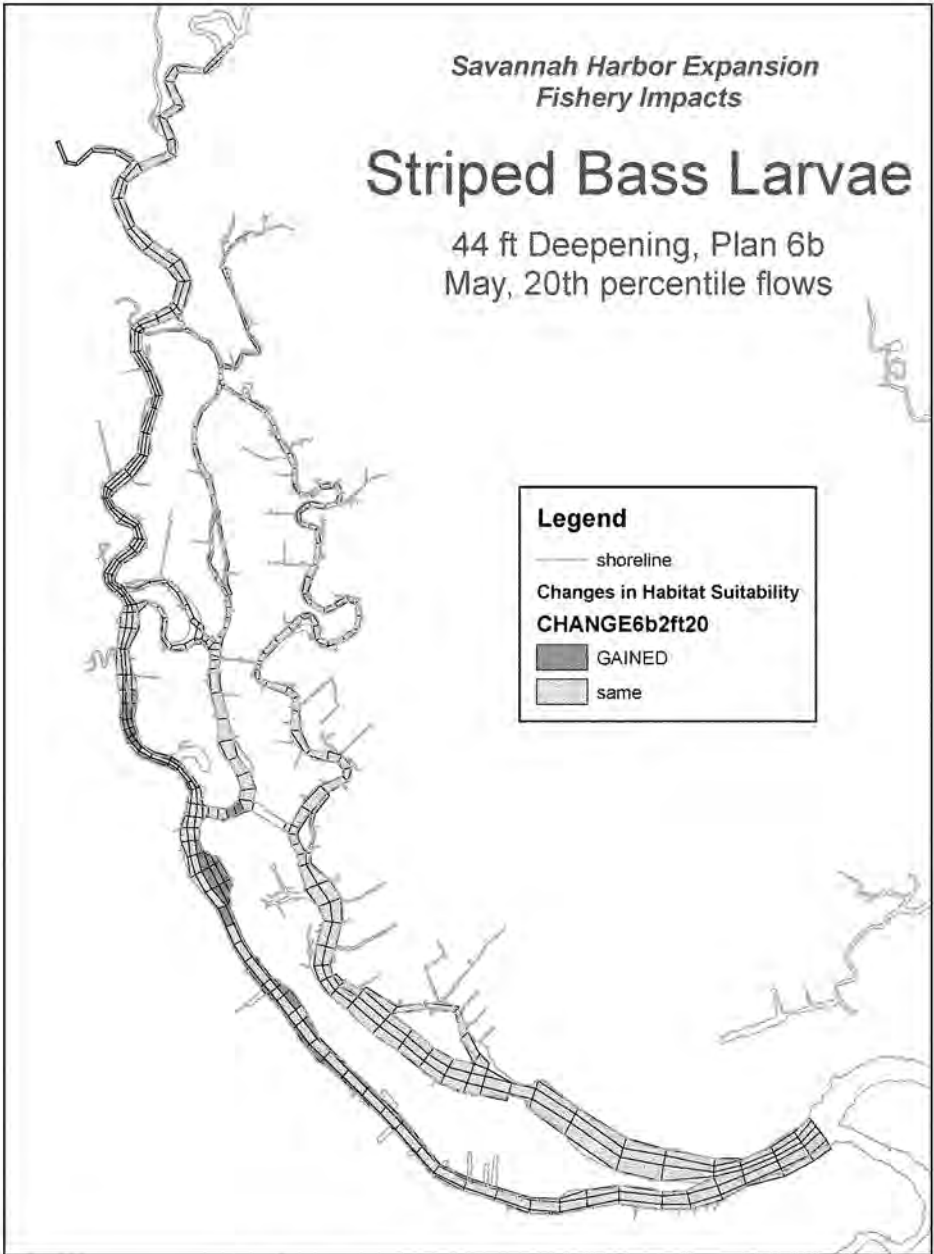

*Savannah Harbor Expansion  
Fishery Impacts*

# Striped Bass Larvae

44 ft Deepening, Plan 6b  
May, 50th percentile flows

## Legend

— shoreline


Changes in Habitat Suitability

**CHANGE6b2ft50**

■ GAINED

■ LOST

■ same

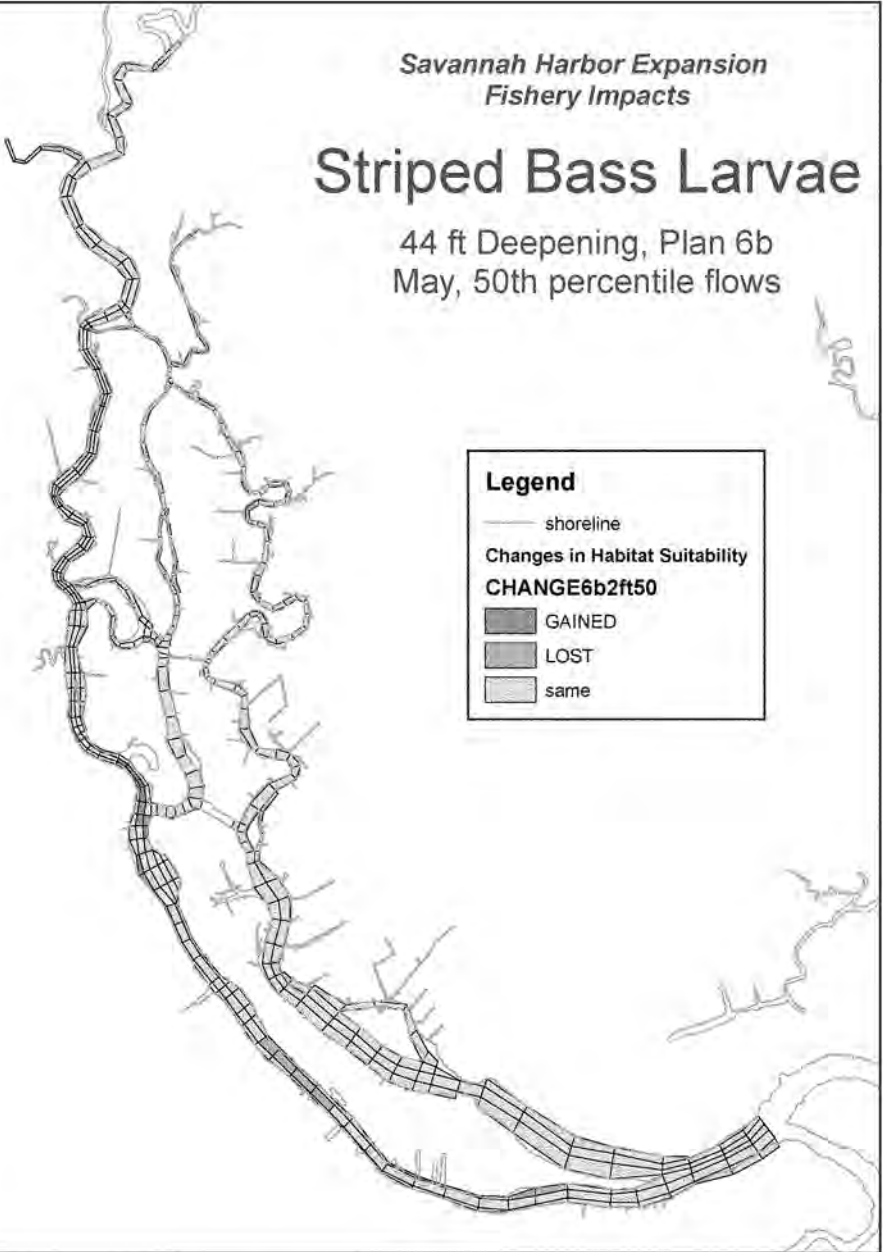

*Savannah Harbor Expansion  
Fishery Impacts*

# Striped Bass Larvae

44 ft Deepening, Plan 6b  
May, 80th percentile flows

## Legend

— shoreline


Changes in Habitat Suitability

**CHANGE6b2ft80**

■ GAINED

■ LOST

■ same

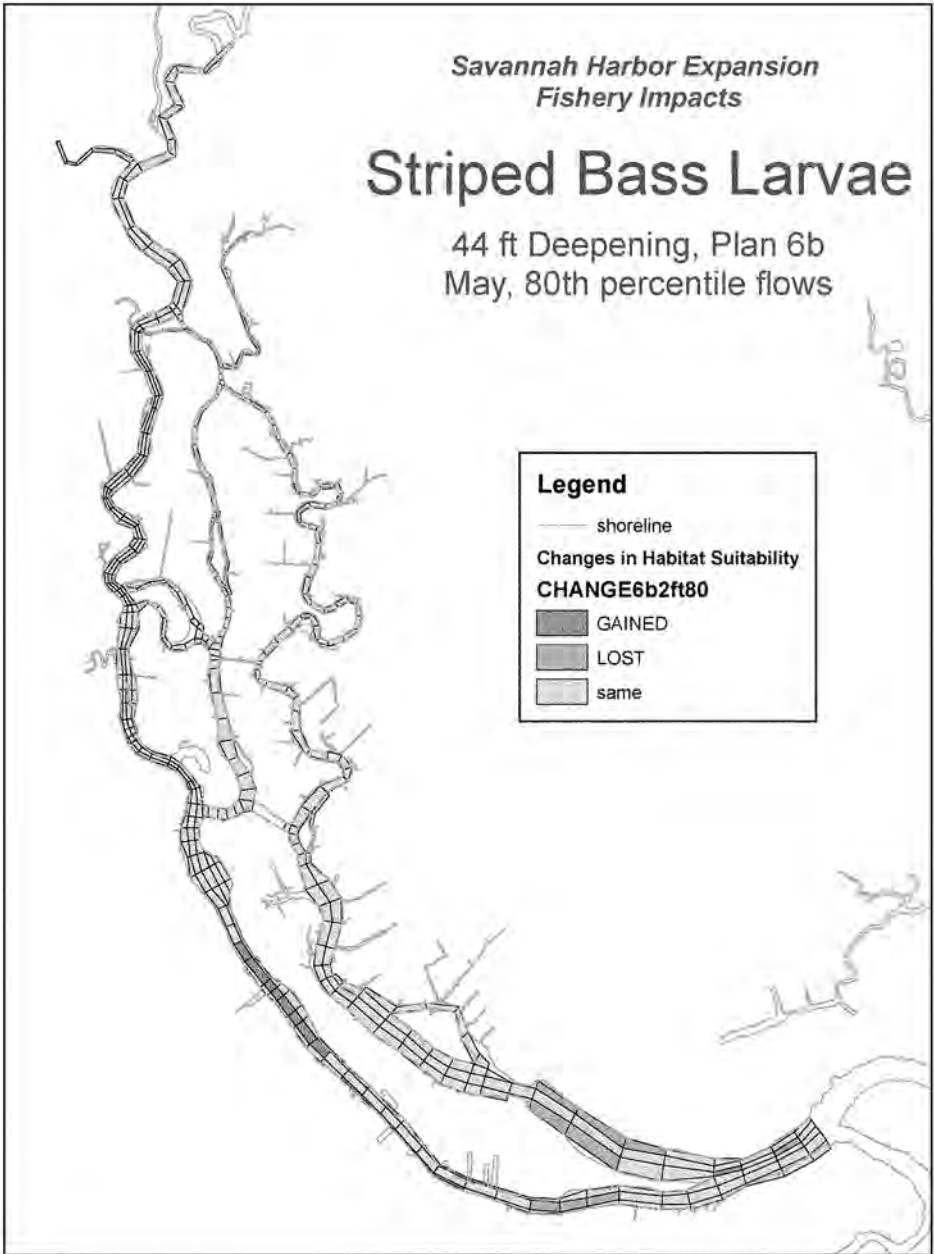

*Savannah Harbor Expansion  
Fishery Impacts*

# Striped Bass Spawning

44 ft Deepening, Plan 6b  
April, 20th percentile flows

## Legend

— shoreline


### Changes in Habitat Suitability

**CHANGE6b2ft20**

■ GAINED

■ LOST

■ same

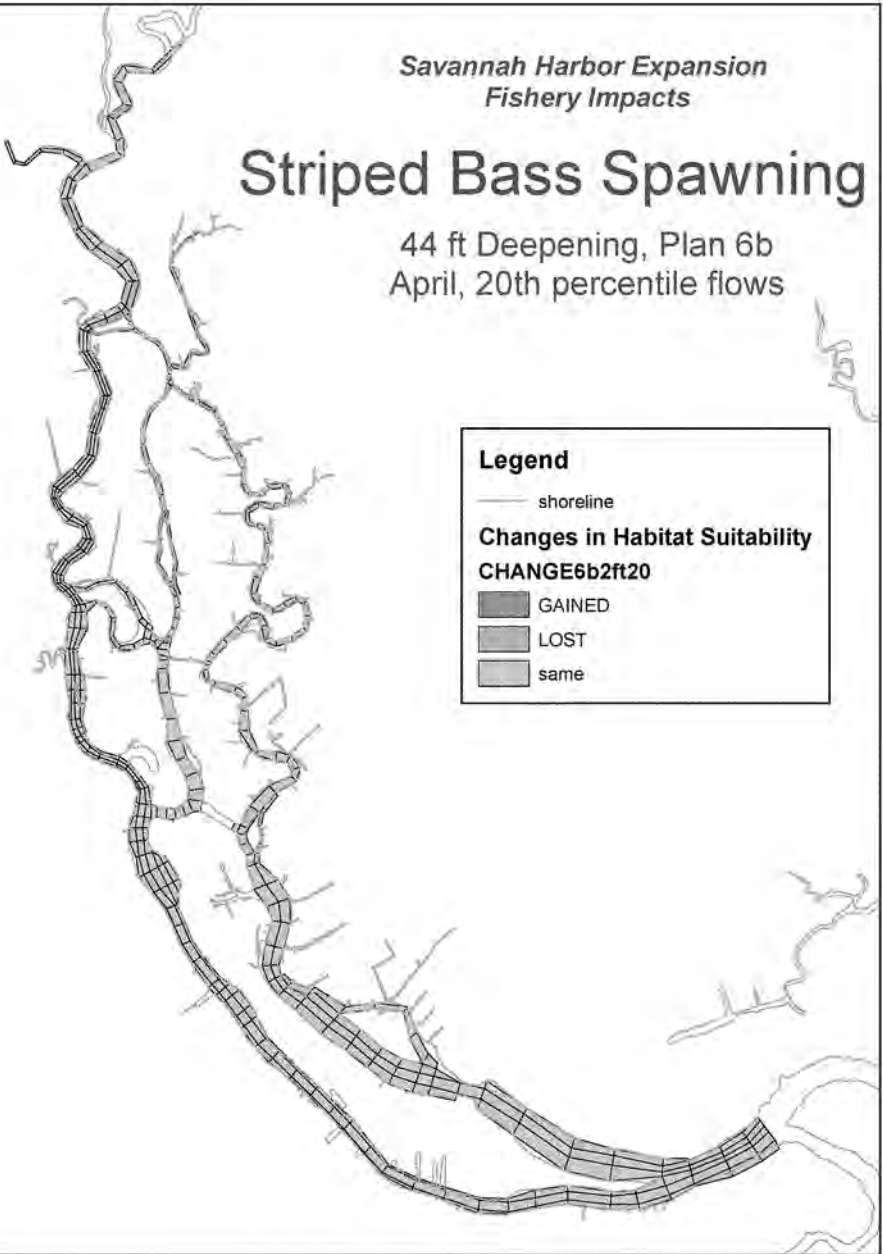

*Savannah Harbor Expansion  
Fishery Impacts*

# Striped Bass Spawning


44 ft Deepening, Plan 6b  
April, 50th percentile flows

**Legend**

— shoreline

**Changes in Habitat Suitability**  
**CHANGE6b2ft50**

|                                                                                   |        |
|-----------------------------------------------------------------------------------|--------|
|  | GAINED |
|  | LOST   |
|  | same   |

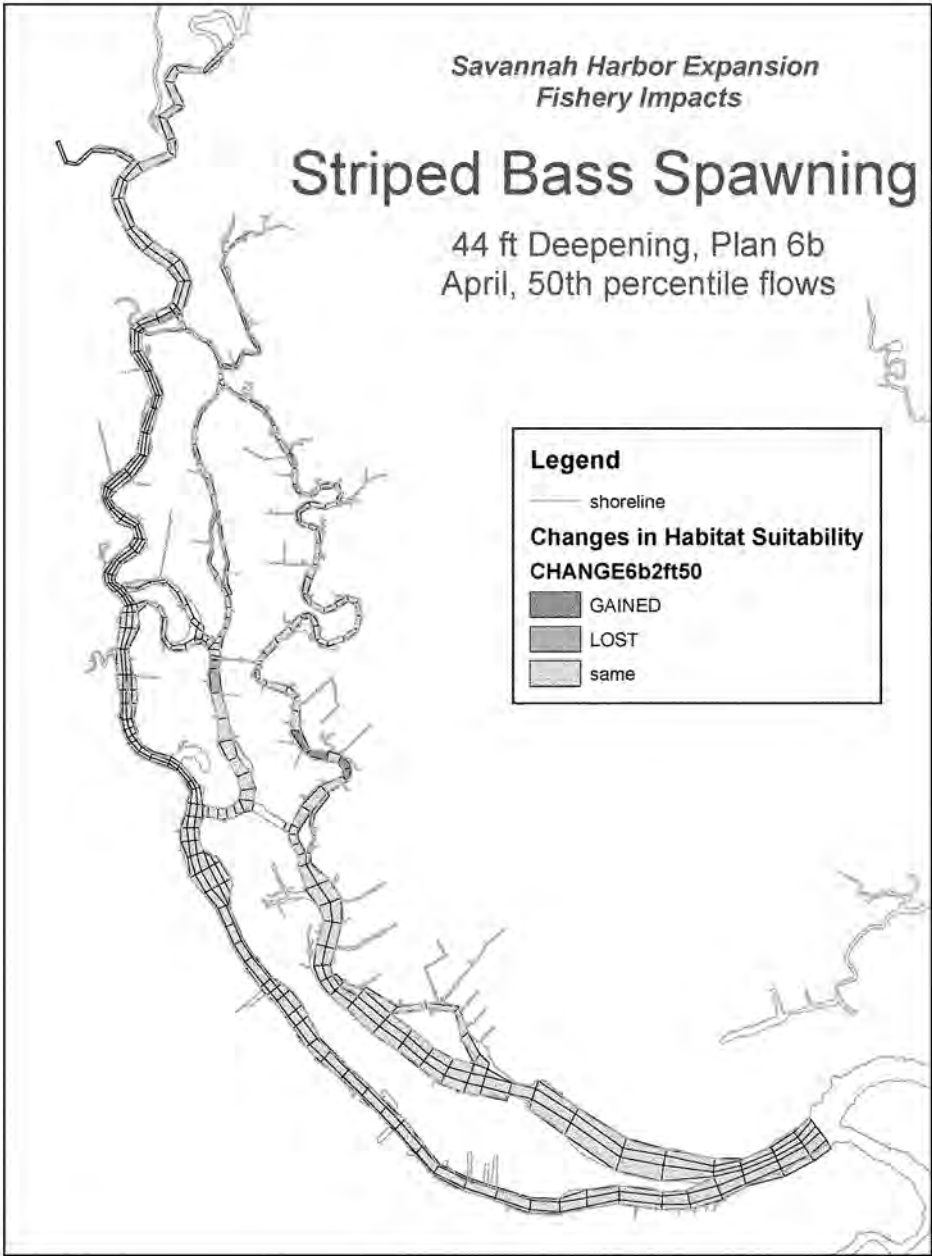

*Savannah Harbor Expansion  
Fishery Impacts*

# Striped Bass Spawning

44 ft Deepening, Plan 6b  
April, 80th percentile flows

## Legend

— shoreline


### Changes in Habitat Suitability

**CHANGE6b2ft80**

■ GAINED

■ LOST

■ same

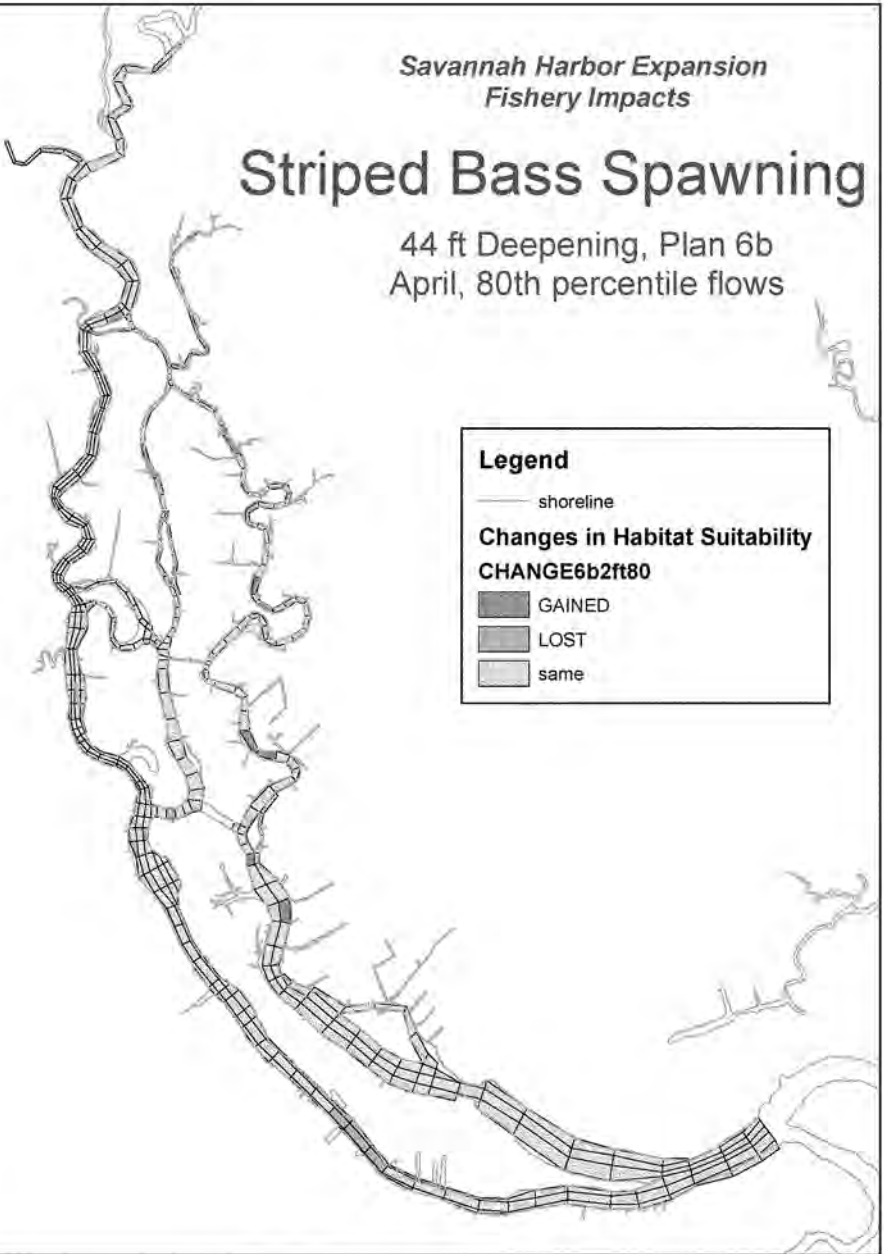



*Savannah Harbor Expansion  
Fishery Impacts*

# Sturgeon - Juveniles


44 ft Deepening, Plan 6b  
January, 50th percentile flows

**Legend**

— shoreline

**Changes in Habitat Suitability**  
**CHANGE6b2ft**

|                                                                                   |        |
|-----------------------------------------------------------------------------------|--------|
|  | GAINED |
|  | LOST   |
|  | same   |

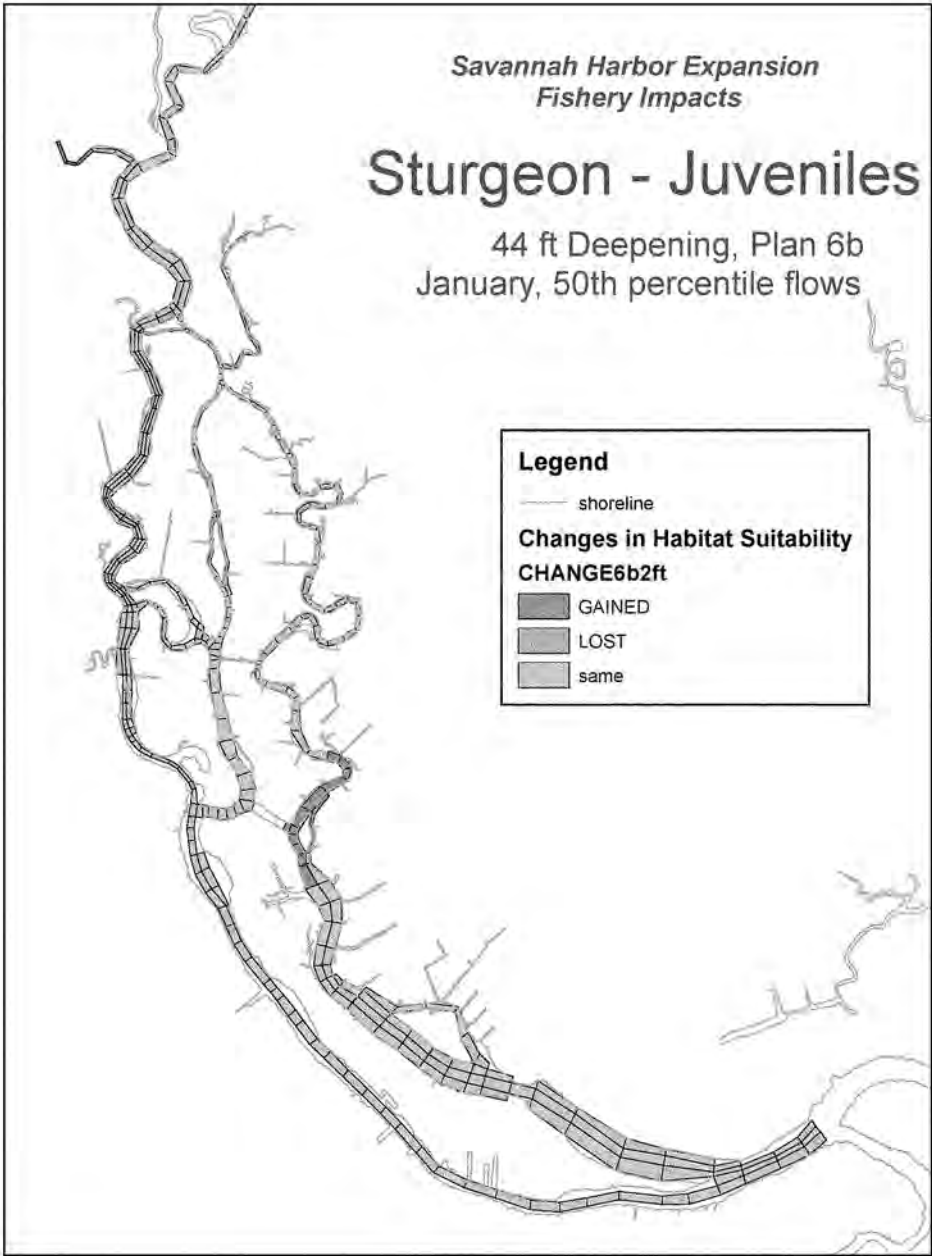

*Savannah Harbor Expansion  
Fishery Impacts*

# Sturgeon - Adults

44 ft Deepening, Plan 6b  
January, 50th percentile flows

**Legend**

— shoreline


**Changes in Habitat Suitability**

**CHANGE6b2ft**

■ GAINED

■ LOST


■ same

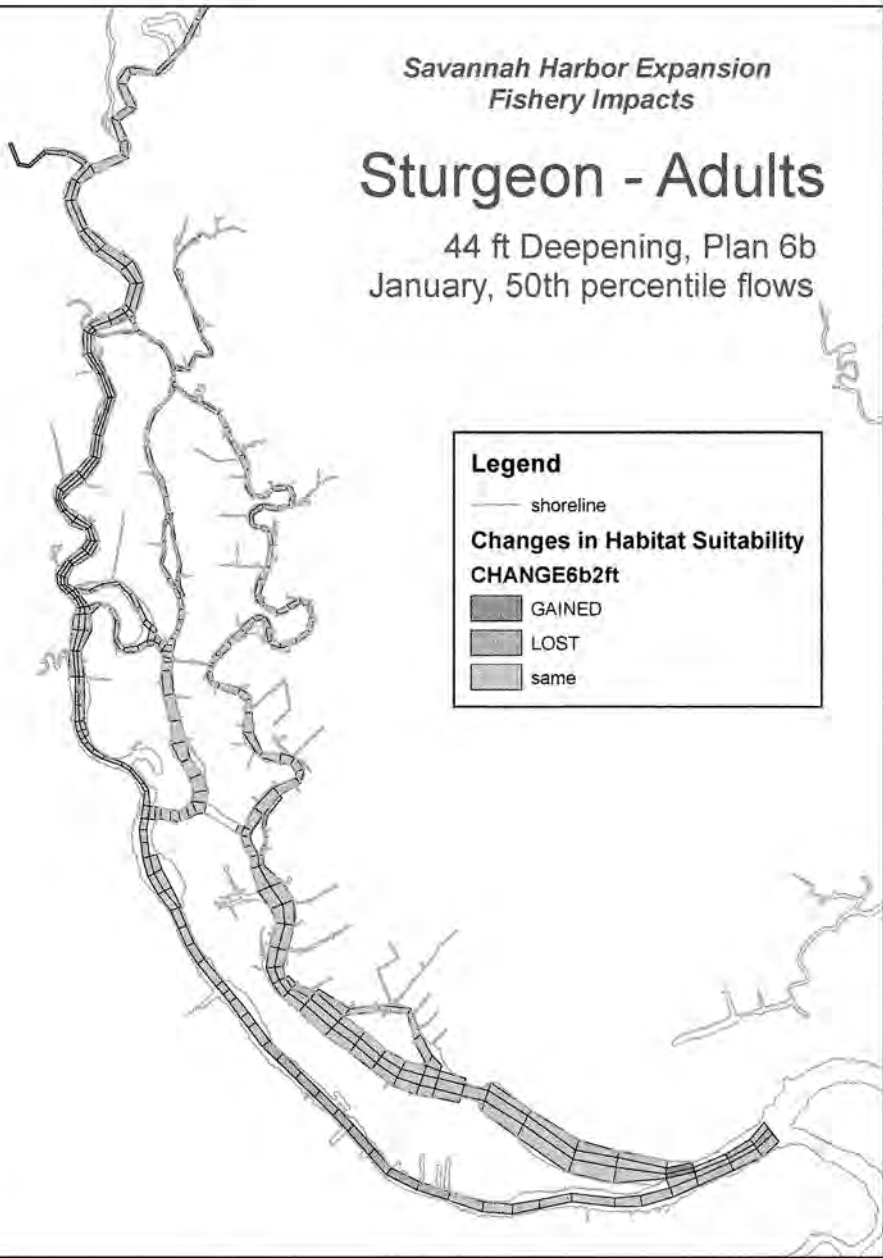

*Savannah Harbor Expansion  
Fishery Impacts*

## Sturgeon - Adults

44 ft Deepening, Plan 6b  
August, 1997 (Average) Flows

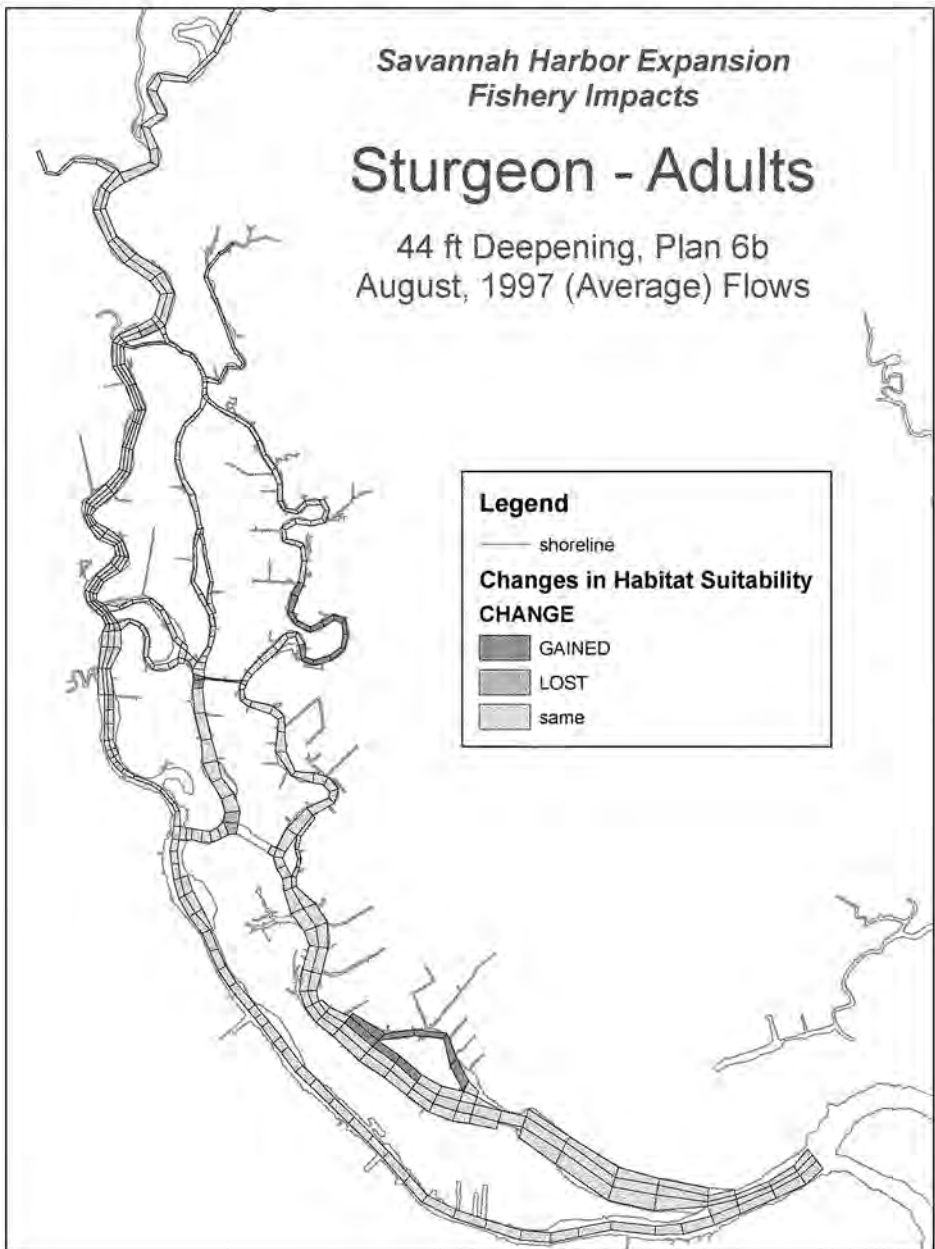

*Savannah Harbor Expansion  
Fishery Impacts*

## Southern Flounder

44 ft Deepening, Plan 6b  
August, 1997 (Average) Flows

### Legend

— shoreline


Changes in Habitat Suitability

**Change6b2ft**

■ GAINED

■ LOST

■ same

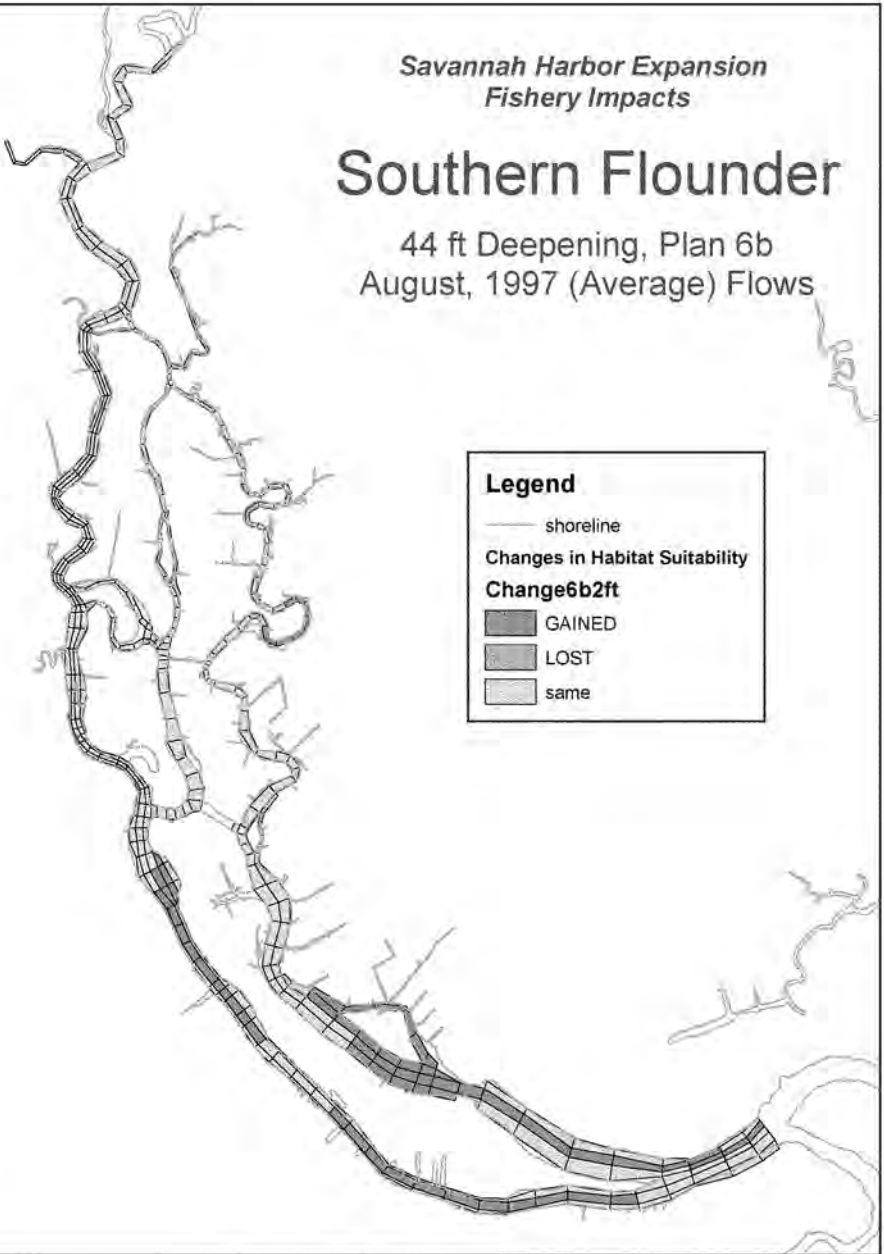

# **45 ft Channel Depth**

## *Mitigation Plan 6a*

*Savannah Harbor Expansion  
Fishery Impacts*

## American Shad

45 ft Deepening, Plan 6a  
May 20th percentile flow

### Legend


— shoreline

Changes in Habitat Suitability

**CHANGE6a3ft20**

PassToFail

same

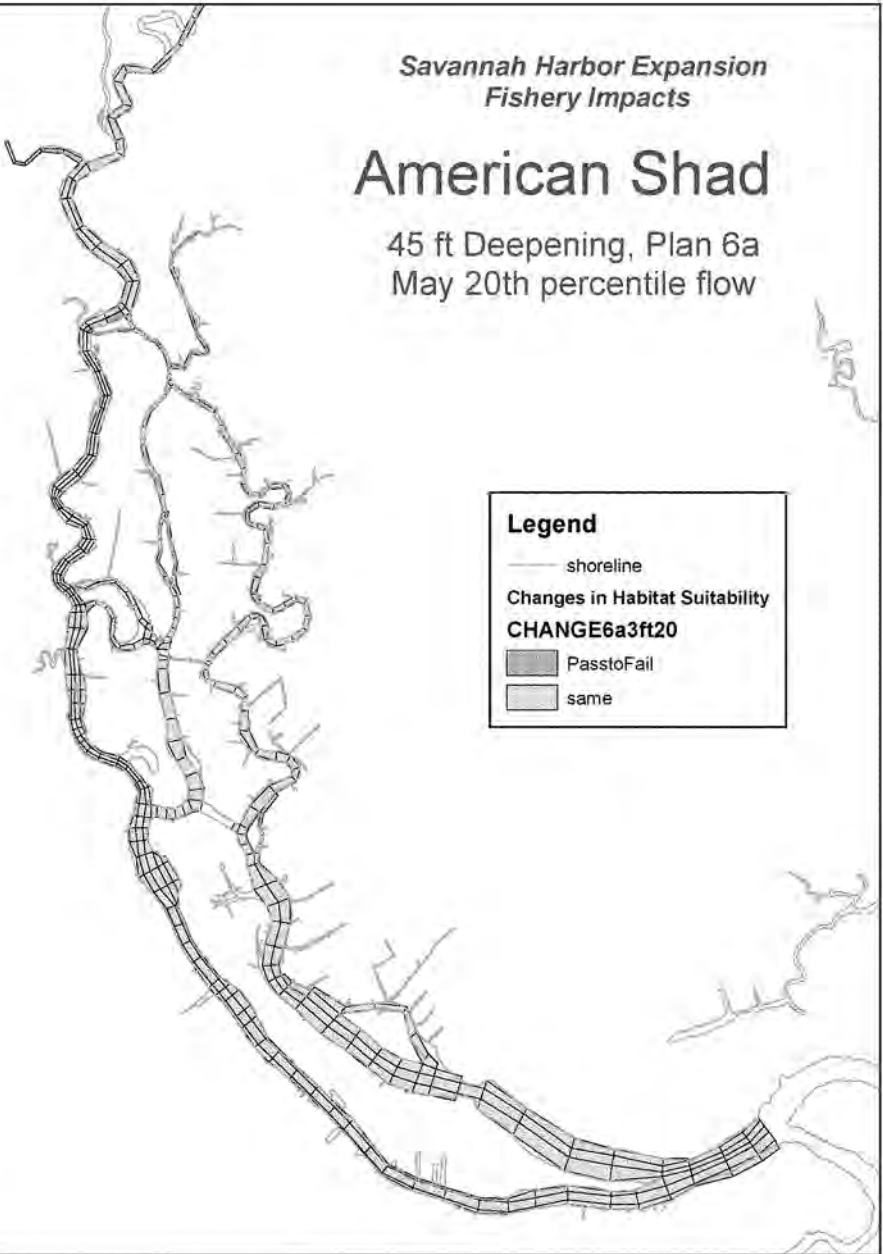

*Savannah Harbor Expansion  
Fishery Impacts*

# American Shad

45 ft Deepening, Plan 6a  
May 50th percentile flow


**Legend**

— shoreline

**Habitat Suitability**  
**CHANGE6a3ft50**

■ LOST

■ same

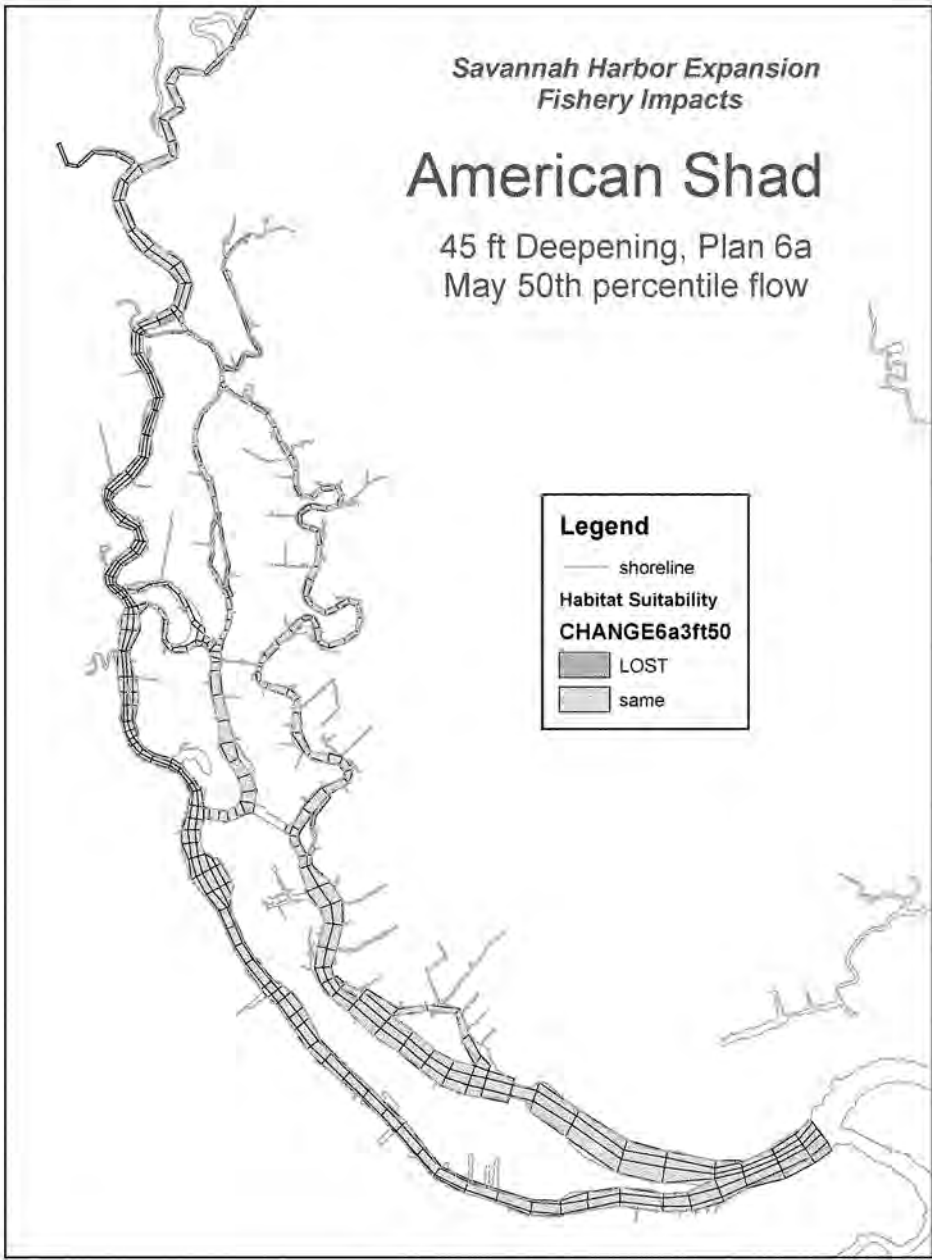

*Savannah Harbor Expansion  
Fishery Impacts*

# American Shad


45 ft Deepening, Plan 6a  
May 80th percentile flow

**Legend**

— shoreline

**Changes in Habitat Suitability**  
**CHANGE6a3ft80**

|                                                                                   |      |
|-----------------------------------------------------------------------------------|------|
|  | LOST |
|  | same |

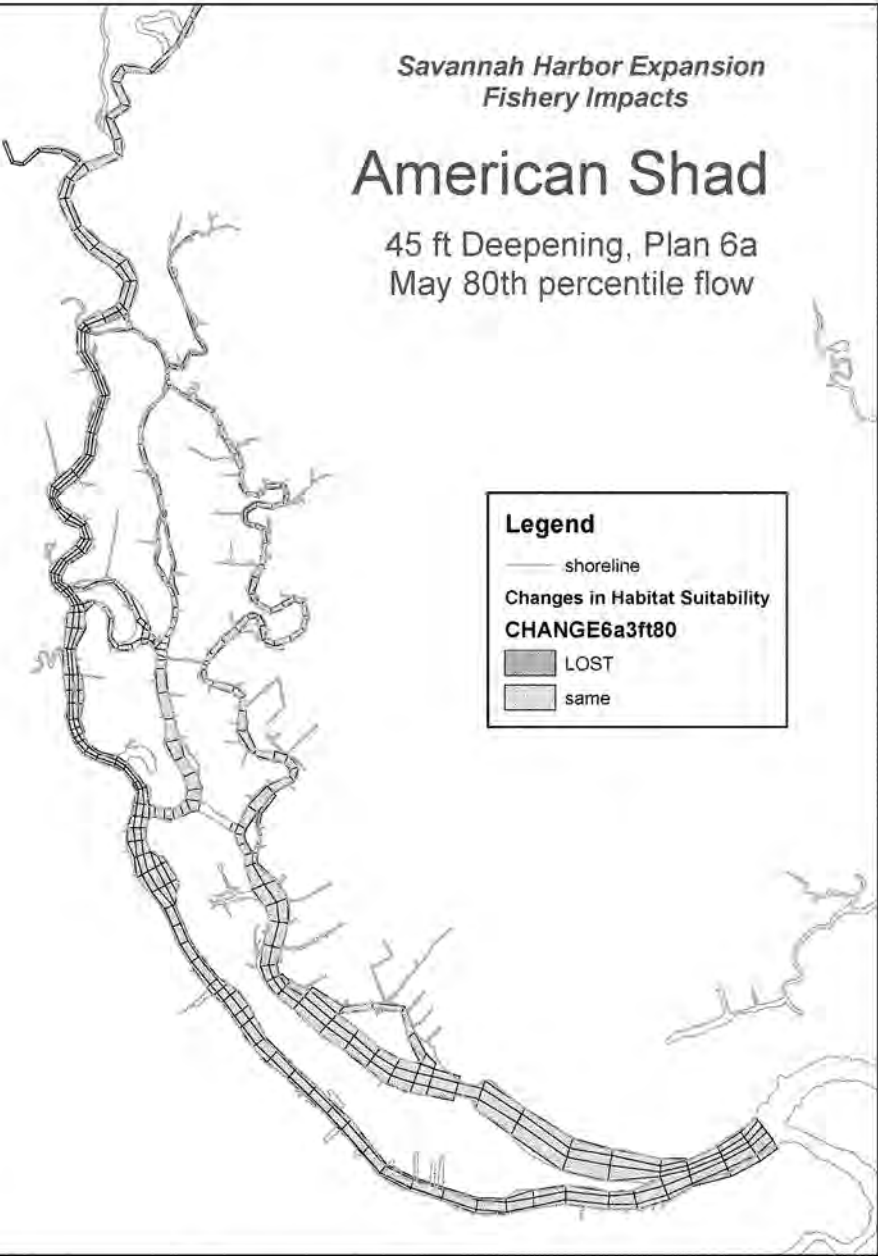



*Savannah Harbor Expansion  
Fishery Impacts*

# American Shad


45 ft Deepening, Plan 6a  
January 50th percentile flow


**Legend**

— shoreline

Changes in Habitat Suitability  
**CHANGE6a3ft**

|                                                                                   |      |
|-----------------------------------------------------------------------------------|------|
|  | LOST |
|  | same |

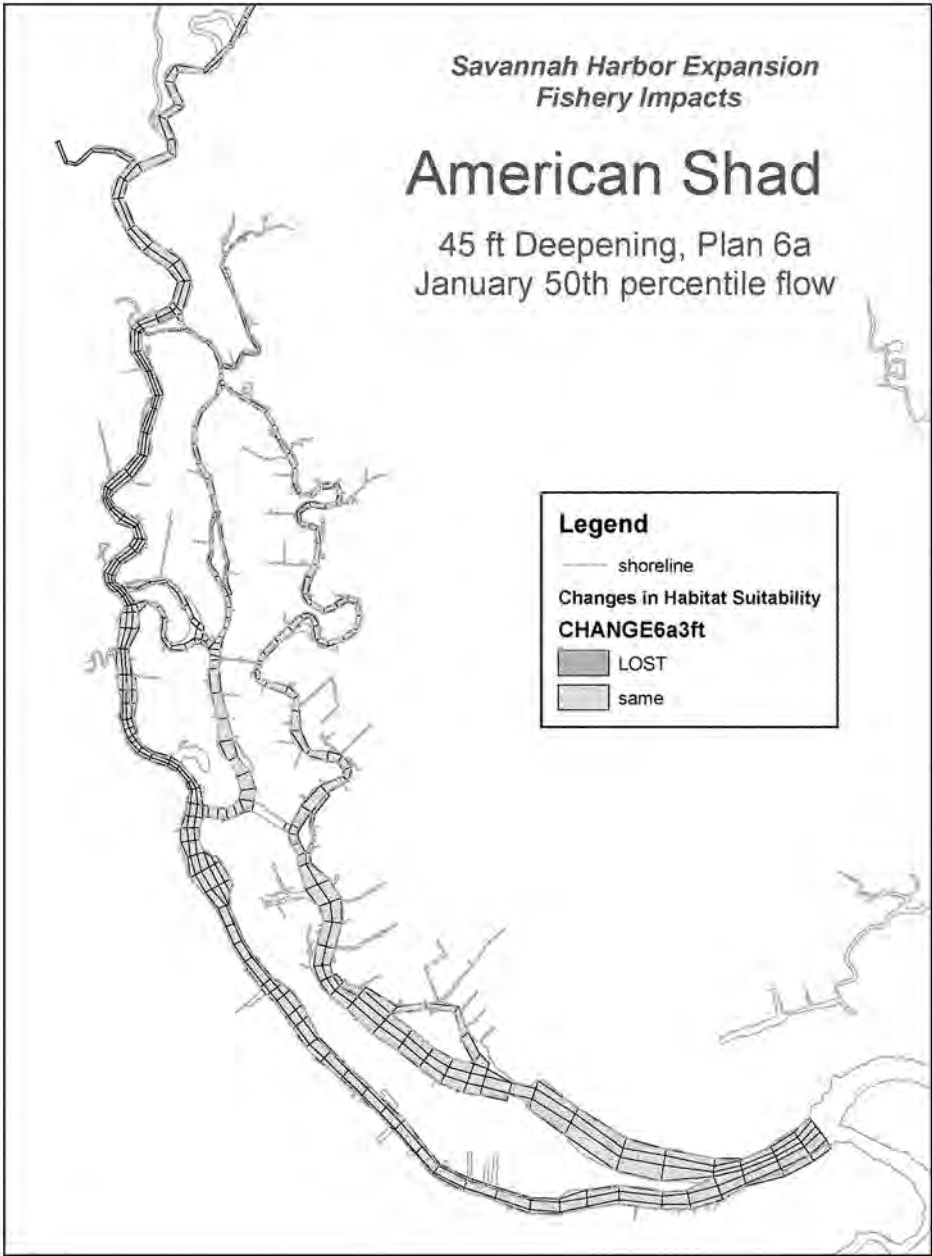

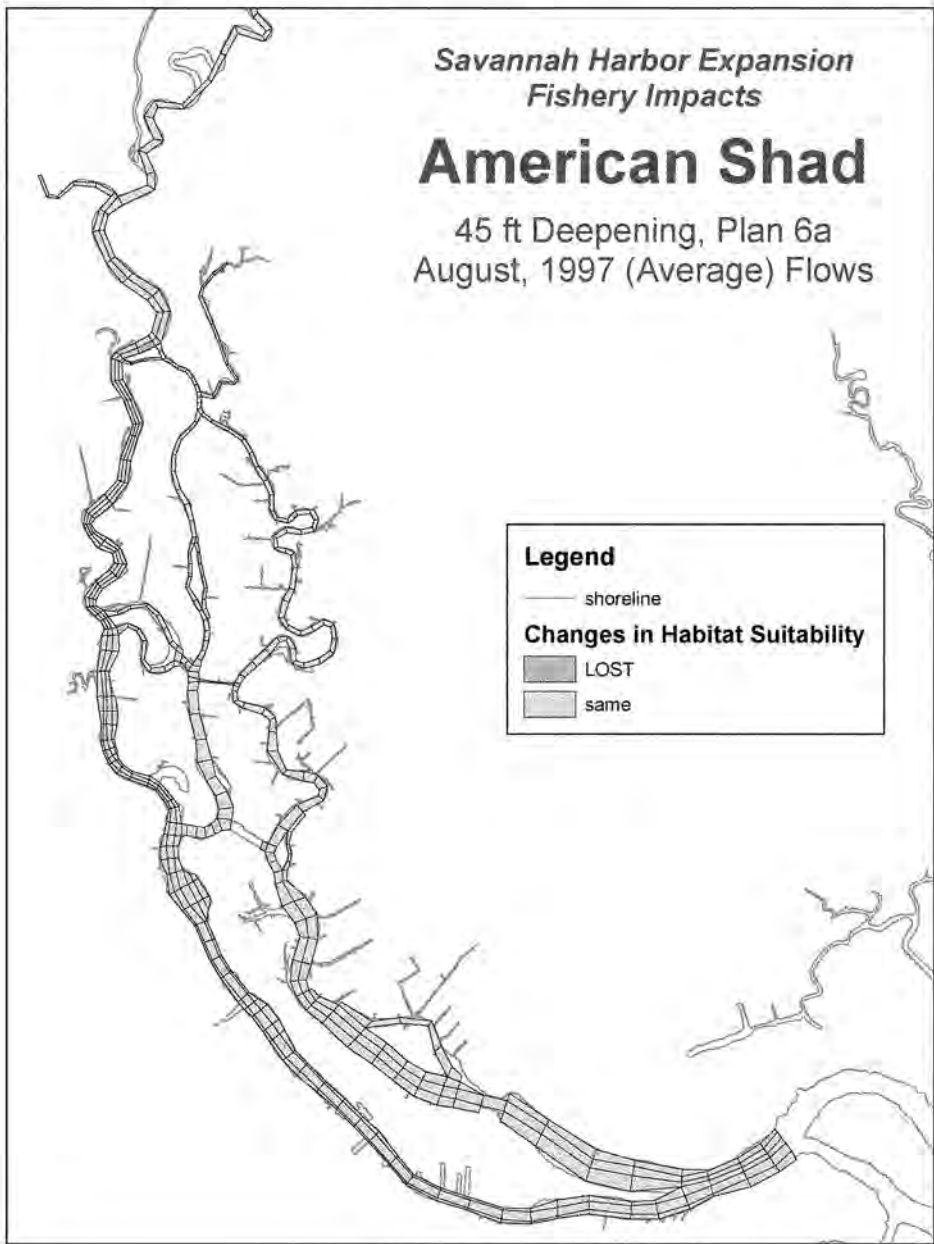

*Savannah Harbor Expansion  
Fishery Impacts*

# Striped Bass Eggs


45 ft Deepening, Plan 6a  
April, 20th percentile flows

**Legend**

— shoreline

**Changes in Habitat Suitability**  
**CHANGE6a3ft20**

|                                                                                   |        |
|-----------------------------------------------------------------------------------|--------|
|  | GAINED |
|  | LOST   |
|  | same   |

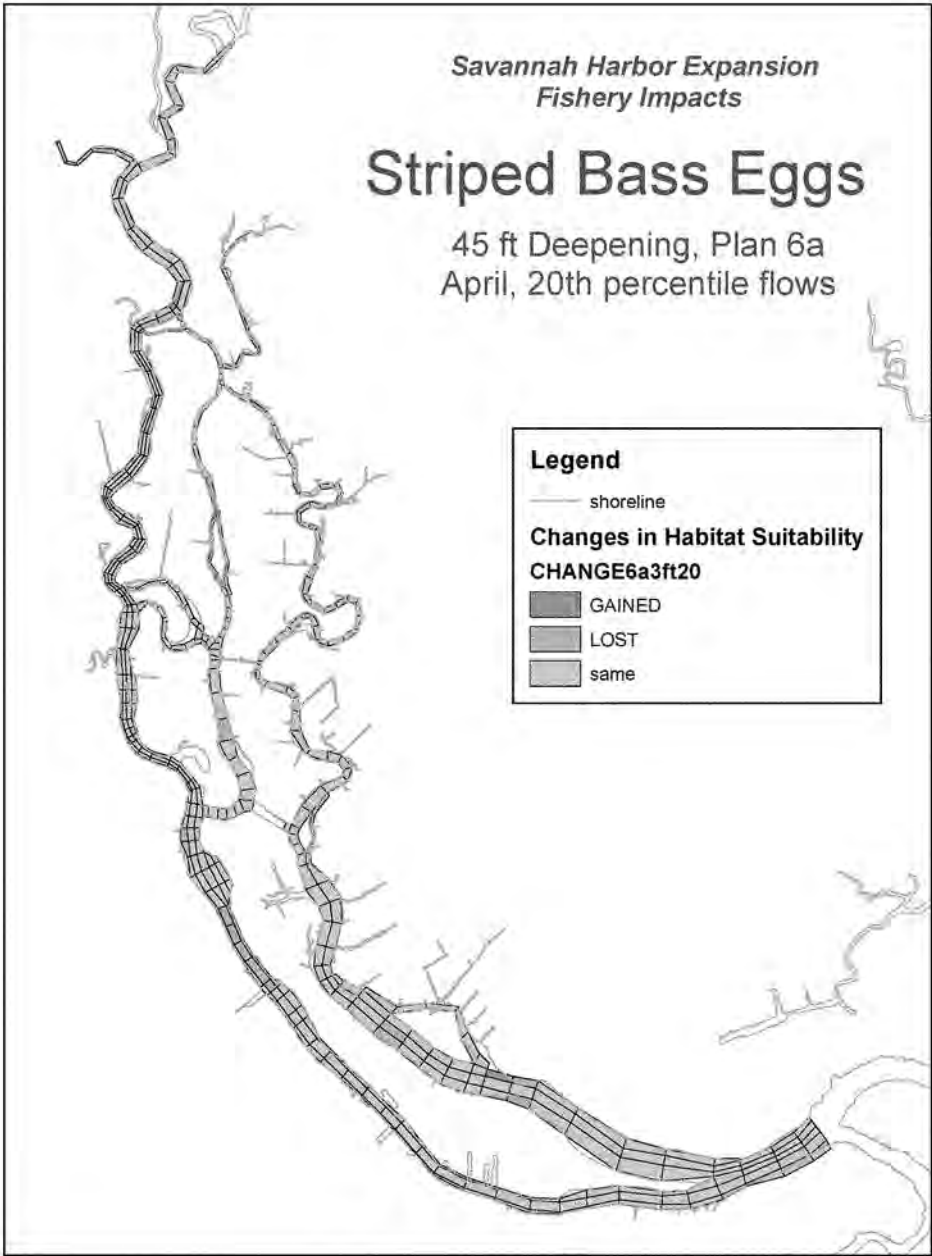

*Savannah Harbor Expansion  
Fishery Impacts*

# Striped Bass Eggs

45 ft Deepening, Plan 6a  
April, 50th percentile flows

## Legend

— shoreline


### Changes in Habitat Suitability

**CHANGE6a3ft50**

■ GAINED

■ LOST

■ same

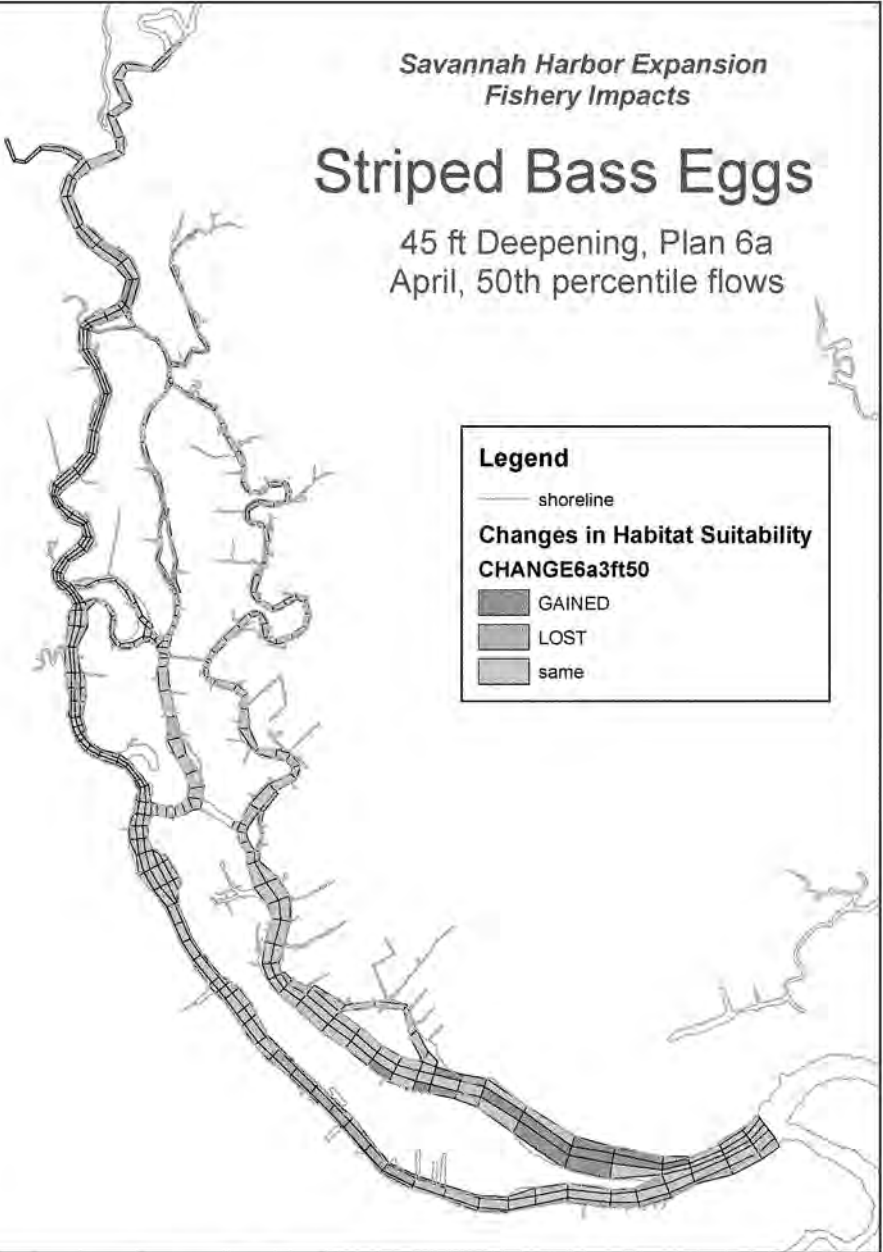

*Savannah Harbor Expansion  
Fishery Impacts*

# Striped Bass Eggs


45 ft Deepening, Plan 6a  
April, 80th percentile flows

**Legend**

— shoreline

**Changes in Habitat Suitability**  
**CHANGE6a3ft80**

|                                                                                   |        |
|-----------------------------------------------------------------------------------|--------|
|  | GAINED |
|  | LOST   |
|  | same   |

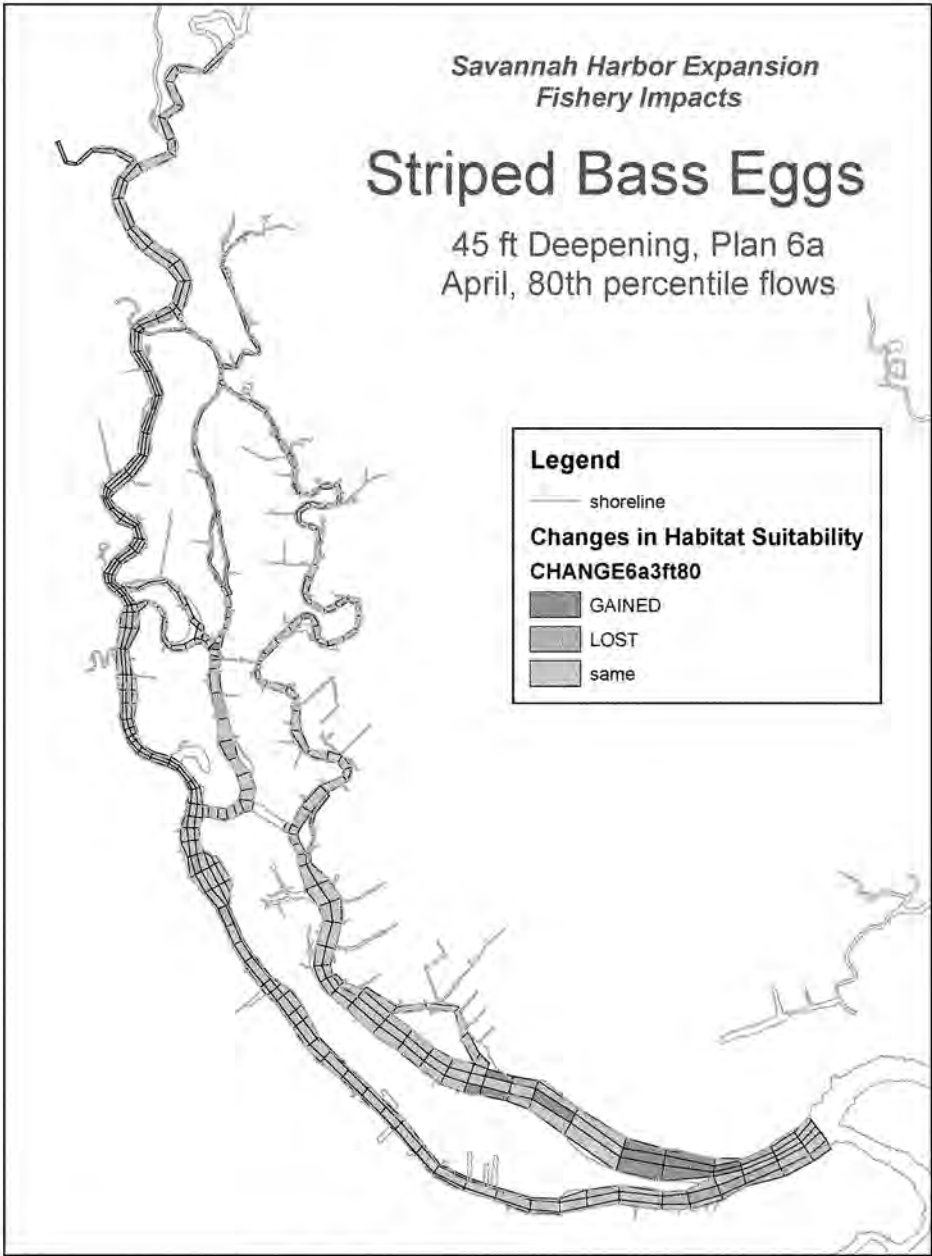

*Savannah Harbor Expansion  
Fishery Impacts*

# Striped Bass Larvae

45 ft Deepening, Plan 6a  
May, 20th percentile flows

## Legend


— shoreline

Changes in Habitat Suitability

**CHANGE6a3ft20**

■ GAINED

□ same

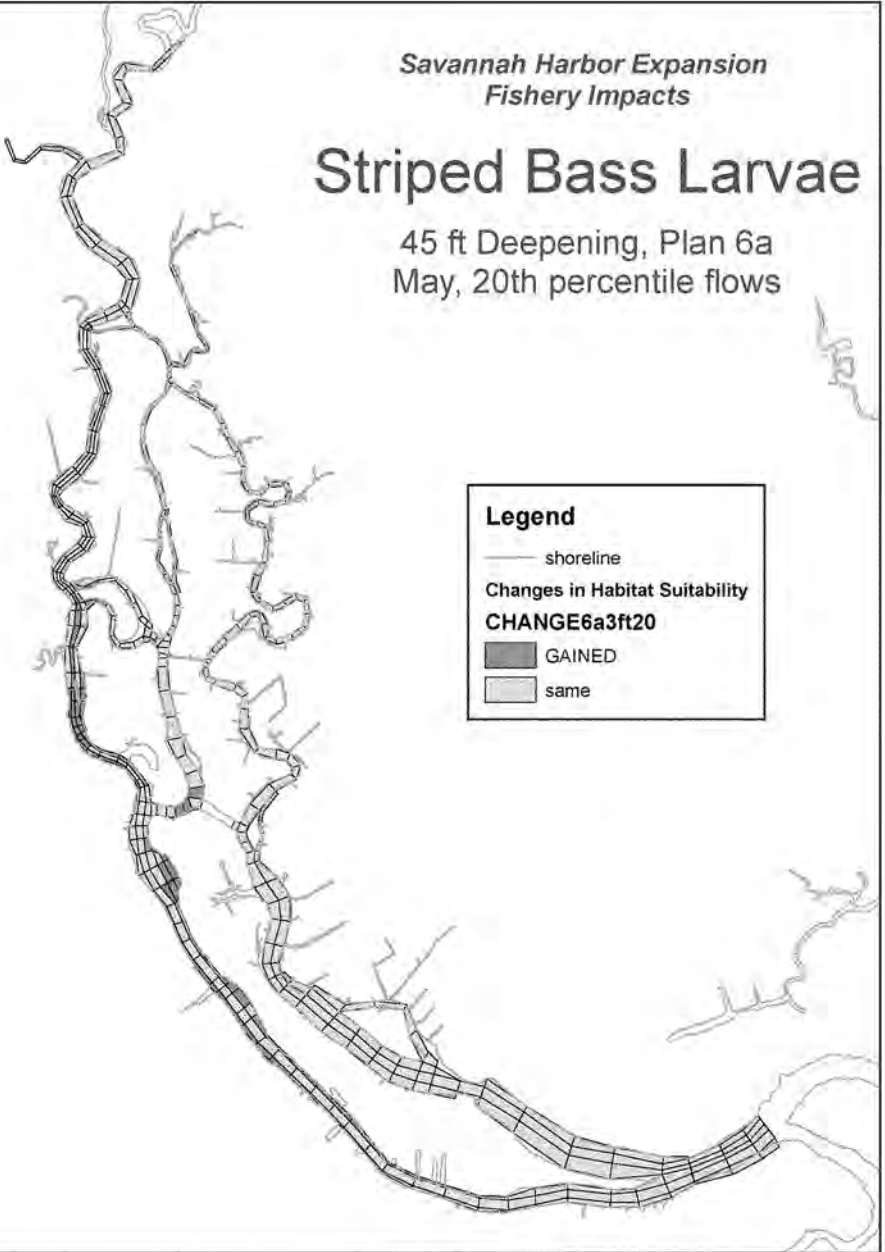

*Savannah Harbor Expansion  
Fishery Impacts*

# Striped Bass Larvae

45 ft Deepening, Plan 6a  
May, 50th percentile flows

## Legend

— shoreline


Changes in Habitat Suitability

**CHANGE6a3ft50**

■ GAINED

■ LOST

■ same

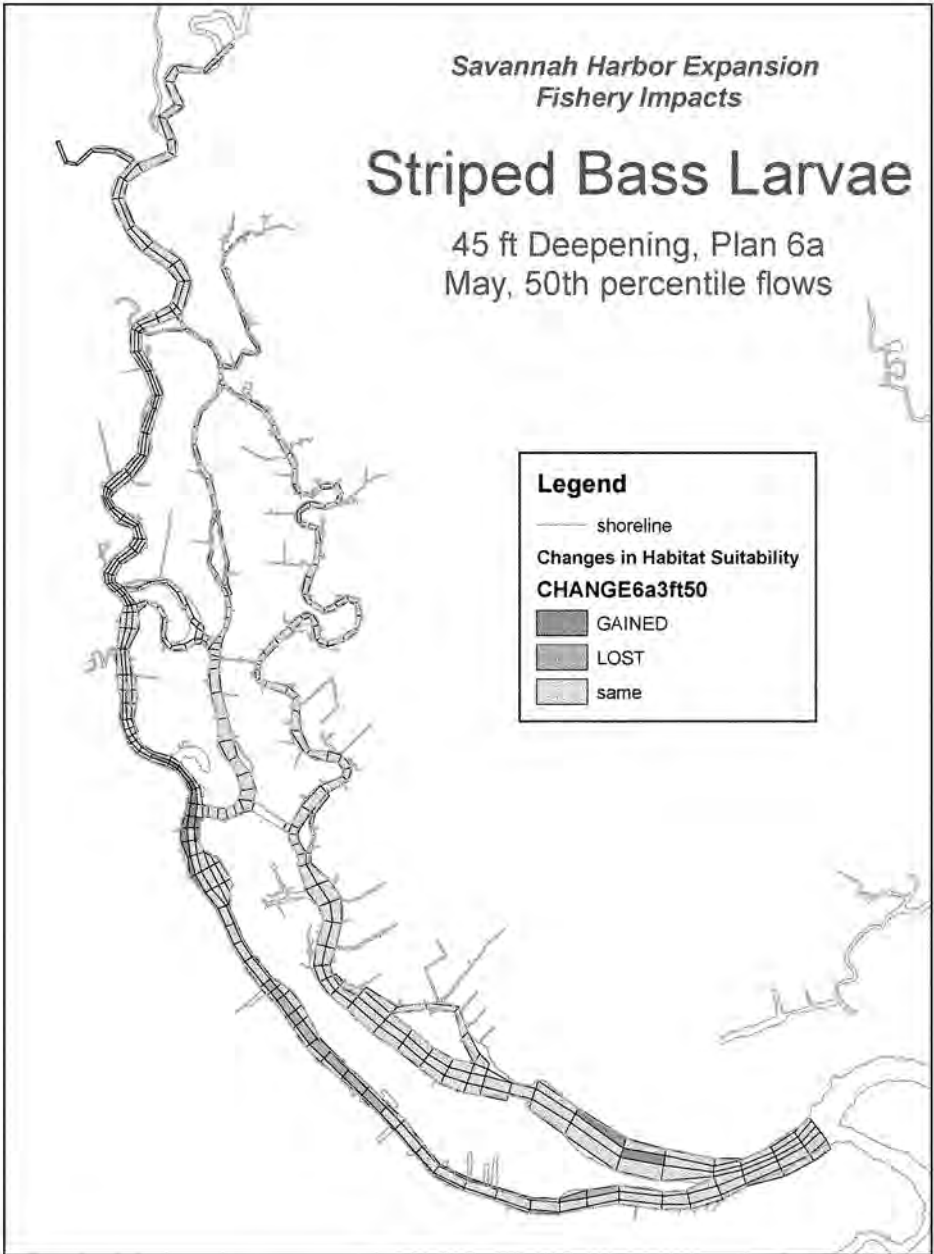

*Savannah Harbor Expansion  
Fishery Impacts*

# Striped Bass Larvae

45 ft Deepening, Plan 6a  
May, 80th percentile flows

## Legend

— shoreline


Changes in Habitat Suitability

**CHANGE6a3ft80**

■ GAINED

■ LOST

■ same

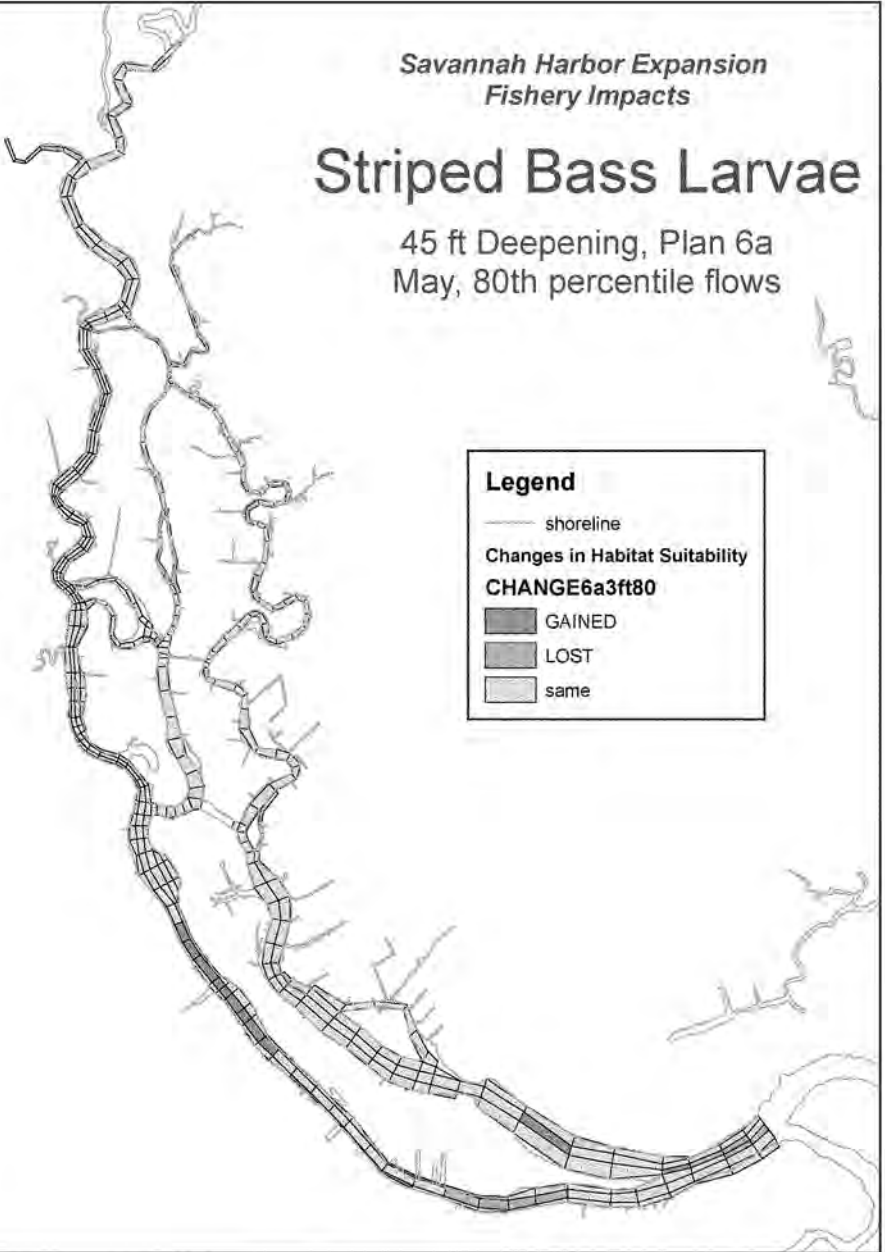



*Savannah Harbor Expansion  
Fishery Impacts*

# Striped Bass Spawning


45 ft Deepening, Plan 6a  
April, 20th percentile flows

**Legend**

— shoreline

**Changes in Habitat Suitability**  
**CHANGE6a3ft20**

|                                                                                   |        |
|-----------------------------------------------------------------------------------|--------|
|  | GAINED |
|  | LOST   |
|  | same   |

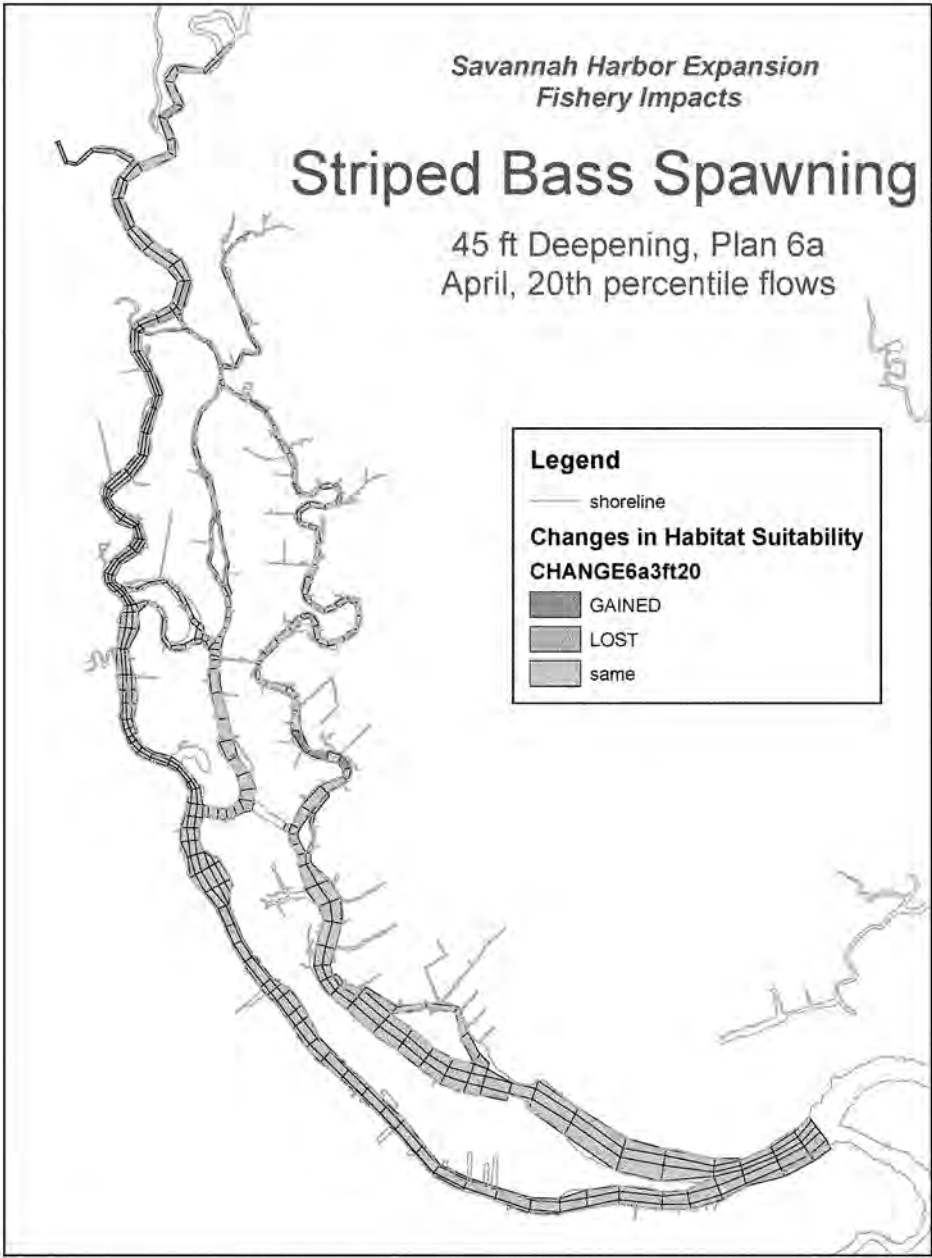

*Savannah Harbor Expansion  
Fishery Impacts*

# Striped Bass Spawning


45 ft Deepening, Plan 6a  
April, 50th percentile flows

**Legend**

— shoreline

**Changes in Habitat Suitability**  
**CHANGE6a3ft50**

|                                                                                   |        |
|-----------------------------------------------------------------------------------|--------|
|  | GAINED |
|  | LOST   |
|  | same   |

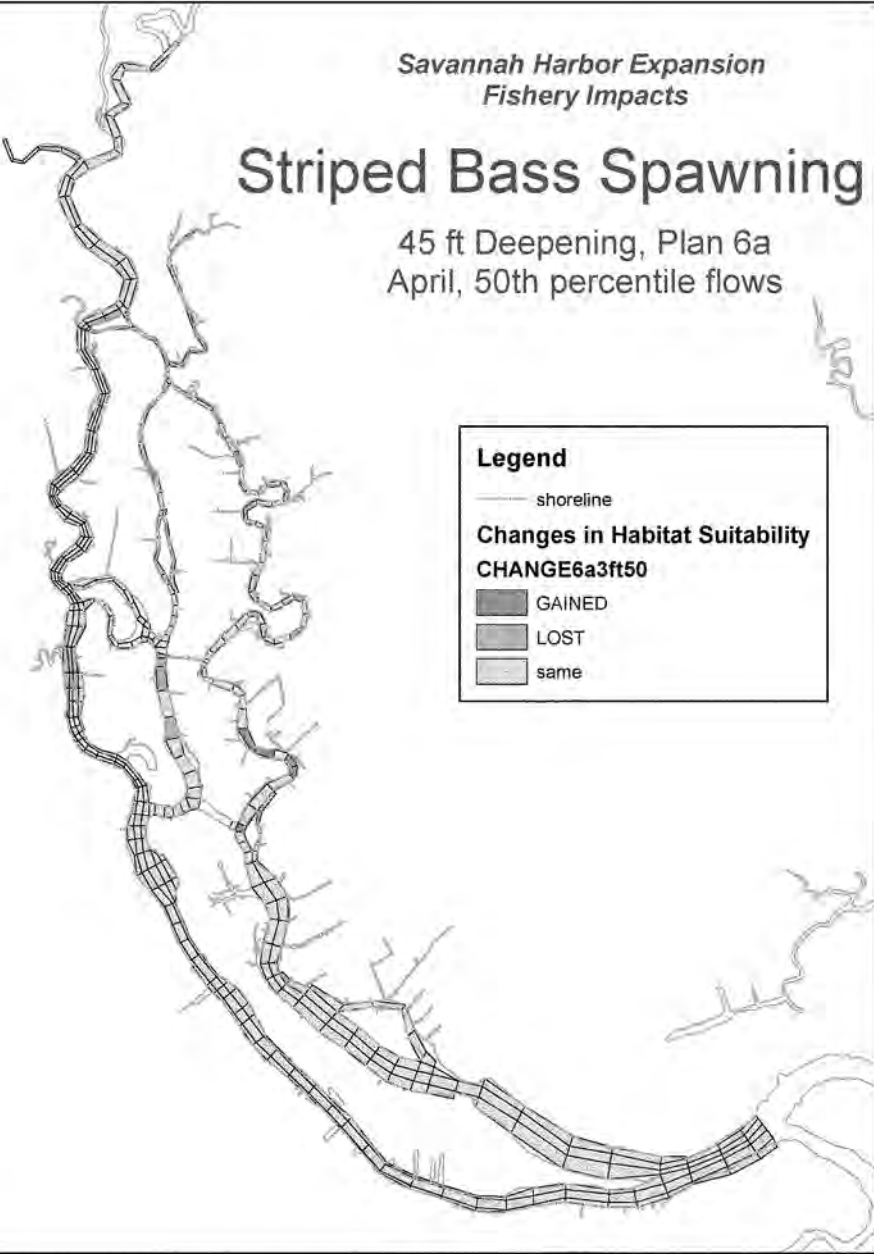

*Savannah Harbor Expansion  
Fishery Impacts*

# Striped Bass Spawning


45 ft Deepening, Plan 6a  
April, 80th percentile flows

**Legend**

— shoreline

**Changes in Habitat Suitability**  
**CHANGE6a3ft80**

|                                                                                   |        |
|-----------------------------------------------------------------------------------|--------|
|  | GAINED |
|  | LOST   |
|  | same   |

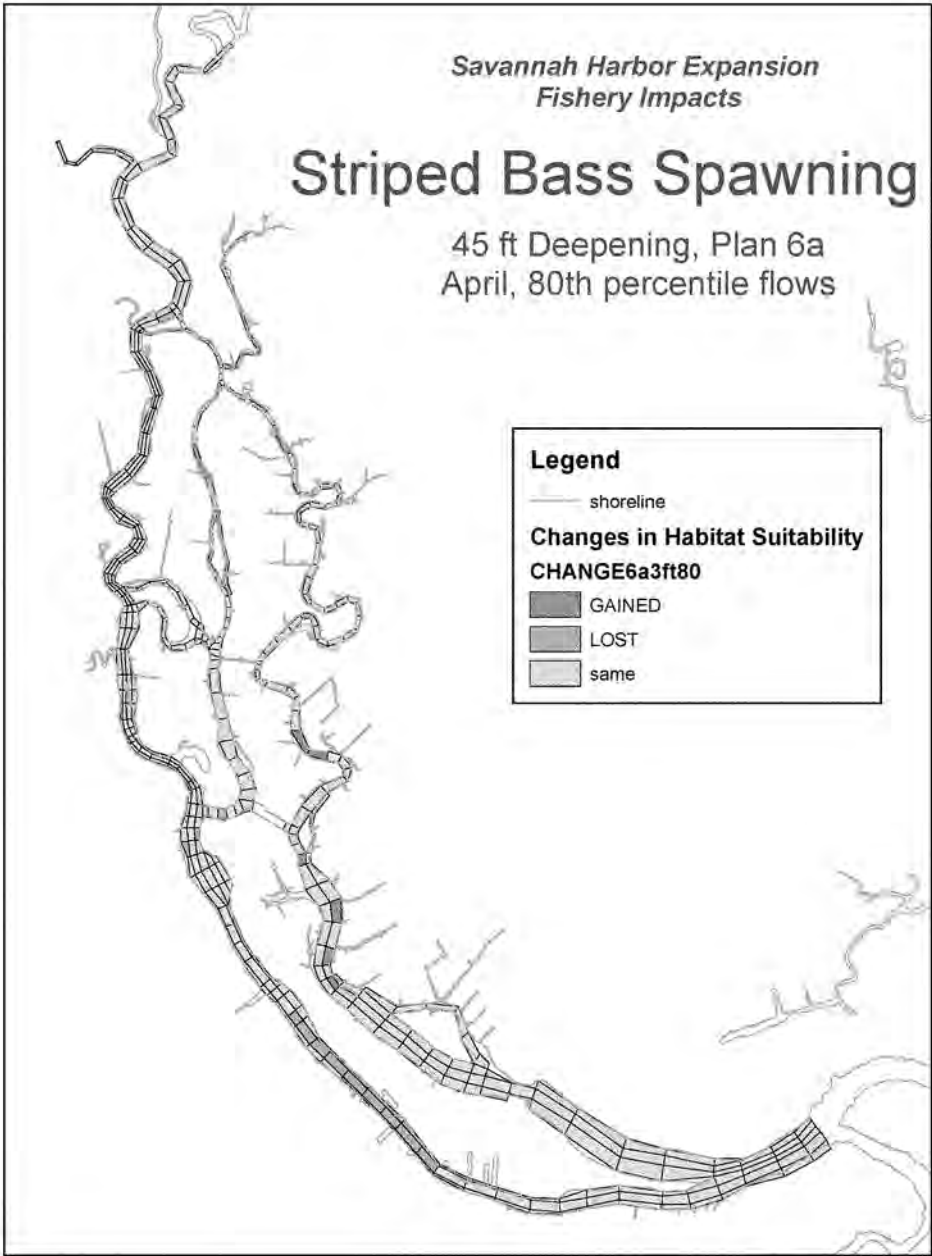

*Savannah Harbor Expansion  
Fishery Impacts*

# Sturgeon - Juveniles


45 ft Deepening, Plan 6a  
January, 50th percentile flows

**Legend**

— shoreline

**Changes in Habitat Suitability**  
**CHANGE6a3ft**

|                                                                                   |        |
|-----------------------------------------------------------------------------------|--------|
|  | GAINED |
|  | LOST   |
|  | same   |

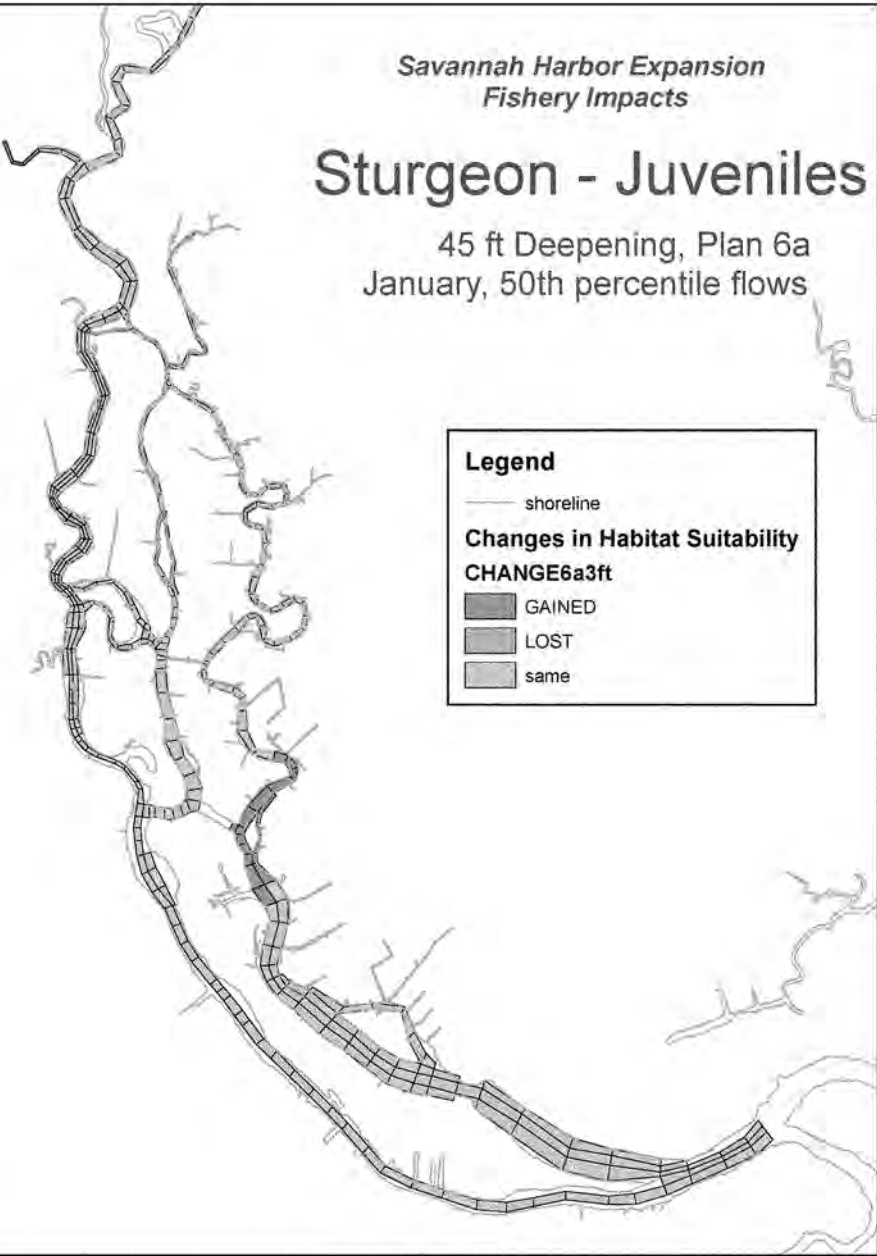

*Savannah Harbor Expansion  
Fishery Impacts*

# Sturgeon - Adults

45 ft Deepening, Plan 6a  
January, 50th percentile flows

**Legend**

— shoreline


**Changes in Habitat Suitability**

**CHANGE6a3ft**

■ GAINED

■ LOST


■ same

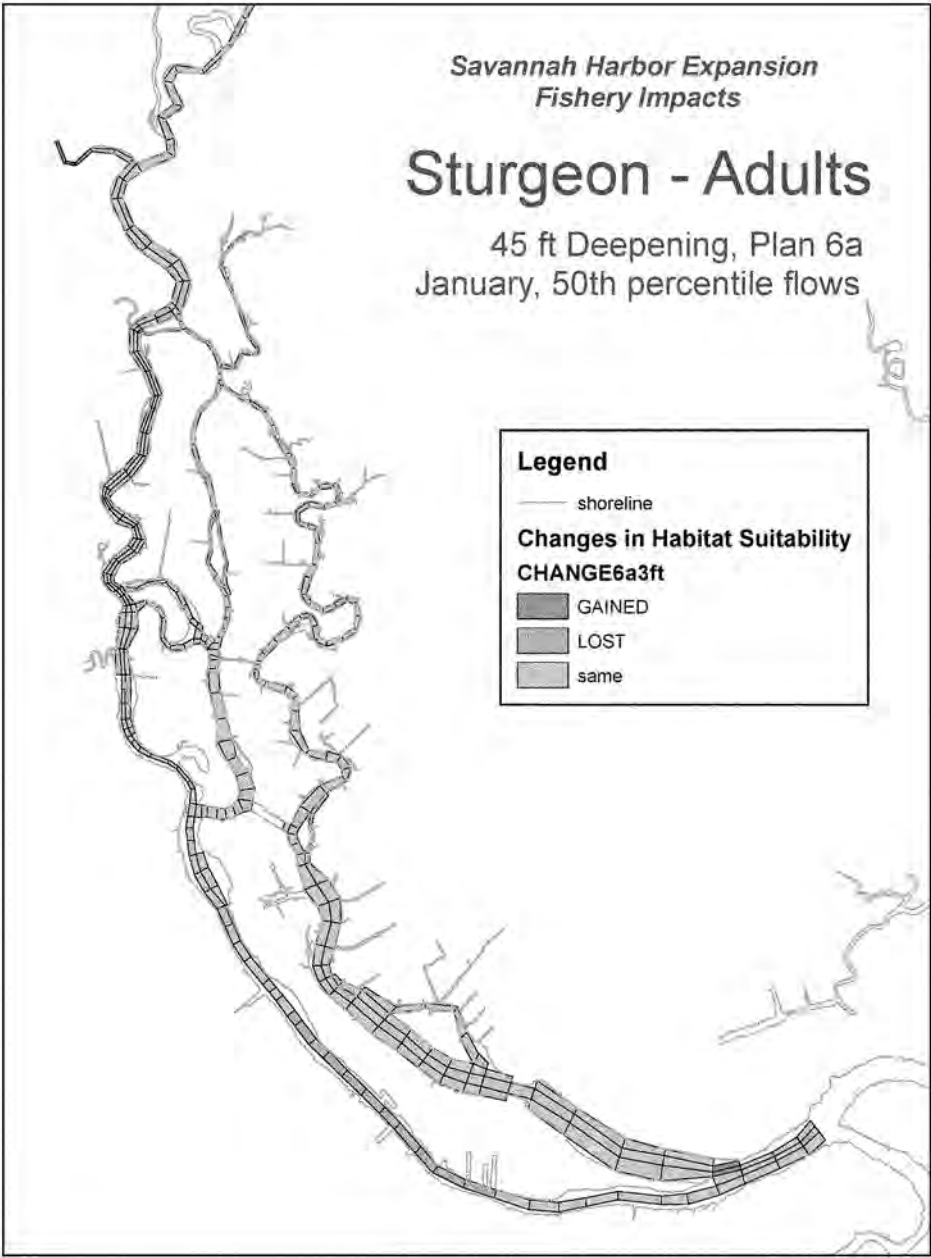

*Savannah Harbor Expansion  
Fishery Impacts*

## Sturgeon - Adults

45 ft Deepening, Plan 6a  
August, 1997 (Average) Flows

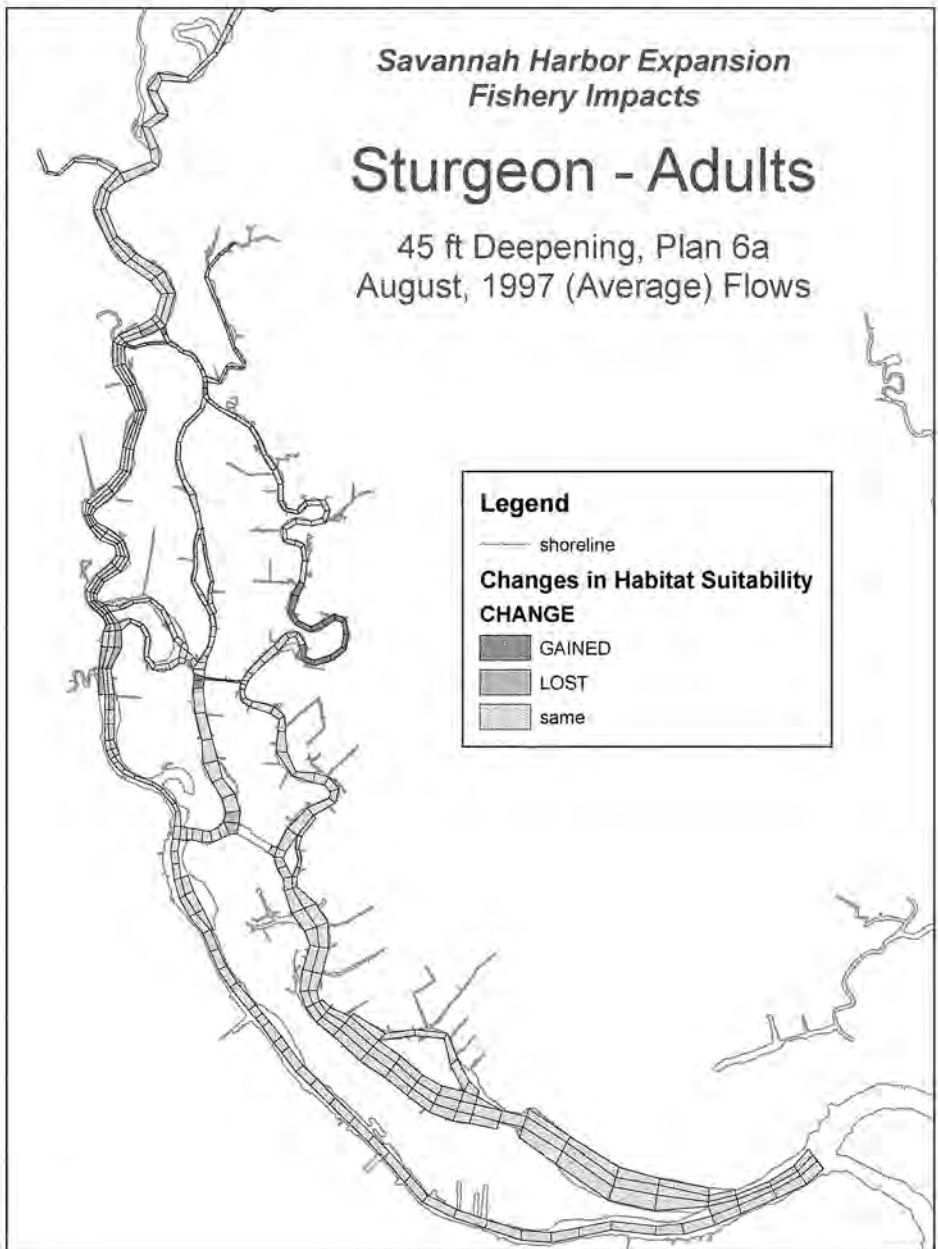

*Savannah Harbor Expansion  
Fishery Impacts*

# Southern Flounder

45 ft Deepening, Plan 6a  
August, 1997 (Average) Flows


**Legend**

— shoreline

**Changes in Habitat Suitability**

**Change6a3ft**

|                                                                                   |        |
|-----------------------------------------------------------------------------------|--------|
|  | GAINED |
|  | same   |

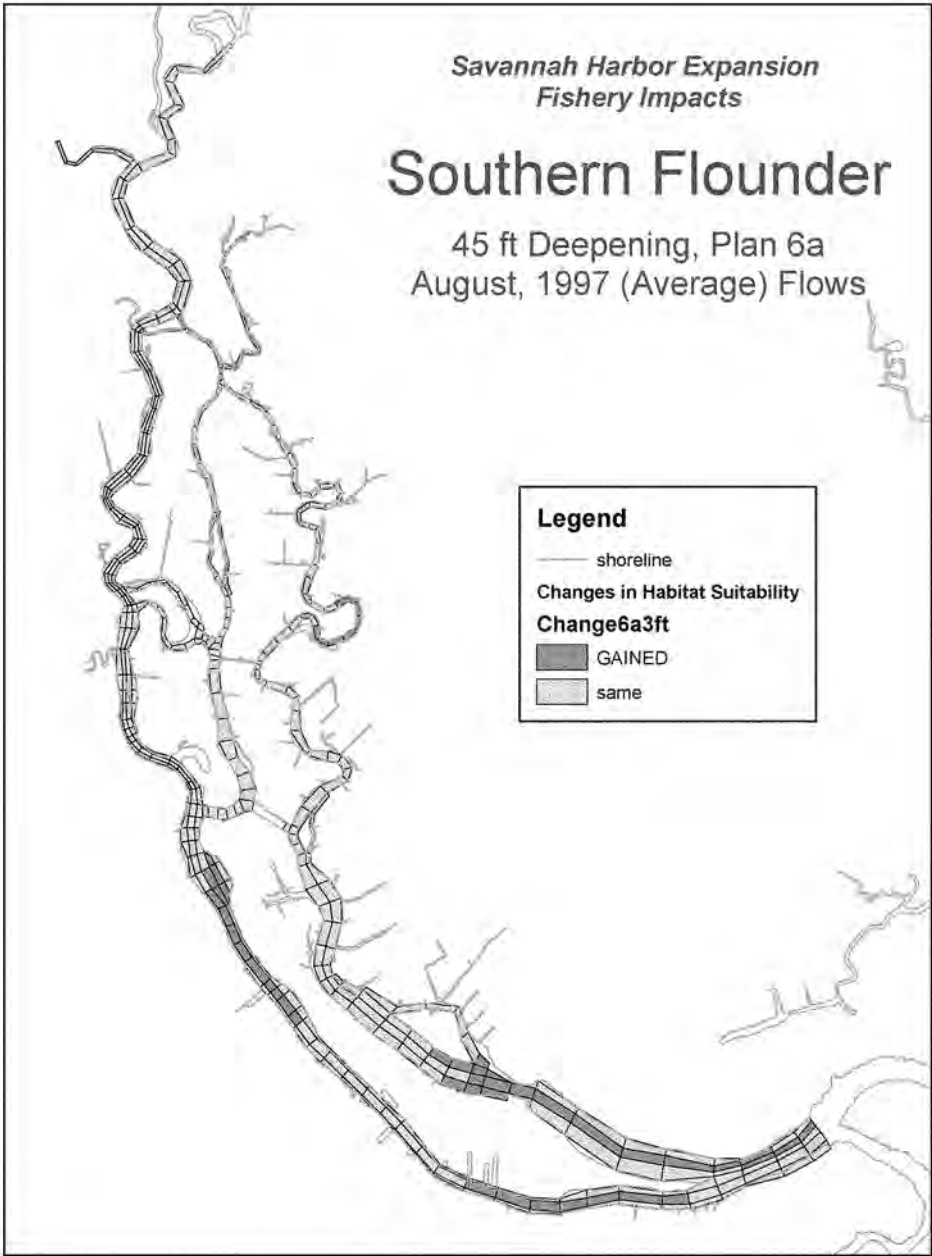

# **46 ft Channel Depth**

## *Mitigation Plan 6a*



*Savannah Harbor Expansion  
Fishery Impacts*

# American Shad


46 ft Deepening, Plan 6a  
May 20th percentile flow

**Legend**

— shoreline

Changes in Habitat Suitability  
**CHANGE6a4ft20**

|                                                                                   |      |
|-----------------------------------------------------------------------------------|------|
|  | LOST |
|  | same |

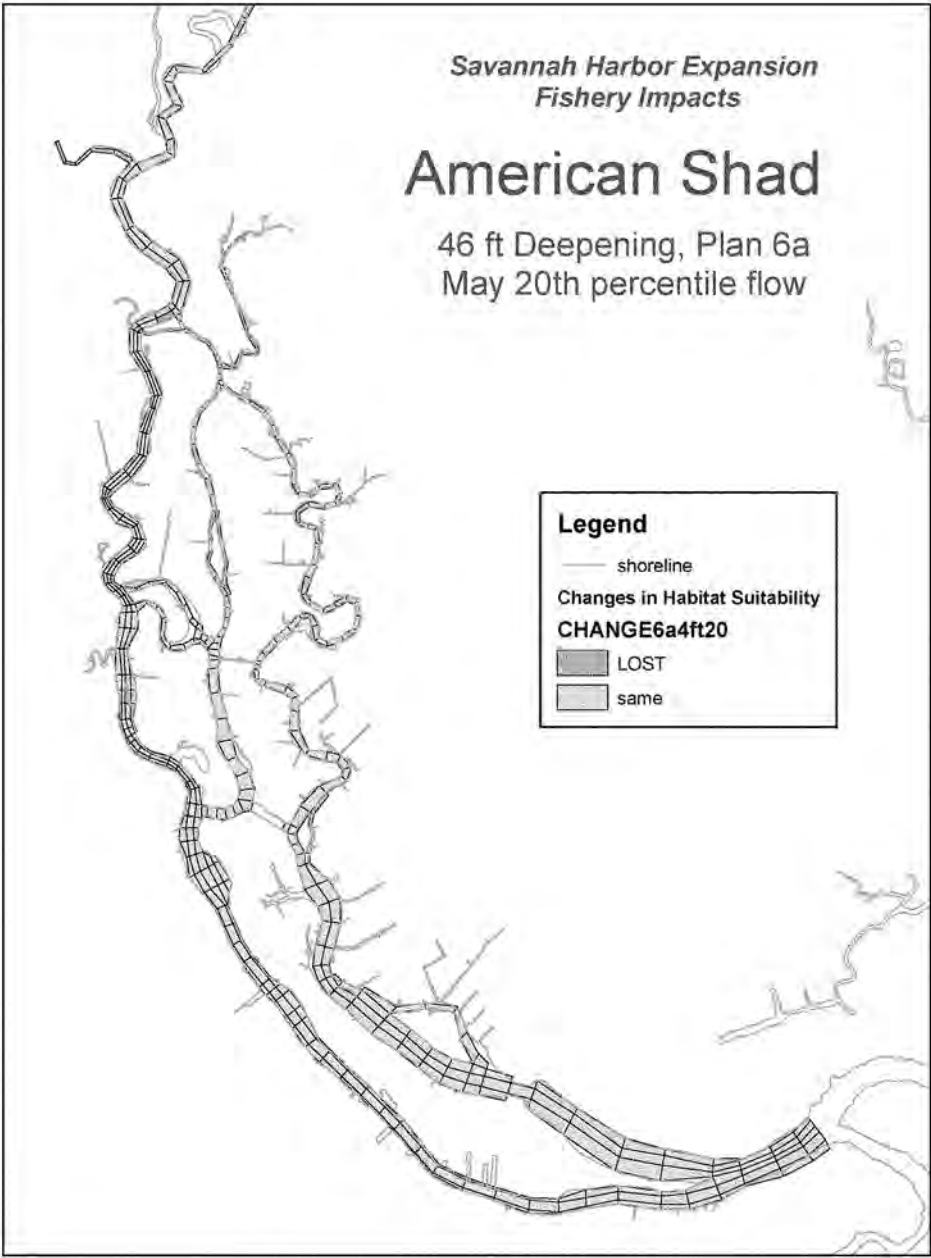

*Savannah Harbor Expansion  
Fishery Impacts*

# American Shad


46 ft Deepening, Plan 6a  
May 50th percentile flow

**Legend**

— shoreline

**Habitat Suitability**  
**CHANGE6a4ft50**

|                                                                                   |      |
|-----------------------------------------------------------------------------------|------|
|  | LOST |
|  | same |

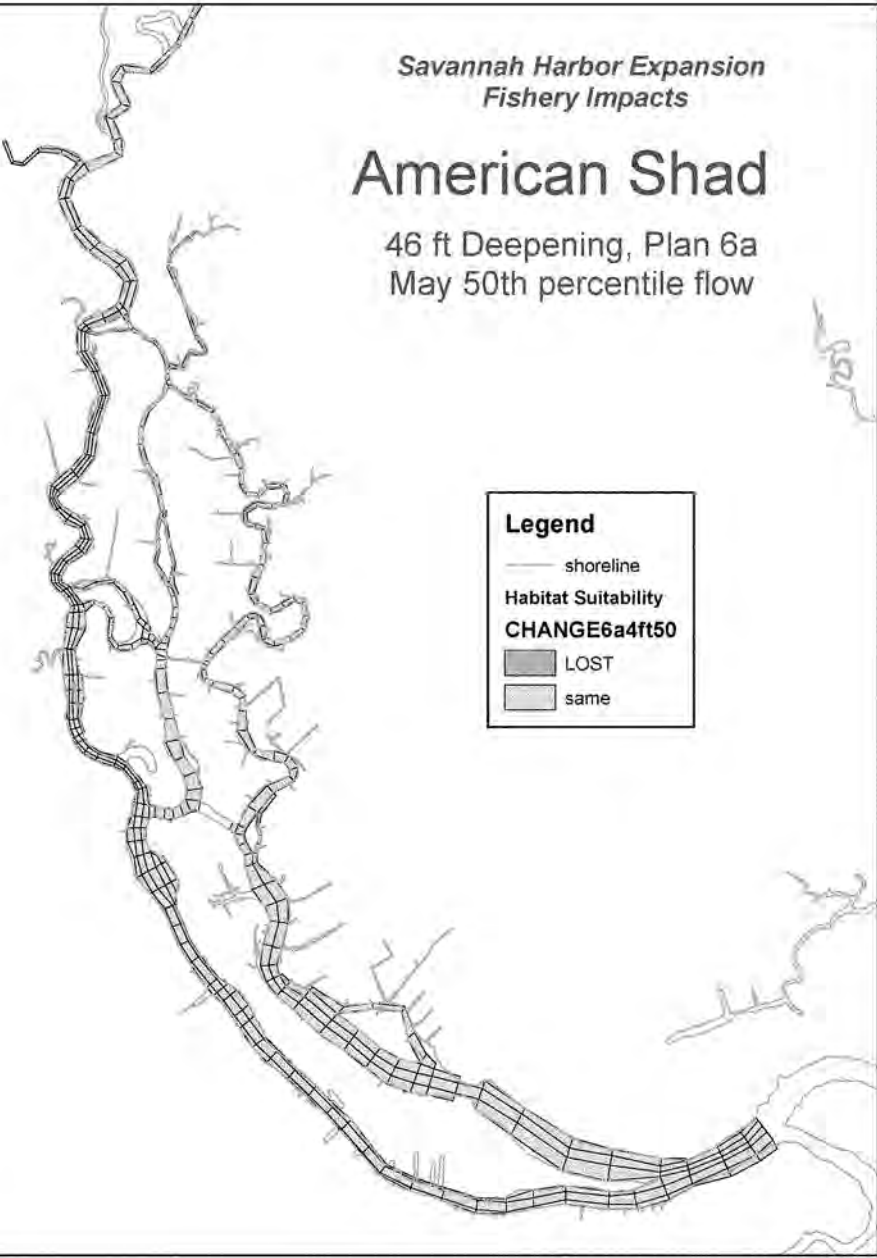

*Savannah Harbor Expansion  
Fishery Impacts*

# American Shad


46 ft Deepening, Plan 6a  
May 80th percentile flow

**Legend**

— shoreline

Changes in Habitat Suitability  
**CHANGE6a4ft80**

|                                                                                   |      |
|-----------------------------------------------------------------------------------|------|
|  | LOST |
|  | same |

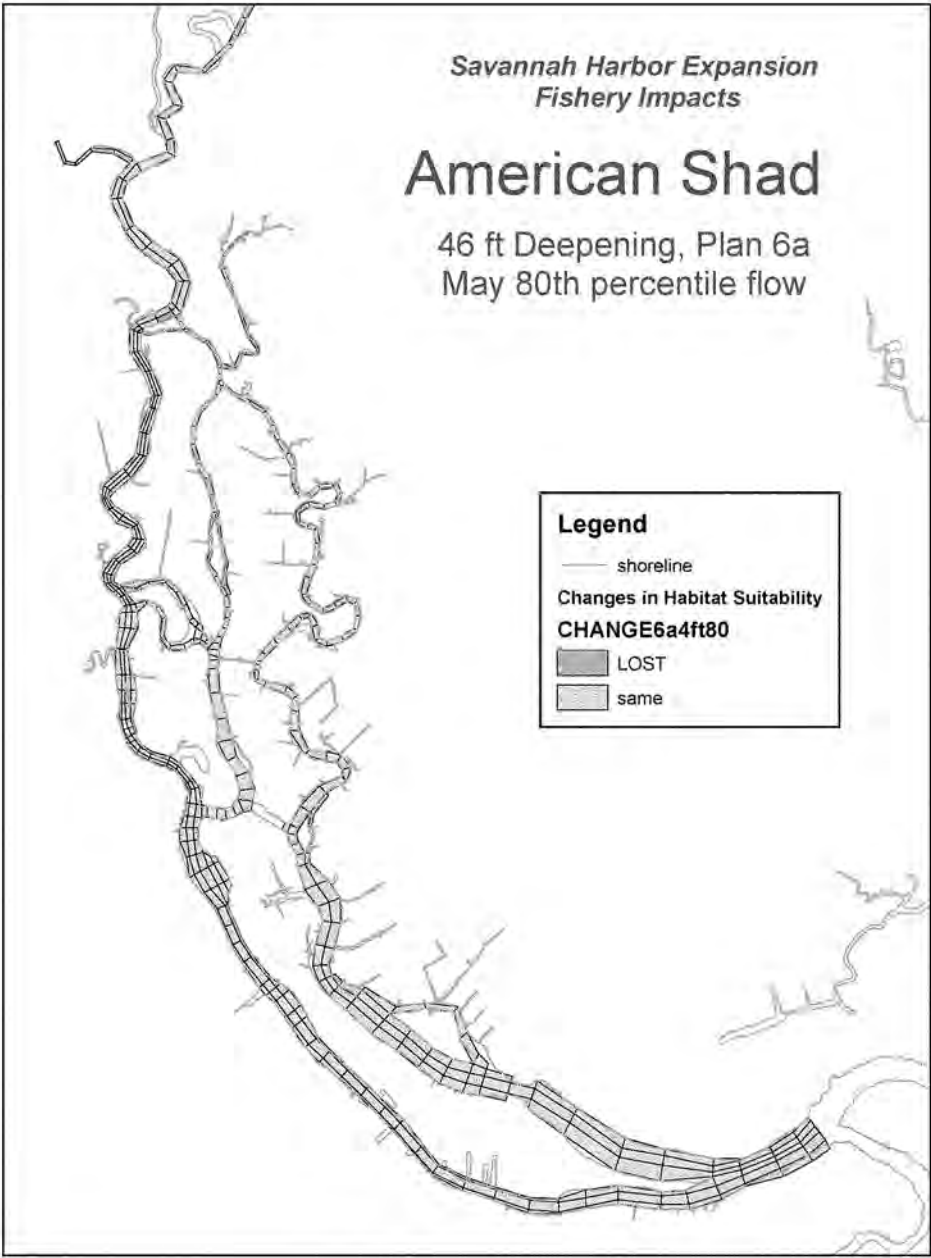

*Savannah Harbor Expansion  
Fishery Impacts*

## American Shad

46 ft Deepening, Plan 6a  
January 50th percentile flow

### Legend


— shoreline

Changes in Habitat Suitability

**CHANGE6a4ft**

■ LOST


■ same

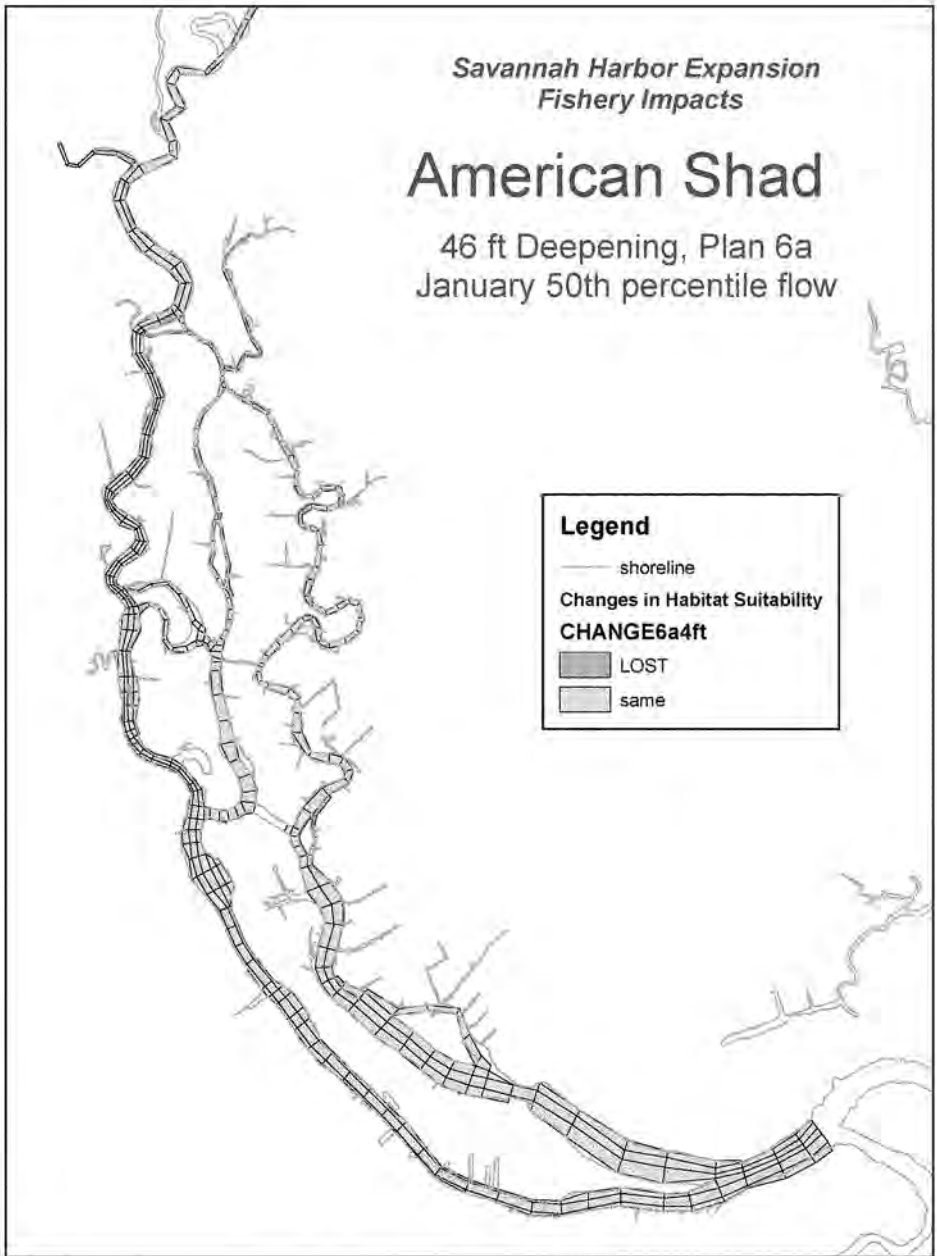

*Savannah Harbor Expansion  
Fishery Impacts*

## American Shad

46 ft Deepening, Plan 6a  
August, 1997 (Average) Flows

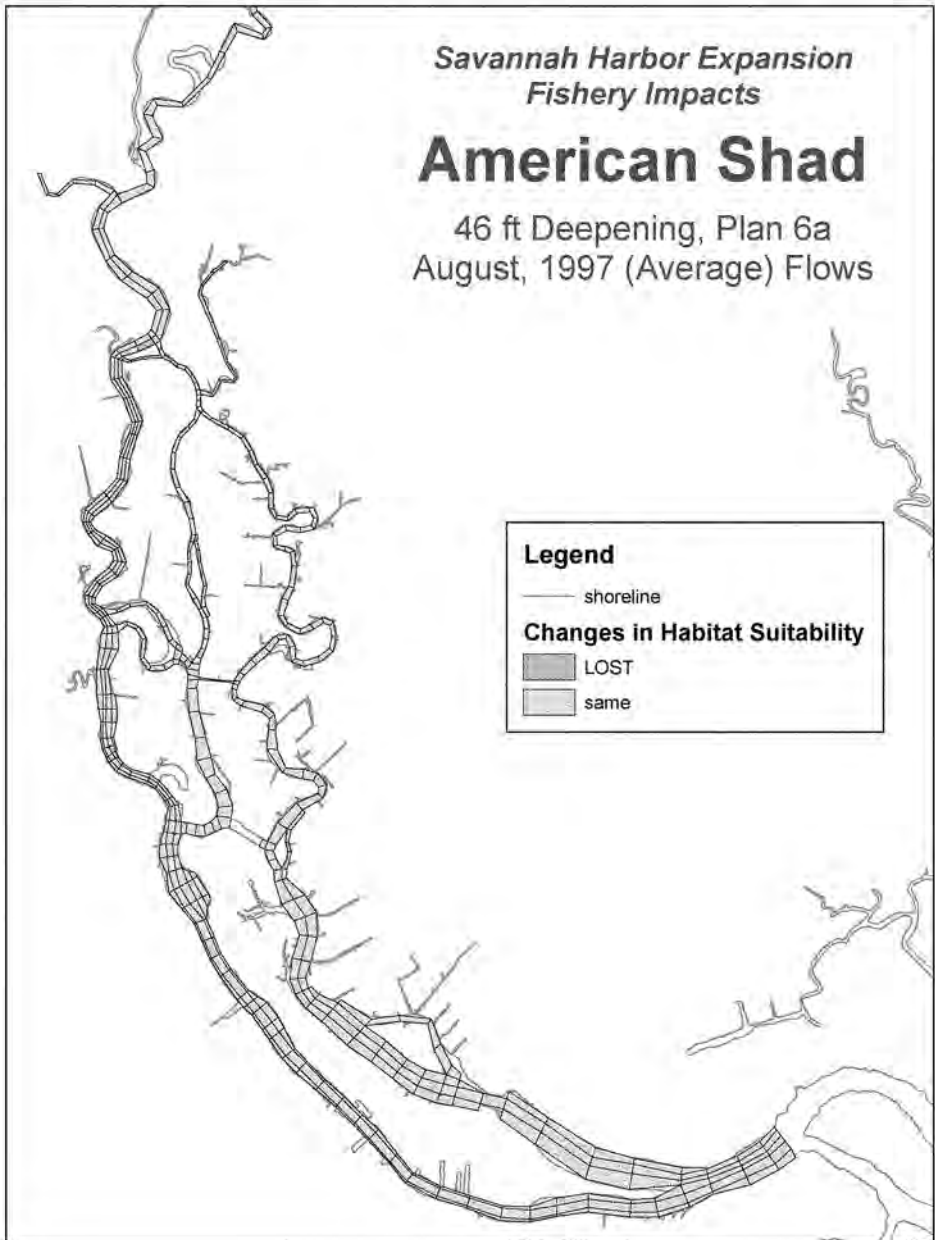

*Savannah Harbor Expansion  
Fishery Impacts*

## Striped Bass Eggs

46 ft Deepening, Plan 6a  
April, 20th percentile flows

### Legend

— shoreline


### Changes in Habitat Suitability

#### CHANGE6a4ft20

■ GAINED

■ LOST

■ same

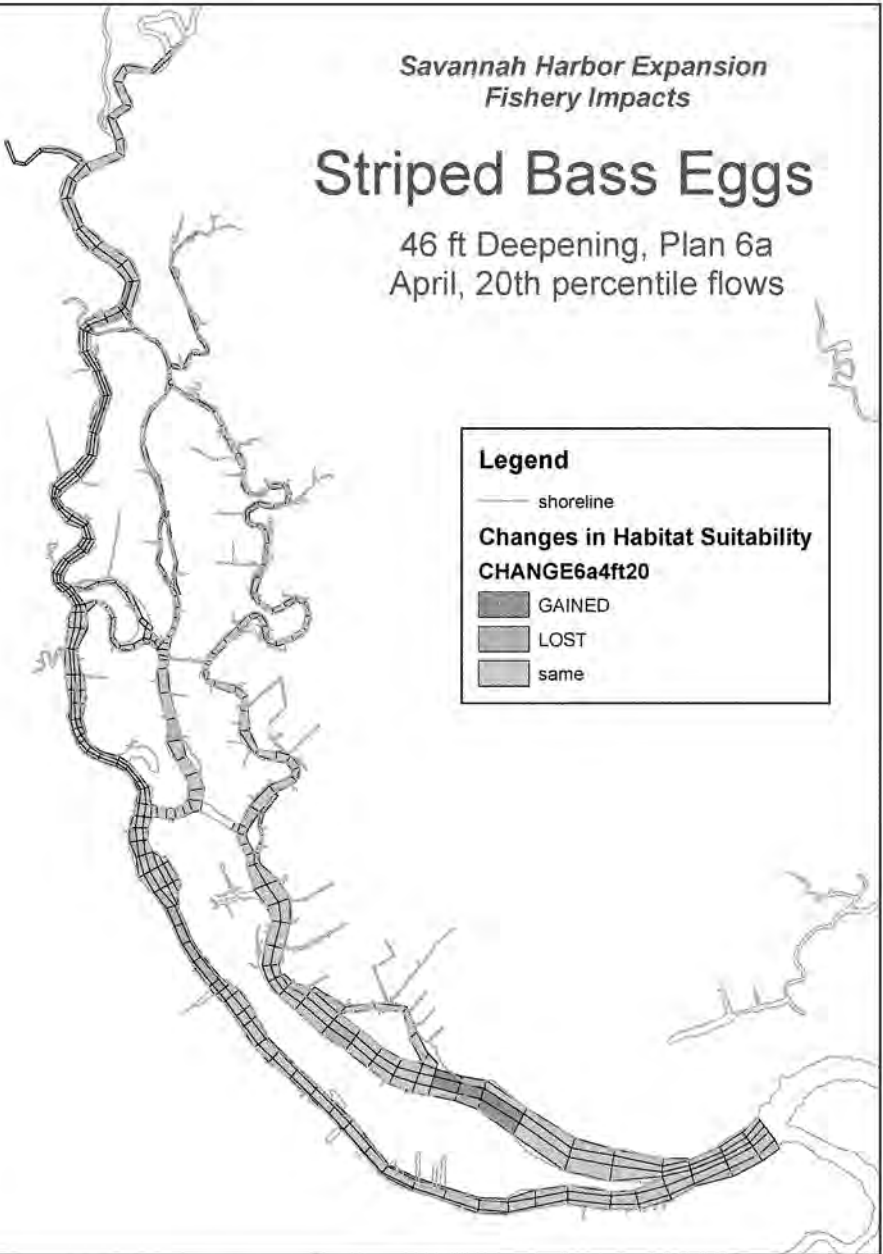

*Savannah Harbor Expansion  
Fishery Impacts*

# Striped Bass Eggs

46 ft Deepening, Plan 6a  
April, 50th percentile flows

## Legend

— shoreline


### Changes in Habitat Suitability

#### CHANGE6a4ft50

■ GAINED

■ LOST

■ same

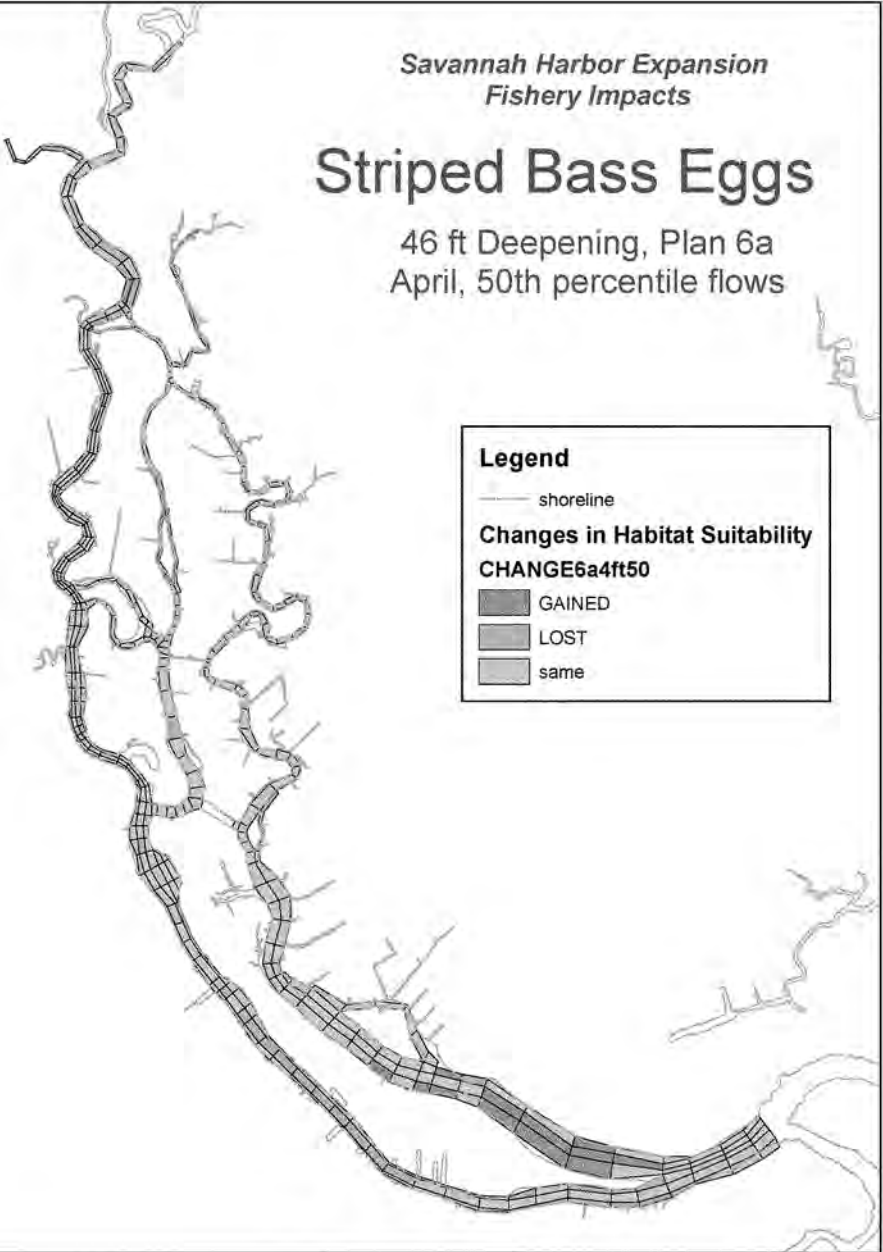

*Savannah Harbor Expansion  
Fishery Impacts*

# Striped Bass Eggs


46 ft Deepening, Plan 6a  
April, 80th percentile flows

**Legend**

— shoreline

**Changes in Habitat Suitability**  
**CHANGE6a4ft80**

|                                                                                   |        |
|-----------------------------------------------------------------------------------|--------|
|  | GAINED |
|  | LOST   |
|  | same   |

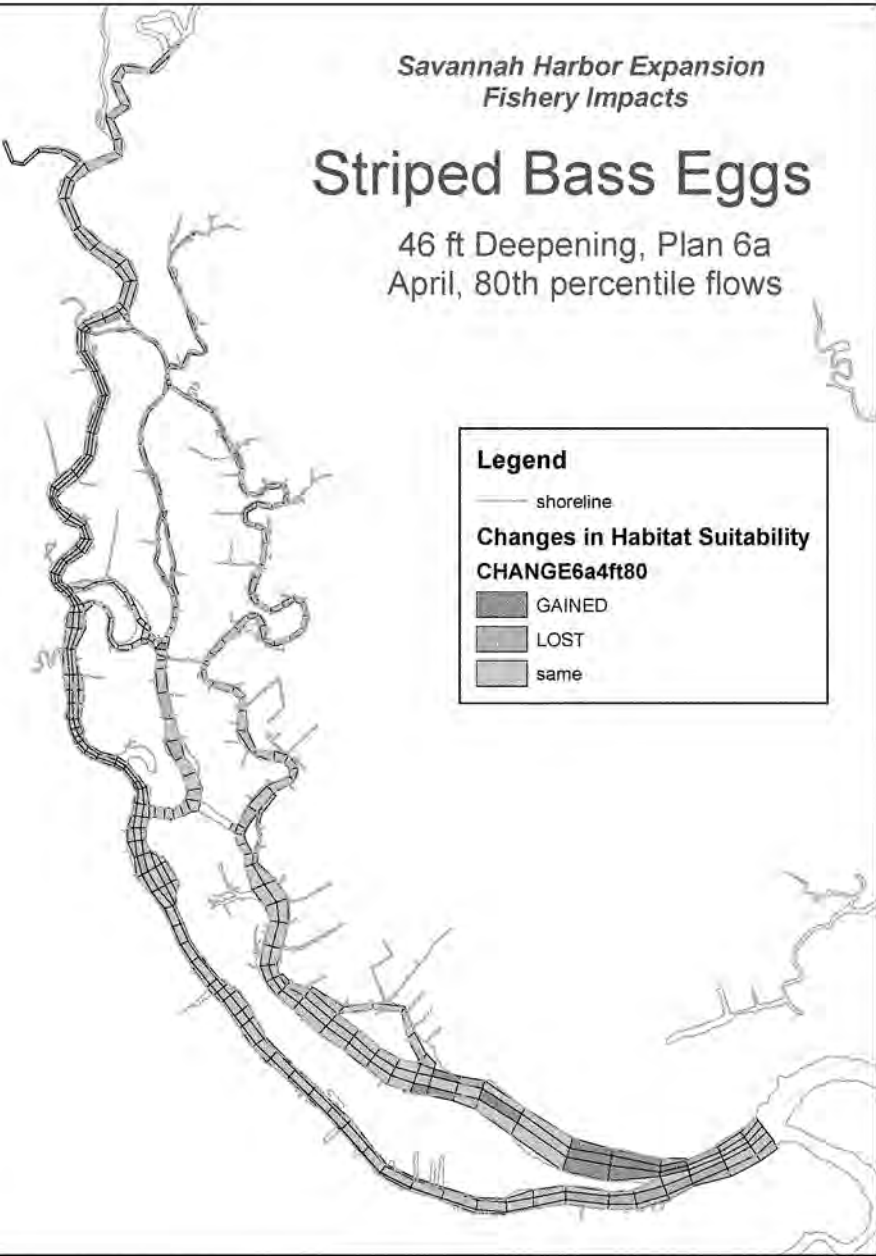



*Savannah Harbor Expansion  
Fishery Impacts*

# Striped Bass Larvae

46 ft Deepening, Plan 6a  
May, 20th percentile flows

## Legend

— shoreline


Changes in Habitat Suitability

**CHANGE6a4ft20**

■ GAINED

■ LOST

■ same

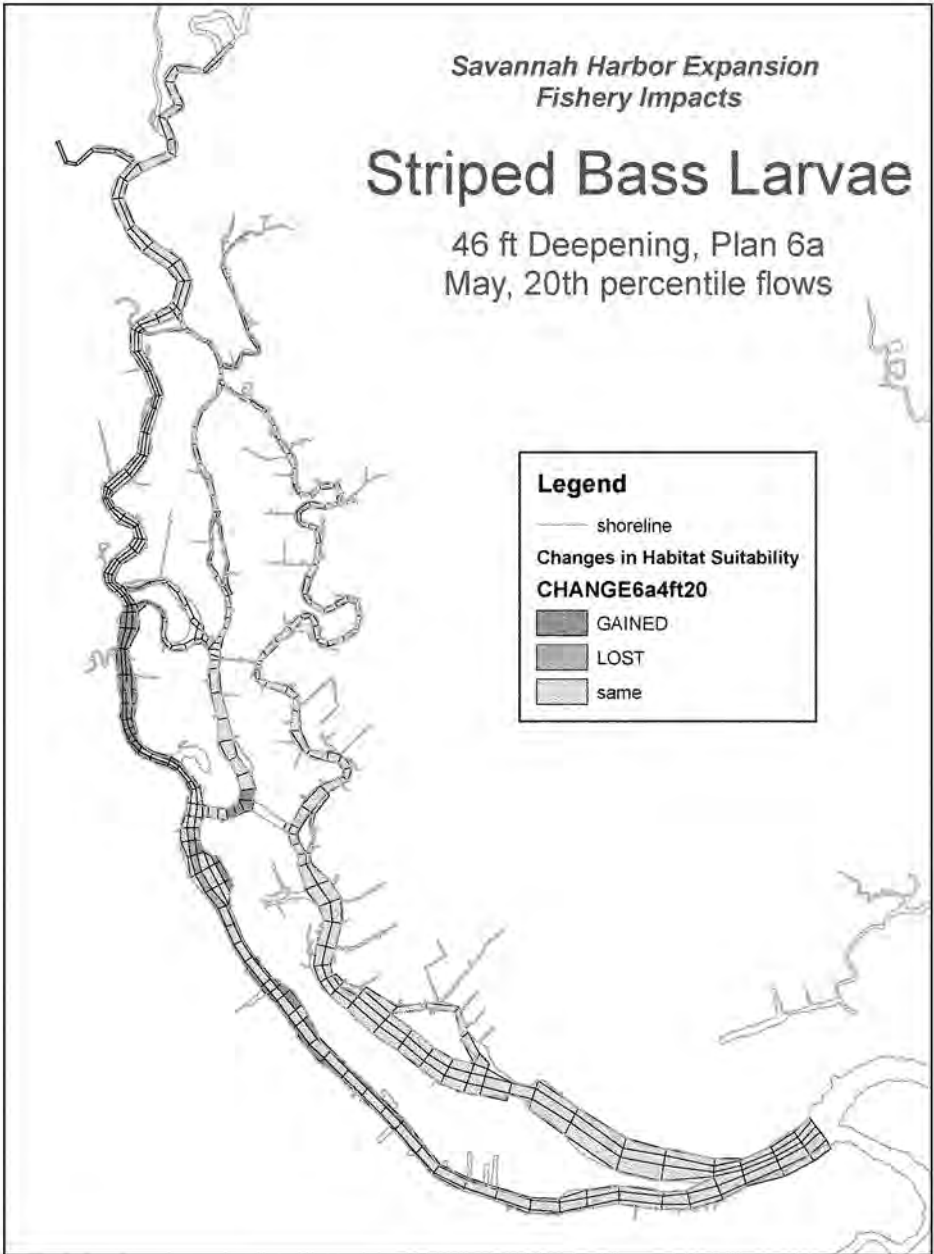

*Savannah Harbor Expansion  
Fishery Impacts*

# Striped Bass Larvae

46 ft Deepening, Plan 6a  
May, 50th percentile flows

## Legend

— shoreline


Changes in Habitat Suitability

**CHANGE6a4ft50**

■ GAINED

■ LOST

■ same

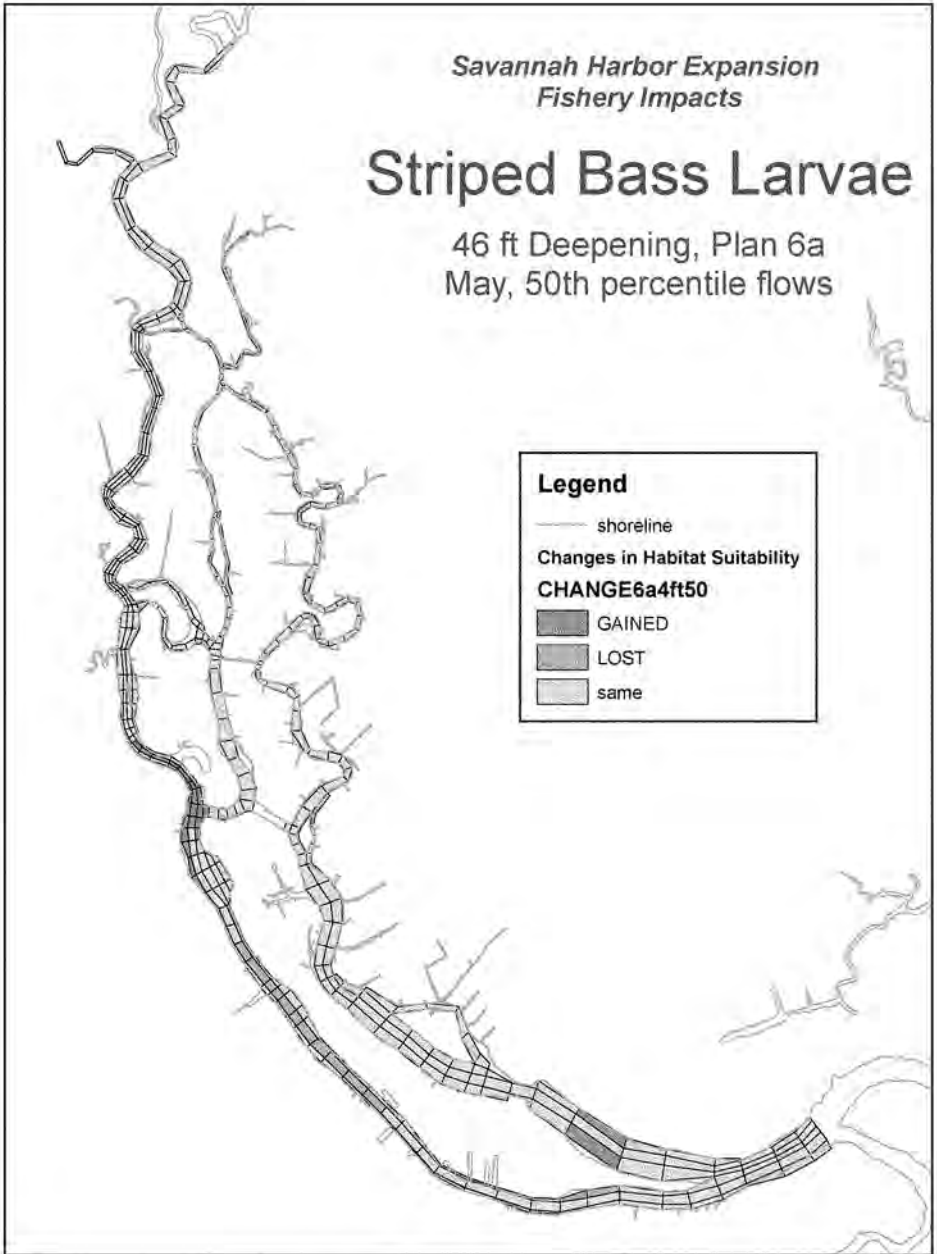

*Savannah Harbor Expansion  
Fishery Impacts*

# Striped Bass Larvae

46 ft Deepening, Plan 6a  
May, 80th percentile flows

## Legend

— shoreline


Changes in Habitat Suitability

**CHANGE6a4ft80**

■ GAINED

■ LOST

■ same

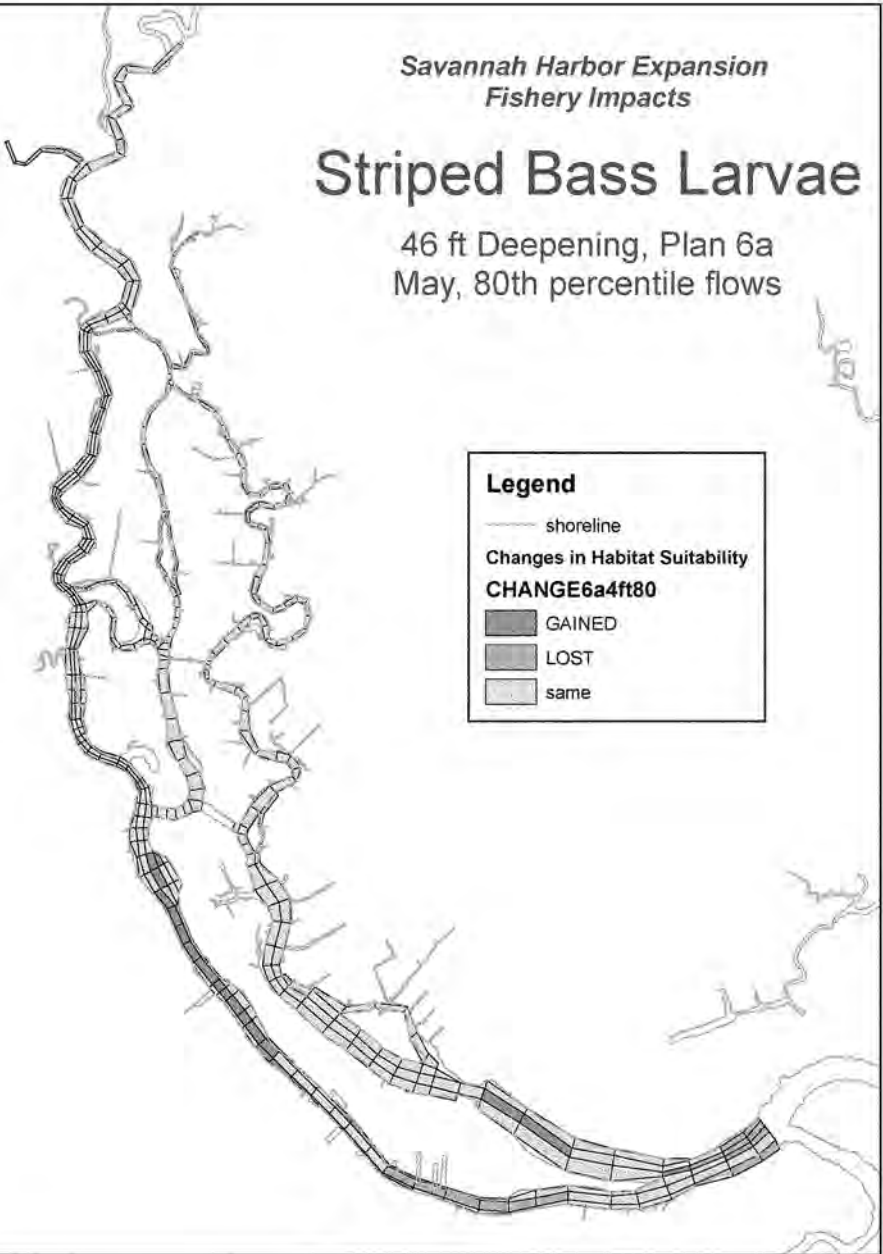

*Savannah Harbor Expansion  
Fishery Impacts*

# Striped Bass Spawning


46 ft Deepening, Plan 6a  
April, 20th percentile flows

**Legend**

— shoreline

**Changes in Habitat Suitability**  
**CHANGE6a4ft20**

|                                                                                   |        |
|-----------------------------------------------------------------------------------|--------|
|  | GAINED |
|  | LOST   |
|  | same   |

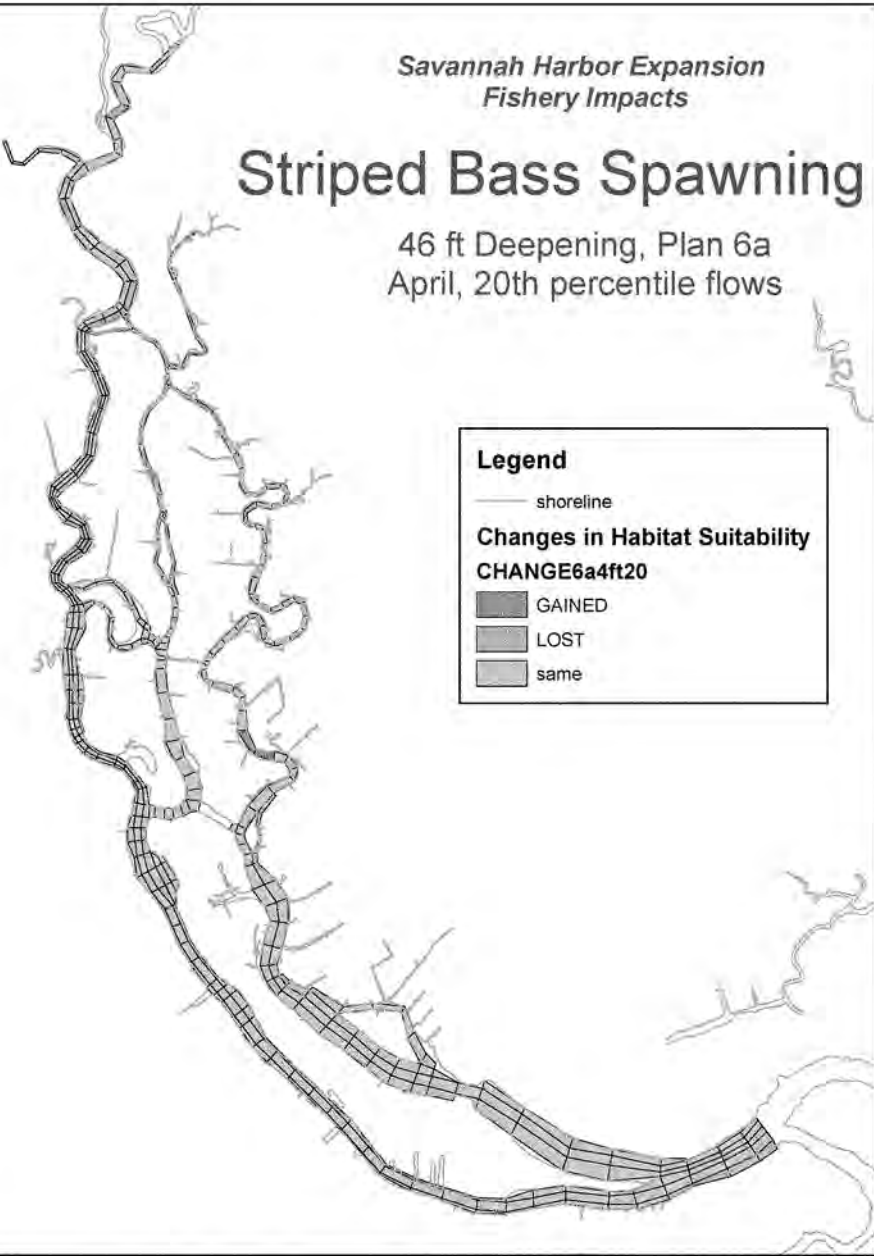

*Savannah Harbor Expansion  
Fishery Impacts*

# Striped Bass Spawning


46 ft Deepening, Plan 6a  
April, 50th percentile flows

**Legend**

— shoreline

**Changes in Habitat Suitability**  
**CHANGE6a4ft50**

|                                                                                   |        |
|-----------------------------------------------------------------------------------|--------|
|  | GAINED |
|  | LOST   |
|  | same   |

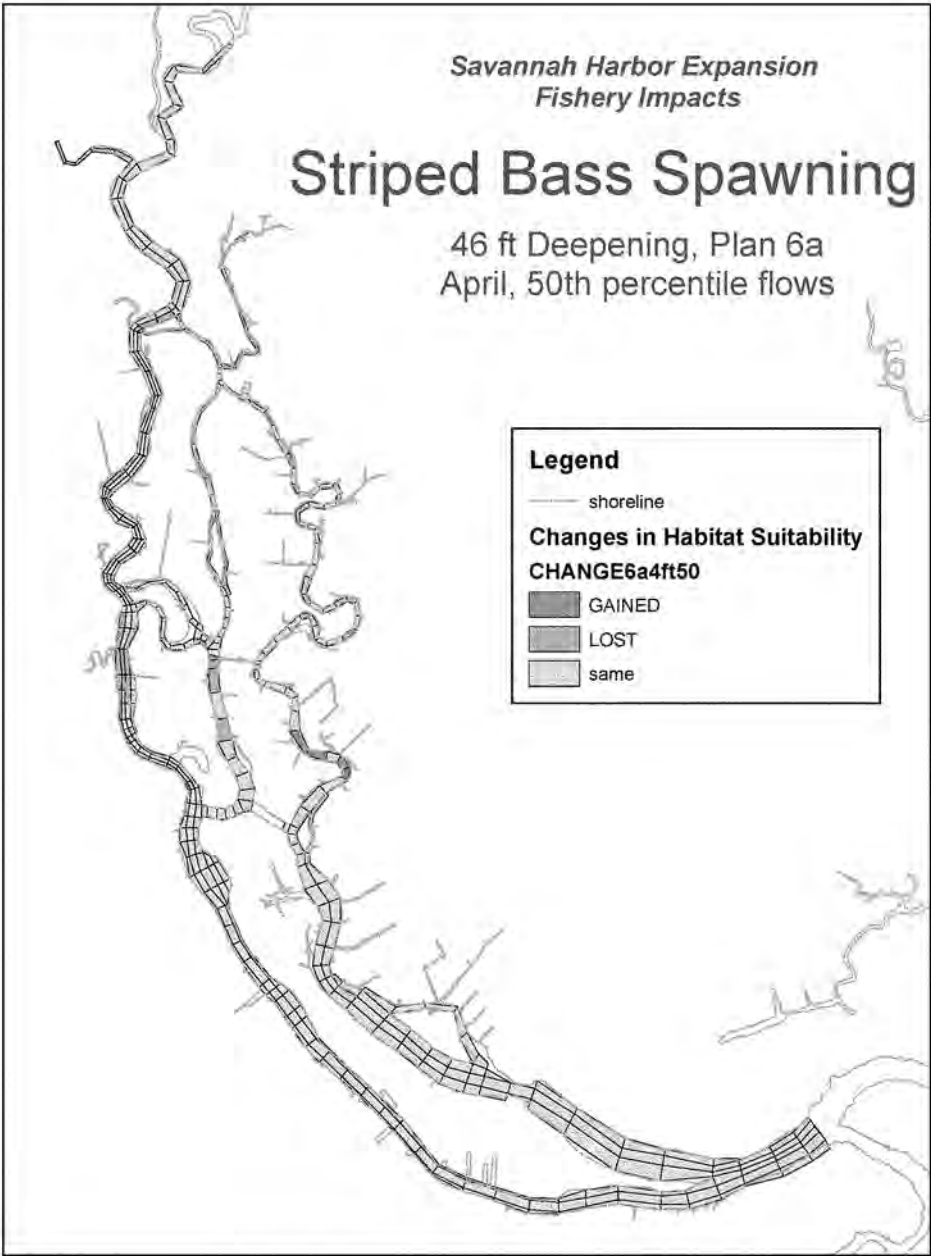

*Savannah Harbor Expansion  
Fishery Impacts*

# Striped Bass Spawning

46 ft Deepening, Plan 6a  
April, 80th percentile flows

## Legend

— shoreline


### Changes in Habitat Suitability

**CHANGE6a4ft80**

■ GAINED

■ LOST

■ same

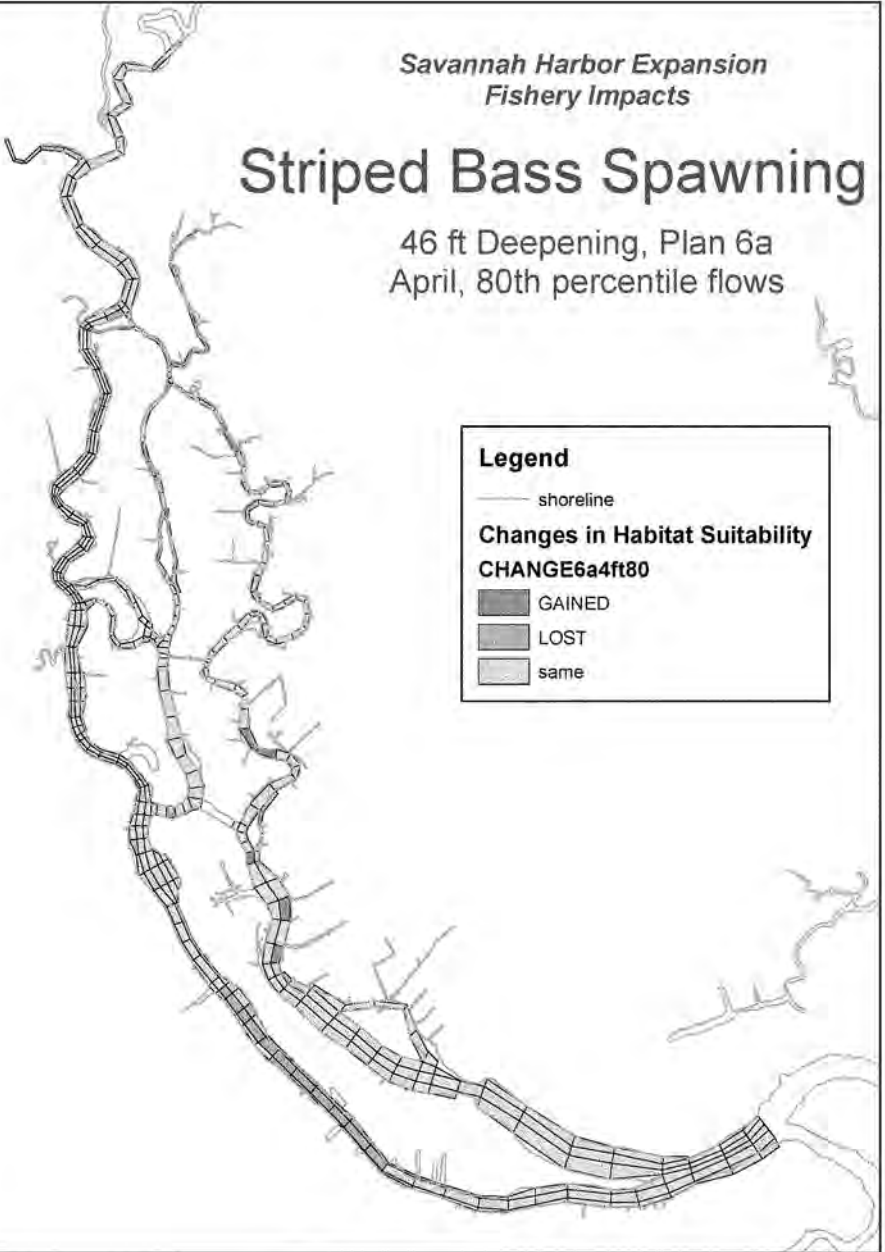

*Savannah Harbor Expansion  
Fishery Impacts*

# Sturgeon - Juveniles


46 ft Deepening, Plan 6a  
January, 50th percentile flows

**Legend**

— shoreline

**Changes in Habitat Suitability**  
**CHANGE6a4ft**

|                                                                                   |        |
|-----------------------------------------------------------------------------------|--------|
|  | GAINED |
|  | LOST   |
|  | same   |

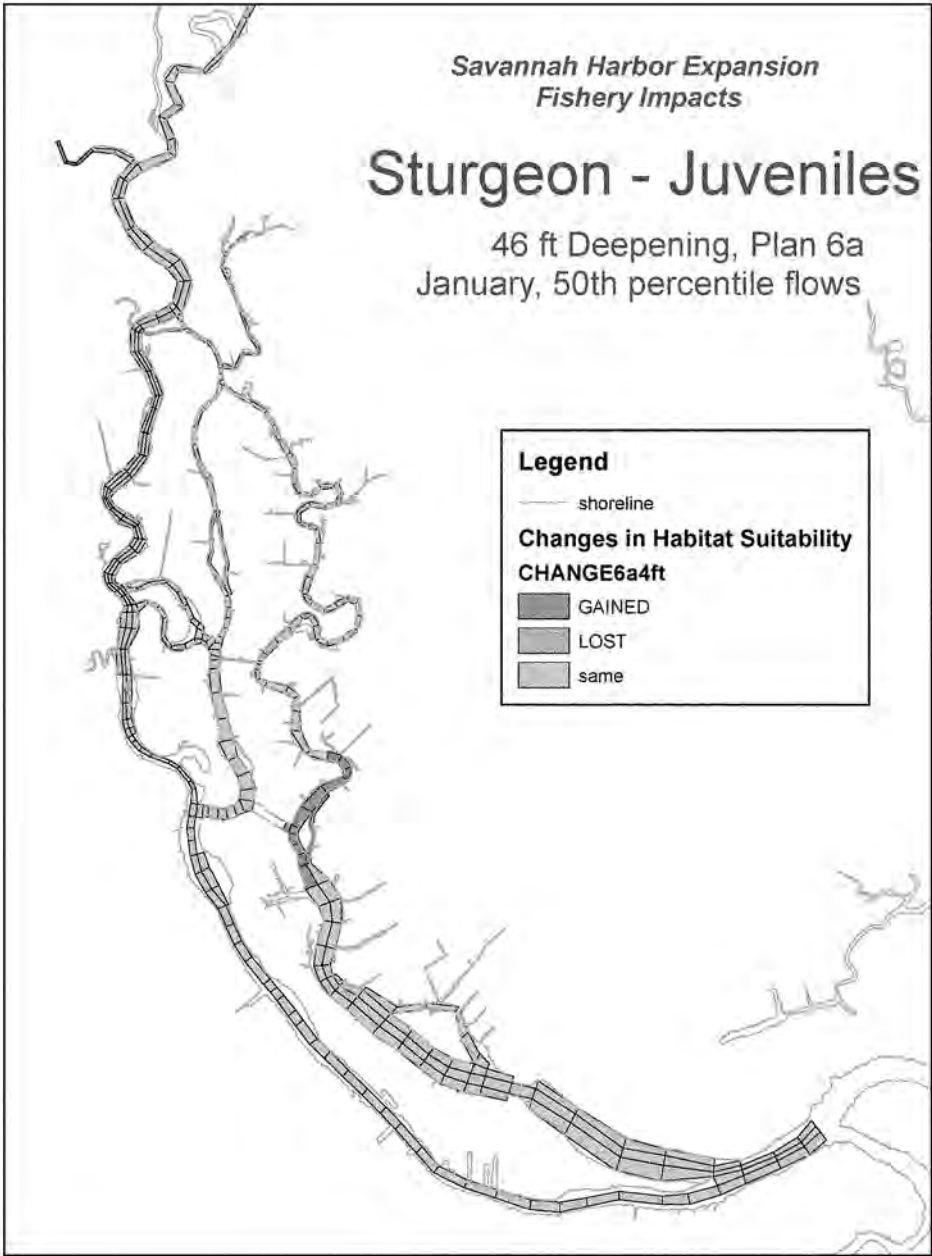

*Savannah Harbor Expansion  
Fishery Impacts*

# Sturgeon - Adults

46 ft Deepening, Plan 6a  
January, 50th percentile flows

**Legend**

— shoreline


**Changes in Habitat Suitability**

**CHANGE6a4ft**

GAINED

LOST

same

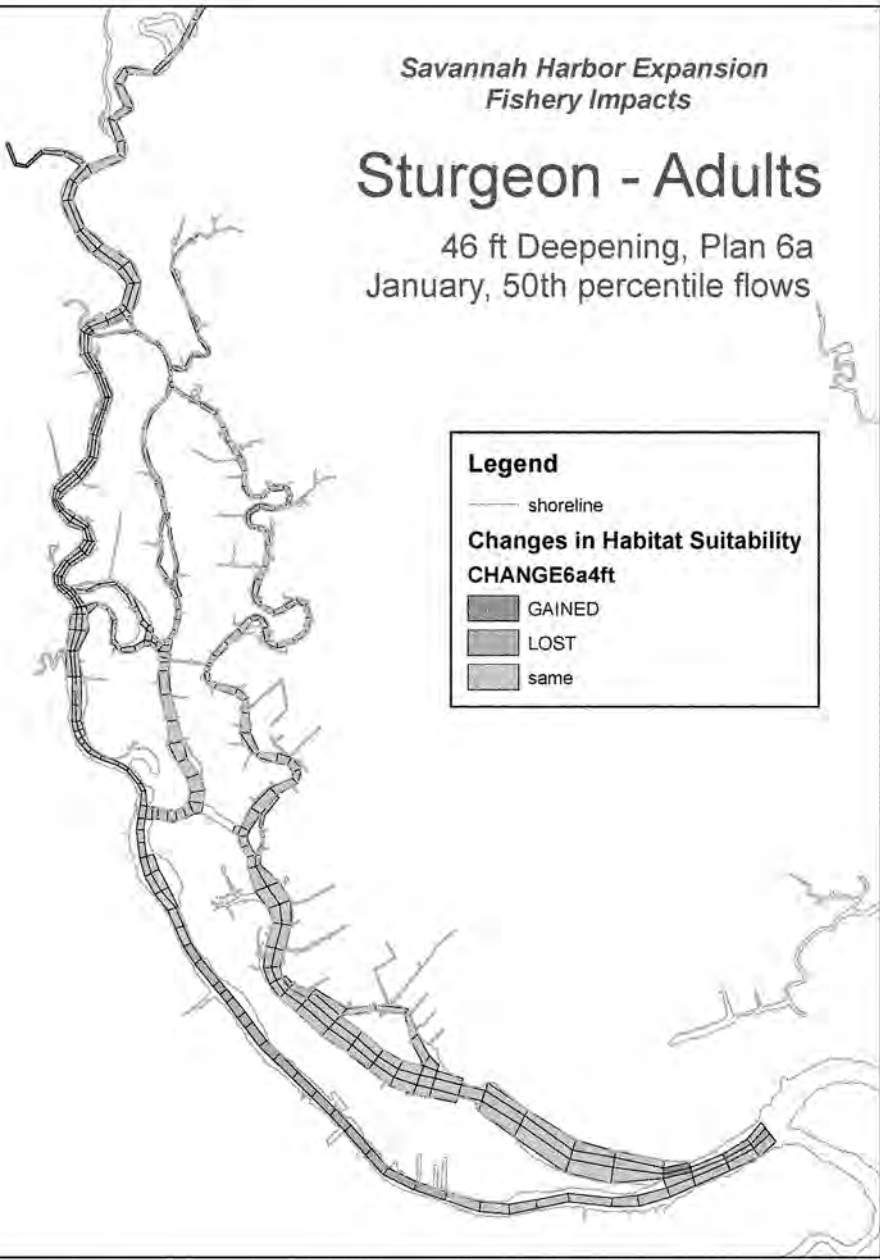




*Savannah Harbor Expansion  
Fishery Impacts*

## Sturgeon - Adults

46 ft Deepening, Plan 6a  
August, 1997 (Average) Flows

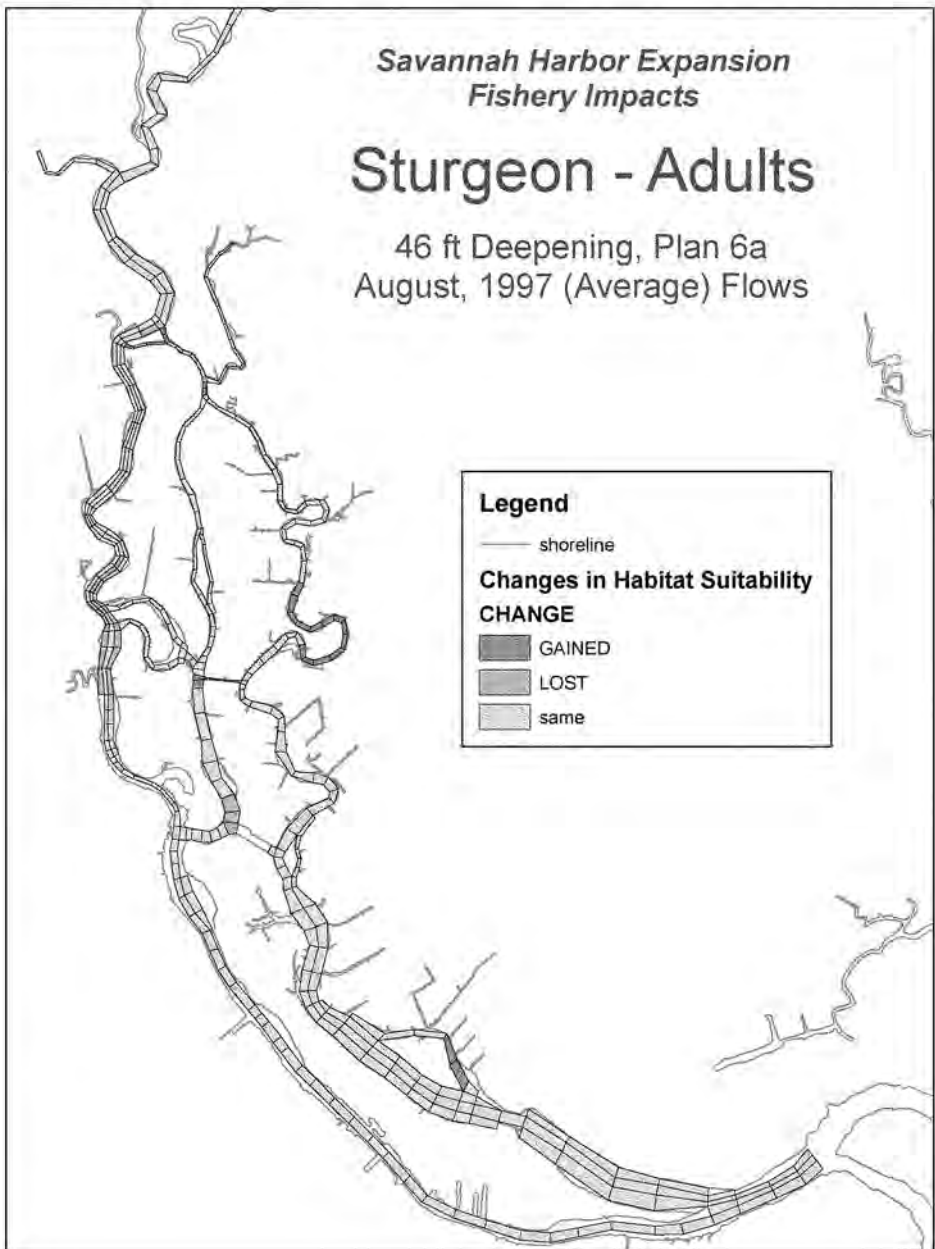

*Savannah Harbor Expansion  
Fishery Impacts*

## Southern Flounder

46 ft Deepening, Plan 6a  
August, 1997 (Average) Flows

### Legend


— shoreline

Changes in Habitat Suitability

**Change6a4ft**

■ GAINED

□ same

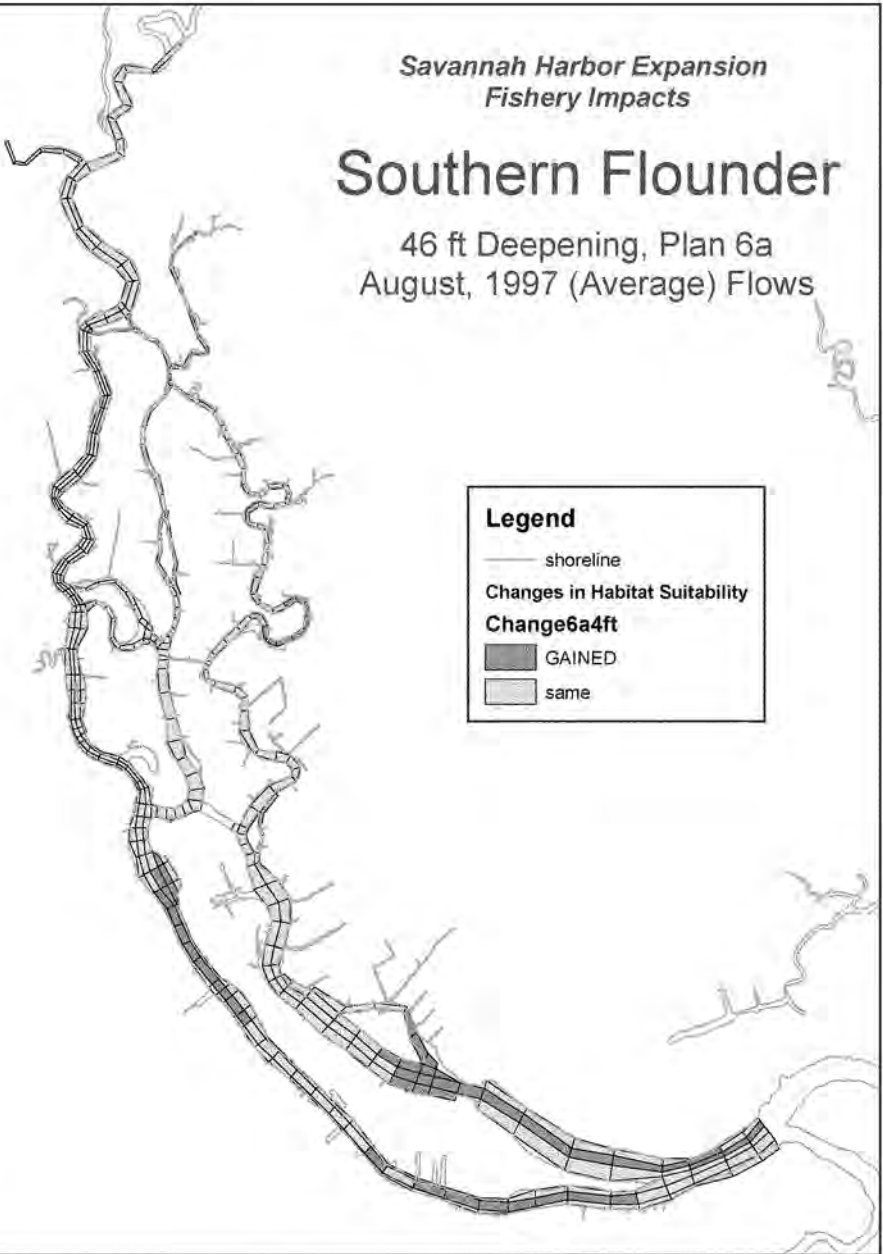


# **47 ft Channel Depth**

## *Mitigation Plan 6a*

*Savannah Harbor Expansion  
Fishery Impacts*

## American Shad


47 ft Deepening, Plan 6a  
May 20th percentile flow

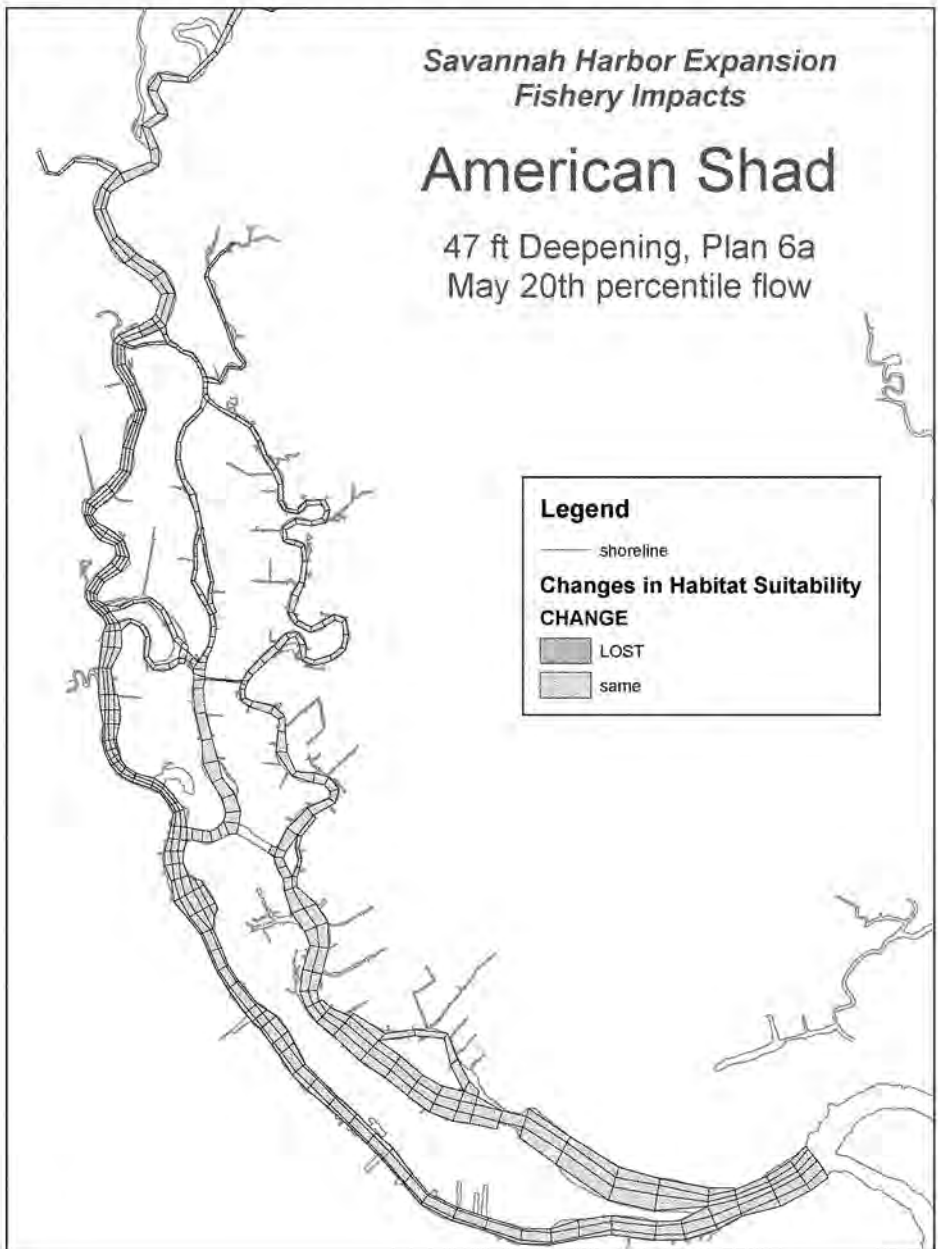

*Savannah Harbor Expansion  
Fishery Impacts*

## American Shad

47 ft Deepening, Plan 6a  
May 50th percentile flow

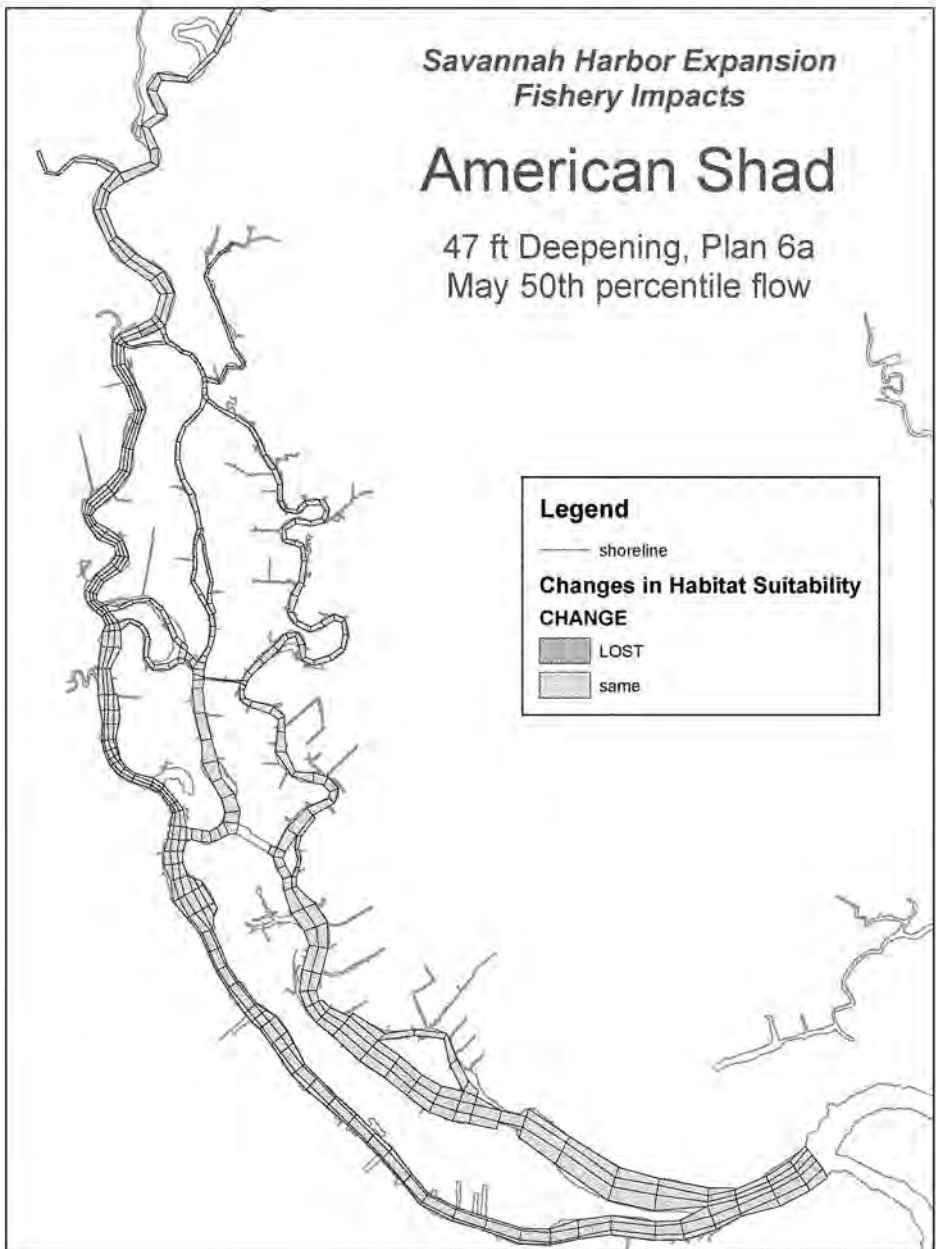

*Savannah Harbor Expansion  
Fishery Impacts*

## American Shad

47 ft Deepening, Plan 6a  
May 80th percentile flow


### Legend

— shoreline

### Changes in Habitat Suitability CHANGE

■ LOST


■ same

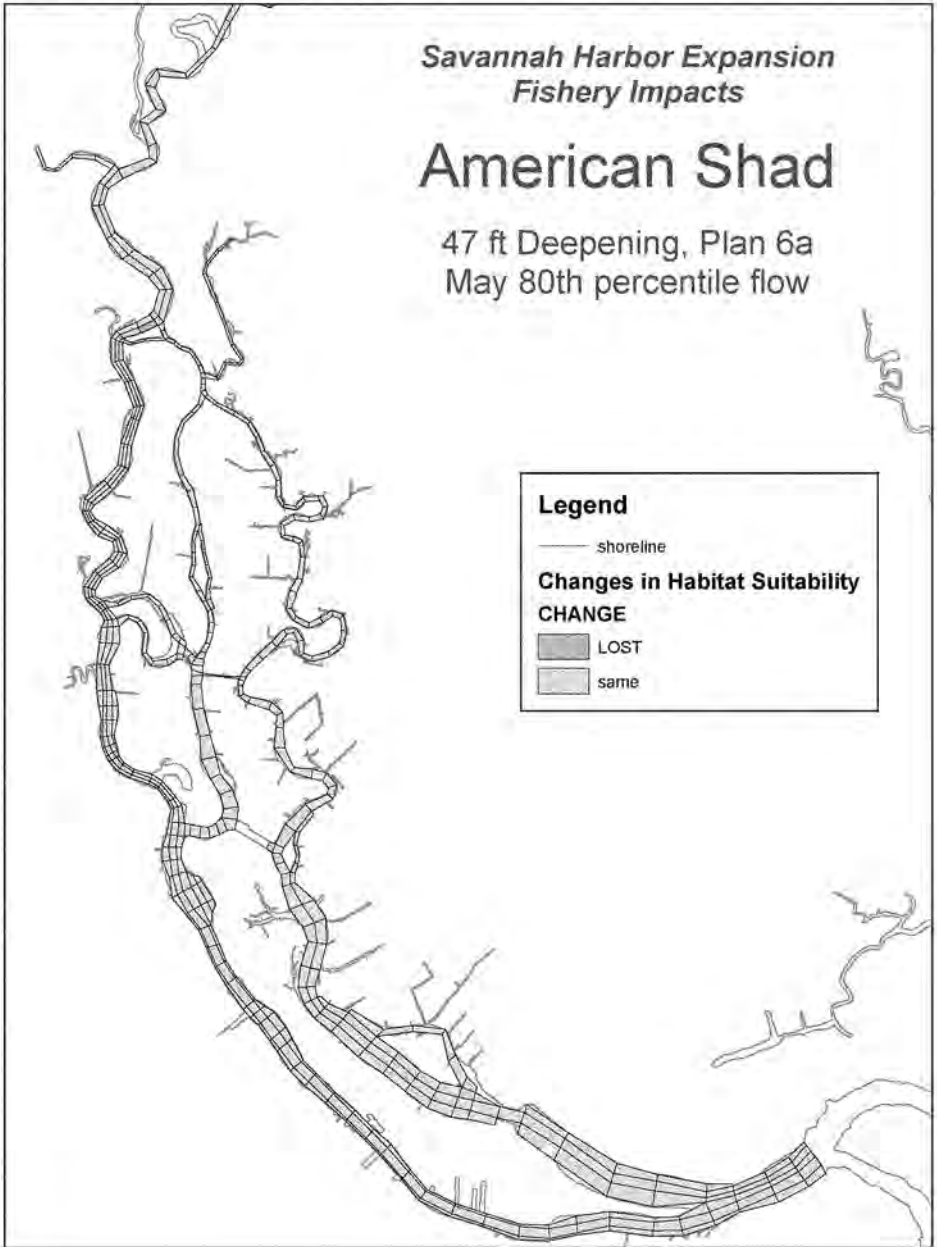

*Savannah Harbor Expansion  
Fishery Impacts*

## American Shad


47 ft Deepening, Plan 6a  
January, 50th percentile flow

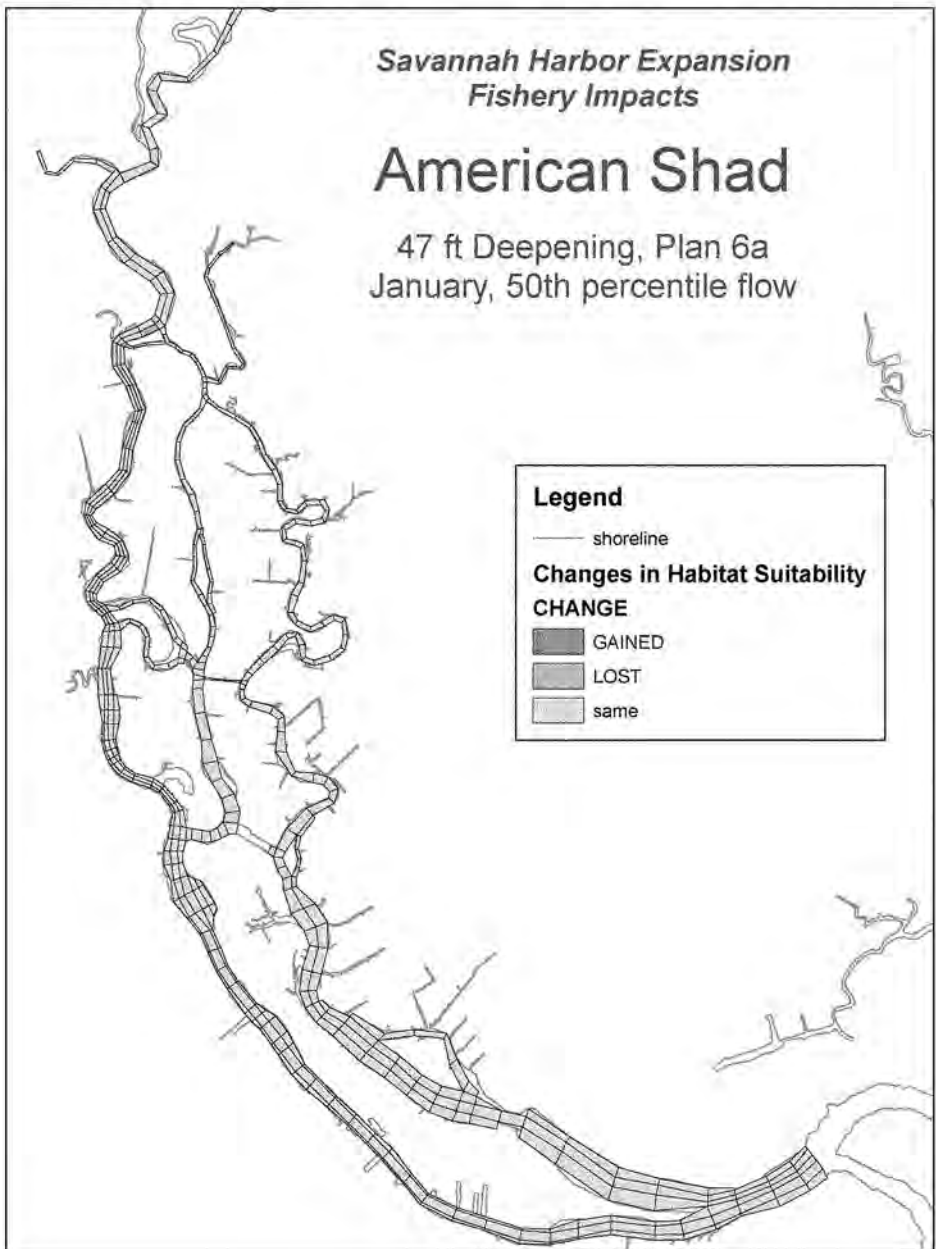

*Savannah Harbor Expansion  
Fishery Impacts*

## American Shad

47 ft Deepening, Plan 6a  
August, 1997 (Average) Flows

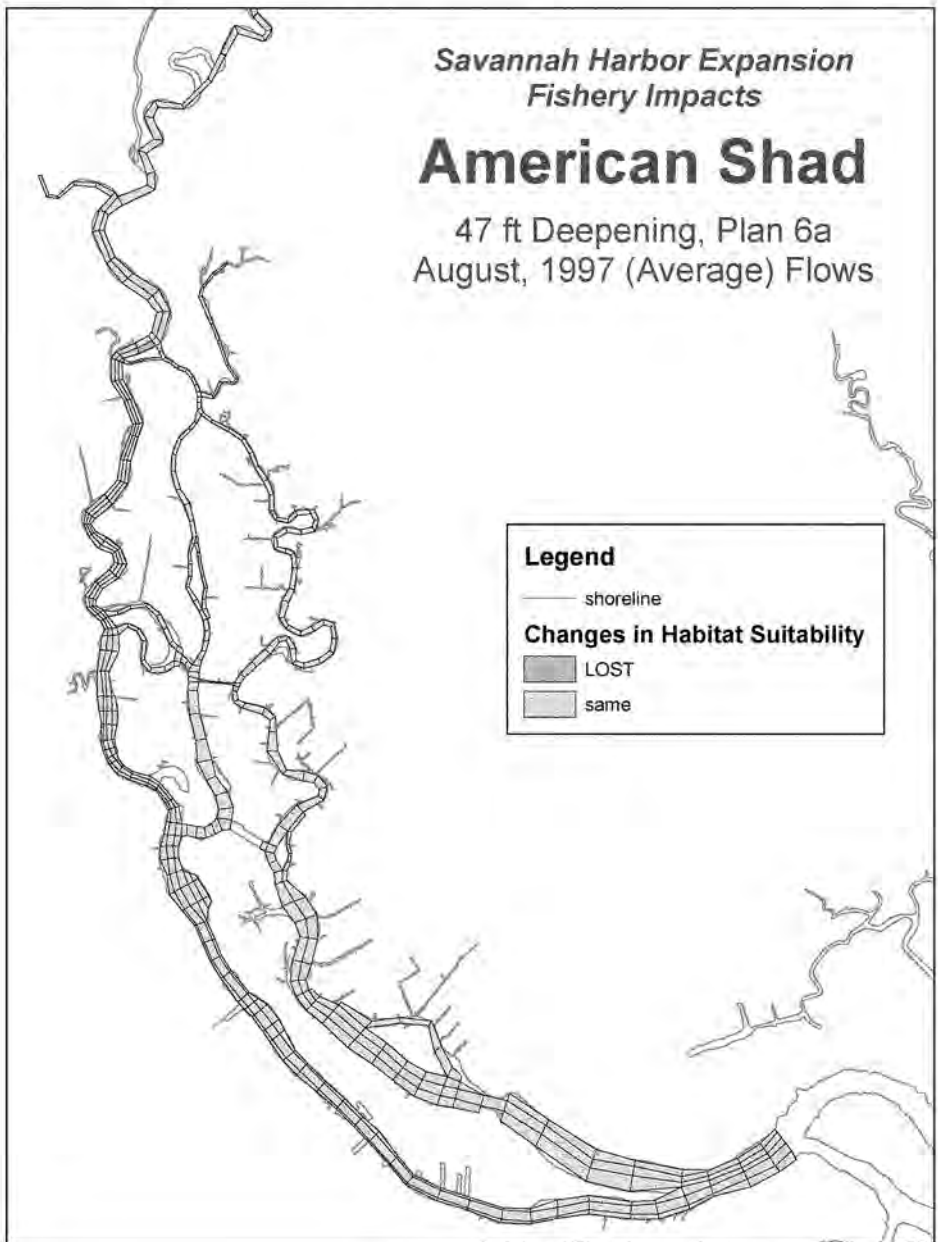




*Savannah Harbor Expansion  
Fishery Impacts*

## Striped Bass Eggs


47 ft Deepening, Plan 6a  
April, 20th percentile flow

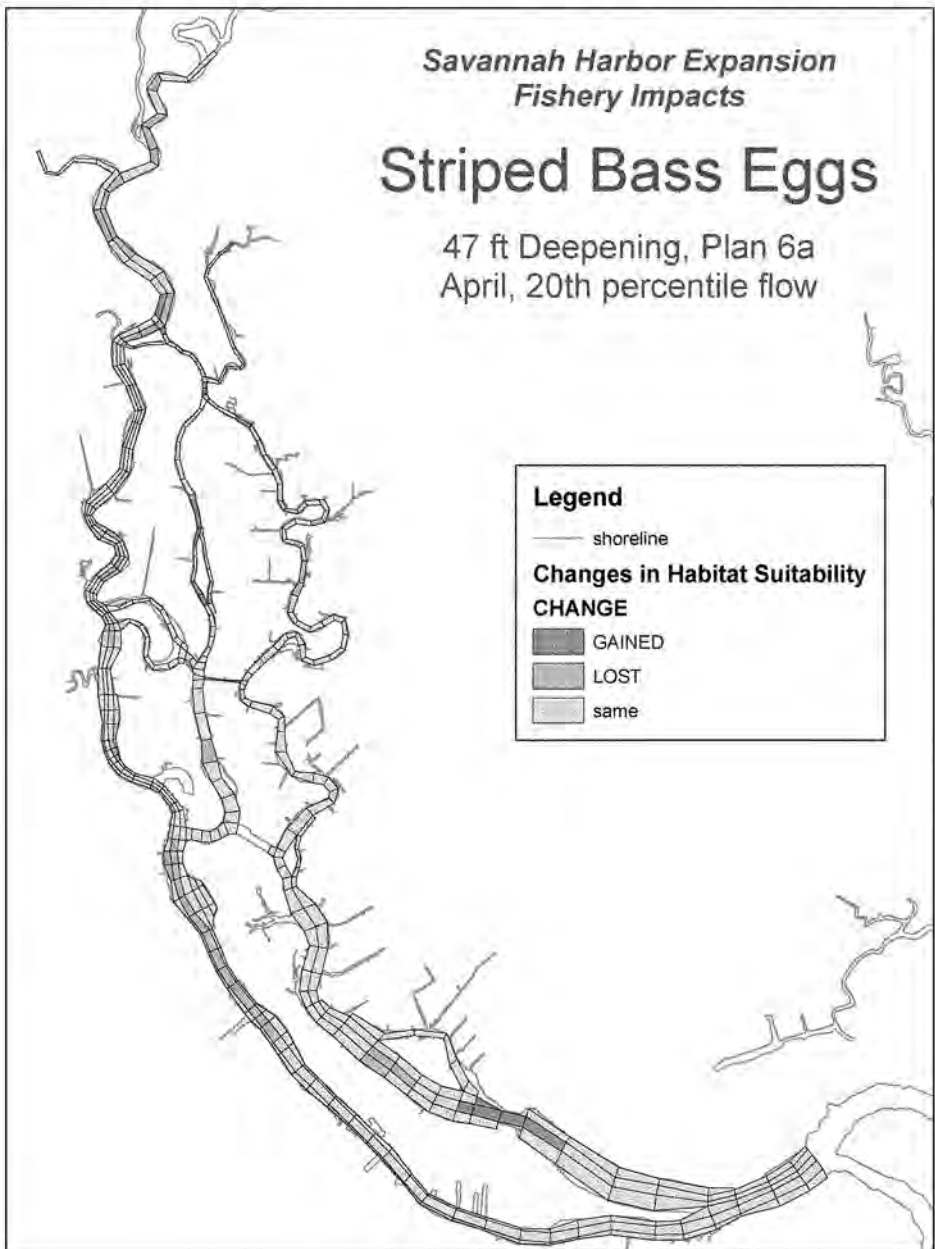

*Savannah Harbor Expansion  
Fishery Impacts*

## Striped Bass Eggs


47 ft Deepening, Plan 6a  
April, 50th percentile flow

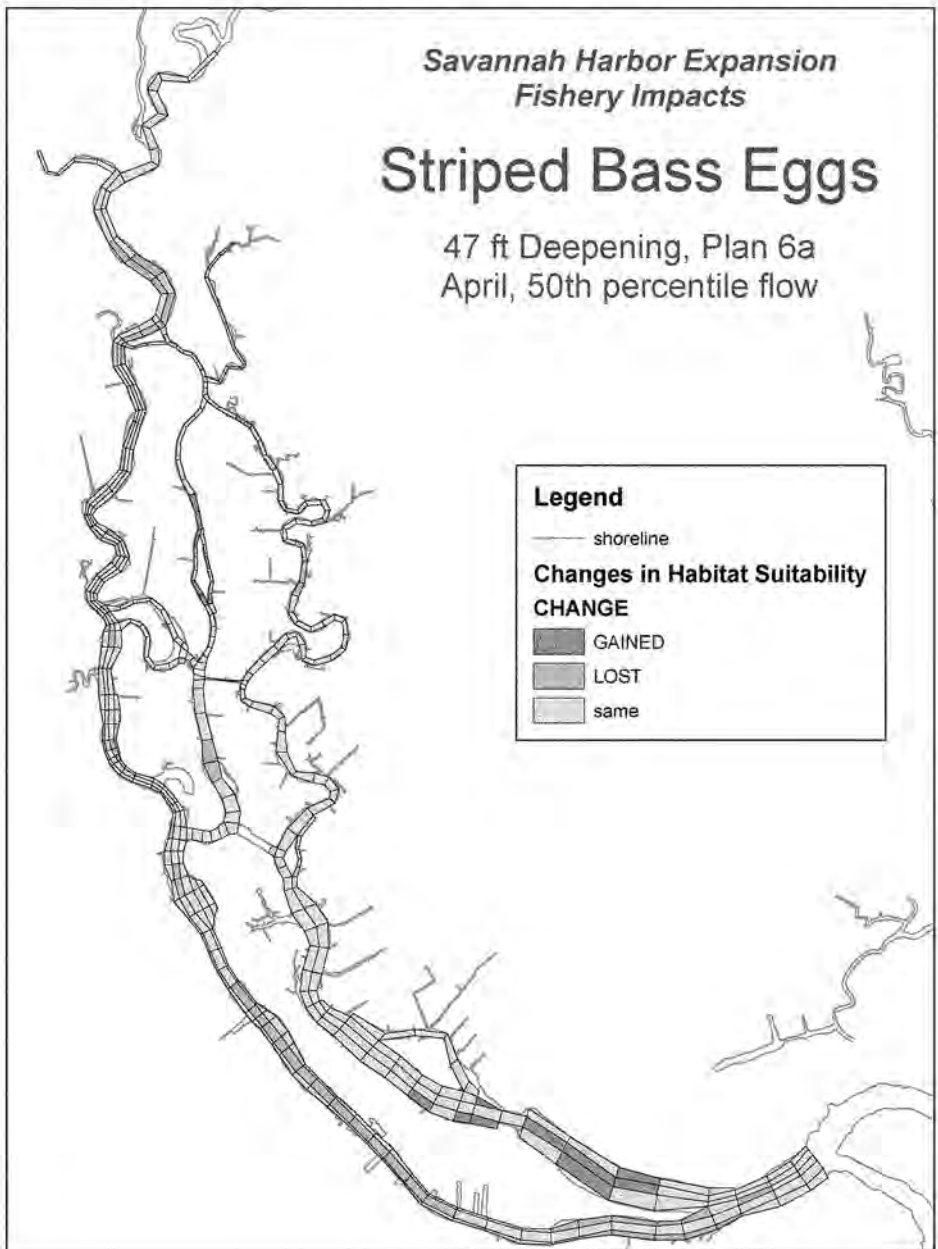

*Savannah Harbor Expansion  
Fishery Impacts*

## Striped Bass Eggs

47 ft Deepening, Plan 6a  
April, 80th percentile flow

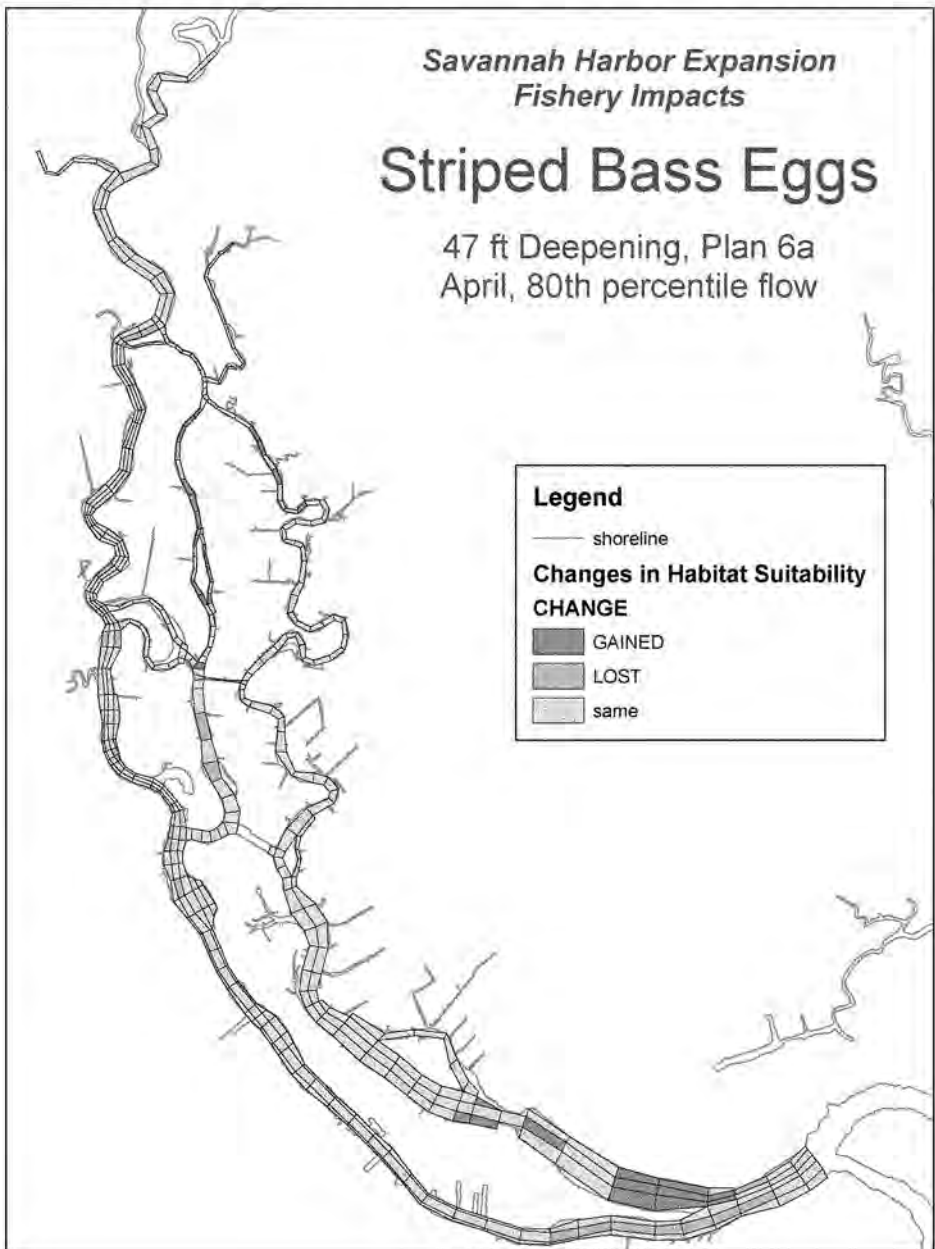

*Savannah Harbor Expansion  
Fishery Impacts*

## Striped Bass Larvae

47 ft Deepening, Plan 6a  
May, 20th percentile flow

### Legend

— shoreline


### Changes in Habitat Suitability

#### CHANGE

■ GAINED

■ LOST

■ same

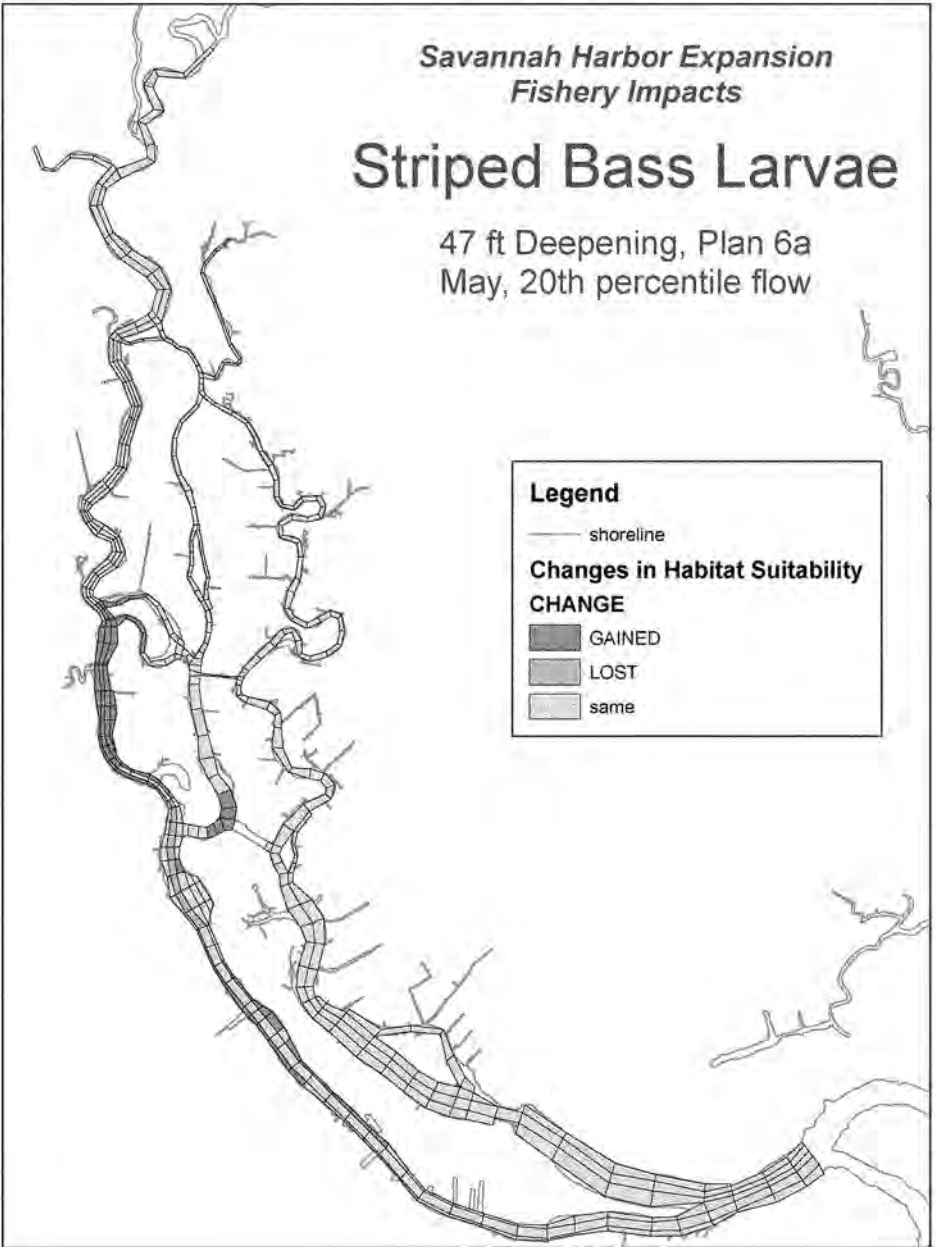

*Savannah Harbor Expansion  
Fishery Impacts*

## Striped Bass Larvae

47 ft Deepening, Plan 6a  
May, 50th percentile flow

### Legend

— shoreline


### Changes in Habitat Suitability

#### CHANGE

■ GAINED

■ LOST

■ same

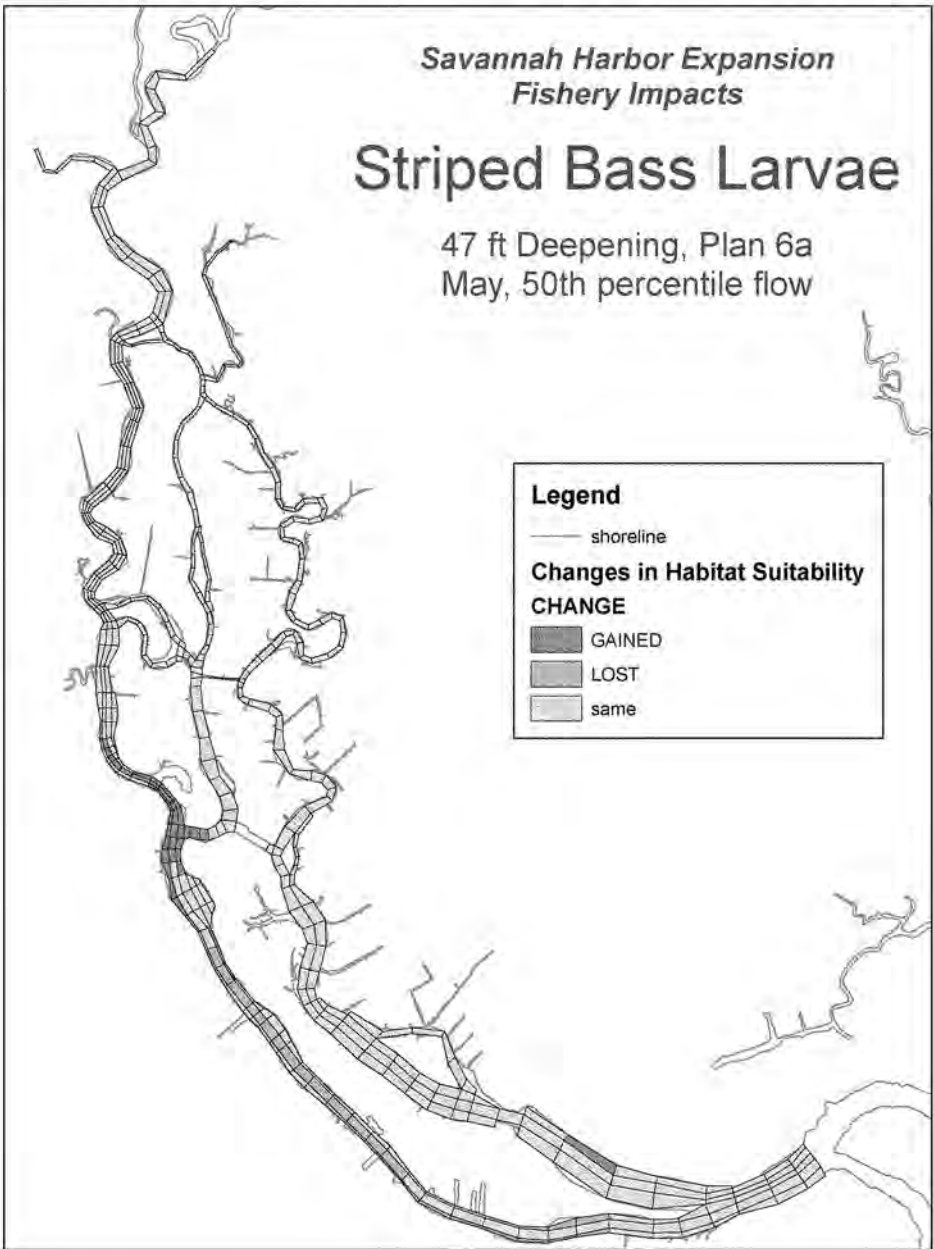

*Savannah Harbor Expansion  
Fishery Impacts*

## Striped Bass Larvae

47 ft Deepening, Plan 6a  
May, 80th percentile flow

### Legend

— shoreline


### Changes in Habitat Suitability

#### CHANGE

■ GAINED

■ LOST


■ same

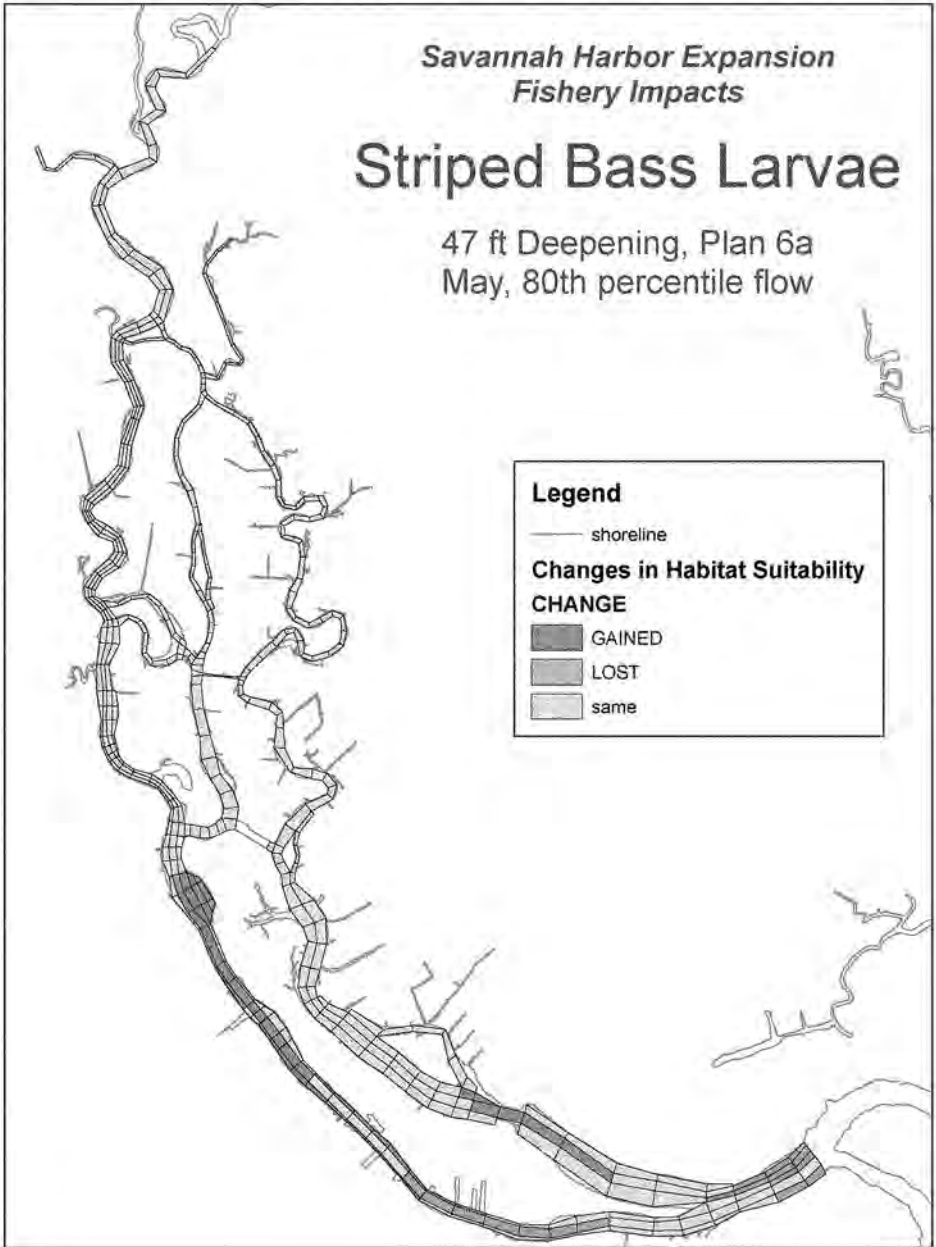

*Savannah Harbor Expansion  
Fishery Impacts*

## Striped Bass Spawning

47 ft Deepening, Plan 6a  
April, 20th percentile flow

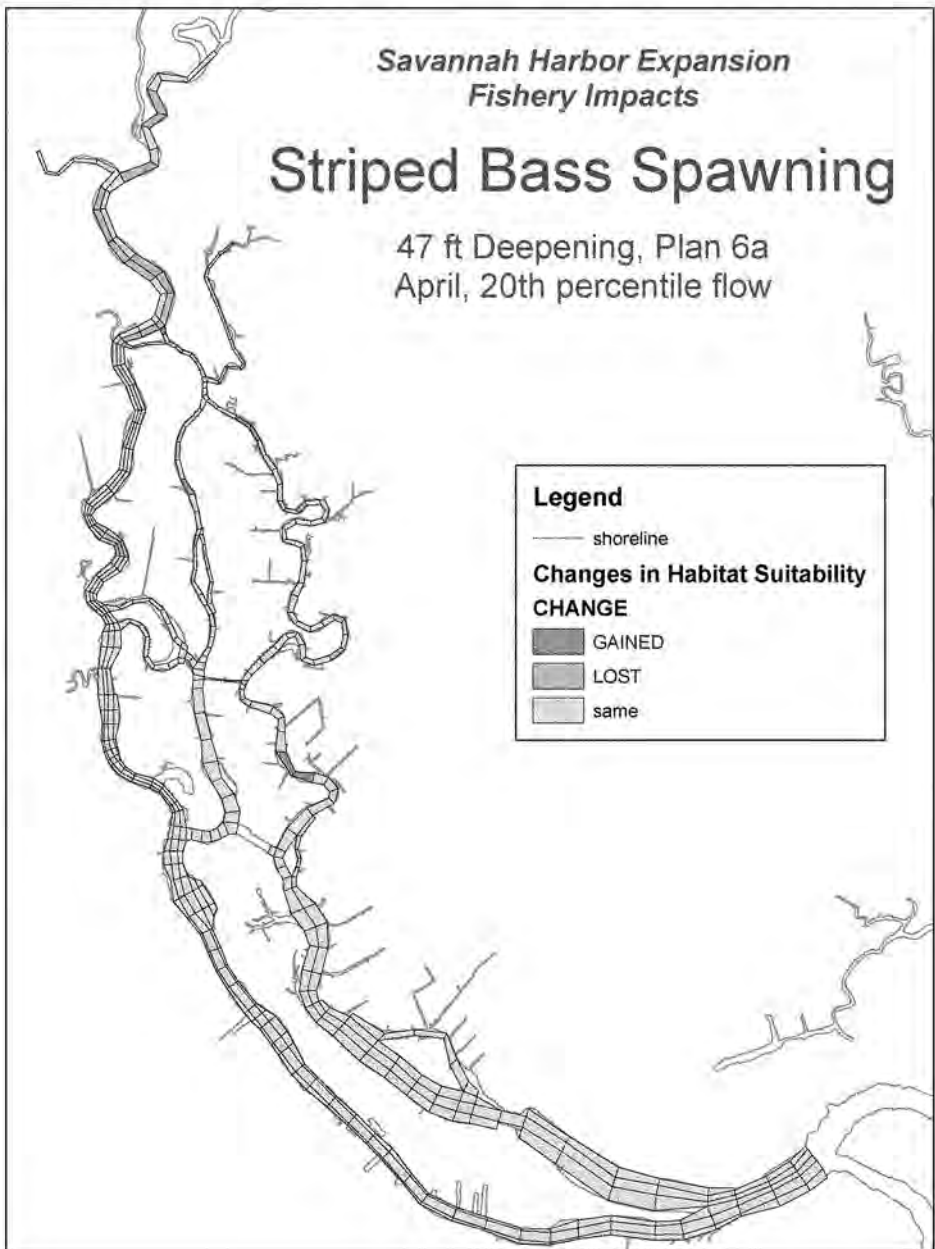

*Savannah Harbor Expansion  
Fishery Impacts*

## Striped Bass Spawning

47 ft Deepening, Plan 6a  
April, 50th percentile flow

### Legend

— shoreline


### Changes in Habitat Suitability

#### CHANGE

■ GAINED

■ LOST

■ same

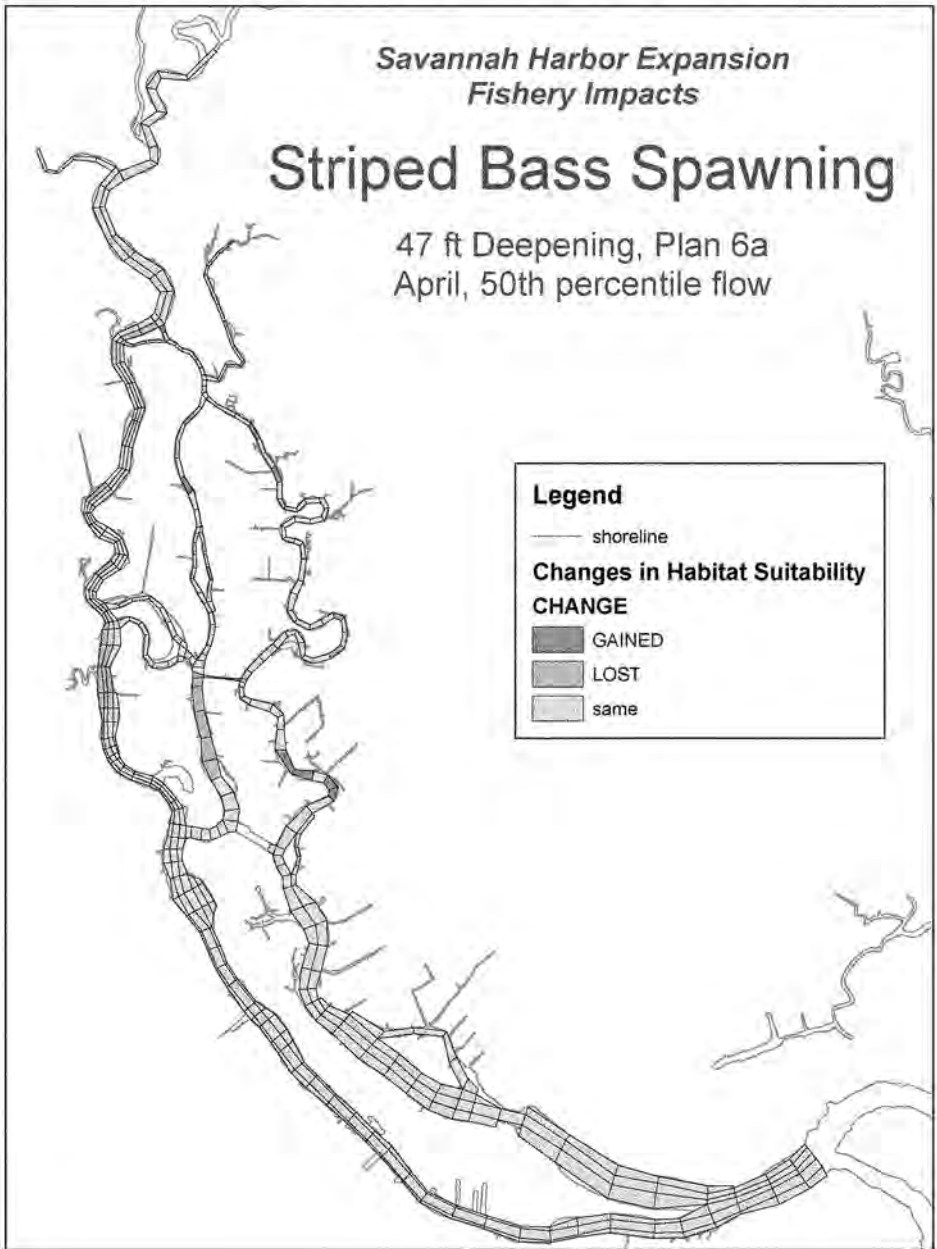



*Savannah Harbor Expansion  
Fishery Impacts*

# Striped Bass Spawning

47 ft Deepening, Plan 6a  
April, 80th percentile flow

## Legend

— shoreline


### Changes in Habitat Suitability

#### CHANGE

■ GAINED

■ LOST

■ same

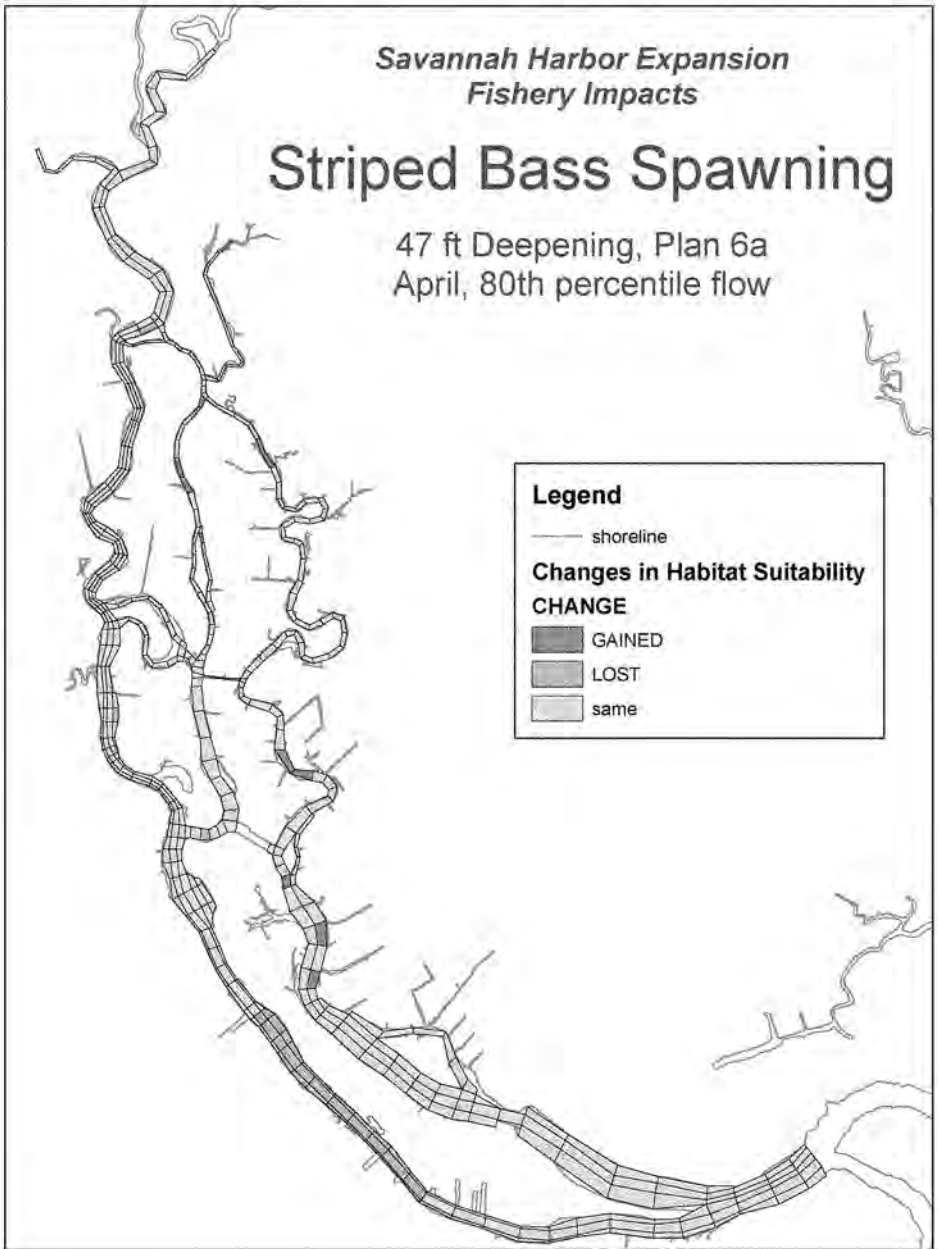

*Savannah Harbor Expansion  
Fishery Impacts*

## Sturgeon - Juveniles

47 ft Deepening, Plan 6a  
January, 50th percentile flow

### Legend

— shoreline


### Changes in Habitat Suitability

#### CHANGE

■ GAINED

■ LOST


■ same

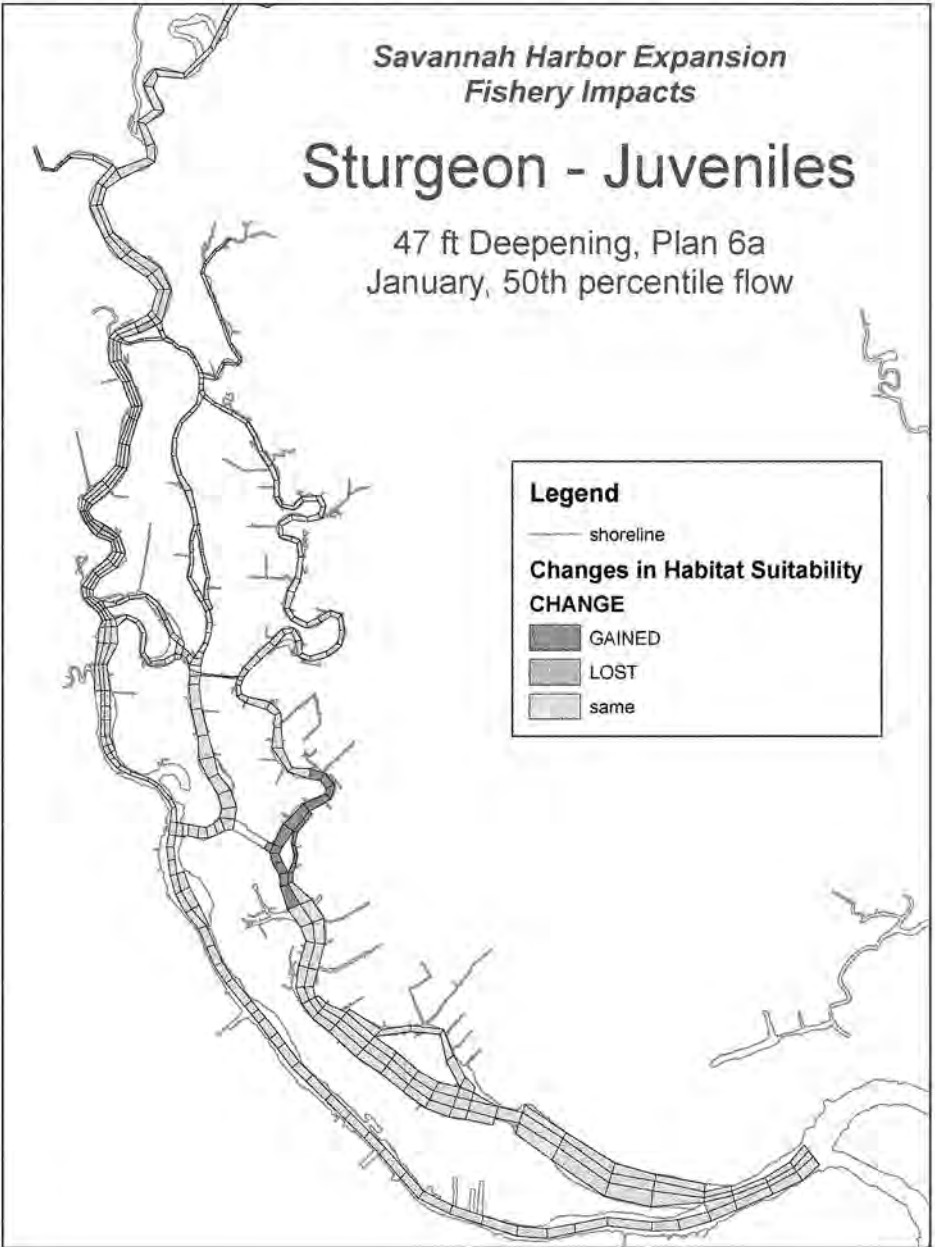

*Savannah Harbor Expansion  
Fishery Impacts*

## Sturgeon - Adults


47 ft Deepening, Plan 6a  
January, 50th percentile flow

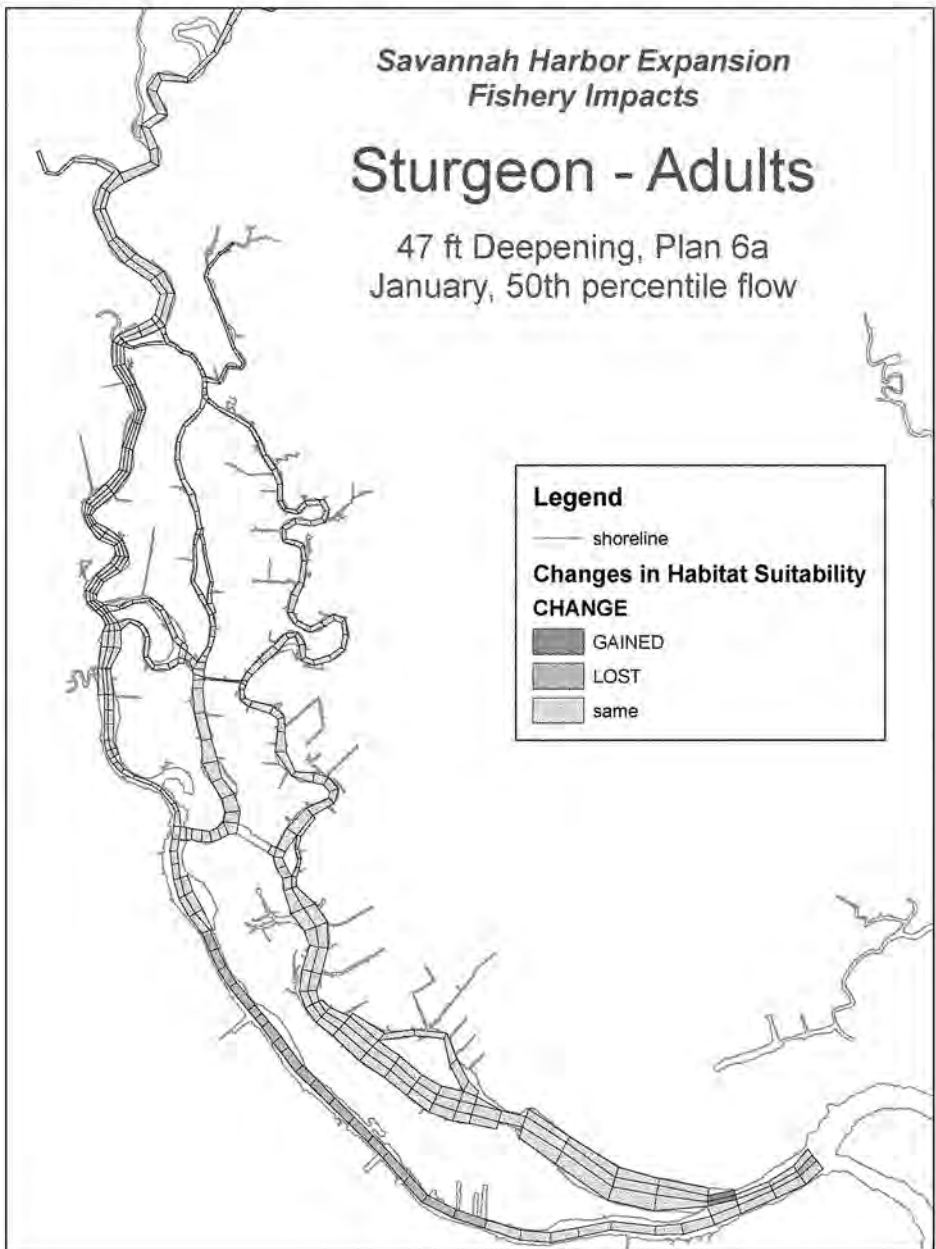

*Savannah Harbor Expansion  
Fishery Impacts*

## Sturgeon - Adults


47 ft Deepening, Plan 6a  
August, 1997 (Average) Flows

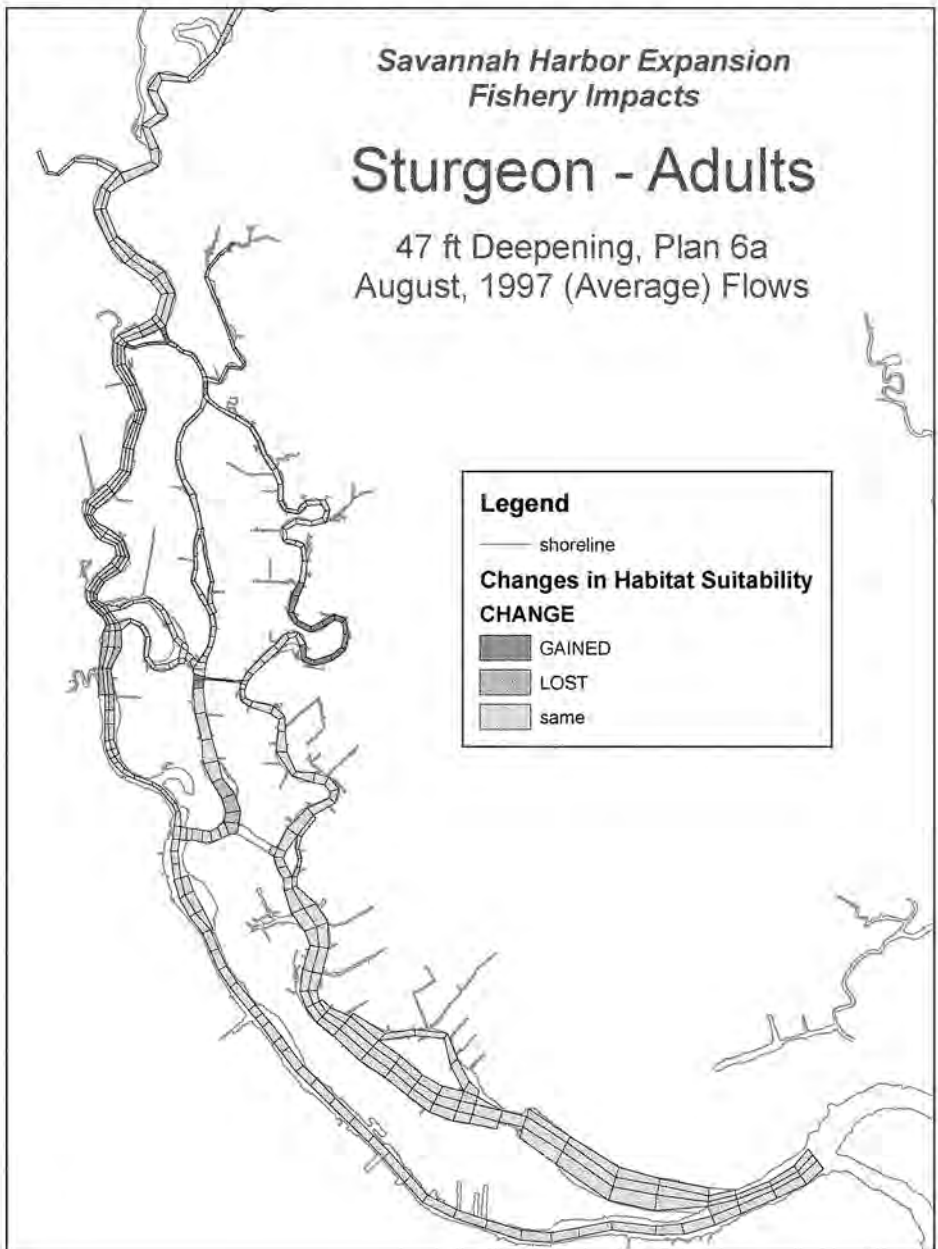

*Savannah Harbor Expansion  
Fishery Impacts*

## Southern Flounder

47 ft Deepening, Plan 6a  
August, 1997 (Average) Flows

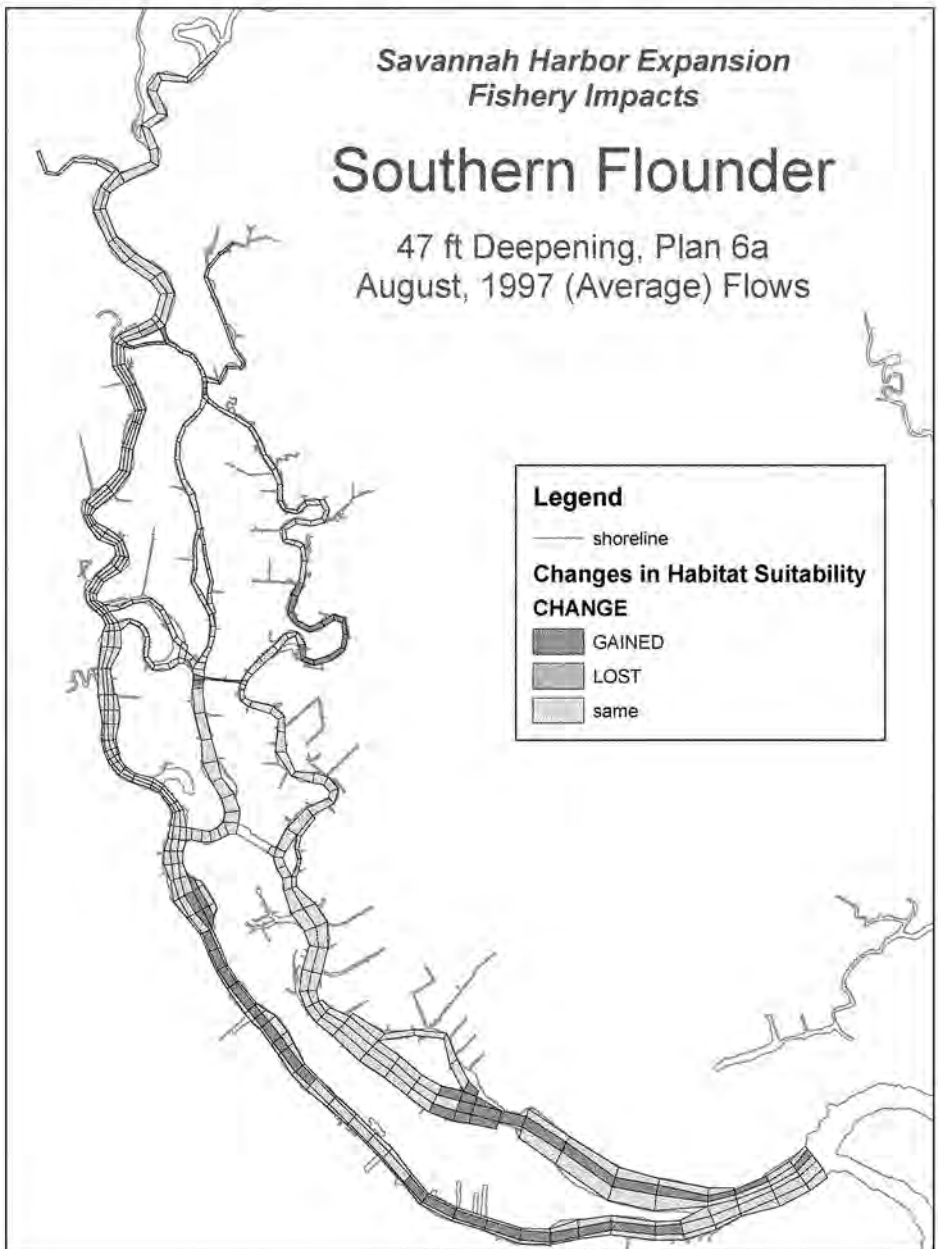

# **48 ft Channel Depth**

## *Mitigation Plan 6a*

*Savannah Harbor Expansion  
Fishery Impacts*

# American Shad


48 ft Deepening, Plan 6a  
May 20th percentile flow

**Legend**

— shoreline

Changes in Habitat Suitability  
**CHANGE6a6ft20**

|                                                                                   |      |
|-----------------------------------------------------------------------------------|------|
|  | LOST |
|  | same |

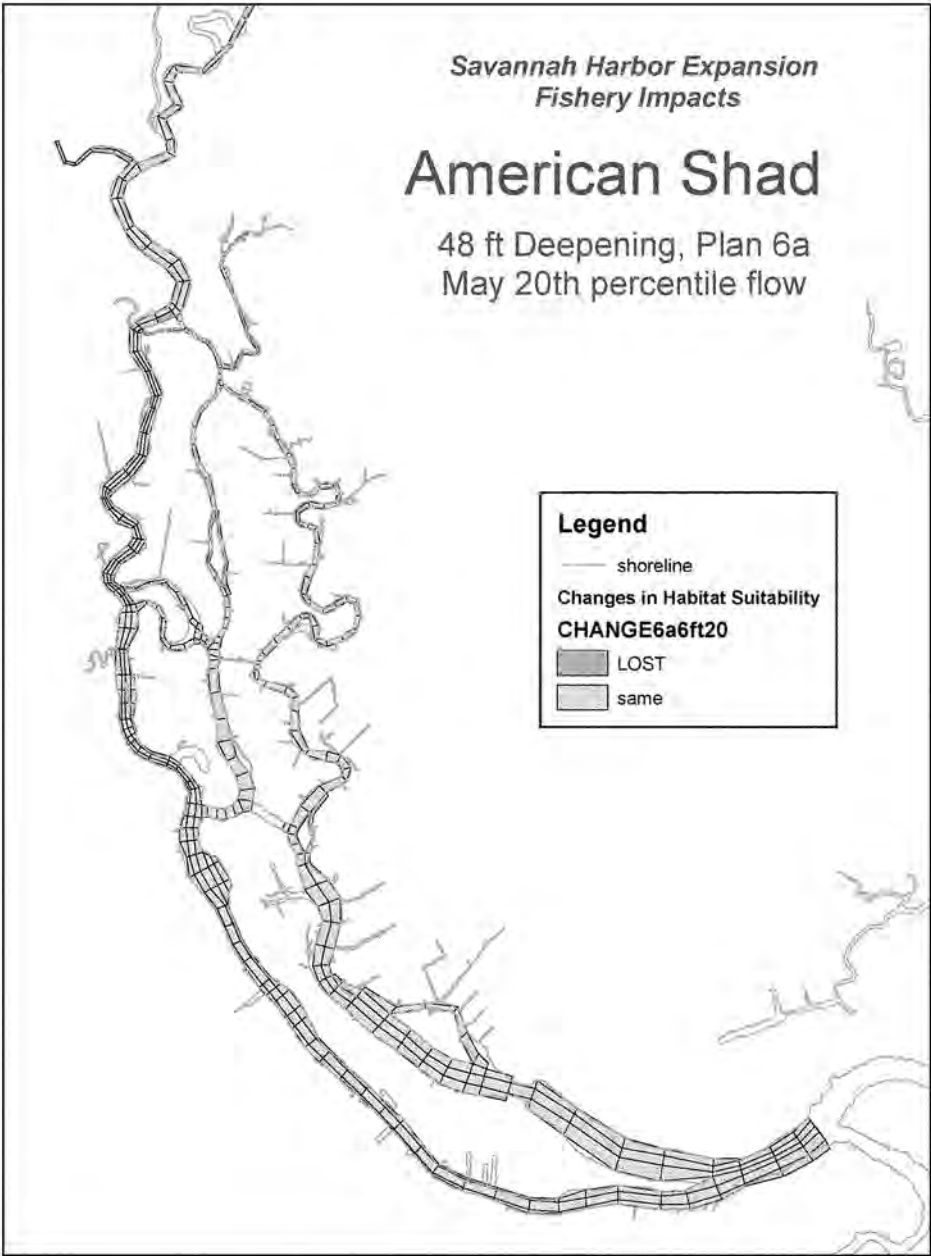

*Savannah Harbor Expansion  
Fishery Impacts*

## American Shad

48 ft Deepening, Plan 6a  
May 50th percentile flow

### Legend


— shoreline

Habitat Suitability

**CHANGE6a6ft50**

■ LOST

■ same

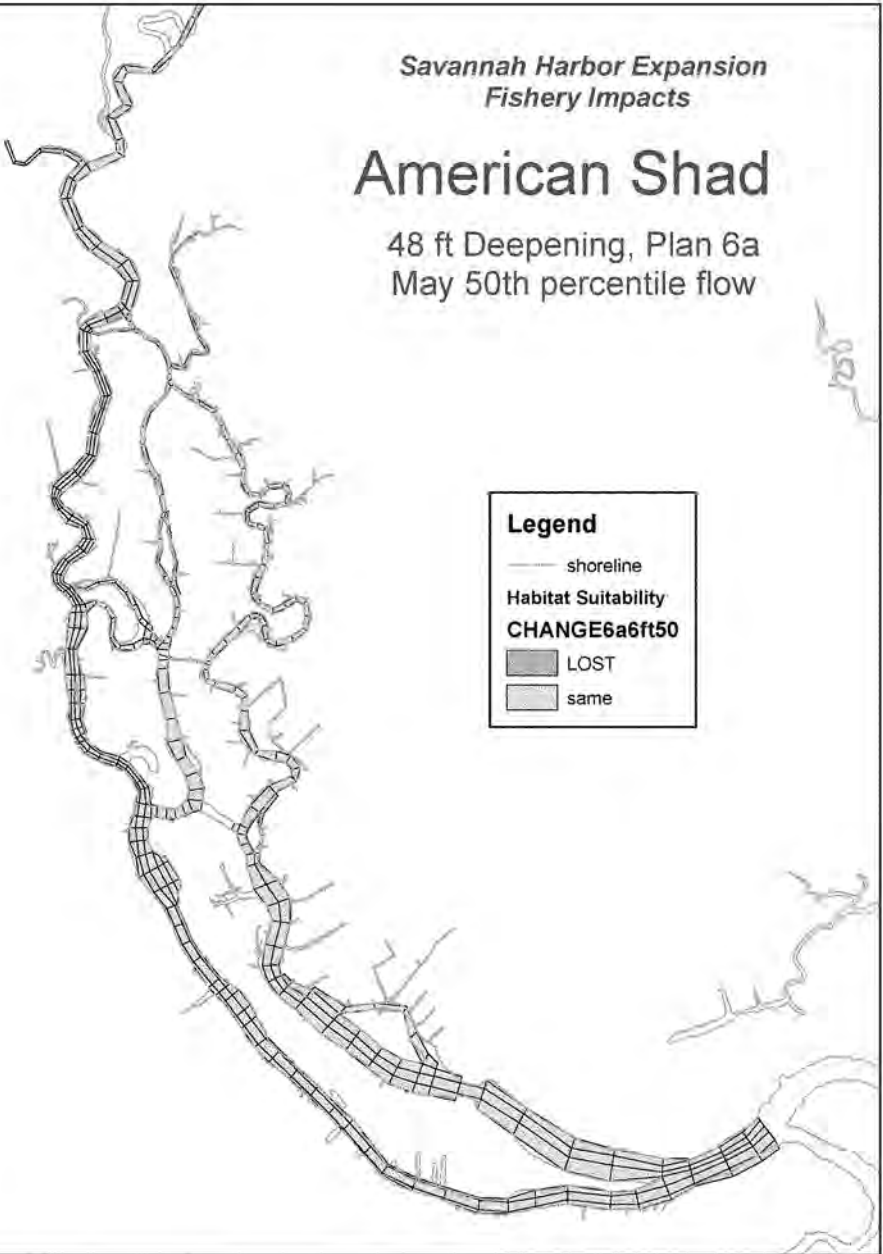



*Savannah Harbor Expansion  
Fishery Impacts*

# American Shad


48 ft Deepening, Plan 6a  
May 80th percentile flow

**Legend**

— shoreline

Changes in Habitat Suitability  
**CHANGE6a6ft80**

|                                                                                   |      |
|-----------------------------------------------------------------------------------|------|
|  | LOST |
|  | same |

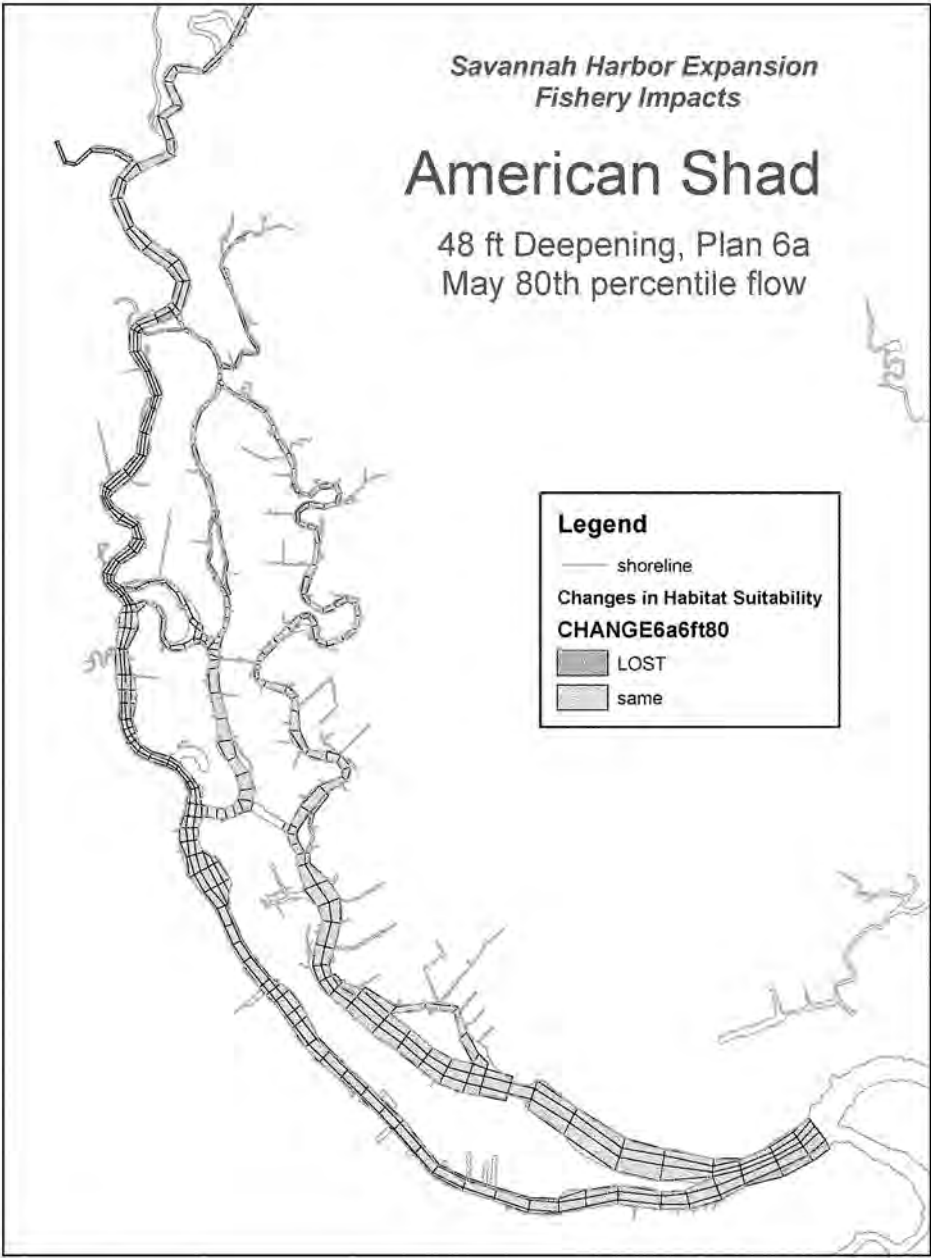

*Savannah Harbor Expansion  
Fishery Impacts*

# American Shad

48 ft Deepening, Plan 6a  
January 50th percentile flow

## Legend


— shoreline

Changes in Habitat Suitability

**CHANGE6a6ft**

■ LOST


■ same

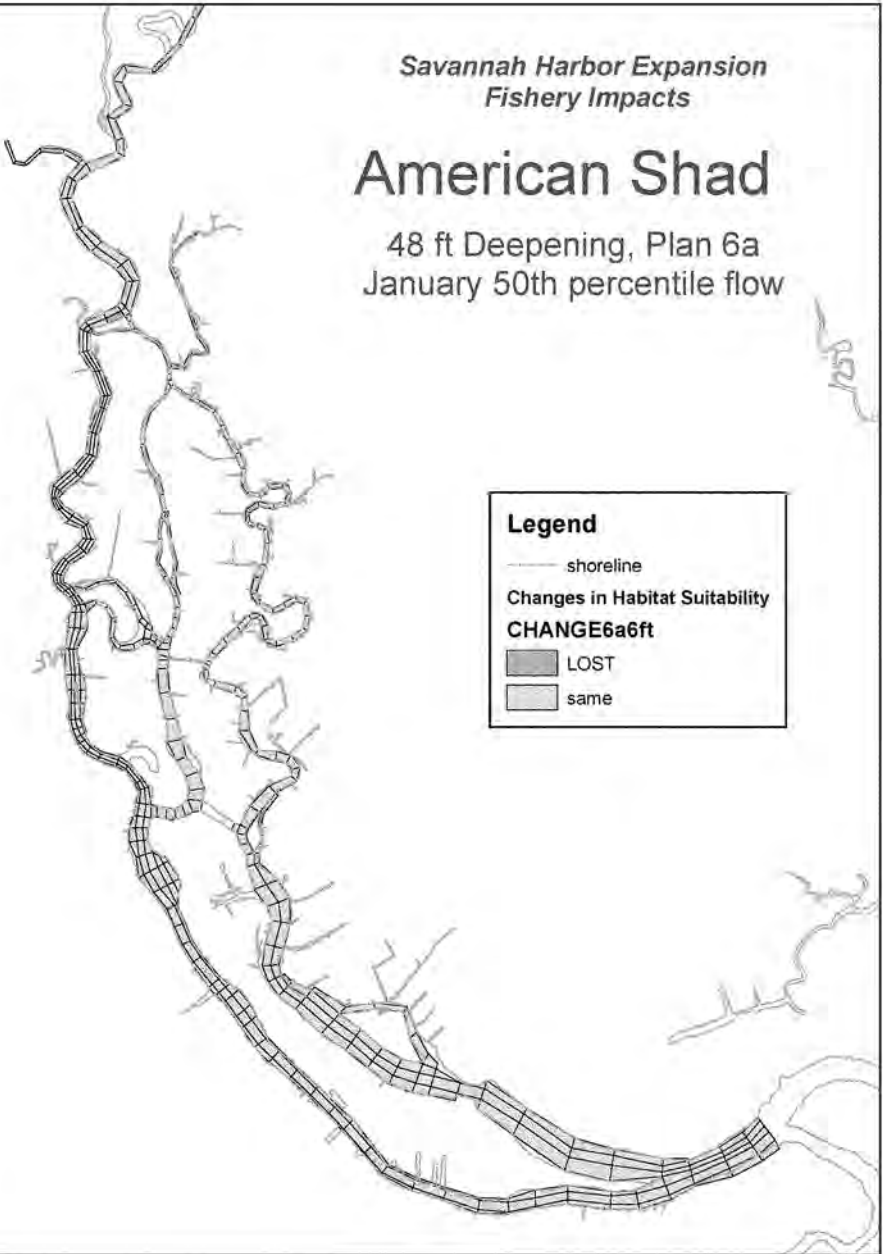

*Savannah Harbor Expansion  
Fishery Impacts*

## American Shad

48 ft Deepening, Plan 6a  
August, 1997 (Average) Flows

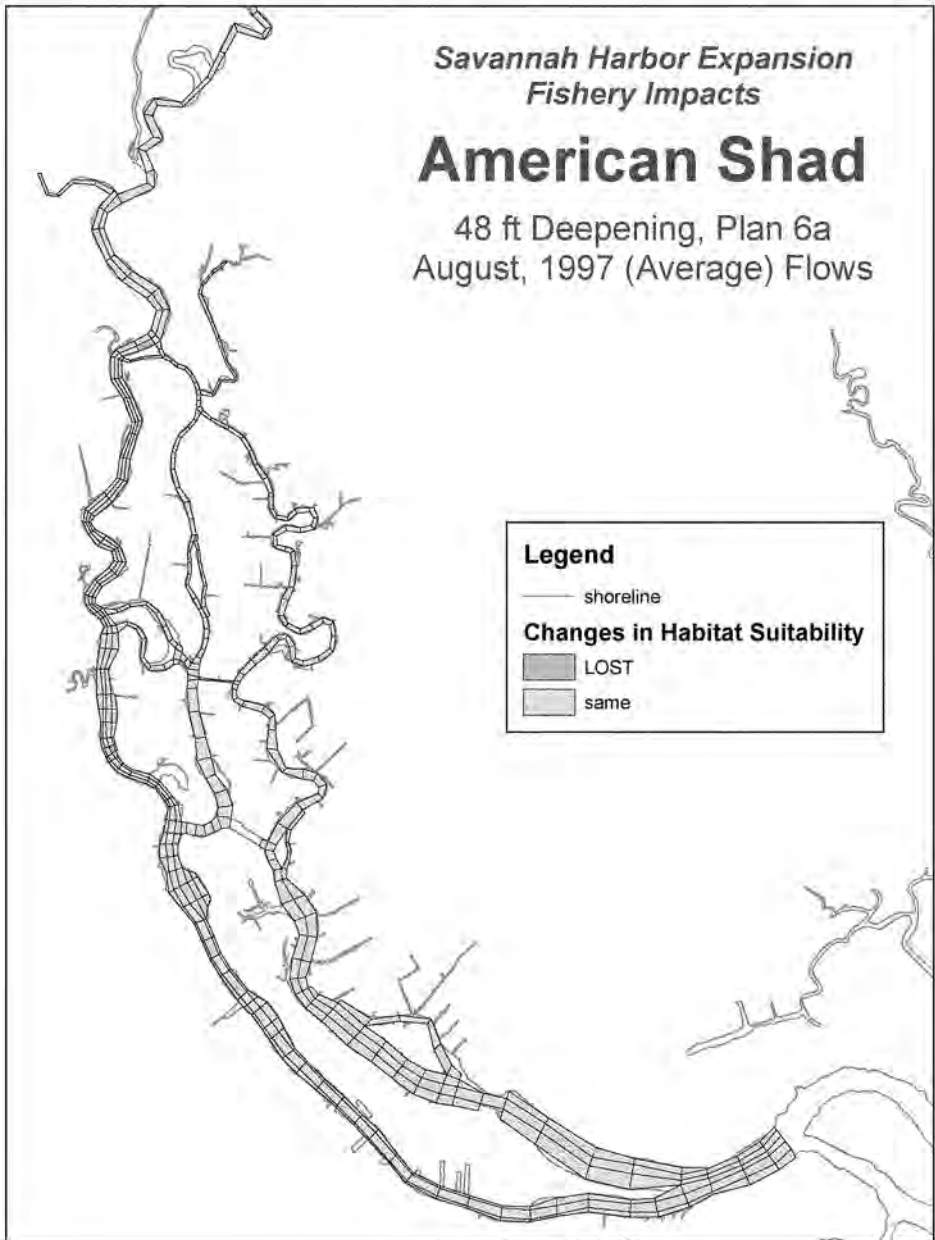

*Savannah Harbor Expansion  
Fishery Impacts*

# Striped Bass Eggs

48 ft Deepening, Plan 6a  
April, 20th percentile flows

## Legend

— shoreline


### Changes in Habitat Suitability

**CHANGE6a6ft20**

■ GAINED

■ LOST

■ same

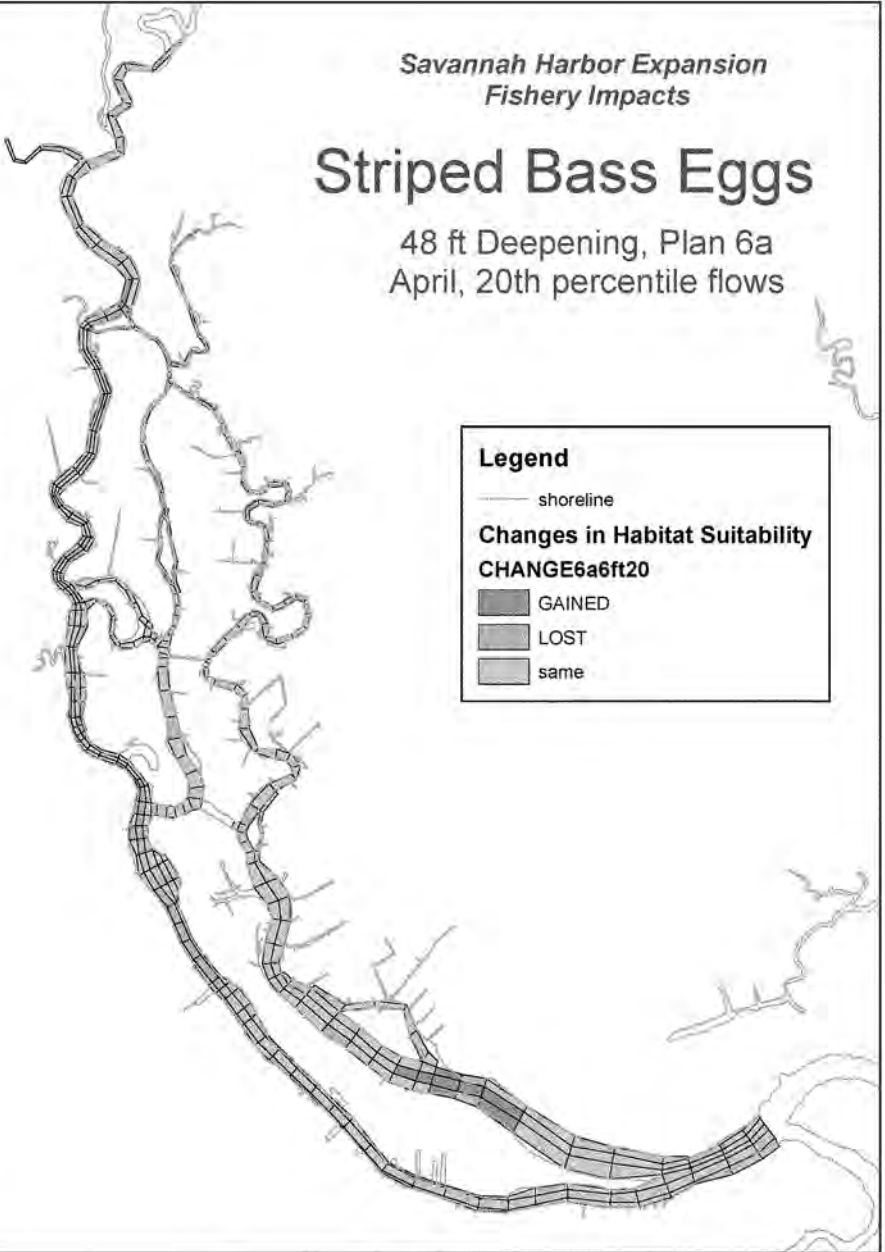

*Savannah Harbor Expansion  
Fishery Impacts*

# Striped Bass Eggs

48 ft Deepening, Plan 6a  
April, 50th percentile flows

**Legend**

— shoreline


**Changes in Habitat Suitability**

**CHANGE6a6ft50**

■ GAINED

■ LOST

■ same

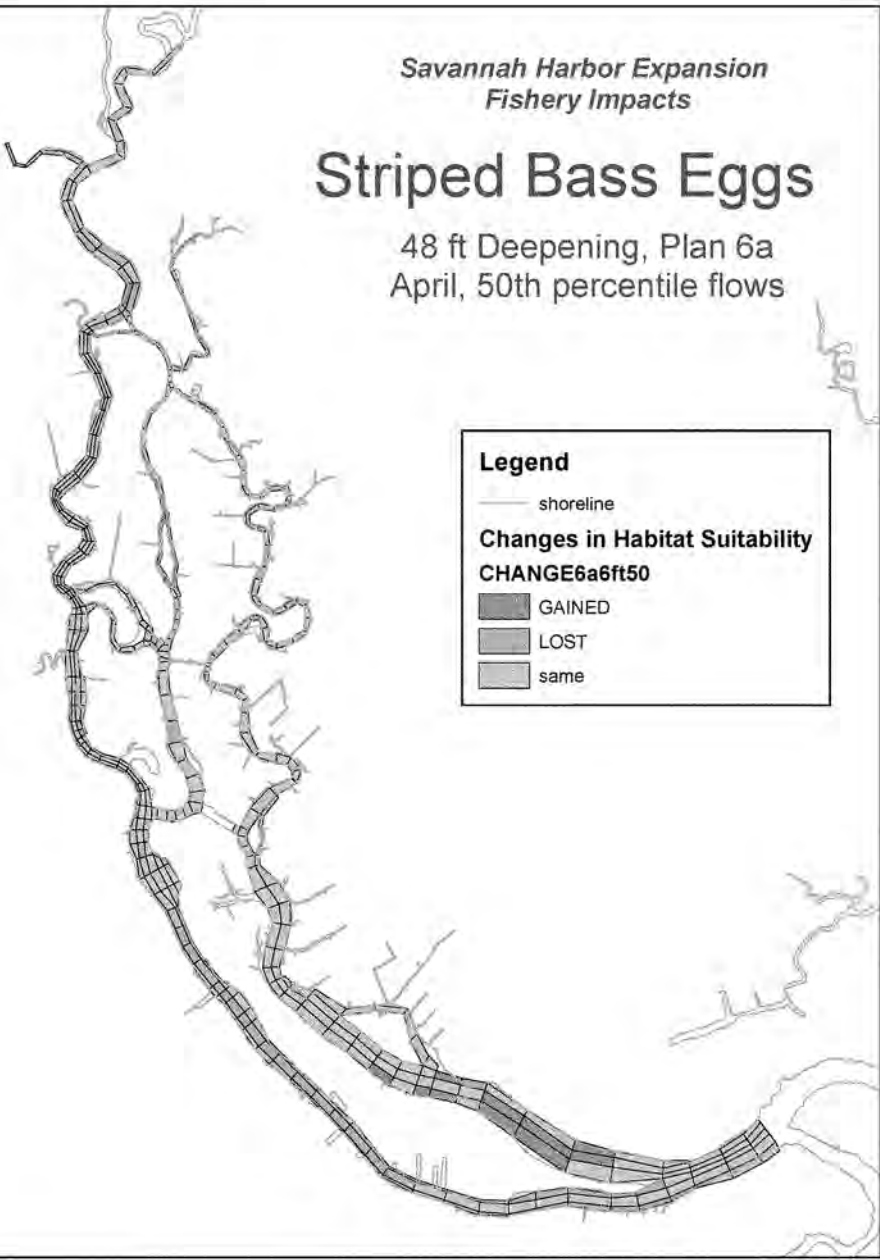

*Savannah Harbor Expansion  
Fishery Impacts*

# Striped Bass Eggs

48 ft Deepening, Plan 6a  
April, 80th percentile flows

## Legend

— shoreline


### Changes in Habitat Suitability

**CHANGE6a6ft80**

■ GAINED

■ LOST

■ same

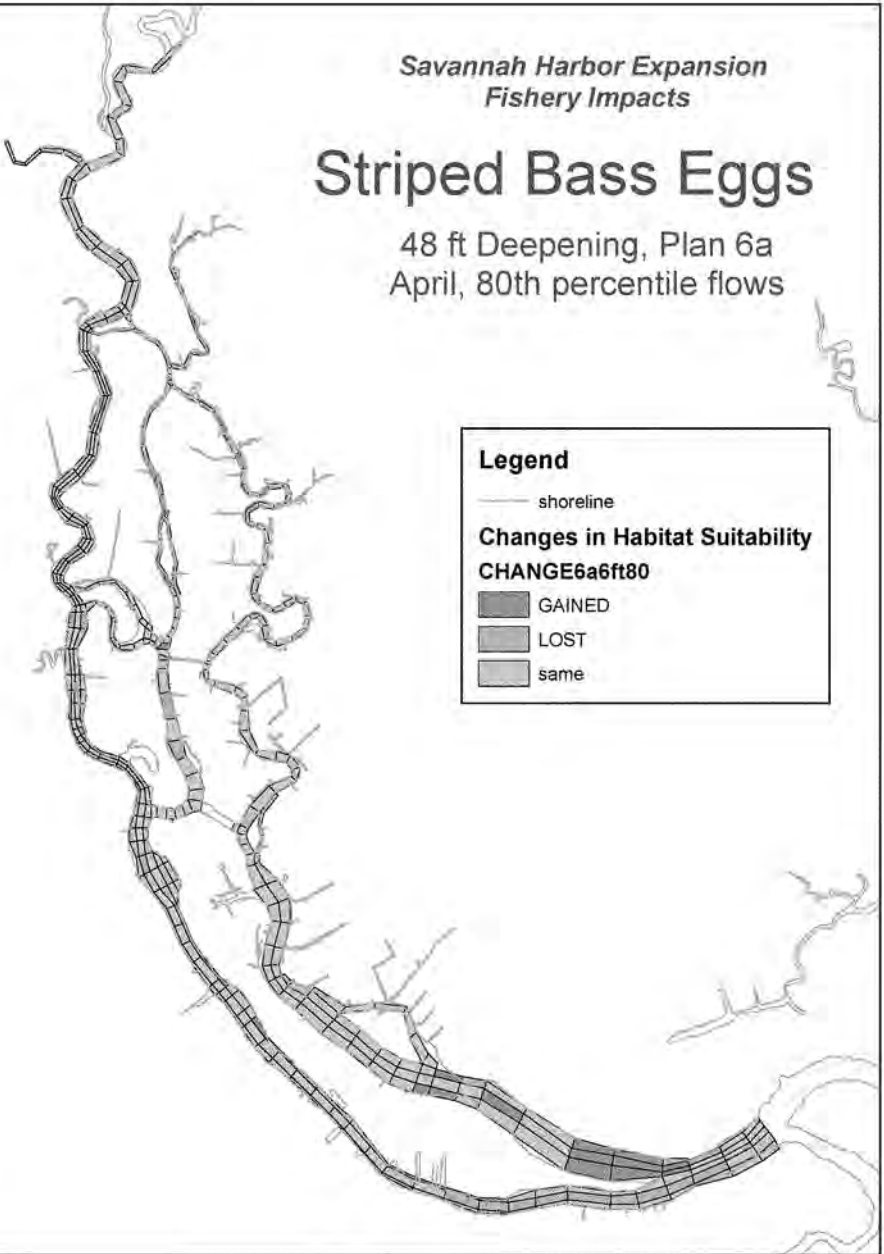

*Savannah Harbor Expansion  
Fishery Impacts*

# Striped Bass Larvae

48 ft Deepening, Plan 6a  
May, 20th percentile flows

## Legend

— shoreline


Changes in Habitat Suitability

**CHANGE6a6ft20**

■ GAINED

■ LOST

■ same

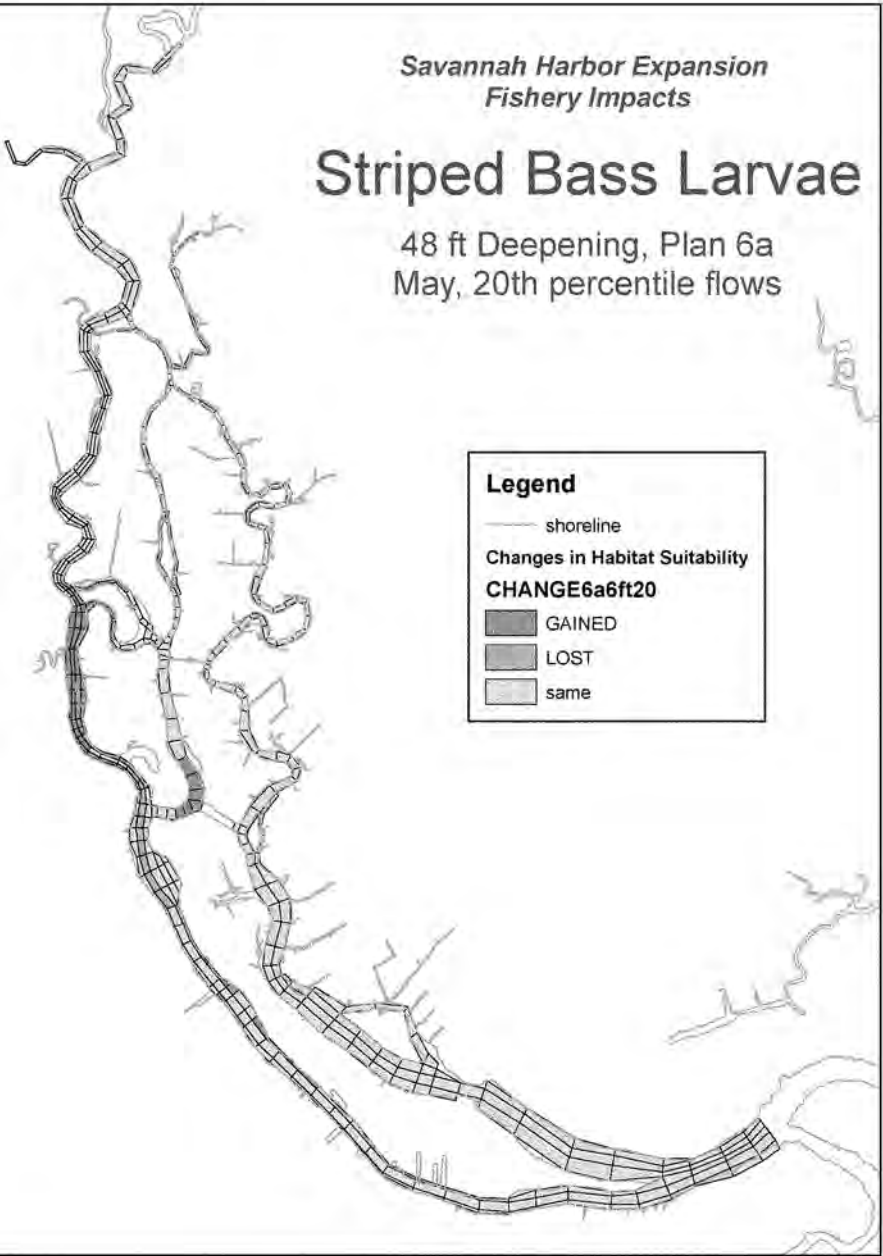

*Savannah Harbor Expansion  
Fishery Impacts*

# Striped Bass Larvae


48 ft Deepening, Plan 6a  
May, 50th percentile flows

**Legend**

— shoreline

**Changes in Habitat Suitability**  
**CHANGE6a6ft50**

|                                                                                   |        |
|-----------------------------------------------------------------------------------|--------|
|  | GAINED |
|  | LOST   |
|  | same   |

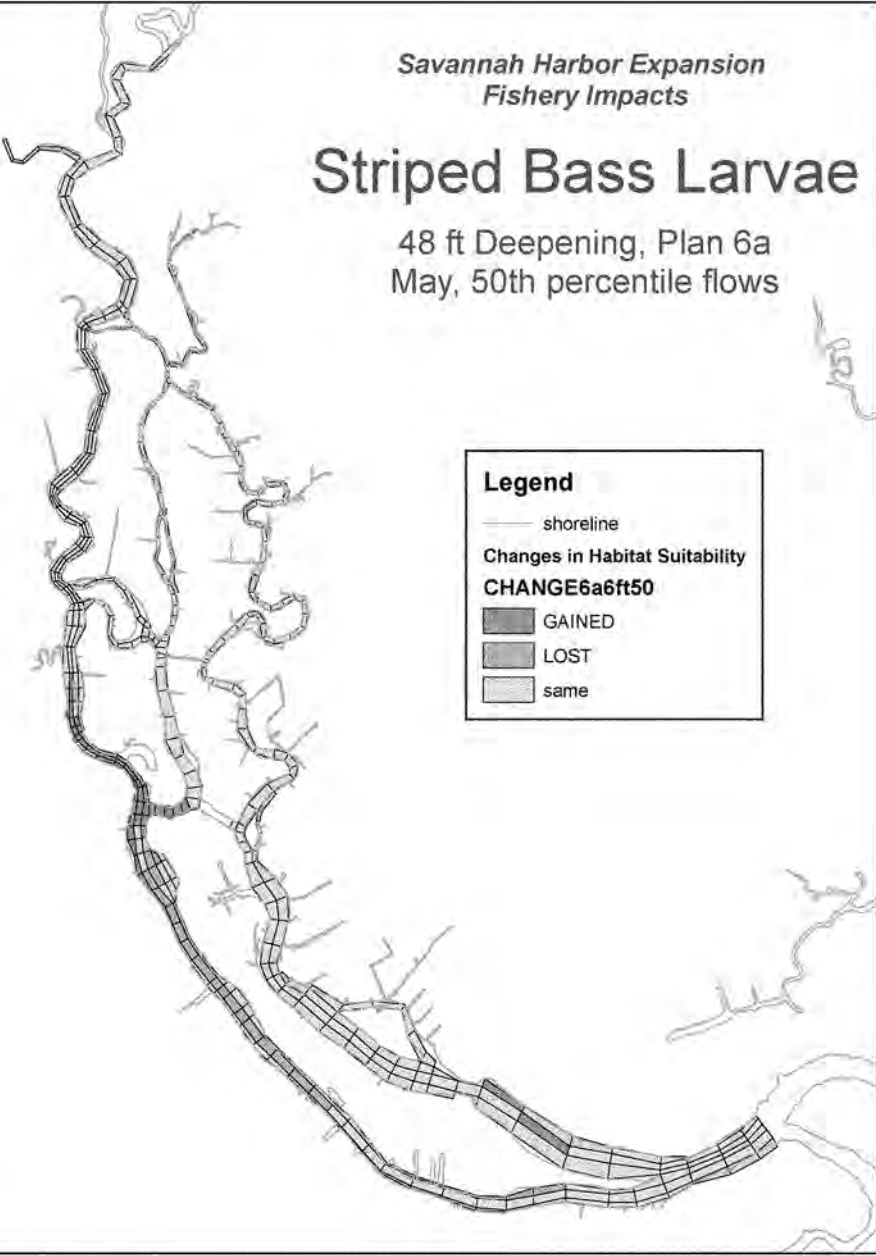



*Savannah Harbor Expansion  
Fishery Impacts*

# Striped Bass Larvae


48 ft Deepening, Plan 6a  
May, 80th percentile flows

**Legend**

— shoreline

**Changes in Habitat Suitability**  
**CHANGE6a6ft80**

|                                                                                   |        |
|-----------------------------------------------------------------------------------|--------|
|  | GAINED |
|  | LOST   |
|  | same   |

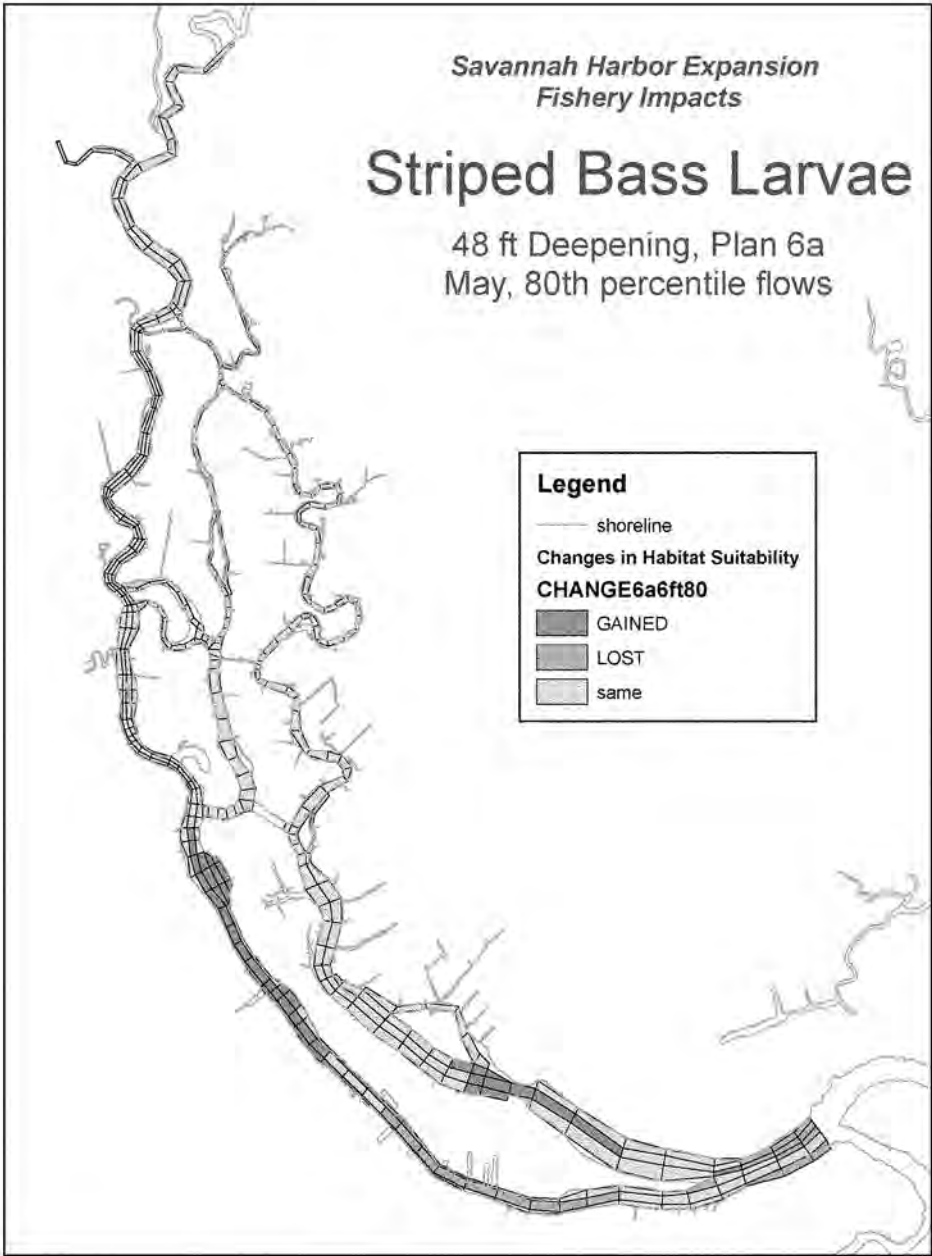

*Savannah Harbor Expansion  
Fishery Impacts*

# Striped Bass Spawning

48 ft Deepening, Plan 6a  
April, 20th percentile flows

## Legend

— shoreline


### Changes in Habitat Suitability

**CHANGE6a6ft20**

■ GAINED

■ LOST

■ same

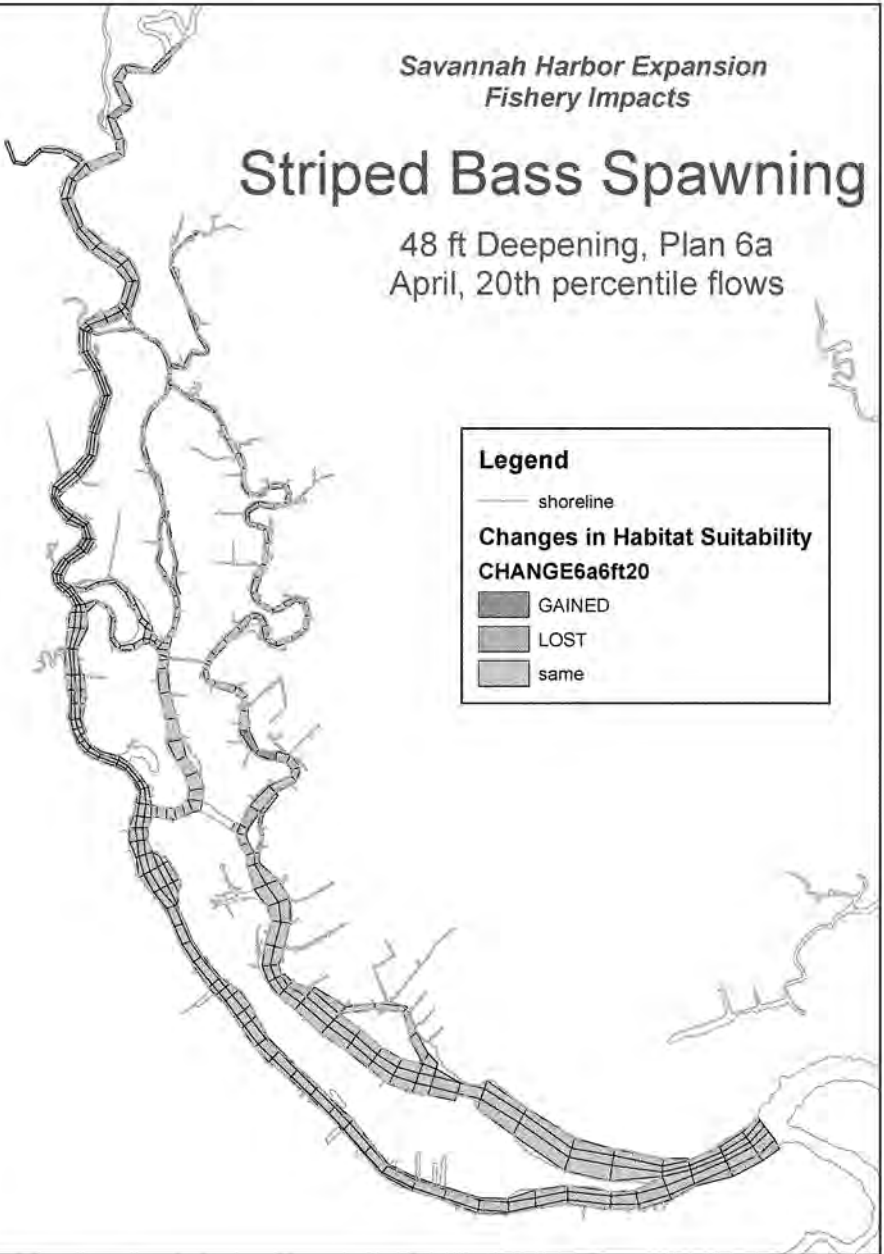

*Savannah Harbor Expansion  
Fishery Impacts*

# Striped Bass Spawning


48 ft Deepening, Plan 6a  
April, 50th percentile flows

**Legend**

— shoreline

**Changes in Habitat Suitability**  
**CHANGE6a6ft50**

|                                                                                   |        |
|-----------------------------------------------------------------------------------|--------|
|  | GAINED |
|  | LOST   |
|  | same   |

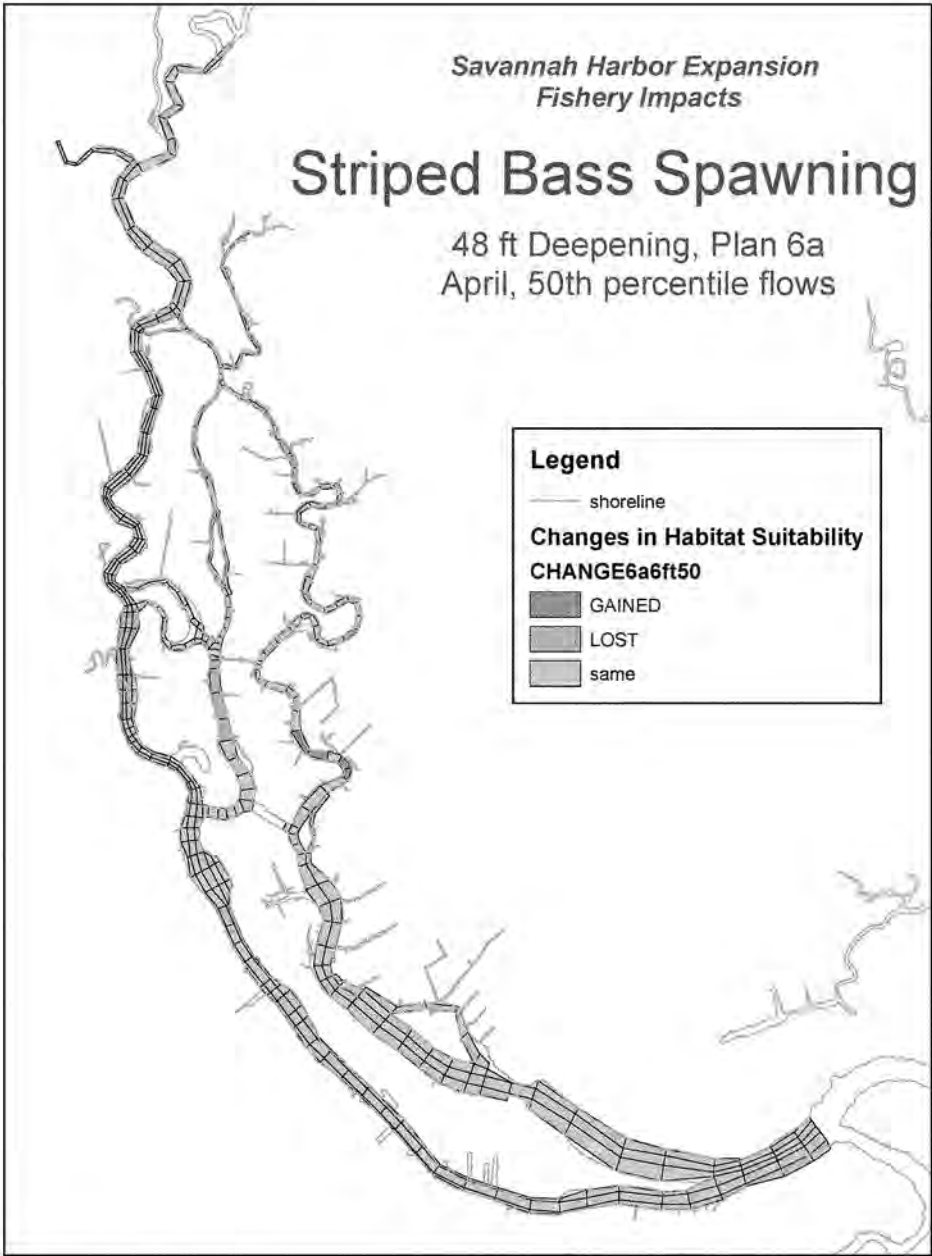

*Savannah Harbor Expansion  
Fishery Impacts*

# Striped Bass Spawning


48 ft Deepening, Plan 6a  
April, 80th percentile flows

**Legend**

— shoreline

**Changes in Habitat Suitability**  
**CHANGE6a6ft80**

|                                                                                   |        |
|-----------------------------------------------------------------------------------|--------|
|  | GAINED |
|  | LOST   |
|  | same   |

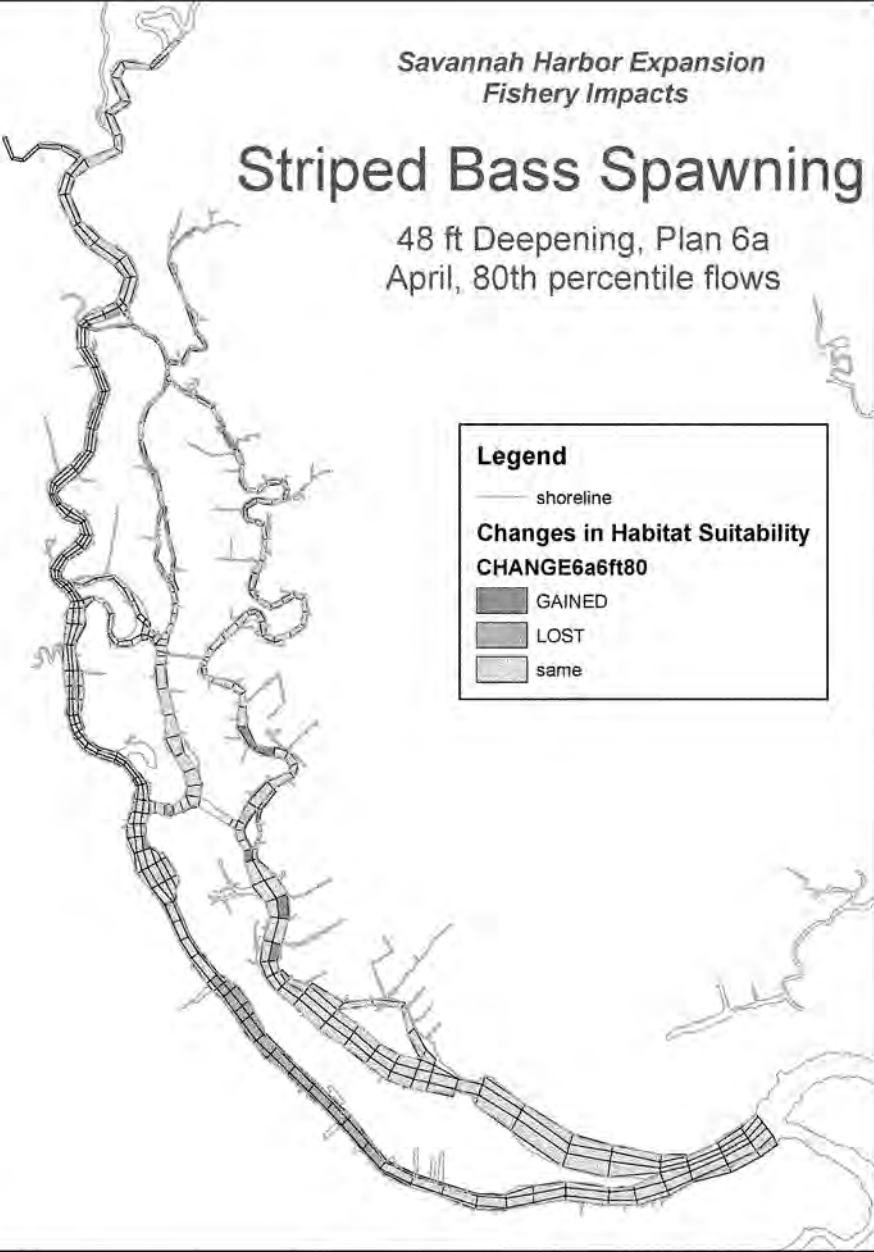

*Savannah Harbor Expansion  
Fishery Impacts*

# Sturgeon - Juveniles

48 ft Deepening, Plan 6a  
January, 50th percentile flows


**Legend**

— shoreline

**Changes in Habitat Suitability**

**CHANGE6a6ft**

|                                                                                   |        |
|-----------------------------------------------------------------------------------|--------|
|  | GAINED |
|  | LOST   |
|  | same   |

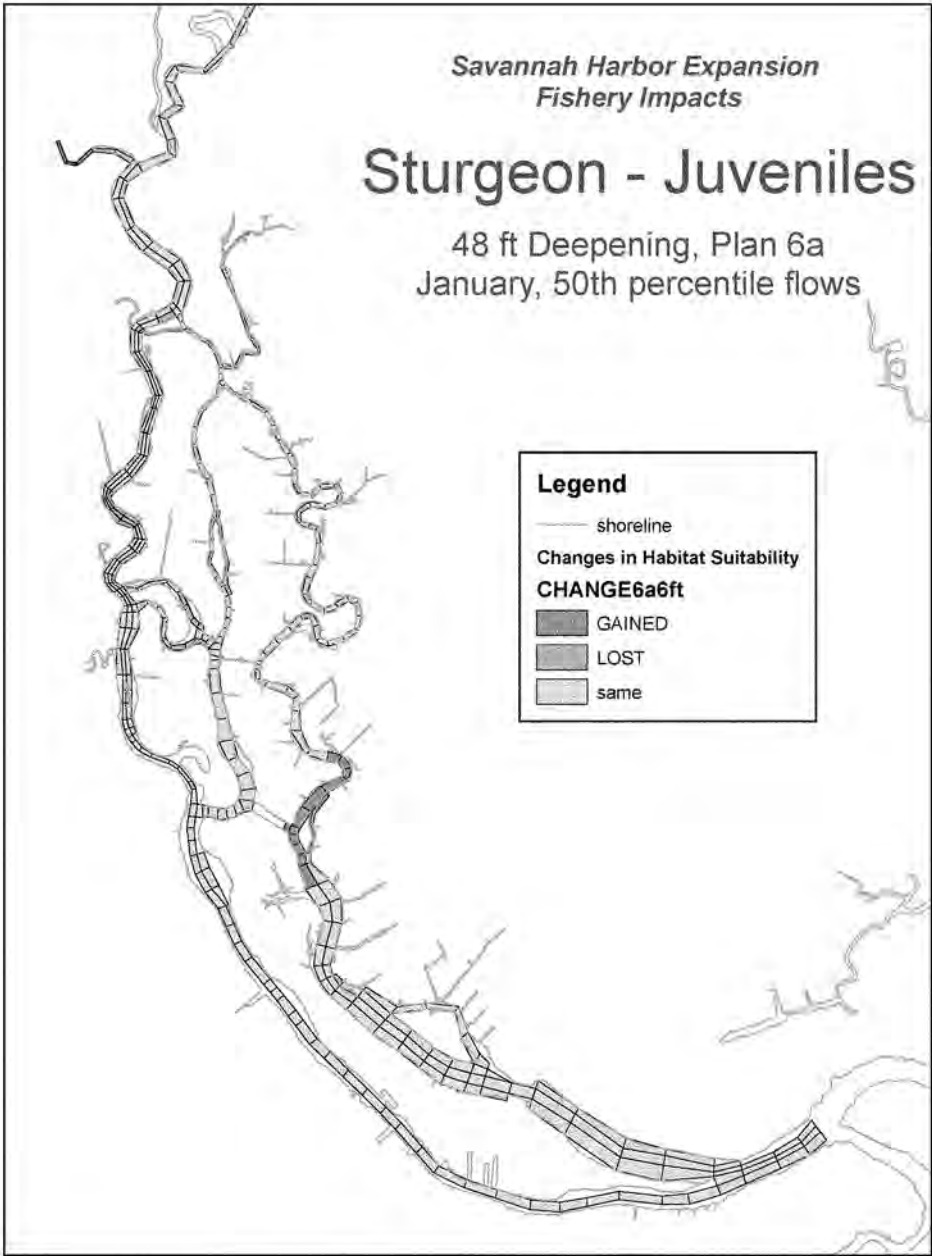

*Savannah Harbor Expansion  
Fishery Impacts*

# Sturgeon - Adults

48 ft Deepening, Plan 6a  
January, 50th percentile flows

**Legend**

— shoreline


**Changes in Habitat Suitability**

**CHANGE6a6ft**

■ GAINED

■ LOST


■ same

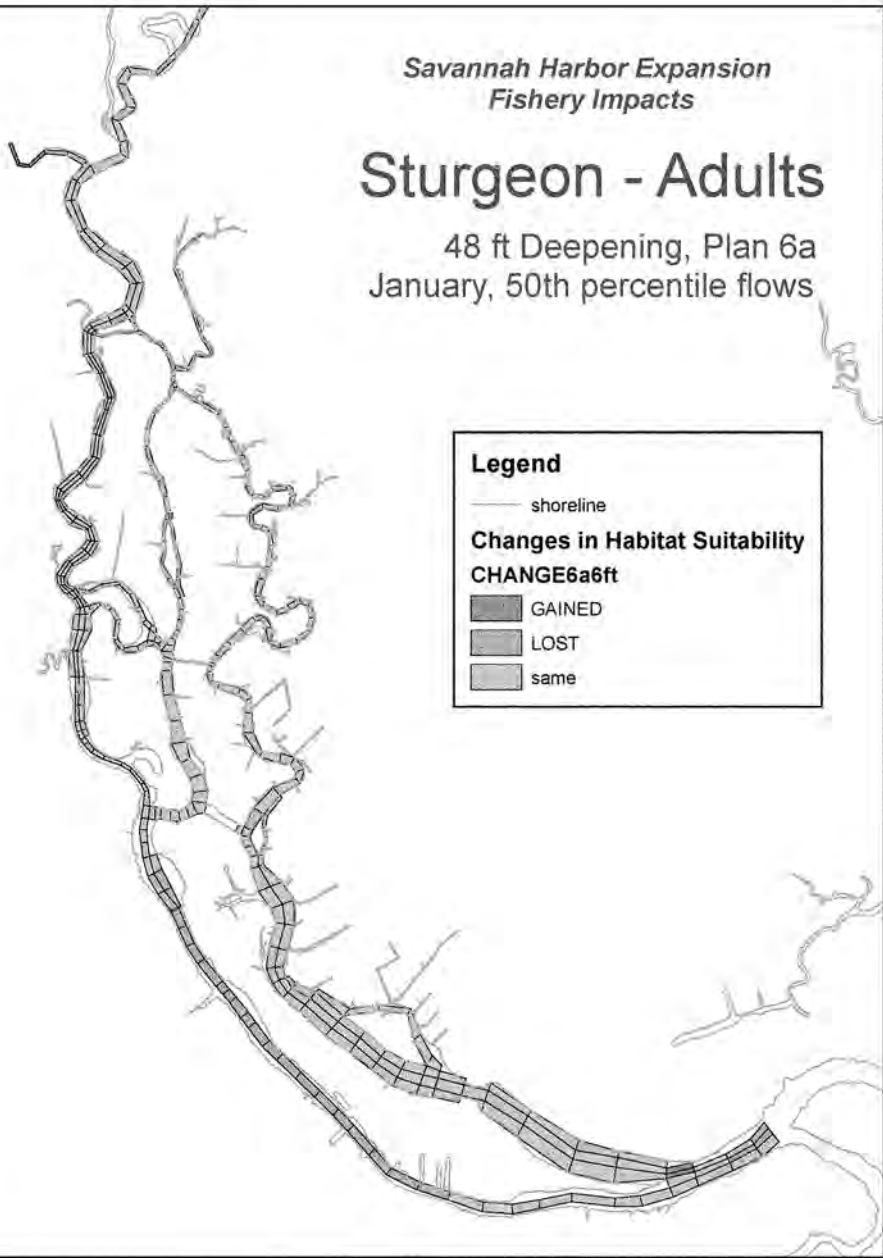

*Savannah Harbor Expansion  
Fishery Impacts*

## Sturgeon - Adults

48 ft Deepening, Plan 6a  
August, 1997 (Average) Flows

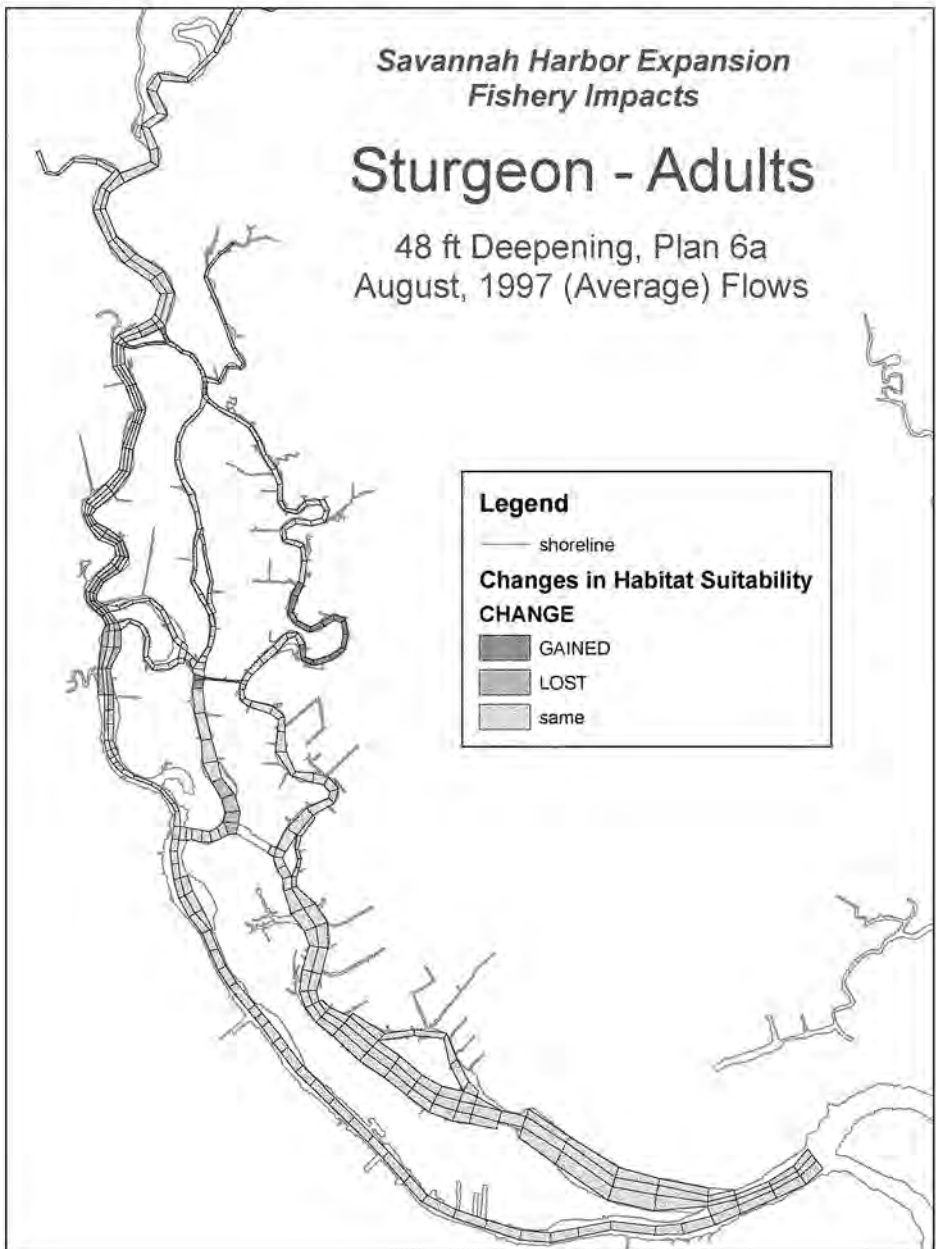

*Savannah Harbor Expansion  
Fishery Impacts*

## Southern Flounder

48 ft Deepening, Plan 6a  
August, 1997 (Average) Flows

### Legend


— shoreline

Changes in Habitat Suitability

**Change6a6ft**

■ GAINED

□ same

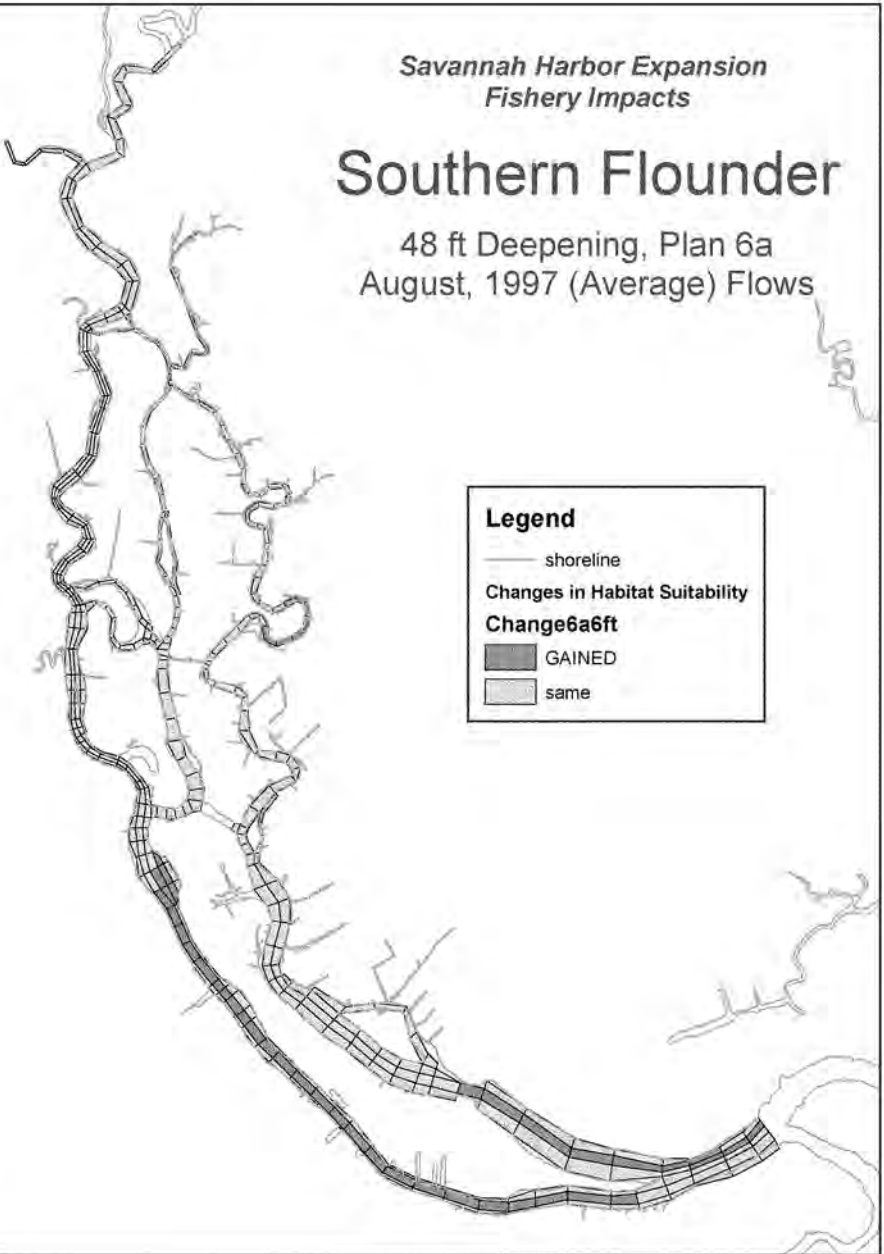





# **Appendix B**


---


## **Habitat Suitability Tables**

---

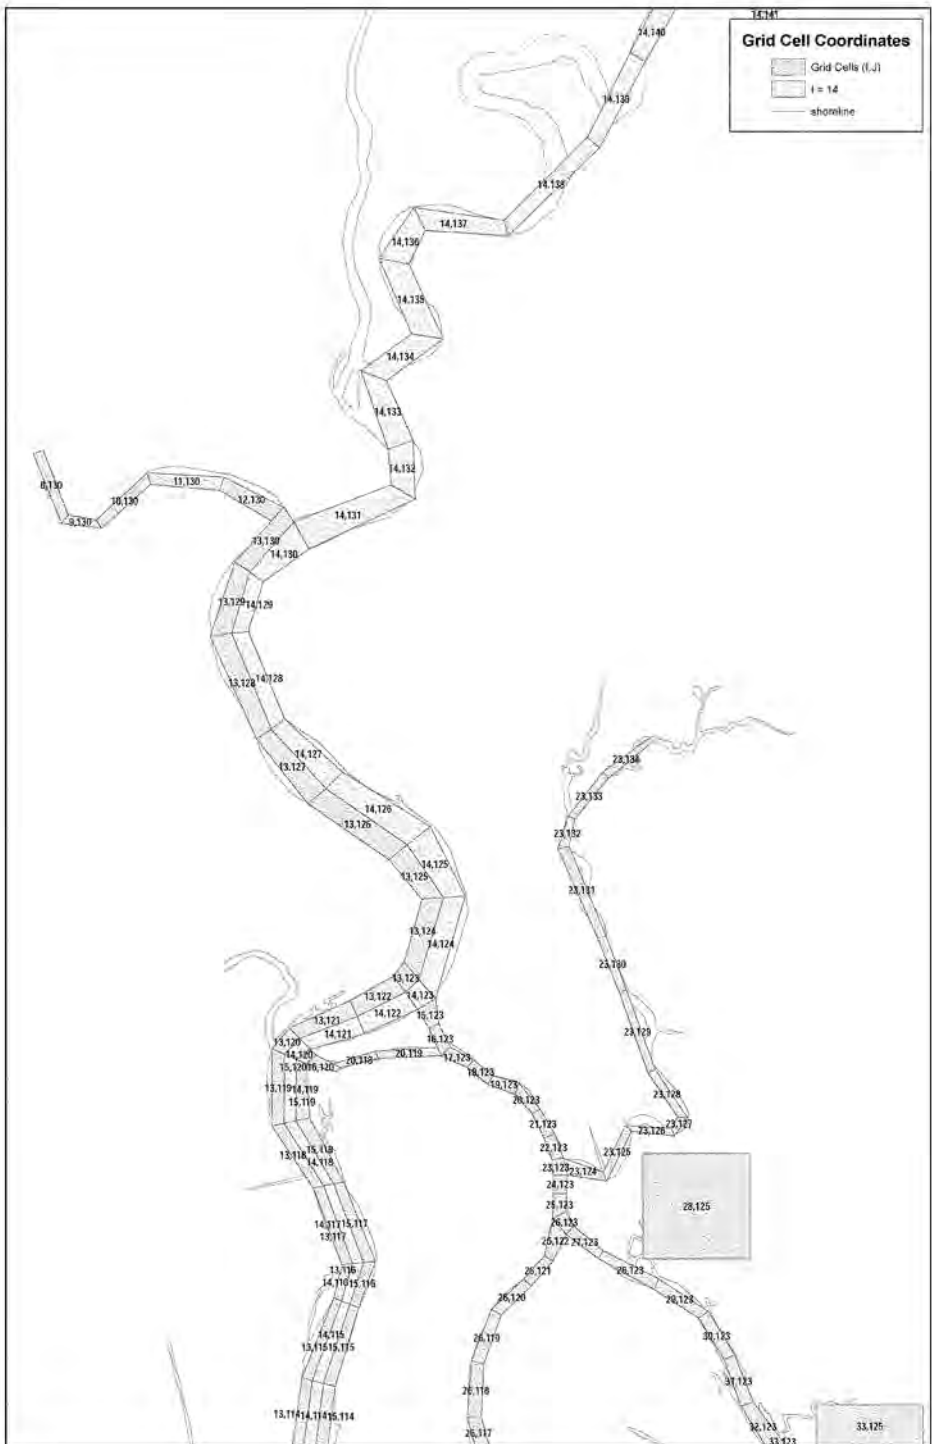

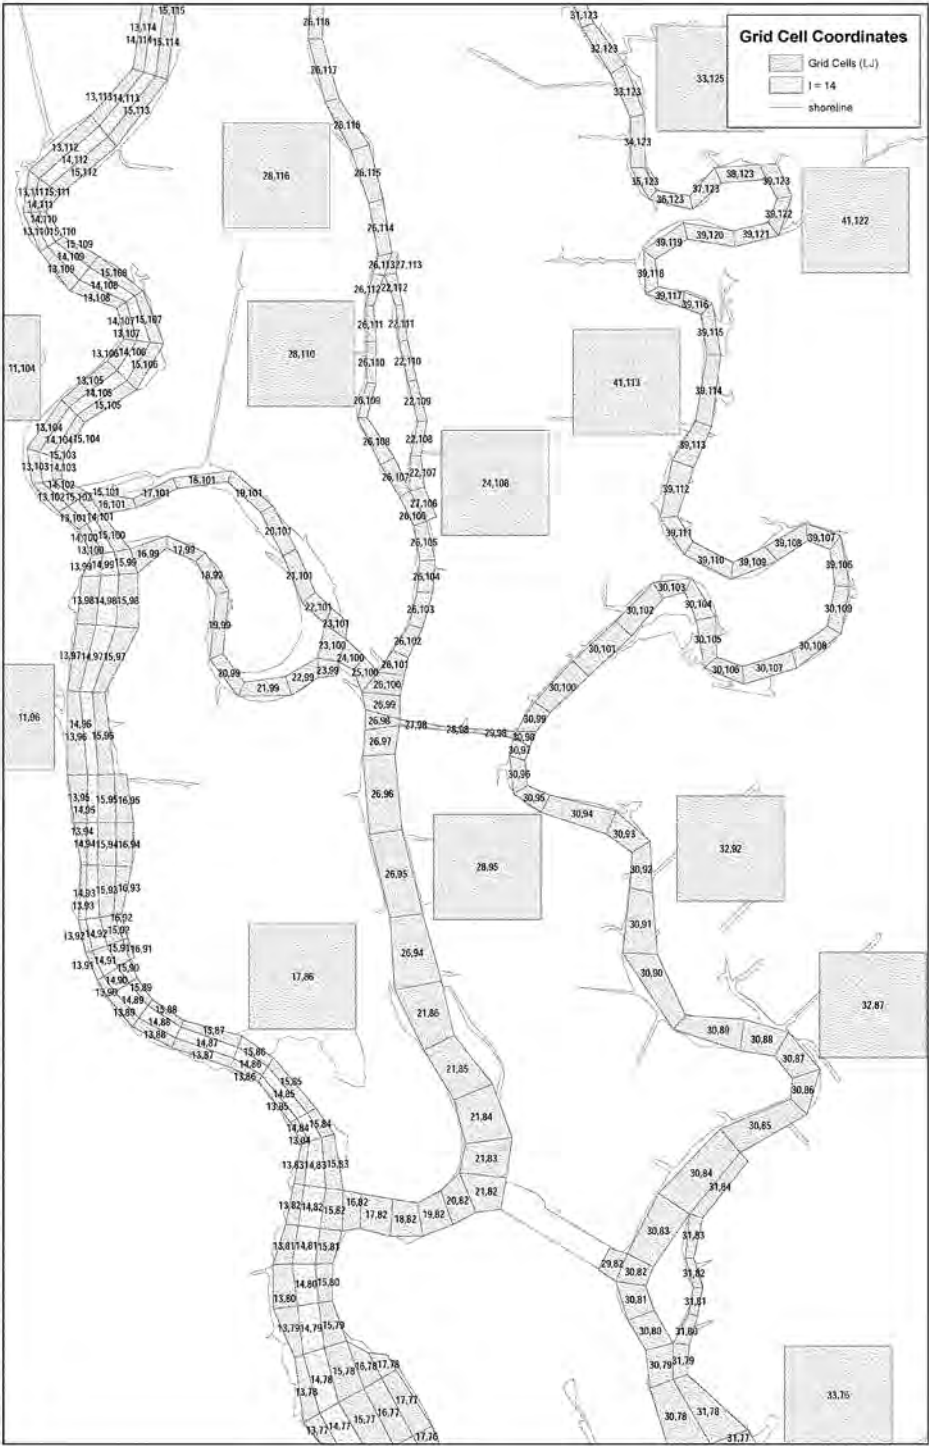

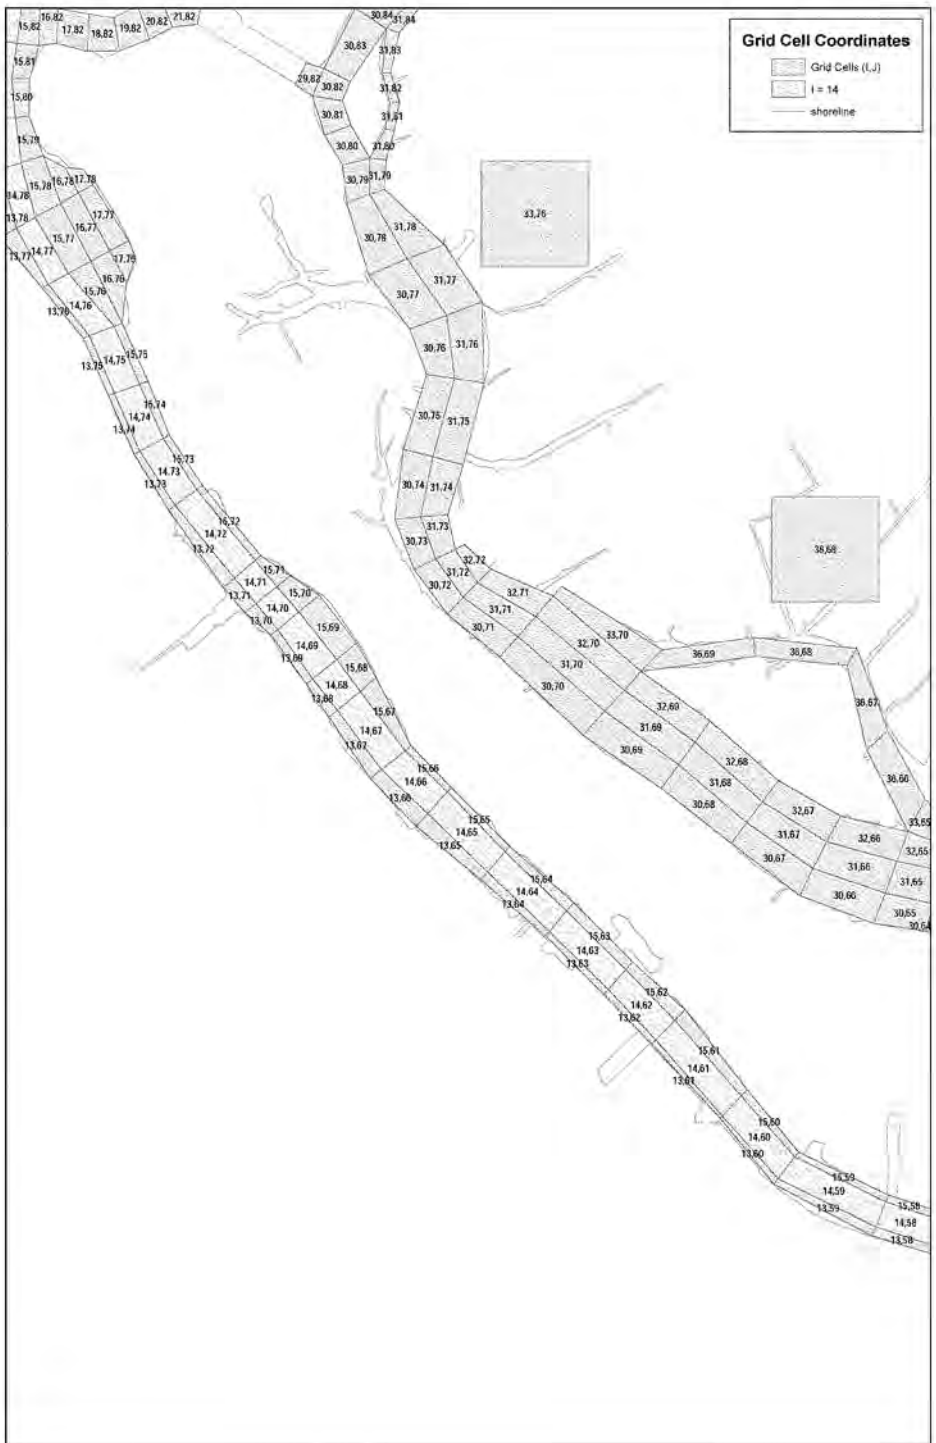

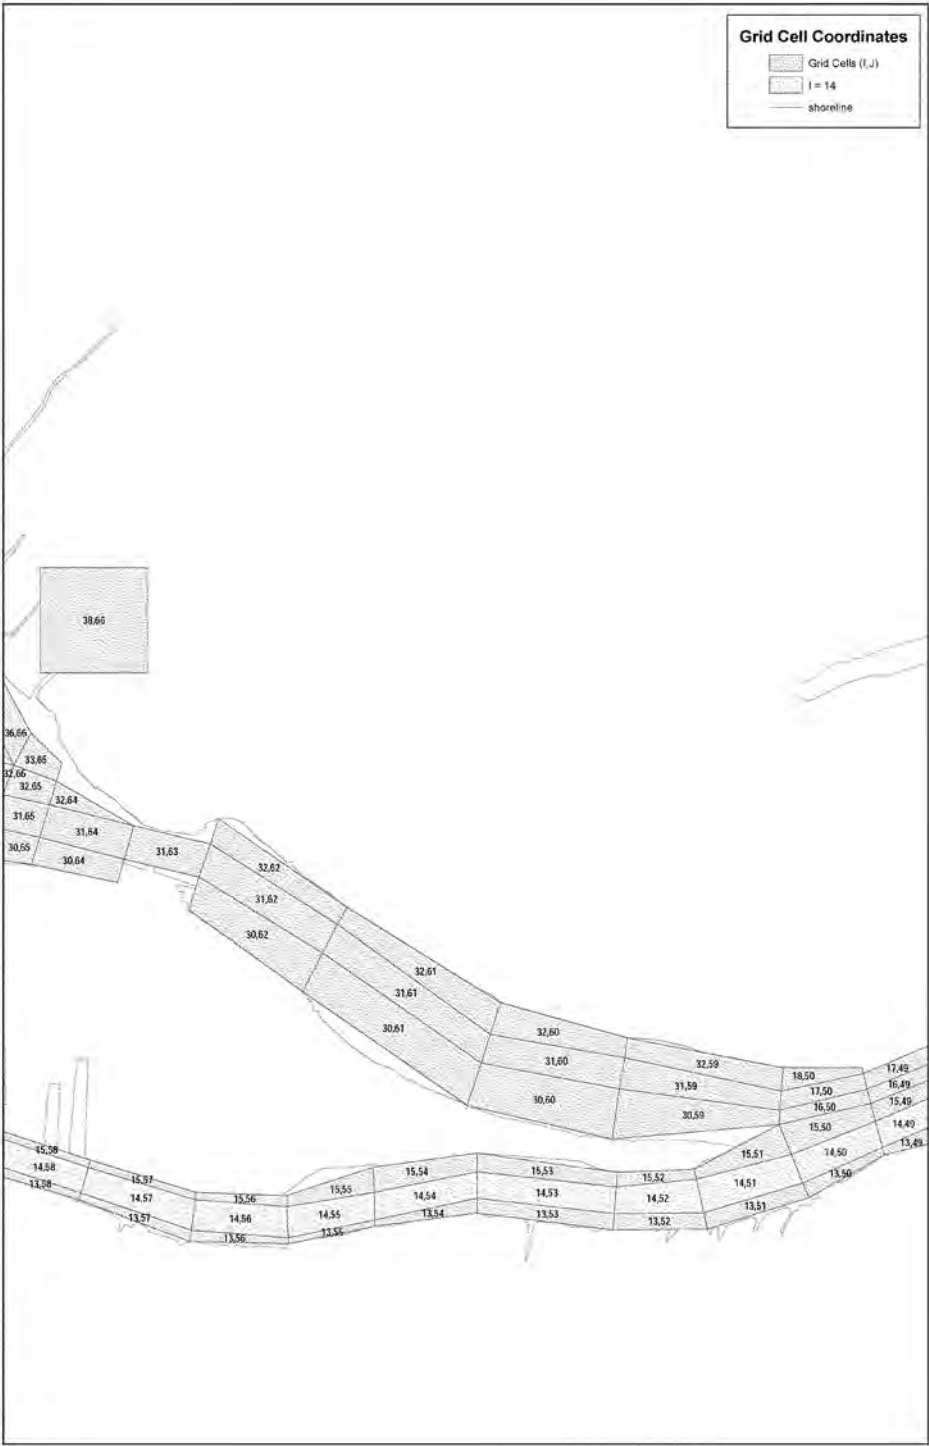

**American Shad**  
**20th percentile MAY flows**

Suitable habitat when  
D.O. >= 4.0 mg/l at 50% exceedance (10th percentile)

| I J   | Existing Conditions<br>DO6a120 | Plan16b. 4.4 ft Depth<br>DO6a120 CHANGE6a120 | Plan09. 4.5 ft Depth<br>DO6a120 CHANGE6a120 | Plan6a. 4.6 ft Depth<br>DO6a120 CHANGE6a120 | Plan6a. 4.7 ft Depth<br>DO6a120 CHANGE6a120 | Plan6a. 4.8 ft Depth<br>DO6a120 CHANGE6a120 |
|-------|--------------------------------|----------------------------------------------|---------------------------------------------|---------------------------------------------|---------------------------------------------|---------------------------------------------|
| 13.47 | Pass                           | Pass                                         | Pass                                        | Pass                                        | Pass                                        | Pass                                        |
| 14.47 | Pass                           | Pass                                         | Pass                                        | Pass                                        | Pass                                        | Pass                                        |
**American Shad**  
20th percentile MAY flows

Suitable habitat when

D.O.  $\geq$  4.0 mg/l at 90% exceedance (10th percentile)

| Existing Conditions |      | Plan 6b, 44 ft Depth |               | Plan 6b, 45 ft Depth |               | Plan 6b, 46 ft Depth |               | Plan 6b, 47 ft Depth |               | Plan 6b, 48 ft Depth |               |
|---------------------|------|----------------------|---------------|----------------------|---------------|----------------------|---------------|----------------------|---------------|----------------------|---------------|
| DO#020              |      | DO6b44f20            | CHANGE6b44f20 | DO6b45f20            | CHANGE6b45f20 | DO6b46f20            | CHANGE6b46f20 | DO6b47f20            | CHANGE6b47f20 | DO6b48f20            | CHANGE6b48f20 |
| 15.58               | Pass | Pass                 | same          | Pass                 | same          | Pass                 | same          | Pass                 | same          | Pass                 | same          |
| 13.59               | Pass | Pass                 | same          | Pass                 | same          | Pass                 | same          | Pass                 | same          | Pass                 | same          |
| 14.59               | Pass | Pass                 | same          | Pass                 | same          | Pass                 | same          | Pass                 | same          | Pass                 | same          |
| 15.59               | Pass | Pass                 | same          | Pass                 | same          | Pass                 | same          | Pass                 | same          | Pass                 | same          |
| 20.69               | Pass | Pass                 | same          | Pass                 | same          | Pass                 | same          | Pass                 | same          | Pass                 | same          |
| 31.59               | Pass | Pass                 | same          | Pass                 | same          | Pass                 | same          | Pass                 | same          | Pass                 | same          |
| 32.59               | Pass | Pass                 | same          | Pass                 | same          | Pass                 | same          | Pass                 | same          | Pass                 | same          |
| 13.60               | Pass | Pass                 | same          | Pass                 | same          | Pass                 | same          | Pass                 | same          | Pass                 | same          |
| 14.60               | Pass | Pass                 | same          | Pass                 | same          | Pass                 | same          | Pass                 | same          | Pass                 | same          |
| 15.60               | Pass | Pass                 | same          | Pass                 | same          | Pass                 | same          | Pass                 | same          | Pass                 | same          |
| 30.60               | Pass | Pass                 | same          | Pass                 | same          | Pass                 | same          | Pass                 | same          | Pass                 | same          |
| 31.60               | Pass | Pass                 | same          | Pass                 | same          | Pass                 | same          | Pass                 | same          | Pass                 | same          |
| 32.60               | Pass | Pass                 | same          | Pass                 | same          | Pass                 | same          | Pass                 | same          | Pass                 | same          |
| 13.61               | Pass | Pass                 | same          | Pass                 | same          | Pass                 | same          | Pass                 | same          | Pass                 | same          |
| 14.61               | Pass | Pass                 | same          | Pass                 | same          | Pass                 | same          | Pass                 | same          | Pass                 | same          |
| 15.61               | Pass | Pass                 | same          | Pass                 | same          | Pass                 | same          | Pass                 | same          | Pass                 | same          |
| 30.61               | Pass | Pass                 | same          | Pass                 | same          | Pass                 | same          | Pass                 | same          | Pass                 | same          |
| 31.61               | Pass | Pass                 | same          | Pass                 | same          | Pass                 | same          | Pass                 | same          | Pass                 | same          |
| 32.61               | Pass | Pass                 | same          | Pass                 | same          | Pass                 | same          | Pass                 | same          | Pass                 | same          |
| 13.62               | Pass | Pass                 | same          | Pass                 | same          | Pass                 | same          | Pass                 | same          | Pass                 | same          |
| 14.62               | Pass | Pass                 | same          | Pass                 | same          | Pass                 | same          | Pass                 | same          | Pass                 | same          |
| 15.62               | Pass | Pass                 | same          | Pass                 | same          | Pass                 | same          | Pass                 | same          | Pass                 | same          |
| 30.62               | Pass | Pass                 | same          | Pass                 | same          | Pass                 | same          | Pass                 | same          | Pass                 | same          |
| 31.62               | Pass | Pass                 | same          | Pass                 | same          | Pass                 | same          | Pass                 | same          | Pass                 | same          |
| 32.62               | Pass | Pass                 | same          | Pass                 | same          | Pass                 | same          | Pass                 | same          | Pass                 | same          |
| 13.63               | Pass | Pass                 | same          | Pass                 | same          | Pass                 | same          | Pass                 | same          | Pass                 | same          |
| 14.63               | Pass | Pass                 | same          | Pass                 | same          | Pass                 | same          | Pass                 | same          | Pass                 | same          |
| 15.63               | Pass | Pass                 | same          | Pass                 | same          | Pass                 | same          | Pass                 | same          | Pass                 | same          |
| 30.63               | Pass | Pass                 | same          | Pass                 | same          | Pass                 | same          | Pass                 | same          | Pass                 | same          |
| 31.63               | Pass | Fail                 | FailtoPass    | Pass                 | FailtoPass    | Pass                 | FailtoPass    | Pass                 | FailtoPass    | Pass                 | FailtoPass    |
| 32.63               | Pass | Pass                 | same          | Pass                 | same          | Pass                 | same          | Pass                 | same          | Pass                 | same          |
| 13.64               | Pass | Fail                 | FailtoPass    | Pass                 | FailtoPass    | Pass                 | FailtoPass    | Pass                 | FailtoPass    | Pass                 | FailtoPass    |
| 14.64               | Pass | Pass                 | same          | Pass                 | same          | Pass                 | same          | Pass                 | same          | Pass                 | same          |
| 15.64               | Pass | Pass                 | same          | Pass                 | same          | Pass                 | same          | Pass                 | same          | Pass                 | same          |
| 30.64               | Pass | Pass                 | same          | Pass                 | same          | Pass                 | same          | Pass                 | same          | Pass                 | same          |
| 31.64               | Pass | Pass                 | same          | Pass                 | same          | Pass                 | same          | Pass                 | same          | Pass                 | same          |
| 32.64               | Pass | Pass                 | same          | Pass                 | same          | Pass                 | same          | Pass                 | same          | Pass                 | same          |
| 13.65               | Pass | Pass                 | same          | Pass                 | same          | Pass                 | same          | Pass                 | same          | Pass                 | same          |
| 14.65               | Pass | Pass                 | same          | Pass                 | same          | Pass                 | same          | Pass                 | same          | Pass                 | same          |
| 15.65               | Pass | Pass                 | same          | Pass                 | same          | Pass                 | same          | Pass                 | same          | Pass                 | same          |
| 30.65               | Pass | Pass                 | same          | Pass                 | same          | Pass                 | same          | Pass                 | same          | Pass                 | same          |
| 31.65               | Pass | Pass                 | same          | Pass                 | same          | Pass                 | same          | Pass                 | same          | Pass                 | same          |
| 32.65               | Pass | Pass                 | same          | Pass                 | same          | Pass                 | same          | Pass                 | same          | Pass                 | same          |
| 33.65               | Pass | Pass                 | same          | Pass                 | same          | Pass                 | same          | Pass                 | same          | Pass                 | same          |

**American Shad**  
**20th percentile MAY flows**

Suitable habitat when  
D.O. >= 4.0 mg/l at 90% exceedance (10th percentile)

| I, J  | Existing Conditions<br>D06a20 | Plan16b, 44 ft Depth<br>D06a44ft20 | CHANGE6b20 | Plan16a, 45 ft Depth<br>D06a45ft20 | CHANGE6a30 | Plan16a, 46 ft Depth<br>D06a46ft20 | CHANGE6a40 | Plan16a, 47 ft Depth<br>D06a47ft20 | CHANGE6a50 | Plan16a, 48 ft Depth<br>D06a48ft20 | CHANGE6a60 |
|-------|-------------------------------|------------------------------------|------------|------------------------------------|------------|------------------------------------|------------|------------------------------------|------------|------------------------------------|------------|
| 13 06 | Pass                          | Pass                               | same       | Pass                               | same       | Pass                               | same       | Pass                               | same       | Pass                               | same       |
| 14 06 | Pass                          | Pass                               | same       | Pass                               | same       | Pass                               | same       | Pass                               | same       | Pass                               | same       |
| 15 06 | Pass                          | Pass                               | same       | Pass                               | same       | Pass                               | same       | Pass                               | same       | Pass                               | same       |
| 30 00 | Pass                          | Pass                               | same       | Pass                               | same       | Pass                               | same       | Pass                               | same       | Pass                               | same       |
| 31 06 | Pass                          | Pass                               | same       | Pass                               | same       | Pass                               | same       | Pass                               | same       | Pass                               | same       |
| 32 06 | Pass                          | Pass                               | same       | Pass                               | same       | Pass                               | same       | Pass                               | same       | Pass                               | same       |
| 33 06 | Pass                          | Pass                               | same       | Pass                               | same       | Pass                               | same       | Pass                               | same       | Pass                               | same       |
| 13 07 | Pass                          | Pass                               | same       | Pass                               | same       | Pass                               | same       | Pass                               | same       | Pass                               | same       |
| 14 07 | Pass                          | Pass                               | same       | Pass                               | same       | Pass                               | same       | Pass                               | same       | Pass                               | same       |
| 15 07 | Pass                          | Pass                               | same       | Pass                               | same       | Pass                               | same       | Pass                               | same       | Pass                               | same       |
| 30 07 | Pass                          | Pass                               | same       | Pass                               | same       | Pass                               | same       | Pass                               | same       | Pass                               | same       |
| 31 07 | Pass                          | Pass                               | same       | Pass                               | same       | Pass                               | same       | Pass                               | same       | Pass                               | same       |
| 32 07 | Pass                          | Pass                               | same       | Pass                               | same       | Pass                               | same       | Pass                               | same       | Pass                               | same       |
| 33 07 | Pass                          | Pass                               | same       | Pass                               | same       | Pass                               | same       | Pass                               | same       | Pass                               | same       |
| 13 08 | Pass                          | Pass                               | same       | Pass                               | same       | Pass                               | same       | Pass                               | same       | Pass                               | same       |
| 14 08 | Pass                          | Pass                               | same       | Pass                               | same       | Pass                               | same       | Pass                               | same       | Pass                               | same       |
| 15 08 | Pass                          | Pass                               | same       | Pass                               | same       | Pass                               | same       | Pass                               | same       | Pass                               | same       |
| 30 08 | Pass                          | Pass                               | same       | Pass                               | same       | Pass                               | same       | Pass                               | same       | Pass                               | same       |
| 31 08 | Pass                          | Pass                               | same       | Pass                               | same       | Pass                               | same       | Pass                               | same       | Pass                               | same       |
| 32 08 | Pass                          | Pass                               | same       | Pass                               | same       | Pass                               | same       | Pass                               | same       | Pass                               | same       |
| 33 08 | Pass                          | Pass                               | same       | Pass                               | same       | Pass                               | same       | Pass                               | same       | Pass                               | same       |
| 13 09 | Pass                          | Pass                               | same       | Pass                               | same       | Pass                               | same       | Pass                               | same       | Pass                               | same       |
| 14 09 | Pass                          | Pass                               | same       | Pass                               | same       | Pass                               | same       | Pass                               | same       | Pass                               | same       |
| 15 09 | Pass                          | Pass                               | same       | Pass                               | same       | Pass                               | same       | Pass                               | same       | Pass                               | same       |
| 30 09 | Pass                          | Pass                               | same       | Pass                               | same       | Pass                               | same       | Pass                               | same       | Pass                               | same       |
| 31 09 | Pass                          | Pass                               | same       | Pass                               | same       | Pass                               | same       | Pass                               | same       | Pass                               | same       |
| 32 09 | Pass                          | Pass                               | same       | Pass                               | same       | Pass                               | same       | Pass                               | same       | Pass                               | same       |
| 33 09 | Pass                          | Pass                               | same       | Pass                               | same       | Pass                               | same       | Pass                               | same       | Pass                               | same       |
| 13 70 | Pass                          | Pass                               | same       | Pass                               | same       | Pass                               | same       | Pass                               | same       | Pass                               | same       |
| 14 70 | Pass                          | Pass                               | same       | Pass                               | same       | Pass                               | same       | Pass                               | same       | Pass                               | same       |
| 15 70 | Pass                          | Pass                               | same       | Pass                               | same       | Pass                               | same       | Pass                               | same       | Pass                               | same       |
| 30 70 | Pass                          | Pass                               | same       | Pass                               | same       | Pass                               | same       | Pass                               | same       | Pass                               | same       |
| 31 70 | Pass                          | Pass                               | same       | Pass                               | same       | Pass                               | same       | Pass                               | same       | Pass                               | same       |
| 32 70 | Pass                          | Pass                               | same       | Pass                               | same       | Pass                               | same       | Pass                               | same       | Pass                               | same       |
| 33 70 | Pass                          | Pass                               | same       | Pass                               | same       | Pass                               | same       | Pass                               | same       | Pass                               | same       |
| 13 71 | Pass                          | Pass                               | same       | Pass                               | same       | Pass                               | same       | Pass                               | same       | Pass                               | same       |
| 14 71 | Pass                          | Pass                               | same       | Pass                               | same       | Pass                               | same       | Pass                               | same       | Pass                               | same       |
| 15 71 | Pass                          | Pass                               | same       | Pass                               | same       | Pass                               | same       | Pass                               | same       | Pass                               | same       |
| 30 71 | Pass                          | Pass                               | same       | Pass                               | same       | Pass                               | same       | Pass                               | same       | Pass                               | same       |
| 31 71 | Pass                          | Pass                               | same       | Pass                               | same       | Pass                               | same       | Pass                               | same       | Pass                               | same       |
| 32 71 | Pass                          | Pass                               | same       | Pass                               | same       | Pass                               | same       | Pass                               | same       | Pass                               | same       |
| 33 71 | Pass                          | Pass                               | same       | Pass                               | same       | Pass                               | same       | Pass                               | same       | Pass                               | same       |
| 14 72 | Pass                          | Pass                               | same       | Pass                               | same       | Pass                               | same       | Pass                               | same       | Pass                               | same       |
| 15 72 | Pass                          | Pass                               | same       | Pass                               | same       | Pass                               | same       | Pass                               | same       | Pass                               | same       |



**American Shad**  
20th percentile MAY flows

Suitable habitat when

D.O.  $\geq$  4.0 mg/l at 90% exceedance (10th percentile)

| Existing Conditions |      | Plan 6b, 44 ft Depth |               | Plan 6a, 45 ft Depth |               | Plan 6a, 46 ft Depth |               | Plan 6a, 47 ft Depth |               | Plan 6a, 48 ft Depth |               |
|---------------------|------|----------------------|---------------|----------------------|---------------|----------------------|---------------|----------------------|---------------|----------------------|---------------|
| DOW20               |      | D06a2f120            | CHANGE6a2f120 | D06a3f120            | CHANGE6a3f120 | D06a4f120            | CHANGE6a4f120 | D06a5f120            | CHANGE6a5f120 | D06a6f120            | CHANGE6a6f120 |
| 30 72               | Pass | Pass                 | same          | Pass                 | same          | Pass                 | same          | Pass                 | same          | Pass                 | same          |
| 31 72               | Pass | Pass                 | same          | Pass                 | same          | Pass                 | same          | Pass                 | same          | Pass                 | same          |
| 32 72               | Pass | Pass                 | same          | Pass                 | same          | Pass                 | same          | Pass                 | same          | Pass                 | same          |
| 14 73               | Pass | Pass                 | same          | Pass                 | same          | Pass                 | same          | Pass                 | same          | Pass                 | same          |
| 15 73               | Pass | Pass                 | same          | Pass                 | same          | Pass                 | same          | Pass                 | same          | Pass                 | same          |
| 20 73               | Pass | Pass                 | same          | Pass                 | same          | Pass                 | same          | Pass                 | same          | Pass                 | same          |
| 31 73               | Pass | Pass                 | same          | Pass                 | same          | Pass                 | same          | Pass                 | same          | Pass                 | same          |
| 13 74               | Pass | Pass                 | same          | Pass                 | same          | Pass                 | same          | Pass                 | same          | Pass                 | same          |
| 14 74               | Pass | Pass                 | same          | Pass                 | same          | Pass                 | same          | Pass                 | same          | Pass                 | same          |
| 15 74               | Pass | Pass                 | same          | Pass                 | same          | Pass                 | same          | Pass                 | same          | Pass                 | same          |
| 30 74               | Pass | Pass                 | same          | Pass                 | same          | Pass                 | same          | Pass                 | same          | Pass                 | same          |
| 31 74               | Pass | Pass                 | same          | Pass                 | same          | Pass                 | same          | Pass                 | same          | Pass                 | same          |
| 13 75               | Pass | Pass                 | same          | Pass                 | same          | Pass                 | same          | Pass                 | same          | Pass                 | same          |
| 14 75               | Pass | Pass                 | same          | Pass                 | same          | Pass                 | same          | Pass                 | same          | Pass                 | same          |
| 15 75               | Pass | Pass                 | same          | Pass                 | same          | Pass                 | same          | Pass                 | same          | Pass                 | same          |
| 30 75               | Pass | Pass                 | same          | Pass                 | same          | Pass                 | same          | Pass                 | same          | Pass                 | same          |
| 31 75               | Pass | Pass                 | same          | Pass                 | same          | Pass                 | same          | Pass                 | same          | Pass                 | same          |
| 13 76               | Pass | Pass                 | same          | Pass                 | same          | Pass                 | same          | Pass                 | same          | Pass                 | same          |
| 14 76               | Pass | Pass                 | same          | Pass                 | same          | Pass                 | same          | Pass                 | same          | Pass                 | same          |
| 15 76               | Pass | Pass                 | same          | Pass                 | same          | Pass                 | same          | Pass                 | same          | Pass                 | same          |
| 16 76               | Pass | Pass                 | same          | Pass                 | same          | Pass                 | same          | Pass                 | same          | Pass                 | same          |
| 17 76               | Pass | Pass                 | same          | Pass                 | same          | Pass                 | same          | Pass                 | same          | Pass                 | same          |
| 30 76               | Pass | Pass                 | same          | Pass                 | same          | Pass                 | same          | Pass                 | same          | Pass                 | same          |
| 31 76               | Pass | Pass                 | same          | Pass                 | same          | Pass                 | same          | Pass                 | same          | Pass                 | same          |
| 13 77               | Pass | Pass                 | same          | Pass                 | same          | Pass                 | same          | Pass                 | same          | Pass                 | same          |
| 14 77               | Pass | Pass                 | same          | Pass                 | same          | Pass                 | same          | Pass                 | same          | Pass                 | same          |
| 15 77               | Pass | Pass                 | same          | Pass                 | same          | Pass                 | same          | Pass                 | same          | Pass                 | same          |
| 16 77               | Pass | Pass                 | same          | Pass                 | same          | Pass                 | same          | Pass                 | same          | Pass                 | same          |
| 17 77               | Pass | Pass                 | same          | Pass                 | same          | Pass                 | same          | Pass                 | same          | Pass                 | same          |
| 30 77               | Pass | Pass                 | same          | Pass                 | same          | Pass                 | same          | Pass                 | same          | Pass                 | same          |
| 31 77               | Pass | Pass                 | same          | Pass                 | same          | Pass                 | same          | Pass                 | same          | Pass                 | same          |
| 13 78               | Pass | Pass                 | same          | Pass                 | same          | Pass                 | same          | Pass                 | same          | Pass                 | same          |
| 14 78               | Pass | Pass                 | same          | Pass                 | same          | Pass                 | same          | Pass                 | same          | Pass                 | same          |
| 15 78               | Pass | Pass                 | same          | Pass                 | same          | Pass                 | same          | Pass                 | same          | Pass                 | same          |
| 16 78               | Pass | Pass                 | same          | Pass                 | same          | Pass                 | same          | Pass                 | same          | Pass                 | same          |
| 17 78               | Pass | Pass                 | same          | Pass                 | same          | Pass                 | same          | Pass                 | same          | Pass                 | same          |
| 30 78               | Pass | Pass                 | same          | Pass                 | same          | Pass                 | same          | Pass                 | same          | Pass                 | same          |
| 31 78               | Pass | Pass                 | same          | Pass                 | same          | Pass                 | same          | Pass                 | same          | Pass                 | same          |
| 13 79               | Pass | Pass                 | same          | Pass                 | same          | Pass                 | same          | Pass                 | same          | Pass                 | same          |
| 14 79               | Pass | Pass                 | same          | Pass                 | same          | Pass                 | same          | Pass                 | same          | Pass                 | same          |
| 15 79               | Pass | Pass                 | same          | Pass                 | same          | Pass                 | same          | Pass                 | same          | Pass                 | same          |
| 30 79               | Pass | Pass                 | same          | Pass                 | same          | Pass                 | same          | Pass                 | same          | Pass                 | same          |
| 31 79               | Pass | Pass                 | same          | Pass                 | same          | Pass                 | same          | Pass                 | same          | Pass                 | same          |



**American Shad**  
20th percentile MAY flows

Suitable habitat when

D.O.  $\geq 4.0$  mg/l at 90% exceedance (10th percentile)

| Existing Conditions |      | Plan 66, 44 ft Depth |                | Plan 66, 45 ft Depth |                | Plan 66, 46 ft Depth |                | Plan 66, 47 ft Depth |                | Plan 66, 48 ft Depth |                |
|---------------------|------|----------------------|----------------|----------------------|----------------|----------------------|----------------|----------------------|----------------|----------------------|----------------|
| DOW20               |      | D06a2f120            | CHANGE60a2f120 | D06a3f120            | CHANGE60a3f120 | D06a4f120            | CHANGE60a4f120 | D06a5f120            | CHANGE60a5f120 | D06a6f120            | CHANGE60a6f120 |
| 13 87               | Pass | Pass                 | same           | Pass                 | same           | Pass                 | same           | Pass                 | same           | Pass                 | same           |
| 14 87               | Pass | Pass                 | same           | Pass                 | same           | Pass                 | same           | Pass                 | same           | Pass                 | same           |
| 15 87               | Pass | Pass                 | same           | Pass                 | same           | Pass                 | same           | Pass                 | same           | Pass                 | same           |
| 30 87               | Pass | Pass                 | same           | Pass                 | same           | Pass                 | same           | Pass                 | same           | Pass                 | same           |
| 13 86               | Pass | Pass                 | same           | Pass                 | same           | Pass                 | same           | Pass                 | same           | Pass                 | same           |
| 14 86               | Pass | Pass                 | same           | Pass                 | same           | Pass                 | same           | Pass                 | same           | Pass                 | same           |
| 15 86               | Pass | Pass                 | same           | Pass                 | same           | Pass                 | same           | Pass                 | same           | Pass                 | same           |
| 20 86               | Pass | Pass                 | same           | Pass                 | same           | Pass                 | same           | Pass                 | same           | Pass                 | same           |
| 13 89               | Pass | Pass                 | same           | Pass                 | same           | Pass                 | same           | Pass                 | same           | Pass                 | same           |
| 14 89               | Pass | Pass                 | same           | Pass                 | same           | Pass                 | same           | Pass                 | same           | Pass                 | same           |
| 15 89               | Pass | Pass                 | same           | Pass                 | same           | Pass                 | same           | Pass                 | same           | Pass                 | same           |
| 30 89               | Pass | Pass                 | same           | Pass                 | same           | Pass                 | same           | Pass                 | same           | Pass                 | same           |
| 13 90               | Pass | Pass                 | same           | Pass                 | same           | Pass                 | same           | Pass                 | same           | Pass                 | same           |
| 14 90               | Pass | Pass                 | same           | Pass                 | same           | Pass                 | same           | Pass                 | same           | Pass                 | same           |
| 15 90               | Pass | Pass                 | same           | Pass                 | same           | Pass                 | same           | Pass                 | same           | Pass                 | same           |
| 20 90               | Pass | Pass                 | same           | Pass                 | same           | Pass                 | same           | Pass                 | same           | Pass                 | same           |
| 13 91               | Pass | Pass                 | same           | Pass                 | same           | Pass                 | same           | Pass                 | same           | Pass                 | same           |
| 14 91               | Pass | Pass                 | same           | Pass                 | same           | Pass                 | same           | Pass                 | same           | Pass                 | same           |
| 15 91               | Pass | Pass                 | same           | Pass                 | same           | Pass                 | same           | Pass                 | same           | Pass                 | same           |
| 30 91               | Pass | Pass                 | same           | Pass                 | same           | Pass                 | same           | Pass                 | same           | Pass                 | same           |
| 13 92               | Pass | Pass                 | same           | Pass                 | same           | Pass                 | same           | Pass                 | same           | Pass                 | same           |
| 14 92               | Pass | Pass                 | same           | Pass                 | same           | Pass                 | same           | Pass                 | same           | Pass                 | same           |
| 15 92               | Pass | Pass                 | same           | Pass                 | same           | Pass                 | same           | Pass                 | same           | Pass                 | same           |
| 20 92               | Pass | Pass                 | same           | Pass                 | same           | Pass                 | same           | Pass                 | same           | Pass                 | same           |
| 13 93               | Pass | Pass                 | same           | Pass                 | same           | Pass                 | same           | Pass                 | same           | Pass                 | same           |
| 14 93               | Pass | Pass                 | same           | Pass                 | same           | Pass                 | same           | Pass                 | same           | Pass                 | same           |
| 15 93               | Pass | Pass                 | same           | Pass                 | same           | Pass                 | same           | Pass                 | same           | Pass                 | same           |
| 20 93               | Pass | Pass                 | same           | Pass                 | same           | Pass                 | same           | Pass                 | same           | Pass                 | same           |
| 13 94               | Pass | Pass                 | same           | Pass                 | same           | Pass                 | same           | Pass                 | same           | Pass                 | same           |
| 14 94               | Pass | Pass                 | same           | Pass                 | same           | Pass                 | same           | Pass                 | same           | Pass                 | same           |
| 15 94               | Pass | Pass                 | same           | Pass                 | same           | Pass                 | same           | Pass                 | same           | Pass                 | same           |
| 20 94               | Pass | Pass                 | same           | Pass                 | same           | Pass                 | same           | Pass                 | same           | Pass                 | same           |
| 13 95               | Pass | Pass                 | same           | Pass                 | same           | Pass                 | same           | Pass                 | same           | Pass                 | same           |
| 14 95               | Pass | Pass                 | same           | Pass                 | same           | Pass                 | same           | Pass                 | same           | Pass                 | same           |
| 15 95               | Pass | Pass                 | same           | Pass                 | same           | Pass                 | same           | Pass                 | same           | Pass                 | same           |
| 20 95               | Pass | Pass                 | same           | Pass                 | same           | Pass                 | same           | Pass                 | same           | Pass                 | same           |
| 30 95               | Pass | Pass                 | same           | Pass                 | same           | Pass                 | same           | Pass                 | same           | Pass                 | same           |
| 13 96               | Pass | Pass                 | same           | Pass                 | same           | Pass                 | same           | Pass                 | same           | Pass                 | same           |

**American Shad**  
20th percentile MAY flows

Suitable habitat when  
D.O. >= 4.0 mg/l at 90% exceedance (10th percentile)

| Existing Conditions | Planf6b_44 ft Depth | Planf6a_45 ft Depth | Planf6a_46 ft Depth | Planf6a_47 ft Depth | Planf6a_48 ft Depth |
|---------------------|---------------------|---------------------|---------------------|---------------------|---------------------|
| 1 J                 | Pass                | Pass                | Pass                | Pass                | Pass                |
| 14 96               | Pass                | same                | same                | same                | same                |
| 15 96               | Pass                | Pass                | Pass                | Pass                | Pass                |
| 20 96               | Pass                | same                | same                | same                | same                |
| 30 96               | Pass                | same                | same                | same                | same                |
| 13 97               | Pass                | same                | same                | same                | same                |
| 14 97               | Pass                | same                | same                | same                | same                |
| 15 97               | Pass                | same                | same                | same                | same                |
| 20 97               | Pass                | same                | same                | same                | same                |
| 30 97               | Pass                | same                | same                | same                | same                |
| 13 98               | Pass                | same                | same                | same                | same                |
| 14 98               | Pass                | same                | same                | same                | same                |
| 15 98               | Pass                | same                | same                | same                | same                |
| 20 98               | Pass                | same                | same                | same                | same                |
| 30 98               | Pass                | same                | same                | same                | same                |
| 27 99               | Pass                | same                | same                | same                | same                |
| 28 99               | Fail                | Pass to Fail        | Fail                | Fail                | Pass to Fail        |
| 29 99               | Pass                | same                | same                | same                | same                |
| 30 99               | Pass                | same                | same                | same                | same                |
| 13 99               | Pass                | Pass                | Pass                | Pass                | Pass                |
| 14 99               | Pass                | Pass                | Pass                | Pass                | Pass                |
| 13 100              | Pass                | Pass                | Pass                | Pass                | Pass                |
| 14 100              | Pass                | Pass                | Pass                | Pass                | Pass                |
| 15 100              | Pass                | Pass                | Pass                | Pass                | Pass                |
| 16 100              | Pass                | Pass                | Pass                | Pass                | Pass                |
| 17 100              | Pass                | Pass                | Pass                | Pass                | Pass                |
| 18 100              | Pass                | Pass                | Pass                | Pass                | Pass                |
| 19 100              | Pass                | Pass                | Pass                | Pass                | Pass                |
| 20 100              | Pass                | Pass                | Pass                | Pass                | Pass                |
| 21 100              | Pass                | Pass                | Pass                | Pass                | Pass                |
| 22 100              | Pass                | Pass                | Pass                | Pass                | Pass                |
| 23 100              | Pass                | Pass                | Pass                | Pass                | Pass                |
| 24 100              | Pass                | Pass                | Pass                | Pass                | Pass                |
| 25 100              | Pass                | Pass                | Pass                | Pass                | Pass                |
| 26 100              | Pass                | Pass                | Pass                | Pass                | Pass                |
| 27 100              | Pass                | Pass                | Pass                | Pass                | Pass                |
| 28 100              | Pass                | Pass                | Pass                | Pass                | Pass                |
| 29 100              | Pass                | Pass                | Pass                | Pass                | Pass                |
| 30 100              | Pass                | Pass                | Pass                | Pass                | Pass                |
| 13 101              | Pass                | Pass                | Pass                | Pass                | Pass                |
| 14 101              | Pass                | Pass                | Pass                | Pass                | Pass                |
| 15 101              | Pass                | Pass                | Pass                | Pass                | Pass                |
| 16 101              | Pass                | Pass                | Pass                | Pass                | Pass                |
| 17 101              | Pass                | Pass                | Pass                | Pass                | Pass                |
| 18 101              | Pass                | Pass                | Pass                | Pass                | Pass                |
| 19 101              | Pass                | Pass                | Pass                | Pass                | Pass                |
| 20 101              | Pass                | Pass                | Pass                | Pass                | Pass                |

**American Shad**  
20th percentile MAY flows

Suitable habitat when

D.O.  $\geq 4.0$  mg/l at 90% exceedance (10th percentile)

| Existing Conditions |      | PlanFeb. 44 ft Depth  | PlanFeb. 45 ft Depth   | PlanFeb. 46 ft Depth   | PlanFeb. 47 ft Depth   | PlanFeb. 48 ft Depth   |
|---------------------|------|-----------------------|------------------------|------------------------|------------------------|------------------------|
| D06a20              |      | D06a2f120 CHANGEa2020 | D06a3f120 CHANGEa3f120 | D06a4f120 CHANGEa4f120 | D06a5f120 CHANGEa5f120 | D06a6f120 CHANGEa6f120 |
| 19 101              | Pass | Pass                  | Pass                   | Pass                   | Pass                   | Pass                   |
| 20 101              | Pass | Pass                  | Pass                   | Pass                   | Pass                   | Pass                   |
| 100 101             | Pass | Pass                  | Pass                   | Pass                   | Pass                   | Pass                   |



**American Shad**  
20th percentile MAY flows

Suitable habitat when  
D.O. >= 4.0 mg/l at 90% exceedance (10th percentile)

| Existing Conditions |      | Planted, 44 ft Depth |      | Planted, 45 ft Depth |      | Planted, 46 ft Depth |      | Planted, 47 ft Depth |      | Planted, 48 ft Depth |      |
|---------------------|------|----------------------|------|----------------------|------|----------------------|------|----------------------|------|----------------------|------|
| DO#0420             |      | DO#0420 CHANG#0420   |      | DO#0420 CHANG#0420   |      | DO#0420 CHANG#0420   |      | DO#0420 CHANG#0420   |      | DO#0420 CHANG#0420   |      |
| 39 115              | Pass | Pass                 | same | Pass                 | same | Pass                 | same | Pass                 | same | Pass                 | same |
| 13 116              | Pass | Pass                 | same | Pass                 | same | Pass                 | same | Pass                 | same | Pass                 | same |
| 14 116              | Pass | Pass                 | same | Pass                 | same | Pass                 | same | Pass                 | same | Pass                 | same |
| 15 116              | Pass | Pass                 | same | Pass                 | same | Pass                 | same | Pass                 | same | Pass                 | same |
| 26 116              | Pass | Pass                 | same | Pass                 | same | Pass                 | same | Pass                 | same | Pass                 | same |
| 39 116              | Pass | Pass                 | same | Pass                 | same | Pass                 | same | Pass                 | same | Pass                 | same |
| 13 117              | Pass | Pass                 | same | Pass                 | same | Pass                 | same | Pass                 | same | Pass                 | same |
| 14 117              | Pass | Pass                 | same | Pass                 | same | Pass                 | same | Pass                 | same | Pass                 | same |
| 15 117              | Pass | Pass                 | same | Pass                 | same | Pass                 | same | Pass                 | same | Pass                 | same |
| 26 117              | Pass | Pass                 | same | Pass                 | same | Pass                 | same | Pass                 | same | Pass                 | same |
| 39 117              | Pass | Pass                 | same | Pass                 | same | Pass                 | same | Pass                 | same | Pass                 | same |
| 13 118              | Pass | Pass                 | same | Pass                 | same | Pass                 | same | Pass                 | same | Pass                 | same |
| 14 118              | Pass | Pass                 | same | Pass                 | same | Pass                 | same | Pass                 | same | Pass                 | same |
| 15 118              | Pass | Pass                 | same | Pass                 | same | Pass                 | same | Pass                 | same | Pass                 | same |
| 26 118              | Pass | Pass                 | same | Pass                 | same | Pass                 | same | Pass                 | same | Pass                 | same |
| 39 118              | Pass | Pass                 | same | Pass                 | same | Pass                 | same | Pass                 | same | Pass                 | same |
| 13 119              | Pass | Pass                 | same | Pass                 | same | Pass                 | same | Pass                 | same | Pass                 | same |
| 14 119              | Pass | Pass                 | same | Pass                 | same | Pass                 | same | Pass                 | same | Pass                 | same |
| 15 119              | Pass | Pass                 | same | Pass                 | same | Pass                 | same | Pass                 | same | Pass                 | same |
| 26 119              | Pass | Pass                 | same | Pass                 | same | Pass                 | same | Pass                 | same | Pass                 | same |
| 39 119              | Pass | Pass                 | same | Pass                 | same | Pass                 | same | Pass                 | same | Pass                 | same |
| 13 120              | Pass | Pass                 | same | Pass                 | same | Pass                 | same | Pass                 | same | Pass                 | same |
| 14 120              | Pass | Pass                 | same | Pass                 | same | Pass                 | same | Pass                 | same | Pass                 | same |
| 15 120              | Pass | Pass                 | same | Pass                 | same | Pass                 | same | Pass                 | same | Pass                 | same |
| 26 120              | Pass | Pass                 | same | Pass                 | same | Pass                 | same | Pass                 | same | Pass                 | same |
| 39 120              | Pass | Pass                 | same | Pass                 | same | Pass                 | same | Pass                 | same | Pass                 | same |
| 13 121              | Pass | Pass                 | same | Pass                 | same | Pass                 | same | Pass                 | same | Pass                 | same |
| 14 121              | Pass | Pass                 | same | Pass                 | same | Pass                 | same | Pass                 | same | Pass                 | same |
| 15 121              | Pass | Pass                 | same | Pass                 | same | Pass                 | same | Pass                 | same | Pass                 | same |
| 26 121              | Pass | Pass                 | same | Pass                 | same | Pass                 | same | Pass                 | same | Pass                 | same |
| 39 121              | Pass | Pass                 | same | Pass                 | same | Pass                 | same | Pass                 | same | Pass                 | same |
| 13 122              | Pass | Pass                 | same | Pass                 | same | Pass                 | same | Pass                 | same | Pass                 | same |
| 14 122              | Pass | Pass                 | same | Pass                 | same | Pass                 | same | Pass                 | same | Pass                 | same |
| 15 122              | Pass | Pass                 | same | Pass                 | same | Pass                 | same | Pass                 | same | Pass                 | same |
| 26 122              | Pass | Pass                 | same | Pass                 | same | Pass                 | same | Pass                 | same | Pass                 | same |
| 39 122              | Pass | Pass                 | same | Pass                 | same | Pass                 | same | Pass                 | same | Pass                 | same |
| 13 123              | Pass | Pass                 | same | Pass                 | same | Pass                 | same | Pass                 | same | Pass                 | same |
| 14 123              | Pass | Pass                 | same | Pass                 | same | Pass                 | same | Pass                 | same | Pass                 | same |
| 15 123              | Pass | Pass                 | same | Pass                 | same | Pass                 | same | Pass                 | same | Pass                 | same |
| 26 123              | Pass | Pass                 | same | Pass                 | same | Pass                 | same | Pass                 | same | Pass                 | same |
| 39 123              | Pass | Pass                 | same | Pass                 | same | Pass                 | same | Pass                 | same | Pass                 | same |
| 13 124              | Pass | Pass                 | same | Pass                 | same | Pass                 | same | Pass                 | same | Pass                 | same |
| 14 124              | Pass | Pass                 | same | Pass                 | same | Pass                 | same | Pass                 | same | Pass                 | same |
| 15 124              | Pass | Pass                 | same | Pass                 | same | Pass                 | same | Pass                 | same | Pass                 | same |
| 26 124              | Pass | Pass                 | same | Pass                 | same | Pass                 | same | Pass                 | same | Pass                 | same |
| 39 124              | Pass | Pass                 | same | Pass                 | same | Pass                 | same | Pass                 | same | Pass                 | same |



**American Shad**  
**20th percentile MAY flows**

Suitable habitat when  
D.O. >= 4.0 mg/l at 90% exceedance (10th percentile)

| Existing Conditions |      | Plan16b, 4.4 ft Depth | Plan16a, 4.5 ft Depth | Plan16a, 4.6 ft Depth | Plan16a, 4.7 ft Depth | Plan16a, 4.8 ft Depth |              |
|---------------------|------|-----------------------|-----------------------|-----------------------|-----------------------|-----------------------|--------------|
| D06a20              |      | D06a120               | CHANGE6a3120          | D06a4120              | CHANGE6a4120          | D06a6120              | CHANGE6a6120 |
| 1                   | Pass | same                  | Pass                  | same                  | Pass                  | same                  | Pass         |
| 20 123              | Pass | same                  | Pass                  | same                  | Pass                  | same                  | Pass         |
| 21 123              | Pass | same                  | Pass                  | same                  | Pass                  | same                  | Pass         |
| 22 123              | Pass | same                  | Pass                  | same                  | Pass                  | same                  | Pass         |
| 23 123              | Pass | same                  | Pass                  | same                  | Pass                  | same                  | Pass         |
| 24 123              | Pass | same                  | Pass                  | same                  | Pass                  | same                  | Pass         |
| 25 123              | Pass | same                  | Pass                  | same                  | Pass                  | same                  | Pass         |
| 26 123              | Pass | same                  | Pass                  | same                  | Pass                  | same                  | Pass         |
| 27 123              | Pass | same                  | Pass                  | same                  | Pass                  | same                  | Pass         |
| 28 123              | Pass | same                  | Pass                  | same                  | Pass                  | same                  | Pass         |
| 29 123              | Pass | same                  | Pass                  | same                  | Pass                  | same                  | Pass         |
| 30 123              | Pass | same                  | Pass                  | same                  | Pass                  | same                  | Pass         |
| 31 123              | Pass | same                  | Pass                  | same                  | Pass                  | same                  | Pass         |
| 32 123              | Pass | same                  | Pass                  | same                  | Pass                  | same                  | Pass         |
| 33 123              | Pass | same                  | Pass                  | same                  | Pass                  | same                  | Pass         |
| 34 123              | Pass | same                  | Pass                  | same                  | Pass                  | same                  | Pass         |
| 35 123              | Pass | same                  | Pass                  | same                  | Pass                  | same                  | Pass         |
| 36 123              | Pass | same                  | Pass                  | same                  | Pass                  | same                  | Pass         |
| 37 123              | Pass | same                  | Pass                  | same                  | Pass                  | same                  | Pass         |
| 38 123              | Pass | same                  | Pass                  | same                  | Pass                  | same                  | Pass         |
| 39 123              | Pass | same                  | Pass                  | same                  | Pass                  | same                  | Pass         |
| 13 124              | Pass | same                  | Pass                  | same                  | Pass                  | same                  | Pass         |
| 14 124              | Pass | same                  | Pass                  | same                  | Pass                  | same                  | Pass         |
| 23 124              | Pass | same                  | Pass                  | same                  | Pass                  | same                  | Pass         |
| 13 125              | Pass | same                  | Pass                  | same                  | Pass                  | same                  | Pass         |
| 23 125              | Pass | same                  | Pass                  | same                  | Pass                  | same                  | Pass         |
| 14 125              | Pass | same                  | Pass                  | same                  | Pass                  | same                  | Pass         |
| 23 125              | Pass | same                  | Pass                  | same                  | Pass                  | same                  | Pass         |
| 13 126              | Pass | same                  | Pass                  | same                  | Pass                  | same                  | Pass         |
| 23 126              | Pass | same                  | Pass                  | same                  | Pass                  | same                  | Pass         |
| 13 127              | Pass | same                  | Pass                  | same                  | Pass                  | same                  | Pass         |
| 23 127              | Pass | same                  | Pass                  | same                  | Pass                  | same                  | Pass         |
| 14 127              | Pass | same                  | Pass                  | same                  | Pass                  | same                  | Pass         |
| 23 127              | Pass | same                  | Pass                  | same                  | Pass                  | same                  | Pass         |
| 13 128              | Pass | same                  | Pass                  | same                  | Pass                  | same                  | Pass         |
| 23 128              | Pass | same                  | Pass                  | same                  | Pass                  | same                  | Pass         |
| 13 129              | Pass | same                  | Pass                  | same                  | Pass                  | same                  | Pass         |
| 23 129              | Pass | same                  | Pass                  | same                  | Pass                  | same                  | Pass         |
| 14 129              | Pass | same                  | Pass                  | same                  | Pass                  | same                  | Pass         |
| 23 129              | Pass | same                  | Pass                  | same                  | Pass                  | same                  | Pass         |
| 8 130               | Pass | same                  | Pass                  | same                  | Pass                  | same                  | Pass         |
| 10 130              | Pass | same                  | Pass                  | same                  | Pass                  | same                  | Pass         |
| 11 130              | Pass | same                  | Pass                  | same                  | Pass                  | same                  | Pass         |
| 12 130              | Pass | same                  | Pass                  | same                  | Pass                  | same                  | Pass         |
| 13 130              | Pass | same                  | Pass                  | same                  | Pass                  | same                  | Pass         |



American Shad  
20th percentile MAY flows

Suitable habitat when  
D.O. >= 4.0 mg/l at 90% exceedance (10th percentile)

| Existing Conditions |      | Plan60, 44 ft Depth |             | Plan60, 45 ft Depth |             | Plan60, 46 ft Depth |             | Plan60, 47 ft Depth |             | Plan60, 48 ft Depth |             |
|---------------------|------|---------------------|-------------|---------------------|-------------|---------------------|-------------|---------------------|-------------|---------------------|-------------|
| DO60x20             |      | DO60x20             | CHANGE60x20 | DO60x20             | CHANGE60x20 | DO60x20             | CHANGE60x20 | DO60x20             | CHANGE60x20 | DO60x20             | CHANGE60x20 |
| 14.130              | Pass | Pass                | same        | Pass                | same        | Pass                | same        | Pass                | same        | Pass                | same        |
| 23.130              | Pass | Pass                | same        | Pass                | same        | Pass                | same        | Pass                | same        | Pass                | same        |
| 14.131              | Pass | Pass                | same        | Pass                | same        | Pass                | same        | Pass                | same        | Pass                | same        |
| 23.131              | Pass | Pass                | same        | Pass                | same        | Pass                | same        | Pass                | same        | Pass                | same        |
| 14.132              | Pass | Pass                | same        | Pass                | same        | Pass                | same        | Pass                | same        | Pass                | same        |
| 23.132              | Pass | Pass                | same        | Pass                | same        | Pass                | same        | Pass                | same        | Pass                | same        |
| 14.133              | Pass | Pass                | same        | Pass                | same        | Pass                | same        | Pass                | same        | Pass                | same        |
| 23.133              | Pass | Pass                | same        | Pass                | same        | Pass                | same        | Pass                | same        | Pass                | same        |
| 14.134              | Pass | Pass                | same        | Pass                | same        | Pass                | same        | Pass                | same        | Pass                | same        |
| 23.134              | Pass | Pass                | same        | Pass                | same        | Pass                | same        | Pass                | same        | Pass                | same        |
| 14.135              | Pass | Pass                | same        | Pass                | same        | Pass                | same        | Pass                | same        | Pass                | same        |
| 14.136              | Pass | Pass                | same        | Pass                | same        | Pass                | same        | Pass                | same        | Pass                | same        |
| 14.137              | Pass | Pass                | same        | Pass                | same        | Pass                | same        | Pass                | same        | Pass                | same        |
| 14.138              | Pass | Pass                | same        | Pass                | same        | Pass                | same        | Pass                | same        | Pass                | same        |
| 14.139              | Pass | Pass                | same        | Pass                | same        | Pass                | same        | Pass                | same        | Pass                | same        |
| 14.140              | Pass | Pass                | same        | Pass                | same        | Pass                | same        | Pass                | same        | Pass                | same        |
| 14.141              | Pass | Pass                | same        | Pass                | same        | Pass                | same        | Pass                | same        | Pass                | same        |
| 14.142              | Pass | Pass                | same        | Pass                | same        | Pass                | same        | Pass                | same        | Pass                | same        |
| 14.143              | Pass | Pass                | same        | Pass                | same        | Pass                | same        | Pass                | same        | Pass                | same        |
| 14.144              | Pass | Pass                | same        | Pass                | same        | Pass                | same        | Pass                | same        | Pass                | same        |
| 14.145              | Pass | Pass                | same        | Pass                | same        | Pass                | same        | Pass                | same        | Pass                | same        |
| 14.146              | Pass | Pass                | same        | Pass                | same        | Pass                | same        | Pass                | same        | Pass                | same        |
| 14.147              | Pass | Pass                | same        | Pass                | same        | Pass                | same        | Pass                | same        | Pass                | same        |
| 14.148              | Pass | Pass                | same        | Pass                | same        | Pass                | same        | Pass                | same        | Pass                | same        |
| 14.149              | Pass | Pass                | same        | Pass                | same        | Pass                | same        | Pass                | same        | Pass                | same        |
| 14.150              | Pass | Pass                | same        | Pass                | same        | Pass                | same        | Pass                | same        | Pass                | same        |
| 14.151              | Pass | Pass                | same        | Pass                | same        | Pass                | same        | Pass                | same        | Pass                | same        |
| 14.152              | Pass | Pass                | same        | Pass                | same        | Pass                | same        | Pass                | same        | Pass                | same        |
| 14.153              | Pass | Pass                | same        | Pass                | same        | Pass                | same        | Pass                | same        | Pass                | same        |
| 14.154              | Pass | Pass                | same        | Pass                | same        | Pass                | same        | Pass                | same        | Pass                | same        |
| 14.155              | Pass | Pass                | same        | Pass                | same        | Pass                | same        | Pass                | same        | Pass                | same        |
| 14.156              | Pass | Pass                | same        | Pass                | same        | Pass                | same        | Pass                | same        | Pass                | same        |
| 14.157              | Pass | Pass                | same        | Pass                | same        | Pass                | same        | Pass                | same        | Pass                | same        |
| 14.158              | Pass | Pass                | same        | Pass                | same        | Pass                | same        | Pass                | same        | Pass                | same        |
| 14.159              | Pass | Pass                | same        | Pass                | same        | Pass                | same        | Pass                | same        | Pass                | same        |
| 14.160              | Pass | Pass                | same        | Pass                | same        | Pass                | same        | Pass                | same        | Pass                | same        |
| 14.161              | Pass | Pass                | same        | Pass                | same        | Pass                | same        | Pass                | same        | Pass                | same        |
| 14.162              | Pass | Pass                | same        | Pass                | same        | Pass                | same        | Pass                | same        | Pass                | same        |
| 14.163              | Pass | Pass                | same        | Pass                | same        | Pass                | same        | Pass                | same        | Pass                | same        |
| 14.164              | Pass | Pass                | same        | Pass                | same        | Pass                | same        | Pass                | same        | Pass                | same        |
| 14.165              | Pass | Pass                | same        | Pass                | same        | Pass                | same        | Pass                | same        | Pass                | same        |
| 14.166              | Pass | Pass                | same        | Pass                | same        | Pass                | same        | Pass                | same        | Pass                | same        |

**American Shad**  
50th percentile MAY flows

Suitable habitat when  
D.O. >= 4.0 mg/l at 50% exceedance (10th percentile)

| I J   | Existing Conditions<br>DOx40 | Plan6b, 44 ft Depth<br>DOx40 | Plan6a, 45 ft Depth<br>DOx40 | Plan6a, 46 ft Depth<br>DOx40 | Plan6a, 47 ft Depth<br>DOx40 | Plan6a, 48 ft Depth<br>DOx40 |
|-------|------------------------------|------------------------------|------------------------------|------------------------------|------------------------------|------------------------------|
| 13 47 | Pass                         | Pass                         | Pass                         | Pass                         | Pass                         | Pass                         |
| 14 47 | Pass                         | Pass                         | Pass                         | Pass                         | Pass                         | Pass                         |
| 15 47 | Pass                         | Pass                         | Pass                         | Pass                         | Pass                         | Pass                         |
| 16 47 | Pass                         | Pass                         | Pass                         | Pass                         | Pass                         | Pass                         |
| 17 47 | Pass                         | Pass                         | Pass                         | Pass                         | Pass                         | Pass                         |
| 13 48 | Pass                         | Pass                         | Pass                         | Pass                         | Pass                         | Pass                         |
| 14 48 | Pass                         | Pass                         | Pass                         | Pass                         | Pass                         | Pass                         |
| 15 48 | Pass                         | Pass                         | Pass                         | Pass                         | Pass                         | Pass                         |
| 16 48 | Pass                         | Pass                         | Pass                         | Pass                         | Pass                         | Pass                         |
| 17 48 | Pass                         | Pass                         | Pass                         | Pass                         | Pass                         | Pass                         |
| 13 49 | Pass                         | Pass                         | Pass                         | Pass                         | Pass                         | Pass                         |
| 14 49 | Pass                         | Pass                         | Pass                         | Pass                         | Pass                         | Pass                         |
| 15 49 | Pass                         | Pass                         | Pass                         | Pass                         | Pass                         | Pass                         |
| 16 49 | Pass                         | Pass                         | Pass                         | Pass                         | Pass                         | Pass                         |
| 17 49 | Pass                         | Pass                         | Pass                         | Pass                         | Pass                         | Pass                         |
| 13 50 | Pass                         | Pass                         | Pass                         | Pass                         | Pass                         | Pass                         |
| 14 50 | Pass                         | Pass                         | Pass                         | Pass                         | Pass                         | Pass                         |
| 15 50 | Pass                         | Pass                         | Pass                         | Pass                         | Pass                         | Pass                         |
| 16 50 | Pass                         | Pass                         | Pass                         | Pass                         | Pass                         | Pass                         |
| 17 50 | Pass                         | Pass                         | Pass                         | Pass                         | Pass                         | Pass                         |
| 13 51 | Pass                         | Pass                         | Pass                         | Pass                         | Pass                         | Pass                         |
| 14 51 | Pass                         | Pass                         | Pass                         | Pass                         | Pass                         | Pass                         |
| 15 51 | Pass                         | Pass                         | Pass                         | Pass                         | Pass                         | Pass                         |
| 13 52 | Pass                         | Pass                         | Pass                         | Pass                         | Pass                         | Pass                         |
| 14 52 | Pass                         | Pass                         | Pass                         | Pass                         | Pass                         | Pass                         |
| 15 52 | Pass                         | Pass                         | Pass                         | Pass                         | Pass                         | Pass                         |
| 13 53 | Pass                         | Pass                         | Pass                         | Pass                         | Pass                         | Pass                         |
| 14 53 | Pass                         | Pass                         | Pass                         | Pass                         | Pass                         | Pass                         |
| 15 53 | Pass                         | Pass                         | Pass                         | Pass                         | Pass                         | Pass                         |
| 13 54 | Pass                         | Pass                         | Pass                         | Pass                         | Pass                         | Pass                         |
| 14 54 | Pass                         | Pass                         | Pass                         | Pass                         | Pass                         | Pass                         |
| 15 54 | Pass                         | Pass                         | Pass                         | Pass                         | Pass                         | Pass                         |
| 13 55 | Pass                         | Pass                         | Pass                         | Pass                         | Pass                         | Pass                         |
| 14 55 | Pass                         | Pass                         | Pass                         | Pass                         | Pass                         | Pass                         |
| 15 55 | Pass                         | Pass                         | Pass                         | Pass                         | Pass                         | Pass                         |
| 13 56 | Pass                         | Pass                         | Pass                         | Pass                         | Pass                         | Pass                         |
| 14 56 | Pass                         | Pass                         | Pass                         | Pass                         | Pass                         | Pass                         |
| 15 56 | Pass                         | Pass                         | Pass                         | Pass                         | Pass                         | Pass                         |
| 13 57 | Pass                         | Pass                         | Pass                         | Pass                         | Pass                         | Pass                         |
| 14 57 | Pass                         | Pass                         | Pass                         | Pass                         | Pass                         | Pass                         |
| 15 57 | Pass                         | Pass                         | Pass                         | Pass                         | Pass                         | Pass                         |
| 13 58 | Pass                         | Pass                         | Pass                         | Pass                         | Pass                         | Pass                         |

**American Shad**  
50th percentile MAY flows

Suitable habitat when

D.O.  $\geq$  4.0 mg/l at 90% exceedance (10th percentile)

| Existing Conditions | Plan60, 44 ft Depth<br>DO6a02160 CHANGE6a02160 | Plan60, 45 ft Depth<br>DO6a3160 CHANGE6a3160 | Plan6a, 46 ft Depth<br>DO6a4160 CHANGE6a4160 | Plan6a, 47 ft Depth<br>DO6a5160 CHANGE6a5160 | Plan6a, 48 ft Depth<br>DO6a6160 CHANGE6a6160 |
|---------------------|------------------------------------------------|----------------------------------------------|----------------------------------------------|----------------------------------------------|----------------------------------------------|
| 1 J                 | Pass                                           | Pass                                         | Pass                                         | Pass                                         | Pass                                         |
| 14.59               | Pass                                           | same                                         | same                                         | same                                         | same                                         |
| 15.55               | Pass                                           | same                                         | same                                         | same                                         | same                                         |
**American Shad**  
50th percentile MAY flows

Suitable habitat when  
D.O. >= 4.0 mg/l at 90% exceedance (10th percentile)

| I J   | Existing Conditions<br>DOx540 | Plan8b, 44 ft Depth<br>DOx42160 CHANGEa32150 | Plan8a, 45 ft Depth<br>DOx42160 CHANGEa32150 | Plan8a, 46 ft Depth<br>DOx42160 CHANGEa32150 | Plan8a, 47 ft Depth<br>DOx42160 CHANGEa32150 | Plan8a, 48 ft Depth<br>DOx42160 CHANGEa32150 |
|-------|-------------------------------|----------------------------------------------|----------------------------------------------|----------------------------------------------|----------------------------------------------|----------------------------------------------|
| 32 65 | Pass                          | Pass                                         | Pass                                         | Pass                                         | Pass                                         | Pass                                         |
| 33 65 | Pass                          | Pass                                         | Pass                                         | Pass                                         | Pass                                         | Pass                                         |
| 13 66 | Pass                          | Pass                                         | Pass                                         | Pass                                         | Pass                                         | Pass                                         |
| 14 66 | Pass                          | Pass                                         | Pass                                         | Pass                                         | Pass                                         | Pass                                         |
| 15 66 | Pass                          | Pass                                         | Pass                                         | Pass                                         | Pass                                         | Pass                                         |
| 20 66 | Pass                          | Pass                                         | Pass                                         | Pass                                         | Pass                                         | Pass                                         |
| 31 66 | Pass                          | Pass                                         | Pass                                         | Pass                                         | Pass                                         | Pass                                         |
| 32 66 | Pass                          | Pass                                         | Pass                                         | Pass                                         | Pass                                         | Pass                                         |
| 36 66 | Pass                          | Pass                                         | Pass                                         | Pass                                         | Pass                                         | Pass                                         |
| 13 67 | Pass                          | Pass                                         | Pass                                         | Pass                                         | Pass                                         | Pass                                         |
| 14 67 | Pass                          | Pass                                         | Pass                                         | Pass                                         | Pass                                         | Pass                                         |
| 15 67 | Pass                          | Pass                                         | Pass                                         | Pass                                         | Pass                                         | Pass                                         |
| 20 67 | Pass                          | Pass                                         | Pass                                         | Pass                                         | Pass                                         | Pass                                         |
| 31 67 | Pass                          | Pass                                         | Pass                                         | Pass                                         | Pass                                         | Pass                                         |
| 32 67 | Pass                          | Pass                                         | Pass                                         | Pass                                         | Pass                                         | Pass                                         |
| 36 67 | Pass                          | Pass                                         | Pass                                         | Pass                                         | Pass                                         | Pass                                         |
| 13 68 | Pass                          | Pass                                         | Pass                                         | Pass                                         | Pass                                         | Pass                                         |
| 14 68 | Pass                          | Pass                                         | Pass                                         | Pass                                         | Pass                                         | Pass                                         |
| 15 68 | Pass                          | Pass                                         | Pass                                         | Pass                                         | Pass                                         | Pass                                         |
| 20 68 | Pass                          | Pass                                         | Pass                                         | Pass                                         | Pass                                         | Pass                                         |
| 31 68 | Pass                          | Pass                                         | Pass                                         | Pass                                         | Pass                                         | Pass                                         |
| 32 68 | Pass                          | Pass                                         | Pass                                         | Pass                                         | Pass                                         | Pass                                         |
| 36 68 | Pass                          | Pass                                         | Pass                                         | Pass                                         | Pass                                         | Pass                                         |
| 13 69 | Pass                          | Pass                                         | Pass                                         | Pass                                         | Pass                                         | Pass                                         |
| 14 69 | Pass                          | Pass                                         | Pass                                         | Pass                                         | Pass                                         | Pass                                         |
| 15 69 | Pass                          | Pass                                         | Pass                                         | Pass                                         | Pass                                         | Pass                                         |
| 20 69 | Pass                          | Pass                                         | Pass                                         | Pass                                         | Pass                                         | Pass                                         |
| 31 69 | Pass                          | Pass                                         | Pass                                         | Pass                                         | Pass                                         | Pass                                         |
| 32 69 | Pass                          | Pass                                         | Pass                                         | Pass                                         | Pass                                         | Pass                                         |
| 36 69 | Pass                          | Pass                                         | Pass                                         | Pass                                         | Pass                                         | Pass                                         |
| 13 70 | Pass                          | Pass                                         | Pass                                         | Pass                                         | Pass                                         | Pass                                         |
| 14 70 | Pass                          | Pass                                         | Pass                                         | Pass                                         | Pass                                         | Pass                                         |
| 15 70 | Pass                          | Pass                                         | Pass                                         | Pass                                         | Pass                                         | Pass                                         |
| 20 70 | Pass                          | Pass                                         | Pass                                         | Pass                                         | Pass                                         | Pass                                         |
| 31 70 | Pass                          | Pass                                         | Pass                                         | Pass                                         | Pass                                         | Pass                                         |
| 32 70 | Pass                          | Pass                                         | Pass                                         | Pass                                         | Pass                                         | Pass                                         |
| 33 70 | Pass                          | Pass                                         | Pass                                         | Pass                                         | Pass                                         | Pass                                         |
| 13 71 | Pass                          | Pass                                         | Pass                                         | Pass                                         | Pass                                         | Pass                                         |
| 14 71 | Pass                          | Pass                                         | Pass                                         | Pass                                         | Pass                                         | Pass                                         |
| 15 71 | Pass                          | Pass                                         | Pass                                         | Pass                                         | Pass                                         | Pass                                         |
| 20 71 | Pass                          | Pass                                         | Pass                                         | Pass                                         | Pass                                         | Pass                                         |
| 31 71 | Pass                          | Pass                                         | Pass                                         | Pass                                         | Pass                                         | Pass                                         |
| 32 71 | Pass                          | Pass                                         | Pass                                         | Pass                                         | Pass                                         | Pass                                         |



**American Shad**  
50th percentile MAY flows

Suitable habitat when  
D.O. >= 4.0 mg/l at 50% exceedance (10th percentile)

| J      | J      | Existing Conditions | Plan8b, 44 ft Depth | Plan8a, 45 ft Depth | Plan8a, 46 ft Depth | Plan8a, 47 ft Depth | Plan8a, 48 ft Depth |
|--------|--------|---------------------|---------------------|---------------------|---------------------|---------------------|---------------------|
| DOx640 | DOx640 | DOx640              | DOx640              | DOx640              | DOx640              | DOx640              | DOx640              |
| 14 79  | Pass   | Pass                | same                | same                | same                | same                | same                |
| 15 79  | Pass   | Pass                | same                | same                | same                | same                | same                |
| 15 79  | Pass   | Pass                | same                | same                | same                | same                | same                |
| 30 79  | Pass   | Pass                | same                | same                | same                | same                | same                |
| 31 79  | Pass   | Pass                | same                | same                | same                | same                | same                |
| 13 80  | Pass   | Pass                | same                | same                | same                | same                | same                |
| 14 80  | Pass   | Pass                | same                | same                | same                | same                | same                |
| 15 80  | Pass   | Pass                | same                | same                | same                | same                | same                |
| 30 80  | Pass   | Pass                | same                | same                | same                | same                | same                |
| 31 80  | Pass   | Pass                | same                | same                | same                | same                | same                |
| 13 81  | Pass   | Pass                | same                | same                | same                | same                | same                |
| 14 81  | Pass   | Pass                | same                | same                | same                | same                | same                |
| 15 81  | Pass   | Pass                | same                | same                | same                | same                | same                |
| 30 81  | Pass   | Pass                | same                | same                | same                | same                | same                |
| 31 81  | Pass   | Pass                | same                | same                | same                | same                | same                |
| 13 82  | Pass   | Pass                | same                | same                | same                | same                | same                |
| 14 82  | Pass   | Pass                | same                | same                | same                | same                | same                |
| 15 82  | Pass   | Pass                | same                | same                | same                | same                | same                |
| 16 82  | Pass   | Pass                | same                | same                | same                | same                | same                |
| 17 82  | Pass   | Pass                | same                | same                | same                | same                | same                |
| 18 82  | Pass   | Pass                | same                | same                | same                | same                | same                |
| 19 82  | Pass   | Pass                | same                | same                | same                | same                | same                |
| 20 82  | Pass   | Pass                | same                | same                | same                | same                | same                |
| 21 82  | Pass   | Pass                | same                | same                | same                | same                | same                |
| 29 82  | Pass   | Pass                | same                | same                | same                | same                | same                |
| 30 82  | Pass   | Pass                | same                | same                | same                | same                | same                |
| 31 82  | Pass   | Pass                | same                | same                | same                | same                | same                |
| 13 83  | Pass   | Pass                | same                | same                | same                | same                | same                |
| 14 83  | Pass   | Pass                | same                | same                | same                | same                | same                |
| 15 83  | Pass   | Pass                | same                | same                | same                | same                | same                |
| 21 83  | Pass   | Pass                | same                | same                | same                | same                | same                |
| 30 83  | Pass   | Pass                | same                | same                | same                | same                | same                |
| 31 83  | Pass   | Pass                | same                | same                | same                | same                | same                |
| 13 84  | Pass   | Pass                | same                | same                | same                | same                | same                |
| 14 84  | Pass   | Pass                | same                | same                | same                | same                | same                |
| 15 84  | Pass   | Pass                | same                | same                | same                | same                | same                |
| 21 84  | Pass   | Pass                | same                | same                | same                | same                | same                |
| 30 84  | Pass   | Pass                | same                | same                | same                | same                | same                |
| 31 84  | Pass   | Pass                | same                | same                | same                | same                | same                |
| 13 85  | Pass   | Pass                | same                | same                | same                | same                | same                |
| 14 85  | Pass   | Pass                | same                | same                | same                | same                | same                |
| 15 85  | Pass   | Pass                | same                | same                | same                | same                | same                |
| 21 85  | Pass   | Pass                | same                | same                | same                | same                | same                |
| 30 85  | Pass   | Pass                | same                | same                | same                | same                | same                |

**American Shad**  
50th percentile MAY flows

Suitable habitat when  
D.O. >= 4.0 mg/l at 90% exceedance (10th percentile)

| Existing Conditions |      | Plan6b, 44 ft Depth | Plan6a, 45 ft Depth | Plan6a, 46 ft Depth | Plan6a, 47 ft Depth | Plan6a, 48 ft Depth |
|---------------------|------|---------------------|---------------------|---------------------|---------------------|---------------------|
| I                   | J    | DO6a2160            | DO6a3160            | DO6a4160            | DO6a5160            | DO6a6160            |
| 13.86               | Pass | same                | same                | same                | same                | same                |
| 14.86               | Pass | same                | same                | same                | same                | same                |
# **American Shad** 50th percentile MAY flows

Suitable habitat when  
D.O. >= 4.0 mg/l at 90% exceedance (10th percentile)

| I J    | Existing Conditions | Plan8b, 44 ft Depth | Plan8a, 45 ft Depth | Plan8a, 46 ft Depth | Plan8a, 47 ft Depth | Plan8a, 48 ft Depth |
|--------|---------------------|---------------------|---------------------|---------------------|---------------------|---------------------|
| 14 95  | Pass                | Pass                | Pass                | Pass                | Pass                | Pass                |
| 15 95  | Pass                | same                | same                | same                | same                | same                |
| 16 95  | Pass                | same                | same                | same                | same                | same                |
| 20 95  | Pass                | same                | same                | same                | same                | same                |
| 30 95  | Pass                | same                | same                | same                | same                | same                |
| 13 96  | Pass                | same                | same                | same                | same                | same                |
| 14 96  | Pass                | same                | same                | same                | same                | same                |
| 15 96  | Pass                | same                | same                | same                | same                | same                |
| 26 96  | Pass                | same                | same                | same                | same                | same                |
| 20 96  | Pass                | same                | same                | same                | same                | same                |
| 13 97  | Pass                | same                | same                | same                | same                | same                |
| 14 97  | Pass                | same                | same                | same                | same                | same                |
| 15 97  | Pass                | same                | same                | same                | same                | same                |
| 20 97  | Pass                | same                | same                | same                | same                | same                |
| 30 97  | Pass                | same                | same                | same                | same                | same                |
| 13 98  | Pass                | same                | same                | same                | same                | same                |
| 14 98  | Pass                | same                | same                | same                | same                | same                |
| 15 98  | Pass                | same                | same                | same                | same                | same                |
| 20 98  | Pass                | same                | same                | same                | same                | same                |
| 27 98  | Pass                | same                | same                | same                | same                | same                |
| 28 98  | Pass                | Fail                | Pass/Fail           | Fail                | Pass/Fail           | Pass/Fail           |
| 29 98  | Pass                | same                | same                | same                | same                | same                |
| 20 99  | Pass                | same                | same                | same                | same                | same                |
| 13 99  | Pass                | same                | same                | same                | same                | same                |
| 13 100 | Pass                | same                | same                | same                | same                | same                |
| 14 100 | Pass                | same                | same                | same                | same                | same                |
| 15 100 | Pass                | same                | same                | same                | same                | same                |
| 23 100 | Pass                | same                | same                | same                | same                | same                |
| 24 100 | Pass                | same                | same                | same                | same                | same                |
| 25 100 | Pass                | same                | same                | same                | same                | same                |
| 26 100 | Pass                | same                | same                | same                | same                | same                |





**American Shad**  
50th percentile MAY flows

Suitable habitat when  
D.O. >= 4.0 mg/l at 90% exceedance (10th percentile)

| I J    | Existing Conditions<br>DOx60 | Plan6b, 44 ft Depth<br>DO6x2160 CHANGE6x2160 | Plan6a, 45 ft Depth<br>DO6x3160 CHANGE6x3160 | Plan6a, 46 ft Depth<br>DO6x4160 CHANGE6x4160 | Plan6a, 47 ft Depth<br>DO6x5160 CHANGE6x5160 | Plan6a, 48 ft Depth<br>DO6x6160 CHANGE6x6160 |
|--------|------------------------------|----------------------------------------------|----------------------------------------------|----------------------------------------------|----------------------------------------------|----------------------------------------------|
| 15 107 | Pass                         | Pass                                         | Pass                                         | Pass                                         | Pass                                         | Pass                                         |
| 22 107 | Pass                         | same                                         | same                                         | same                                         | same                                         | same                                         |
| 25 107 | Pass                         | same                                         | same                                         | same                                         | same                                         | same                                         |
| 26 107 | Pass                         | same                                         | same                                         | same                                         | same                                         | same                                         |
| 30 107 | Pass                         | same                                         | same                                         | same                                         | same                                         | same                                         |
| 39 107 | Pass                         | same                                         | same                                         | same                                         | same                                         | same                                         |
| 13 108 | Pass                         | same                                         | same                                         | same                                         | same                                         | same                                         |
| 14 108 | Pass                         | same                                         | same                                         | same                                         | same                                         | same                                         |
| 15 108 | Pass                         | same                                         | same                                         | same                                         | same                                         | same                                         |
| 22 108 | Pass                         | same                                         | same                                         | same                                         | same                                         | same                                         |
| 25 108 | Pass                         | same                                         | same                                         | same                                         | same                                         | same                                         |
| 26 108 | Pass                         | same                                         | same                                         | same                                         | same                                         | same                                         |
| 30 108 | Pass                         | same                                         | same                                         | same                                         | same                                         | same                                         |
| 39 108 | Pass                         | same                                         | same                                         | same                                         | same                                         | same                                         |
| 13 109 | Pass                         | same                                         | same                                         | same                                         | same                                         | same                                         |
| 14 109 | Pass                         | same                                         | same                                         | same                                         | same                                         | same                                         |
| 15 109 | Pass                         | same                                         | same                                         | same                                         | same                                         | same                                         |
| 22 109 | Pass                         | same                                         | same                                         | same                                         | same                                         | same                                         |
| 25 109 | Pass                         | same                                         | same                                         | same                                         | same                                         | same                                         |
| 26 109 | Pass                         | same                                         | same                                         | same                                         | same                                         | same                                         |
| 30 109 | Pass                         | same                                         | same                                         | same                                         | same                                         | same                                         |
| 39 109 | Pass                         | same                                         | same                                         | same                                         | same                                         | same                                         |
| 13 110 | Pass                         | same                                         | same                                         | same                                         | same                                         | same                                         |
| 14 110 | Pass                         | same                                         | same                                         | same                                         | same                                         | same                                         |
| 15 110 | Pass                         | same                                         | same                                         | same                                         | same                                         | same                                         |
| 22 110 | Pass                         | same                                         | same                                         | same                                         | same                                         | same                                         |
| 25 110 | Pass                         | same                                         | same                                         | same                                         | same                                         | same                                         |
| 26 110 | Pass                         | same                                         | same                                         | same                                         | same                                         | same                                         |
| 39 110 | Pass                         | same                                         | same                                         | same                                         | same                                         | same                                         |
| 13 111 | Pass                         | same                                         | same                                         | same                                         | same                                         | same                                         |
| 14 111 | Pass                         | same                                         | same                                         | same                                         | same                                         | same                                         |
| 15 111 | Pass                         | same                                         | same                                         | same                                         | same                                         | same                                         |
| 22 111 | Pass                         | same                                         | same                                         | same                                         | same                                         | same                                         |
| 25 111 | Pass                         | same                                         | same                                         | same                                         | same                                         | same                                         |
| 30 111 | Pass                         | same                                         | same                                         | same                                         | same                                         | same                                         |
| 13 112 | Pass                         | same                                         | same                                         | same                                         | same                                         | same                                         |
| 14 112 | Pass                         | same                                         | same                                         | same                                         | same                                         | same                                         |
| 15 112 | Pass                         | same                                         | same                                         | same                                         | same                                         | same                                         |
| 22 112 | Pass                         | same                                         | same                                         | same                                         | same                                         | same                                         |
| 25 112 | Pass                         | same                                         | same                                         | same                                         | same                                         | same                                         |
| 30 112 | Pass                         | same                                         | same                                         | same                                         | same                                         | same                                         |
| 13 113 | Pass                         | same                                         | same                                         | same                                         | same                                         | same                                         |
| 14 113 | Pass                         | same                                         | same                                         | same                                         | same                                         | same                                         |
| 15 113 | Pass                         | same                                         | same                                         | same                                         | same                                         | same                                         |
| 26 113 | Pass                         | same                                         | same                                         | same                                         | same                                         | same                                         |
| 27 113 | Pass                         | same                                         | same                                         | same                                         | same                                         | same                                         |
| 39 113 | Pass                         | same                                         | same                                         | same                                         | same                                         | same                                         |

**American Shad**  
50th percentile MAY flows

Suitable habitat when

D.O.  $\geq 4.0$  mg/l at 90% exceedance (10th percentile)

| Existing Conditions |      | Plan60, 44 ft Depth |      | Plan60, 45 ft Depth |      | Plan60, 46 ft Depth |      | Plan60, 47 ft Depth |      | Plan60, 48 ft Depth |      |
|---------------------|------|---------------------|------|---------------------|------|---------------------|------|---------------------|------|---------------------|------|
| DO6042150           |      | DO6042150           |      | DO6042150           |      | DO6042150           |      | DO6042150           |      | DO6042150           |      |
| DOR60               |      | DOR60               |      | DOR60               |      | DOR60               |      | DOR60               |      | DOR60               |      |
| 13.114              | Pass | Pass                | same | Pass                | same | Pass                | same | Pass                | same | Pass                | same |
| 14.114              | Pass | Pass                | same | Pass                | same | Pass                | same | Pass                | same | Pass                | same |
| 15.114              | Pass | Pass                | same | Pass                | same | Pass                | same | Pass                | same | Pass                | same |
| 20.114              | Pass | Pass                | same | Pass                | same | Pass                | same | Pass                | same | Pass                | same |
| 30.114              | Pass | Pass                | same | Pass                | same | Pass                | same | Pass                | same | Pass                | same |
| 33.115              | Pass | Pass                | same | Pass                | same | Pass                | same | Pass                | same | Pass                | same |
| 14.115              | Pass | Pass                | same | Pass                | same | Pass                | same | Pass                | same | Pass                | same |
| 15.115              | Pass | Pass                | same | Pass                | same | Pass                | same | Pass                | same | Pass                | same |
| 20.115              | Pass | Pass                | same | Pass                | same | Pass                | same | Pass                | same | Pass                | same |
| 30.115              | Pass | Pass                | same | Pass                | same | Pass                | same | Pass                | same | Pass                | same |
| 13.116              | Pass | Pass                | same | Pass                | same | Pass                | same | Pass                | same | Pass                | same |
| 14.116              | Pass | Pass                | same | Pass                | same | Pass                | same | Pass                | same | Pass                | same |
| 15.116              | Pass | Pass                | same | Pass                | same | Pass                | same | Pass                | same | Pass                | same |
| 20.116              | Pass | Pass                | same | Pass                | same | Pass                | same | Pass                | same | Pass                | same |
| 30.116              | Pass | Pass                | same | Pass                | same | Pass                | same | Pass                | same | Pass                | same |
| 33.117              | Pass | Pass                | same | Pass                | same | Pass                | same | Pass                | same | Pass                | same |
| 14.117              | Pass | Pass                | same | Pass                | same | Pass                | same | Pass                | same | Pass                | same |
| 15.117              | Pass | Pass                | same | Pass                | same | Pass                | same | Pass                | same | Pass                | same |
| 20.117              | Pass | Pass                | same | Pass                | same | Pass                | same | Pass                | same | Pass                | same |
| 30.117              | Pass | Pass                | same | Pass                | same | Pass                | same | Pass                | same | Pass                | same |
| 13.118              | Pass | Pass                | same | Pass                | same | Pass                | same | Pass                | same | Pass                | same |
| 14.118              | Pass | Pass                | same | Pass                | same | Pass                | same | Pass                | same | Pass                | same |
| 15.118              | Pass | Pass                | same | Pass                | same | Pass                | same | Pass                | same | Pass                | same |
| 20.118              | Pass | Pass                | same | Pass                | same | Pass                | same | Pass                | same | Pass                | same |
| 30.118              | Pass | Pass                | same | Pass                | same | Pass                | same | Pass                | same | Pass                | same |
| 33.119              | Pass | Pass                | same | Pass                | same | Pass                | same | Pass                | same | Pass                | same |
| 14.119              | Pass | Pass                | same | Pass                | same | Pass                | same | Pass                | same | Pass                | same |
| 15.119              | Pass | Pass                | same | Pass                | same | Pass                | same | Pass                | same | Pass                | same |
| 20.119              | Pass | Pass                | same | Pass                | same | Pass                | same | Pass                | same | Pass                | same |
| 30.119              | Pass | Pass                | same | Pass                | same | Pass                | same | Pass                | same | Pass                | same |
| 33.120              | Pass | Pass                | same | Pass                | same | Pass                | same | Pass                | same | Pass                | same |
| 14.120              | Pass | Pass                | same | Pass                | same | Pass                | same | Pass                | same | Pass                | same |
| 15.120              | Pass | Pass                | same | Pass                | same | Pass                | same | Pass                | same | Pass                | same |
| 20.120              | Pass | Pass                | same | Pass                | same | Pass                | same | Pass                | same | Pass                | same |
| 30.120              | Pass | Pass                | same | Pass                | same | Pass                | same | Pass                | same | Pass                | same |
| 13.121              | Pass | Pass                | same | Pass                | same | Pass                | same | Pass                | same | Pass                | same |
| 14.121              | Pass | Pass                | same | Pass                | same | Pass                | same | Pass                | same | Pass                | same |
| 20.121              | Pass | Pass                | same | Pass                | same | Pass                | same | Pass                | same | Pass                | same |
| 30.121              | Pass | Pass                | same | Pass                | same | Pass                | same | Pass                | same | Pass                | same |
| 13.122              | Pass | Pass                | same | Pass                | same | Pass                | same | Pass                | same | Pass                | same |

**American Shad**  
50th percentile MAY flows

Suitable habitat when  
D.O.  $\geq$  4.0 mg/l at 90% exceedance (10th percentile)

| I-J    | Existing Conditions<br>DO $\geq$ 4.0 | Plan6b, 44 ft Depth<br>DO $\geq$ 4.0<br>CHANGE $\geq$ 0.25 | Plan6a, 45 ft Depth<br>DO $\geq$ 3.0<br>CHANGE $\geq$ 0.35 | Plan6a, 46 ft Depth<br>DO $\geq$ 4.0<br>CHANGE $\geq$ 0.15 | Plan6a, 47 ft Depth<br>DO $\geq$ 4.0<br>CHANGE $\geq$ 0.15 | Plan6a, 48 ft Depth<br>DO $\geq$ 4.0<br>CHANGE $\geq$ 0.15 |
|--------|--------------------------------------|------------------------------------------------------------|------------------------------------------------------------|------------------------------------------------------------|------------------------------------------------------------|------------------------------------------------------------|
| 14 122 | Pass                                 | Pass/Fail                                                  | Fail                                                       | Fail                                                       | Fail                                                       | Fail                                                       |
| 26 122 | Pass                                 | same                                                       | Pass                                                       | Pass                                                       | Pass                                                       | Pass                                                       |
| 30 122 | Pass                                 | same                                                       | Pass                                                       | Pass                                                       | Pass                                                       | Pass                                                       |
| 13 123 | Pass                                 | same                                                       | Pass                                                       | Pass                                                       | Pass                                                       | Pass                                                       |
| 14 123 | Pass                                 | same                                                       | Pass                                                       | Pass                                                       | Pass                                                       | Pass                                                       |
| 15 123 | Pass                                 | same                                                       | Pass                                                       | Pass                                                       | Pass                                                       | Pass                                                       |
| 16 123 | Pass                                 | same                                                       | Pass                                                       | Pass                                                       | Pass                                                       | Pass                                                       |
| 17 123 | Pass                                 | same                                                       | Pass                                                       | Pass                                                       | Pass                                                       | Pass                                                       |
| 18 123 | Pass                                 | same                                                       | Pass                                                       | Pass                                                       | Pass                                                       | Pass                                                       |
| 19 123 | Pass                                 | same                                                       | Pass                                                       | Pass                                                       | Pass                                                       | Pass                                                       |
| 20 123 | Pass                                 | same                                                       | Pass                                                       | Pass                                                       | Pass                                                       | Pass                                                       |
| 21 123 | Pass                                 | same                                                       | Pass                                                       | Pass                                                       | Pass                                                       | Pass                                                       |
| 22 123 | Pass                                 | same                                                       | Pass                                                       | Pass                                                       | Pass                                                       | Pass                                                       |
| 23 123 | Pass                                 | same                                                       | Pass                                                       | Pass                                                       | Pass                                                       | Pass                                                       |
| 24 123 | Pass                                 | same                                                       | Pass                                                       | Pass                                                       | Pass                                                       | Pass                                                       |
| 25 123 | Pass                                 | same                                                       | Pass                                                       | Pass                                                       | Pass                                                       | Pass                                                       |
| 26 123 | Pass                                 | same                                                       | Pass                                                       | Pass                                                       | Pass                                                       | Pass                                                       |
| 27 123 | Pass                                 | same                                                       | Pass                                                       | Pass                                                       | Pass                                                       | Pass                                                       |
| 28 123 | Pass                                 | same                                                       | Pass                                                       | Pass                                                       | Pass                                                       | Pass                                                       |
| 29 123 | Pass                                 | same                                                       | Pass                                                       | Pass                                                       | Pass                                                       | Pass                                                       |
| 30 123 | Pass                                 | same                                                       | Pass                                                       | Pass                                                       | Pass                                                       | Pass                                                       |
| 31 123 | Pass                                 | same                                                       | Pass                                                       | Pass                                                       | Pass                                                       | Pass                                                       |
| 32 123 | Pass                                 | same                                                       | Pass                                                       | Pass                                                       | Pass                                                       | Pass                                                       |
| 33 123 | Pass                                 | same                                                       | Pass                                                       | Pass                                                       | Pass                                                       | Pass                                                       |
| 34 123 | Pass                                 | same                                                       | Pass                                                       | Pass                                                       | Pass                                                       | Pass                                                       |
| 35 123 | Pass                                 | same                                                       | Pass                                                       | Pass                                                       | Pass                                                       | Pass                                                       |
| 36 123 | Pass                                 | same                                                       | Pass                                                       | Pass                                                       | Pass                                                       | Pass                                                       |
| 37 123 | Pass                                 | same                                                       | Pass                                                       | Pass                                                       | Pass                                                       | Pass                                                       |
| 38 123 | Pass                                 | same                                                       | Pass                                                       | Pass                                                       | Pass                                                       | Pass                                                       |
| 39 123 | Pass                                 | same                                                       | Pass                                                       | Pass                                                       | Pass                                                       | Pass                                                       |
| 13 124 | Pass                                 | same                                                       | Pass                                                       | Pass                                                       | Pass                                                       | Pass                                                       |
| 14 124 | Pass                                 | same                                                       | Pass                                                       | Pass                                                       | Pass                                                       | Pass                                                       |
| 23 124 | Pass                                 | same                                                       | Pass                                                       | Pass                                                       | Pass                                                       | Pass                                                       |
| 13 125 | Pass                                 | same                                                       | Pass                                                       | Pass                                                       | Pass                                                       | Pass                                                       |
| 14 125 | Pass                                 | same                                                       | Pass                                                       | Pass                                                       | Pass                                                       | Pass                                                       |
| 23 125 | Pass                                 | same                                                       | Pass                                                       | Pass                                                       | Pass                                                       | Pass                                                       |
| 13 126 | Pass                                 | same                                                       | Pass                                                       | Pass                                                       | Pass                                                       | Pass                                                       |
| 14 126 | Pass                                 | same                                                       | Pass                                                       | Pass                                                       | Pass                                                       | Pass                                                       |
| 23 126 | Pass                                 | same                                                       | Pass                                                       | Pass                                                       | Pass                                                       | Pass                                                       |
| 14 127 | Pass                                 | same                                                       | Pass                                                       | Pass                                                       | Pass                                                       | Pass                                                       |
| 23 127 | Pass                                 | same                                                       | Pass                                                       | Pass                                                       | Pass                                                       | Pass                                                       |
| 13 128 | Pass                                 | same                                                       | Pass                                                       | Pass                                                       | Pass                                                       | Pass                                                       |

**American Shad**  
50th percentile MAY flows

Suitable habitat when:

D.O.  $\geq 4.0$  mg/l at 90% exceedance (10th percentile)

| Existing Conditions |      | Plan60, 44 ft Depth | Plan60, 45 ft Depth | Plan60, 46 ft Depth | Plan60, 47 ft Depth | Plan60, 48 ft Depth |
|---------------------|------|---------------------|---------------------|---------------------|---------------------|---------------------|
| D0642150            |      | CHANGE602150        | CHANGE603150        | CHANGE604150        | CHANGE605150        | CHANGE606150        |
| 14,126              | Pass | same                | same                | same                | same                | same                |
| 23,128              | Pass | same                | same                | same                | same                | same                |
| 13,129              | Pass | same                | same                | same                | same                | same                |
| 14,129              | Pass | same                | same                | same                | same                | same                |
| 23,129              | Pass | same                | same                | same                | same                | same                |
| 8,130               | Pass | same                | same                | same                | same                | same                |
| 9,130               | Pass | same                | same                | same                | same                | same                |
| 10,130              | Pass | same                | same                | same                | same                | same                |
| 11,130              | Pass | same                | same                | same                | same                | same                |
| 12,130              | Pass | same                | same                | same                | same                | same                |
| 13,130              | Pass | same                | same                | same                | same                | same                |
| 14,130              | Pass | same                | same                | same                | same                | same                |
| 23,130              | Pass | same                | same                | same                | same                | same                |
| 14,131              | Pass | same                | same                | same                | same                | same                |
| 23,131              | Pass | same                | same                | same                | same                | same                |
| 14,132              | Pass | same                | same                | same                | same                | same                |
| 23,132              | Pass | same                | same                | same                | same                | same                |
| 14,133              | Pass | same                | same                | same                | same                | same                |
| 23,133              | Pass | same                | same                | same                | same                | same                |
| 14,134              | Pass | same                | same                | same                | same                | same                |
| 23,134              | Pass | same                | same                | same                | same                | same                |
| 14,135              | Pass | same                | same                | same                | same                | same                |
| 14,136              | Pass | same                | same                | same                | same                | same                |
| 14,137              | Pass | same                | same                | same                | same                | same                |
| 14,138              | Pass | same                | same                | same                | same                | same                |
| 14,139              | Pass | same                | same                | same                | same                | same                |
| 14,140              | Pass | same                | same                | same                | same                | same                |
| 14,141              | Pass | same                | same                | same                | same                | same                |
| 14,142              | Pass | same                | same                | same                | same                | same                |
| 14,143              | Pass | same                | same                | same                | same                | same                |
| 14,144              | Pass | same                | same                | same                | same                | same                |
| 14,145              | Pass | same                | same                | same                | same                | same                |
| 14,146              | Pass | same                | same                | same                | same                | same                |
| 14,147              | Pass | same                | same                | same                | same                | same                |
| 14,148              | Pass | same                | same                | same                | same                | same                |
| 14,149              | Pass | same                | same                | same                | same                | same                |
| 14,150              | Pass | same                | same                | same                | same                | same                |
| 14,151              | Pass | same                | same                | same                | same                | same                |
| 14,152              | Pass | same                | same                | same                | same                | same                |
| 14,153              | Pass | same                | same                | same                | same                | same                |
| 14,154              | Pass | same                | same                | same                | same                | same                |
| 14,155              | Pass | same                | same                | same                | same                | same                |
| 14,156              | Pass | same                | same                | same                | same                | same                |

**American Shad**  
**50th percentile MAY flows**

Suitable habitat when  
D.O. >= 4.0 mg/l at 50% exceedance (10th percentile)

| I, J   | Existing Conditions | Plan6b, 44 ft Depth | Plan6a, 45 ft Depth | Plan6a, 46 ft Depth | Plan6a, 47 ft Depth | Plan6a, 48 ft Depth |
|--------|---------------------|---------------------|---------------------|---------------------|---------------------|---------------------|
| 14 157 | Pass                | Pass                | Pass                | Pass                | Pass                | Pass                |
| 14 158 | Pass                | same                | same                | same                | same                | same                |
| 14 159 | Pass                | Pass                | Pass                | Pass                | Pass                | Pass                |
| 14 160 | Pass                | same                | same                | same                | same                | same                |
| 14 161 | Pass                | same                | same                | same                | same                | same                |
| 14 162 | Pass                | same                | same                | same                | same                | same                |
| 14 163 | Pass                | same                | same                | same                | same                | same                |
| 14 164 | Pass                | same                | same                | same                | same                | same                |
| 14 165 | Pass                | same                | same                | same                | same                | same                |
| 14 166 | Pass                | same                | same                | same                | same                | same                |

**American Shad**  
80th percentile MAY flows

Suitable habitat when  
D.O. >= 4.0 mg/l at 90% exceedance (10th percentile)

| I.J.  | Existing Conditions |              | Plan6b, 44 ft Depth |              | Plan6a, 45 ft Depth |              | Plan6a, 46 ft Depth |               | Plan6a, 47 ft Depth |               | Plan6a, 48 ft Depth |               |
|-------|---------------------|--------------|---------------------|--------------|---------------------|--------------|---------------------|---------------|---------------------|---------------|---------------------|---------------|
|       | DQx80               | CHANGE6b2760 | DQx3180             | CHANGE6a3180 | DQx3180             | CHANGE6a3180 | DQx44180            | CHANGE6a44180 | DQx47180            | CHANGE6a47180 | DQx48180            | CHANGE6a48180 |
| 13.47 | Pass                | same         | Pass                | same         | Pass                | same         | Pass                | same          | Pass                | same          | Pass                | same          |
| 14.47 | Pass                | same         | Pass                | same         | Pass                | same         | Pass                | same          | Pass                | same          | Pass                | same          |
| 15.47 | Pass                | same         | Pass                | same         | Pass                | same         | Pass                | same          | Pass                | same          | Pass                | same          |
| 16.47 | Pass                | same         | Pass                | same         | Pass                | same         | Pass                | same          | Pass                | same          | Pass                | same          |
| 17.47 | Pass                | same         | Pass                | same         | Pass                | same         | Pass                | same          | Pass                | same          | Pass                | same          |
| 18.47 | Pass                | same         | Pass                | same         | Pass                | same         | Pass                | same          | Pass                | same          | Pass                | same          |
| 19.47 | Pass                | same         | Pass                | same         | Pass                | same         | Pass                | same          | Pass                | same          | Pass                | same          |
| 20.47 | Pass                | same         | Pass                | same         | Pass                | same         | Pass                | same          | Pass                | same          | Pass                | same          |
| 21.47 | Pass                | same         | Pass                | same         | Pass                | same         | Pass                | same          | Pass                | same          | Pass                | same          |
| 22.47 | Pass                | same         | Pass                | same         | Pass                | same         | Pass                | same          | Pass                | same          | Pass                | same          |
| 23.47 | Pass                | same         | Pass                | same         | Pass                | same         | Pass                | same          | Pass                | same          | Pass                | same          |
| 24.47 | Pass                | same         | Pass                | same         | Pass                | same         | Pass                | same          | Pass                | same          | Pass                | same          |
| 25.47 | Pass                | same         | Pass                | same         | Pass                | same         | Pass                | same          | Pass                | same          | Pass                | same          |
| 26.47 | Pass                | same         | Pass                | same         | Pass                | same         | Pass                | same          | Pass                | same          | Pass                | same          |
| 27.47 | Pass                | same         | Pass                | same         | Pass                | same         | Pass                | same          | Pass                | same          | Pass                | same          |
| 28.47 | Pass                | same         | Pass                | same         | Pass                | same         | Pass                | same          | Pass                | same          | Pass                | same          |
| 29.47 | Pass                | same         | Pass                | same         | Pass                | same         | Pass                | same          | Pass                | same          | Pass                | same          |
| 30.47 | Pass                | same         | Pass                | same         | Pass                | same         | Pass                | same          | Pass                | same          | Pass                | same          |
| 31.47 | Pass                | same         | Pass                | same         | Pass                | same         | Pass                | same          | Pass                | same          | Pass                | same          |
| 32.47 | Pass                | same         | Pass                | same         | Pass                | same         | Pass                | same          | Pass                | same          | Pass                | same          |
| 33.47 | Pass                | same         | Pass                | same         | Pass                | same         | Pass                | same          | Pass                | same          | Pass                | same          |
| 34.47 | Pass                | same         | Pass                | same         | Pass                | same         | Pass                | same          | Pass                | same          | Pass                | same          |
| 35.47 | Pass                | same         | Pass                | same         | Pass                | same         | Pass                | same          | Pass                | same          | Pass                | same          |
| 36.47 | Pass                | same         | Pass                | same         | Pass                | same         | Pass                | same          | Pass                | same          | Pass                | same          |
| 37.47 | Pass                | same         | Pass                | same         | Pass                | same         | Pass                | same          | Pass                | same          | Pass                | same          |
| 38.47 | Pass                | same         | Pass                | same         | Pass                | same         | Pass                | same          | Pass                | same          | Pass                | same          |
| 39.47 | Pass                | same         | Pass                | same         | Pass                | same         | Pass                | same          | Pass                | same          | Pass                | same          |
| 40.47 | Pass                | same         | Pass                | same         | Pass                | same         | Pass                | same          | Pass                | same          | Pass                | same          |
| 41.47 | Pass                | same         | Pass                | same         | Pass                | same         | Pass                | same          | Pass                | same          | Pass                | same          |
| 42.47 | Pass                | same         | Pass                | same         | Pass                | same         | Pass                | same          | Pass                | same          | Pass                | same          |
| 43.47 | Pass                | same         | Pass                | same         | Pass                | same         | Pass                | same          | Pass                | same          | Pass                | same          |
| 44.47 | Pass                | same         | Pass                | same         | Pass                | same         | Pass                | same          | Pass                | same          | Pass                | same          |
| 45.47 | Pass                | same         | Pass                | same         | Pass                | same         | Pass                | same          | Pass                | same          | Pass                | same          |
| 46.47 | Pass                | same         | Pass                | same         | Pass                | same         | Pass                | same          | Pass                | same          | Pass                | same          |
| 47.47 | Pass                | same         | Pass                | same         | Pass                | same         | Pass                | same          | Pass                | same          | Pass                | same          |
| 48.47 | Pass                | same         | Pass                | same         | Pass                | same         | Pass                | same          | Pass                | same          | Pass                | same          |
| 49.47 | Pass                | same         | Pass                | same         | Pass                | same         | Pass                | same          | Pass                | same          | Pass                | same          |
| 50.47 | Pass                | same         | Pass                | same         | Pass                | same         | Pass                | same          | Pass                | same          | Pass                | same          |
| 51.47 | Pass                | same         | Pass                | same         | Pass                | same         | Pass                | same          | Pass                | same          | Pass                | same          |
| 52.47 | Pass                | same         | Pass                | same         | Pass                | same         | Pass                | same          | Pass                | same          | Pass                | same          |
| 53.47 | Pass                | same         | Pass                | same         | Pass                | same         | Pass                | same          | Pass                | same          | Pass                | same          |
| 54.47 | Pass                | same         | Pass                | same         | Pass                | same         | Pass                | same          | Pass                | same          | Pass                | same          |
| 55.47 | Pass                | same         | Pass                | same         | Pass                | same         | Pass                | same          | Pass                | same          | Pass                | same          |
| 56.47 | Pass                | same         | Pass                | same         | Pass                | same         | Pass                | same          | Pass                | same          | Pass                | same          |
| 57.47 | Pass                | same         | Pass                | same         | Pass                | same         | Pass                | same          | Pass                | same          | Pass                | same          |
| 58.47 | Pass                | same         | Pass                | same         | Pass                | same         | Pass                | same          | Pass                | same          | Pass                | same          |
| 59.47 | Pass                | same         | Pass                | same         | Pass                | same         | Pass                | same          | Pass                | same          | Pass                | same          |
| 60.47 | Pass                | same         | Pass                | same         | Pass                | same         | Pass                | same          | Pass                | same          | Pass                | same          |

**American Shad**  
80th percentile MAY flows

Suitable habitat when

D.O. >= 4.0 mg/l at 90% exceedance (10th percentile)

| I - J | Existing Conditions | Plan6b, 44 ft Depth<br>DO6a44ft40 CHANGE6a44ft40 | Plan6a, 45 ft Depth<br>DO6a34ft40 CHANGE6a34ft40 | Plan6a, 46 ft Depth<br>DO6a46ft40 CHANGE6a46ft40 | Plan6a, 47 ft Depth<br>DO6a47ft40 CHANGE6a47ft40 | Plan6a, 48 ft Depth<br>DO6a48ft40 CHANGE6a48ft40 |
|-------|---------------------|--------------------------------------------------|--------------------------------------------------|--------------------------------------------------|--------------------------------------------------|--------------------------------------------------|
| 14 56 | Pass                | Pass                                             | Pass                                             | Pass                                             | Pass                                             | Pass                                             |
| 15 58 | Pass                | Pass                                             | Pass                                             | Pass                                             | Pass                                             | Pass                                             |
| 13 59 | Pass                | Pass                                             | Pass                                             | Pass                                             | Pass                                             | Pass                                             |
| 14 59 | Pass                | Pass                                             | Pass                                             | Pass                                             | Pass                                             | Pass                                             |
| 15 59 | Pass                | Pass                                             | Pass                                             | Pass                                             | Pass                                             | Pass                                             |
| 20 59 | Pass                | Pass                                             | Pass                                             | Pass                                             | Pass                                             | Pass                                             |
| 31 59 | Pass                | Pass                                             | Pass                                             | Pass                                             | Pass                                             | Pass                                             |
| 32 59 | Pass                | Pass                                             | Pass                                             | Pass                                             | Pass                                             | Pass                                             |
| 13 60 | Pass                | Pass                                             | Pass                                             | Pass                                             | Pass                                             | Pass                                             |
| 14 60 | Pass                | Pass                                             | Pass                                             | Pass                                             | Pass                                             | Pass                                             |
| 15 60 | Pass                | Pass                                             | Pass                                             | Pass                                             | Pass                                             | Pass                                             |
| 20 60 | Pass                | Pass                                             | Pass                                             | Pass                                             | Pass                                             | Pass                                             |
| 31 60 | Pass                | Pass                                             | Pass                                             | Pass                                             | Pass                                             | Pass                                             |
| 32 60 | Pass                | Pass                                             | Pass                                             | Pass                                             | Pass                                             | Pass                                             |
| 13 61 | Pass                | Pass                                             | Pass                                             | Pass                                             | Pass                                             | Pass                                             |
| 14 61 | Pass                | Pass                                             | Pass                                             | Pass                                             | Pass                                             | Pass                                             |
| 15 61 | Pass                | Pass                                             | Pass                                             | Pass                                             | Pass                                             | Pass                                             |
| 20 61 | Pass                | Pass                                             | Pass                                             | Pass                                             | Pass                                             | Pass                                             |
| 31 61 | Pass                | Pass                                             | Pass                                             | Pass                                             | Pass                                             | Pass                                             |
| 32 61 | Pass                | Pass                                             | Pass                                             | Pass                                             | Pass                                             | Pass                                             |
| 13 62 | Pass                | Pass                                             | Pass                                             | Pass                                             | Pass                                             | Pass                                             |
| 14 62 | Pass                | Pass                                             | Pass                                             | Pass                                             | Pass                                             | Pass                                             |
| 15 62 | Pass                | Pass                                             | Pass                                             | Pass                                             | Pass                                             | Pass                                             |
| 20 62 | Pass                | Pass                                             | Pass                                             | Pass                                             | Pass                                             | Pass                                             |
| 31 62 | Pass                | Pass                                             | Pass                                             | Pass                                             | Pass                                             | Pass                                             |
| 32 62 | Pass                | Pass                                             | Pass                                             | Pass                                             | Pass                                             | Pass                                             |
| 13 63 | Pass                | Pass                                             | Pass                                             | Pass                                             | Pass                                             | Pass                                             |
| 14 63 | Pass                | Pass                                             | Pass                                             | Pass                                             | Pass                                             | Pass                                             |
| 15 63 | Pass                | Pass                                             | Pass                                             | Pass                                             | Pass                                             | Pass                                             |
| 20 63 | Pass                | Pass                                             | Pass                                             | Pass                                             | Pass                                             | Pass                                             |
| 31 63 | Pass                | Pass                                             | Pass                                             | Pass                                             | Pass                                             | Pass                                             |
| 32 63 | Pass                | Pass                                             | Pass                                             | Pass                                             | Pass                                             | Pass                                             |
| 13 64 | Pass                | Pass                                             | Pass                                             | Pass                                             | Pass                                             | Pass                                             |
| 14 64 | Pass                | Pass                                             | Pass                                             | Pass                                             | Pass                                             | Pass                                             |
| 15 64 | Pass                | Pass                                             | Pass                                             | Pass                                             | Pass                                             | Pass                                             |
| 20 64 | Pass                | Pass                                             | Pass                                             | Pass                                             | Pass                                             | Pass                                             |
| 31 64 | Pass                | Pass                                             | Pass                                             | Pass                                             | Pass                                             | Pass                                             |
| 32 64 | Pass                | Pass                                             | Pass                                             | Pass                                             | Pass                                             | Pass                                             |
| 13 65 | Pass                | Pass                                             | Pass                                             | Pass                                             | Pass                                             | Pass                                             |
| 14 65 | Pass                | Pass                                             | Pass                                             | Pass                                             | Pass                                             | Pass                                             |
| 15 65 | Pass                | Pass                                             | Pass                                             | Pass                                             | Pass                                             | Pass                                             |
| 20 65 | Pass                | Pass                                             | Pass                                             | Pass                                             | Pass                                             | Pass                                             |
| 31 65 | Pass                | Pass                                             | Pass                                             | Pass                                             | Pass                                             | Pass                                             |



**American Shad**  
80th percentile MAY flows

Suitable habitat when

D.O. >= 4.0 mg/l at 90% exceedance (10th percentile)

| I J   | Existing Conditions |          | Plan6b, 44 ft Depth |          | Plan6a, 45 ft Depth |          | Plan6a, 46 ft Depth |          | Plan6a, 47 ft Depth |          | Plan6a, 48 ft Depth |  |
|-------|---------------------|----------|---------------------|----------|---------------------|----------|---------------------|----------|---------------------|----------|---------------------|--|
|       | D06a180             | D06a2180 | CHANGE6a2180        | D06a3180 | CHANGE6a3180        | D06a4180 | CHANGE6a4180        | D06a5180 | CHANGE6a5180        | D06a6180 | CHANGE6a6180        |  |
| 32.65 | Pass                | Pass     | same                | Pass     | same                | Pass     | same                | Pass     | same                | Pass     | same                |  |
| 33.65 | Pass                | Pass     | same                | Pass     | same                | Pass     | same                | Pass     | same                | Pass     | same                |  |
| 33.66 | Pass                | Pass     | same                | Pass     | same                | Pass     | same                | Pass     | same                | Pass     | same                |  |
| 14.66 | Pass                | Pass     | same                | Pass     | same                | Pass     | same                | Pass     | same                | Pass     | same                |  |
| 15.66 | Pass                | Pass     | same                | Pass     | same                | Pass     | same                | Pass     | same                | Pass     | same                |  |
| 30.66 | Pass                | Pass     | same                | Pass     | same                | Pass     | same                | Pass     | same                | Pass     | same                |  |
| 31.66 | Pass                | Pass     | same                | Pass     | same                | Pass     | same                | Pass     | same                | Pass     | same                |  |
| 32.66 | Pass                | Pass     | same                | Pass     | same                | Pass     | same                | Pass     | same                | Pass     | same                |  |
| 36.66 | Pass                | Pass     | same                | Pass     | same                | Pass     | same                | Pass     | same                | Pass     | same                |  |
| 13.67 | Pass                | Pass     | same                | Pass     | same                | Pass     | same                | Pass     | same                | Pass     | same                |  |
| 14.67 | Pass                | Pass     | same                | Pass     | same                | Pass     | same                | Pass     | same                | Pass     | same                |  |
| 15.67 | Pass                | Pass     | same                | Pass     | same                | Pass     | same                | Pass     | same                | Pass     | same                |  |
| 30.67 | Pass                | Pass     | same                | Pass     | same                | Pass     | same                | Pass     | same                | Pass     | same                |  |
| 31.67 | Pass                | Pass     | same                | Pass     | same                | Pass     | same                | Pass     | same                | Pass     | same                |  |
| 32.67 | Pass                | Pass     | same                | Pass     | same                | Pass     | same                | Pass     | same                | Pass     | same                |  |
| 36.67 | Pass                | Pass     | same                | Pass     | same                | Pass     | same                | Pass     | same                | Pass     | same                |  |
| 13.68 | Pass                | Pass     | same                | Pass     | same                | Pass     | same                | Pass     | same                | Pass     | same                |  |
| 14.68 | Pass                | Pass     | same                | Pass     | same                | Pass     | same                | Pass     | same                | Pass     | same                |  |
| 15.68 | Pass                | Pass     | same                | Pass     | same                | Pass     | same                | Pass     | same                | Pass     | same                |  |
| 30.68 | Pass                | Pass     | same                | Pass     | same                | Pass     | same                | Pass     | same                | Pass     | same                |  |
| 31.68 | Pass                | Pass     | same                | Pass     | same                | Pass     | same                | Pass     | same                | Pass     | same                |  |
| 32.68 | Pass                | Pass     | same                | Pass     | same                | Pass     | same                | Pass     | same                | Pass     | same                |  |
| 36.68 | Pass                | Pass     | same                | Pass     | same                | Pass     | same                | Pass     | same                | Pass     | same                |  |
| 13.69 | Pass                | Pass     | same                | Pass     | same                | Pass     | same                | Pass     | same                | Pass     | same                |  |
| 14.69 | Pass                | Pass     | same                | Pass     | same                | Pass     | same                | Pass     | same                | Pass     | same                |  |
| 15.69 | Pass                | Pass     | same                | Pass     | same                | Pass     | same                | Pass     | same                | Pass     | same                |  |
| 30.69 | Pass                | Pass     | same                | Pass     | same                | Pass     | same                | Pass     | same                | Pass     | same                |  |
| 31.69 | Pass                | Pass     | same                | Pass     | same                | Pass     | same                | Pass     | same                | Pass     | same                |  |
| 32.69 | Pass                | Pass     | same                | Pass     | same                | Pass     | same                | Pass     | same                | Pass     | same                |  |
| 36.69 | Pass                | Pass     | same                | Pass     | same                | Pass     | same                | Pass     | same                | Pass     | same                |  |
| 13.70 | Pass                | Pass     | same                | Pass     | same                | Pass     | same                | Pass     | same                | Pass     | same                |  |
| 14.70 | Pass                | Pass     | same                | Pass     | same                | Pass     | same                | Pass     | same                | Pass     | same                |  |
| 15.70 | Pass                | Pass     | same                | Pass     | same                | Pass     | same                | Pass     | same                | Pass     | same                |  |
| 30.70 | Pass                | Pass     | same                | Pass     | same                | Pass     | same                | Pass     | same                | Pass     | same                |  |
| 31.70 | Pass                | Pass     | same                | Pass     | same                | Pass     | same                | Pass     | same                | Pass     | same                |  |
| 32.70 | Pass                | Pass     | same                | Pass     | same                | Pass     | same                | Pass     | same                | Pass     | same                |  |
| 36.70 | Pass                | Pass     | same                | Pass     | same                | Pass     | same                | Pass     | same                | Pass     | same                |  |
| 13.71 | Pass                | Pass     | same                | Pass     | same                | Pass     | same                | Pass     | same                | Pass     | same                |  |
| 14.71 | Pass                | Pass     | same                | Pass     | same                | Pass     | same                | Pass     | same                | Pass     | same                |  |
| 15.71 | Pass                | Pass     | same                | Pass     | same                | Pass     | same                | Pass     | same                | Pass     | same                |  |
| 30.71 | Pass                | Pass     | same                | Pass     | same                | Pass     | same                | Pass     | same                | Pass     | same                |  |
| 31.71 | Pass                | Pass     | same                | Pass     | same                | Pass     | same                | Pass     | same                | Pass     | same                |  |
| 32.71 | Pass                | Pass     | same                | Pass     | same                | Pass     | same                | Pass     | same                | Pass     | same                |  |

**American Shad**  
80th percentile MAY flows

Suitable habitat when

D.O. >= 4.0 mg/l at 90% exceedance (10th percentile)

| Existing Conditions |      | Plan6b, 44 ft Depth |      | Plan6a, 45 ft Depth |      | Plan6a, 46 ft Depth |      | Plan6a, 47 ft Depth |      | Plan6a, 48 ft Depth |      |
|---------------------|------|---------------------|------|---------------------|------|---------------------|------|---------------------|------|---------------------|------|
| DOex80              |      | DO6a2f80            |      | DO6a3f80            |      | DO6a4f80            |      | DO6a5f80            |      | DO6a6f80            |      |
| I, J                |      | CHANGE6b2f80        |      | CHANGE6a3f80        |      | CHANGE6a4f80        |      | CHANGE6a5f80        |      | CHANGE6a6f80        |      |
| 13 72               | Pass | Pass                | same | Pass                | same | Pass                | same | Pass                | same | Pass                | same |
| 14 72               | Pass | Pass                | same | Pass                | same | Pass                | same | Pass                | same | Pass                | same |
| 15 72               | Pass | Pass                | same | Pass                | same | Pass                | same | Pass                | same | Pass                | same |
| 20 72               | Pass | Pass                | same | Pass                | same | Pass                | same | Pass                | same | Pass                | same |
| 31 72               | Pass | Pass                | same | Pass                | same | Pass                | same | Pass                | same | Pass                | same |
| 32 72               | Pass | Pass                | same | Pass                | same | Pass                | same | Pass                | same | Pass                | same |
| 13 73               | Pass | Pass                | same | Pass                | same | Pass                | same | Pass                | same | Pass                | same |
| 14 73               | Pass | Pass                | same | Pass                | same | Pass                | same | Pass                | same | Pass                | same |
| 15 73               | Pass | Pass                | same | Pass                | same | Pass                | same | Pass                | same | Pass                | same |
| 20 73               | Pass | Pass                | same | Pass                | same | Pass                | same | Pass                | same | Pass                | same |
| 31 73               | Pass | Pass                | same | Pass                | same | Pass                | same | Pass                | same | Pass                | same |
| 32 73               | Pass | Pass                | same | Pass                | same | Pass                | same | Pass                | same | Pass                | same |
| 14 74               | Pass | Pass                | same | Pass                | same | Pass                | same | Pass                | same | Pass                | same |
| 15 74               | Pass | Pass                | same | Pass                | same | Pass                | same | Pass                | same | Pass                | same |
| 20 74               | Pass | Pass                | same | Pass                | same | Pass                | same | Pass                | same | Pass                | same |
| 31 74               | Pass | Pass                | same | Pass                | same | Pass                | same | Pass                | same | Pass                | same |
| 32 74               | Pass | Pass                | same | Pass                | same | Pass                | same | Pass                | same | Pass                | same |
| 13 75               | Pass | Pass                | same | Pass                | same | Pass                | same | Pass                | same | Pass                | same |
| 14 75               | Pass | Pass                | same | Pass                | same | Pass                | same | Pass                | same | Pass                | same |
| 15 75               | Pass | Pass                | same | Pass                | same | Pass                | same | Pass                | same | Pass                | same |
| 20 75               | Pass | Pass                | same | Pass                | same | Pass                | same | Pass                | same | Pass                | same |
| 31 75               | Pass | Pass                | same | Pass                | same | Pass                | same | Pass                | same | Pass                | same |
| 32 75               | Pass | Pass                | same | Pass                | same | Pass                | same | Pass                | same | Pass                | same |
| 13 76               | Pass | Pass                | same | Pass                | same | Pass                | same | Pass                | same | Pass                | same |
| 14 76               | Pass | Pass                | same | Pass                | same | Pass                | same | Pass                | same | Pass                | same |
| 15 76               | Pass | Pass                | same | Pass                | same | Pass                | same | Pass                | same | Pass                | same |
| 16 76               | Pass | Pass                | same | Pass                | same | Pass                | same | Pass                | same | Pass                | same |
| 17 76               | Pass | Pass                | same | Pass                | same | Pass                | same | Pass                | same | Pass                | same |
| 20 76               | Pass | Pass                | same | Pass                | same | Pass                | same | Pass                | same | Pass                | same |
| 31 76               | Pass | Pass                | same | Pass                | same | Pass                | same | Pass                | same | Pass                | same |
| 32 76               | Pass | Pass                | same | Pass                | same | Pass                | same | Pass                | same | Pass                | same |
| 13 77               | Pass | Pass                | same | Pass                | same | Pass                | same | Pass                | same | Pass                | same |
| 14 77               | Pass | Pass                | same | Pass                | same | Pass                | same | Pass                | same | Pass                | same |
| 15 77               | Pass | Pass                | same | Pass                | same | Pass                | same | Pass                | same | Pass                | same |
| 16 77               | Pass | Pass                | same | Pass                | same | Pass                | same | Pass                | same | Pass                | same |
| 17 77               | Pass | Pass                | same | Pass                | same | Pass                | same | Pass                | same | Pass                | same |
| 20 77               | Pass | Pass                | same | Pass                | same | Pass                | same | Pass                | same | Pass                | same |
| 31 77               | Pass | Pass                | same | Pass                | same | Pass                | same | Pass                | same | Pass                | same |
| 32 77               | Pass | Pass                | same | Pass                | same | Pass                | same | Pass                | same | Pass                | same |
| 13 78               | Pass | Pass                | same | Pass                | same | Pass                | same | Pass                | same | Pass                | same |
| 14 78               | Pass | Pass                | same | Pass                | same | Pass                | same | Pass                | same | Pass                | same |
| 15 78               | Pass | Pass                | same | Pass                | same | Pass                | same | Pass                | same | Pass                | same |
| 16 78               | Pass | Pass                | same | Pass                | same | Pass                | same | Pass                | same | Pass                | same |
| 17 78               | Pass | Pass                | same | Pass                | same | Pass                | same | Pass                | same | Pass                | same |
| 20 78               | Pass | Pass                | same | Pass                | same | Pass                | same | Pass                | same | Pass                | same |
| 31 78               | Pass | Pass                | same | Pass                | same | Pass                | same | Pass                | same | Pass                | same |
| 32 78               | Pass | Pass                | same | Pass                | same | Pass                | same | Pass                | same | Pass                | same |
| 13 79               | Pass | Pass                | same | Pass                | same | Pass                | same | Pass                | same | Pass                | same |

**American Shad**  
80th percentile MAY flows

Suitable habitat when

D.O.  $\geq 4.0$  mg/l at 90% exceedance (10th percentile)

| I-J   | Existing Conditions |        | Plan6b, 44 ft Depth |               | Plan6a, 45 ft Depth |               | Plan6a, 46 ft Depth |               | Plan6a, 47 ft Depth |               | Plan6a, 48 ft Depth |               |
|-------|---------------------|--------|---------------------|---------------|---------------------|---------------|---------------------|---------------|---------------------|---------------|---------------------|---------------|
|       | DQx80               | DQx180 | DQ6b44180           | CHANGE6b44180 | DQ6a45180           | CHANGE6a45180 | DQ6a46180           | CHANGE6a46180 | DQ6a47180           | CHANGE6a47180 | DQ6a48180           | CHANGE6a48180 |
| 14.79 | Pass                | Pass   | Pass                | same          | Pass                | same          | Pass                | same          | Pass                | same          | Pass                | same          |
| 15.79 | Pass                | Pass   | Pass                | same          | Pass                | same          | Pass                | same          | Pass                | same          | Pass                | same          |
| 30.79 | Pass                | Pass   | Pass                | same          | Pass                | same          | Pass                | same          | Pass                | same          | Pass                | same          |
| 31.79 | Pass                | Pass   | Pass                | same          | Pass                | same          | Pass                | same          | Pass                | same          | Pass                | same          |
| 13.50 | Pass                | Pass   | Pass                | same          | Pass                | same          | Pass                | same          | Pass                | same          | Pass                | same          |
| 14.80 | Pass                | Pass   | Pass                | same          | Pass                | same          | Pass                | same          | Pass                | same          | Pass                | same          |
| 15.80 | Pass                | Pass   | Pass                | same          | Pass                | same          | Pass                | same          | Pass                | same          | Pass                | same          |
| 30.80 | Pass                | Pass   | Pass                | same          | Pass                | same          | Pass                | same          | Pass                | same          | Pass                | same          |
| 31.80 | Pass                | Pass   | Pass                | same          | Pass                | same          | Pass                | same          | Pass                | same          | Pass                | same          |
| 13.81 | Pass                | Pass   | Pass                | same          | Pass                | same          | Pass                | same          | Pass                | same          | Pass                | same          |
| 14.81 | Pass                | Pass   | Pass                | same          | Pass                | same          | Pass                | same          | Pass                | same          | Pass                | same          |
| 15.81 | Pass                | Pass   | Pass                | same          | Pass                | same          | Pass                | same          | Pass                | same          | Pass                | same          |
| 30.81 | Pass                | Pass   | Pass                | same          | Pass                | same          | Pass                | same          | Pass                | same          | Pass                | same          |
| 31.81 | Pass                | Pass   | Pass                | same          | Pass                | same          | Pass                | same          | Pass                | same          | Pass                | same          |
| 13.82 | Pass                | Pass   | Pass                | same          | Pass                | same          | Pass                | same          | Pass                | same          | Pass                | same          |
| 14.82 | Pass                | Pass   | Pass                | same          | Pass                | same          | Pass                | same          | Pass                | same          | Pass                | same          |
| 15.82 | Pass                | Pass   | Pass                | same          | Pass                | same          | Pass                | same          | Pass                | same          | Pass                | same          |
| 16.82 | Pass                | Pass   | Pass                | same          | Pass                | same          | Pass                | same          | Pass                | same          | Pass                | same          |
| 17.82 | Pass                | Pass   | Pass                | same          | Pass                | same          | Pass                | same          | Pass                | same          | Pass                | same          |
| 18.82 | Pass                | Pass   | Pass                | same          | Pass                | same          | Pass                | same          | Pass                | same          | Pass                | same          |
| 20.82 | Pass                | Pass   | Pass                | same          | Pass                | same          | Pass                | same          | Pass                | same          | Pass                | same          |
| 21.82 | Pass                | Pass   | Pass                | same          | Pass                | same          | Pass                | same          | Pass                | same          | Pass                | same          |
| 29.82 | Pass                | Pass   | Pass                | same          | Pass                | same          | Pass                | same          | Pass                | same          | Pass                | same          |
| 30.82 | Pass                | Pass   | Pass                | same          | Pass                | same          | Pass                | same          | Pass                | same          | Pass                | same          |
| 31.82 | Pass                | Pass   | Pass                | same          | Pass                | same          | Pass                | same          | Pass                | same          | Pass                | same          |
| 13.83 | Pass                | Pass   | Pass                | same          | Pass                | same          | Pass                | same          | Pass                | same          | Pass                | same          |
| 14.83 | Pass                | Pass   | Pass                | same          | Pass                | same          | Pass                | same          | Pass                | same          | Pass                | same          |
| 15.83 | Pass                | Pass   | Pass                | same          | Pass                | same          | Pass                | same          | Pass                | same          | Pass                | same          |
| 21.83 | Pass                | Pass   | Pass                | same          | Pass                | same          | Pass                | same          | Pass                | same          | Pass                | same          |
| 20.83 | Pass                | Pass   | Pass                | same          | Pass                | same          | Pass                | same          | Pass                | same          | Pass                | same          |
| 31.83 | Pass                | Pass   | Pass                | same          | Pass                | same          | Pass                | same          | Pass                | same          | Pass                | same          |
| 13.84 | Pass                | Pass   | Pass                | same          | Pass                | same          | Pass                | same          | Pass                | same          | Pass                | same          |
| 14.84 | Pass                | Pass   | Pass                | same          | Pass                | same          | Pass                | same          | Pass                | same          | Pass                | same          |
| 15.84 | Pass                | Pass   | Pass                | same          | Pass                | same          | Pass                | same          | Pass                | same          | Pass                | same          |
| 21.84 | Pass                | Pass   | Pass                | same          | Pass                | same          | Pass                | same          | Pass                | same          | Pass                | same          |
| 20.84 | Pass                | Pass   | Pass                | same          | Pass                | same          | Pass                | same          | Pass                | same          | Pass                | same          |
| 31.84 | Pass                | Pass   | Pass                | same          | Pass                | same          | Pass                | same          | Pass                | same          | Pass                | same          |
| 13.85 | Pass                | Pass   | Pass                | same          | Pass                | same          | Pass                | same          | Pass                | same          | Pass                | same          |
| 14.85 | Pass                | Pass   | Pass                | same          | Pass                | same          | Pass                | same          | Pass                | same          | Pass                | same          |
| 15.85 | Pass                | Pass   | Pass                | same          | Pass                | same          | Pass                | same          | Pass                | same          | Pass                | same          |
| 21.85 | Pass                | Pass   | Pass                | same          | Pass                | same          | Pass                | same          | Pass                | same          | Pass                | same          |
| 20.85 | Pass                | Pass   | Pass                | same          | Pass                | same          | Pass                | same          | Pass                | same          | Pass                | same          |

**American Shad**  
80th percentile MAY flows

Suitable habitat when

D.O. >= 4.0 mg/l at 90% exceedance (10th percentile)

| I. J. | Existing Conditions | Plan6b, 44 ft Depth | Plan6a, 45 ft Depth | Plan6a, 46 ft Depth | Plan6a, 47 ft Depth | Plan6a, 48 ft Depth |
|-------|---------------------|---------------------|---------------------|---------------------|---------------------|---------------------|
|       | DOex80              | DO6a2f80            | DO6a3f80            | DO6a4f80            | DO6a5f80            | DO6a6f80            |
| 13.66 | Pass                | Pass                | Pass                | Pass                | Pass                | Pass                |
| 14.66 | Pass                | Pass                | Pass                | Pass                | Pass                | Pass                |
| 15.86 | Pass                | Pass                | Pass                | Pass                | Pass                | Pass                |
| 21.86 | Pass                | Pass                | Pass                | Pass                | Pass                | Pass                |
| 20.66 | Pass                | Pass                | Pass                | Pass                | Pass                | Pass                |
| 13.87 | Pass                | Pass                | Pass                | Pass                | Pass                | Pass                |
| 14.87 | Pass                | Pass                | Pass                | Pass                | Pass                | Pass                |
| 15.87 | Pass                | Pass                | Pass                | Pass                | Pass                | Pass                |
| 20.87 | Pass                | Pass                | Pass                | Pass                | Pass                | Pass                |
| 13.88 | Pass                | Pass                | Pass                | Pass                | Pass                | Pass                |
| 14.88 | Pass                | Pass                | Pass                | Pass                | Pass                | Pass                |
| 15.88 | Pass                | Pass                | Pass                | Pass                | Pass                | Pass                |
| 30.88 | Pass                | Pass                | Pass                | Pass                | Pass                | Pass                |
| 13.89 | Pass                | Pass                | Pass                | Pass                | Pass                | Pass                |
| 14.89 | Pass                | Pass                | Pass                | Pass                | Pass                | Pass                |
| 15.89 | Pass                | Pass                | Pass                | Pass                | Pass                | Pass                |
| 20.89 | Pass                | Pass                | Pass                | Pass                | Pass                | Pass                |
| 13.90 | Pass                | Pass                | Pass                | Pass                | Pass                | Pass                |
| 14.90 | Pass                | Pass                | Pass                | Pass                | Pass                | Pass                |
| 15.90 | Pass                | Pass                | Pass                | Pass                | Pass                | Pass                |
| 20.90 | Pass                | Pass                | Pass                | Pass                | Pass                | Pass                |
| 13.91 | Pass                | Pass                | Pass                | Pass                | Pass                | Pass                |
| 14.91 | Pass                | Pass                | Pass                | Pass                | Pass                | Pass                |
| 15.91 | Pass                | Pass                | Pass                | Pass                | Pass                | Pass                |
| 16.91 | Pass                | Pass                | Pass                | Pass                | Pass                | Pass                |
| 20.91 | Pass                | Pass                | Pass                | Pass                | Pass                | Pass                |
| 13.92 | Pass                | Pass                | Pass                | Pass                | Pass                | Pass                |
| 14.92 | Pass                | Pass                | Pass                | Pass                | Pass                | Pass                |
| 15.92 | Pass                | Pass                | Pass                | Pass                | Pass                | Pass                |
| 16.92 | Pass                | Pass                | Pass                | Pass                | Pass                | Pass                |
| 20.92 | Pass                | Pass                | Pass                | Pass                | Pass                | Pass                |
| 13.93 | Pass                | Pass                | Pass                | Pass                | Pass                | Pass                |
| 14.93 | Pass                | Pass                | Pass                | Pass                | Pass                | Pass                |
| 15.93 | Pass                | Pass                | Pass                | Pass                | Pass                | Pass                |
| 16.93 | Pass                | Pass                | Pass                | Pass                | Pass                | Pass                |
| 20.93 | Pass                | Pass                | Pass                | Pass                | Pass                | Pass                |
| 13.94 | Pass                | Pass                | Pass                | Pass                | Pass                | Pass                |
| 14.94 | Pass                | Pass                | Pass                | Pass                | Pass                | Pass                |
| 15.94 | Pass                | Pass                | Pass                | Pass                | Pass                | Pass                |
| 16.94 | Pass                | Pass                | Pass                | Pass                | Pass                | Pass                |
| 20.94 | Pass                | Pass                | Pass                | Pass                | Pass                | Pass                |
| 13.95 | Pass                | Pass                | Pass                | Pass                | Pass                | Pass                |

**American Shad**  
80th percentile MAY flows

Suitable habitat when

D.O. >= 4.0 mg/l at 90% exceedance (10th percentile)

| I J    | Existing Conditions |              | Plan5a, 44 ft Depth |              | Plan5a, 45 ft Depth |              | Plan5a, 46 ft Depth |              | Plan5a, 47 ft Depth |              | Plan5a, 48 ft Depth |              |
|--------|---------------------|--------------|---------------------|--------------|---------------------|--------------|---------------------|--------------|---------------------|--------------|---------------------|--------------|
|        | D05a1200            | CHANGE5a1200 | D05a1200            | CHANGE5a1200 | D05a1300            | CHANGE5a1300 | D05a1400            | CHANGE5a1400 | D05a1500            | CHANGE5a1500 | D05a1600            | CHANGE5a1600 |
| 14.95  | Pass                | same         | Pass                | same         | Pass                | same         | Pass                | same         | Pass                | same         | Pass                | same         |
| 15.95  | Pass                | same         | Pass                | same         | Pass                | same         | Pass                | same         | Pass                | same         | Pass                | same         |
| 16.95  | Pass                | same         | Pass                | same         | Pass                | same         | Pass                | same         | Pass                | same         | Pass                | same         |
| 20.95  | Pass                | same         | Pass                | same         | Pass                | same         | Pass                | same         | Pass                | same         | Pass                | same         |
| 30.95  | Pass                | same         | Pass                | same         | Pass                | same         | Pass                | same         | Pass                | same         | Pass                | same         |
| 13.95  | Pass                | same         | Pass                | same         | Pass                | same         | Pass                | same         | Pass                | same         | Pass                | same         |
| 14.95  | Pass                | same         | Pass                | same         | Pass                | same         | Pass                | same         | Pass                | same         | Pass                | same         |
| 15.95  | Pass                | same         | Pass                | same         | Pass                | same         | Pass                | same         | Pass                | same         | Pass                | same         |
| 26.95  | Pass                | same         | Pass                | same         | Pass                | same         | Pass                | same         | Pass                | same         | Pass                | same         |
| 30.95  | Pass                | same         | Pass                | same         | Pass                | same         | Pass                | same         | Pass                | same         | Pass                | same         |
| 13.97  | Pass                | same         | Pass                | same         | Pass                | same         | Pass                | same         | Pass                | same         | Pass                | same         |
| 14.97  | Pass                | same         | Pass                | same         | Pass                | same         | Pass                | same         | Pass                | same         | Pass                | same         |
| 15.97  | Pass                | same         | Pass                | same         | Pass                | same         | Pass                | same         | Pass                | same         | Pass                | same         |
| 26.97  | Pass                | same         | Pass                | same         | Pass                | same         | Pass                | same         | Pass                | same         | Pass                | same         |
| 30.97  | Pass                | same         | Pass                | same         | Pass                | same         | Pass                | same         | Pass                | same         | Pass                | same         |
| 13.98  | Pass                | same         | Pass                | same         | Pass                | same         | Pass                | same         | Pass                | same         | Pass                | same         |
| 14.98  | Pass                | same         | Pass                | same         | Pass                | same         | Pass                | same         | Pass                | same         | Pass                | same         |
| 15.98  | Pass                | same         | Pass                | same         | Pass                | same         | Pass                | same         | Pass                | same         | Pass                | same         |
| 26.98  | Pass                | same         | Pass                | same         | Pass                | same         | Pass                | same         | Pass                | same         | Pass                | same         |
| 27.98  | Pass                | same         | Pass                | same         | Pass                | same         | Pass                | same         | Pass                | same         | Pass                | same         |
| 28.98  | Pass                | PassToFail   | Fail                | PassToFail   | Fail                | PassToFail   | Fail                | PassToFail   | Fail                | PassToFail   | Fail                | PassToFail   |
| 29.98  | Pass                | same         | Pass                | same         | Pass                | same         | Pass                | same         | Pass                | same         | Pass                | same         |
| 30.98  | Pass                | same         | Pass                | same         | Pass                | same         | Pass                | same         | Pass                | same         | Pass                | same         |
| 13.99  | Pass                | same         | Pass                | same         | Pass                | same         | Pass                | same         | Pass                | same         | Pass                | same         |
| 14.99  | Pass                | same         | Pass                | same         | Pass                | same         | Pass                | same         | Pass                | same         | Pass                | same         |
| 15.99  | Pass                | same         | Pass                | same         | Pass                | same         | Pass                | same         | Pass                | same         | Pass                | same         |
| 16.99  | Pass                | same         | Pass                | same         | Pass                | same         | Pass                | same         | Pass                | same         | Pass                | same         |
| 17.99  | Pass                | same         | Pass                | same         | Pass                | same         | Pass                | same         | Pass                | same         | Pass                | same         |
| 18.99  | Pass                | same         | Pass                | same         | Pass                | same         | Pass                | same         | Pass                | same         | Pass                | same         |
| 19.99  | Pass                | same         | Pass                | same         | Pass                | same         | Pass                | same         | Pass                | same         | Pass                | same         |
| 20.99  | Pass                | same         | Pass                | same         | Pass                | same         | Pass                | same         | Pass                | same         | Pass                | same         |
| 21.99  | Pass                | same         | Pass                | same         | Pass                | same         | Pass                | same         | Pass                | same         | Pass                | same         |
| 22.99  | Pass                | same         | Pass                | same         | Pass                | same         | Pass                | same         | Pass                | same         | Pass                | same         |
| 23.99  | Pass                | same         | Pass                | same         | Pass                | same         | Pass                | same         | Pass                | same         | Pass                | same         |
| 26.99  | Pass                | same         | Pass                | same         | Pass                | same         | Pass                | same         | Pass                | same         | Pass                | same         |
| 30.99  | Pass                | same         | Pass                | same         | Pass                | same         | Pass                | same         | Pass                | same         | Pass                | same         |
| 13.100 | Pass                | same         | Pass                | same         | Pass                | same         | Pass                | same         | Pass                | same         | Pass                | same         |
| 14.100 | Pass                | same         | Pass                | same         | Pass                | same         | Pass                | same         | Pass                | same         | Pass                | same         |
| 15.100 | Pass                | same         | Pass                | same         | Pass                | same         | Pass                | same         | Pass                | same         | Pass                | same         |
| 23.100 | Pass                | same         | Pass                | same         | Pass                | same         | Pass                | same         | Pass                | same         | Pass                | same         |
| 24.100 | Pass                | same         | Pass                | same         | Pass                | same         | Pass                | same         | Pass                | same         | Pass                | same         |
| 25.100 | Pass                | same         | Pass                | same         | Pass                | same         | Pass                | same         | Pass                | same         | Pass                | same         |
| 26.100 | Pass                | same         | Pass                | same         | Pass                | same         | Pass                | same         | Pass                | same         | Pass                | same         |

**American Shad**  
80th percentile MAY flows

Suitable habitat when

D.O. >= 4.0 mg/l at 90% exceedance (10th percentile)

| Existing Conditions |        | Plan6b, 44 ft Depth |               | Plan6a, 45 ft Depth |               | Plan6a, 46 ft Depth |               | Plan6a, 47 ft Depth |               | Plan6a, 48 ft Depth |               |
|---------------------|--------|---------------------|---------------|---------------------|---------------|---------------------|---------------|---------------------|---------------|---------------------|---------------|
| I-J                 | D0exd0 | D0n2fz80            | CHANGE6b2fz80 | D06a3fz80           | CHANGE6a3fz80 | D06a4fz80           | CHANGE6a4fz80 | D06a5fz80           | CHANGE6a5fz80 | D06a6fz80           | CHANGE6a6fz80 |
| 30.100              | Pass   | Pass                | same          | Pass                | same          | Pass                | same          | Pass                | same          | Pass                | same          |
| 13.101              | Pass   | Pass                | same          | Pass                | same          | Pass                | same          | Pass                | same          | Pass                | same          |
| 14.101              | Pass   | Pass                | same          | Pass                | same          | Pass                | same          | Pass                | same          | Pass                | same          |
| 15.101              | Pass   | Pass                | same          | Pass                | same          | Pass                | same          | Pass                | same          | Pass                | same          |
| 16.101              | Pass   | Pass                | same          | Pass                | same          | Pass                | same          | Pass                | same          | Pass                | same          |
| 17.101              | Pass   | Pass                | same          | Pass                | same          | Pass                | same          | Pass                | same          | Pass                | same          |
| 18.101              | Pass   | Pass                | same          | Pass                | same          | Pass                | same          | Pass                | same          | Pass                | same          |
| 19.101              | Pass   | Pass                | same          | Pass                | same          | Pass                | same          | Pass                | same          | Pass                | same          |
| 20.101              | Pass   | Pass                | same          | Pass                | same          | Pass                | same          | Pass                | same          | Pass                | same          |
| 21.101              | Pass   | Pass                | same          | Pass                | same          | Pass                | same          | Pass                | same          | Pass                | same          |
| 22.101              | Pass   | Pass                | same          | Pass                | same          | Pass                | same          | Pass                | same          | Pass                | same          |
| 23.101              | Pass   | Pass                | same          | Pass                | same          | Pass                | same          | Pass                | same          | Pass                | same          |
| 26.101              | Pass   | Pass                | same          | Pass                | same          | Pass                | same          | Pass                | same          | Pass                | same          |
| 30.101              | Pass   | Pass                | same          | Pass                | same          | Pass                | same          | Pass                | same          | Pass                | same          |
| 13.102              | Pass   | Pass                | same          | Pass                | same          | Pass                | same          | Pass                | same          | Pass                | same          |
| 14.102              | Pass   | Pass                | same          | Pass                | same          | Pass                | same          | Pass                | same          | Pass                | same          |
| 15.102              | Pass   | Pass                | same          | Pass                | same          | Pass                | same          | Pass                | same          | Pass                | same          |
| 26.102              | Pass   | Pass                | same          | Pass                | same          | Pass                | same          | Pass                | same          | Pass                | same          |
| 30.102              | Pass   | Pass                | same          | Pass                | same          | Pass                | same          | Pass                | same          | Pass                | same          |
| 13.103              | Pass   | Pass                | same          | Pass                | same          | Pass                | same          | Pass                | same          | Pass                | same          |
| 14.103              | Pass   | Pass                | same          | Pass                | same          | Pass                | same          | Pass                | same          | Pass                | same          |
| 15.103              | Pass   | Pass                | same          | Pass                | same          | Pass                | same          | Pass                | same          | Pass                | same          |
| 26.103              | Pass   | Pass                | same          | Pass                | same          | Pass                | same          | Pass                | same          | Pass                | same          |
| 30.103              | Pass   | Pass                | same          | Pass                | same          | Pass                | same          | Pass                | same          | Pass                | same          |
| 13.104              | Pass   | Pass                | same          | Pass                | same          | Pass                | same          | Pass                | same          | Pass                | same          |
| 14.104              | Pass   | Pass                | same          | Pass                | same          | Pass                | same          | Pass                | same          | Pass                | same          |
| 15.104              | Pass   | Pass                | same          | Pass                | same          | Pass                | same          | Pass                | same          | Pass                | same          |
| 26.104              | Pass   | Pass                | same          | Pass                | same          | Pass                | same          | Pass                | same          | Pass                | same          |
| 30.104              | Pass   | Pass                | same          | Pass                | same          | Pass                | same          | Pass                | same          | Pass                | same          |
| 13.105              | Pass   | Pass                | same          | Pass                | same          | Pass                | same          | Pass                | same          | Pass                | same          |
| 14.105              | Pass   | Pass                | same          | Pass                | same          | Pass                | same          | Pass                | same          | Pass                | same          |
| 15.105              | Pass   | Pass                | same          | Pass                | same          | Pass                | same          | Pass                | same          | Pass                | same          |
| 26.105              | Pass   | Pass                | same          | Pass                | same          | Pass                | same          | Pass                | same          | Pass                | same          |
| 30.105              | Pass   | Pass                | same          | Pass                | same          | Pass                | same          | Pass                | same          | Pass                | same          |
| 13.106              | Pass   | Pass                | same          | Pass                | same          | Pass                | same          | Pass                | same          | Pass                | same          |
| 14.106              | Pass   | Pass                | same          | Pass                | same          | Pass                | same          | Pass                | same          | Pass                | same          |
| 15.106              | Pass   | Pass                | same          | Pass                | same          | Pass                | same          | Pass                | same          | Pass                | same          |
| 26.106              | Pass   | Pass                | same          | Pass                | same          | Pass                | same          | Pass                | same          | Pass                | same          |
| 30.106              | Pass   | Pass                | same          | Pass                | same          | Pass                | same          | Pass                | same          | Pass                | same          |
| 13.107              | Pass   | Pass                | same          | Pass                | same          | Pass                | same          | Pass                | same          | Pass                | same          |
| 14.107              | Pass   | Pass                | same          | Pass                | same          | Pass                | same          | Pass                | same          | Pass                | same          |

**American Shad**  
80th percentile MAY flows

Suitable habitat when

D.O.  $\geq 4.0$  mg/l at 90% exceedance (10th percentile)

| Existing Conditions |      | Plan6b, 44 ft Depth |                | Plan6a, 45 ft Depth |                | Plan6a, 46 ft Depth |                | Plan6a, 47 ft Depth |                | Plan6a, 48 ft Depth |                |
|---------------------|------|---------------------|----------------|---------------------|----------------|---------------------|----------------|---------------------|----------------|---------------------|----------------|
| Dox80               |      | DO6b44ft80          | CHANGE6b44ft80 | DO6a45ft80          | CHANGE6a45ft80 | DO6a46ft80          | CHANGE6a46ft80 | DO6a47ft80          | CHANGE6a47ft80 | DO6a48ft80          | CHANGE6a48ft80 |
| 15.107              | Pass | Pass                | same           | Pass                | same           | Pass                | same           | Pass                | same           | Pass                | same           |
| 22.107              | Pass | Pass                | same           | Pass                | same           | Pass                | same           | Pass                | same           | Pass                | same           |
| 26.107              | Pass | Pass                | same           | Pass                | same           | Pass                | same           | Pass                | same           | Pass                | same           |
| 30.107              | Pass | Pass                | same           | Pass                | same           | Pass                | same           | Pass                | same           | Pass                | same           |
| 39.107              | Pass | Pass                | same           | Pass                | same           | Pass                | same           | Pass                | same           | Pass                | same           |
| 13.109              | Pass | Pass                | same           | Pass                | same           | Pass                | same           | Pass                | same           | Pass                | same           |
| 14.109              | Pass | Pass                | same           | Pass                | same           | Pass                | same           | Pass                | same           | Pass                | same           |
| 15.109              | Pass | Pass                | same           | Pass                | same           | Pass                | same           | Pass                | same           | Pass                | same           |
| 22.109              | Pass | Pass                | same           | Pass                | same           | Pass                | same           | Pass                | same           | Pass                | same           |
| 26.109              | Pass | Pass                | same           | Pass                | same           | Pass                | same           | Pass                | same           | Pass                | same           |
| 30.109              | Pass | Pass                | same           | Pass                | same           | Pass                | same           | Pass                | same           | Pass                | same           |
| 39.109              | Pass | Pass                | same           | Pass                | same           | Pass                | same           | Pass                | same           | Pass                | same           |
| 13.110              | Pass | Pass                | same           | Pass                | same           | Pass                | same           | Pass                | same           | Pass                | same           |
| 14.110              | Pass | Pass                | same           | Pass                | same           | Pass                | same           | Pass                | same           | Pass                | same           |
| 15.110              | Pass | Pass                | same           | Pass                | same           | Pass                | same           | Pass                | same           | Pass                | same           |
| 22.110              | Pass | Pass                | same           | Pass                | same           | Pass                | same           | Pass                | same           | Pass                | same           |
| 26.110              | Pass | Pass                | same           | Pass                | same           | Pass                | same           | Pass                | same           | Pass                | same           |
| 39.110              | Pass | Pass                | same           | Pass                | same           | Pass                | same           | Pass                | same           | Pass                | same           |
| 13.111              | Pass | Pass                | same           | Pass                | same           | Pass                | same           | Pass                | same           | Pass                | same           |
| 14.111              | Pass | Pass                | same           | Pass                | same           | Pass                | same           | Pass                | same           | Pass                | same           |
| 15.111              | Pass | Pass                | same           | Pass                | same           | Pass                | same           | Pass                | same           | Pass                | same           |
| 22.111              | Pass | Pass                | same           | Pass                | same           | Pass                | same           | Pass                | same           | Pass                | same           |
| 26.111              | Pass | Pass                | same           | Pass                | same           | Pass                | same           | Pass                | same           | Pass                | same           |
| 39.111              | Pass | Pass                | same           | Pass                | same           | Pass                | same           | Pass                | same           | Pass                | same           |
| 13.112              | Pass | Pass                | same           | Pass                | same           | Pass                | same           | Pass                | same           | Pass                | same           |
| 14.112              | Pass | Pass                | same           | Pass                | same           | Pass                | same           | Pass                | same           | Pass                | same           |
| 15.112              | Pass | Pass                | same           | Pass                | same           | Pass                | same           | Pass                | same           | Pass                | same           |
| 22.112              | Pass | Pass                | same           | Pass                | same           | Pass                | same           | Pass                | same           | Pass                | same           |
| 26.112              | Pass | Pass                | same           | Pass                | same           | Pass                | same           | Pass                | same           | Pass                | same           |
| 39.112              | Pass | Pass                | same           | Pass                | same           | Pass                | same           | Pass                | same           | Pass                | same           |
| 13.113              | Pass | Pass                | same           | Pass                | same           | Pass                | same           | Pass                | same           | Pass                | same           |
| 14.113              | Pass | Pass                | same           | Pass                | same           | Pass                | same           | Pass                | same           | Pass                | same           |
| 15.113              | Pass | Pass                | same           | Pass                | same           | Pass                | same           | Pass                | same           | Pass                | same           |
| 22.113              | Pass | Pass                | same           | Pass                | same           | Pass                | same           | Pass                | same           | Pass                | same           |
| 26.113              | Pass | Pass                | same           | Pass                | same           | Pass                | same           | Pass                | same           | Pass                | same           |
| 39.113              | Pass | Pass                | same           | Pass                | same           | Pass                | same           | Pass                | same           | Pass                | same           |



## Suitable habitat when

1. *Author's address:* Department of Mathematics, University of California, San Diego, La Jolla, CA 92037, USA. E-mail: [shrawan@math.ucsd.edu](mailto:shrawan@math.ucsd.edu)

[illegible]



**American Shad**  
80th percentile MAY flows

Suitable habitat when

D.O.  $\geq 4.0$  mg/l at 90% exceedance (10th percentile)

| I.J.   | Existing Conditions |           | Plan6b, 44 ft Depth |              | Plan6a, 45 ft Depth |              | Plan6a, 46 ft Depth |              | Plan6a, 47 ft Depth |              | Plan6a, 48 ft Depth |              |
|--------|---------------------|-----------|---------------------|--------------|---------------------|--------------|---------------------|--------------|---------------------|--------------|---------------------|--------------|
|        | DOx80               | Pass/Fail | DOx80               | CHANGE6b2780 | DOx80               | CHANGE6a3180 | DOx80               | CHANGE6a4180 | DOx80               | CHANGE6a5180 | DOx80               | CHANGE6a6180 |
| 14,122 | Pass                | Pass      | Pass                | same         | Pass                | same         | Pass                | same         | Pass                | same         | Pass                | same         |
| 26,122 | Pass                | Pass      | Pass                | same         | Pass                | same         | Pass                | same         | Pass                | same         | Pass                | same         |
| 30,122 | Pass                | Pass      | Pass                | same         | Pass                | same         | Pass                | same         | Pass                | same         | Pass                | same         |
| 13,123 | Pass                | Pass      | Pass                | same         | Pass                | same         | Pass                | same         | Pass                | same         | Pass                | same         |
| 14,123 | Pass                | Pass      | Pass                | same         | Pass                | same         | Pass                | same         | Pass                | same         | Pass                | same         |
| 15,123 | Pass                | Pass      | Pass                | same         | Pass                | same         | Pass                | same         | Pass                | same         | Pass                | same         |
| 16,123 | Pass                | Pass      | Pass                | same         | Pass                | same         | Pass                | same         | Pass                | same         | Pass                | same         |
| 17,123 | Pass                | Pass      | Pass                | same         | Pass                | same         | Pass                | same         | Pass                | same         | Pass                | same         |
| 18,123 | Pass                | Pass      | Pass                | same         | Pass                | same         | Pass                | same         | Pass                | same         | Pass                | same         |
| 19,123 | Pass                | Pass      | Pass                | same         | Pass                | same         | Pass                | same         | Pass                | same         | Pass                | same         |
| 20,123 | Pass                | Pass      | Pass                | same         | Pass                | same         | Pass                | same         | Pass                | same         | Pass                | same         |
| 21,123 | Pass                | Pass      | Pass                | same         | Pass                | same         | Pass                | same         | Pass                | same         | Pass                | same         |
| 22,123 | Pass                | Pass      | Pass                | same         | Pass                | same         | Pass                | same         | Pass                | same         | Pass                | same         |
| 23,123 | Pass                | Pass      | Pass                | same         | Pass                | same         | Pass                | same         | Pass                | same         | Pass                | same         |
| 24,123 | Pass                | Pass      | Pass                | same         | Pass                | same         | Pass                | same         | Pass                | same         | Pass                | same         |
| 25,123 | Pass                | Pass      | Pass                | same         | Pass                | same         | Pass                | same         | Pass                | same         | Pass                | same         |
| 26,123 | Pass                | Pass      | Pass                | same         | Pass                | same         | Pass                | same         | Pass                | same         | Pass                | same         |
| 27,123 | Pass                | Pass      | Pass                | same         | Pass                | same         | Pass                | same         | Pass                | same         | Pass                | same         |
| 28,123 | Pass                | Pass      | Pass                | same         | Pass                | same         | Pass                | same         | Pass                | same         | Pass                | same         |
| 29,123 | Pass                | Pass      | Pass                | same         | Pass                | same         | Pass                | same         | Pass                | same         | Pass                | same         |
| 30,123 | Pass                | Pass      | Pass                | same         | Pass                | same         | Pass                | same         | Pass                | same         | Pass                | same         |
| 31,123 | Pass                | Pass      | Pass                | same         | Pass                | same         | Pass                | same         | Pass                | same         | Pass                | same         |
| 32,123 | Pass                | Pass      | Pass                | same         | Pass                | same         | Pass                | same         | Pass                | same         | Pass                | same         |
| 33,123 | Pass                | Pass      | Pass                | same         | Pass                | same         | Pass                | same         | Pass                | same         | Pass                | same         |
| 34,123 | Pass                | Pass      | Pass                | same         | Pass                | same         | Pass                | same         | Pass                | same         | Pass                | same         |
| 35,123 | Pass                | Pass      | Pass                | same         | Pass                | same         | Pass                | same         | Pass                | same         | Pass                | same         |
| 36,123 | Pass                | Pass      | Pass                | same         | Pass                | same         | Pass                | same         | Pass                | same         | Pass                | same         |
| 37,123 | Pass                | Pass      | Pass                | same         | Pass                | same         | Pass                | same         | Pass                | same         | Pass                | same         |
| 38,123 | Pass                | Pass      | Pass                | same         | Pass                | same         | Pass                | same         | Pass                | same         | Pass                | same         |
| 39,123 | Pass                | Pass      | Pass                | same         | Pass                | same         | Pass                | same         | Pass                | same         | Pass                | same         |
| 13,124 | Pass                | Pass      | Pass                | same         | Pass                | same         | Pass                | same         | Pass                | same         | Pass                | same         |
| 14,124 | Pass                | Pass      | Pass                | same         | Pass                | same         | Pass                | same         | Pass                | same         | Pass                | same         |
| 23,124 | Pass                | Pass      | Pass                | same         | Pass                | same         | Pass                | same         | Pass                | same         | Pass                | same         |
| 13,125 | Pass                | Pass      | Pass                | same         | Pass                | same         | Pass                | same         | Pass                | same         | Pass                | same         |
| 14,125 | Pass                | Pass      | Pass                | same         | Pass                | same         | Pass                | same         | Pass                | same         | Pass                | same         |
| 23,125 | Pass                | Pass      | Pass                | same         | Pass                | same         | Pass                | same         | Pass                | same         | Pass                | same         |
| 13,126 | Pass                | Pass      | Pass                | same         | Pass                | same         | Pass                | same         | Pass                | same         | Pass                | same         |
| 14,126 | Pass                | Pass      | Pass                | same         | Pass                | same         | Pass                | same         | Pass                | same         | Pass                | same         |
| 23,126 | Pass                | Pass      | Pass                | same         | Pass                | same         | Pass                | same         | Pass                | same         | Pass                | same         |
| 13,127 | Pass                | Pass      | Pass                | same         | Pass                | same         | Pass                | same         | Pass                | same         | Pass                | same         |
| 14,127 | Pass                | Pass      | Pass                | same         | Pass                | same         | Pass                | same         | Pass                | same         | Pass                | same         |
| 23,127 | Pass                | Pass      | Pass                | same         | Pass                | same         | Pass                | same         | Pass                | same         | Pass                | same         |
| 13,128 | Pass                | Pass      | Pass                | same         | Pass                | same         | Pass                | same         | Pass                | same         | Pass                | same         |

**American Shad**  
80th percentile MAY flows

Suitable habitat when

D.O. >= 4.0 mg/l at 90% exceedance (10th percentile)

| I J    | Existing Conditions | Plan6b, 44 ft Depth | Plan6a, 45 ft Depth | Plan6a, 46 ft Depth | Plan6a, 47 ft Depth | Plan6a, 48 ft Depth |
|--------|---------------------|---------------------|---------------------|---------------------|---------------------|---------------------|
| 14 126 | Pass                | Pass                | Pass                | Pass                | Pass                | Pass                |
| 23 128 | Pass                | Pass                | Pass                | Pass                | Pass                | Pass                |
| 13 129 | Pass                | Pass                | Pass                | Pass                | Pass                | Pass                |
| 14 129 | Pass                | Pass                | Pass                | Pass                | Pass                | Pass                |
| 23 129 | Pass                | Pass                | Pass                | Pass                | Pass                | Pass                |
| 8 130  | Pass                | Pass                | Pass                | Pass                | Pass                | Pass                |
| 9 130  | Pass                | Pass                | Pass                | Pass                | Pass                | Pass                |
| 10 130 | Pass                | Pass                | Pass                | Pass                | Pass                | Pass                |
| 11 130 | Pass                | Pass                | Pass                | Pass                | Pass                | Pass                |
| 12 130 | Pass                | Pass                | Pass                | Pass                | Pass                | Pass                |
| 13 130 | Pass                | Pass                | Pass                | Pass                | Pass                | Pass                |
| 14 130 | Pass                | Pass                | Pass                | Pass                | Pass                | Pass                |
| 23 130 | Pass                | Pass                | Pass                | Pass                | Pass                | Pass                |
| 14 131 | Pass                | Pass                | Pass                | Pass                | Pass                | Pass                |
| 23 131 | Pass                | Pass                | Pass                | Pass                | Pass                | Pass                |
| 14 132 | Pass                | Pass                | Pass                | Pass                | Pass                | Pass                |
| 23 132 | Pass                | Pass                | Pass                | Pass                | Pass                | Pass                |
| 14 133 | Pass                | Pass                | Pass                | Pass                | Pass                | Pass                |
| 23 133 | Pass                | Pass                | Pass                | Pass                | Pass                | Pass                |
| 14 134 | Pass                | Pass                | Pass                | Pass                | Pass                | Pass                |
| 23 134 | Pass                | Pass                | Pass                | Pass                | Pass                | Pass                |
| 14 135 | Pass                | Pass                | Pass                | Pass                | Pass                | Pass                |
| 14 136 | Pass                | Pass                | Pass                | Pass                | Pass                | Pass                |
| 14 137 | Pass                | Pass                | Pass                | Pass                | Pass                | Pass                |
| 14 138 | Pass                | Pass                | Pass                | Pass                | Pass                | Pass                |
| 14 139 | Pass                | Pass                | Pass                | Pass                | Pass                | Pass                |
| 14 140 | Pass                | Pass                | Pass                | Pass                | Pass                | Pass                |
| 14 141 | Pass                | Pass                | Pass                | Pass                | Pass                | Pass                |
| 14 142 | Pass                | Pass                | Pass                | Pass                | Pass                | Pass                |
| 14 143 | Pass                | Pass                | Pass                | Pass                | Pass                | Pass                |
| 14 144 | Pass                | Pass                | Pass                | Pass                | Pass                | Pass                |
| 14 145 | Pass                | Pass                | Pass                | Pass                | Pass                | Pass                |
| 14 146 | Pass                | Pass                | Pass                | Pass                | Pass                | Pass                |
| 14 147 | Pass                | Pass                | Pass                | Pass                | Pass                | Pass                |
| 14 148 | Pass                | Pass                | Pass                | Pass                | Pass                | Pass                |
| 14 149 | Pass                | Pass                | Pass                | Pass                | Pass                | Pass                |
| 14 150 | Pass                | Pass                | Pass                | Pass                | Pass                | Pass                |
| 14 151 | Pass                | Pass                | Pass                | Pass                | Pass                | Pass                |
| 14 152 | Pass                | Pass                | Pass                | Pass                | Pass                | Pass                |
| 14 153 | Pass                | Pass                | Pass                | Pass                | Pass                | Pass                |
| 14 154 | Pass                | Pass                | Pass                | Pass                | Pass                | Pass                |
| 14 155 | Pass                | Pass                | Pass                | Pass                | Pass                | Pass                |
| 14 156 | Pass                | Pass                | Pass                | Pass                | Pass                | Pass                |

American Shad  
80th percentile MAY flows

Suitable habitat when  
D.O. >= 4.0 mg/l at 90% exceedance (10th percentile)

| I, J   | Existing Conditions |      | Plan 6b, 44 ft Depth |              | Plan 6a, 45 ft Depth |              | Plan 6a, 46 ft Depth |              | Plan 6a, 47 ft Depth |              | Plan 6a, 48 ft Depth |              |
|--------|---------------------|------|----------------------|--------------|----------------------|--------------|----------------------|--------------|----------------------|--------------|----------------------|--------------|
|        | DOex80              | Pass | DO6b2780             | CHANGE6b2780 | DO6a3180             | CHANGE6a3180 | DO6a4180             | CHANGE6a4180 | DO6a5180             | CHANGE6a5180 | DO6a6180             | CHANGE6a6180 |
| 14,157 | Pass                | Pass | Pass                 | same         | Pass                 | same         | Pass                 | same         | Pass                 | same         | Pass                 | same         |
| 14,158 | Pass                | Pass | Pass                 | same         | Pass                 | same         | Pass                 | same         | Pass                 | same         | Pass                 | same         |
| 14,159 | Pass                | Pass | Pass                 | same         | Pass                 | same         | Pass                 | same         | Pass                 | same         | Pass                 | same         |
| 14,160 | Pass                | Pass | Pass                 | same         | Pass                 | same         | Pass                 | same         | Pass                 | same         | Pass                 | same         |
| 14,161 | Pass                | Pass | Pass                 | same         | Pass                 | same         | Pass                 | same         | Pass                 | same         | Pass                 | same         |
| 14,162 | Pass                | Pass | Pass                 | same         | Pass                 | same         | Pass                 | same         | Pass                 | same         | Pass                 | same         |
| 14,163 | Pass                | Pass | Pass                 | same         | Pass                 | same         | Pass                 | same         | Pass                 | same         | Pass                 | same         |
| 14,164 | Pass                | Pass | Pass                 | same         | Pass                 | same         | Pass                 | same         | Pass                 | same         | Pass                 | same         |
| 14,165 | Pass                | Pass | Pass                 | same         | Pass                 | same         | Pass                 | same         | Pass                 | same         | Pass                 | same         |
| 14,166 | Pass                | Pass | Pass                 | same         | Pass                 | same         | Pass                 | same         | Pass                 | same         | Pass                 | same         |

**American Shad**  
**50th percentile JANUARY flows**

Suitable habitat when

D.O.  $\geq 4.0$  mg/l at 90% exceedance (10th percentile)

| I     | J     | Existing Conditions | Plan6b: 44 ft Depth | Plan6b: 45 ft Depth | Plan6b: 46 ft Depth | Plan6b: 47 ft Depth | Plan6b: 48 ft Depth |
|-------|-------|---------------------|---------------------|---------------------|---------------------|---------------------|---------------------|
|       |       | D.O.±0.2            | CHANGE±0.2          | D.O.±0.3            | CHANGE±0.3          | D.O.±0.4            | CHANGE±0.4          |
| 13.47 | 13.47 | Pass                | same                | Pass                | same                | Pass                | same                |
|       |       | Pass                | same                | Pass                | same                | Pass                | same                |
| 14.47 | 14.47 | Pass                | same                | Pass                | same                | Pass                | same                |
|       |       | Pass                | same                | Pass                | same                | Pass                | same                |
| 15.47 | 15.47 | Pass                | same                | Pass                | same                | Pass                | same                |
|       |       | Pass                | same                | Pass                | same                | Pass                | same                |
| 16.47 | 16.47 | Pass                | same                | Pass                | same                | Pass                | same                |
|       |       | Pass                | same                | Pass                | same                | Pass                | same                |
| 17.47 | 17.47 | Pass                | same                | Pass                | same                | Pass                | same                |
|       |       | Pass                | same                | Pass                | same                | Pass                | same                |
| 13.48 | 13.48 | Pass                | same                | Pass                | same                | Pass                | same                |
|       |       | Pass                | same                | Pass                | same                | Pass                | same                |
| 14.48 | 14.48 | Pass                | same                | Pass                | same                | Pass                | same                |
|       |       | Pass                | same                | Pass                | same                | Pass                | same                |
| 15.48 | 15.48 | Pass                | same                | Pass                | same                | Pass                | same                |
|       |       | Pass                | same                | Pass                | same                | Pass                | same                |
| 16.48 | 16.48 | Pass                | same                | Pass                | same                | Pass                | same                |
|       |       | Pass                | same                | Pass                | same                | Pass                | same                |
| 17.48 | 17.48 | Pass                | same                | Pass                | same                | Pass                | same                |
|       |       | Pass                | same                | Pass                | same                | Pass                | same                |
| 13.49 | 13.49 | Pass                | same                | Pass                | same                | Pass                | same                |
|       |       | Pass                | same                | Pass                | same                | Pass                | same                |
| 14.49 | 14.49 | Pass                | same                | Pass                | same                | Pass                | same                |
|       |       | Pass                | same                | Pass                | same                | Pass                | same                |
| 15.49 | 15.49 | Pass                | same                | Pass                | same                | Pass                | same                |
|       |       | Pass                | same                | Pass                | same                | Pass                | same                |
| 16.49 | 16.49 | Pass                | same                | Pass                | same                | Pass                | same                |
|       |       | Pass                | same                | Pass                | same                | Pass                | same                |
| 17.49 | 17.49 | Pass                | same                | Pass                | same                | Pass                | same                |
|       |       | Pass                | same                | Pass                | same                | Pass                | same                |
| 13.50 | 13.50 | Pass                | same                | Pass                | same                | Pass                | same                |
|       |       | Pass                | same                | Pass                | same                | Pass                | same                |
| 14.50 | 14.50 | Pass                | same                | Pass                | same                | Pass                | same                |
|       |       | Pass                | same                | Pass                | same                | Pass                | same                |
| 15.50 | 15.50 | Pass                | same                | Pass                | same                | Pass                | same                |
|       |       | Pass                | same                | Pass                | same                | Pass                | same                |
| 16.50 | 16.50 | Pass                | same                | Pass                | same                | Pass                | same                |
|       |       | Pass                | same                | Pass                | same                | Pass                | same                |
| 17.50 | 17.50 | Pass                | same                | Pass                | same                | Pass                | same                |
|       |       | Pass                | same                | Pass                | same                | Pass                | same                |
| 18.50 | 18.50 | Pass                | same                | Pass                | same                | Pass                | same                |
|       |       | Pass                | same                | Pass                | same                | Pass                | same                |
| 13.51 | 13.51 | Pass                | same                | Pass                | same                | Pass                | same                |
|       |       | Pass                | same                | Pass                | same                | Pass                | same                |
| 14.51 | 14.51 | Pass                | same                | Pass                | same                | Pass                | same                |
|       |       | Pass                | same                | Pass                | same                | Pass                | same                |
| 15.51 | 15.51 | Pass                | same                | Pass                | same                | Pass                | same                |
|       |       | Pass                | same                | Pass                | same                | Pass                | same                |
| 13.52 | 13.52 | Pass                | same                | Pass                | same                | Pass                | same                |
|       |       | Pass                | same                | Pass                | same                | Pass                | same                |
| 14.52 | 14.52 | Pass                | same                | Pass                | same                | Pass                | same                |
|       |       | Pass                | same                | Pass                | same                | Pass                | same                |
| 15.52 | 15.52 | Pass                | same                | Pass                | same                | Pass                | same                |
|       |       | Pass                | same                | Pass                | same                | Pass                | same                |
| 13.53 | 13.53 | Pass                | same                | Pass                | same                | Pass                | same                |
|       |       | Pass                | same                | Pass                | same                | Pass                | same                |
| 14.53 | 14.53 | Pass                | same                | Pass                | same                | Pass                | same                |
|       |       | Pass                | same                | Pass                | same                | Pass                | same                |
| 15.53 | 15.53 | Pass                | same                | Pass                | same                | Pass                | same                |
|       |       | Pass                | same                | Pass                | same                | Pass                | same                |
| 13.54 | 13.54 | Pass                | same                | Pass                | same                | Pass                | same                |
|       |       | Pass                | same                | Pass                | same                | Pass                | same                |
| 14.54 | 14.54 | Pass                | same                | Pass                | same                | Pass                | same                |
|       |       | Pass                | same                | Pass                | same                | Pass                | same                |
| 15.54 | 15.54 | Pass                | same                | Pass                | same                | Pass                | same                |
|       |       | Pass                | same                | Pass                | same                | Pass                | same                |
| 13.55 | 13.55 | Pass                | same                | Pass                | same                | Pass                | same                |
|       |       | Pass                | same                | Pass                | same                | Pass                | same                |
| 14.55 | 14.55 | Pass                | same                | Pass                | same                | Pass                | same                |
|       |       | Pass                | same                | Pass                | same                | Pass                | same                |
| 15.55 | 15.55 | Pass                | same                | Pass                | same                | Pass                | same                |
|       |       | Pass                | same                | Pass                | same                | Pass                | same                |
| 13.56 | 13.56 | Pass                | same                | Pass                | same                | Pass                | same                |
|       |       | Pass                | same                | Pass                | same                | Pass                | same                |
| 14.56 | 14.56 | Pass                | same                | Pass                | same                | Pass                | same                |
|       |       | Pass                | same                | Pass                | same                | Pass                | same                |
| 15.56 | 15.56 | Pass                | same                | Pass                | same                | Pass                | same                |
|       |       | Pass                | same                | Pass                | same                | Pass                | same                |
| 13.57 | 13.57 | Pass                | same                | Pass                | same                | Pass                | same                |
|       |       | Pass                | same                | Pass                | same                | Pass                | same                |
| 14.57 | 14.57 | Pass                | same                | Pass                | same                | Pass                | same                |
|       |       | Pass                | same                | Pass                | same                | Pass                | same                |
| 15.57 | 15.57 | Pass                | same                | Pass                | same                | Pass                | same                |
|       |       | Pass                | same                | Pass                | same                | Pass                | same                |
| 13.58 | 13.58 | Pass                | same                | Pass                | same                | Pass                | same                |
|       |       | Pass                | same                | Pass                | same                | Pass                | same                |
| 14.58 | 14.58 | Pass                | same                | Pass                | same                | Pass                | same                |
|       |       | Pass                | same                | Pass                | same                | Pass                | same                |

**American Shad**  
50th percentile JANUARY flows

Suitable habitat when

D.O.  $\geq 4.0$  mg/l at 90% exceedance (10th percentile)

| I.J.  | Existing Conditions |            | Plan6b 44 ft Depth |            | Plan6a 45 ft Depth |            | Plan6a 46 ft Depth |            | Plan6a 47 ft Depth |            | Plan6a 48 ft Depth |            |
|-------|---------------------|------------|--------------------|------------|--------------------|------------|--------------------|------------|--------------------|------------|--------------------|------------|
|       | D06a5ft             | CHANGEa5ft | D06a4ft            | CHANGEa4ft | D06a3ft            | CHANGEa3ft | D06a2ft            | CHANGEa2ft | D06a1ft            | CHANGEa1ft | D06a0ft            | CHANGEa0ft |
| 15.56 | Pass                | same       | Pass               | same       | Pass               | same       | Pass               | same       | Pass               | same       | Pass               | same       |
| 13.59 | Pass                | same       | Pass               | same       | Pass               | same       | Pass               | same       | Pass               | same       | Pass               | same       |
| 14.50 | Pass                | same       | Pass               | same       | Pass               | same       | Pass               | same       | Pass               | same       | Pass               | same       |
| 15.56 | Pass                | same       | Pass               | same       | Pass               | same       | Pass               | same       | Pass               | same       | Pass               | same       |
| 20.59 | Pass                | same       | Pass               | same       | Pass               | same       | Pass               | same       | Pass               | same       | Pass               | same       |
| 31.59 | Pass                | same       | Pass               | same       | Pass               | same       | Pass               | same       | Pass               | same       | Pass               | same       |
| 32.59 | Pass                | same       | Pass               | same       | Pass               | same       | Pass               | same       | Pass               | same       | Pass               | same       |
| 13.60 | Pass                | same       | Pass               | same       | Pass               | same       | Pass               | same       | Pass               | same       | Pass               | same       |
| 14.60 | Pass                | same       | Pass               | same       | Pass               | same       | Pass               | same       | Pass               | same       | Pass               | same       |
| 20.60 | Pass                | same       | Pass               | same       | Pass               | same       | Pass               | same       | Pass               | same       | Pass               | same       |
| 31.60 | Pass                | same       | Pass               | same       | Pass               | same       | Pass               | same       | Pass               | same       | Pass               | same       |
| 32.60 | Pass                | same       | Pass               | same       | Pass               | same       | Pass               | same       | Pass               | same       | Pass               | same       |
| 13.61 | Pass                | same       | Pass               | same       | Pass               | same       | Pass               | same       | Pass               | same       | Pass               | same       |
| 14.61 | Pass                | same       | Pass               | same       | Pass               | same       | Pass               | same       | Pass               | same       | Pass               | same       |
| 15.61 | Pass                | same       | Pass               | same       | Pass               | same       | Pass               | same       | Pass               | same       | Pass               | same       |
| 20.61 | Pass                | same       | Pass               | same       | Pass               | same       | Pass               | same       | Pass               | same       | Pass               | same       |
| 31.61 | Pass                | same       | Pass               | same       | Pass               | same       | Pass               | same       | Pass               | same       | Pass               | same       |
| 32.61 | Pass                | same       | Pass               | same       | Pass               | same       | Pass               | same       | Pass               | same       | Pass               | same       |
| 13.62 | Pass                | same       | Pass               | same       | Pass               | same       | Pass               | same       | Pass               | same       | Pass               | same       |
| 14.62 | Pass                | same       | Pass               | same       | Pass               | same       | Pass               | same       | Pass               | same       | Pass               | same       |
| 15.62 | Pass                | same       | Pass               | same       | Pass               | same       | Pass               | same       | Pass               | same       | Pass               | same       |
| 20.62 | Pass                | same       | Pass               | same       | Pass               | same       | Pass               | same       | Pass               | same       | Pass               | same       |
| 31.62 | Pass                | same       | Pass               | same       | Pass               | same       | Pass               | same       | Pass               | same       | Pass               | same       |
| 32.62 | Pass                | same       | Pass               | same       | Pass               | same       | Pass               | same       | Pass               | same       | Pass               | same       |
| 13.63 | Pass                | same       | Pass               | same       | Pass               | same       | Pass               | same       | Pass               | same       | Pass               | same       |
| 14.63 | Pass                | same       | Pass               | same       | Pass               | same       | Pass               | same       | Pass               | same       | Pass               | same       |
| 15.63 | Pass                | same       | Pass               | same       | Pass               | same       | Pass               | same       | Pass               | same       | Pass               | same       |
| 20.63 | Pass                | same       | Pass               | same       | Pass               | same       | Pass               | same       | Pass               | same       | Pass               | same       |
| 31.63 | Pass                | same       | Pass               | same       | Pass               | same       | Pass               | same       | Pass               | same       | Pass               | same       |
| 32.63 | Fail                | Fall       | Pass               | Fall       | Pass               | Fall       | Pass               | Fall       | Pass               | Fall       | Pass               | Fall       |
| 13.64 | Pass                | same       | Pass               | same       | Pass               | same       | Pass               | same       | Pass               | same       | Pass               | same       |
| 14.64 | Pass                | same       | Pass               | same       | Pass               | same       | Pass               | same       | Pass               | same       | Pass               | same       |
| 15.64 | Pass                | same       | Pass               | same       | Pass               | same       | Pass               | same       | Pass               | same       | Pass               | same       |
| 20.64 | Pass                | same       | Pass               | same       | Pass               | same       | Pass               | same       | Pass               | same       | Pass               | same       |
| 31.64 | Pass                | same       | Pass               | same       | Pass               | same       | Pass               | same       | Pass               | same       | Pass               | same       |
| 32.64 | Pass                | same       | Pass               | same       | Pass               | same       | Pass               | same       | Pass               | same       | Pass               | same       |
| 13.65 | Pass                | same       | Pass               | same       | Pass               | same       | Pass               | same       | Pass               | same       | Pass               | same       |
| 14.65 | Pass                | same       | Pass               | same       | Pass               | same       | Pass               | same       | Pass               | same       | Pass               | same       |
| 15.65 | Pass                | same       | Pass               | same       | Pass               | same       | Pass               | same       | Pass               | same       | Pass               | same       |
| 20.65 | Pass                | same       | Pass               | same       | Pass               | same       | Pass               | same       | Pass               | same       | Pass               | same       |
| 31.65 | Pass                | same       | Pass               | same       | Pass               | same       | Pass               | same       | Pass               | same       | Pass               | same       |
| 32.65 | Pass                | same       | Pass               | same       | Pass               | same       | Pass               | same       | Pass               | same       | Pass               | same       |
| 33.65 | Pass                | same       | Pass               | same       | Pass               | same       | Pass               | same       | Pass               | same       | Pass               | same       |

**American Shad**  
**50th percentile JANUARY flows**

Suitable habitat when  
D.O. >= 4.0 mg/l at 90% exceedance (10th percentile)

| Existing Conditions |      | Plan6b: 44 ft Depth |             | Plan6a: 45 ft Depth |             | Plan6a: 46 ft Depth |             | Plan6a: 47 ft Depth |             | Plan6a: 48 ft Depth |             |
|---------------------|------|---------------------|-------------|---------------------|-------------|---------------------|-------------|---------------------|-------------|---------------------|-------------|
| I                   | J    | Doea3ht             | CHANGE6a3ht | Doea3ht             | CHANGE6a3ht | Doea3ht             | CHANGE6a3ht | Doea3ht             | CHANGE6a3ht | Doea3ht             | CHANGE6a3ht |
| 13.66               | Pass | Pass                | same        | Pass                | same        | Pass                | same        | Pass                | same        | Pass                | same        |
| 14.66               | Pass | Pass                | same        | Pass                | same        | Pass                | same        | Pass                | same        | Pass                | same        |
| 15.66               | Pass | Pass                | same        | Pass                | same        | Pass                | same        | Pass                | same        | Pass                | same        |
| 20.66               | Pass | Pass                | same        | Pass                | same        | Pass                | same        | Pass                | same        | Pass                | same        |
| 31.66               | Pass | Pass                | same        | Pass                | same        | Pass                | same        | Pass                | same        | Pass                | same        |
| 32.66               | Pass | Pass                | same        | Pass                | same        | Pass                | same        | Pass                | same        | Pass                | same        |
| 36.66               | Pass | Pass                | same        | Pass                | same        | Pass                | same        | Pass                | same        | Pass                | same        |
| 37.66               | Pass | Pass                | same        | Pass                | same        | Pass                | same        | Pass                | same        | Pass                | same        |
| 41.67               | Pass | Pass                | same        | Pass                | same        | Pass                | same        | Pass                | same        | Pass                | same        |
| 45.67               | Pass | Pass                | same        | Pass                | same        | Pass                | same        | Pass                | same        | Pass                | same        |
| 46.67               | Pass | Pass                | same        | Pass                | same        | Pass                | same        | Pass                | same        | Pass                | same        |
| 50.67               | Pass | Pass                | same        | Pass                | same        | Pass                | same        | Pass                | same        | Pass                | same        |
| 51.67               | Pass | Pass                | same        | Pass                | same        | Pass                | same        | Pass                | same        | Pass                | same        |
| 52.67               | Pass | Pass                | same        | Pass                | same        | Pass                | same        | Pass                | same        | Pass                | same        |
| 56.67               | Pass | Pass                | same        | Pass                | same        | Pass                | same        | Pass                | same        | Pass                | same        |
| 61.68               | Pass | Pass                | same        | Pass                | same        | Pass                | same        | Pass                | same        | Pass                | same        |
| 62.68               | Pass | Pass                | same        | Pass                | same        | Pass                | same        | Pass                | same        | Pass                | same        |
| 63.68               | Pass | Pass                | same        | Pass                | same        | Pass                | same        | Pass                | same        | Pass                | same        |
| 64.68               | Pass | Pass                | same        | Pass                | same        | Pass                | same        | Pass                | same        | Pass                | same        |
| 65.68               | Pass | Pass                | same        | Pass                | same        | Pass                | same        | Pass                | same        | Pass                | same        |
| 66.68               | Pass | Pass                | same        | Pass                | same        | Pass                | same        | Pass                | same        | Pass                | same        |
| 67.68               | Pass | Pass                | same        | Pass                | same        | Pass                | same        | Pass                | same        | Pass                | same        |
| 68.68               | Pass | Pass                | same        | Pass                | same        | Pass                | same        | Pass                | same        | Pass                | same        |
| 69.68               | Pass | Pass                | same        | Pass                | same        | Pass                | same        | Pass                | same        | Pass                | same        |
| 70.68               | Pass | Pass                | same        | Pass                | same        | Pass                | same        | Pass                | same        | Pass                | same        |
| 71.68               | Pass | Pass                | same        | Pass                | same        | Pass                | same        | Pass                | same        | Pass                | same        |
| 72.68               | Pass | Pass                | same        | Pass                | same        | Pass                | same        | Pass                | same        | Pass                | same        |
| 73.68               | Pass | Pass                | same        | Pass                | same        | Pass                | same        | Pass                | same        | Pass                | same        |
| 74.68               | Pass | Pass                | same        | Pass                | same        | Pass                | same        | Pass                | same        | Pass                | same        |
| 75.68               | Pass | Pass                | same        | Pass                | same        | Pass                | same        | Pass                | same        | Pass                | same        |
| 76.68               | Pass | Pass                | same        | Pass                | same        | Pass                | same        | Pass                | same        | Pass                | same        |
| 77.68               | Pass | Pass                | same        | Pass                | same        | Pass                | same        | Pass                | same        | Pass                | same        |
| 78.68               | Pass | Pass                | same        | Pass                | same        | Pass                | same        | Pass                | same        | Pass                | same        |
| 79.68               | Pass | Pass                | same        | Pass                | same        | Pass                | same        | Pass                | same        | Pass                | same        |
| 80.68               | Pass | Pass                | same        | Pass                | same        | Pass                | same        | Pass                | same        | Pass                | same        |
| 81.68               | Pass | Pass                | same        | Pass                | same        | Pass                | same        | Pass                | same        | Pass                | same        |
| 82.68               | Pass | Pass                | same        | Pass                | same        | Pass                | same        | Pass                | same        | Pass                | same        |
| 83.68               | Pass | Pass                | same        | Pass                | same        | Pass                | same        | Pass                | same        | Pass                | same        |
| 84.68               | Pass | Pass                | same        | Pass                | same        | Pass                | same        | Pass                | same        | Pass                | same        |
| 85.68               | Pass | Pass                | same        | Pass                | same        | Pass                | same        | Pass                | same        | Pass                | same        |
| 86.68               | Pass | Pass                | same        | Pass                | same        | Pass                | same        | Pass                | same        | Pass                | same        |
| 87.68               | Pass | Pass                | same        | Pass                | same        | Pass                | same        | Pass                | same        | Pass                | same        |
| 88.68               | Pass | Pass                | same        | Pass                | same        | Pass                | same        | Pass                | same        | Pass                | same        |
| 89.68               | Pass | Pass                | same        | Pass                | same        | Pass                | same        | Pass                | same        | Pass                | same        |
| 90.68               | Pass | Pass                | same        | Pass                | same        | Pass                | same        | Pass                | same        | Pass                | same        |
| 91.68               | Pass | Pass                | same        | Pass                | same        | Pass                | same        | Pass                | same        | Pass                | same        |
| 92.68               | Pass | Pass                | same        | Pass                | same        | Pass                | same        | Pass                | same        | Pass                | same        |
| 93.68               | Pass | Pass                | same        | Pass                | same        | Pass                | same        | Pass                | same        | Pass                | same        |
| 94.68               | Pass | Pass                | same        | Pass                | same        | Pass                | same        | Pass                | same        | Pass                | same        |
| 95.68               | Pass | Pass                | same        | Pass                | same        | Pass                | same        | Pass                | same        | Pass                | same        |
| 96.68               | Pass | Pass                | same        | Pass                | same        | Pass                | same        | Pass                | same        | Pass                | same        |
| 97.68               | Pass | Pass                | same        | Pass                | same        | Pass                | same        | Pass                | same        | Pass                | same        |
| 98.68               | Pass | Pass                | same        | Pass                | same        | Pass                | same        | Pass                | same        | Pass                | same        |
| 99.68               | Pass | Pass                | same        | Pass                | same        | Pass                | same        | Pass                | same        | Pass                | same        |
| 100.68              | Pass | Pass                | same        | Pass                | same        | Pass                | same        | Pass                | same        | Pass                | same        |

**American Shad**  
**50th percentile JANUARY flows**

Suitable habitat when

D.O.  $\geq 4.0$  mg/l at 90% exceedance (10th percentile)

| I.J.  | Existing Conditions |            | Plan6b 44 ft Depth |            | Plan6a 45 ft Depth |            | Plan6a 46 ft Depth |            | Plan6a 47 ft Depth |            | Plan6a 48 ft Depth |            |
|-------|---------------------|------------|--------------------|------------|--------------------|------------|--------------------|------------|--------------------|------------|--------------------|------------|
|       | D06a5h              | CHANGE5a5h | D06a5h             | CHANGE5a5h | D06a5h             | CHANGE5a5h | D06a5h             | CHANGE5a5h | D06a5h             | CHANGE5a5h | D06a5h             | CHANGE5a5h |
| 30.72 | Pass                | same       | Pass               | same       | Pass               | same       | Pass               | same       | Pass               | same       | Pass               | same       |
| 31.72 | Pass                | same       | Pass               | same       | Pass               | same       | Pass               | same       | Pass               | same       | Pass               | same       |
| 32.72 | Pass                | same       | Pass               | same       | Pass               | same       | Pass               | same       | Pass               | same       | Pass               | same       |
| 33.72 | Pass                | same       | Pass               | same       | Pass               | same       | Pass               | same       | Pass               | same       | Pass               | same       |
| 14.73 | Pass                | same       | Pass               | same       | Pass               | same       | Pass               | same       | Pass               | same       | Pass               | same       |
| 15.73 | Pass                | same       | Pass               | same       | Pass               | same       | Pass               | same       | Pass               | same       | Pass               | same       |
| 30.73 | Pass                | same       | Pass               | same       | Pass               | same       | Pass               | same       | Pass               | same       | Pass               | same       |
| 31.73 | Pass                | same       | Pass               | same       | Pass               | same       | Pass               | same       | Pass               | same       | Pass               | same       |
| 32.73 | Pass                | same       | Pass               | same       | Pass               | same       | Pass               | same       | Pass               | same       | Pass               | same       |
| 14.74 | Pass                | same       | Pass               | same       | Pass               | same       | Pass               | same       | Pass               | same       | Pass               | same       |
| 15.74 | Pass                | same       | Pass               | same       | Pass               | same       | Pass               | same       | Pass               | same       | Pass               | same       |
| 30.74 | Pass                | same       | Pass               | same       | Pass               | same       | Pass               | same       | Pass               | same       | Pass               | same       |
| 31.74 | Pass                | same       | Pass               | same       | Pass               | same       | Pass               | same       | Pass               | same       | Pass               | same       |
| 32.74 | Pass                | same       | Pass               | same       | Pass               | same       | Pass               | same       | Pass               | same       | Pass               | same       |
| 14.75 | Pass                | same       | Pass               | same       | Pass               | same       | Pass               | same       | Pass               | same       | Pass               | same       |
| 15.75 | Pass                | same       | Pass               | same       | Pass               | same       | Pass               | same       | Pass               | same       | Pass               | same       |
| 30.75 | Pass                | same       | Pass               | same       | Pass               | same       | Pass               | same       | Pass               | same       | Pass               | same       |
| 31.75 | Pass                | same       | Pass               | same       | Pass               | same       | Pass               | same       | Pass               | same       | Pass               | same       |
| 32.75 | Pass                | same       | Pass               | same       | Pass               | same       | Pass               | same       | Pass               | same       | Pass               | same       |
| 14.76 | Pass                | same       | Pass               | same       | Pass               | same       | Pass               | same       | Pass               | same       | Pass               | same       |
| 15.76 | Pass                | same       | Pass               | same       | Pass               | same       | Pass               | same       | Pass               | same       | Pass               | same       |
| 16.76 | Pass                | same       | Pass               | same       | Pass               | same       | Pass               | same       | Pass               | same       | Pass               | same       |
| 17.76 | Pass                | same       | Pass               | same       | Pass               | same       | Pass               | same       | Pass               | same       | Pass               | same       |
| 30.76 | Pass                | same       | Pass               | same       | Pass               | same       | Pass               | same       | Pass               | same       | Pass               | same       |
| 31.76 | Pass                | same       | Pass               | same       | Pass               | same       | Pass               | same       | Pass               | same       | Pass               | same       |
| 32.76 | Pass                | same       | Pass               | same       | Pass               | same       | Pass               | same       | Pass               | same       | Pass               | same       |
| 14.77 | Pass                | same       | Pass               | same       | Pass               | same       | Pass               | same       | Pass               | same       | Pass               | same       |
| 15.77 | Pass                | same       | Pass               | same       | Pass               | same       | Pass               | same       | Pass               | same       | Pass               | same       |
| 16.77 | Pass                | same       | Pass               | same       | Pass               | same       | Pass               | same       | Pass               | same       | Pass               | same       |
| 17.77 | Pass                | same       | Pass               | same       | Pass               | same       | Pass               | same       | Pass               | same       | Pass               | same       |
| 30.77 | Pass                | same       | Pass               | same       | Pass               | same       | Pass               | same       | Pass               | same       | Pass               | same       |
| 31.77 | Pass                | same       | Pass               | same       | Pass               | same       | Pass               | same       | Pass               | same       | Pass               | same       |
| 32.77 | Pass                | same       | Pass               | same       | Pass               | same       | Pass               | same       | Pass               | same       | Pass               | same       |
| 14.78 | Pass                | same       | Pass               | same       | Pass               | same       | Pass               | same       | Pass               | same       | Pass               | same       |
| 15.78 | Pass                | same       | Pass               | same       | Pass               | same       | Pass               | same       | Pass               | same       | Pass               | same       |
| 16.78 | Pass                | same       | Pass               | same       | Pass               | same       | Pass               | same       | Pass               | same       | Pass               | same       |
| 17.78 | Pass                | same       | Pass               | same       | Pass               | same       | Pass               | same       | Pass               | same       | Pass               | same       |
| 30.78 | Pass                | same       | Pass               | same       | Pass               | same       | Pass               | same       | Pass               | same       | Pass               | same       |
| 31.78 | Pass                | same       | Pass               | same       | Pass               | same       | Pass               | same       | Pass               | same       | Pass               | same       |
| 32.78 | Pass                | same       | Pass               | same       | Pass               | same       | Pass               | same       | Pass               | same       | Pass               | same       |
| 14.79 | Pass                | same       | Pass               | same       | Pass               | same       | Pass               | same       | Pass               | same       | Pass               | same       |
| 15.79 | Pass                | same       | Pass               | same       | Pass               | same       | Pass               | same       | Pass               | same       | Pass               | same       |
| 16.79 | Pass                | same       | Pass               | same       | Pass               | same       | Pass               | same       | Pass               | same       | Pass               | same       |
| 17.79 | Pass                | same       | Pass               | same       | Pass               | same       | Pass               | same       | Pass               | same       | Pass               | same       |

# **American Shad** 50th percentile JANUARY flows

Suitable habitat when  
D.O. >= 4.0 mg/l at 90% exceedance (10th percentile)

| I J   | Existing Conditions |      | Plan6b: 44 ft Depth |      | Plan6a: 45 ft Depth |      | Plan6a: 45 ft Depth |      | Plan6a: 47 ft Depth |      | Plan6a: 48 ft Depth |      |
|-------|---------------------|------|---------------------|------|---------------------|------|---------------------|------|---------------------|------|---------------------|------|
|       | DO                  | CH   | DO                  | CH   | DO                  | CH   | DO                  | CH   | DO                  | CH   | DO                  | CH   |
| 13.60 | Pass                | Pass | Pass                | same | Pass                | same | Pass                | same | Pass                | same | Pass                | same |
| 14.60 | Pass                | Pass | Pass                | same | Pass                | same | Pass                | same | Pass                | same | Pass                | same |
| 15.60 | Pass                | Pass | Pass                | same | Pass                | same | Pass                | same | Pass                | same | Pass                | same |
| 16.60 | Pass                | Pass | Pass                | same | Pass                | same | Pass                | same | Pass                | same | Pass                | same |
| 17.60 | Pass                | Pass | Pass                | same | Pass                | same | Pass                | same | Pass                | same | Pass                | same |
| 18.60 | Pass                | Pass | Pass                | same | Pass                | same | Pass                | same | Pass                | same | Pass                | same |
| 19.60 | Pass                | Pass | Pass                | same | Pass                | same | Pass                | same | Pass                | same | Pass                | same |
| 20.60 | Pass                | Pass | Pass                | same | Pass                | same | Pass                | same | Pass                | same | Pass                | same |
| 21.60 | Pass                | Pass | Pass                | same | Pass                | same | Pass                | same | Pass                | same | Pass                | same |
| 22.60 | Pass                | Pass | Pass                | same | Pass                | same | Pass                | same | Pass                | same | Pass                | same |
| 23.60 | Pass                | Pass | Pass                | same | Pass                | same | Pass                | same | Pass                | same | Pass                | same |
| 24.60 | Pass                | Pass | Pass                | same | Pass                | same | Pass                | same | Pass                | same | Pass                | same |
| 25.60 | Pass                | Pass | Pass                | same | Pass                | same | Pass                | same | Pass                | same | Pass                | same |
| 26.60 | Pass                | Pass | Pass                | same | Pass                | same | Pass                | same | Pass                | same | Pass                | same |
| 27.60 | Pass                | Pass | Pass                | same | Pass                | same | Pass                | same | Pass                | same | Pass                | same |
| 28.60 | Pass                | Pass | Pass                | same | Pass                | same | Pass                | same | Pass                | same | Pass                | same |
| 29.60 | Pass                | Pass | Pass                | same | Pass                | same | Pass                | same | Pass                | same | Pass                | same |
| 30.60 | Pass                | Pass | Pass                | same | Pass                | same | Pass                | same | Pass                | same | Pass                | same |
| 31.60 | Pass                | Pass | Pass                | same | Pass                | same | Pass                | same | Pass                | same | Pass                | same |
| 32.60 | Pass                | Pass | Pass                | same | Pass                | same | Pass                | same | Pass                | same | Pass                | same |
| 33.60 | Pass                | Pass | Pass                | same | Pass                | same | Pass                | same | Pass                | same | Pass                | same |
| 34.60 | Pass                | Pass | Pass                | same | Pass                | same | Pass                | same | Pass                | same | Pass                | same |
| 35.60 | Pass                | Pass | Pass                | same | Pass                | same | Pass                | same | Pass                | same | Pass                | same |
| 36.60 | Pass                | Pass | Pass                | same | Pass                | same | Pass                | same | Pass                | same | Pass                | same |
| 37.60 | Pass                | Pass | Pass                | same | Pass                | same | Pass                | same | Pass                | same | Pass                | same |
| 38.60 | Pass                | Pass | Pass                | same | Pass                | same | Pass                | same | Pass                | same | Pass                | same |
| 39.60 | Pass                | Pass | Pass                | same | Pass                | same | Pass                | same | Pass                | same | Pass                | same |
| 40.60 | Pass                | Pass | Pass                | same | Pass                | same | Pass                | same | Pass                | same | Pass                | same |
| 41.60 | Pass                | Pass | Pass                | same | Pass                | same | Pass                | same | Pass                | same | Pass                | same |
| 42.60 | Pass                | Pass | Pass                | same | Pass                | same | Pass                | same | Pass                | same | Pass                | same |
| 43.60 | Pass                | Pass | Pass                | same | Pass                | same | Pass                | same | Pass                | same | Pass                | same |
| 44.60 | Pass                | Pass | Pass                | same | Pass                | same | Pass                | same | Pass                | same | Pass                | same |
| 45.60 | Pass                | Pass | Pass                | same | Pass                | same | Pass                | same | Pass                | same | Pass                | same |
| 46.60 | Pass                | Pass | Pass                | same | Pass                | same | Pass                | same | Pass                | same | Pass                | same |
| 47.60 | Pass                | Pass | Pass                | same | Pass                | same | Pass                | same | Pass                | same | Pass                | same |
| 48.60 | Pass                | Pass | Pass                | same | Pass                | same | Pass                | same | Pass                | same | Pass                | same |
| 49.60 | Pass                | Pass | Pass                | same | Pass                | same | Pass                | same | Pass                | same | Pass                | same |
| 50.60 | Pass                | Pass | Pass                | same | Pass                | same | Pass                | same | Pass                | same | Pass                | same |



**American Shad**  
**50th percentile JANUARY flows**

Suitable habitat when

D.O. >= 4.0 mg/l at 90% exceedance (10th percentile)

| I J   | Existing Conditions |            | Plan6b 44 ft Depth |            | Plan6a 45 ft Depth |            | Plan6b 46 ft Depth |            | Plan6a 47 ft Depth |            | Plan6a 48 ft Depth |            |
|-------|---------------------|------------|--------------------|------------|--------------------|------------|--------------------|------------|--------------------|------------|--------------------|------------|
|       | D06a5h              | CHANGE6a5h | D06a5h             | CHANGE6a5h | D06a5h             | CHANGE6a5h | D06a5h             | CHANGE6a5h | D06a5h             | CHANGE6a5h | D06a5h             | CHANGE6a5h |
| 13.87 | Pass                | same       | Pass               | same       | Pass               | same       | Pass               | same       | Pass               | same       | Pass               | same       |
| 14.87 | Pass                | same       | Pass               | same       | Pass               | same       | Pass               | same       | Pass               | same       | Pass               | same       |
| 15.87 | Pass                | same       | Pass               | same       | Pass               | same       | Pass               | same       | Pass               | same       | Pass               | same       |
| 20.87 | Pass                | same       | Pass               | same       | Pass               | same       | Pass               | same       | Pass               | same       | Pass               | same       |
| 13.88 | Pass                | same       | Pass               | same       | Pass               | same       | Pass               | same       | Pass               | same       | Pass               | same       |
| 14.88 | Pass                | same       | Pass               | same       | Pass               | same       | Pass               | same       | Pass               | same       | Pass               | same       |
| 15.88 | Pass                | same       | Pass               | same       | Pass               | same       | Pass               | same       | Pass               | same       | Pass               | same       |
| 20.88 | Pass                | same       | Pass               | same       | Pass               | same       | Pass               | same       | Pass               | same       | Pass               | same       |
| 13.89 | Pass                | same       | Pass               | same       | Pass               | same       | Pass               | same       | Pass               | same       | Pass               | same       |
| 14.89 | Pass                | same       | Pass               | same       | Pass               | same       | Pass               | same       | Pass               | same       | Pass               | same       |
| 15.89 | Pass                | same       | Pass               | same       | Pass               | same       | Pass               | same       | Pass               | same       | Pass               | same       |
| 20.89 | Pass                | same       | Pass               | same       | Pass               | same       | Pass               | same       | Pass               | same       | Pass               | same       |
| 13.90 | Pass                | same       | Pass               | same       | Pass               | same       | Pass               | same       | Pass               | same       | Pass               | same       |
| 14.90 | Pass                | same       | Pass               | same       | Pass               | same       | Pass               | same       | Pass               | same       | Pass               | same       |
| 15.90 | Pass                | same       | Pass               | same       | Pass               | same       | Pass               | same       | Pass               | same       | Pass               | same       |
| 20.90 | Pass                | same       | Pass               | same       | Pass               | same       | Pass               | same       | Pass               | same       | Pass               | same       |
| 13.91 | Pass                | same       | Pass               | same       | Pass               | same       | Pass               | same       | Pass               | same       | Pass               | same       |
| 14.91 | Pass                | same       | Pass               | same       | Pass               | same       | Pass               | same       | Pass               | same       | Pass               | same       |
| 15.91 | Pass                | same       | Pass               | same       | Pass               | same       | Pass               | same       | Pass               | same       | Pass               | same       |
| 20.91 | Pass                | same       | Pass               | same       | Pass               | same       | Pass               | same       | Pass               | same       | Pass               | same       |
| 13.92 | Pass                | same       | Pass               | same       | Pass               | same       | Pass               | same       | Pass               | same       | Pass               | same       |
| 14.92 | Pass                | same       | Pass               | same       | Pass               | same       | Pass               | same       | Pass               | same       | Pass               | same       |
| 15.92 | Pass                | same       | Pass               | same       | Pass               | same       | Pass               | same       | Pass               | same       | Pass               | same       |
| 20.92 | Pass                | same       | Pass               | same       | Pass               | same       | Pass               | same       | Pass               | same       | Pass               | same       |
| 13.93 | Pass                | same       | Pass               | same       | Pass               | same       | Pass               | same       | Pass               | same       | Pass               | same       |
| 14.93 | Pass                | same       | Pass               | same       | Pass               | same       | Pass               | same       | Pass               | same       | Pass               | same       |
| 15.93 | Pass                | same       | Pass               | same       | Pass               | same       | Pass               | same       | Pass               | same       | Pass               | same       |
| 20.93 | Pass                | same       | Pass               | same       | Pass               | same       | Pass               | same       | Pass               | same       | Pass               | same       |
| 13.94 | Pass                | same       | Pass               | same       | Pass               | same       | Pass               | same       | Pass               | same       | Pass               | same       |
| 14.94 | Pass                | same       | Pass               | same       | Pass               | same       | Pass               | same       | Pass               | same       | Pass               | same       |
| 15.94 | Pass                | same       | Pass               | same       | Pass               | same       | Pass               | same       | Pass               | same       | Pass               | same       |
| 20.94 | Pass                | same       | Pass               | same       | Pass               | same       | Pass               | same       | Pass               | same       | Pass               | same       |
| 26.94 | Pass                | same       | Pass               | same       | Pass               | same       | Pass               | same       | Pass               | same       | Pass               | same       |
| 30.94 | Pass                | same       | Pass               | same       | Pass               | same       | Pass               | same       | Pass               | same       | Pass               | same       |
| 13.95 | Pass                | same       | Pass               | same       | Pass               | same       | Pass               | same       | Pass               | same       | Pass               | same       |
| 14.95 | Pass                | same       | Pass               | same       | Pass               | same       | Pass               | same       | Pass               | same       | Pass               | same       |
| 15.95 | Pass                | same       | Pass               | same       | Pass               | same       | Pass               | same       | Pass               | same       | Pass               | same       |
| 20.95 | Pass                | same       | Pass               | same       | Pass               | same       | Pass               | same       | Pass               | same       | Pass               | same       |
| 26.95 | Pass                | same       | Pass               | same       | Pass               | same       | Pass               | same       | Pass               | same       | Pass               | same       |
| 30.95 | Pass                | same       | Pass               | same       | Pass               | same       | Pass               | same       | Pass               | same       | Pass               | same       |
| 13.96 | Pass                | same       | Pass               | same       | Pass               | same       | Pass               | same       | Pass               | same       | Pass               | same       |





**American Shad**  
**50th percentile JANUARY flows**

Suitable habitat when

D.O. >= 4.0 mg/l at 90% exceedance (10th percentile)

| I<br>J | Existing Conditions |             | Plan6b: 44 ft Depth |             | Plan6b: 45 ft Depth |             | Plan6b: 46 ft Depth |             | Plan6b: 47 ft Depth |             | Plan6b: 48 ft Depth |             |
|--------|---------------------|-------------|---------------------|-------------|---------------------|-------------|---------------------|-------------|---------------------|-------------|---------------------|-------------|
|        | D06a3ft             | CHANGE6a3ft | D06a3ft             | CHANGE6a3ft | D06a3ft             | CHANGE6a3ft | D06a3ft             | CHANGE6a3ft | D06a3ft             | CHANGE6a3ft | D06a3ft             | CHANGE6a3ft |
| 22 106 | Pass                | same        | Pass                | same        | Pass                | same        | Pass                | same        | Pass                | same        | Pass                | same        |
| 26 106 | Pass                | same        | Pass                | same        | Pass                | same        | Pass                | same        | Pass                | same        | Pass                | same        |
| 30 106 | Pass                | same        | Pass                | same        | Pass                | same        | Pass                | same        | Pass                | same        | Pass                | same        |
| 39 106 | Pass                | same        | Pass                | same        | Pass                | same        | Pass                | same        | Pass                | same        | Pass                | same        |
| 13 108 | Pass                | same        | Pass                | same        | Pass                | same        | Pass                | same        | Pass                | same        | Pass                | same        |
| 14 108 | Pass                | same        | Pass                | same        | Pass                | same        | Pass                | same        | Pass                | same        | Pass                | same        |
| 15 108 | Pass                | same        | Pass                | same        | Pass                | same        | Pass                | same        | Pass                | same        | Pass                | same        |
| 22 108 | Pass                | same        | Pass                | same        | Pass                | same        | Pass                | same        | Pass                | same        | Pass                | same        |
| 26 108 | Pass                | same        | Pass                | same        | Pass                | same        | Pass                | same        | Pass                | same        | Pass                | same        |
| 30 108 | Pass                | same        | Pass                | same        | Pass                | same        | Pass                | same        | Pass                | same        | Pass                | same        |
| 39 108 | Pass                | same        | Pass                | same        | Pass                | same        | Pass                | same        | Pass                | same        | Pass                | same        |
| 13 110 | Pass                | same        | Pass                | same        | Pass                | same        | Pass                | same        | Pass                | same        | Pass                | same        |
| 14 110 | Pass                | same        | Pass                | same        | Pass                | same        | Pass                | same        | Pass                | same        | Pass                | same        |
| 15 110 | Pass                | same        | Pass                | same        | Pass                | same        | Pass                | same        | Pass                | same        | Pass                | same        |
| 22 110 | Pass                | same        | Pass                | same        | Pass                | same        | Pass                | same        | Pass                | same        | Pass                | same        |
| 26 110 | Pass                | same        | Pass                | same        | Pass                | same        | Pass                | same        | Pass                | same        | Pass                | same        |
| 30 110 | Pass                | same        | Pass                | same        | Pass                | same        | Pass                | same        | Pass                | same        | Pass                | same        |
| 39 110 | Pass                | same        | Pass                | same        | Pass                | same        | Pass                | same        | Pass                | same        | Pass                | same        |
| 13 111 | Pass                | same        | Pass                | same        | Pass                | same        | Pass                | same        | Pass                | same        | Pass                | same        |
| 14 111 | Pass                | same        | Pass                | same        | Pass                | same        | Pass                | same        | Pass                | same        | Pass                | same        |
| 15 111 | Pass                | same        | Pass                | same        | Pass                | same        | Pass                | same        | Pass                | same        | Pass                | same        |
| 22 111 | Pass                | same        | Pass                | same        | Pass                | same        | Pass                | same        | Pass                | same        | Pass                | same        |
| 26 111 | Pass                | same        | Pass                | same        | Pass                | same        | Pass                | same        | Pass                | same        | Pass                | same        |
| 39 111 | Pass                | same        | Pass                | same        | Pass                | same        | Pass                | same        | Pass                | same        | Pass                | same        |
| 13 112 | Pass                | same        | Pass                | same        | Pass                | same        | Pass                | same        | Pass                | same        | Pass                | same        |
| 14 112 | Pass                | same        | Pass                | same        | Pass                | same        | Pass                | same        | Pass                | same        | Pass                | same        |
| 15 112 | Pass                | same        | Pass                | same        | Pass                | same        | Pass                | same        | Pass                | same        | Pass                | same        |
| 22 112 | Pass                | same        | Pass                | same        | Pass                | same        | Pass                | same        | Pass                | same        | Pass                | same        |
| 26 112 | Pass                | same        | Pass                | same        | Pass                | same        | Pass                | same        | Pass                | same        | Pass                | same        |
| 39 112 | Pass                | same        | Pass                | same        | Pass                | same        | Pass                | same        | Pass                | same        | Pass                | same        |
| 13 113 | Pass                | same        | Pass                | same        | Pass                | same        | Pass                | same        | Pass                | same        | Pass                | same        |
| 14 113 | Pass                | same        | Pass                | same        | Pass                | same        | Pass                | same        | Pass                | same        | Pass                | same        |
| 15 113 | Pass                | same        | Pass                | same        | Pass                | same        | Pass                | same        | Pass                | same        | Pass                | same        |
| 22 113 | Pass                | same        | Pass                | same        | Pass                | same        | Pass                | same        | Pass                | same        | Pass                | same        |
| 26 113 | Pass                | same        | Pass                | same        | Pass                | same        | Pass                | same        | Pass                | same        | Pass                | same        |
| 39 113 | Pass                | same        | Pass                | same        | Pass                | same        | Pass                | same        | Pass                | same        | Pass                | same        |
| 13 114 | Pass                | same        | Pass                | same        | Pass                | same        | Pass                | same        | Pass                | same        | Pass                | same        |
| 14 114 | Pass                | same        | Pass                | same        | Pass                | same        | Pass                | same        | Pass                | same        | Pass                | same        |
| 15 114 | Pass                | same        | Pass                | same        | Pass                | same        | Pass                | same        | Pass                | same        | Pass                | same        |
| 22 114 | Pass                | same        | Pass                | same        | Pass                | same        | Pass                | same        | Pass                | same        | Pass                | same        |
| 26 114 | Pass                | same        | Pass                | same        | Pass                | same        | Pass                | same        | Pass                | same        | Pass                | same        |
| 39 114 | Pass                | same        | Pass                | same        | Pass                | same        | Pass                | same        | Pass                | same        | Pass                | same        |
| 13 115 | Pass                | same        | Pass                | same        | Pass                | same        | Pass                | same        | Pass                | same        | Pass                | same        |
| 14 115 | Pass                | same        | Pass                | same        | Pass                | same        | Pass                | same        | Pass                | same        | Pass                | same        |
| 15 115 | Pass                | same        | Pass                | same        | Pass                | same        | Pass                | same        | Pass                | same        | Pass                | same        |
| 22 115 | Pass                | same        | Pass                | same        | Pass                | same        | Pass                | same        | Pass                | same        | Pass                | same        |

**American Shad**  
**50th percentile JANUARY flows**

Suitable habitat when

D.O. >= 4.0 mg/l at 90% exceedance (10th percentile)

| I-J    | Existing Conditions |               | Plan6b 44 ft Depth |              | Plan6a 45 ft Depth |              | Plan6a 46 ft Depth |               | Plan6a 47 ft Depth |               | Plan6a 48 ft Depth |               |
|--------|---------------------|---------------|--------------------|--------------|--------------------|--------------|--------------------|---------------|--------------------|---------------|--------------------|---------------|
|        | D06a12h             | CHANGEB06a12h | D06a3h             | CHANGEB06a3h | D06a3h             | CHANGEB06a3h | D06a4ft            | CHANGEB06a4ft | D06a5ft            | CHANGEB06a5ft | D06a6ft            | CHANGEB06a6ft |
| 39.115 | Pass                | same          | Pass               | same         | Pass               | same         | Pass               | same          | Pass               | same          | Pass               | same          |
| 13.116 | Pass                | same          | Pass               | same         | Pass               | same         | Pass               | same          | Pass               | same          | Pass               | same          |
| 14.116 | Pass                | same          | Pass               | same         | Pass               | same         | Pass               | same          | Pass               | same          | Pass               | same          |
| 15.116 | Pass                | same          | Pass               | same         | Pass               | same         | Pass               | same          | Pass               | same          | Pass               | same          |
| 26.116 | Pass                | same          | Pass               | same         | Pass               | same         | Pass               | same          | Pass               | same          | Pass               | same          |
| 39.116 | Pass                | same          | Pass               | same         | Pass               | same         | Pass               | same          | Pass               | same          | Pass               | same          |
| 13.117 | Pass                | same          | Pass               | same         | Pass               | same         | Pass               | same          | Pass               | same          | Pass               | same          |
| 14.117 | Pass                | same          | Pass               | same         | Pass               | same         | Pass               | same          | Pass               | same          | Pass               | same          |
| 15.117 | Pass                | same          | Pass               | same         | Pass               | same         | Pass               | same          | Pass               | same          | Pass               | same          |
| 26.117 | Pass                | same          | Pass               | same         | Pass               | same         | Pass               | same          | Pass               | same          | Pass               | same          |
| 39.117 | Pass                | same          | Pass               | same         | Pass               | same         | Pass               | same          | Pass               | same          | Pass               | same          |
| 13.118 | Pass                | same          | Pass               | same         | Pass               | same         | Pass               | same          | Pass               | same          | Pass               | same          |
| 14.118 | Pass                | same          | Pass               | same         | Pass               | same         | Pass               | same          | Pass               | same          | Pass               | same          |
| 15.118 | Pass                | same          | Pass               | same         | Pass               | same         | Pass               | same          | Pass               | same          | Pass               | same          |
| 26.118 | Pass                | same          | Pass               | same         | Pass               | same         | Pass               | same          | Pass               | same          | Pass               | same          |
| 39.118 | Pass                | same          | Pass               | same         | Pass               | same         | Pass               | same          | Pass               | same          | Pass               | same          |
| 13.119 | Pass                | same          | Pass               | same         | Pass               | same         | Pass               | same          | Pass               | same          | Pass               | same          |
| 14.119 | Pass                | same          | Pass               | same         | Pass               | same         | Pass               | same          | Pass               | same          | Pass               | same          |
| 15.119 | Pass                | same          | Pass               | same         | Pass               | same         | Pass               | same          | Pass               | same          | Pass               | same          |
| 26.119 | Pass                | same          | Pass               | same         | Pass               | same         | Pass               | same          | Pass               | same          | Pass               | same          |
| 39.119 | Pass                | same          | Pass               | same         | Pass               | same         | Pass               | same          | Pass               | same          | Pass               | same          |
| 13.120 | Pass                | same          | Pass               | same         | Pass               | same         | Pass               | same          | Pass               | same          | Pass               | same          |
| 14.120 | Pass                | same          | Pass               | same         | Pass               | same         | Pass               | same          | Pass               | same          | Pass               | same          |
| 15.120 | Pass                | same          | Pass               | same         | Pass               | same         | Pass               | same          | Pass               | same          | Pass               | same          |
| 26.120 | Pass                | same          | Pass               | same         | Pass               | same         | Pass               | same          | Pass               | same          | Pass               | same          |
| 39.120 | Pass                | same          | Pass               | same         | Pass               | same         | Pass               | same          | Pass               | same          | Pass               | same          |
| 13.121 | Pass                | same          | Pass               | same         | Pass               | same         | Pass               | same          | Pass               | same          | Pass               | same          |
| 14.121 | Pass                | same          | Pass               | same         | Pass               | same         | Pass               | same          | Pass               | same          | Pass               | same          |
| 15.121 | Pass                | same          | Pass               | same         | Pass               | same         | Pass               | same          | Pass               | same          | Pass               | same          |
| 26.121 | Pass                | same          | Pass               | same         | Pass               | same         | Pass               | same          | Pass               | same          | Pass               | same          |
| 39.121 | Pass                | same          | Pass               | same         | Pass               | same         | Pass               | same          | Pass               | same          | Pass               | same          |
| 13.122 | Pass                | same          | Pass               | same         | Pass               | same         | Pass               | same          | Pass               | same          | Pass               | same          |
| 14.122 | Pass                | same          | Pass               | same         | Pass               | same         | Pass               | same          | Pass               | same          | Pass               | same          |
| 26.122 | Pass                | same          | Pass               | same         | Pass               | same         | Pass               | same          | Pass               | same          | Pass               | same          |
| 39.122 | Pass                | same          | Pass               | same         | Pass               | same         | Pass               | same          | Pass               | same          | Pass               | same          |
| 13.123 | Pass                | same          | Pass               | same         | Pass               | same         | Pass               | same          | Pass               | same          | Pass               | same          |
| 14.123 | Pass                | same          | Pass               | same         | Pass               | same         | Pass               | same          | Pass               | same          | Pass               | same          |
| 15.123 | Pass                | same          | Pass               | same         | Pass               | same         | Pass               | same          | Pass               | same          | Pass               | same          |
| 26.123 | Pass                | same          | Pass               | same         | Pass               | same         | Pass               | same          | Pass               | same          | Pass               | same          |
| 39.123 | Pass                | same          | Pass               | same         | Pass               | same         | Pass               | same          | Pass               | same          | Pass               | same          |
| 17.123 | Pass                | same          | Pass               | same         | Pass               | same         | Pass               | same          | Pass               | same          | Pass               | same          |
| 18.123 | Pass                | same          | Pass               | same         | Pass               | same         | Pass               | same          | Pass               | same          | Pass               | same          |
| 19.123 | Pass                | same          | Pass               | same         | Pass               | same         | Pass               | same          | Pass               | same          | Pass               | same          |

**American Shad**  
**50th percentile JANUARY flows**

Suitable habitat when  
D.O. >= 4.0 mg/l at 90% exceedance (10th percentile)

| I      | J    | Existing Conditions |      | Plan6b: 44 ft Depth |      | Plan6a: 45 ft Depth |      | Plan6a: 45 ft Depth |      | Plan6a: 47 ft Depth |      | Plan6a: 48 ft Depth |      |
|--------|------|---------------------|------|---------------------|------|---------------------|------|---------------------|------|---------------------|------|---------------------|------|
|        |      | DOW                 | CHG  | DOW                 | CHG  | DOW                 | CHG  | DOW                 | CHG  | DOW                 | CHG  | DOW                 | CHG  |
| 20.123 | Pass | Pass                | same | Pass                | same | Pass                | same | Pass                | same | Pass                | same | Pass                | same |
| 21.123 | Pass | Pass                | same | Pass                | same | Pass                | same | Pass                | same | Pass                | same | Pass                | same |
| 22.123 | Pass | Pass                | same | Pass                | same | Pass                | same | Pass                | same | Pass                | same | Pass                | same |
| 23.123 | Pass | Pass                | same | Pass                | same | Pass                | same | Pass                | same | Pass                | same | Pass                | same |
| 24.123 | Pass | Pass                | same | Pass                | same | Pass                | same | Pass                | same | Pass                | same | Pass                | same |
| 25.123 | Pass | Pass                | same | Pass                | same | Pass                | same | Pass                | same | Pass                | same | Pass                | same |
| 26.123 | Pass | Pass                | same | Pass                | same | Pass                | same | Pass                | same | Pass                | same | Pass                | same |
| 27.123 | Pass | Pass                | same | Pass                | same | Pass                | same | Pass                | same | Pass                | same | Pass                | same |
| 28.123 | Pass | Pass                | same | Pass                | same | Pass                | same | Pass                | same | Pass                | same | Pass                | same |
| 29.123 | Pass | Pass                | same | Pass                | same | Pass                | same | Pass                | same | Pass                | same | Pass                | same |
| 30.123 | Pass | Pass                | same | Pass                | same | Pass                | same | Pass                | same | Pass                | same | Pass                | same |
| 31.123 | Pass | Pass                | same | Pass                | same | Pass                | same | Pass                | same | Pass                | same | Pass                | same |
| 32.123 | Pass | Pass                | same | Pass                | same | Pass                | same | Pass                | same | Pass                | same | Pass                | same |
| 33.123 | Pass | Pass                | same | Pass                | same | Pass                | same | Pass                | same | Pass                | same | Pass                | same |
| 34.123 | Pass | Pass                | same | Pass                | same | Pass                | same | Pass                | same | Pass                | same | Pass                | same |
| 35.123 | Pass | Pass                | same | Pass                | same | Pass                | same | Pass                | same | Pass                | same | Pass                | same |
| 36.123 | Pass | Pass                | same | Pass                | same | Pass                | same | Pass                | same | Pass                | same | Pass                | same |
| 37.123 | Pass | Pass                | same | Pass                | same | Pass                | same | Pass                | same | Pass                | same | Pass                | same |
| 38.123 | Pass | Pass                | same | Pass                | same | Pass                | same | Pass                | same | Pass                | same | Pass                | same |
| 39.123 | Pass | Pass                | same | Pass                | same | Pass                | same | Pass                | same | Pass                | same | Pass                | same |
| 40.123 | Pass | Pass                | same | Pass                | same | Pass                | same | Pass                | same | Pass                | same | Pass                | same |
| 41.124 | Pass | Pass                | same | Pass                | same | Pass                | same | Pass                | same | Pass                | same | Pass                | same |
| 42.124 | Pass | Pass                | same | Pass                | same | Pass                | same | Pass                | same | Pass                | same | Pass                | same |
| 43.124 | Pass | Pass                | same | Pass                | same | Pass                | same | Pass                | same | Pass                | same | Pass                | same |
| 44.125 | Pass | Pass                | same | Pass                | same | Pass                | same | Pass                | same | Pass                | same | Pass                | same |
| 45.125 | Pass | Pass                | same | Pass                | same | Pass                | same | Pass                | same | Pass                | same | Pass                | same |
| 46.125 | Pass | Pass                | same | Pass                | same | Pass                | same | Pass                | same | Pass                | same | Pass                | same |
| 47.126 | Pass | Pass                | same | Pass                | same | Pass                | same | Pass                | same | Pass                | same | Pass                | same |
| 48.126 | Pass | Pass                | same | Pass                | same | Pass                | same | Pass                | same | Pass                | same | Pass                | same |
| 49.126 | Pass | Pass                | same | Pass                | same | Pass                | same | Pass                | same | Pass                | same | Pass                | same |
| 50.127 | Pass | Pass                | same | Pass                | same | Pass                | same | Pass                | same | Pass                | same | Pass                | same |
| 51.127 | Pass | Pass                | same | Pass                | same | Pass                | same | Pass                | same | Pass                | same | Pass                | same |
| 52.127 | Pass | Pass                | same | Pass                | same | Pass                | same | Pass                | same | Pass                | same | Pass                | same |
| 53.128 | Pass | Pass                | same | Pass                | same | Pass                | same | Pass                | same | Pass                | same | Pass                | same |
| 54.128 | Pass | Pass                | same | Pass                | same | Pass                | same | Pass                | same | Pass                | same | Pass                | same |
| 55.128 | Pass | Pass                | same | Pass                | same | Pass                | same | Pass                | same | Pass                | same | Pass                | same |
| 56.129 | Pass | Pass                | same | Pass                | same | Pass                | same | Pass                | same | Pass                | same | Pass                | same |
| 57.129 | Pass | Pass                | same | Pass                | same | Pass                | same | Pass                | same | Pass                | same | Pass                | same |
| 58.129 | Pass | Pass                | same | Pass                | same | Pass                | same | Pass                | same | Pass                | same | Pass                | same |
| 59.130 | Pass | Pass                | same | Pass                | same | Pass                | same | Pass                | same | Pass                | same | Pass                | same |
| 60.130 | Pass | Pass                | same | Pass                | same | Pass                | same | Pass                | same | Pass                | same | Pass                | same |
| 61.130 | Pass | Pass                | same | Pass                | same | Pass                | same | Pass                | same | Pass                | same | Pass                | same |
| 62.130 | Pass | Pass                | same | Pass                | same | Pass                | same | Pass                | same | Pass                | same | Pass                | same |
| 63.130 | Pass | Pass                | same | Pass                | same | Pass                | same | Pass                | same | Pass                | same | Pass                | same |

**American Shad**  
**50th percentile JANUARY flows**

Suitable habitat when

D.O.  $\geq 4.0$  mg/l at 90% exceedance (10th percentile)

| I.J.   | Existing Conditions |            | Plan6b 44 ft Depth |            | Plan6a 45 ft Depth |            | Plan6a 46 ft Depth |            | Plan6a 47 ft Depth |            | Plan6a 48 ft Depth |            |
|--------|---------------------|------------|--------------------|------------|--------------------|------------|--------------------|------------|--------------------|------------|--------------------|------------|
|        | D06a2h              | CHANGE6a2h | D06a3h             | CHANGE6a3h | D06a4h             | CHANGE6a4h | D06a5h             | CHANGE6a5h | D06a6h             | CHANGE6a6h | D06a7h             | CHANGE6a7h |
| 14.130 | Pass                | same       | Pass               | same       | Pass               | same       | Pass               | same       | Pass               | same       | Pass               | same       |
| 14.131 | Pass                | same       | Pass               | same       | Pass               | same       | Pass               | same       | Pass               | same       | Pass               | same       |
| 23.130 | Pass                | same       | Pass               | same       | Pass               | same       | Pass               | same       | Pass               | same       | Pass               | same       |
| 23.131 | Pass                | same       | Pass               | same       | Pass               | same       | Pass               | same       | Pass               | same       | Pass               | same       |
| 14.132 | Pass                | same       | Pass               | same       | Pass               | same       | Pass               | same       | Pass               | same       | Pass               | same       |
| 23.132 | Pass                | same       | Pass               | same       | Pass               | same       | Pass               | same       | Pass               | same       | Pass               | same       |
| 14.133 | Pass                | same       | Pass               | same       | Pass               | same       | Pass               | same       | Pass               | same       | Pass               | same       |
| 23.133 | Pass                | same       | Pass               | same       | Pass               | same       | Pass               | same       | Pass               | same       | Pass               | same       |
| 14.134 | Pass                | same       | Pass               | same       | Pass               | same       | Pass               | same       | Pass               | same       | Pass               | same       |
| 23.134 | Pass                | same       | Pass               | same       | Pass               | same       | Pass               | same       | Pass               | same       | Pass               | same       |
| 14.135 | Pass                | same       | Pass               | same       | Pass               | same       | Pass               | same       | Pass               | same       | Pass               | same       |
| 14.136 | Pass                | same       | Pass               | same       | Pass               | same       | Pass               | same       | Pass               | same       | Pass               | same       |
| 14.137 | Pass                | same       | Pass               | same       | Pass               | same       | Pass               | same       | Pass               | same       | Pass               | same       |
| 14.138 | Pass                | same       | Pass               | same       | Pass               | same       | Pass               | same       | Pass               | same       | Pass               | same       |
| 14.139 | Pass                | same       | Pass               | same       | Pass               | same       | Pass               | same       | Pass               | same       | Pass               | same       |
| 14.140 | Pass                | same       | Pass               | same       | Pass               | same       | Pass               | same       | Pass               | same       | Pass               | same       |
| 14.141 | Pass                | same       | Pass               | same       | Pass               | same       | Pass               | same       | Pass               | same       | Pass               | same       |
| 14.142 | Pass                | same       | Pass               | same       | Pass               | same       | Pass               | same       | Pass               | same       | Pass               | same       |
| 14.143 | Pass                | same       | Pass               | same       | Pass               | same       | Pass               | same       | Pass               | same       | Pass               | same       |
| 14.144 | Pass                | same       | Pass               | same       | Pass               | same       | Pass               | same       | Pass               | same       | Pass               | same       |
| 14.145 | Pass                | same       | Pass               | same       | Pass               | same       | Pass               | same       | Pass               | same       | Pass               | same       |
| 14.146 | Pass                | same       | Pass               | same       | Pass               | same       | Pass               | same       | Pass               | same       | Pass               | same       |
| 14.147 | Pass                | same       | Pass               | same       | Pass               | same       | Pass               | same       | Pass               | same       | Pass               | same       |
| 14.148 | Pass                | same       | Pass               | same       | Pass               | same       | Pass               | same       | Pass               | same       | Pass               | same       |
| 14.149 | Pass                | same       | Pass               | same       | Pass               | same       | Pass               | same       | Pass               | same       | Pass               | same       |
| 14.150 | Pass                | same       | Pass               | same       | Pass               | same       | Pass               | same       | Pass               | same       | Pass               | same       |
| 14.151 | Pass                | same       | Pass               | same       | Pass               | same       | Pass               | same       | Pass               | same       | Pass               | same       |
| 14.152 | Pass                | same       | Pass               | same       | Pass               | same       | Pass               | same       | Pass               | same       | Pass               | same       |
| 14.153 | Pass                | same       | Pass               | same       | Pass               | same       | Pass               | same       | Pass               | same       | Pass               | same       |
| 14.154 | Pass                | same       | Pass               | same       | Pass               | same       | Pass               | same       | Pass               | same       | Pass               | same       |
| 14.155 | Pass                | same       | Pass               | same       | Pass               | same       | Pass               | same       | Pass               | same       | Pass               | same       |
| 14.156 | Pass                | same       | Pass               | same       | Pass               | same       | Pass               | same       | Pass               | same       | Pass               | same       |
| 14.157 | Pass                | same       | Pass               | same       | Pass               | same       | Pass               | same       | Pass               | same       | Pass               | same       |
| 14.158 | Pass                | same       | Pass               | same       | Pass               | same       | Pass               | same       | Pass               | same       | Pass               | same       |
| 14.159 | Pass                | same       | Pass               | same       | Pass               | same       | Pass               | same       | Pass               | same       | Pass               | same       |
| 14.160 | Pass                | same       | Pass               | same       | Pass               | same       | Pass               | same       | Pass               | same       | Pass               | same       |
| 14.161 | Pass                | same       | Pass               | same       | Pass               | same       | Pass               | same       | Pass               | same       | Pass               | same       |
| 14.162 | Pass                | same       | Pass               | same       | Pass               | same       | Pass               | same       | Pass               | same       | Pass               | same       |
| 14.163 | Pass                | same       | Pass               | same       | Pass               | same       | Pass               | same       | Pass               | same       | Pass               | same       |
| 14.164 | Pass                | same       | Pass               | same       | Pass               | same       | Pass               | same       | Pass               | same       | Pass               | same       |
| 14.165 | Pass                | same       | Pass               | same       | Pass               | same       | Pass               | same       | Pass               | same       | Pass               | same       |
| 14.166 | Pass                | same       | Pass               | same       | Pass               | same       | Pass               | same       | Pass               | same       | Pass               | same       |

**American Shad**  
August average flows

Suitable habitat when

D.O.  $\geq 4.0$  mg/l at 90% exceedance (10th percentile)

| L_J   | Existing Conditions | Plan6b, 44 ft Depth | Plan6a, 45 ft Depth | Plan6a, 46 ft Depth | Plan6a, 47 ft Depth | Plan6a, 48 ft Depth |
|-------|---------------------|---------------------|---------------------|---------------------|---------------------|---------------------|
|       | Downlisting         | Downlisting         | Downlisting         | Downlisting         | Downlisting         | Downlisting         |
| 13 47 | Pass                | Pass                | Pass                | Pass                | Pass                | Pass                |
| 14 47 | Pass                | Pass                | Pass                | Pass                | Pass                | Pass                |
| 15 47 | Pass                | Pass                | Pass                | Pass                | Pass                | Pass                |
| 16 47 | Pass                | Pass                | Pass                | Pass                | Pass                | Pass                |
| 17 47 | Pass                | Pass                | Pass                | Pass                | Pass                | Pass                |
| 17 48 | Pass                | Pass                | Pass                | Pass                | Pass                | Pass                |
| 18 48 | Pass                | Pass                | Pass                | Pass                | Pass                | Pass                |
| 14 48 | Pass                | Pass                | Pass                | Pass                | Pass                | Pass                |
| 15 48 | Pass                | Pass                | Pass                | Pass                | Pass                | Pass                |
| 16 48 | Pass                | Pass                | Pass                | Pass                | Pass                | Pass                |
| 17 48 | Pass                | Pass                | Pass                | Pass                | Pass                | Pass                |
| 13 49 | Pass                | Pass                | Pass                | Pass                | Pass                | Pass                |
| 14 49 | Pass                | Pass                | Pass                | Pass                | Pass                | Pass                |
| 15 49 | Pass                | Pass                | Pass                | Pass                | Pass                | Pass                |
| 16 49 | Pass                | Pass                | Pass                | Pass                | Pass                | Pass                |
| 17 49 | Pass                | Pass                | Pass                | Pass                | Pass                | Pass                |
| 13 50 | Pass                | Pass                | Pass                | Pass                | Pass                | Pass                |
| 14 50 | Pass                | Pass                | Pass                | Pass                | Pass                | Pass                |
| 15 50 | Pass                | Pass                | Pass                | Pass                | Pass                | Pass                |
| 16 50 | Pass                | Pass                | Pass                | Pass                | Pass                | Pass                |
| 17 50 | Pass                | Pass                | Pass                | Pass                | Pass                | Pass                |
| 18 50 | Pass                | Pass                | Pass                | Pass                | Pass                | Pass                |
| 13 51 | Pass                | Pass                | Pass                | Pass                | Pass                | Pass                |
| 14 51 | Pass                | Pass                | Pass                | Pass                | Pass                | Pass                |
| 15 51 | Pass                | Pass                | Pass                | Pass                | Pass                | Pass                |
| 13 52 | Pass                | Pass                | Pass                | Pass                | Pass                | Pass                |
| 14 52 | Pass                | Pass                | Pass                | Pass                | Pass                | Pass                |
| 15 52 | Pass                | Pass                | Pass                | Pass                | Pass                | Pass                |
| 13 53 | Pass                | Pass                | Pass                | Pass                | Pass                | Pass                |
| 14 53 | Pass                | Pass                | Pass                | Pass                | Pass                | Pass                |
| 15 53 | Pass                | Pass                | Pass                | Pass                | Pass                | Pass                |
| 13 54 | Pass                | Pass                | Pass                | Pass                | Pass                | Pass                |
| 14 54 | Pass                | Pass                | Pass                | Pass                | Pass                | Pass                |
| 15 54 | Pass                | Pass                | Pass                | Pass                | Pass                | Pass                |
| 13 55 | Pass                | Pass                | Pass                | Pass                | Pass                | Pass                |
| 14 55 | Pass                | Pass                | Pass                | Pass                | Pass                | Pass                |
| 15 55 | Pass                | Pass                | Pass                | Pass                | Pass                | Pass                |
| 13 56 | Pass                | Pass                | Pass                | Pass                | Pass                | Pass                |
| 14 56 | Pass                | Pass                | Pass                | Pass                | Pass                | Pass                |
| 15 56 | Pass                | Pass                | Pass                | Pass                | Pass                | Pass                |
| 13 57 | Pass                | Pass                | Pass                | Pass                | Pass                | Pass                |
| 14 57 | Pass                | Pass                | Pass                | Pass                | Pass                | Pass                |
| 15 57 | Pass                | Pass                | Pass                | Pass                | Pass                | Pass                |
| 13 58 | Pass                | Pass                | Pass                | Pass                | Pass                | Pass                |
| 14 58 | Pass                | Pass                | Pass                | Pass                | Pass                | Pass                |
| 15 58 | Pass                | Pass                | Pass                | Pass                | Pass                | Pass                |
| 13 59 | Pass                | Pass                | Pass                | Pass                | Pass                | Pass                |



**American Shad**  
**August average flows**

Suitable habitat when  
D.O. >= 4.0 mg/l at 90% exceedance (10th percentile)

| L/J   | Existing Conditions |          | Plan 6a, 44 ft Depth |          | Plan 6a, 45 ft Depth |          | Plan 6a, 46 ft Depth |          | Plan 6a, 47 ft Depth |          | Plan 6a, 48 ft Depth |          |              |
|-------|---------------------|----------|----------------------|----------|----------------------|----------|----------------------|----------|----------------------|----------|----------------------|----------|--------------|
|       | Downcrossing        | DO Basin | Change/Depth         | DO Basin | Change/Depth         | DO Basin | Change/Depth         | DO Basin | Change/Depth         | DO Basin | Change/Depth         | DO Basin | Change/Depth |
| 14.59 | Pass                | Pass     | same                 | Pass     | same                 | Pass     | same                 | Pass     | same                 | Pass     | same                 | Pass     | same         |
| 15.56 | Pass                | Pass     | same                 | Pass     | same                 | Pass     | same                 | Pass     | same                 | Pass     | same                 | Pass     | same         |
| 30.56 | Pass                | Pass     | same                 | Pass     | same                 | Pass     | same                 | Pass     | same                 | Pass     | same                 | Pass     | same         |
| 31.59 | Pass                | Pass     | same                 | Pass     | same                 | Pass     | same                 | Pass     | same                 | Pass     | same                 | Pass     | same         |
| 32.58 | Pass                | Pass     | same                 | Pass     | same                 | Pass     | same                 | Pass     | same                 | Pass     | same                 | Pass     | same         |
| 13.60 | Pass                | Pass     | same                 | Pass     | same                 | Pass     | same                 | Pass     | same                 | Pass     | same                 | Pass     | same         |
| 14.60 | Pass                | Pass     | same                 | Pass     | same                 | Pass     | same                 | Pass     | same                 | Pass     | same                 | Pass     | same         |
| 15.60 | Pass                | Pass     | same                 | Pass     | same                 | Pass     | same                 | Pass     | same                 | Pass     | same                 | Pass     | same         |
| 30.60 | Pass                | Pass     | same                 | Pass     | same                 | Pass     | same                 | Pass     | same                 | Pass     | same                 | Pass     | same         |
| 31.60 | Pass                | Pass     | same                 | Pass     | same                 | Pass     | same                 | Pass     | same                 | Pass     | same                 | Pass     | same         |
| 32.60 | Pass                | Pass     | same                 | Pass     | same                 | Pass     | same                 | Pass     | same                 | Pass     | same                 | Pass     | same         |
| 13.61 | Pass                | Pass     | same                 | Pass     | same                 | Pass     | same                 | Pass     | same                 | Pass     | same                 | Pass     | same         |
| 14.61 | Pass                | Pass     | same                 | Pass     | same                 | Pass     | same                 | Pass     | same                 | Pass     | same                 | Pass     | same         |
| 15.61 | Pass                | Pass     | same                 | Pass     | same                 | Pass     | same                 | Pass     | same                 | Pass     | same                 | Pass     | same         |
| 30.61 | Pass                | Pass     | same                 | Pass     | same                 | Pass     | same                 | Pass     | same                 | Pass     | same                 | Pass     | same         |
| 31.61 | Pass                | Pass     | same                 | Pass     | same                 | Pass     | same                 | Pass     | same                 | Pass     | same                 | Pass     | same         |
| 32.61 | Pass                | Pass     | same                 | Pass     | same                 | Pass     | same                 | Pass     | same                 | Pass     | same                 | Pass     | same         |
| 13.62 | Pass                | Pass     | same                 | Pass     | same                 | Pass     | same                 | Pass     | same                 | Pass     | same                 | Pass     | same         |
| 14.62 | Pass                | Pass     | same                 | Pass     | same                 | Pass     | same                 | Pass     | same                 | Pass     | same                 | Pass     | same         |
| 15.62 | Pass                | Pass     | same                 | Pass     | same                 | Pass     | same                 | Pass     | same                 | Pass     | same                 | Pass     | same         |
| 30.62 | Pass                | Pass     | same                 | Pass     | same                 | Pass     | same                 | Pass     | same                 | Pass     | same                 | Pass     | same         |
| 31.62 | Pass                | Pass     | same                 | Pass     | same                 | Pass     | same                 | Pass     | same                 | Pass     | same                 | Pass     | same         |
| 32.62 | Pass                | Pass     | same                 | Pass     | same                 | Pass     | same                 | Pass     | same                 | Pass     | same                 | Pass     | same         |
| 13.63 | Pass                | Pass     | same                 | Pass     | same                 | Pass     | same                 | Pass     | same                 | Pass     | same                 | Pass     | same         |
| 14.63 | Pass                | Pass     | same                 | Pass     | same                 | Pass     | same                 | Pass     | same                 | Pass     | same                 | Pass     | same         |
| 15.63 | Pass                | Pass     | same                 | Pass     | same                 | Pass     | same                 | Pass     | same                 | Pass     | same                 | Pass     | same         |
| 30.63 | Fail                | Pass     | same                 | Pass     | same                 | Pass     | same                 | Pass     | same                 | Pass     | same                 | Pass     | same         |
| 31.63 | Pass                | Pass     | same                 | Pass     | same                 | Pass     | same                 | Pass     | same                 | Pass     | same                 | Pass     | same         |
| 32.63 | Fail                | Pass     | same                 | Pass     | same                 | Pass     | same                 | Pass     | same                 | Pass     | same                 | Pass     | same         |
| 13.64 | Pass                | Pass     | same                 | Pass     | same                 | Pass     | same                 | Pass     | same                 | Pass     | same                 | Pass     | same         |
| 14.64 | Pass                | Pass     | same                 | Pass     | same                 | Pass     | same                 | Pass     | same                 | Pass     | same                 | Pass     | same         |
**American Shad**  
**August average flows**

Suitable habitat when

D.O. >= 4.0 mg/l at 90% exceedance (10th percentile)

|       | Existing Conditions<br>Downstream | Planb. 44 ft Depth<br>Dobash Change | Planb. 45 ft Depth<br>Change | Planb. 46 ft Depth<br>Dobash Change | Planb. 47 ft Depth<br>Change | Planb. 48 ft Depth<br>Dobash Change |
|-------|-----------------------------------|-------------------------------------|------------------------------|-------------------------------------|------------------------------|-------------------------------------|
| 1     | Pass                              | Pass                                | Pass                         | Pass                                | Pass                         | Pass                                |
| 31.06 | Pass                              | Pass                                | Pass                         | Pass                                | Pass                         | Pass                                |
| 32.06 | Pass                              | Pass                                | Pass                         | Pass                                | Pass                         | Pass                                |
| 36.06 | Pass                              | Pass                                | Pass                         | Pass                                | Pass                         | Pass                                |
| 38.06 | Pass                              | Pass                                | Fail                         | Pass/Fail                           | Fail                         | Pass/Fail                           |
| 13.07 | Pass                              | Pass                                | Pass                         | Pass                                | Pass                         | Pass                                |
| 14.07 | Pass                              | Pass                                | Pass                         | Pass                                | Pass                         | Pass                                |
| 15.07 | Pass                              | Pass                                | Pass                         | Pass                                | Pass                         | Pass                                |
| 30.07 | Pass                              | Pass                                | Pass                         | Pass                                | Pass                         | Pass                                |
| 31.07 | Pass                              | Pass                                | Pass                         | Pass                                | Pass                         | Pass                                |
| 32.07 | Pass                              | Pass                                | Pass                         | Pass                                | Pass                         | Pass                                |
| 36.07 | Pass                              | Pass                                | Pass                         | Pass                                | Pass                         | Pass                                |
| 38.07 | Pass                              | Pass                                | Pass                         | Pass                                | Pass                         | Pass                                |
| 13.08 | Pass                              | Pass                                | Pass                         | Pass                                | Pass                         | Pass                                |
| 14.08 | Pass                              | Pass                                | Pass                         | Pass                                | Pass                         | Pass                                |
| 15.08 | Pass                              | Pass                                | Pass                         | Pass                                | Pass                         | Pass                                |
| 30.08 | Pass                              | Pass                                | Pass                         | Pass                                | Pass                         | Pass                                |
| 31.08 | Pass                              | Pass                                | Pass                         | Pass                                | Pass                         | Pass                                |
| 32.08 | Pass                              | Pass                                | Pass                         | Pass                                | Pass                         | Pass                                |
| 36.08 | Pass                              | Pass                                | Pass                         | Pass                                | Pass                         | Pass                                |
| 38.08 | Fail                              | Fail/Pass                           | Fail/Pass                    | Fail                                | Fail                         | Fail                                |
| 13.09 | Pass                              | Pass                                | Pass                         | Pass                                | Pass                         | Pass                                |
| 14.09 | Pass                              | Pass                                | Pass                         | Pass                                | Pass                         | Pass                                |
| 15.09 | Pass                              | Pass                                | Pass                         | Pass                                | Pass                         | Pass                                |
| 30.09 | Pass                              | Pass                                | Pass                         | Pass                                | Pass                         | Pass                                |
| 31.09 | Pass                              | Pass                                | Pass                         | Pass                                | Pass                         | Pass                                |
| 32.09 | Pass                              | Pass                                | Pass                         | Pass                                | Pass                         | Pass                                |
| 36.09 | Pass                              | Pass                                | Pass                         | Pass                                | Pass                         | Pass                                |
| 38.09 | Pass                              | Pass                                | Pass                         | Pass                                | Pass                         | Pass                                |
| 13.10 | Pass                              | Pass                                | Pass                         | Pass                                | Pass                         | Pass                                |
| 14.10 | Pass                              | Pass                                | Pass                         | Pass                                | Pass                         | Pass                                |
| 15.10 | Pass                              | Pass                                | Pass                         | Pass                                | Pass                         | Pass                                |
| 30.10 | Pass                              | Pass                                | Pass                         | Pass                                | Pass                         | Pass                                |
| 31.10 | Pass                              | Pass                                | Pass                         | Pass                                | Pass                         | Pass                                |
| 32.10 | Pass                              | Pass                                | Pass                         | Pass                                | Pass                         | Pass                                |
| 36.10 | Pass                              | Pass                                | Pass                         | Pass                                | Pass                         | Pass                                |
| 38.10 | Pass                              | Pass                                | Pass                         | Pass                                | Pass                         | Pass                                |
| 13.11 | Pass                              | Pass                                | Pass                         | Pass                                | Pass                         | Pass                                |
| 14.11 | Pass                              | Pass                                | Pass                         | Pass                                | Pass                         | Pass                                |
| 15.11 | Pass                              | Pass                                | Pass                         | Pass                                | Pass                         | Pass                                |
| 30.11 | Pass                              | Pass                                | Pass                         | Pass                                | Pass                         | Pass                                |
| 31.11 | Pass                              | Pass                                | Pass                         | Pass                                | Pass                         | Pass                                |
| 32.11 | Pass                              | Pass                                | Pass                         | Pass                                | Pass                         | Pass                                |
| 13.12 | Pass                              | Pass                                | Pass                         | Pass                                | Pass                         | Pass                                |
| 14.12 | Pass                              | Pass                                | Pass                         | Pass                                | Pass                         | Pass                                |
| 15.12 | Pass                              | Pass                                | Pass                         | Pass                                | Pass                         | Pass                                |
| 30.12 | Pass                              | Pass                                | Pass                         | Pass                                | Pass                         | Pass                                |
| 31.12 | Pass                              | Pass                                | Pass                         | Pass                                | Pass                         | Pass                                |
| 32.12 | Pass                              | Pass                                | Pass                         | Pass                                | Pass                         | Pass                                |
| 36.12 | Pass                              | Pass                                | Pass                         | Pass                                | Pass                         | Pass                                |
| 38.12 | Pass                              | Pass                                | Pass                         | Pass                                | Pass                         | Pass                                |
| 13.13 | Pass                              | Pass                                | Pass                         | Pass                                | Pass                         | Pass                                |



# **American Shad** August average flows

Suitable habitat when

D.O.  $\geq 4.0$  mg/l at 90% exceedance (10th percentile)

|       | Existing Conditions | Plan6b   | 44 ft Depth    | Plan6a   | 45 ft Depth    | Plan6a   | 46 ft Depth    | Plan6a   | 47 ft Depth    | Plan6a   | 48 ft Depth    |
|-------|---------------------|----------|----------------|----------|----------------|----------|----------------|----------|----------------|----------|----------------|
|       | Downwelling         | Downbath | ChangeDownbath | Downbath | ChangeDownbath | Downbath | ChangeDownbath | Downbath | ChangeDownbath | Downbath | ChangeDownbath |
| 13 81 | Pass                | Pass     | same           | Pass     | same           | Pass     | same           | Pass     | same           | Pass     | same           |
| 14 81 | Pass                | Pass     | same           | Pass     | same           | Pass     | same           | Pass     | same           | Pass     | same           |
| 15 81 | Pass                | Pass     | same           | Pass     | same           | Pass     | same           | Pass     | same           | Pass     | same           |
| 30 81 | Pass                | Pass     | same           | Pass     | same           | Pass     | same           | Pass     | same           | Pass     | same           |
| 31 81 | Pass                | Pass     | same           | Pass     | same           | Pass     | same           | Pass     | same           | Pass     | same           |
| 13 82 | Pass                | Pass     | same           | Pass     | same           | Pass     | same           | Pass     | same           | Pass     | same           |
| 14 82 | Pass                | Pass     | same           | Pass     | same           | Pass     | same           | Pass     | same           | Pass     | same           |
| 15 82 | Pass                | Pass     | same           | Pass     | same           | Pass     | same           | Pass     | same           | Pass     | same           |
| 16 82 | Pass                | Pass     | same           | Pass     | same           | Pass     | same           | Pass     | same           | Pass     | same           |
| 17 82 | Pass                | Pass     | same           | Pass     | same           | Pass     | same           | Pass     | same           | Pass     | same           |
| 18 82 | Pass                | Pass     | same           | Pass     | same           | Pass     | same           | Pass     | same           | Pass     | same           |
| 19 82 | Pass                | Pass     | same           | Pass     | same           | Pass     | same           | Pass     | same           | Pass     | same           |
| 20 82 | Pass                | Pass     | same           | Pass     | same           | Pass     | same           | Pass     | same           | Pass     | same           |
| 21 82 | Pass                | Pass     | same           | Pass     | same           | Pass     | same           | Pass     | same           | Pass     | same           |
| 29 82 | Pass                | Fail     | PassToFail     | Fail     | PassToFail     | Pass     | same           | Pass     | same           | Pass     | same           |
| 30 82 | Pass                | Pass     | same           | Pass     | same           | Pass     | same           | Pass     | same           | Pass     | same           |
| 31 82 | Pass                | Pass     | same           | Pass     | same           | Pass     | same           | Pass     | same           | Pass     | same           |
| 13 83 | Pass                | Pass     | same           | Pass     | same           | Pass     | same           | Pass     | same           | Pass     | same           |
| 14 83 | Pass                | Pass     | same           | Pass     | same           | Pass     | same           | Pass     | same           | Pass     | same           |
| 15 83 | Pass                | Pass     | same           | Pass     | same           | Pass     | same           | Pass     | same           | Pass     | same           |
| 21 83 | Pass                | Pass     | same           | Pass     | same           | Pass     | same           | Pass     | same           | Pass     | same           |
| 30 83 | Pass                | Pass     | same           | Pass     | same           | Pass     | same           | Pass     | same           | Pass     | same           |
| 31 83 | Pass                | Pass     | same           | Pass     | same           | Pass     | same           | Pass     | same           | Pass     | same           |
| 13 84 | Pass                | Pass     | same           | Pass     | same           | Pass     | same           | Pass     | same           | Pass     | same           |
| 14 84 | Pass                | Pass     | same           | Pass     | same           | Pass     | same           | Pass     | same           | Pass     | same           |
| 15 84 | Pass                | Pass     | same           | Pass     | same           | Pass     | same           | Pass     | same           | Pass     | same           |
| 21 84 | Pass                | Pass     | same           | Pass     | same           | Pass     | same           | Pass     | same           | Pass     | same           |
| 30 84 | Pass                | Pass     | same           | Pass     | same           | Pass     | same           | Pass     | same           | Pass     | same           |
| 31 84 | Pass                | Pass     | same           | Pass     | same           | Pass     | same           | Pass     | same           | Pass     | same           |
| 13 85 | Pass                | Pass     | same           | Pass     | same           | Pass     | same           | Pass     | same           | Pass     | same           |
| 14 85 | Pass                | Pass     | same           | Pass     | same           | Pass     | same           | Pass     | same           | Pass     | same           |
| 15 85 | Pass                | Pass     | same           | Pass     | same           | Pass     | same           | Pass     | same           | Pass     | same           |
| 21 85 | Pass                | Pass     | same           | Pass     | same           | Pass     | same           | Pass     | same           | Pass     | same           |
| 30 85 | Pass                | Pass     | same           | Pass     | same           | Pass     | same           | Pass     | same           | Pass     | same           |
| 13 86 | Pass                | Pass     | same           | Pass     | same           | Pass     | same           | Pass     | same           | Pass     | same           |
| 14 86 | Pass                | Pass     | same           | Pass     | same           | Pass     | same           | Pass     | same           | Pass     | same           |
| 15 86 | Pass                | Pass     | same           | Pass     | same           | Pass     | same           | Pass     | same           | Pass     | same           |
| 21 86 | Pass                | Pass     | same           | Pass     | same           | Pass     | same           | Pass     | same           | Pass     | same           |
| 30 86 | Pass                | Pass     | same           | Pass     | same           | Pass     | same           | Pass     | same           | Pass     | same           |
| 13 87 | Pass                | Pass     | same           | Pass     | same           | Pass     | same           | Pass     | same           | Pass     | same           |
| 14 87 | Pass                | Pass     | same           | Pass     | same           | Pass     | same           | Pass     | same           | Pass     | same           |
| 15 87 | Pass                | Pass     | same           | Pass     | same           | Pass     | same           | Pass     | same           | Pass     | same           |
| 30 87 | Pass                | Pass     | same           | Pass     | same           | Pass     | same           | Pass     | same           | Pass     | same           |
| 31 87 | Pass                | Fail     | PassToFail     | Fail     | PassToFail     | Pass     | same           | Pass     | same           | Pass     | same           |
| 13 88 | Pass                | Pass     | same           | Pass     | same           | Pass     | same           | Pass     | same           | Pass     | same           |

# American Shad

## August average flows

Suitable habitat when

D.O. >= 4.0 mg/l at 90% exceedance (10th percentile)

| LJ    | Existing Conditions |         | Plan6b, 44 ft Depth |         | Plan6b, 45 ft Depth |         | Plan6b, 46 ft Depth |         | Plan6b, 47 ft Depth |         | Plan6b, 48 ft Depth |         |
|-------|---------------------|---------|---------------------|---------|---------------------|---------|---------------------|---------|---------------------|---------|---------------------|---------|
|       | DOWsling            | DOBasin | ChangeBasin         | DOBasin | ChangeBasin         | DOBasin | ChangeBasin         | DOBasin | ChangeBasin         | DOBasin | ChangeBasin         | DOBasin |
| 14.88 | Pass                | Pass    | same                | Pass    | same                | Pass    | same                | Pass    | same                | Pass    | same                | Pass    |
| 15.28 | Pass                | Pass    | same                | Pass    | same                | Pass    | same                | Pass    | same                | Pass    | same                | Pass    |
| 30.89 | Pass                | Pass    | same                | Pass    | same                | Pass    | same                | Pass    | same                | Pass    | same                | Pass    |
| 13.69 | Pass                | Pass    | same                | Pass    | same                | Pass    | same                | Pass    | same                | Pass    | same                | Pass    |
| 14.69 | Pass                | Pass    | same                | Pass    | same                | Pass    | same                | Pass    | same                | Pass    | same                | Pass    |
| 15.89 | Pass                | Pass    | same                | Pass    | same                | Pass    | same                | Pass    | same                | Pass    | same                | Pass    |
| 30.69 | Pass                | Pass    | same                | Pass    | same                | Pass    | same                | Pass    | same                | Pass    | same                | Pass    |
| 13.90 | Pass                | Pass    | same                | Pass    | same                | Pass    | same                | Pass    | same                | Pass    | same                | Pass    |
| 14.90 | Pass                | Pass    | same                | Pass    | same                | Pass    | same                | Pass    | same                | Pass    | same                | Pass    |
| 15.90 | Pass                | Pass    | same                | Pass    | same                | Pass    | same                | Pass    | same                | Pass    | same                | Pass    |
| 30.90 | Pass                | Pass    | same                | Pass    | same                | Pass    | same                | Pass    | same                | Pass    | same                | Pass    |
| 13.91 | Pass                | Pass    | same                | Pass    | same                | Pass    | same                | Pass    | same                | Pass    | same                | Pass    |
| 14.91 | Pass                | Pass    | same                | Pass    | same                | Pass    | same                | Pass    | same                | Pass    | same                | Pass    |
| 15.91 | Pass                | Pass    | same                | Pass    | same                | Pass    | same                | Pass    | same                | Pass    | same                | Pass    |
| 16.91 | Pass                | Pass    | same                | Pass    | same                | Pass    | same                | Pass    | same                | Pass    | same                | Pass    |
| 30.91 | Pass                | Pass    | same                | Pass    | same                | Pass    | same                | Pass    | same                | Pass    | same                | Pass    |
| 13.92 | Pass                | Pass    | same                | Pass    | same                | Pass    | same                | Pass    | same                | Pass    | same                | Pass    |
| 14.92 | Pass                | Pass    | same                | Pass    | same                | Pass    | same                | Pass    | same                | Pass    | same                | Pass    |
| 15.92 | Pass                | Pass    | same                | Pass    | same                | Pass    | same                | Pass    | same                | Pass    | same                | Pass    |
| 16.92 | Pass                | Pass    | same                | Pass    | same                | Pass    | same                | Pass    | same                | Pass    | same                | Pass    |
| 30.92 | Pass                | Pass    | same                | Pass    | same                | Pass    | same                | Pass    | same                | Pass    | same                | Pass    |
| 32.92 | Fail                | Pass    | Fail/Pass           | Pass    | same                | Pass    | Fail/Pass           | Pass    | same                | Pass    | Fail/Pass           | Pass    |
| 13.93 | Pass                | Pass    | same                | Pass    | same                | Pass    | same                | Pass    | same                | Pass    | same                | Pass    |
| 14.93 | Pass                | Pass    | same                | Pass    | same                | Pass    | same                | Pass    | same                | Pass    | same                | Pass    |
| 15.93 | Pass                | Pass    | same                | Pass    | same                | Pass    | same                | Pass    | same                | Pass    | same                | Pass    |
| 16.93 | Pass                | Pass    | same                | Pass    | same                | Pass    | same                | Pass    | same                | Pass    | same                | Pass    |
| 30.93 | Pass                | Pass    | same                | Pass    | same                | Pass    | same                | Pass    | same                | Pass    | same                | Pass    |
| 13.94 | Pass                | Pass    | same                | Pass    | same                | Pass    | same                | Pass    | same                | Pass    | same                | Pass    |
| 14.94 | Pass                | Pass    | same                | Pass    | same                | Pass    | same                | Pass    | same                | Pass    | same                | Pass    |
| 15.94 | Pass                | Pass    | same                | Pass    | same                | Pass    | same                | Pass    | same                | Pass    | same                | Pass    |
| 16.94 | Pass                | Pass    | same                | Pass    | same                | Pass    | same                | Pass    | same                | Pass    | same                | Pass    |
| 26.94 | Pass                | Pass    | same                | Pass    | same                | Pass    | same                | Pass    | same                | Pass    | same                | Pass    |
| 30.94 | Pass                | Pass    | same                | Pass    | same                | Pass    | same                | Pass    | same                | Pass    | same                | Pass    |
| 13.95 | Pass                | Pass    | same                | Pass    | same                | Pass    | same                | Pass    | same                | Pass    | same                | Pass    |
| 14.95 | Pass                | Pass    | same                | Pass    | same                | Pass    | same                | Pass    | same                | Pass    | same                | Pass    |
| 15.95 | Pass                | Pass    | same                | Pass    | same                | Pass    | same                | Pass    | same                | Pass    | same                | Pass    |
| 16.95 | Pass                | Pass    | same                | Pass    | same                | Pass    | same                | Pass    | same                | Pass    | same                | Pass    |
| 26.95 | Pass                | Pass    | same                | Pass    | same                | Pass    | same                | Pass    | same                | Pass    | same                | Pass    |
| 30.95 | Pass                | Pass    | same                | Pass    | same                | Pass    | same                | Pass    | same                | Pass    | same                | Pass    |
| 11.96 | Pass                | Pass    | same                | Pass    | same                | Pass    | same                | Pass    | same                | Pass    | same                | Pass    |
| 13.96 | Pass                | Pass    | same                | Pass    | same                | Pass    | same                | Pass    | same                | Pass    | same                | Pass    |
| 14.96 | Pass                | Pass    | same                | Pass    | same                | Pass    | same                | Pass    | same                | Pass    | same                | Pass    |
| 15.96 | Pass                | Pass    | same                | Pass    | same                | Pass    | same                | Pass    | same                | Pass    | same                | Pass    |
| 26.96 | Pass                | Pass    | same                | Pass    | same                | Pass    | same                | Pass    | same                | Pass    | same                | Pass    |
| 30.96 | Pass                | Pass    | same                | Pass    | same                | Pass    | same                | Pass    | same                | Pass    | same                | Pass    |



**American Shad**  
**August average flows**

Suitable habitat when

D.O. >= 4.0 mg/l at 90% exceedance (10th percentile)

| LJ     | Existing Conditions |                 | Plan 44 ft Depth |                 | Plan 45 ft Depth |                 | Plan 46 ft Depth |                 | Plan 47 ft Depth |                 | Plan 48 ft Depth |                 |
|--------|---------------------|-----------------|------------------|-----------------|------------------|-----------------|------------------|-----------------|------------------|-----------------|------------------|-----------------|
|        | Doubling            | DO Basin Change | DO Basin Change  | DO Basin Change | DO Basin Change  | DO Basin Change | DO Basin Change  | DO Basin Change | DO Basin Change  | DO Basin Change | DO Basin Change  | DO Basin Change |
| 30 101 | Pass                | same            | Pass             | same            | Pass             | same            | Pass             | same            | Pass             | same            | Pass             | same            |
| 13 102 | Pass                | same            | Pass             | same            | Pass             | same            | Pass             | same            | Pass             | same            | Pass             | same            |
| 14 102 | Pass                | same            | Pass             | same            | Pass             | same            | Pass             | same            | Pass             | same            | Pass             | same            |
| 15 102 | Pass                | same            | Pass             | same            | Pass             | same            | Pass             | same            | Pass             | same            | Pass             | same            |
| 25 102 | Pass                | same            | Pass             | same            | Pass             | same            | Pass             | same            | Pass             | same            | Pass             | same            |
| 30 102 | Pass                | same            | Pass             | same            | Pass             | same            | Pass             | same            | Pass             | same            | Pass             | same            |
| 13 103 | Pass                | same            | Pass             | same            | Pass             | same            | Pass             | same            | Pass             | same            | Pass             | same            |
| 14 103 | Pass                | same            | Pass             | same            | Pass             | same            | Pass             | same            | Pass             | same            | Pass             | same            |
| 15 103 | Pass                | same            | Pass             | same            | Pass             | same            | Pass             | same            | Pass             | same            | Pass             | same            |
| 25 103 | Pass                | same            | Pass             | same            | Pass             | same            | Pass             | same            | Pass             | same            | Pass             | same            |
| 30 103 | Pass                | same            | Pass             | same            | Pass             | same            | Pass             | same            | Pass             | same            | Pass             | same            |
| 11 104 | Pass                | same            | Pass             | same            | Pass             | same            | Pass             | same            | Pass             | same            | Pass             | same            |
| 13 104 | Pass                | same            | Pass             | same            | Pass             | same            | Pass             | same            | Pass             | same            | Pass             | same            |
| 14 104 | Pass                | same            | Pass             | same            | Pass             | same            | Pass             | same            | Pass             | same            | Pass             | same            |
| 15 104 | Pass                | same            | Pass             | same            | Pass             | same            | Pass             | same            | Pass             | same            | Pass             | same            |
| 25 104 | Pass                | same            | Pass             | same            | Pass             | same            | Pass             | same            | Pass             | same            | Pass             | same            |
| 30 104 | Pass                | same            | Pass             | same            | Pass             | same            | Pass             | same            | Pass             | same            | Pass             | same            |
| 13 105 | Pass                | same            | Pass             | same            | Pass             | same            | Pass             | same            | Pass             | same            | Pass             | same            |
| 14 105 | Pass                | same            | Pass             | same            | Pass             | same            | Pass             | same            | Pass             | same            | Pass             | same            |
| 15 105 | Pass                | same            | Pass             | same            | Pass             | same            | Pass             | same            | Pass             | same            | Pass             | same            |
| 25 105 | Pass                | same            | Pass             | same            | Pass             | same            | Pass             | same            | Pass             | same            | Pass             | same            |
| 30 105 | Pass                | same            | Pass             | same            | Pass             | same            | Pass             | same            | Pass             | same            | Pass             | same            |
| 13 106 | Pass                | same            | Pass             | same            | Pass             | same            | Pass             | same            | Pass             | same            | Pass             | same            |
| 14 106 | Pass                | same            | Pass             | same            | Pass             | same            | Pass             | same            | Pass             | same            | Pass             | same            |
| 15 106 | Pass                | same            | Pass             | same            | Pass             | same            | Pass             | same            | Pass             | same            | Pass             | same            |
| 25 106 | Pass                | same            | Pass             | same            | Pass             | same            | Pass             | same            | Pass             | same            | Pass             | same            |
| 30 106 | Pass                | same            | Pass             | same            | Pass             | same            | Pass             | same            | Pass             | same            | Pass             | same            |
| 13 107 | Pass                | same            | Pass             | same            | Pass             | same            | Pass             | same            | Pass             | same            | Pass             | same            |
| 14 107 | Pass                | same            | Pass             | same            | Pass             | same            | Pass             | same            | Pass             | same            | Pass             | same            |
| 15 107 | Pass                | same            | Pass             | same            | Pass             | same            | Pass             | same            | Pass             | same            | Pass             | same            |
| 25 107 | Pass                | same            | Pass             | same            | Pass             | same            | Pass             | same            | Pass             | same            | Pass             | same            |
| 30 107 | Pass                | same            | Pass             | same            | Pass             | same            | Pass             | same            | Pass             | same            | Pass             | same            |
| 13 108 | Pass                | same            | Pass             | same            | Pass             | same            | Pass             | same            | Pass             | same            | Pass             | same            |
| 14 108 | Pass                | same            | Pass             | same            | Pass             | same            | Pass             | same            | Pass             | same            | Pass             | same            |
| 15 108 | Pass                | same            | Pass             | same            | Pass             | same            | Pass             | same            | Pass             | same            | Pass             | same            |
| 25 108 | Pass                | same            | Pass             | same            | Pass             | same            | Pass             | same            | Pass             | same            | Pass             | same            |
| 30 108 | Pass                | same            | Pass             | same            | Pass             | same            | Pass             | same            | Pass             | same            | Pass             | same            |
| 13 109 | Pass                | same            | Pass             | same            | Pass             | same            | Pass             | same            | Pass             | same            | Pass             | same            |
| 14 109 | Pass                | same            | Pass             | same            | Pass             | same            | Pass             | same            | Pass             | same            | Pass             | same            |

**American Shad**  
August average flows

Suitable habitat when  
D.O.  $\geq$  4.0 mg/l at 90% exceedance (10th percentile)

| LJ     | Existing Conditions<br>Downstream | Plan66, 44 ft Depth<br>DO Basin Change Depth | Plan66, 45 ft Depth<br>DO Basin Change Depth | Plan66, 46 ft Depth<br>DO Basin Change Depth | Plan66, 47 ft Depth<br>DO Basin Change Depth | Plan66, 48 ft Depth<br>DO Basin Change Depth |
|--------|-----------------------------------|----------------------------------------------|----------------------------------------------|----------------------------------------------|----------------------------------------------|----------------------------------------------|
| 15 100 | Pass                              | Pass                                         | Pass                                         | Pass                                         | Pass                                         | Pass                                         |
| 22 100 | Pass                              | Pass                                         | Pass                                         | Pass                                         | Pass                                         | Pass                                         |
| 22 109 | Pass                              | Pass                                         | Pass                                         | Pass                                         | Pass                                         | Pass                                         |
| 30 109 | Pass                              | Pass                                         | Pass                                         | Pass                                         | Pass                                         | Pass                                         |
| 39 109 | Pass                              | Pass                                         | Pass                                         | Pass                                         | Pass                                         | Pass                                         |
| 39 110 | Pass                              | Pass                                         | Pass                                         | Pass                                         | Pass                                         | Pass                                         |
| 14 110 | Pass                              | Pass                                         | Pass                                         | Pass                                         | Pass                                         | Pass                                         |
| 13 110 | Pass                              | Pass                                         | Pass                                         | Pass                                         | Pass                                         | Pass                                         |
| 22 110 | Pass                              | Pass                                         | Pass                                         | Pass                                         | Pass                                         | Pass                                         |
| 25 110 | Pass                              | Pass                                         | Pass                                         | Pass                                         | Pass                                         | Pass                                         |
| 39 110 | Pass                              | Pass                                         | Pass                                         | Pass                                         | Pass                                         | Pass                                         |
| 39 110 | Pass                              | Pass                                         | Pass                                         | Pass                                         | Pass                                         | Pass                                         |
| 13 111 | Pass                              | Pass                                         | Pass                                         | Pass                                         | Pass                                         | Pass                                         |
| 14 111 | Pass                              | Pass                                         | Pass                                         | Pass                                         | Pass                                         | Pass                                         |
| 15 111 | Pass                              | Pass                                         | Pass                                         | Pass                                         | Pass                                         | Pass                                         |
| 22 111 | Pass                              | Pass                                         | Pass                                         | Pass                                         | Pass                                         | Pass                                         |
| 26 111 | Pass                              | Pass                                         | Pass                                         | Pass                                         | Pass                                         | Pass                                         |
| 39 111 | Pass                              | Pass                                         | Pass                                         | Pass                                         | Pass                                         | Pass                                         |
| 13 112 | Pass                              | Pass                                         | Pass                                         | Pass                                         | Pass                                         | Pass                                         |
| 14 112 | Pass                              | Pass                                         | Pass                                         | Pass                                         | Pass                                         | Pass                                         |
| 15 112 | Pass                              | Pass                                         | Pass                                         | Pass                                         | Pass                                         | Pass                                         |
| 22 112 | Pass                              | Pass                                         | Pass                                         | Pass                                         | Pass                                         | Pass                                         |
| 26 112 | Pass                              | Pass                                         | Pass                                         | Pass                                         | Pass                                         | Pass                                         |
| 39 112 | Pass                              | Pass                                         | Pass                                         | Pass                                         | Pass                                         | Pass                                         |
| 13 113 | Pass                              | Pass                                         | Pass                                         | Pass                                         | Pass                                         | Pass                                         |
| 14 113 | Pass                              | Pass                                         | Pass                                         | Pass                                         | Pass                                         | Pass                                         |
| 15 113 | Pass                              | Pass                                         | Pass                                         | Pass                                         | Pass                                         | Pass                                         |
| 22 113 | Pass                              | Pass                                         | Pass                                         | Pass                                         | Pass                                         | Pass                                         |
| 26 113 | Pass                              | Pass                                         | Pass                                         | Pass                                         | Pass                                         | Pass                                         |
| 39 113 | Pass                              | Pass                                         | Pass                                         | Pass                                         | Pass                                         | Pass                                         |
| 39 113 | Pass                              | Pass                                         | Pass                                         | Pass                                         | Pass                                         | Pass                                         |
| 13 114 | Pass                              | Pass                                         | Pass                                         | Pass                                         | Pass                                         | Pass                                         |
| 14 114 | Pass                              | Pass                                         | Pass                                         | Pass                                         | Pass                                         | Pass                                         |
| 15 114 | Pass                              | Pass                                         | Pass                                         | Pass                                         | Pass                                         | Pass                                         |
| 22 114 | Pass                              | Pass                                         | Pass                                         | Pass                                         | Pass                                         | Pass                                         |
| 26 114 | Pass                              | Pass                                         | Pass                                         | Pass                                         | Pass                                         | Pass                                         |
| 39 114 | Pass                              | Pass                                         | Pass                                         | Pass                                         | Pass                                         | Pass                                         |
| 39 114 | Pass                              | Pass                                         | Pass                                         | Pass                                         | Pass                                         | Pass                                         |
| 13 115 | Pass                              | Pass                                         | Pass                                         | Pass                                         | Pass                                         | Pass                                         |
| 14 115 | Pass                              | Pass                                         | Pass                                         | Pass                                         | Pass                                         | Pass                                         |
| 15 115 | Pass                              | Pass                                         | Pass                                         | Pass                                         | Pass                                         | Pass                                         |
| 22 115 | Pass                              | Pass                                         | Pass                                         | Pass                                         | Pass                                         | Pass                                         |
| 26 115 | Pass                              | Pass                                         | Pass                                         | Pass                                         | Pass                                         | Pass                                         |
| 39 115 | Pass                              | Pass                                         | Pass                                         | Pass                                         | Pass                                         | Pass                                         |
| 13 116 | Pass                              | Pass                                         | Pass                                         | Pass                                         | Pass                                         | Pass                                         |
| 14 116 | Pass                              | Pass                                         | Pass                                         | Pass                                         | Pass                                         | Pass                                         |
| 15 116 | Pass                              | Pass                                         | Pass                                         | Pass                                         | Pass                                         | Pass                                         |
| 22 116 | Pass                              | Pass                                         | Pass                                         | Pass                                         | Pass                                         | Pass                                         |
| 26 116 | Pass                              | Pass                                         | Pass                                         | Pass                                         | Pass                                         | Pass                                         |
| 39 116 | Pass                              | Pass                                         | Pass                                         | Pass                                         | Pass                                         | Pass                                         |



## American Shad

## August/ average flows

Suitable habitat when

D.O. &gt;= 4.0 mg/l at 90% exceedance (10th percentile)

| Existing Conditions |      | Planb. 44 ft Depth | Planb. 45 ft Depth | Planb. 46 ft Depth | Planb. 47 ft Depth | Planb. 48 ft Depth |
|---------------------|------|--------------------|--------------------|--------------------|--------------------|--------------------|
| Downing             |      | DOBasin            | DOBasin            | DOBasin            | DOBasin            | DOBasin            |
|                     |      | Change             | Change             | Change             | Change             | Change             |
|                     |      | Pass/Fail          | Pass/Fail          | Pass/Fail          | Pass/Fail          | Pass/Fail          |
| 38 116              | Pass | same               | same               | same               | same               | same               |
| 13 117              | Pass | same               | same               | same               | same               | same               |
| 14 117              | Pass | same               | same               | same               | same               | same               |
| 15 117              | Pass | same               | same               | same               | same               | same               |
| 25 117              | Pass | same               | same               | same               | same               | same               |
| 30 117              | Pass | same               | same               | same               | same               | same               |
| 38 117              | Pass | same               | same               | same               | same               | same               |
| 13 118              | Pass | same               | same               | same               | same               | same               |
| 14 118              | Pass | same               | same               | same               | same               | same               |
| 15 118              | Pass | same               | same               | same               | same               | same               |
| 20 118              | Pass | same               | same               | same               | same               | same               |
| 20 118              | Pass | same               | same               | same               | same               | same               |
| 33 118              | Pass | same               | same               | same               | same               | same               |
| 33 119              | Pass | same               | same               | same               | same               | same               |
| 14 119              | Pass | same               | same               | same               | same               | same               |
| 15 119              | Pass | same               | same               | same               | same               | same               |
| 20 119              | Pass | same               | same               | same               | same               | same               |
| 20 119              | Pass | same               | same               | same               | same               | same               |
| 38 119              | Pass | same               | same               | same               | same               | same               |
| 13 120              | Pass | same               | same               | same               | same               | same               |
| 14 120              | Pass | same               | same               | same               | same               | same               |
| 15 120              | Pass | same               | same               | same               | same               | same               |
| 16 120              | Pass | same               | same               | same               | same               | same               |
| 28 120              | Pass | same               | same               | same               | same               | same               |
| 30 120              | Pass | same               | same               | same               | same               | same               |
| 13 121              | Pass | same               | same               | same               | same               | same               |
| 14 121              | Pass | same               | same               | same               | same               | same               |
| 28 121              | Pass | same               | same               | same               | same               | same               |
| 38 121              | Pass | same               | same               | same               | same               | same               |
| 13 122              | Pass | same               | same               | same               | same               | same               |
| 28 122              | Pass | same               | same               | same               | same               | same               |
| 30 122              | Pass | same               | same               | same               | same               | same               |
| 41 122              | Pass | same               | same               | same               | same               | same               |
| 13 123              | Pass | same               | same               | same               | same               | same               |
| 14 123              | Pass | same               | same               | same               | same               | same               |
| 15 123              | Pass | same               | same               | same               | same               | same               |
| 16 123              | Pass | same               | same               | same               | same               | same               |
| 17 123              | Pass | same               | same               | same               | same               | same               |
| 18 123              | Pass | same               | same               | same               | same               | same               |
| 19 123              | Pass | same               | same               | same               | same               | same               |
| 20 123              | Pass | same               | same               | same               | same               | same               |
| 21 123              | Pass | same               | same               | same               | same               | same               |
| 22 123              | Pass | same               | same               | same               | same               | same               |
| 23 123              | Pass | same               | same               | same               | same               | same               |
| 24 123              | Pass | same               | same               | same               | same               | same               |
| 25 123              | Pass | same               | same               | same               | same               | same               |

**American Shad**  
August average flows

Suitable habitat when

D.O. >= 4.0 mg/l at 90% exceedance (10th percentile)

| U      | Existing Conditions | Plan66   | 44 ft Depth  | Plan66   | 45 ft Depth  | Plan66   | 46 ft Depth  | Plan66   | 47 ft Depth  | Plan66   | 48 ft Depth  |
|--------|---------------------|----------|--------------|----------|--------------|----------|--------------|----------|--------------|----------|--------------|
|        | Downwelling         | Downcast | Change/Depth | Downcast | Change/Depth | Downcast | Change/Depth | Downcast | Change/Depth | Downcast | Change/Depth |
| 26 123 | Pass                | Pass     | same         | Pass     | same         | Pass     | same         | Pass     | same         | Pass     | same         |
| 27 123 | Pass                | Pass     | same         | Pass     | same         | Pass     | same         | Pass     | same         | Pass     | same         |
| 28 123 | Pass                | Pass     | same         | Pass     | same         | Pass     | same         | Pass     | same         | Pass     | same         |
| 29 123 | Pass                | Pass     | same         | Pass     | same         | Pass     | same         | Pass     | same         | Pass     | same         |
| 30 123 | Pass                | Pass     | same         | Pass     | same         | Pass     | same         | Pass     | same         | Pass     | same         |
| 31 123 | Pass                | Pass     | same         | Pass     | same         | Pass     | same         | Pass     | same         | Pass     | same         |
| 32 123 | Pass                | Pass     | same         | Pass     | same         | Pass     | same         | Pass     | same         | Pass     | same         |
| 33 123 | Pass                | Pass     | same         | Pass     | same         | Pass     | same         | Pass     | same         | Pass     | same         |
| 34 123 | Pass                | Pass     | same         | Pass     | same         | Pass     | same         | Pass     | same         | Pass     | same         |
| 35 123 | Pass                | Pass     | same         | Pass     | same         | Pass     | same         | Pass     | same         | Pass     | same         |
| 36 123 | Pass                | Pass     | same         | Pass     | same         | Pass     | same         | Pass     | same         | Pass     | same         |
| 37 123 | Pass                | Pass     | same         | Pass     | same         | Pass     | same         | Pass     | same         | Pass     | same         |
| 38 123 | Pass                | Pass     | same         | Pass     | same         | Pass     | same         | Pass     | same         | Pass     | same         |
| 39 123 | Pass                | Pass     | same         | Pass     | same         | Pass     | same         | Pass     | same         | Pass     | same         |
| 40 123 | Pass                | Pass     | same         | Pass     | same         | Pass     | same         | Pass     | same         | Pass     | same         |
| 41 124 | Pass                | Pass     | same         | Pass     | same         | Pass     | same         | Pass     | same         | Pass     | same         |
| 42 124 | Pass                | Pass     | same         | Pass     | same         | Pass     | same         | Pass     | same         | Pass     | same         |
| 43 125 | Pass                | Pass     | same         | Pass     | same         | Pass     | same         | Pass     | same         | Pass     | same         |
| 44 125 | Pass                | Pass     | same         | Pass     | same         | Pass     | same         | Pass     | same         | Pass     | same         |
| 45 125 | Pass                | Pass     | same         | Pass     | same         | Pass     | same         | Pass     | same         | Pass     | same         |
| 46 125 | Pass                | Pass     | same         | Pass     | same         | Pass     | same         | Pass     | same         | Pass     | same         |
| 47 125 | Pass                | Pass     | same         | Pass     | same         | Pass     | same         | Pass     | same         | Pass     | same         |
| 48 126 | Pass                | Pass     | same         | Pass     | same         | Pass     | same         | Pass     | same         | Pass     | same         |
| 49 126 | Pass                | Pass     | same         | Pass     | same         | Pass     | same         | Pass     | same         | Pass     | same         |
| 50 127 | Pass                | Pass     | same         | Pass     | same         | Pass     | same         | Pass     | same         | Pass     | same         |
| 51 127 | Pass                | Pass     | same         | Pass     | same         | Pass     | same         | Pass     | same         | Pass     | same         |
| 52 127 | Pass                | Pass     | same         | Pass     | same         | Pass     | same         | Pass     | same         | Pass     | same         |
| 53 128 | Pass                | Pass     | same         | Pass     | same         | Pass     | same         | Pass     | same         | Pass     | same         |
| 54 128 | Pass                | Pass     | same         | Pass     | same         | Pass     | same         | Pass     | same         | Pass     | same         |
| 55 128 | Pass                | Pass     | same         | Pass     | same         | Pass     | same         | Pass     | same         | Pass     | same         |
| 56 129 | Pass                | Pass     | same         | Pass     | same         | Pass     | same         | Pass     | same         | Pass     | same         |
| 57 129 | Pass                | Pass     | same         | Pass     | same         | Pass     | same         | Pass     | same         | Pass     | same         |
| 58 129 | Pass                | Pass     | same         | Pass     | same         | Pass     | same         | Pass     | same         | Pass     | same         |
| 59 130 | Pass                | Pass     | same         | Pass     | same         | Pass     | same         | Pass     | same         | Pass     | same         |
| 60 130 | Pass                | Pass     | same         | Pass     | same         | Pass     | same         | Pass     | same         | Pass     | same         |
| 61 130 | Pass                | Pass     | same         | Pass     | same         | Pass     | same         | Pass     | same         | Pass     | same         |
| 62 131 | Pass                | Pass     | same         | Pass     | same         | Pass     | same         | Pass     | same         | Pass     | same         |
| 63 131 | Pass                | Pass     | same         | Pass     | same         | Pass     | same         | Pass     | same         | Pass     | same         |
| 64 131 | Pass                | Pass     | same         | Pass     | same         | Pass     | same         | Pass     | same         | Pass     | same         |
| 65 132 | Pass                | Pass     | same         | Pass     | same         | Pass     | same         | Pass     | same         | Pass     | same         |

American Shad

August average flows

Suitable habitat when

D.O. >= 4.0 mg/l at 90% exceedance (10th percentile)

| LJ     | Existing Conditions |        | Plan6b, 44 ft Depth |        | Plan6a, 45 ft Depth |        | Plan6a, 46 ft Depth |        | Plan6a, 47 ft Depth |        | Plan6a, 48 ft Depth |        |
|--------|---------------------|--------|---------------------|--------|---------------------|--------|---------------------|--------|---------------------|--------|---------------------|--------|
|        | DOWsing             | DOcrit | Change              | DOcrit | Change              | DOcrit | Change              | DOcrit | Change              | DOcrit | Change              | DOcrit |
| 14 133 | Pass                | Pass   | same                | Pass   | same                | Pass   | same                | Pass   | same                | Pass   | same                | Pass   |
| 22 133 | Pass                | Pass   | same                | Pass   | same                | Pass   | same                | Pass   | same                | Pass   | same                | Pass   |
| 14 134 | Pass                | Pass   | same                | Pass   | same                | Pass   | same                | Pass   | same                | Pass   | same                | Pass   |
| 22 134 | Pass                | Pass   | same                | Pass   | same                | Pass   | same                | Pass   | same                | Pass   | same                | Pass   |
| 14 135 | Pass                | Pass   | same                | Pass   | same                | Pass   | same                | Pass   | same                | Pass   | same                | Pass   |
| 14 136 | Pass                | Pass   | same                | Pass   | same                | Pass   | same                | Pass   | same                | Pass   | same                | Pass   |
| 14 137 | Pass                | Pass   | same                | Pass   | same                | Pass   | same                | Pass   | same                | Pass   | same                | Pass   |
| 14 138 | Pass                | Pass   | same                | Pass   | same                | Pass   | same                | Pass   | same                | Pass   | same                | Pass   |
| 14 139 | Pass                | Pass   | same                | Pass   | same                | Pass   | same                | Pass   | same                | Pass   | same                | Pass   |
| 14 140 | Pass                | Pass   | same                | Pass   | same                | Pass   | same                | Pass   | same                | Pass   | same                | Pass   |
| 14 141 | Pass                | Pass   | same                | Pass   | same                | Pass   | same                | Pass   | same                | Pass   | same                | Pass   |
| 14 142 | Pass                | Pass   | same                | Pass   | same                | Pass   | same                | Pass   | same                | Pass   | same                | Pass   |
| 14 143 | Pass                | Pass   | same                | Pass   | same                | Pass   | same                | Pass   | same                | Pass   | same                | Pass   |
| 14 144 | Pass                | Pass   | same                | Pass   | same                | Pass   | same                | Pass   | same                | Pass   | same                | Pass   |
| 14 145 | Pass                | Pass   | same                | Pass   | same                | Pass   | same                | Pass   | same                | Pass   | same                | Pass   |
| 14 146 | Pass                | Pass   | same                | Pass   | same                | Pass   | same                | Pass   | same                | Pass   | same                | Pass   |
| 14 147 | Pass                | Pass   | same                | Pass   | same                | Pass   | same                | Pass   | same                | Pass   | same                | Pass   |
| 14 148 | Pass                | Pass   | same                | Pass   | same                | Pass   | same                | Pass   | same                | Pass   | same                | Pass   |
| 14 149 | Pass                | Pass   | same                | Pass   | same                | Pass   | same                | Pass   | same                | Pass   | same                | Pass   |
| 14 150 | Pass                | Pass   | same                | Pass   | same                | Pass   | same                | Pass   | same                | Pass   | same                | Pass   |
| 14 151 | Pass                | Pass   | same                | Pass   | same                | Pass   | same                | Pass   | same                | Pass   | same                | Pass   |
| 14 152 | Pass                | Pass   | same                | Pass   | same                | Pass   | same                | Pass   | same                | Pass   | same                | Pass   |
| 14 153 | Pass                | Pass   | same                | Pass   | same                | Pass   | same                | Pass   | same                | Pass   | same                | Pass   |
| 14 154 | Pass                | Pass   | same                | Pass   | same                | Pass   | same                | Pass   | same                | Pass   | same                | Pass   |
| 14 155 | Pass                | Pass   | same                | Pass   | same                | Pass   | same                | Pass   | same                | Pass   | same                | Pass   |
| 14 156 | Pass                | Pass   | same                | Pass   | same                | Pass   | same                | Pass   | same                | Pass   | same                | Pass   |
| 14 157 | Pass                | Pass   | same                | Pass   | same                | Pass   | same                | Pass   | same                | Pass   | same                | Pass   |
| 14 158 | Pass                | Pass   | same                | Pass   | same                | Pass   | same                | Pass   | same                | Pass   | same                | Pass   |
| 14 159 | Pass                | Pass   | same                | Pass   | same                | Pass   | same                | Pass   | same                | Pass   | same                | Pass   |
| 14 160 | Pass                | Pass   | same                | Pass   | same                | Pass   | same                | Pass   | same                | Pass   | same                | Pass   |
| 14 161 | Pass                | Pass   | same                | Pass   | same                | Pass   | same                | Pass   | same                | Pass   | same                | Pass   |
| 14 162 | Pass                | Pass   | same                | Pass   | same                | Pass   | same                | Pass   | same                | Pass   | same                | Pass   |
| 14 163 | Pass                | Pass   | same                | Pass   | same                | Pass   | same                | Pass   | same                | Pass   | same                | Pass   |
| 14 164 | Pass                | Pass   | same                | Pass   | same                | Pass   | same                | Pass   | same                | Pass   | same                | Pass   |
| 14 165 | Pass                | Pass   | same                | Pass   | same                | Pass   | same                | Pass   | same                | Pass   | same                | Pass   |
| 14 166 | Pass                | Pass   | same                | Pass   | same                | Pass   | same                | Pass   | same                | Pass   | same                | Pass   |

(2) Mean velocity  $\approx 30$  cm/s, and

[illegible]

(2) Mean velocity = 32 cm/s and

[illegible]





**Striped Bass - Eggs**  
 20th percentile APRIL flow  
 50th percentile APRIL flow  
 75th percentile APRIL flow  
 (1) Mean 20th percentile acidity  $\leq 8$  pH  
 (2) 10th percentile 2.0 or 4.5 mg/l

| Eating Conditions |  | Run 1b, 4d, 7d Depth |  | Run 3a, 4d, 7d Depth |  | Run 1b, 4d, 7d Depth |  | Run 3a, 4d, 7d Depth |  | Run 1b, 4d, 7d Depth |  | Run 3a, 4d, 7d Depth |  | Run 1b, 4d, 7d Depth |  | Run 3a, 4d, 7d Depth |  | Run 1b, 4d, 7d Depth |  | Run 3a, 4d, 7d Depth |  | Run 1b, 4d, 7d Depth |  | Run 3a, 4d, 7d Depth |  | Run 1b, 4d, 7d Depth |  | Run 3a, 4d, 7d Depth |  | Run 1b, 4d, 7d Depth |  | Run 3a, 4d, 7d Depth |  | Run 1b, 4d, 7d Depth |  | Run 3a, 4d, 7d Depth |  | Run 1b, 4d, 7d Depth |  | Run 3a, 4d, 7d Depth |  | Run 1b, 4d, 7d Depth |  | Run 3a, 4d, 7d Depth |  | Run 1b, 4d, 7d Depth |  | Run 3a, 4d, 7d Depth |  | Run 1b, 4d, 7d Depth |  | Run 3a, 4d, 7d Depth |  | Run 1b, 4d, 7d Depth |  | Run 3a, 4d, 7d Depth |  | Run 1b, 4d, 7d Depth |  | Run 3a, 4d, 7d Depth |  | Run 1b, 4d, 7d Depth |  | Run 3a, 4d, 7d Depth |  | Run 1b, 4d, 7d Depth |  | Run 3a, 4d, 7d Depth |  | Run 1b, 4d, 7d Depth |  | Run 3a, 4d, 7d Depth |  | Run 1b, 4d, 7d Depth |  | Run 3a, 4d, 7d Depth |  | Run 1b, 4d, 7d Depth |  | Run 3a, 4d, 7d Depth |  | Run 1b, 4d, 7d Depth |  | Run 3a, 4d, 7d Depth |  | Run 1b, 4d, 7d Depth |  | Run 3a, 4d, 7d Depth |  | Run 1b, 4d, 7d Depth |  | Run 3a, 4d, 7d Depth |  | Run 1b, 4d, 7d Depth |  | Run 3a, 4d, 7d Depth |  | Run 1b, 4d, 7d Depth |---|
|---|

## Striped Bass - Eggs

20th percentile APFEL 100%

Salinity: 10-15 ppt

(1) Mean 50th percentile salinity = 9 ppt

(2) Mean 50th percentile salinity = 10 ppt

(3) 10th percentile D.O. = 4.7 mg/l

| Eggs |   | Hatched |   | 4.4 ft Depth |   | 4.8 ft Depth |   | 5.2 ft Depth |    | 5.6 ft Depth |    | 6.0 ft Depth |    | 6.4 ft Depth |    | 6.8 ft Depth |    | 7.2 ft Depth |    | 7.6 ft Depth |    | 8.0 ft Depth |    | 8.4 ft Depth |    | 8.8 ft Depth |    | 9.2 ft Depth |    | 9.6 ft Depth |    | 10.0 ft Depth |    | 10.4 ft Depth |    | 10.8 ft Depth |    | 11.2 ft Depth |    | 11.6 ft Depth |    | 12.0 ft Depth |    | 12.4 ft Depth |    | 12.8 ft Depth |    | 13.2 ft Depth |    | 13.6 ft Depth |    | 14.0 ft Depth |    | 14.4 ft Depth |    | 14.8 ft Depth |    | 15.2 ft Depth |    | 15.6 ft Depth |    | 16.0 ft Depth |    | 16.4 ft Depth |    | 16.8 ft Depth |    | 17.2 ft Depth |    | 17.6 ft Depth |    | 18.0 ft Depth |    | 18.4 ft Depth |    | 18.8 ft Depth |    | 19.2 ft Depth |    | 19.6 ft Depth |    | 20.0 ft Depth |    | 20.4 ft Depth |    | 20.8 ft Depth |    | 21.2 ft Depth |    | 21.6 ft Depth |    | 22.0 ft Depth |    | 22.4 ft Depth |    | 22.8 ft Depth |    | 23.2 ft Depth |     | 23.6 ft Depth |  | 24.0 ft Depth |  | 24.4 ft Depth |  | 24.8 ft Depth |  | 25.2 ft Depth |  | 25.6 ft Depth |  | 26.0 ft Depth |  | 26.4 ft Depth |  | 26.8 ft Depth |  | 27.2 ft Depth |  | 27.6 ft Depth |  | 28.0 ft Depth |  | 28.4 ft Depth |  | 28.8 ft Depth |  | 29.2 ft Depth |  | 29.6 ft Depth |  | 30.0 ft Depth |  | 30.4 ft Depth |  | 30.8 ft Depth |  | 31.2 ft Depth | 48.4 ft Depth |  | 48.8 ft Depth |  | 49.2 ft Depth |  | 49.6 ft Depth |  | 50.0 ft Depth |  | 50.4 ft Depth |  | 50.8 ft Depth |  | 51.2 ft Depth |  | 51.6 ft Depth |  | 52.0 ft Depth |  | 52.4 ft Depth |  | 52.8 ft Depth |  | 53.2 ft Depth |  | 53.6 ft Depth |  | 54.0 ft Depth |  | 54.4 ft Depth |  | 54.8 ft Depth |  | 55.2 ft Depth |  |
|---|
| 1    | 2 | |
| 1    | 2 | |







1994, p. 10. Cf. also the fact that the  
Dutch word *het* is a common noun (cf.

| Source Columns |   | Run No. 44 Depth |   |   |   |   |   |   |    |    |    | Run No. 45 Depth |    |    |    |    |    |    |    |    |    | Run No. 46 Depth |    |    |    |    |    |    |    |    |    | Run No. 47 Depth |    |    |    |    |    |    |    |    |    | Run No. 48 Depth | |
|---|
| 1              | 2 |
| 1              | 2 |    |    

Striped Bass - Eggs

50th percentile APRIL 2006

Subsidiary Hospital when

7) Molar % of permeable solute = 5 mol

(7) Mean velocity = 0.30 cm/s; and  
(8) Mean discharge is 13.3 m<sup>3</sup>/s.

[illegible]

# Striped Bass - Eggs

50th percentile AFPL Rows

Source: Natural Resources Canada  
 (1) Mean 50th percentile safety is 3.0%  
 (2) 50th percentile safety is 3.0%  
 (3) 50th percentile safety is 3.0%

| Eggs Conditions |   |   |   |   |   |   |   |   |    | Par. 6b, 4.1 ft Depth |    |    |    |    |    |    |    |    |    | Par. 6b, 6.1 ft Depth |    |    |    |    |    |    |    |    |    | Par. 6b, 8.1 ft Depth |    |    |    |    |    |    |    |    |    | Par. 6b, 10.1 ft Depth |    |    |    |    |    |    |    |    |    | Par. 6b, 12.1 ft Depth |    |    |    |    |    |    |    |    |    | Par. 6b, 14.1 ft Depth |    |    |    |    |    |    |    |    |    | Par. 6b, 16.1 ft Depth |    |    |    |    |    |    |    |    |    | Par. 6b, 18.1 ft Depth |    |    |    |    |    |    |    |    |    | Par. 6b, 20.1 ft Depth |    |    |    |    |    |    |    |    |     | Par. 6b, 22.1 ft Depth |     |     |     |     |     |     |     |     |     | Par. 6b, 24.1 ft Depth |     |     |     |     |     |     |     |     |     | Par. 6b, 26.1 ft Depth |     |     |     |     |     |     |     |     |     | Par. 6b, 198.1 ft Depth |     |     |     |     |     |     |     |     |     | Par. 6b, 200.1 ft Depth |     |     |     |     |     |     |     |     |      | Par. 6b, 202.1 ft Depth |      |      |      |      |      |      |      |      |      | Par. 6b, 204.1 ft Depth |      |      |      |      |      |      |      |      |      | Par. 6b, 206.1 ft Depth |      |      |      |      |      |      |      |      |      | Par. 6b, 208.1 ft Depth |      |      |      |      |      |      |      |      |      | Par. 6b, 210.1 ft Depth |      |      |      |      |      |      |      |      |      | Par. 6b, 212.1 ft Depth |      |      |      |      |      |      |      |      |      | Par. 6b, 214.1 ft Depth |      |      |      |      |      |      |      |      |      | Par. 6b, 216.1 ft Depth |      |      |      |      |      |      |      |      |      | Par. 6b, 218.1 ft Depth |      |      |      |      |      |      |      |      |      | Par. 6b, 220.1 ft Depth |      |      |      |      |      |      |      |      |      | Par. 6b, 222.1 ft Depth |      |      |      |      |      |      |      |      |      | Par. 6b, 224.1 ft Depth |      |      |      |      |      |      |      |      |      | Par. 6b, 226.1 ft Depth |      |      |      |      |      |      |      |      |      | Par. 6b, 228.1 ft Depth |      |      |      |      |      |      |      |      |      | Par. 6b, 230.1 ft Depth |      |      |      |      |      |      |      |      |      | Par. 6b, 232.1 ft Depth |      |      |      |      |      |      |      |      |      | Par. 6b, 234.1 ft Depth |      |      |      |      |      |      |      |      |      | Par. 6b, 236.1 ft Depth |      |      |      |      |      |      |      |      |      | Par. 6b, 238.1 ft Depth |      |      |      |      |      |      |      |      |      | Par. 6b, 240.1 ft Depth |      |      |      |      |      |      |      |  |  |
|---|
| 1               | 2 |  |  |



Striped Bass - E

Know Your Own Mind

Qualitative feedback obtained

(1) Mean: 50th percentile salinity = 9 ppt

(2) Mean velocity  $\approx 20$  cm/s, and[illegible]

77. Mean velocity of 30 cm/s and 10% permeable D.C. = 4.9 mph

[illegible]

Striped Bass - Eggs

BRUCE TILDEY @NCSU0101

Evolutionary Psychology Review

(1) Mean 50th percentile activity = 6 kcal.

(2) Mean velocity  $\approx 30$   
(3) 1976 density  $\approx 1.5$ [illegible]







# Striped Bass - Eggs

80% percentiles APRIL News

Suzanne Isgrig et al.

(1) Mean 50% percent safety = 0.1 (M)

(2) 50% percent safety = 0.1 (M)

(3) 50% percent safety = 0.1 (M)

| Country |   | Region |   | City |   | District |   | Ward |   | Sub Ward |   | Village |   | Hamlet |   | Group |   | Type |   | Status |   | Notes |   | Remarks |   | Comments |   | Details |   | Info |   | Data |   | Meta |   | Extra |   | Footer | |
|---|
| 1       | 1 |







## Shipped Bass - Eggs

80th percentile APRIL, May

Susable total area

1) Mean 50th percentile 2) 80th percentile 3) 90th percentile

| Estimate Conditions |                 |                 |                 |                 |                 |                 |                 |                 |                 | Pen 44 ft Depth |                 |                 |                 |                 |                 |                 |                 |                 |                 | Pen 45 ft Depth |                 |                 |                 |                 |                 |                 |                 |                 |                 | Pen 46 ft Depth |                 |                 |                 |                 |                 |                 |                 |                 |                 | Pen 47 ft Depth |                 |                 |                 |                 |                 |                 |                 |                 |                 | Pen 48 ft Depth |                 |                 |                 |                 |                 |                 |                  |                  |                  | Pen 49 ft Depth  | |
|---|
| Estimate            | Pen 44 ft Depth | Pen 45 ft Depth | Pen 46 ft Depth |

Striped Bass - Eggs

Figure 1. A schematic diagram of the experimental design.

4) History of the symptoms, including onset of


Adapted from *Journal of Management Education*, 2000, 24(1), 10-12. Copyright 2000 by Sage Publications.

[illegible]

















**Striped Bass - Larvae**  
**20th percentile MAY flows**

Stable habitat when  
 Stable with periodic  
 (2) Mean Temperature D.O. >= 4.5 mg/l

| Existing Conditions |  | Months 44 to 47 Death |  | Months 48 to 50 Death |  | Months 51 to 53 Death |  | Months 798 to 799 Death |  | Months 800 to 801 Death |  | Months |  |
|---|
|---|







Striped Bass - Larvae  
20th percentile MAY flows

Sublethal halibut when

- (1) Mean 50m permeon salinity between 2 and 8 ppt, and
- (2) Mean 10m percentile D.O. >= 4.3 mg/l

| Existing Conditions |                             | Planck 44 ft Depth        |           | Planck 45 ft Depth        |           | Planck 46 ft Depth        |           | Planck 47 ft Depth        |           | Planck 48 ft Depth        |           |
|---------------------|-----------------------------|---------------------------|-----------|---------------------------|-----------|---------------------------|-----------|---------------------------|-----------|---------------------------|-----------|
| L.C.                | USEX201 (DOM20) EXISTING201 | USEX201 (DOM20) PLANCK201 | CHANGE201 | USEX201 (DOM20) PLANCK201 | CHANGE201 | USEX201 (DOM20) PLANCK201 | CHANGE201 | USEX201 (DOM20) PLANCK201 | CHANGE201 | USEX201 (DOM20) PLANCK201 | CHANGE201 |
| 13 131              | Fail                        | Fail                      | same      | Fail                      | same      | Fail                      | same      | Fail                      | same      | Fail                      | same      |
| 13 132              | Fail                        | Fail                      | same      | Fail                      | same      | Fail                      | same      | Fail                      | same      | Fail                      | same      |
| 13 133              | Fail                        | Pass                      | same      | Fail                      | same      | Fail                      | same      | Fail                      | same      | Fail                      | same      |
| 13 134              | Fail                        | Pass                      | same      | Fail                      | same      | Fail                      | same      | Fail                      | same      | Fail                      | same      |
| 13 135              | Fail                        | Pass                      | same      | Fail                      | same      | Fail                      | same      | Fail                      | same      | Fail                      | same      |
| 13 136              | Fail                        | Pass                      | same      | Fail                      | same      | Fail                      | same      | Fail                      | same      | Fail                      | same      |
| 13 137              | Fail                        | Pass                      | same      | Fail                      | same      | Fail                      | same      | Fail                      | same      | Fail                      | same      |
| 13 138              | Fail                        | Pass                      | same      | Fail                      | same      | Fail                      | same      | Fail                      | same      | Fail                      | same      |
| 13 139              | Fail                        | Pass                      | same      | Fail                      | same      | Fail                      | same      | Fail                      | same      | Fail                      | same      |
| 13 140              | Fail                        | Pass                      | same      | Fail                      | same      | Fail                      | same      | Fail                      | same      | Fail                      | same      |
| 13 141              | Fail                        | Pass                      | same      | Fail                      | same      | Fail                      | same      | Fail                      | same      | Fail                      | same      |
| 13 142              | Fail                        | Pass                      | same      | Fail                      | same      | Fail                      | same      | Fail                      | same      | Fail                      | same      |
| 13 143              | Fail                        | Pass                      | same      | Fail                      | same      | Fail                      | same      | Fail                      | same      | Fail                      | same      |
| 13 144              | Fail                        | Pass                      | same      | Fail                      | same      | Fail                      | same      | Fail                      | same      | Fail                      | same      |
| 13 145              | Fail                        | Pass                      | same      | Fail                      | same      | Fail                      | same      | Fail                      | same      | Fail                      | same      |
| 13 146              | Fail                        | Pass                      | same      | Fail                      | same      | Fail                      | same      | Fail                      | same      | Fail                      | same      |
| 13 147              | Fail                        | Pass                      | same      | Fail                      | same      | Fail                      | same      | Fail                      | same      | Fail                      | same      |
| 13 148              | Fail                        | Pass                      | same      | Fail                      | same      | Fail                      | same      | Fail                      | same      | Fail                      | same      |
| 13 149              | Fail                        | Pass                      | same      | Fail                      | same      | Fail                      | same      | Fail                      | same      | Fail                      | same      |
| 13 150              | Fail                        | Pass                      | same      | Fail                      | same      | Fail                      | same      | Fail                      | same      | Fail                      | same      |





















**Striped Bass - Larvae**  
**50th percentile MAY flows**

Suitable habitat when  
 1) Mean 50th percentile density between 3 and 8 ppt, and  
 2) Mean 10th percentile D.O. >= 6.2 mg/l

| L      | Existing Conditions |          | Plants 44 ft Depth |          | Plants 46 ft Depth |          | Plants 48 ft Depth |          | Plants 47 ft Depth |          | Plants 48 ft Depth |          |
|--------|---------------------|----------|--------------------|----------|--------------------|----------|--------------------|----------|--------------------|----------|--------------------|----------|
|        | WATER               | EXISTING | WATER              | EXISTING | WATER              | EXISTING | WATER              | EXISTING | WATER              | EXISTING | WATER              | EXISTING |
| 11 130 | Fail                | Fail     | Fail               | Fail     | Fail               | Fail     | Fail               | Fail     | Fail               | Fail     | Fail               | Fail     |
| 11 130 | Fail                | Fail     | Fail               | Fail     | Fail               | Fail     | Fail               | Fail     | Fail               | Fail     | Fail               | Fail     |
| 12 130 | Fail                | Fail     | Fail               | Fail     | Fail               | Fail     | Fail               | Fail     | Fail               | Fail     | Fail               | Fail     |
| 12 130 | Fail                | Fail     | Fail               | Fail     | Fail               | Fail     | Fail               | Fail     | Fail               | Fail     | Fail               | Fail     |
| 13 130 | Fail                | Fail     | Fail               | Fail     | Fail               | Fail     | Fail               | Fail     | Fail               | Fail     | Fail               | Fail     |
| 13 130 | Fail                | Fail     | Fail               | Fail     | Fail               | Fail     | Fail               | Fail     | Fail               | Fail     | Fail               | Fail     |
| 23 130 | Fail                | Fail     | Fail               | Fail     | Fail               | Fail     | Fail               | Fail     | Fail               | Fail     | Fail               | Fail     |
| 23 130 | Fail                | Fail     | Fail               | Fail     | Fail               | Fail     | Fail               | Fail     | Fail               | Fail     | Fail               | Fail     |
| 14 131 | Fail                | Fail     | Fail               | Fail     | Fail               | Fail     | Fail               | Fail     | Fail               | Fail     | Fail               | Fail     |
| 14 131 | Fail                | Fail     | Fail               | Fail     | Fail               | Fail     | Fail               | Fail     | Fail               | Fail     | Fail               | Fail     |
| 23 131 | Fail                | Fail     | Fail               | Fail     | Fail               | Fail     | Fail               | Fail     | Fail               | Fail     | Fail               | Fail     |
| 23 131 | Fail                | Fail     | Fail               | Fail     | Fail               | Fail     | Fail               | Fail     | Fail               | Fail     | Fail               | Fail     |
| 23 132 | Fail                | Fail     | Fail               | Fail     | Fail               | Fail     | Fail               | Fail     | Fail               | Fail     | Fail               | Fail     |
| 23 132 | Fail                | Fail     | Fail               | Fail     | Fail               | Fail     | Fail               | Fail     | Fail               | Fail     | Fail               | Fail     |
| 14 132 | Fail                | Fail     | Fail               | Fail     | Fail               | Fail     | Fail               | Fail     | Fail               | Fail     | Fail               | Fail     |
| 14 132 | Fail                | Fail     | Fail               | Fail     | Fail               | Fail     | Fail               | Fail     | Fail               | Fail     | Fail               | Fail     |
| 23 132 | Fail                | Fail     | Fail               | Fail     | Fail               | Fail     | Fail               | Fail     | Fail               | Fail     | Fail               | Fail     |
| 23 132 | Fail                | Fail     | Fail               | Fail     | Fail               | Fail     | Fail               | Fail     | Fail               | Fail     | Fail               | Fail     |
| 23 134 | Fail                | Fail     | Fail               | Fail     | Fail               | Fail     | Fail               | Fail     | Fail               | Fail     | Fail               | Fail     |
| 23 134 | Fail                | Fail     | Fail               | Fail     | Fail               | Fail     | Fail               | Fail     | Fail               | Fail     | Fail               | Fail     |
| 14 135 | Fail                | Fail     | Fail               | Fail     | Fail               | Fail     | Fail               | Fail     | Fail               | Fail     | Fail               | Fail     |
**Striped Bass - Larvae**  
80th percentile MAY flows

Sulphable habitat when

1) Mean 50th percentile salinity between 3 and 9 ppt and

2) Mean 10th percentile D.O.  $\approx 4.5$  maj[illegible]



**Striped Bass - Larvae**  
80th percentile MAY flows

Suitable habitat when

(1) Mean 50th percentile salinity between 3 and 9 ppt, and

(2) Mean 10th percentile D.O. = 4.5 mg/l

[illegible]



**Striped Bass - Spawning**  
20th percentile APRIL flows

Sustainable habitat when

95th percentile safety cut point and

(2) Mean velocity  $\approx 37$  cm/s[illegible]











# Striped Bass - Spawning 20th percentile APRIL flows

Schedule: Natural flows  
(1) 50m<sup>3</sup>/sec, (2) 100m<sup>3</sup>/sec, (3) 150m<sup>3</sup>/sec  
(4) Mean velocity = 30 cm/s

| Benthic Conditions |       | Plankton 44 ft Depth |       | Plankton 45 ft Depth |       | Plankton 46 ft Depth |       | Plankton 47 ft Depth |       | Plankton 48 ft Depth |       |
|--------------------|-------|----------------------|-------|----------------------|-------|----------------------|-------|----------------------|-------|----------------------|-------|
| 13                 | 14    | 15                   | 16    | 17                   | 18    | 19                   | 20    | 21                   | 22    | 23                   | 24    |
| 13.01              | 13.02 | 13.03                | 13.04 | 13.05                | 13.06 | 13.07                | 13.08 | 13.09                | 13.10 | 13.11                | 13.12 |
| 13.13              | 13.14 | 13.15                | 13.16 | 13.17                | 13.18 | 13.19                | 13.20 | 13.21                | 13.22 | 13.23                | 13.24 |
| 13.25              | 13.26 | 13.27                | 13.28 | 13.29                | 13.30 | 13.31                | 13.32 | 13.33                | 13.34 | 13.35                | 13.36 |
| 13.37              | 13.38 | 13.39                | 13.40 | 13.41                | 13.42 | 13.43                | 13.44 | 13.45                | 13.46 | 13.47                | 13.48 |
| 13.49              | 13.50 | 13.51                | 13.52 | 13.53                | 13.54 | 13.55                | 13.56 | 13.57                | 13.58 | 13.59                | 13.60 |
| 13.61              | 13.62 | 13.63                | 13.64 | 13.65                | 13.66 | 13.67                | 13.68 | 13.69                | 13.70 | 13.71                | 13.72 |
| 13.73              | 13.74 | 13.75                | 13.76 | 13.77                | 13.78 | 13.79                | 13.80 | 13.81                | 13.82 | 13.83                | 13.84 |
| 13.85              | 13.86 | 13.87                | 13.88 | 13.89                | 13.90 | 13.91                | 13.92 | 13.93                | 13.94 | 13.95                | 13.96 |
| 13.97              | 13.98 | 13.99                | 14.00 | 14.01                | 14.02 | 14.03                | 14.04 | 14.05                | 14.06 | 14.07                | 14.08 |
| 14.09              | 14.10 | 14.11                | 14.12 | 14.13                | 14.14 | 14.15                | 14.16 | 14.17                | 14.18 | 14.19                | 14.20 |
| 14.21              | 14.22 | 14.23                | 14.24 | 14.25                | 14.26 | 14.27                | 14.28 | 14.29                | 14.30 | 14.31                | 14.32 |
| 14.33              | 14.34 | 14.35                | 14.36 | 14.37                | 14.38 | 14.39                | 14.40 | 14.41                | 14.42 | 14.43                | 14.44 |
| 14.45              | 14.46 | 14.47                | 14.48 | 14.49                | 14.50 | 14.51                | 14.52 | 14.53                | 14.54 | 14.55                | 14.56 |
| 14.57              | 14.58 | 14.59                | 14.60 | 14.61                | 14.62 | 14.63                | 14.64 | 14.65                | 14.66 | 14.67                | 14.68 |
| 14.69              | 14.70 | 14.71                | 14.72 | 14.73                | 14.74 | 14.75                | 14.76 | 14.77                | 14.78 | 14.79                | 14.80 |
| 14.81              | 14.82 | 14.83                | 14.84 | 14.85                | 14.86 | 14.87                | 14.88 | 14.89                | 14.90 | 14.91                | 14.92 |
| 14.93              | 14.94 | 14.95                | 14.96 | 14.97                | 14.98 | 14.99                | 15.00 | 15.01                | 15.02 | 15.03                | 15.04 |
| 15.05              | 15.06 | 15.07                | 15.08 | 15.09                | 15.10 | 15.11                | 15.12 | 15.13                | 15.14 | 15.15                | 15.16 |
| 15.17              | 15.18 | 15.19                | 15.20 | 15.21                | 15.22 | 15.23                | 15.24 | 15.25                | 15.26 | 15.27                | 15.28 |
| 15.29              | 15.30 | 15.31                | 15.32 | 15.33                | 15.34 | 15.35                | 15.36 | 15.37                | 15.38 | 15.39                | 15.40 |
| 15.41              | 15.42 | 15.43                | 15.44 | 15.45                | 15.46 | 15.47                | 15.48 | 15.49                | 15.50 | 15.51                | 15.52 |
| 15.53              | 15.54 | 15.55                | 15.56 | 15.57                | 15.58 | 15.59                | 15.60 | 15.61                | 15.62 | 15.63                | 15.64 |
| 15.65              | 15.66 | 15.67                | 15.68 | 15.69                | 15.70 | 15.71                | 15.72 | 15.73                | 15.74 | 15.75                | 15.76 |
| 15.77              | 15.78 | 15.79                | 15.80 | 15.81                | 15.82 | 15.83                | 15.84 | 15.85                | 15.86 | 15.87                | 15.88 |
| 15.89              | 15.90 | 15.91                | 15.92 | 15.93                | 15.94 | 15.95                | 15.96 | 15.97                | 15.98 | 15.99                | 16.00 |







Striped Bass - Spawning  
50th percentile APRIL flows

Suitable habitat when

1) 50th percentile salinity &lt; 1 ppt, and

2) Mean velocity  $v = 30 \text{ cm/s}$

[illegible]



Striped Bass - Spawning  
50th percentile APRIL flows

Sustainable Habitat when

<sup>1)</sup> 90th percentile salinity  $\leq 1$  ppt. and2) Mean velocity  $\bar{u}$  (m/s)[illegible]













Striped Bass - Spawning  
50th Percentile APRIL 10th

Suitable habitat when  
(1) 50th percentile salinity > 1 ppt. and  
(2) mean velocity >= 50 cm/s

| Existing Conditions |      |      | Pluvial 44 ft Depth |       |       | Pluvial 45 ft Depth |       |       | Pluvial 46 ft Depth |       |       | Pluvial 47 ft Depth |       |       | Pluvial 48 ft Depth |       |       |
|---------------------|------|------|---------------------|-------|-------|---------------------|-------|-------|---------------------|-------|-------|---------------------|-------|-------|---------------------|-------|-------|
| 1-3                 | 4-6  | 7-9  | 10-12               | 13-15 | 16-18 | 19-21               | 22-24 | 25-27 | 28-30               | 31-33 | 34-36 | 37-39               | 40-42 | 43-45 | 46-48               | 49-51 | 52-54 |
| Pass                | Pass | Pass | Pass                | Pass  | Pass  | Pass                | Pass  | Pass  | Pass                | Pass  | Pass  | Pass                | Pass  | Pass  | Pass                | Pass  | Pass  |
| Fail                | Fail | Fail | Fail                | Fail  | Fail  | Fail                | Fail  | Fail  | Fail                | Fail  | Fail  | Fail                | Fail  | Fail  | Fail                | Fail  | Fail  |
| 50%                 | 50%  | 50%  | 50%                 | 50%   | 50%   | 50%                 | 50%   | 50%   | 50%                 | 50%   | 50%   | 50%                 | 50%   | 50%   | 50%                 | 50%   | 50%   |









Striped Bass - Spawning  
50th percentile APRIL flows

Suitable habitat when  
1) 90th percentile salinity  $\leq 1$  ppt, and  
2) Mean velocity  $> 30$  cm/s

| Empire Operations |          | Project 44 (Alpha) |         | Project 45 (Beta) |          | Project 46 (Gamma) |         | Project 47 (Delta) |       | Project 48 (Epsilon) |          | Project 49 (Zeta) |        | Project 50 (Eta) |         |
|-------------------|----------|--------------------|---------|-------------------|----------|--------------------|---------|--------------------|-------|----------------------|----------|-------------------|--------|------------------|---------|
| Site ID           | Category | Location           | Phase   | Status            | Location | Phase              | Status  | Location           | Phase | Status               | Location | Phase             | Status | Location         | Phase   |
| P001              | Alpha    | Site A             | Phase 1 | Complete          | P002     | Beta               | Phase 2 | In Progress        | P003  | Gamma                | Phase 3  | Complete          | P004   | Delta            | Phase 4 |
| P005              | Beta     | Site B             | Phase 1 | Complete          | P006     | Gamma              | Phase 2 | In Progress        | P007  | Delta                | Phase 3  | Complete          | P008   | Epsilon          | Phase 4 |
| P010              | Gamma    | Site C             | Phase 1 | Complete          | P011     | Delta              | Phase 2 | In Progress        | P012  | Epsilon              | Phase 3  | Complete          | P013   | Zeta             | Phase 4 |
| P015              | Delta    | Site D             | Phase 1 | Complete          | P016     | Epsilon            | Phase 2 | In Progress        | P017  | Zeta                 | Phase 3  | Complete          | P018   | Eta              | Phase 4 |
| P020              | Epsilon  | Site E             | Phase 1 | Complete          | P021     | Zeta               | Phase 2 | In Progress        | P022  | Eta                  | Phase 3  | Complete          | P023   | Theta            | Phase 4 |
| P025              | Zeta     | Site F             | Phase 1 | Complete          | P026     | Theta              | Phase 2 | In Progress        | P027  | Iota                 | Phase 3  | Complete          | P028   | Kappa            | Phase 4 |
| P030              | Theta    | Site G             | Phase 1 | Complete          | P031     | Iota               | Phase 2 | In Progress        | P032  | Kappa                | Phase 3  | Complete          | P033   | Lambda           | Phase 4 |
| P035              | Iota     | Site H             | Phase 1 | Complete          | P036     | Kappa              | Phase 2 | In Progress        | P037  | Lambda               | Phase 3  | Complete          | P038   | Mu               | Phase 4 |
| P040              | Kappa    | Site I             | Phase 1 | Complete          | P041     | Lambda             | Phase 2 | In Progress        | P042  | Mu                   | Phase 3  | Complete          | P043   | Nu               | Phase 4 |
| P045              | Lambda   | Site J             | Phase 1 | Complete          | P046     | Nu                 | Phase 2 | In Progress        | P047  | Xi                   | Phase 3  | Complete          | P048   | Omicron          | Phase 4 |
| P050              | Mu       | Site K             | Phase 1 | Complete          | P051     | Omicron            | Phase 2 | In Progress        | P052  | Pi                   | Phase 3  | Complete          | P053   | Rho              | Phase 4 |
| P055              | Nu       | Site L             | Phase 1 | Complete          | P056     | Pi                 | Phase 2 | In Progress        | P057  | Rho                  | Phase 3  | Complete          | P058   | Sigma            | Phase 4 |
| P060              | Omicron  | Site M             | Phase 1 | Complete          | P061     | Sigma              | Phase 2 | In Progress        | P062  | Tau                  | Phase 3  | Complete          | P063   | Upsilon          | Phase 4 |
| P065              | Pi       | Site N             | Phase 1 | Complete          | P066     | Tau                | Phase 2 | In Progress        | P067  | Phi                  | Phase 3  | Complete          | P068   | Chi              | Phase 4 |
| P070              | Rho      | Site O             | Phase 1 | Complete          | P071     | Phi                | Phase 2 | In Progress        | P072  | Chi                  | Phase 3  | Complete          | P073   | Psi              | Phase 4 |
| P075              | Sigma    | Site P             | Phase 1 | Complete          | P076     | Chi                | Phase 2 | In Progress        | P077  | Psi                  | Phase 3  | Complete          | P078   | Omega            | Phase 4 |
| P080              | Tau      | Site Q             | Phase 1 | Complete          | P081     | Psi                | Phase 2 | In Progress        | P082  | Omega                | Phase 3  | Complete          | P083   | Alpha            | Phase 4 |
| P085              | Phi      | Site R             | Phase 1 | Complete          | P086     | Omega              | Phase 2 | In Progress        | P087  | Alpha                | Phase 3  | Complete          | P088   | Beta             | Phase 4 |
| P090              | Chi      | Site S             | Phase 1 | Complete          | P091     | Alpha              | Phase 2 | In Progress        | P092  | Beta                 | Phase 3  | Complete          | P093   | Gamma            | Phase 4 |
| P095              | Psi      | Site T             | Phase 1 | Complete          | P096     | Beta               | Phase 2 | In Progress        | P097  | Gamma                | Phase 3  | Complete          | P098   | Delta            | Phase 4 |
| P100              | Omega    | Site U             | Phase 1 | Complete          | P101     | Gamma              | Phase 2 | In Progress        | P102  | Delta                | Phase 3  | Complete          | P103   | Epsilon          | Phase 4 |
| P105              | Alpha    | Site V             | Phase 1 | Complete          | P106     | Delta              | Phase 2 | In Progress        | P107  | Epsilon              | Phase 3  | Complete          | P108   | Zeta             | Phase 4 |
| P110              | Beta     | Site W             | Phase 1 | Complete          | P111     | Epsilon            | Phase 2 | In Progress        | P112  | Zeta                 | Phase 3  | Complete          | P113   | Eta              | Phase 4 |
| P115              | Gamma    | Site X             | Phase 1 | Complete          | P116     | Zeta               | Phase 2 | In Progress        | P117  | Eta                  | Phase 3  | Complete          | P118   | Theta            | Phase 4 |
| P120              | Delta    | Site Y             | Phase 1 | Complete          | P121     | Eta                | Phase 2 | In Progress        | P122  | Theta                | Phase 3  | Complete          | P123   | Kappa            | Phase 4 |
| P125              | Epsilon  | Site Z             | Phase 1 | Complete          | P126     | Theta              | Phase 2 | In Progress        | P127  | Kappa                | Phase 3  | Complete          | P128   | Lambda           | Phase 4 |
| P130              | Zeta     | Site AA            | Phase 1 | Complete          | P131     | Kappa              | Phase 2 | In Progress        | P132  | Lambda               | Phase 3  | Complete          | P133   | Mu               | Phase 4 |
| P135              | Theta    | Site AB            | Phase 1 | Complete          | P136     | Lambda             | Phase 2 | In Progress        | P137  | Mu                   | Phase 3  | Complete          | P138   | Nu               | Phase 4 |
| P140              | Iota     | Site AC            | Phase 1 | Complete          | P141     | Mu                 | Phase 2 | In Progress        | P142  | Nu                   | Phase 3  | Complete          | P143   | Omicron          | Phase 4 |
| P145              | Kappa    | Site AD            | Phase 1 | Complete          | P146     | Nu                 | Phase 2 | In Progress        | P147  | Omicron              | Phase 3  | Complete          | P148   | Pi               | Phase 4 |
| P150              | Lambda   | Site AE            | Phase 1 | Complete          | P151     | Omicron            | Phase 2 | In Progress        | P152  | Pi                   | Phase 3  | Complete          | P153   | Rho              | Phase 4 |
| P155              | Mu       | Site AF            | Phase 1 | Complete          | P156     | Pi                 | Phase 2 | In Progress        | P157  | Rho                  | Phase 3  | Complete          | P158   | Sigma            | Phase 4 |
| P160              | Nu       | Site AG            | Phase 1 | Complete          | P161     | Sigma              | Phase 2 | In Progress        | P162  | Tau                  | Phase 3  | Complete          | P163   | Upsilon          | Phase 4 |
| P165              | Pi       | Site AH            | Phase 1 | Complete          | P166     | Tau                | Phase 2 | In Progress        | P167  | Phi                  | Phase 3  | Complete          | P168   | Chi              | Phase 4 |
| P170              | Rho      | Site AI            | Phase 1 | Complete          | P171     | Phi                | Phase 2 | In Progress        | P172  | Chi                  | Phase 3  | Complete          | P173   | Psi              | Phase 4 |
| P175              | Sigma    | Site AJ            | Phase 1 | Complete          | P176     | Chi                | Phase 2 | In Progress        | P177  | Psi                  | Phase 3  | Complete          | P178   | Omega            | Phase 4 |
| P180              | Tau      | Site AK            | Phase 1 | Complete          | P181     | Psi                | Phase 2 | In Progress        | P182  | Omega                | Phase 3  | Complete          | P183   | Alpha            | Phase 4 |
| P185              | Phi      | Site AL            | Phase 1 | Complete          | P186     | Omega              | Phase 2 | In Progress        | P187  | Alpha                | Phase 3  | Complete          | P188   | Beta             | Phase 4 |
| P190              | Chi      | Site AM            | Phase 1 | Complete          | P191     | Alpha              | Phase 2 | In Progress        | P192  | Beta                 | Phase 3  | Complete          | P193   | Gamma            | Phase 4 |
| P195              | Psi      | Site AN            | Phase 1 | Complete          | P196     | Beta               | Phase 2 | In Progress        | P197  | Gamma                | Phase 3  | Complete          | P198   | Delta            | Phase 4 |
| P200              | Omega    | Site AO            | Phase 1 | Complete          | P201     | Gamma              | Phase 2 | In Progress        | P202  | Delta                | Phase 3  | Complete          | P203   | Epsilon          | Phase 4 |
| P205              | Alpha    | Site AP            | Phase 1 | Complete          | P206     | Delta              | Phase 2 | In Progress        | P207  | Epsilon              | Phase 3  | Complete          | P208   | Zeta             | Phase 4 |
| P210              | Beta     | Site AQ            | Phase 1 | Complete          | P211     | Epsilon            | Phase 2 | In Progress        | P212  | Zeta                 | Phase 3  | Complete          | P213   | Eta              | Phase 4 |
| P215              | Gamma    | Site AR            | Phase 1 | Complete          | P216     | Zeta               | Phase 2 | In Progress        | P217  | Eta                  | Phase 3  | Complete          | P218   | Theta            | Phase 4 |
| P220              | Delta    | Site AS            | Phase 1 | Complete          | P221     | Eta                | Phase 2 | In Progress        | P222  | Theta                | Phase 3  | Complete          | P223   | Kappa            | Phase 4 |
| P225              | Epsilon  | Site AT            | Phase 1 | Complete          | P226     | Theta              | Phase 2 | In Progress        | P227  | Kappa                | Phase 3  | Complete          | P228   | Lambda           | Phase 4 |
| P230              | Zeta     | Site AU            | Phase 1 | Complete          | P231     | Kappa              | Phase 2 | In Progress        | P232  | Lambda               | Phase 3  | Complete          | P233   | Mu               | Phase 4 |
| P235              | Theta    | Site AV            | Phase 1 | Complete          | P236     | Lambda             | Phase 2 | In Progress        | P237  | Mu                   | Phase 3  | Complete          | P238   | Nu               | Phase 4 |
| P240              | Iota     | Site AW            | Phase 1 | Complete          | P241     | Mu                 | Phase 2 | In Progress        | P242  | Nu                   | Phase 3  | Complete          | P243   | Omicron          | Phase 4 |
| P245              | Kappa    | Site AX            | Phase 1 | Complete          | P246     | Nu                 | Phase 2 | In Progress        | P247  | Omicron              | Phase 3  | Complete          | P248   | Pi               | Phase 4 |
| P250              | Lambda   | Site AY            | Phase 1 | Complete          | P251     | Omicron            | Phase 2 | In Progress        | P252  | Pi                   | Phase 3  | Complete          | P253   | Rho              | Phase 4 |
| P255              | Mu       | Site AZ            | Phase 1 | Complete          | P256     | Pi                 | Phase 2 | In Progress        | P257  | Rho                  | Phase 3  | Complete          | P258   | Sigma            | Phase 4 |
| P260              | Nu       | Site BA            | Phase 1 | Complete          | P261     | Sigma              | Phase 2 | In Progress        | P262  | Tau                  | Phase 3  | Complete          | P263   | Upsilon          | Phase 4 |
| P265              | Pi       | Site BB            | Phase 1 | Complete          | P266     | Tau                | Phase 2 | In Progress        | P267  | Phi                  | Phase 3  | Complete          | P268   | Chi              | Phase 4 |
| P270              | Rho      | Site BC            | Phase 1 | Complete          | P271     | Phi                | Phase 2 | In Progress        | P272  | Chi                  | Phase 3  | Complete          | P273   | Psi              | Phase 4 |
| P275              | Sigma    | Site BD            | Phase 1 | Complete          | P276     | Chi                | Phase 2 | In Progress        | P277  | Psi                  | Phase 3  | Complete          | P278   | Omega            | Phase 4 |
| P280              | Tau      | Site BE            | Phase 1 | Complete          | P281     | Psi                | Phase 2 | In Progress        | P282  | Omega                | Phase 3  | Complete          | P283   | Alpha            | Phase 4 |
| P285              | Phi      | Site BF            | Phase 1 | Complete          | P286     | Omega              | Phase 2 | In Progress        | P287  | Alpha                | Phase 3  | Complete          | P288   | Beta             | Phase 4 |
| P290              | Chi      | Site BG            | Phase 1 | Complete          | P291     | Alpha              | Phase 2 | In Progress        | P292  | Beta                 | Phase 3  | Complete          | P293   | Gamma            | Phase 4 |
| P295              | Psi      | Site BH            | Phase 1 | Complete          | P296     | Beta               | Phase 2 | In Progress        | P297  | Gamma                | Phase 3  | Complete          | P298   | Delta            | Phase 4 |
| P300              | Omega    | Site BI            | Phase 1 | Complete          | P301     | Gamma              | Phase 2 | In Progress        | P302  | Delta                | Phase 3  | Complete          | P303   | Epsilon          | Phase 4 |
| P305              | Alpha    | Site BJ            | Phase 1 | Complete          | P306     | Delta              | Phase 2 | In Progress        | P307  | Epsilon              | Phase 3  | Complete          | P308   | Zeta             | Phase 4 |
| P310              | Beta     | Site BK            | Phase 1 | Complete          | P311     | Epsilon            | Phase 2 | In Progress        | P312  | Zeta                 | Phase 3  | Complete          | P313   | Eta              | Phase 4 |
| P315              | Gamma    | Site BL            | Phase 1 | Complete          | P316     | Zeta               | Phase 2 | In Progress        | P317  | Eta                  | Phase 3  | Complete          | P318   | Theta            | Phase 4 |
| P320              | Delta    | Site BM            | Phase 1 | Complete          | P321     | Eta                | Phase 2 | In Progress        | P322  | Theta                | Phase 3  | Complete          | P323   | Kappa            | Phase 4 |
| P325              | Epsilon  | Site BN            | Phase 1 | Complete          | P326     | Theta              | Phase 2 | In Progress        | P327  | Kappa                | Phase 3  | Complete          | P328   | Lambda           | Phase 4 |
| P330              | Zeta     | Site BO            | Phase 1 | Complete          | P331     | Kappa              | Phase 2 | In Progress        | P332  | Lambda               | Phase 3  | Complete          | P333   | Mu               | Phase 4 |
| P335              | Theta    | Site BP            | Phase 1 | Complete          | P336     | Lambda             | Phase 2 | In Progress        | P337  | Mu                   | Phase 3  | Complete          | P338   | Nu               | Phase 4 |
| P340              | Iota     | Site BQ            | Phase 1 | Complete          | P341     | Mu                 | Phase 2 | In Progress        | P342  | Nu                   | Phase 3  | Complete          | P343   | Omicron          | Phase 4 |
| P345              | Kappa    | Site BR            | Phase 1 | Complete          | P346     | Nu                 | Phase 2 | In Progress        | P347  | Omicron              | Phase 3  | Complete          | P348   | Pi               | Phase 4 |
| P350              | Lambda   | Site BS            | Phase 1 | Complete          | P351     | Omicron            | Phase 2 | In Progress        | P352  | Pi                   | Phase 3  | Complete          | P353   | Rho              | Phase 4 |
| P355              | Mu       | Site BT            | Phase 1 | Complete          | P356     | Pi                 | Phase 2 | In Progress        | P357  | Rho                  | Phase 3  | Complete          | P358   | Sigma            | Phase 4 |
| P360              | Nu       | Site BU            | Phase 1 | Complete          | P361     | Sigma              | Phase 2 | In Progress        | P362  | Tau                  | Phase 3  | Complete          | P363   | Upsilon          | Phase 4 |
| P365              | Pi       | Site BV            | Phase 1 | Complete          | P366     | Tau                | Phase 2 | In Progress        | P367  | Phi                  | Phase 3  | Complete          | P368   | Chi              | Phase 4 |
| P370              | Rho      | Site BW            | Phase 1 | Complete          | P371     | Phi                | Phase 2 | In Progress        | P372  | Chi                  | Phase 3  | Complete          | P373   | Psi              | Phase 4 |
| P375              | Sigma    | Site BX            | Phase 1 | Complete          | P376     | Chi                | Phase 2 | In Progress        | P377  | Psi                  | Phase 3  | Complete          | P378   | Omega            | Phase 4 |
| P380              | Tau      | Site BY            | Phase 1 | Complete          | P381     | Psi                | Phase 2 | In Progress        | P382  | Omega                | Phase 3  | Complete          | P383   | Alpha            | Phase 4 |
| P385              | Phi      | Site BZ            | Phase 1 | Complete          | P386     | Omega              | Phase 2 | In Progress        | P387  | Alpha                | Phase 3  | Complete          | P388   | Beta             | Phase 4 |
| P390              | Chi      | Site CA            | Phase 1 | Complete          | P391     | Alpha              | Phase 2 | In Progress        | P392  | Beta                 | Phase 3  | Complete          | P393   | Gamma            | Phase 4 |
| P395              | Psi      | Site CB            | Phase 1 | Complete          | P396     | Beta               | Phase 2 | In Progress        | P397  | Gamma                | Phase 3  | Complete          | P398   | Delta            | Phase 4 |
| P400              | Omega    | Site CC            | Phase 1 | Complete          | P401     | Gamma              | Phase 2 | In Progress        | P402  | Delta                | Phase 3  | Complete          | P403   | Epsilon          | Phase 4 |
| P405              | Alpha    | Site CD            | Phase 1 | Complete          | P406     | Delta              | Phase 2 | In Progress        | P407  | Epsilon              | Phase 3  | Complete          | P408   | Zeta             | Phase 4 |
| P410              | Beta     | Site CE            | Phase 1 | Complete          | P411     | Epsilon            | Phase 2 | In Progress        | P412  | Zeta                 | Phase 3  | Complete          | P413   | Eta              | Phase 4 |
| P415              | Gamma    | Site CF            | Phase 1 | Complete          | P416     | Zeta               | Phase 2 | In Progress        | P417  | Eta                  | Phase 3  | Complete          | P418   | Theta            | Phase 4 |
| P420              | Delta    | Site CG            | Phase 1 | Complete          | P421     | Eta                | Phase 2 | In Progress        | P422  | Theta                | Phase 3  | Complete          | P423   | Kappa            | Phase 4 |
| P425              | Epsilon  | Site CH            | Phase 1 | Complete          | P426     | Theta              | Phase 2 | In Progress        | P427  | Kappa                | Phase 3  | Complete          | P428   | Lambda           | Phase 4 |
| P430              | Zeta     | Site CI            | Phase 1 | Complete          | P431     | Kappa              | Phase 2 | In Progress        | P432  | Lambda               | Phase 3  | Complete          | P433   | Mu               | Phase 4 |
| P435              | Theta    | Site CJ            | Phase 1 | Complete          | P436     | Lambda             | Phase 2 | In Progress        | P437  | Mu                   | Phase 3  | Complete          | P438   | Nu               | Phase 4 |
| P440              | Iota     | Site CK            | Phase 1 | Complete          | P441     | Mu                 | Phase 2 | In Progress        | P442  | Nu                   | Phase 3  | Complete          | P443   | Omicron          | Phase 4 |
| P445              | Kappa    | Site CL            | Phase 1 | Complete          | P446     | Nu                 | Phase 2 | In Progress        | P447  | Omicron              | Phase 3  | Complete          | P448   | Pi               | Phase 4 |
| P450              | Lambda   | Site CM            | Phase 1 | Complete          | P451     | Omicron            | Phase 2 | In Progress        | P452  | Pi                   | Phase 3  | Complete          | P453   | Rho              | Phase 4 |
| P455              | Mu       | Site CN            | Phase 1 | Complete          | P456     | Pi                 | Phase 2 | In Progress        | P457  | Rho                  | Phase 3  | Complete          | P458   | Sigma            | Phase 4 |
| P460              | Nu       | Site CO            | Phase 1 | Complete          | P461     | Sigma              | Phase 2 | In Progress        | P462  | Tau                  | Phase 3  | Complete          | P463   | Upsilon          | Phase 4 |
| P465              | Pi       | Site CP            | Phase 1 | Complete          | P466     | Tau                | Phase 2 | In Progress        | P467  | Phi                  | Phase 3  | Complete          | P468   | Chi              | Phase 4 |
| P470              | Rho      | Site CQ            | Phase 1 | Complete          | P471     | Phi                | Phase 2 | In Progress        | P472  | Chi                  | Phase 3  | Complete          | P473   | Psi              | Phase 4 |
| P475              | Sigma    | Site CR            | Phase 1 | Complete          | P476     | Chi                | Phase 2 | In Progress        | P477  | Psi                  | Phase 3  | Complete          | P478   | Omega            | Phase 4 |
| P480              | Tau      | Site CS            | Phase 1 | Complete          | P481     | Psi                | Phase 2 | In Progress        | P482  | Omega                | Phase 3  | Complete          | P483   | Alpha            | Phase 4 |
| P485              | Phi      | Site CT            | Phase 1 | Complete          | P486     | Omega              | Phase 2 | In Progress        | P487  | Alpha                | Phase 3  | Complete          | P488   | Beta             | Phase 4 |
| P490              | Chi      | Site CU            | Phase 1 | Complete          | P491     | Alpha              | Phase 2 | In Progress        | P492  | Beta                 | Phase 3  | Complete          | P493   | Gamma            | Phase 4 |
| P495              | Psi      | Site CV            | Phase 1 | Complete          | P496     | Beta               | Phase 2 | In Progress        | P497  | Gamma                | Phase 3  | Complete          | P498   | Delta            | Phase 4 |
| P500              | Omega    | Site CW            | Phase 1 | Complete          | P501     | Gamma              | Phase 2 | In Progress        | P502  | Delta                | Phase 3  | Complete          | P503   | Epsilon          | Phase 4 |
| P505              | Alpha    | Site CX            | Phase 1 | Complete          | P506     | Delta              | Phase 2 | In Progress        | P507  | Epsilon              | Phase 3  | Complete          | P508   | Zeta             | Phase 4 |
| P510              | Beta     | Site CY            | Phase 1 | Complete          | P511     | Epsilon            | Phase 2 | In Progress        | P512  | Zeta                 | Phase 3  | Complete          | P513   | Eta              | Phase 4 |
| P515              | Gamma    | Site CZ            | Phase 1 | Complete          | P516     | Zeta               | Phase 2 | In Progress        | P517  | Eta                  | Phase 3  | Complete          | P5     |                  |         |



**Striped Bass - Spawning**  
80th percentile APRIL flows

Suitable habitat when

Suitable habitat when

(1) 50th percentile salinity  $\leq 1$  ppt, and  
(2) Mean velocity  $\geq 30$  cm/s

(2) Mean velocity  $\geq 30$  cm/s[illegible]



# Striped Bass - Spawning

60M profile APRIL flows

Suitable habitat when

(1) 50th percentile salinity <= 1 ppt. and

(2) Mean velocity >= 30 cm/s

| Existing Conditions |  |  |  |  |  |  |  |  |  | Florida 44 ft Depth |  |  |  |  |  |  |  |  |  | Florida 45 ft Depth |  |  |  |  |  |  |  |  |  | Florida 46 ft Depth |  |  |  |  |  |  |  |  |  | Florida 47 ft Depth |  |  |  |  |  |  |  |  |  | Florida 48 ft Depth |  |  |  |  |  |  |  |  |  | Florida 49 ft Depth |  |  |  |  |  |  |  |  |  | Florida 50 ft Depth | |
|---|
| Chart 5000          |  |  |  |  |  |  |  |  |  | CHANGES             |  |  |  |  |  |  |  |  |  | CHANGES             |  |  |  |  |  |  |  |  |  | CHANGES             |  |  |  |  |  |  |  |  |  | CHANGES             |  |  |  |  |  |  |  |  |  | CHANGES             |  |  |  |  |  |  |  |  |  | CHANGES             |  |  |  |  |  |  |  |  |  | CHANGES             |  |  |  |  |  |  |  |  |  | CHANGES |  |  |  |  |  |  |  |  |  | CHANGES |  |  |  |  |  |  |  |  |  | CHANGES |  |  |  |  |  |  |  |  |  | CHANGES | |
| CHANGES             |  |  |  |  |  |  |  |  |  | CHANGES             |  |  |  |  |  |  |  |  |  | CHANGES</ |  |  |  |  |  |  |  |  |  |









Shortnose Sturgeon - Juvenile  
50th percentile JANUARY flows

Cultivable habitat when 00

 $\mu = 3.5$  mol/l at 90% exceedance (10th 99ile). $\mu = 3.0$  at 95% (5th percentile) and $\mu = 2.0$  at 99% (1 percentile)

Suitable habitat when Max Salinity <= 4 ppt

[illegible]





**Shortnose Sturgeon - Juvenile**  
50th percentile JANUARY flows

Sustainable habitat when CO

 $\alpha = 3.5$  mol at 90% excedance (10th %ile). $\geq 3.0$  at 95% (5th percentile), and $p=2.0$  at 99% (1 percentile)Suitable habitat when Max Salinity  $\leq 4$  ppt.

| L | U | Existing Conditions | Plant6b |  | Plant6c |  | Plant6d |  | Plant6e |  | Plant6f |  | Plant6g |  | Plant6h |  | Plant6i |  | Plant6j |  | Plant6k |  | Plant6l |  | Plant6m |  | Plant6n |  | Plant6o |  | Plant6p |  | Plant6q |  | Plant6r |  | Plant6s |  | Plant6t |  | Plant6u |  | Plant6v |  | Plant6w |  | Plant6x |  | Plant6y |  | Plant6z |  | Plant6aa |  | Plant6ab |  | Plant6ac |  | Plant6ad |  | Plant6ae |  | Plant6af |  | Plant6ag |  | Plant6ah |  | Plant6ai |  | Plant6aj |  | Plant6ak |  | Plant6al |  | Plant6am |  | Plant6an |  | Plant6ao |  | Plant6ap |  | Plant6aq |  | Plant6ar |  | Plant6as |  | Plant6at |  | Plant6au |  | Plant6av |  | Plant6aw |  | Plant6ax |  | Plant6ay |  | Plant6az |  | Plant6ba |  | Plant6bb |  | Plant6bc |  | Plant6bd |  | Plant6be |  | Plant6bf |  | Plant6bg |  | Plant6bh |  | Plant6bi |  | Plant6bj |  | Plant6bk |  | Plant6bl |  | Plant6bm |  | Plant6bn |  | Plant6bo |  | Plant6bp |  | Plant6bq |  | Plant6br |  | Plant6bs |  | Plant6bt |  | Plant6bu |  | Plant6bv |  | Plant6bw |  | Plant6bx |  | Plant6by |  | Plant6bz |  | Plant6ca |  | Plant6cb |  | Plant6cc |  | Plant6cd |  | Plant6ce |  | Plant6cf |  | Plant6cg |  | Plant6ch |  | Plant6ci |  | Plant6cj |  | Plant6ck |  | Plant6cl |  | Plant6cm |  | Plant6cn |  | Plant6co |  | Plant6cp |  | Plant6cq |  | Plant6cr |  | Plant6cs |  | Plant6ct |  | Plant6cu |  | Plant6cv |  | Plant6cw |  | Plant6cx |  | Plant6cy |  | Plant6cz |  | Plant6da |  | Plant6db |  | Plant6dc |  | Plant6dd |  | Plant6de |  | Plant6df |  | Plant6dg |  | Plant6dh |  | Plant6di |  | Plant6dj |  | Plant6dk |  | Plant6dl |  | Plant6dm |  | Plant6dn |  | Plant6do |  | Plant6dp |  | Plant6dq |  | Plant6dr |  | Plant6ds |  | Plant6dt |  | Plant6du |  | Plant6dv |  | Plant6dw |  | Plant6dx |  | Plant6dy |  | Plant6dz |  | Plant6ea |  | Plant6eb |  | Plant6ec |  | Plant6ed |  | Plant6ee |  | Plant6ef |  | Plant6eg |  | Plant6eh |  | Plant6ei |  | Plant6ej |  | Plant6ek |  | Plant6el |  | Plant6em |  | Plant6en |  | Plant6eo |  | Plant6ep |  | Plant6eq |  | Plant6er |  | Plant6es |  | Plant6et |  | Plant6eu |  | Plant6ev |  | Plant6ew |  | Plant6ex |  | Plant6ey |  | Plant6ez |  | Plant6fa |  | Plant6fb |  | Plant6fc |  | Plant6fd |  | Plant6fe |  | Plant6ff |  | Plant6fg |  | Plant6fh |  | Plant6fi |  | Plant6fj |  | Plant6fk |  | Plant6fl |  | Plant6fm |  | Plant6fn |  | Plant6fo |  | Plant6fp |  | Plant6fq |  | Plant6fr |  | Plant6fs |  | Plant6ft |  | Plant6fu |  | Plant6fv |  | Plant6fw |  | Plant6fx |  | Plant6fy |  | Plant6fz |  | Plant6ga |  | Plant6gb |  | Plant6gc |  | Plant6gd |  | Plant6ge |  | Plant6gf |  | Plant6gg |  | Plant6gh |  | Plant6gi |  | Plant6gj |  | Plant6gk |  | Plant6gl |  | Plant6gm |  | Plant6gn |  | Plant6go |  | Plant6gp |  | Plant6gq |  | Plant6gr |  | Plant6gs |  | Plant6gt |  | Plant6gu |  | Plant6gv |  | Plant6gw |  | Plant6gx |  | Plant6gy |  | Plant6gz |  | Plant6ha |  | Plant6hb |  | Plant6hc |  | Plant6hd |  | Plant6he |  | Plant6hf |  | Plant6hg |  | Plant6hi |  | Plant6hj |  | Plant6hk |  | Plant6hl |  | Plant6hm |  | Plant6hn |  | Plant6ho |  | Plant6hp |  | Plant6hq |  | Plant6hr |  | Plant6hs |  | Plant6ht |  | Plant6hu |  | Plant6hv |  | Plant6hw |  | Plant6hx |  | Plant6hy |  | Plant6hz |  | Plant6ia |  | Plant6ib |  | Plant6ic |  | Plant6id |  | Plant6ie |  | Plant6if |  | Plant6ig |  | Plant6ih |  | Plant6ii |  | Plant6ij |  | Plant6ik |  | Plant6il |  | Plant6im |  | Plant6in |  | Plant6io |  | Plant6ip |  | Plant6iq |  | Plant6ir |  | Plant6is |  | Plant6it |  | Plant6iu |  | Plant6iv |  | Plant6iw |  | Plant6ix |  | Plant6iy |  | Plant6iz |  | Plant6ja |  | Plant6jb |  | Plant6jc |  | Plant6jd |  | Plant6je |  | Plant6jf |  | Plant6jg |  | Plant6jh |  | Plant6ji |  | Plant6jj |  | Plant6jk |  | Plant6jl |  | Plant6jm |  | Plant6jn |  | Plant6jo |  | Plant6jp |  | Plant6jq |  | Plant6jr |  | Plant6js |  | Plant6jt |  | Plant6ju |  | Plant6jv |  | Plant6jw |  | Plant6jx |  | Plant6jy |  | Plant6jz |  | Plant6ka |  | Plant6kb |  | Plant6kc |  | Plant6kd |  | Plant6ke |  | Plant6kf |  | Plant6kg |  | Plant6kh |  | Plant6ki |  | Plant6kj |  | Plant6kk |  | Plant6kl |  | Plant6km |  | Plant6kn |  | Plant6ko |  | Plant6kp |  | Plant6kq |  | Plant6kr |  | Plant6ks |  | Plant6kt |  | Plant6ku |  | Plant6kv |  | Plant6kw |  | Plant6kx |  | Plant6ky |  | Plant6kz |  | Plant6la |  | Plant6lb |  | Plant6lc |  | Plant6ld |  | Plant6le |  | Plant6lf |  | Plant6lg |  | Plant6lh |  | Plant6li |  | Plant6lj |  | Plant6lk |  | Plant6ll |  | Plant6lm |  | Plant6ln |  | Plant6lo |  | Plant6lp |  | Plant6lq |  | Plant6lr |  | Plant6ls |  | Plant6lt |  | Plant6lu |  | Plant6lv |  | Plant6lw |  | Plant6lx |  | Plant6ly |  | Plant6lz |  | Plant6ma |  | Plant6mb |  | Plant6mc |  | Plant6md |  | Plant6me |  | Plant6mf |  | Plant6mg |  | Plant6mh |  | Plant6mi |  | Plant6mj |  | Plant6mk |  | Plant6ml |  | Plant6mm |  | Plant6mn |  | Plant6mo |  | Plant6mp |  | Plant6mq |  | Plant6mr |  | Plant6ms |  | Plant6mt |  | Plant6mu |  | Plant6mv |  | Plant6mw |  | Plant6mx |  | Plant6my |  | Plant6mz |  | Plant6na |  | Plant6nb |  | Plant6nc |  | Plant6nd |  | Plant6ne |  | Plant6nf |  | Plant6ng |  | Plant6nh |  | Plant6ni |  | Plant6nj |  | Plant6nk |  | Plant6nl |  | Plant6nm |  | Plant6nn |  | Plant6no |  | Plant6np |  | Plant6nq |  | Plant6nr |  | Plant6ns |  | Plant6nt |  | Plant6nu |  | Plant6nv |  | Plant6nw |  | Plant6nx |  | Plant6ny |  | Plant6nz |  | Plant6oa |  | Plant6ob |  | Plant6oc |  | Plant6od |  | Plant6oe |  | Plant6of |  | Plant6og |  | Plant6oh |  | Plant6oi |  | Plant6oj |  | Plant6ok |  | Plant6ol |  | Plant6om |  | Plant6on |  | Plant6oo |  | Plant6op |  | Plant6oq |  | Plant6or |  | Plant6os |  | Plant6ot |  | Plant6ou |  | Plant6ov |  | Plant6ow |  | Plant6ox |  | Plant6oy |  | Plant6oz |  | Plant6pa |  | Plant6pb |  | Plant6pc |  | Plant6pd |  | Plant6pe |  | Plant6pf |  | Plant6pg |  | Plant6ph |  | Plant6pi |  | Plant6pj |  | Plant6pk |  | Plant6pl |  | Plant6pm |  | Plant6pn |  | Plant6po |  | Plant6pp |  | Plant6pq |  | Plant6pr |  | Plant6ps |  | Plant6pt |  | Plant6pu |  | Plant6pv |  | Plant6pw |  | Plant6px |  | Plant6py |  | Plant6pz |  | Plant6qa |  | Plant6qb |  | Plant6qc |  | Plant6qd |  | Plant6qe |  | Plant6qf |  | Plant6qg |  | Plant6qh |  | Plant6qi |  | Plant6qj |  | Plant6qk |  | Plant6ql |  | Plant6qm |  | Plant6qn |  | Plant6qo |  | Plant6qp |  | Plant6qq |  | Plant6qr |  | Plant6qs |  | Plant6qt |  | Plant6qu |  | Plant6qv |  | Plant6qw |  | Plant6qx |  | Plant6qy |  | Plant6qz |  | Plant6ra |  | Plant6rb |  | Plant6rc |  | Plant6rd |  | Plant6re |  | Plant6rf |  | Plant6rg |  | Plant6rh |  | Plant6ri |  | Plant6rj |  | Plant6rk |  | Plant6rl |  | Plant6rm |  | Plant6rn |  | Plant6ro |  | Plant6rp |  | Plant6rq |  | Plant6rr |  | Plant6rs |  | Plant6rt |  | Plant6ru |  | Plant6rv |  | Plant6rw |  | Plant6rx |  | Plant6ry |  | Plant6rz |  | Plant6sa |  | Plant6sb |  | Plant6sc |  | Plant6sd |  | Plant6se |  | Plant6sf |  | Plant6sg |  | Plant6sh |  | Plant6si |  | Plant6sj |  | Plant6sk |  | Plant6sl |  | Plant6sm |  | Plant6sn |  | Plant6so |  | Plant6sp |  | Plant6sq |  | Plant6sr |  | Plant6ss |  | Plant6st |  | Plant6su |  | Plant6sv |  | Plant6sw |  | Plant6sx |  | Plant6sy |  | Plant6sz |  | Plant6ta |  | Plant6tb |  | Plant6tc |  | Plant6td |  | Plant6te |  | Plant6tf |  | Plant6tg |  | Plant6th |  | Plant6ti |  | Plant6tj |  | Plant6tk |  | Plant6tl |  | Plant6tm |  | Plant6tn |  | Plant6to |  | Plant6tp |  | Plant6tq |  | Plant6tr |  | Plant6ts |  | Plant6tt |  | Plant6tu |  | Plant6tv |  | Plant6tw |  | Plant6tx |  | Plant6ty |  | Plant6tz |  | Plant6ua |  | Plant6ub |  | Plant6uc |  | Plant6ud |  | Plant6ue |  | Plant6uf |  | Plant6ug |  | Plant6uh |  | Plant6ui |  | Plant6uj |  | Plant6uk |  | Plant6ul |  | Plant6um |  | Plant6un |  | Plant6uo |  | Plant6up |  | Plant6uq |  | Plant6ur |  | Plant6us |  | Plant6ut |  | Plant6uu |  | Plant6uv |  | Plant6uw |  | Plant6ux |  | Plant6uy |  | Plant6uz |  | Plant6va |  | Plant6vb |  | Plant6vc |  | Plant6vd |  | Plant6ve |  | Plant6vf |  | Plant6vg |  | Plant6vh |  | Plant6vi |  | Plant6vj |  | Plant6vk |  | Plant6vl |  | Plant6vm |  | Plant6vn |  | Plant6vo |  | Plant6vp |  | Plant6vq |  | Plant6vr |  | Plant6vs |  | Plant6vt |  | Plant6vu |  | Plant6vv |  | Plant6vw |  | Plant6vx |  | Plant6vy |  | Plant6vz |  | Plant6wa |  | Plant6wb |  | Plant6wc |  | Plant6wd |  | Plant6we |  | Plant6wf |  | Plant6wg |  | Plant6wh |  | Plant6wi |  | Plant6wj |  | Plant6wk |  | Plant6wl |  | Plant6wm |  | Plant6wn |  | Plant6wo |  | Plant6wp |  | Plant6wq |  | Plant6wr |  | Plant6ws |  | Plant6wt |  | Plant6wu |  | Plant6wv |  | Plant6ww |  | Plant6wx |  | Plant6wy |  | Plant6wz |  | Plant6xa |  | Plant6xb |  | Plant6xc |  | Plant6xd |  | Plant6xe |  | Plant6xf |  | Plant6xg |  | Plant6xh |  | Plant6xi |  | Plant6xj |  | Plant6xk |  | Plant6xl |  | Plant6xm |  | Plant6xn |  | Plant6xo |  | Plant6xp |  | Plant6xq |  | Plant6xr |  | Plant6xs |  | Plant6xt |  | Plant6xu |  | Plant6xv |  | Plant6xw |  | Plant6xx |  | Plant6xy |  | Plant6xz |  | Plant6ya |  | Plant6yb |  | Plant6yc |  | Plant6yd |  | Plant6ye |  | Plant6yf |  | Plant6yg |  | Plant6yh |  | Plant6yi |  | Plant6yj |  | Plant6yk |  | Plant6yl |  | Plant6ym |  | Plant6yn |  | Plant6yo |  | Plant6yp |  | Plant6yq |  | Plant6yr |  | Plant6ys |  | Plant6yt |  | Plant6yu |  | Plant6yv |  | Plant6yw |  | Plant6yx |  | Plant6yy |  | Plant6yz |  | Plant6za |  | Plant6zb |  | Plant6zc |  | Plant6zd |  | Plant6ze |  | Plant6zf |  | Plant6zg |  | Plant6zh |  | Plant6zi |  | Plant6zj |  | Plant6zk |  | Plant6zl |  | Plant6zm |  | Plant6zn |  | Plant6zo |  | Plant6zp |  | Plant6zq |  | Plant6zr |  | Plant6zs |  | Plant6zt |  | Plant6zu |  | Plant6zv |  | Plant6zw |  | Plant6zx |  | Plant6zy |  | Plant6zz |  | Plant6aa |  | Plant6ab |  | Plant6ac |  | Plant6ad |  | Plant6ae |  | Plant6af |  | Plant6ag |  | Plant6ah |  | Plant6ai |  | Plant6aj |  | Plant6ak |  | Plant6al |  | Plant6am |  | Plant6an |  | Plant6ao |  | Plant6ap |  | Plant6aq |  | Plant6ar |  | Plant6as |  | Plant6at |  | Plant6au |  | Plant6av |  | Plant6aw |  | Plant6ax |  | Plant6ay |  | Plant6az |  | Plant6ba |  | Plant6bb |  | Plant6bc |  | Plant6bd |  | Plant6be |  | Plant6bf |  | Plant6bg |  | Plant6bh |  | Plant6bi |  | Plant6bj |  | Plant6bk |  | Plant6bl |  | Plant6bm |  | Plant6bn |  | Plant6bo |  | Plant6bp |  | Plant6bq |  | Plant6br |  | Plant6bs |  | Plant6bt |  | Plant6bu |  | Plant6bv |  | Plant6bw |  | Plant6bx |  | Plant6by |  | Plant6bz |  | Plant6ca |  | Plant6cb |  | Plant6cc |  | Plant6cd |  | Plant6ce |  | Plant6cf |  | Plant6cg |  | Plant6ch |  | Plant6ci |  | Plant6cj |  | Plant6ck |  | Plant6cl |  | Plant6cm |  | Plant6cn |  | Plant6co |  | Plant6cp |  | Plant6cq |  | Plant6cr |  | Plant6cs |  | Plant6ct |  | Plant6cu |  | Plant6cv |  | Plant6cw |  | Plant6cx |  | Plant6cy |  | Plant6cz |  | Plant6da |  | Plant6db |  | Plant6dc |  | Plant6dd |  | Plant6de |  | Plant6df |  | Plant6dg |  | Plant6dh |  | Plant6di |  | Plant6dj |  | Plant6dk |  | Plant6dl |  | Plant6dm |  | Plant6dn |  | Plant6do |  | Plant6dp |  | Plant6dq |  | Plant6dr |  | Plant6ds |  | Plant6dt |  | Plant6du |  | Plant6dv |  | Plant6dw |  | Plant6dx |  | Plant6dy |  | Plant6dz |  | Plant6ea |  | Plant6eb |  | Plant6ec |  | Plant6ed |  | Plant6ee |  | Plant6ef |  | Plant6eg |  | Plant6eh |  | Plant6ei |  | Plant6ej |  | Plant6ek |  | Plant6el |  | Plant6em |  | Plant6en |  | Plant6eo |  | Plant6ep |  | Plant6eq |  | Plant6er |  | Plant6es |  | Plant6et |  | Plant6eu |  | Plant6ev |  | Plant6ew |  | Plant6ex |  | Plant6ey |  | Plant6ez |  | Plant6fa |  | Plant6fb |  | Plant6fc |  | Plant6fd |  | Plant6fe |  | Plant6ff |  | Plant6fg |  | Plant6fh |  | Plant6fi |  | Plant6fj |  | Plant6fk |  | Plant6fl |  | Plant6fm |  | Plant6fn |  | Plant6fo |  | Plant6fp |  | Plant6fq |  | Plant6fr |  | Plant6fs |  | Plant6ft |  | Plant6fu |  | Plant6fv |  | Plant6fw |  | Plant6fx |  | Plant6fy |  | Plant6fz |  | Plant6ga |  | Plant6gb |  | Plant6gc |  | Plant6gd |  | Plant6ge |  | Plant6gf |  | Plant6gg |  | Plant6gh |  | Plant6gi |  | Plant6gj |  | Plant6gk |  | Plant6gl |  | Plant6gm |  | Plant6gn |  | Plant6go |  | Plant6gp |  | Plant6gq |  | Plant6gr |  | Plant6gs |  | Plant6gt |  | Plant6gu |  | Plant6gv |  | Plant6gw |  | Plant6gx |  | Plant6gy |  | Plant6gz |  | Plant6ha |  | Plant6hb |  | Plant6hc |  | Plant6hd |  | Plant6he |  | Plant6hf |  | Plant6hg |  | Plant6hi |  | Plant6hj |  | Plant6hk |  | Plant6hl |  | Plant6hm |  | Plant6hn |  | Plant6ho |  | Plant6hp |  | Plant6hq |  | Plant6hr |  | Plant6hs |  | Plant6ht |  | Plant6hu |  | Plant6hv |  | Plant6hw |  | Plant6hx |  | Plant6hy |  | Plant6hz |  | Plant6ia |  | Plant6ib |  | Plant6ic |  | Plant6id |  | Plant6ie |  | Plant6if |  | Plant6ig |  | Plant6ih |  | Plant6ii |  | Plant6ij |  | Plant6ik |  | Plant6il |  | Plant6im |  | Plant6in |  | Plant6io |  | Plant6ip |  | Plant6iq |  | Plant6ir |  | Plant6is |  | Plant6it |  | Plant6iu |  | Plant6iv |  | Plant6iw |  | Plant6ix |  | Plant6iy |  | Plant6iz |  | Plant6ja |  | Plant6jb |  | Plant6jc |  | Plant6jd |  | Plant6je |  | Plant6jf |  | Plant6jg |  | Plant6jh |  | Plant6ji |  | Plant6jj |  | Plant6jk |  | Plant6jl |  | Plant6jm |  | Plant6jn |  | Plant6jo |  | Plant6jp |  | Plant6jq |  | Plant6jr |  | Plant6js |  | Plant6jt |  | Plant6ju |  | Plant6jv |  | Plant6jw |  | Plant6jx |  | Plant6jy |  | Plant6jz |  | Plant6ka |  | Plant6kb |  | Plant6kc |  | Plant6kd |  | Plant6ke |  | Plant6kf |  | Plant6kg |  | Plant6kh |  | Plant6ki |  | Plant6kj |  | Plant6kk |  | Plant6kl |  | Plant6km |  | Plant6kn |  | Plant6ko |  | Plant6kp |  | Plant6kq |  | Plant6kr |  | Plant6ks |  | Plant6kt |  | Plant6ku |  | Plant6kv |  | Plant6kw |  | Plant6kx |  | Plant6ky |  | Plant6kz |  | Plant6la |  | Plant6lb |  | Plant6lc |  | Plant6ld |  | Plant6le |  | Plant6lf |  | Plant6lg |  | Plant6lh |  | Plant6li |  | Plant6lj |  | Plant6lk |  | Plant6ll |  | Plant6lm |  | Plant6ln |  | Plant6lo |  | Plant6lp |  | Plant6lq |  | Plant6lr |  | Plant6ls |  | Plant6lt |  | Plant6lu |  | Plant6lv |  | Plant6lw |  | Plant6lx |  | Plant6ly |  | Plant6lz |  | Plant6ma |  | Plant6mb |  | Plant6mc |  | Plant6md |  | Plant6me |  | Plant6mf |  | Plant6mg |  | Plant6mh |  | Plant6mi |  | Plant6mj |  | Plant6mk |  | Plant6ml |  | Plant6mm |  | Plant6mn |  | Plant6mo |  | Plant6mp |  | Plant6mq |  | Plant6mr |  | Plant6ms |  | Plant6mt |  | Plant6mu |  | Plant6mv |  | Plant6mw |  | Plant6mx |  | Plant6my |  | Plant6mz |  | Plant6na |  | Plant6nb |  | Plant6nc |  | Plant6nd |  | Plant6ne |  | Plant6nf |  | Plant6ng |  | Plant6nh |  | Plant6ni |  | Plant6nj |  | Plant6nk |  | Plant6nl |  | Plant6nm |  | Plant6nn |  | Plant6no |  | Plant6np |  | Plant6nq |  | Plant6nr |  | Plant6ns |  | Plant6nt |  | Plant6nu |  | Plant6nv |  | Plant6nw |  | Plant6nx |  | Plant6ny |  | Plant6nz |  | Plant6oa |  | Plant6ob |  | Plant6oc |  | Plant6od |  | Plant6oe |  | Plant6of |  | Plant6og |  | Plant6oh |  | Plant6oi |  | Plant6oj |  | Plant6ok |  | Plant6ol |  | Plant6om |  | Plant6on |  | Plant6oo |  | Plant6op |  | Plant6oq |  | Plant6or |  | Plant6os |  | Plant6ot |  | Plant6ou |  | Plant6ov |  | Plant6ow |  | Plant6ox |  | Plant6oy |  | Plant6oz |  | Plant6pa |  | Plant6pb |  | Plant6pc |  | Plant6pd |  | Plant6pe |  | Plant6pf |  | Plant6pg |  | Plant6ph |  | Plant6pi |  | Plant6pj |  | Plant6pk |  | Plant6pl |  | Plant6pm |  | Plant6pn |  | Plant6po |  | Plant6pp |  | Plant6pq |  | Plant6pr |  | Plant6ps |  | Plant6pt |  | Plant6pu |  | Plant6pv |  | Plant6pw |  | Plant6px |  | Plant6py |  | Plant6pz |  | Plant6qa |  | Plant6qb |  |
|---|
|---|

**Shortnose Sturgeon - Juvenile**  
50th percentile JANUARY flows

Suitable habitat when DO

>= 3.5 mg/l at 90% exceedance (10

 $\geq 3.0$  at 95% (5th percentile) and $\geq 2.0$  at 99% (1 percentile)

Suitable habitat when Max Salinity &lt;= 4 ppt

[illegible]

**Shorthead Sturgeon - Juvenile**  
50th percentile JANUARY flows

Suitable habitat when DO

 $\leq 3.5$  mm at 90% exceedance (10th S<sub>all</sub>(4)). $\geq 3.0$  at 95% (5th percentile), and $p = 2.0$  at 99% (1 percentile)

Suitable habitat when Max Salinity <= 4 ppt

[illegible]

**Shorthead Sturgeon - Juvenile**  
50th percentile JANUARY flows

Suitable habitat when DO

 $\leq 3.5$  mg/l at 90% exceedance (10th %ile). $\sigma = 3.0$  at 95% (5th percentile), and $\sigma = 2.0$  at 99% (1 percentile)

Suitable habitat when Max Salinity <= 4 ppt

[illegible]

# Shortnose Sturgeon - Juvenile 50th percentile JANUARY flows

Suitable habitat when DO

>= 3.5 mg/l at 90% exceedance (10th %ile).

>=3.0 at 95% (5th percentile), and

>=2.0 at 99% (1 percentile)

Suitable habitat when Max Salinity <= 4 ppt

| Existing Conditions |       |         | Plan64 44 ft Depth |      |      | Plan64 45 ft Depth |      |      | Plan64 46 ft Depth |      |      | Plan64 47 ft Depth |      |      | Plan64 48 ft Depth |      |      |
|---------------------|-------|---------|--------------------|------|------|--------------------|------|------|--------------------|------|------|--------------------|------|------|--------------------|------|------|
| LJ                  | SalEx | Dowl Ex | salEx              | DO   | DO   | salEx              | DO   | DO   | salEx              | DO   | DO   | salEx              | DO   | DO   | salEx              | DO   | DO   |
| 10                  | 11    | 12      | 13                 | 14   | 15   | 16                 | 17   | 18   | 19                 | 20   | 21   | 22                 | 23   | 24   | 25                 | 26   | 27   |
| 26 119              | Pass  | Pass    | Pass               | Pass | Pass | Pass               | Pass | Pass | Pass               | Pass | Pass | Pass               | Pass | Pass | Pass               | Pass | Pass |
| 15 119              | Pass  | Pass    | Pass               | Pass | Pass | Pass               | Pass | Pass | Pass               | Pass | Pass | Pass               | Pass | Pass | Pass               | Pass | Pass |
| 13 120              | Pass  | Pass    | Pass               | Pass | Pass | Pass               | Pass | Pass | Pass               | Pass | Pass | Pass               | Pass | Pass | Pass               | Pass | Pass |
| 14 120              | Pass  | Pass    | Pass               | Pass | Pass | Pass               | Pass | Pass | Pass               | Pass | Pass | Pass               | Pass | Pass | Pass               | Pass | Pass |
| 15 120              | Pass  | Pass    | Pass               | Pass | Pass | Pass               | Pass | Pass | Pass               | Pass | Pass | Pass               | Pass | Pass | Pass               | Pass | Pass |
| 16 120              | Pass  | Pass    | Pass               | Pass | Pass | Pass               | Pass | Pass | Pass               | Pass | Pass | Pass               | Pass | Pass | Pass               | Pass | Pass |
| 26 120              | Pass  | Pass    | Pass               | Pass | Pass | Pass               | Pass | Pass | Pass               | Pass | Pass | Pass               | Pass | Pass | Pass               | Pass | Pass |
| 39 120              | Pass  | Pass    | Pass               | Pass | Pass | Pass               | Pass | Pass | Pass               | Pass | Pass | Pass               | Pass | Pass | Pass               | Pass | Pass |
| 39 120              | Pass  | Pass    | Pass               | Pass | Pass | Pass               | Pass | Pass | Pass               | Pass | Pass | Pass               | Pass | Pass | Pass               | Pass | Pass |
| 13 121              | Pass  | Pass    | Pass               | Pass | Pass | Pass               | Pass | Pass | Pass               | Pass | Pass | Pass               | Pass | Pass | Pass               | Pass | Pass |
| 14 121              | Pass  | Pass    | Pass               | Pass | Pass | Pass               | Pass | Pass | Pass               | Pass | Pass | Pass               | Pass | Pass | Pass               | Pass | Pass |
| 15 121              | Pass  | Pass    | Pass               | Pass | Pass | Pass               | Pass | Pass | Pass               | Pass | Pass | Pass               | Pass | Pass | Pass               | Pass | Pass |
| 16 121              | Pass  | Pass    | Pass               | Pass | Pass | Pass               | Pass | Pass | Pass               | Pass | Pass | Pass               | Pass | Pass | Pass               | Pass | Pass |
| 26 121              | Pass  | Pass    | Pass               | Pass | Pass | Pass               | Pass | Pass | Pass               | Pass | Pass | Pass               | Pass | Pass | Pass               | Pass | Pass |
| 39 121              | Pass  | Pass    | Pass               | Pass | Pass | Pass               | Pass | Pass | Pass               | Pass | Pass | Pass               | Pass | Pass | Pass               | Pass | Pass |
| 13 122              | Pass  | Pass    | Pass               | Pass | Pass | Pass               | Pass | Pass | Pass               | Pass | Pass | Pass               | Pass | Pass | Pass               | Pass | Pass |
| 14 122              | Pass  | Pass    | Pass               | Pass | Pass | Pass               | Pass | Pass | Pass               | Pass | Pass | Pass               | Pass | Pass | Pass               | Pass | Pass |
| 15 122              | Pass  | Pass    | Pass               | Pass | Pass | Pass               | Pass | Pass | Pass               | Pass | Pass | Pass               | Pass | Pass | Pass               | Pass | Pass |
| 16 122              | Pass  | Pass    | Pass               | Pass | Pass | Pass               | Pass | Pass | Pass               | Pass | Pass | Pass               | Pass | Pass | Pass               | Pass | Pass |
| 26 122              | Pass  | Pass    | Pass               | Pass | Pass | Pass               | Pass | Pass | Pass               | Pass | Pass | Pass               | Pass | Pass | Pass               | Pass | Pass |
| 39 122              | Pass  | Pass    | Pass               | Pass | Pass | Pass               | Pass | Pass | Pass               | Pass | Pass | Pass               | Pass | Pass | Pass               | Pass | Pass |
| 13 123              | Pass  | Pass    | Pass               | Pass | Pass | Pass               | Pass | Pass | Pass               | Pass | Pass | Pass               | Pass | Pass | Pass               | Pass | Pass |
| 14 123              | Pass  | Pass    | Pass               | Pass | Pass | Pass               | Pass | Pass | Pass               | Pass | Pass | Pass               | Pass | Pass | Pass               | Pass | Pass |
| 15 123              | Pass  | Pass    | Pass               | Pass | Pass | Pass               | Pass | Pass | Pass               | Pass | Pass | Pass               | Pass | Pass | Pass               | Pass | Pass |
| 16 123              | Pass  | Pass    | Pass               | Pass | Pass | Pass               | Pass | Pass | Pass               | Pass | Pass | Pass               | Pass | Pass | Pass               | Pass | Pass |
| 26 123              | Pass  | Pass    | Pass               | Pass | Pass | Pass               | Pass | Pass | Pass               | Pass | Pass | Pass               | Pass | Pass | Pass               | Pass | Pass |
| 39 123              | Pass  | Pass    | Pass               | Pass | Pass | Pass               | Pass | Pass | Pass               | Pass | Pass | Pass               | Pass | Pass | Pass               | Pass | Pass |
| 13 124              | Pass  | Pass    | Pass               | Pass | Pass | Pass               | Pass | Pass | Pass               | Pass | Pass | Pass               | Pass | Pass | Pass               | Pass | Pass |
| 14 124              | Pass  | Pass    | Pass               | Pass | Pass | Pass               | Pass | Pass | Pass               | Pass | Pass | Pass               | Pass | Pass | Pass               | Pass | Pass |
| 15 124              | Pass  | Pass    | Pass               | Pass | Pass | Pass               | Pass | Pass | Pass               | Pass | Pass | Pass               | Pass | Pass | Pass               | Pass | Pass |
| 16 124              | Pass  | Pass    | Pass               | Pass | Pass | Pass               | Pass | Pass | Pass               | Pass | Pass | Pass               | Pass | Pass | Pass               | Pass | Pass |
| 26 124              | Pass  | Pass    | Pass               | Pass | Pass | Pass               | Pass | Pass | Pass               | Pass | Pass | Pass               | Pass | Pass | Pass               | Pass | Pass |
| 39 124              | Pass  | Pass    | Pass               | Pass | Pass | Pass               | Pass | Pass | Pass               | Pass | Pass | Pass               | Pass | Pass | Pass               | Pass | Pass |



# Shorthose Sturgeon - Juvenile 50th percentile JANUARY flows

Suitable habitat when DO

>= 1.5 mg/l at 90% exceedance (10th %ile).

>=3.0 at 95% (5th percentile), and

>=2.0 at 99% (1 percentile)

Suitable habitat when Max Salinity <= 4 ppt

| Existing Conditions |       |          | Planting 44 ft Depth |            |               |           | Planting 45 ft Depth |               |           |            | Planting 46 ft Depth |           |            |               | Planting 47 ft Depth |            |               |           | Planting 48 ft Depth |               |  |  |
|---------------------|-------|----------|----------------------|------------|---------------|-----------|----------------------|---------------|-----------|------------|----------------------|-----------|------------|---------------|----------------------|------------|---------------|-----------|----------------------|---------------|--|--|
| Station             | Depth | Existing | sat/catch            | Reef/Catch | Changelocatch | sat/catch | Reef/Catch           | Changelocatch | sat/catch | Reef/Catch | Changelocatch        | sat/catch | Reef/Catch | Changelocatch | sat/catch            | Reef/Catch | Changelocatch | sat/catch | Reef/Catch           | Changelocatch |  |  |
| 124                 | Pass  | Pass     | Pass                 | Pass       | Pass          | Pass      | Pass                 | Pass          | Pass      | Pass       | Pass                 | Pass      | Pass       | Pass          | Pass                 | Pass       | Pass          | Pass      | Pass                 | Pass          |  |  |
| 125                 | Pass  | Pass     | Pass                 | Pass       | Pass          | Pass      | Pass                 | Pass          | Pass      | Pass       | Pass                 | Pass      | Pass       | Pass          | Pass                 | Pass       | Pass          | Pass      | Pass                 | Pass          |  |  |
| 126                 | Pass  | Pass     | Pass                 | Pass       | Pass          | Pass      | Pass                 | Pass          | Pass      | Pass       | Pass                 | Pass      | Pass       | Pass          | Pass                 | Pass       | Pass          | Pass      | Pass                 | Pass          |  |  |
| 127                 | Pass  | Pass     | Pass                 | Pass       | Pass          | Pass      | Pass                 | Pass          | Pass      | Pass       | Pass                 | Pass      | Pass       | Pass          | Pass                 | Pass       | Pass          | Pass      | Pass                 | Pass          |  |  |
| 128                 | Pass  | Pass     | Pass                 | Pass       | Pass          | Pass      | Pass                 | Pass          | Pass      | Pass       | Pass                 | Pass      | Pass       | Pass          | Pass                 | Pass       | Pass          | Pass      | Pass                 | Pass          |  |  |
| 129                 | Pass  | Pass     | Pass                 | Pass       | Pass          | Pass      | Pass                 | Pass          | Pass      | Pass       | Pass                 | Pass      | Pass       | Pass          | Pass                 | Pass       | Pass          | Pass      | Pass                 | Pass          |  |  |
| 130                 | Pass  | Pass     | Pass                 | Pass       | Pass          | Pass      | Pass                 | Pass          | Pass      | Pass       | Pass                 | Pass      | Pass       | Pass          | Pass                 | Pass       | Pass          | Pass      | Pass                 | Pass          |  |  |
| 131                 | Pass  | Pass     | Pass                 | Pass       | Pass          | Pass      | Pass                 | Pass          | Pass      | Pass       | Pass                 | Pass      | Pass       | Pass          | Pass                 | Pass       | Pass          | Pass      | Pass                 | Pass          |  |  |
| 132                 | Pass  | Pass     | Pass                 | Pass       | Pass          | Pass      | Pass                 | Pass          | Pass      | Pass       | Pass                 | Pass      | Pass       | Pass          | Pass                 | Pass       | Pass          | Pass      | Pass                 | Pass          |  |  |
| 133                 | Pass  | Pass     | Pass                 | Pass       | Pass          | Pass      | Pass                 | Pass          | Pass      | Pass       | Pass                 | Pass      | Pass       | Pass          | Pass                 | Pass       | Pass          | Pass      | Pass                 | Pass          |  |  |
| 134                 | Pass  | Pass     | Pass                 | Pass       | Pass          | Pass      | Pass                 | Pass          | Pass      | Pass       | Pass                 | Pass      | Pass       | Pass          | Pass                 | Pass       | Pass          | Pass      | Pass                 | Pass          |  |  |
| 135                 | Pass  | Pass     | Pass                 | Pass       | Pass          | Pass      | Pass                 | Pass          | Pass      | Pass       | Pass                 | Pass      | Pass       | Pass          | Pass                 | Pass       | Pass          | Pass      | Pass                 | Pass          |  |  |
| 136                 | Pass  | Pass     | Pass                 | Pass       | Pass          | Pass      | Pass                 | Pass          | Pass      | Pass       | Pass                 | Pass      | Pass       | Pass          | Pass                 | Pass       | Pass          | Pass      | Pass                 | Pass          |  |  |
| 137                 | Pass  | Pass     | Pass                 | Pass       | Pass          | Pass      | Pass                 | Pass          | Pass      | Pass       | Pass                 | Pass      | Pass       | Pass          | Pass                 | Pass       | Pass          | Pass      | Pass                 | Pass          |  |  |
| 138                 | Pass  | Pass     | Pass                 | Pass       | Pass          | Pass      | Pass                 | Pass          | Pass      | Pass       | Pass                 | Pass      | Pass       | Pass          | Pass                 | Pass       | Pass          | Pass      | Pass                 | Pass          |  |  |
| 139                 | Pass  | Pass     | Pass                 | Pass       | Pass          | Pass      | Pass                 | Pass          | Pass      | Pass       | Pass                 | Pass      | Pass       | Pass          | Pass                 | Pass       | Pass          | Pass      | Pass                 | Pass          |  |  |
| 140                 | Pass  | Pass     | Pass                 | Pass       | Pass          | Pass      | Pass                 | Pass          | Pass      | Pass       | Pass                 | Pass      | Pass       | Pass          | Pass                 | Pass       | Pass          | Pass      | Pass                 | Pass          |  |  |
| 141                 | Pass  | Pass     | Pass                 | Pass       | Pass          | Pass      | Pass                 | Pass          | Pass      | Pass       | Pass                 | Pass      | Pass       | Pass          | Pass                 | Pass       | Pass          | Pass      | Pass                 | Pass          |  |  |
| 142                 | Pass  | Pass     | Pass                 | Pass       | Pass          | Pass      | Pass                 | Pass          | Pass      | Pass       | Pass                 | Pass      | Pass       | Pass          | Pass                 | Pass       | Pass          | Pass      | Pass                 | Pass          |  |  |
| 143                 | Pass  | Pass     | Pass                 | Pass       | Pass          | Pass      | Pass                 | Pass          | Pass      | Pass       | Pass                 | Pass      | Pass       | Pass          | Pass                 | Pass       | Pass          | Pass      | Pass                 | Pass          |  |  |
| 144                 | Pass  | Pass     | Pass                 | Pass       | Pass          | Pass      | Pass                 | Pass          | Pass      | Pass       | Pass                 | Pass      | Pass       | Pass          | Pass                 | Pass       | Pass          | Pass      | Pass                 | Pass          |  |  |
| 145                 | Pass  | Pass     | Pass                 | Pass       | Pass          | Pass      | Pass                 | Pass          | Pass      | Pass       | Pass                 | Pass      | Pass       | Pass          | Pass                 | Pass       | Pass          | Pass      | Pass                 | Pass          |  |  |
| 146                 | Pass  | Pass     | Pass                 | Pass       | Pass          | Pass      | Pass                 | Pass          | Pass      | Pass       | Pass                 | Pass      | Pass       | Pass          | Pass                 | Pass       | Pass          | Pass      | Pass                 | Pass          |  |  |
| 147                 | Pass  | Pass     | Pass                 | Pass       | Pass          | Pass      | Pass                 | Pass          | Pass      | Pass       | Pass                 | Pass      | Pass       | Pass          | Pass                 | Pass       | Pass          | Pass      | Pass                 | Pass          |  |  |
| 148                 | Pass  | Pass     | Pass                 | Pass       | Pass          | Pass      | Pass                 | Pass          | Pass      | Pass       | Pass                 | Pass      | Pass       | Pass          | Pass                 | Pass       | Pass          | Pass      | Pass                 | Pass          |  |  |

**Shortnose Sturgeon - Juvenile**  
**50th percentile JANUARY flows**

Suitable habitat when DO

>= 3.5 mg/l at 90% exceedance (10th %ile).

>=3.0 at 95% (5th percentile), and

>=2.0 at 99% (1 percentile)

Suitable habitat when Max Salinity <= 4 ppt

| Existing Conditions |             | Planb. 44 ft Depth |             | Planb. 45 ft Depth |             | Planb. 46 ft Depth |             | Planb. 47 ft Depth |             | Planb. 48 ft Depth |             |
|---------------------|-------------|--------------------|-------------|--------------------|-------------|--------------------|-------------|--------------------|-------------|--------------------|-------------|
| I/J                 | satExl/Down | satExl/Down        | satExl/Down | satExl/Down        | satExl/Down | satExl/Down        | satExl/Down | satExl/Down        | satExl/Down | satExl/Down        | satExl/Down |
| Pass                | Pass        | Pass               | Pass        | Pass               | Pass        | Pass               | Pass        | Pass               | Pass        | Pass               | Pass        |
| 1.4 148             | Pass        | Pass               | Pass        | Pass               | Pass        | Pass               | Pass        | Pass               | Pass        | Pass               | Pass        |
| 1.4 149             | Pass        | Pass               | Pass        | Pass               | Pass        | Pass               | Pass        | Pass               | Pass        | Pass               | Pass        |
# **Shortnose Sturgeon - Adults** **August average flows**

Suitable habitat when DO  
 >= 4.0 mg/l at 90% exceedance (10th %ile),  
 >= 3.0 at 95% (5th percentile), and  
 >= 2.0 at 99% (1 percentile)  
 Suitable habitat when Max Salinity <= 10 ppt

| I J   | Existing Conditions |      | Plan6B: 14 ft Depth |      | Plan6A: 45 ft Depth |      | Plan6A: 46 ft Depth |      | Plan6A: 47 ft Depth |      | Plan6A: 48 ft Depth |      |
|-------|---------------------|------|---------------------|------|---------------------|------|---------------------|------|---------------------|------|---------------------|------|
|       | Sal                 | DO   | Ex                  | St   | Sal                 | DO   | Ex                  | St   | Sal                 | DO   | Ex                  | St   |
| 14 47 | Fail                | Pass | Fail                | Pass | Fail                | Pass | Fail                | Pass | Fail                | Pass | Fail                | Pass |
| 15 47 | Fail                | Pass | Fail                | Pass | Fail                | Pass | Fail                | Pass | Fail                | Pass | Fail                | Pass |
| 16 47 | Fail                | Pass | Fail                | Pass | Fail                | Pass | Fail                | Pass | Fail                | Pass | Fail                | Pass |
| 14 48 | Fail                | Pass | Fail                | Pass | Fail                | Pass | Fail                | Pass | Fail                | Pass | Fail                | Pass |
| 15 48 | Fail                | Pass | Fail                | Pass | Fail                | Pass | Fail                | Pass | Fail                | Pass | Fail                | Pass |
| 16 48 | Fail                | Pass | Fail                | Pass | Fail                | Pass | Fail                | Pass | Fail                | Pass | Fail                | Pass |
| 17 50 | Fail                | Pass | Fail                | Pass | Fail                | Pass | Fail                | Pass | Fail                | Pass | Fail                | Pass |
| 14 51 | Fail                | Pass | Fail                | Pass | Fail                | Pass | Fail                | Pass | Fail                | Pass | Fail                | Pass |
| 14 52 | Fail                | Pass | Fail                | Pass | Fail                | Pass | Fail                | Pass | Fail                | Pass | Fail                | Pass |
| 14 53 | Fail                | Pass | Fail                | Pass | Fail                | Pass | Fail                | Pass | Fail                | Pass | Fail                | Pass |
| 14 54 | Fail                | Pass | Fail                | Pass | Fail                | Pass | Fail                | Pass | Fail                | Pass | Fail                | Pass |
| 14 55 | Fail                | Pass | Fail                | Pass | Fail                | Pass | Fail                | Pass | Fail                | Pass | Fail                | Pass |
| 14 56 | Fail                | Pass | Fail                | Pass | Fail                | Pass | Fail                | Pass | Fail                | Pass | Fail                | Pass |
| 14 57 | Fail                | Pass | Fail                | Pass | Fail                | Pass | Fail                | Pass | Fail                | Pass | Fail                | Pass |
| 14 58 | Fail                | Pass | Fail                | Pass | Fail                | Pass | Fail                | Pass | Fail                | Pass | Fail                | Pass |
| 14 59 | Fail                | Pass | Fail                | Pass | Fail                | Pass | Fail                | Pass | Fail                | Pass | Fail                | Pass |
| 20 59 | Fail                | Pass | Fail                | Pass | Fail                | Pass | Fail                | Pass | Fail                | Pass | Fail                | Pass |
| 31 59 | Fail                | Pass | Fail                | Pass | Fail                | Pass | Fail                | Pass | Fail                | Pass | Fail                | Pass |
| 32 59 | Fail                | Pass | Fail                | Pass | Fail                | Pass | Fail                | Pass | Fail                | Pass | Fail                | Pass |
| 14 60 | Fail                | Pass | Fail                | Pass | Fail                | Pass | Fail                | Pass | Fail                | Pass | Fail                | Pass |
| 30 60 | Fail                | Pass | Fail                | Pass | Fail                | Pass | Fail                | Pass | Fail                | Pass | Fail                | Pass |
| 31 60 | Fail                | Pass | Fail                | Pass | Fail                | Pass | Fail                | Pass | Fail                | Pass | Fail                | Pass |
| 32 60 | Fail                | Pass | Fail                | Pass | Fail                | Pass | Fail                | Pass | Fail                | Pass | Fail                | Pass |
| 14 61 | Fail                | Pass | Fail                | Pass | Fail                | Pass | Fail                | Pass | Fail                | Pass | Fail                | Pass |
| 30 61 | Fail                | Pass | Fail                | Pass | Fail                | Pass | Fail                | Pass | Fail                | Pass | Fail                | Pass |
| 31 61 | Fail                | Pass | Fail                | Pass | Fail                | Pass | Fail                | Pass | Fail                | Pass | Fail                | Pass |
| 32 61 | Fail                | Pass | Fail                | Pass | Fail                | Pass | Fail                | Pass | Fail                | Pass | Fail                | Pass |
| 14 62 | Fail                | Pass | Fail                | Pass | Fail                | Pass | Fail                | Pass | Fail                | Pass | Fail                | Pass |
| 30 62 | Fail                | Pass | Fail                | Pass | Fail                | Pass | Fail                | Pass | Fail                | Pass | Fail                | Pass |
| 31 62 | Fail                | Pass | Fail                | Pass | Fail                | Pass | Fail                | Pass | Fail                | Pass | Fail                | Pass |
| 32 62 | Fail                | Pass | Fail                | Pass | Fail                | Pass | Fail                | Pass | Fail                | Pass | Fail                | Pass |
| 14 63 | Fail                | Pass | Fail                | Pass | Fail                | Pass | Fail                | Pass | Fail                | Pass | Fail                | Pass |
| 31 63 | Fail                | Pass | Fail                | Pass | Fail                | Pass | Fail                | Pass | Fail                | Pass | Fail                | Pass |
| 14 64 | Fail                | Pass | Fail                | Pass | Fail                | Pass | Fail                | Pass | Fail                | Pass | Fail                | Pass |
| 30 64 | Fail                | Pass | Fail                | Pass | Fail                | Pass | Fail                | Pass | Fail                | Pass | Fail                | Pass |

# Shortnose Sturgeon - Adults

## August average flows

Suitable habitat when DO

>= 4.0 mg/l at 50% exceedance (10th %ile),

>= 3.0 at 95% (5th percentile), and

>= 2.0 at 99% (1 percentile)

Suitable habitat when Max Salinity <= 10 ppt

| Existing Conditions |      | PlanBc, 44 ft Depth |         | PlanBc, 45 ft Depth |         | PlanBc, 46 ft Depth |         | PlanBc, 47 ft Depth |         | PlanBc, 48 ft Depth |         |
|---------------------|------|---------------------|---------|---------------------|---------|---------------------|---------|---------------------|---------|---------------------|---------|
| I                   | J    | sat/best            | DO/best | sat/best            | DO/best | sat/best            | DO/best | sat/best            | DO/best | sat/best            | DO/best |
| 31.64               | Fail | Fail                | Pass    | Fail                | Pass    | Fail                | Pass    | Fail                | Pass    | Fail                | Pass    |
| 32.64               | Fail | Fail                | Pass    | Fail                | Pass    | Fail                | Pass    | Fail                | Pass    | Fail                | Pass    |
**Shortnose Sturgeon - Adults**  
*August average flows*

Suitable habitat when DO

$\geq 4.0$  mg/l at 90% exceedance (10th %ile).

 $\rho = 3.0$  at 95% (5th percentile) and $\alpha = 2.0$  at 99% (1 percentile)

Suitable habitat when Max Salinity <= 10 ppt

[illegible]



# Shortnose Sturgeon - Adults

## August average flows

Suitable habitat when DO

>= 4.0 mg/l at 90% exceedance (10th %ile),

>= 3.0 at 95% (5th percentile), and

>= 2.0 at 99% (1 percentile)

Suitable habitat when Max. Salinity <= 10 ppt

| I J    | Existing Conditions |       | PlanBia, 44 ft Depth |         | PlanBia, 45 ft Depth |         | PlanBia, 46 ft Depth |       | PlanBia, 47 ft Depth |         | PlanBia, 48 ft Depth |       |
|--------|---------------------|-------|----------------------|---------|----------------------|---------|----------------------|-------|----------------------|---------|----------------------|-------|
|        | salineX             | DOexl | Existing             | PlanBia | DOexl                | PlanBia | salineX              | DOexl | Existing             | PlanBia | salineX              | DOexl |
| 15 114 | Pass                | Pass  | Pass                 | Pass    | Pass                 | Pass    | Pass                 | Pass  | Pass                 | Pass    | Pass                 | Pass  |
| 26 114 | Pass                | Pass  | Pass                 | Pass    | Pass                 | Pass    | Pass                 | Pass  | Pass                 | Pass    | Pass                 | Pass  |
| 39 114 | Pass                | Pass  | Pass                 | Pass    | Pass                 | Pass    | Pass                 | Pass  | Pass                 | Pass    | Pass                 | Pass  |
| 13 115 | Pass                | Pass  | Pass                 | Pass    | Pass                 | Pass    | Pass                 | Pass  | Pass                 | Pass    | Pass                 | Pass  |
| 14 115 | Pass                | Pass  | Pass                 | Pass    | Pass                 | Pass    | Pass                 | Pass  | Pass                 | Pass    | Pass                 | Pass  |
| 15 115 | Pass                | Pass  | Pass                 | Pass    | Pass                 | Pass    | Pass                 | Pass  | Pass                 | Pass    | Pass                 | Pass  |
| 26 115 | Pass                | Pass  | Pass                 | Pass    | Pass                 | Pass    | Pass                 | Pass  | Pass                 | Pass    | Pass                 | Pass  |
| 39 115 | Pass                | Pass  | Pass                 | Pass    | Pass                 | Pass    | Pass                 | Pass  | Pass                 | Pass    | Pass                 | Pass  |
| 13 116 | Pass                | Pass  | Pass                 | Pass    | Pass                 | Pass    | Pass                 | Pass  | Pass                 | Pass    | Pass                 | Pass  |
| 14 116 | Pass                | Pass  | Pass                 | Pass    | Pass                 | Pass    | Pass                 | Pass  | Pass                 | Pass    | Pass                 | Pass  |
| 15 116 | Pass                | Pass  | Pass                 | Pass    | Pass                 | Pass    | Pass                 | Pass  | Pass                 | Pass    | Pass                 | Pass  |
| 26 116 | Pass                | Pass  | Pass                 | Pass    | Pass                 | Pass    | Pass                 | Pass  | Pass                 | Pass    | Pass                 | Pass  |
| 39 116 | Pass                | Pass  | Pass                 | Pass    | Pass                 | Pass    | Pass                 | Pass  | Pass                 | Pass    | Pass                 | Pass  |
| 13 117 | Pass                | Pass  | Pass                 | Pass    | Pass                 | Pass    | Pass                 | Pass  | Pass                 | Pass    | Pass                 | Pass  |
| 14 117 | Pass                | Pass  | Pass                 | Pass    | Pass                 | Pass    | Pass                 | Pass  | Pass                 | Pass    | Pass                 | Pass  |
| 15 117 | Pass                | Pass  | Pass                 | Pass    | Pass                 | Pass    | Pass                 | Pass  | Pass                 | Pass    | Pass                 | Pass  |
| 26 117 | Pass                | Pass  | Pass                 | Pass    | Pass                 | Pass    | Pass                 | Pass  | Pass                 | Pass    | Pass                 | Pass  |
| 39 117 | Pass                | Pass  | Pass                 | Pass    | Pass                 | Pass    | Pass                 | Pass  | Pass                 | Pass    | Pass                 | Pass  |
| 13 118 | Pass                | Pass  | Pass                 | Pass    | Pass                 | Pass    | Pass                 | Pass  | Pass                 | Pass    | Pass                 | Pass  |
| 14 118 | Pass                | Pass  | Pass                 | Pass    | Pass                 | Pass    | Pass                 | Pass  | Pass                 | Pass    | Pass                 | Pass  |
| 15 118 | Pass                | Pass  | Pass                 | Pass    | Pass                 | Pass    | Pass                 | Pass  | Pass                 | Pass    | Pass                 | Pass  |
| 20 118 | Pass                | Fail  | Fail                 | Fail    | Pass                 | Fail    | Pass                 | Fail  | Fail                 | Fail    | Fail                 | Fail  |
| 26 118 | Pass                | Pass  | Pass                 | Pass    | Pass                 | Pass    | Pass                 | Pass  | Pass                 | Pass    | Pass                 | Pass  |
| 39 118 | Pass                | Pass  | Pass                 | Pass    | Pass                 | Pass    | Pass                 | Pass  | Pass                 | Pass    | Pass                 | Pass  |
| 13 119 | Pass                | Pass  | Pass                 | Pass    | Pass                 | Pass    | Pass                 | Pass  | Pass                 | Pass    | Pass                 | Pass  |
| 14 119 | Pass                | Pass  | Pass                 | Pass    | Pass                 | Pass    | Pass                 | Pass  | Pass                 | Pass    | Pass                 | Pass  |
| 15 119 | Pass                | Pass  | Pass                 | Pass    | Pass                 | Pass    | Pass                 | Pass  | Pass                 | Pass    | Pass                 | Pass  |
| 20 119 | Pass                | Fail  | Fail                 | Fail    | Pass                 | Fail    | Pass                 | Fail  | Fail                 | Fail    | Fail                 | Fail  |
| 26 119 | Pass                | Pass  | Pass                 | Pass    | Pass                 | Pass    | Pass                 | Pass  | Pass                 | Pass    | Pass                 | Pass  |
| 39 119 | Pass                | Pass  | Pass                 | Pass    | Pass                 | Pass    | Pass                 | Pass  | Pass                 | Pass    | Pass                 | Pass  |
| 13 120 | Pass                | Pass  | Pass                 | Pass    | Pass                 | Pass    | Pass                 | Pass  | Pass                 | Pass    | Pass                 | Pass  |
| 14 120 | Pass                | Pass  | Pass                 | Pass    | Pass                 | Pass    | Pass                 | Pass  | Pass                 | Pass    | Pass                 | Pass  |
| 15 120 | Pass                | Pass  | Pass                 | Pass    | Pass                 | Pass    | Pass                 | Pass  | Pass                 | Pass    | Pass                 | Pass  |
| 16 120 | Pass                | Fail  | Fail                 | Fail    | Pass                 | Fail    | Pass                 | Fail  | Fail                 | Fail    | Fail                 | Fail  |
| 20 120 | Pass                | Pass  | Pass                 | Pass    | Pass                 | Pass    | Pass                 | Pass  | Pass                 | Pass    | Pass                 | Pass  |
| 39 120 | Pass                | Pass  | Pass                 | Pass    | Pass                 | Pass    | Pass                 | Pass  | Pass                 | Pass    | Pass                 | Pass  |
| 13 121 | Pass                | Pass  | Pass                 | Pass    | Pass                 | Pass    | Pass                 | Pass  | Pass                 | Pass    | Pass                 | Pass  |
| 14 121 | Pass                | Pass  | Pass                 | Pass    | Pass                 | Pass    | Pass                 | Pass  | Pass                 | Pass    | Pass                 | Pass  |
| 15 121 | Pass                | Pass  | Pass                 | Pass    | Pass                 | Pass    | Pass                 | Pass  | Pass                 | Pass    | Pass                 | Pass  |
| 20 121 | Pass                | Pass  | Pass                 | Pass    | Pass                 | Pass    | Pass                 | Pass  | Pass                 | Pass    | Pass                 | Pass  |
| 39 121 | Pass                | Pass  | Pass                 | Pass    | Pass                 | Pass    | Pass                 | Pass  | Pass                 | Pass    | Pass                 | Pass  |
| 13 122 | Pass                | Pass  | Pass                 | Pass    | Pass                 | Pass    | Pass                 | Pass  | Pass                 | Pass    | Pass                 | Pass  |

**Shorthead Sturgeon - Adults**  
*August average flows*

Suitable habitat when DO

 $\geq 4.0$  mg/l at 90% exceedance (10th %ile), $\geq 3.0$  at 95% (5th percentile), and $\alpha = 20$  at 99% (1 percentile)

Suitable habitat when Max Salinity <= 10 ppt

[illegible]

# Shortnose Sturgeon - Adults

## August average flows

Suitable habitat when DO

>= 4.0 mg/l at 50% exceedance (10th %ile),

>= 3.0 at 95% (5th percentile), and

>= 2.0 at 99% (1 percentile)

Suitable habitat when Max. Salinity <= 10 ppt

| I J    | Existing Conditions |         | Plan6b, 44 ft Depth |         | Plan6a, 45 ft Depth |         | Plan6b, 46 ft Depth |         | Plan6a, 47 ft Depth |         | Plan6b, 48 ft Depth |         |
|--------|---------------------|---------|---------------------|---------|---------------------|---------|---------------------|---------|---------------------|---------|---------------------|---------|
|        | saline              | DOexist | saline              | DOexist | saline              | DOexist | saline              | DOexist | saline              | DOexist | saline              | DOexist |
| 23 127 | Pass                | Pass    | Pass                | Pass    | Pass                | Pass    | Pass                | Pass    | Pass                | Pass    | Pass                | Pass    |
| 13 128 | Pass                | Pass    | Pass                | Pass    | Pass                | Pass    | Pass                | Pass    | Pass                | Pass    | Pass                | Pass    |
| 14 128 | Pass                | Pass    | Pass                | Pass    | Pass                | Pass    | Pass                | Pass    | Pass                | Pass    | Pass                | Pass    |
| 23 128 | Pass                | Pass    | Pass                | Pass    | Pass                | Pass    | Pass                | Pass    | Pass                | Pass    | Pass                | Pass    |
| 13 129 | Pass                | Pass    | Pass                | Pass    | Pass                | Pass    | Pass                | Pass    | Pass                | Pass    | Pass                | Pass    |
| 14 129 | Pass                | Pass    | Pass                | Pass    | Pass                | Pass    | Pass                | Pass    | Pass                | Pass    | Pass                | Pass    |
| 23 129 | Pass                | Pass    | Pass                | Pass    | Pass                | Pass    | Pass                | Pass    | Pass                | Pass    | Pass                | Pass    |
| 6 130  | Pass                | Pass    | Pass                | Pass    | Pass                | Pass    | Pass                | Pass    | Pass                | Pass    | Pass                | Pass    |
| 9 120  | Pass                | Pass    | Pass                | Pass    | Pass                | Pass    | Pass                | Pass    | Pass                | Pass    | Pass                | Pass    |
| 10 130 | Pass                | Pass    | Pass                | Pass    | Pass                | Pass    | Pass                | Pass    | Pass                | Pass    | Pass                | Pass    |
| 11 130 | Pass                | Pass    | Pass                | Pass    | Pass                | Pass    | Pass                | Pass    | Pass                | Pass    | Pass                | Pass    |
| 12 130 | Pass                | Pass    | Pass                | Pass    | Pass                | Pass    | Pass                | Pass    | Pass                | Pass    | Pass                | Pass    |
| 13 130 | Pass                | Pass    | Pass                | Pass    | Pass                | Pass    | Pass                | Pass    | Pass                | Pass    | Pass                | Pass    |
| 14 130 | Pass                | Pass    | Pass                | Pass    | Pass                | Pass    | Pass                | Pass    | Pass                | Pass    | Pass                | Pass    |
| 23 130 | Pass                | Pass    | Pass                | Pass    | Pass                | Pass    | Pass                | Pass    | Pass                | Pass    | Pass                | Pass    |
| 14 131 | Pass                | Pass    | Pass                | Pass    | Pass                | Pass    | Pass                | Pass    | Pass                | Pass    | Pass                | Pass    |
| 23 131 | Pass                | Pass    | Pass                | Pass    | Pass                | Pass    | Pass                | Pass    | Pass                | Pass    | Pass                | Pass    |
| 14 132 | Pass                | Pass    | Pass                | Pass    | Pass                | Pass    | Pass                | Pass    | Pass                | Pass    | Pass                | Pass    |
| 23 132 | Pass                | Pass    | Pass                | Pass    | Pass                | Pass    | Pass                | Pass    | Pass                | Pass    | Pass                | Pass    |
| 14 133 | Pass                | Pass    | Pass                | Pass    | Pass                | Pass    | Pass                | Pass    | Pass                | Pass    | Pass                | Pass    |
| 23 133 | Pass                | Pass    | Pass                | Pass    | Pass                | Pass    | Pass                | Pass    | Pass                | Pass    | Pass                | Pass    |
| 14 134 | Pass                | Pass    | Pass                | Pass    | Pass                | Pass    | Pass                | Pass    | Pass                | Pass    | Pass                | Pass    |
| 23 134 | Pass                | Pass    | Pass                | Pass    | Pass                | Pass    | Pass                | Pass    | Pass                | Pass    | Pass                | Pass    |
| 14 135 | Pass                | Pass    | Pass                | Pass    | Pass                | Pass    | Pass                | Pass    | Pass                | Pass    | Pass                | Pass    |
| 14 136 | Pass                | Pass    | Pass                | Pass    | Pass                | Pass    | Pass                | Pass    | Pass                | Pass    | Pass                | Pass    |
| 14 137 | Pass                | Pass    | Pass                | Pass    | Pass                | Pass    | Pass                | Pass    | Pass                | Pass    | Pass                | Pass    |
| 14 138 | Pass                | Pass    | Pass                | Pass    | Pass                | Pass    | Pass                | Pass    | Pass                | Pass    | Pass                | Pass    |
| 14 139 | Pass                | Pass    | Pass                | Pass    | Pass                | Pass    | Pass                | Pass    | Pass                | Pass    | Pass                | Pass    |
| 14 140 | Pass                | Pass    | Pass                | Pass    | Pass                | Pass    | Pass                | Pass    | Pass                | Pass    | Pass                | Pass    |
| 14 141 | Pass                | Pass    | Pass                | Pass    | Pass                | Pass    | Pass                | Pass    | Pass                | Pass    | Pass                | Pass    |
| 14 142 | Pass                | Pass    | Pass                | Pass    | Pass                | Pass    | Pass                | Pass    | Pass                | Pass    | Pass                | Pass    |
| 14 143 | Pass                | Pass    | Pass                | Pass    | Pass                | Pass    | Pass                | Pass    | Pass                | Pass    | Pass                | Pass    |
| 14 144 | Pass                | Pass    | Pass                | Pass    | Pass                | Pass    | Pass                | Pass    | Pass                | Pass    | Pass                | Pass    |
| 14 145 | Pass                | Pass    | Pass                | Pass    | Pass                | Pass    | Pass                | Pass    | Pass                | Pass    | Pass                | Pass    |
| 14 146 | Pass                | Pass    | Pass                | Pass    | Pass                | Pass    | Pass                | Pass    | Pass                | Pass    | Pass                | Pass    |
| 14 147 | Pass                | Pass    | Pass                | Pass    | Pass                | Pass    | Pass                | Pass    | Pass                | Pass    | Pass                | Pass    |
| 14 148 | Pass                | Pass    | Pass                | Pass    | Pass                | Pass    | Pass                | Pass    | Pass                | Pass    | Pass                | Pass    |
| 14 149 | Pass                | Pass    | Pass                | Pass    | Pass                | Pass    | Pass                | Pass    | Pass                | Pass    | Pass                | Pass    |
| 14 150 | Pass                | Pass    | Pass                | Pass    | Pass                | Pass    | Pass                | Pass    | Pass                | Pass    | Pass                | Pass    |
| 14 151 | Pass                | Pass    | Pass                | Pass    | Pass                | Pass    | Pass                | Pass    | Pass                | Pass    | Pass                | Pass    |
| 14 152 | Pass                | Pass    | Pass                | Pass    | Pass                | Pass    | Pass                | Pass    | Pass                | Pass    | Pass                | Pass    |

# Shortnose Sturgeon - Adults August average flows

Suitable habitat when DO  
 >= 4.0 mg/l at 90% exceedance (10th %ile),  
 >= 3.0 at 95% (5th percentile), and  
 >= 2.0 at 99% (1 percentile)  
 Suitable habitat when Max Salinity <= 10 ppt

| I, J   | Existing Conditions |      | PlanBB, 44 ft Depth |      | PlanBA, 45 ft Depth |      | PlanBA, 46 ft Depth |      | PlanBA, 47 ft Depth |      | PlanBA, 48 ft Depth |      |
|--------|---------------------|------|---------------------|------|---------------------|------|---------------------|------|---------------------|------|---------------------|------|
|        | salEX               | DOex | salBB               | DOBB | salBA               | DOBA | salBA               | DOBA | salBA               | DOBA | salBA               | DOBA |
| 14.153 | Pass                | Pass | Pass                | Pass | Pass                | Pass | Pass                | Pass | Pass                | Pass | Pass                | Pass |
| 14.154 | Pass                | Pass | Pass                | Pass | Pass                | Pass | Pass                | Pass | Pass                | Pass | Pass                | Pass |
| 14.155 | Pass                | Pass | Pass                | Pass | Pass                | Pass | Pass                | Pass | Pass                | Pass | Pass                | Pass |
| 14.156 | Pass                | Pass | Pass                | Pass | Pass                | Pass | Pass                | Pass | Pass                | Pass | Pass                | Pass |
| 14.157 | Pass                | Pass | Pass                | Pass | Pass                | Pass | Pass                | Pass | Pass                | Pass | Pass                | Pass |
| 14.158 | Pass                | Pass | Pass                | Pass | Pass                | Pass | Pass                | Pass | Pass                | Pass | Pass                | Pass |
| 14.159 | Pass                | Pass | Pass                | Pass | Pass                | Pass | Pass                | Pass | Pass                | Pass | Pass                | Pass |
| 14.160 | Pass                | Pass | Pass                | Pass | Pass                | Pass | Pass                | Pass | Pass                | Pass | Pass                | Pass |
| 14.161 | Pass                | Pass | Pass                | Pass | Pass                | Pass | Pass                | Pass | Pass                | Pass | Pass                | Pass |
| 14.162 | Pass                | Pass | Pass                | Pass | Pass                | Pass | Pass                | Pass | Pass                | Pass | Pass                | Pass |
| 14.163 | Pass                | Pass | Pass                | Pass | Pass                | Pass | Pass                | Pass | Pass                | Pass | Pass                | Pass |
| 14.164 | Pass                | Pass | Pass                | Pass | Pass                | Pass | Pass                | Pass | Pass                | Pass | Pass                | Pass |
| 14.165 | Pass                | Pass | Pass                | Pass | Pass                | Pass | Pass                | Pass | Pass                | Pass | Pass                | Pass |
| 14.166 | Pass                | Pass | Pass                | Pass | Pass                | Pass | Pass                | Pass | Pass                | Pass | Pass                | Pass |





**Southern Flounder**  
*August average flows*

Suitable habitat when

DO &gt;= 4.0 mg/l at 95% exceedance (10th percentile)

Significance = 59%

[illegible]



# **Southern Flounder** **August average flows**

Suitable habitat when

DO  $\geq$  4.0 mg/L at 90% exceedance (10th percentile)

Slope  $\leq 45\%$

| Existing Conditions |      | Planbio, 44 ft Depth |      | Planbio, 45 ft Depth |      | Planbio, 46 ft Depth |      | Planbio, 47 ft Depth |      | Planbio, 48 ft Depth |      |
|---------------------|------|----------------------|------|----------------------|------|----------------------|------|----------------------|------|----------------------|------|
| I                   | J    | DO                   | DO   | DO                   | DO   | DO                   | DO   | DO                   | DO   | DO                   | DO   |
| 14.74               | Fail | Pass                 | Pass | Pass                 | Pass | Pass                 | Pass | Pass                 | Pass | Pass                 | Pass |
| 15.74               | Fail | Pass                 | Pass | Pass                 | Pass | Pass                 | Pass | Pass                 | Pass | Pass                 | Pass |
| 30.74               | Fail | Pass                 | Pass | Pass                 | Pass | Pass                 | Pass | Pass                 | Pass | Pass                 | Pass |
| 31.74               | Fail | Pass                 | Pass | Pass                 | Pass | Pass                 | Pass | Pass                 | Pass | Pass                 | Pass |
| 13.76               | Pass | Fail                 | Fail | Fail                 | Fail | Fail                 | Fail | Fail                 | Fail | Fail                 | Fail |
| 15.76               | Pass | Fail                 | Fail | Fail                 | Fail | Fail                 | Fail | Fail                 | Fail | Fail                 | Fail |
## Southern Flounder

## August average flows

Suitable habitat when

DO  $\geq$  4.0 mg/l at 90% exceedance (10th percentile)

Slope <= 5%

[illegible]



## Southern Flounder

## August average flows

Suitable habitat when

DO &gt;= 4.0 mg/l at 90% exceedance (10th percentile)

Slope  $\leq 5\%$ [illegible]



### Southern Flounder

## August average flows

Suitable habitat when

DO  $\geq$  4.0 mg/l at 90% exceedance (10th percentile)Slope  $\leq 5\%$ [illegible]



**Southern Flounder**  
*August average flows*

Suitable habitat when

 $\text{CO} >= 4.0 \text{ mol/l at } 90\% \text{ exceedance (10th percentile)}$ 

Slope &lt;= 5%

[illegible]

## Southern Flounder

## August average flows

Suitable habitat when

DO  $\geq 4.0$  mg/l at 90% exceedance (10th percentile)Slope  $\leq 5\%$ [illegible]



# **Savannah Harbor Expansion Project**

Evaluation of Hurricane Surge Impacts with  
Proposed Mitigation Plan

*December 2007*




## Introduction


This report summarizes the results of hurricane surge impacts with implementation of the proposed mitigation plan to alter flows in the estuary at each alternative navigation channel depth (44 ft, 45 ft, 46 ft, and 48 ft). The two proposed plans are: Plan 6b for the 44 ft depth, and Plan 6a for the 45 ft, 46 ft, and 48 ft depths. Details of each of the mitigation plans are shown in Figures 1 and 2. For details on how these plans were developed and selected, please see the main report document for this project.

The purpose of the hurricane surge modeling is to determine the impacts of deepening the navigation channel and implementation of the proposed mitigation plan and its effect on the propagation of a hurricane storm surge traveling upstream through the estuary and river system.

**Figure 1:** Plan 6a (proposed mitigation for 45 ft, 46 ft and 48 ft channel depths)

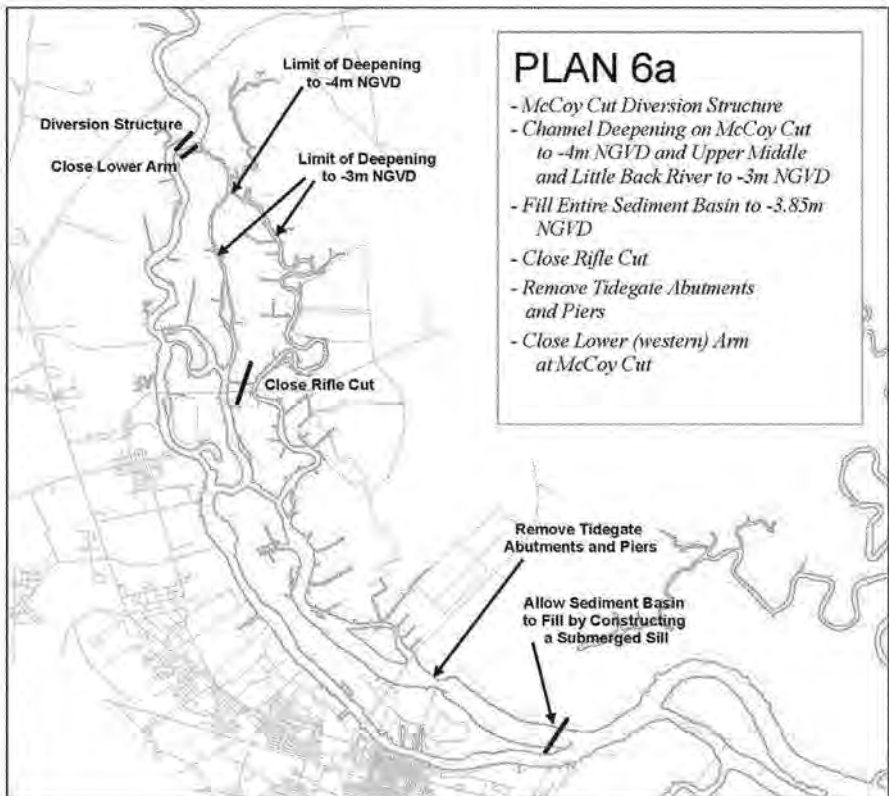

**Figure 2:** Plan 6b (proposed mitigation for 44 ft channel depth)

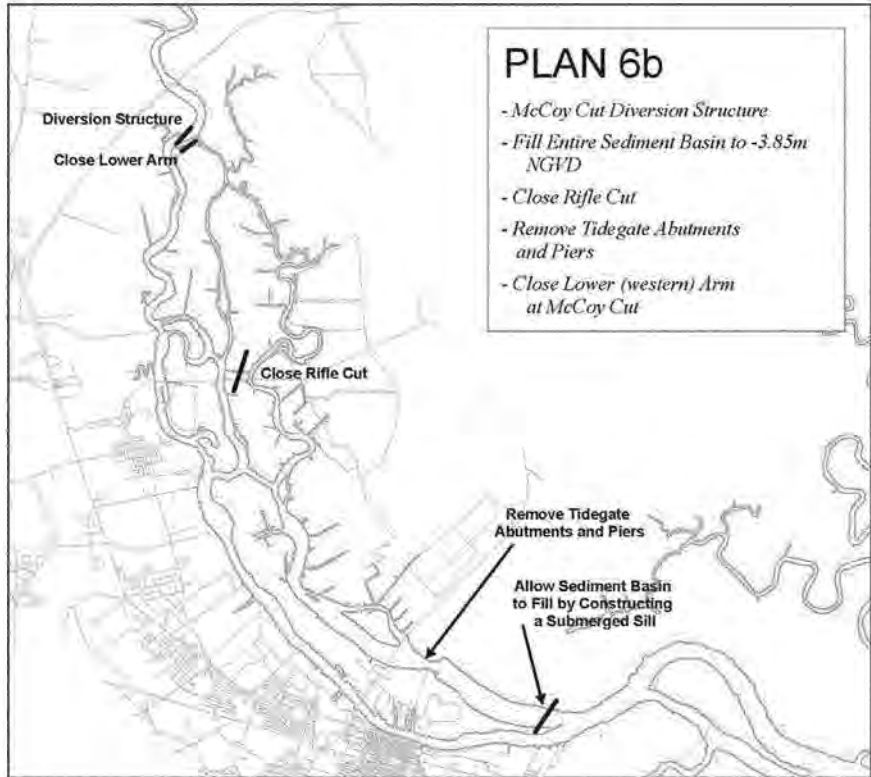

## Hydrodynamic Model Input

The plans were evaluated using the 3D hydrodynamic model EFDC, which predicts, among other variables, water surface elevations. For the hurricane surge analysis, the water surface elevations are compared at different points in the harbor to determine impacts.

To incorporate a hurricane storm surge in the 3D hydrodynamic model the tidal boundary was modified. The hurricane surge data set was developed by Applied Technology and Management, Inc. (ATM). The data set is based on measured water surface elevations collected at the USGS Customs House gage located in Charleston, SC during Hurricane Hugo which made landfall on September 21, 1989. ATM separated the hurricane storm surge component from the harmonic tidal component. The max increase in water surface elevation for the hurricane storm surge component collected at this gauging station is 7.69 ft. However, the storm surge as Hurricane

Hugo made landfall varied with some places receiving a near 20 ft storm surge. Due to the difficulty in directly applying the storm surge gage data in Charleston to Savannah the data set was ratioed by ATM to create three synthetic storm surges with peaks of 5 ft, 10 ft and 15 ft. For the initial impact analysis all three of the synthetic storm surges were modeled, see *Hurricane Surge Modeling* dated September 23, 2005. However, for the purposes of analyzing the impacts with the proposed mitigation plans only the 15 ft storm surge was modeled.

The modeling time period is late August 1997, which was chosen for several reasons. (1) 1997 closely represents historic average flow conditions at Clyo (the upstream flow boundary, (2) August is close to peak hurricane season when the likelihood of a large storm hitting the Savannah coastline would be more probable, and (3) spring tidal conditions occur on August 19, 1997.

## Output Presented

Before presenting the output and discussing the results, the limitations of the EFDC hydrodynamic model grid developed for the Savannah Harbor Expansion Project. The model grid developed for the expansion study was not developed with emphasis on hurricane surge modeling. The shipping channel, Back River system and other smaller side channels are described in detail in the grid, with emphasis on salinity and dissolved oxygen levels in the estuary. The beaches and uplands are not accounted for in the model. The marshes are accounted for, but on a volumetric approach with emphasis on calibration. These areas would likely be impacted during a hurricane and would have a significant role on the propagation of a storm surge throughout the estuary. The model is useful for relative comparative purposes and NOT to describe where flooding would occur during a hurricane.

This report includes analysis of hurricane surge impacts in the estuary. All output was evaluated in the hydrodynamic model (EFDC) at two cells 14\_48, which is representative of the water quality conditions near Fort Jackson and 14\_126, which is at the I-95 bridge. The analysis includes a table showing peak surge values and two figures that show the water surface elevations over the length of the storm surge. All values presented are water surface elevations in meters-NGVD.

## Results

The results of the analysis show that there is little impact expected on hurricane surge at Fort Jackson or further upstream at the I-95 bridge. See Table 1. The figures following the report make for a quick interpretation of the results and show the obvious slight impact to the hurricane surge.

**Table 1:** Peak Surge Elevations

|                      | <b>Ft. Jackson</b> | <b>Rise in Elev.<br/>(Ft. Jackson)</b> | <b>I-95</b> | <b>Rise in Elev.<br/>(I-95)</b> |
|----------------------|--------------------|----------------------------------------|-------------|---------------------------------|
| Existing Depth       | 6.48               | -                                      | 6.66        | -                               |
| 44 ft Depth, Plan 6b | 6.54               | 0.06                                   | 6.82        | 0.16                            |
| 45 ft Depth, Plan 6a | 6.54               | 0.06                                   | 6.85        | 0.19                            |
| 46 ft Depth, Plan 6a | 6.55               | 0.07                                   | 6.87        | 0.21                            |
| 48 ft Depth, Plan 6a | 6.58               | 0.10                                   | 6.90        | 0.24                            |

*All elevations are m-NGVD. All rises in elevation are m.*


The output results in Table 1 show that the maximum increase in the water surface elevations occur for the 48 ft channel depth (deepening 6ft). At the I-95 bridge this increase is 0.24 m. While this is an increase due to deepening, it is certainly not considered significantly large as compared to the overall storm surge height of 15 ft.

The impacts analysis (*Hurricane Surge Modeling* dated September 23, 2005) showed that the 48 ft channel depth with the surge peak occurring during the spring tidal peak had the greatest impact on the surge height. All other scenarios that were modeled with varying tidal conditions during the surge peak did not have increases as great as the peak-on-peak condition that was also modeled in this analysis. Therefore, it is concluded that the 15 ft storm surge during the spring tide is the worst case and the maximum increases that are predicted are 0.24m.


## Conclusion

In summary, Mitigation Plans 6a and 6b are the proposed flow altering mitigation plans to reduce impacts in the estuary. The model results show that a hurricane surge does increase, despite mitigation efforts, but the increases are certainly not significant.

15 ft Storm Surge Comparison at Fort Jackson  
(surge timed during peak of spring high tide)

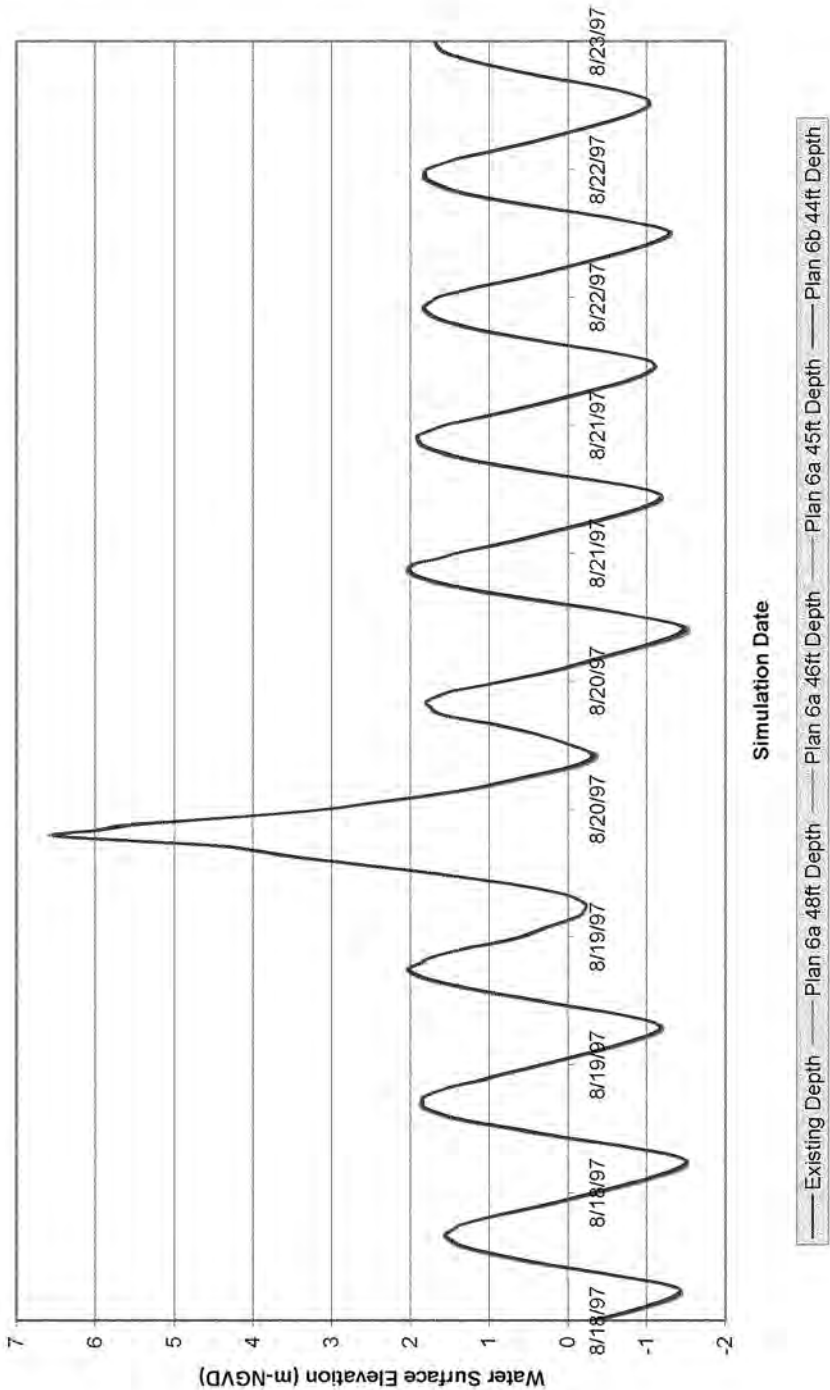

15 ft Storm Surge Comparison at I-95  
(surge timed during peak of spring high tide)

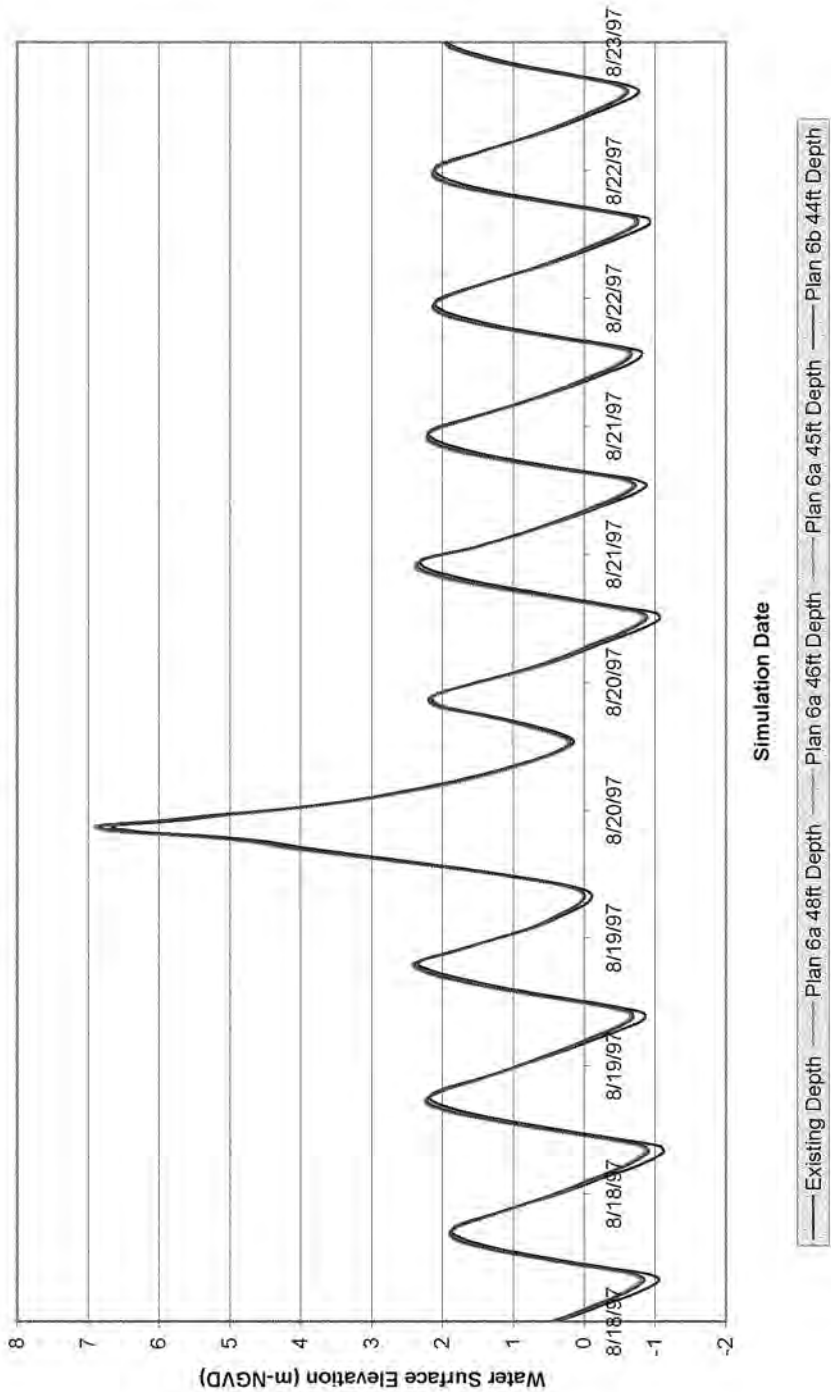



# **Savannah Harbor Expansion Project**

Evaluation of Marsh/Wetland Impacts with  
Proposed Mitigation Plan

*November 2007*

## Introduction

This report summarizes the results of marsh impacts with implementation of the proposed mitigation plan to alter flows in the estuary at each alternative channel depth (44 ft, 45 ft, 46 ft, and 48 ft). The two proposed plans are: Plan 6b for the 44 ft depth, and Plan 6a for the 45 ft, 46 ft, and 48 ft depths. Details of each of the mitigation plans are shown in Figures 1 and 2. For details on how these plans were developed and selected, please see the main report document for this project. It should be noted that these plans are not considered the Selected Mitigation Plan, but will be a component of the Selected Plan.

**Figure 1:** Plan 6a (proposed mitigation for 45 ft, 46 ft and 48 ft channel depths)


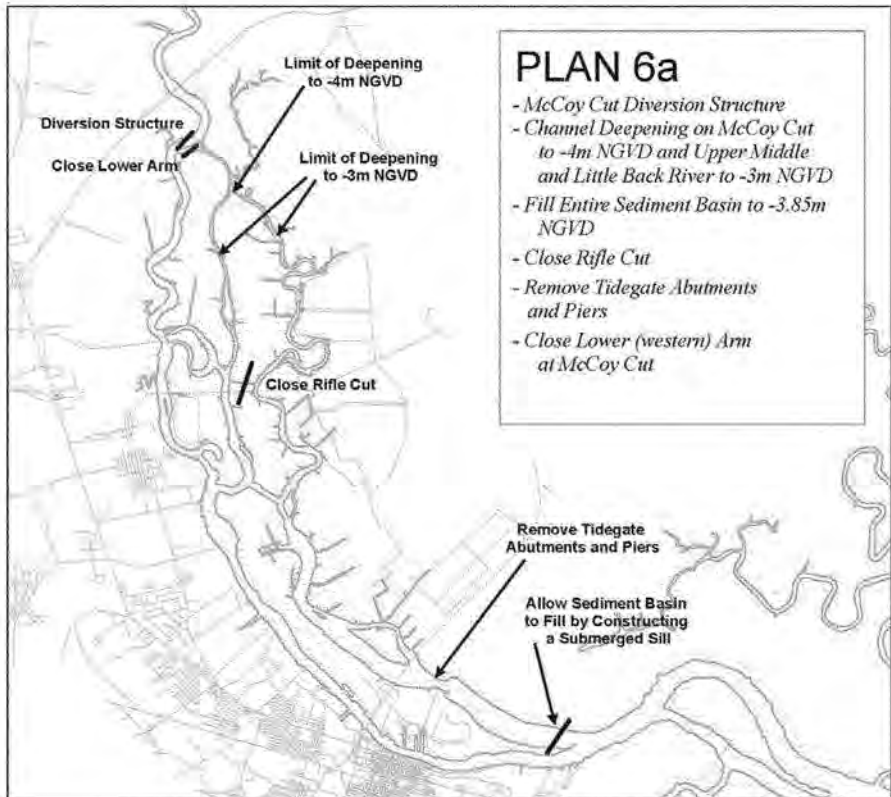




Figure 2: Plan 6b (proposed mitigation for 44 ft channel depth)

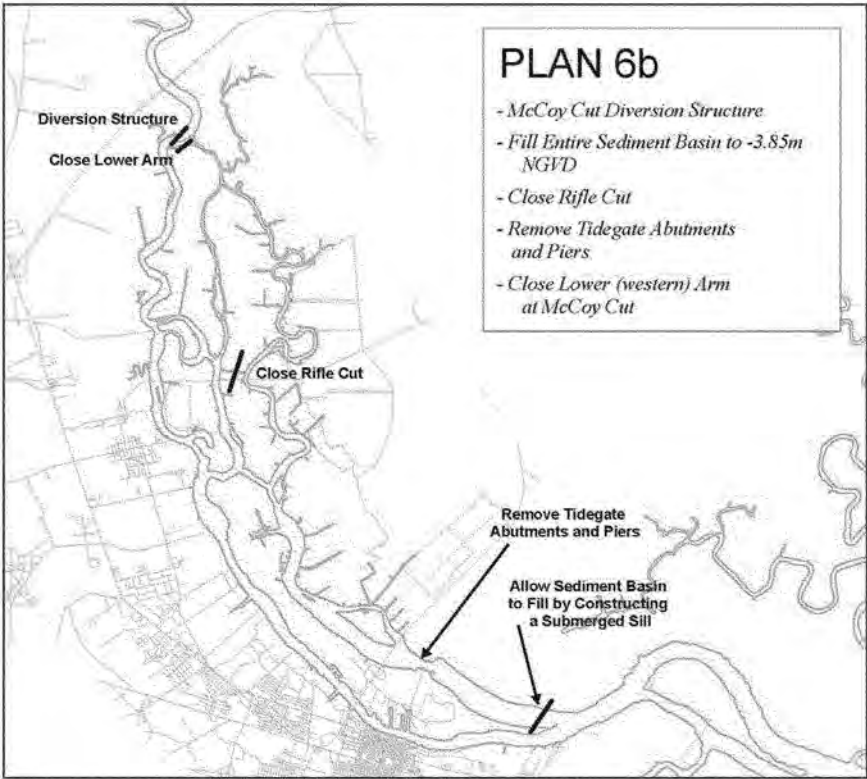

## Hydrodynamic Model Input

The plans were evaluated using the 3D hydrodynamic model EFDC. The run period and flow parameters are shown below and were specified by the Savannah Harbor Expansion Wetland Interagency Coordination Team and have been consistent throughout the study process. The group developed four model input scenarios for evaluation (See Table 1).

**Table 1:** Model Input Conditions

| <i>Run Scenario</i>      | <i>River Flow</i>      | <i>Sea Level Rise*</i>      | <i>Evaluation Period</i>     |
|--------------------------|------------------------|-----------------------------|------------------------------|
| Basic Evaluation         | <i>Average/Typical</i> | <i>Existing Sea Level</i>   | <i>1-March to 1-November</i> |
| Sensitivity Analysis #1  | <i>Low Flow/Dry</i>    | <i>Existing Sea Level</i>   | <i>1-March to 1-November</i> |
| Sensitivity Analysis #2A | <i>Average/Typical</i> | <i>25 cm Sea Level Rise</i> | <i>1-March to 1-November</i> |
| Sensitivity Analysis #2B | <i>Average/Typical</i> | <i>50 cm Sea Level Rise</i> | <i>1-March to 1-November</i> |

*\*25 and 50 cm sea level rise conditions were specified by the Interagency Coordination Team and are based on EPA and NOAA projections.*

Average/typical river flows needed for the Basic Evaluation and Sensitivity Analysis #2A and B were determined using recorded gage data for Savannah River at Clyo, GA. The EFDC model has continuous input boundary conditions for a 7 year period (1997 – 2003) available for simulation. 1997 was found to have flow conditions representative of the long term average flows. The flow boundary conditions for Sensitivity Analysis #1 are low flow or dry year conditions. Using the recorded gage data at Clyo, GA, 2001 (March through October) was considered to be a low flow/dry period.

The two sea level rise conditions used in Sensitivity Analysis #2A and B were modeled by adding an additional 25 or 50 cm, depending on the run scenario, to the water surface elevations on the open ocean boundary cells. The sea level rise sensitivity analyses are based only on a change in the ocean boundary water surface elevation. There was no consideration of any potential change in the ocean boundary salinity density in this modeling effort.

All other model boundary inputs remain unaltered and correspond to the run time of 1 March to 1 November for 1997 or 2001, depending on the run scenario being modeled.

## Output Presented

There are three types of maps presented in this report:

- 1- *Surface Salinity Difference Maps*- Maps show the change in riverine salinity at each EFDC grid cell between the existing condition and each mitigation plan. Salinity values are predicted using the hydrodynamic model (EFDC) and were computed for the 10% and 50% exceedance values. The grid cells are color coded to show the salinity differences. The grey shading is used to show cells that have lower salinity values than the existing condition (i.e.

deepening impacts have been reduced to 0, and, in fact, show improvement over the existing condition).

- 2- *Bottom Salinity Difference Maps*- Maps show the change in riverine salinity at each EFDC grid cell between the existing condition and each mitigation plan. Salinity values are predicted using the hydrodynamic model (EFDC) and were computed for the 10% and 50% exceedance values. The grid cells are color coded to show the salinity differences. The grey shading is used to show cells that have lower salinity values than the existing condition (i.e. deepening impacts have been reduced to 0, and, in fact, show improvement over the existing condition).
- 3- *Freshwater Threshold Maps*- Maps show the change in the freshwater threshold in the river. The threshold is based on the EFDC modeling 50% exceedance, surface salinity value. The threshold marks the line where salinity values change from below 0.5ppt to above 0.5ppt and vice versa.
- 4- *Predicted River Salinity from the Hydrodynamic Model (EFDC)*- The EFDC model grid is shown with 50% exceedance surface salinities broken into 5 categories: 0-0.5 ppt, 0.6-1.0 ppt, 1.1-2.0 ppt, 2.1-4.0 ppt, 4.0-32.5 ppt.
- 5- *Estimated Marsh Salinity Contour Lines*- Marsh salinity contour lines are shown that break the marsh into 5 categories: 0-0.5 ppt, 0.6-1.0 ppt, 1.1-2.0 ppt, 2.1-4.0 ppt, > 4.0 ppt. The first category 0-0.5 ppt represents freshwater marsh. The contour lines were extrapolated into the marsh from the riverine hydrodynamic model results shown in the maps described above 4- *Predicted River Salinity from the Hydrodynamic Model*.

Because of the subjectivity of developing the contour lines for this set of maps, two measures were taken to ensure the results are valid. First, all of the maps were developed by the same person to eliminate bias due to the possibility of different perspectives. Second, verification was done to determine a level of confidence in comparing the results. The verification was done by testing the repeatability of drawing the contour line for the freshwater zone (0-0.5 ppt) for three randomly selected maps. For the repeatability test, first the same person redrew the freshwater zone. Second a different person redrew the freshwater zone. Both of these tests produced acreages with less than a 2% difference from the original acreages. From this test, the results are considered valid within +/- 50 acres.

## Results

In viewing and discussing the results of the mitigation plans it is important to remember the following:

- 1- The marsh impacts are evaluated by looking at the *net* acreage. This is especially important when discussing the impacts to freshwater marshes. The net acreage value is based on the conditions of the marsh after the project is in place. It does not take into consideration what the marsh salinity is under current conditions. For example, a mitigation plan may gain freshwater marsh on Back River and lose freshwater marsh on Front River. The net acreage

may meet the impact criteria, but in reality, it may take some time for a marsh to convert from a brackish marsh to a freshwater marsh.

- 2- The model has a limited ability to evaluate specific design parameters of a true diversion structure. The diversion structure described in each of the plans was modeled by altering the Front River width just downstream of McCoys Cut. By narrowing the passage on Front River the water surface elevation at the mouth of McCoys Cut was increased. The rise in elevation encourages more water to go down McCoys Cut. EFDC does not have options for inserting a defined diversion structure but narrowing the River channel in this area is essentially what a diversion structure will do.

Several different "sizes" of diversion structures were evaluated during the development of the mitigation plans by varying the widths of the narrow passage on Front River. This allowed us to vary the amount of flow diverted down McCoys Cut. The structure modeled in Mitigation Plan 3, and each of the additional plans in this report, was found to be the most effective at diverting freshwater flows through McCoys Cut of the several different "sizes" evaluated. A future design task will be required to develop specifications for a diversion structure that performs as in the model simulation.

The evaluation of each of the mitigation plans included review of the effects the plan has on the tide range and velocities. It was concluded that both of the selected plans do not reduce the tide range significantly in Back River, Little Back River, or Middle River. Velocities for all the additional plans are close to existing conditions. However, as expected, removing the abutments and piers in the two plans do increase velocities in Back River and Little Back River slightly above the existing condition.

Results from the modeling are presented in the following tables. Table 2 shows estimated marsh salinity impacts based on the mapping described in *5-Estimated Marsh Salinity Contour Lines* above. The contour line verification described in the previous section suggests the acreages are valid within +/- 50 acres. Table 3 shows the predicted salinities (on Little Back River at the entrance of Lucknow Canal).

**Table 2:** Estimated Marsh Salinity Acreage Impacts

*All values listed are in acres and are based on the Salinity Contour Maps derived from EFDC output.*

**Basic Evaluation**1997 (avg flow) NO Sea Level Rise

| Salinity Range | Existing No Deepening No Mitigation | 44 ft Depth & Mitigation Plan 6b | 45 ft Depth & Mitigation Plan 6a | 46 ft Depth & Mitigation Plan 6a | 48 ft Depth & Mitigation Plan 6a |
|----------------|-------------------------------------|----------------------------------|----------------------------------|----------------------------------|----------------------------------|
| 0-0.5 ppt      | 4072                                | 4394                             | 4040                             | 3871                             | 3735                             |
| 0.6-1.0 ppt    | 864                                 | 1137                             | 1781                             | 1650                             | 1340                             |
| 1.1-2.0 ppt    | 555                                 | 749                              | 588                              | 862                              | 1191                             |
| 2.1-4.0 ppt    | 834                                 | 855                              | 745                              | 700                              | 790                              |
| >4 ppt         | 2506                                | 1698                             | 1678                             | 1749                             | 1776                             |

**Sensitivity Analysis #1** 2001 (low flow) NO Sea Level Rise

| Salinity Range | Existing No Deepening No Mitigation | 44 ft Depth & Mitigation Plan 6b | 45 ft Depth & Mitigation Plan 6a | 46 ft Depth & Mitigation Plan 6a | 48 ft Depth & Mitigation Plan 6a |
|----------------|-------------------------------------|----------------------------------|----------------------------------|----------------------------------|----------------------------------|
| 0-0.5 ppt      | 2208                                | 3128                             | 3111                             | 2886                             | 2570                             |
| 0.6-1.0 ppt    | 767                                 | 459                              | 674                              | 825                              | 845                              |
| 1.1-2.0 ppt    | 1322                                | 1342                             | 981                              | 822                              | 786                              |
| 2.1-4.0 ppt    | 1076                                | 1564                             | 1848                             | 2009                             | 2236                             |
| >4 ppt         | 3458                                | 2339                             | 2218                             | 2291                             | 2394                             |

**Sensitivity Analysis #2A** 1997 (avg flow) 25cm Sea Level Rise

| Salinity Range | Existing No Deepening No Mitigation | 44 ft Depth & Mitigation Plan 6b | 45 ft Depth & Mitigation Plan 6a | 46 ft Depth & Mitigation Plan 6a | 48 ft Depth & Mitigation Plan 6a |
|----------------|-------------------------------------|----------------------------------|----------------------------------|----------------------------------|----------------------------------|
| 0-0.5 ppt      | 3507                                | 3659                             | 3740                             | 3594                             | 3536                             |
| 0.6-1.0 ppt    | 1118                                | 1401                             | 1500                             | 1400                             | 713                              |
| 1.1-2.0 ppt    | 551                                 | 972                              | 1098                             | 1283                             | 1790                             |
| 2.1-4.0 ppt    | 969                                 | 1000                             | 758                              | 796                              | 977                              |
| >4 ppt         | 2687                                | 1799                             | 1737                             | 1760                             | 1815                             |

**Sensitivity Analysis #2B** 1997 (avg flow) 50cm Sea Level Rise

| Salinity Range | Existing No Deepening No Mitigation | 44 ft Depth & Mitigation Plan 6b | 45 ft Depth & Mitigation Plan 6a | 46 ft Depth & Mitigation Plan 6a | 48 ft Depth & Mitigation Plan 6a |
|----------------|-------------------------------------|----------------------------------|----------------------------------|----------------------------------|----------------------------------|
| 0-0.5 ppt      | 2809                                | 3462                             | 3554                             | 3512                             | 3297                             |
| 0.6-1.0 ppt    | 1255                                | 1099                             | 793                              | 484                              | 558                              |
| 1.1-2.0 ppt    | 927                                 | 1305                             | 1641                             | 1909                             | 1874                             |
| 2.1-4.0 ppt    | 977                                 | 785                              | 988                              | 1139                             | 896                              |
| >4 ppt         | 2864                                | 2181                             | 1855                             | 1787                             | 2208                             |

Table 3: Predicted Salinity Values at Lucknow Canal Entrance  
50 / 10 percent exceedance salinity values (ppt)

|                                                                        | Existing<br>No Deepening<br>No Mitigation | 44 ft Depth &<br>Mitigation<br>Plan 6b | 45 ft Depth &<br>Mitigation<br>Plan 6a | 46 ft Depth &<br>Mitigation<br>Plan 6a | 48 ft Depth &<br>Mitigation<br>Plan 6a |
|------------------------------------------------------------------------|-------------------------------------------|----------------------------------------|----------------------------------------|----------------------------------------|----------------------------------------|
| <b>Basic Evaluation</b><br>1997 (avg flow) NO Sea Level Rise           | 0.02 / 0.14                               | 0.00 / 0.04                            | 0.00 / 0.04                            | 0.00 / 0.04                            | 0.00 / 0.05                            |
| <b>Sensitivity Analysis #1</b><br>2001 (low flow) NO Sea Level Rise    | 0.15 / 0.57                               | 0.05 / 0.33                            | 0.05 / 0.36                            | 0.06 / 0.42                            | 0.09 / 0.55                            |
| <b>Sensitivity Analysis #2A</b><br>1997 (avg flow) 25cm Sea Level Rise | 0.05 / 0.26                               | 0.01 / 0.08                            | 0.01 / 0.08                            | 0.01 / 0.10                            | 0.01 / 0.12                            |
| <b>Sensitivity Analysis #2B</b><br>1997 (avg flow) 50cm Sea Level Rise | 0.11 / 0.45                               | 0.03 / 0.17                            | 0.02 / 0.17                            | 0.02 / 0.19                            | 0.03 / 0.24                            |

All Salinities taken at EFDC grid cell 39\_114 located on Little Back River at the entrance of Lucknow Canal

## Conclusion

In summary, Mitigation Plans 6a and 6b are the proposed flow altering mitigation plans to reduce salinity impacts in the harbor. The model results show that the mitigation plans do reduce the salinity impacts due to deepening the navigation channel, and in some areas the plans provide suitable conditions for freshwater marsh where it currently does not exist.

It is interesting to note, that depending on which flow condition is focused on, the impacts are variable. The three Sensitivity Analysis show that Plans 6a and 6b reduce the net freshwater marsh loss to zero under the four depth scenarios when compared to the existing conditions. The Basic Evaluation output shows some of the depths continue to have impacts on freshwater marsh and will require other measures, outside of what is presented here, to fully mitigate for the loss of freshwater wetlands. The range of flow conditions modeled, provides a broad overview of the current harbor conditions and how they will be changed with the deepening project.


# **Existing Conditions**


*No Deepening No Mitigation*





## *Basic Evaluation*


1997 (Average) Flow Conditions- No Sea Level Rise

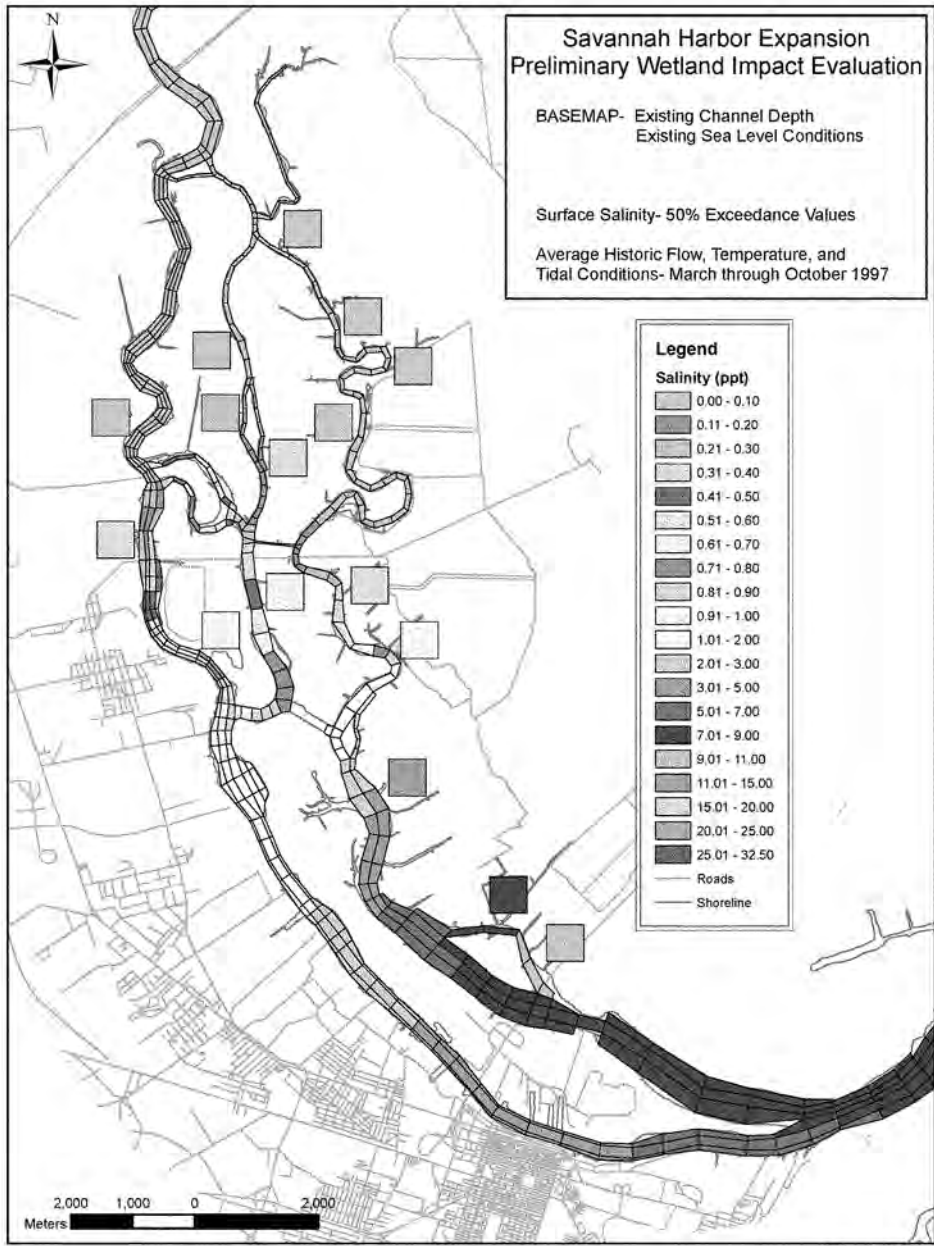


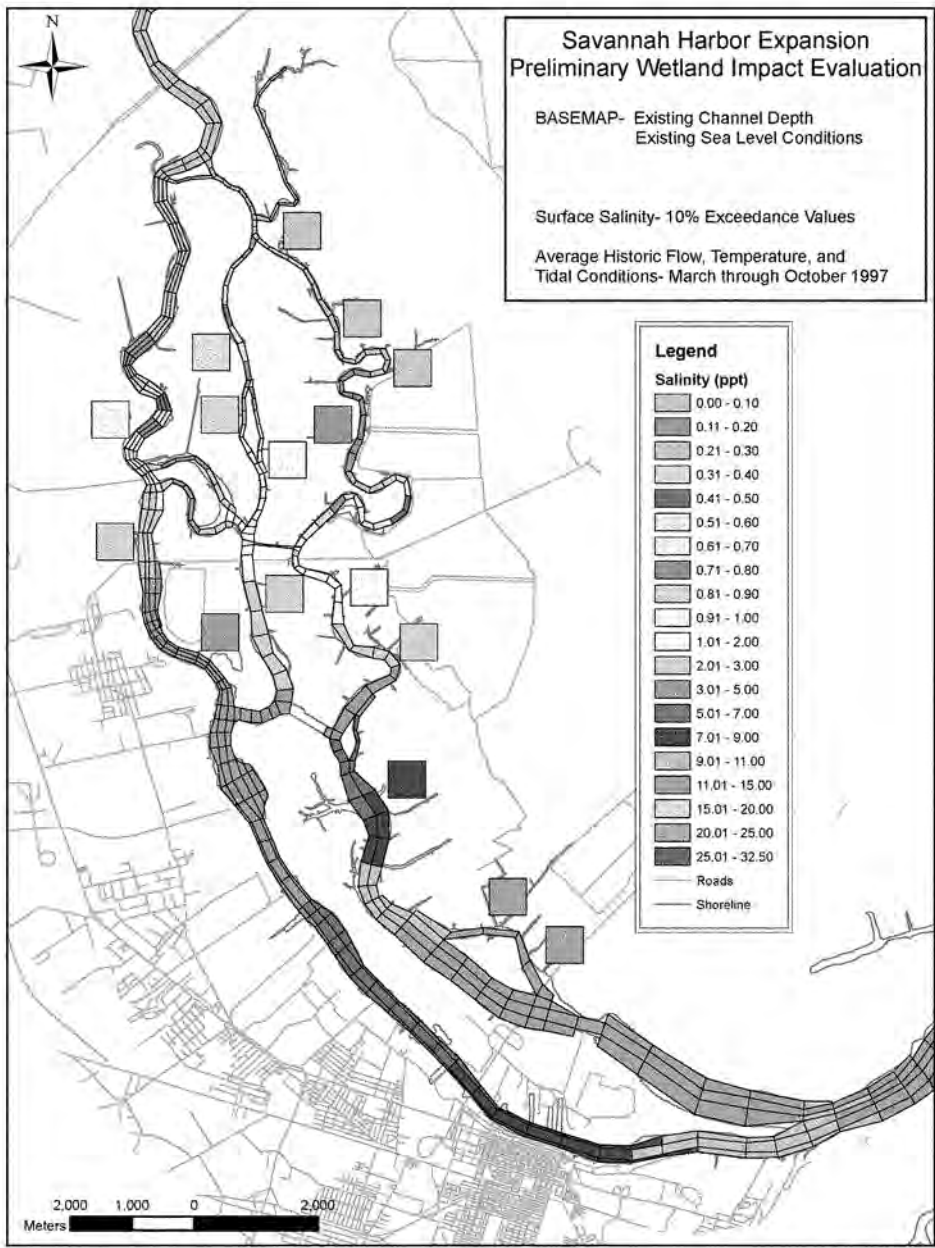

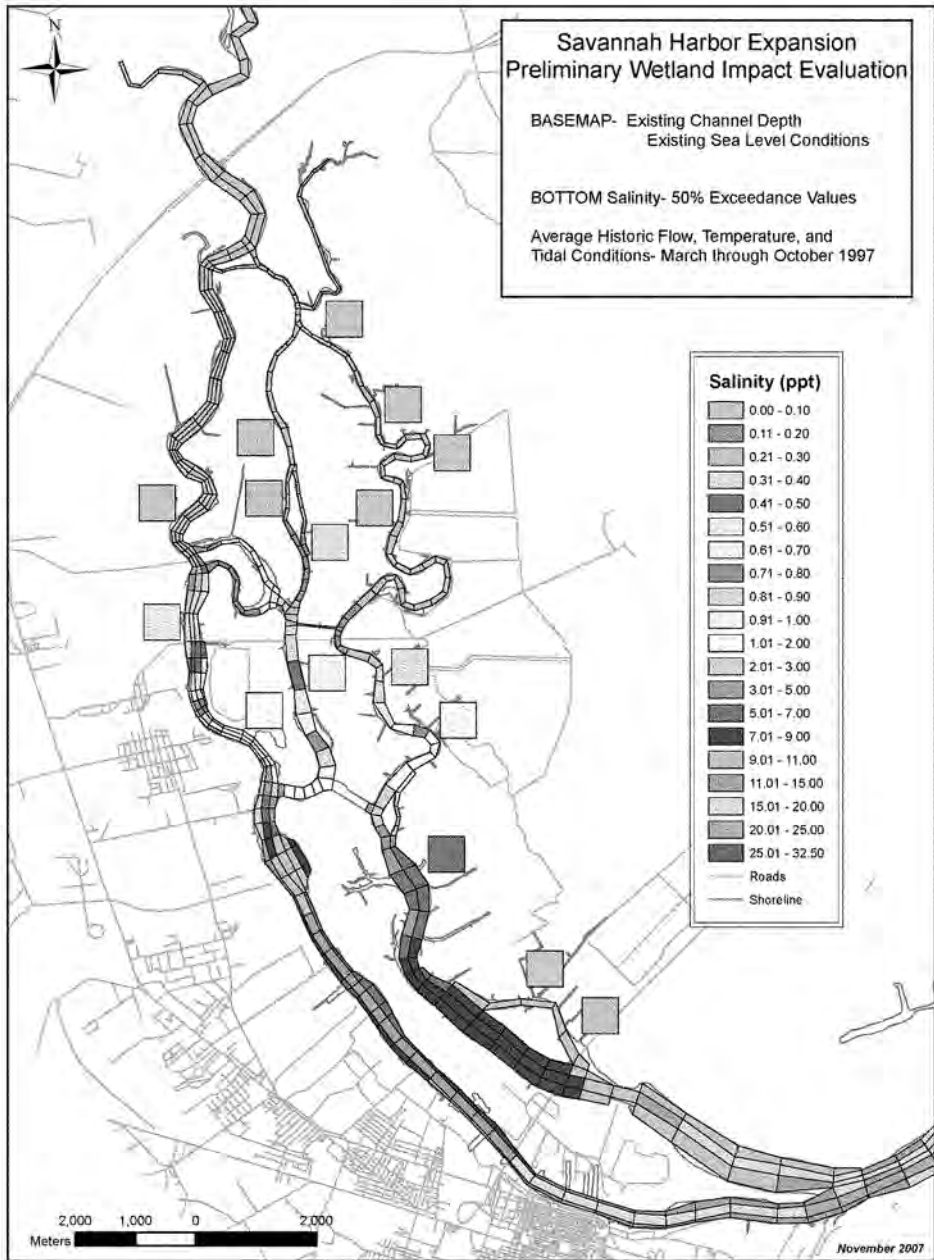

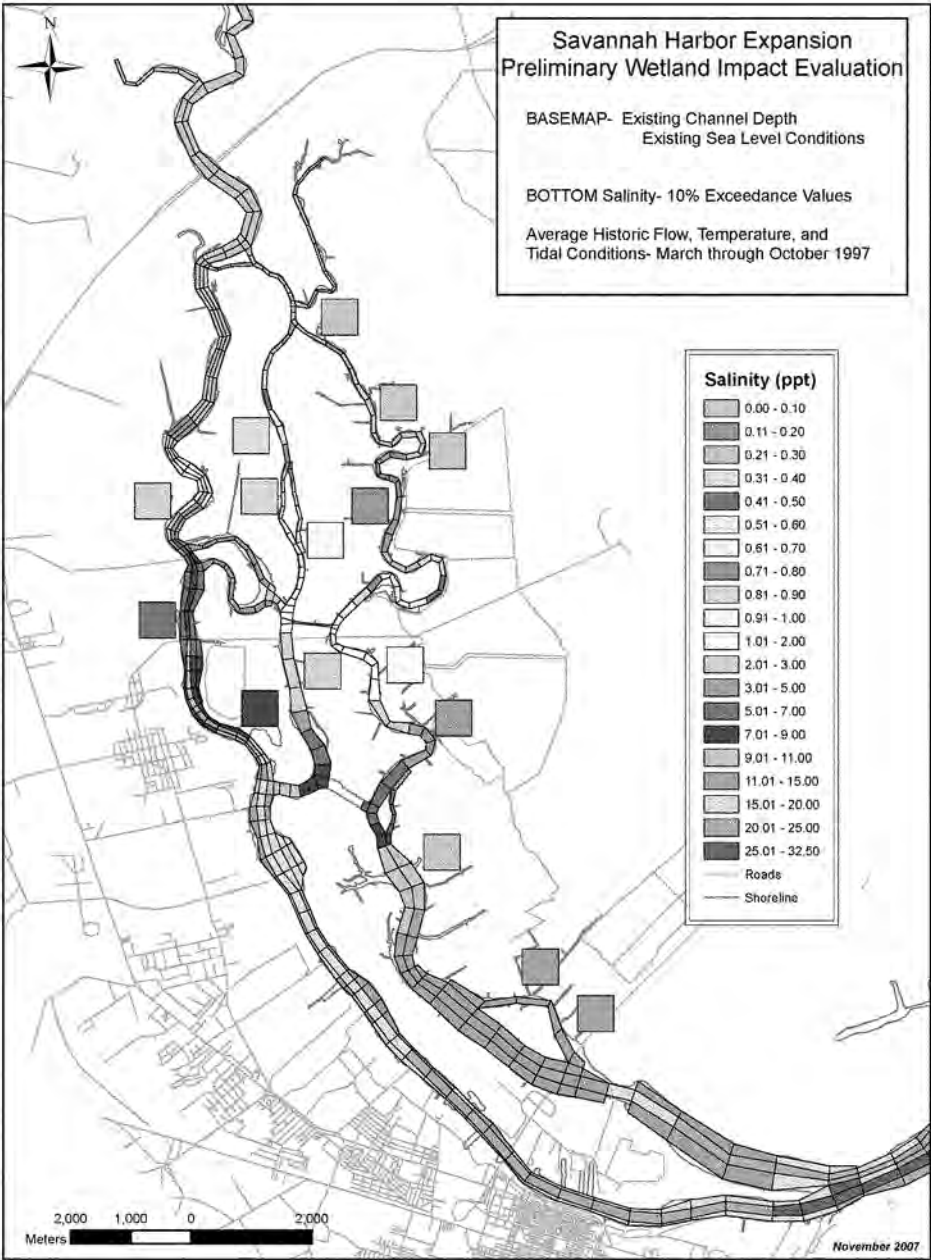

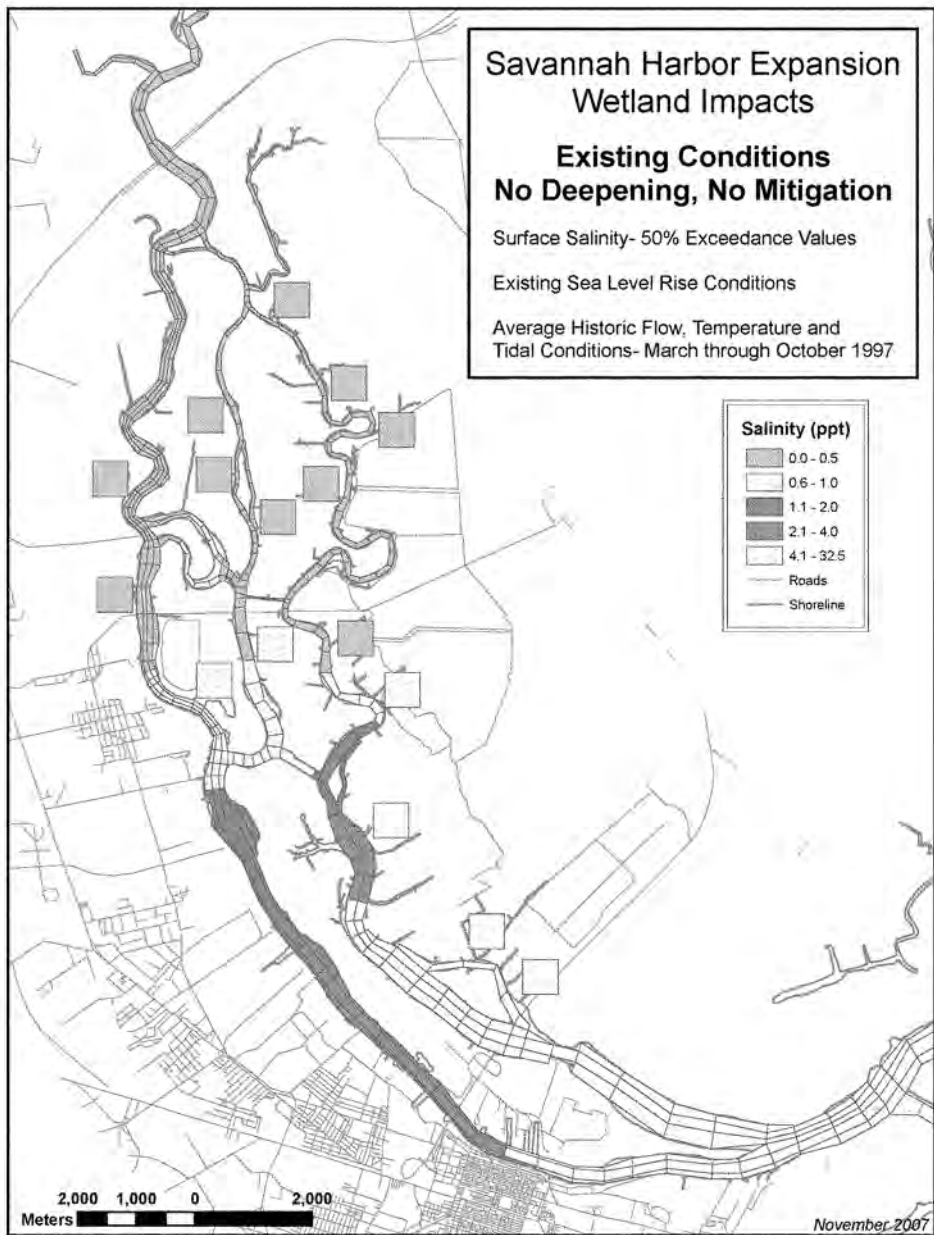


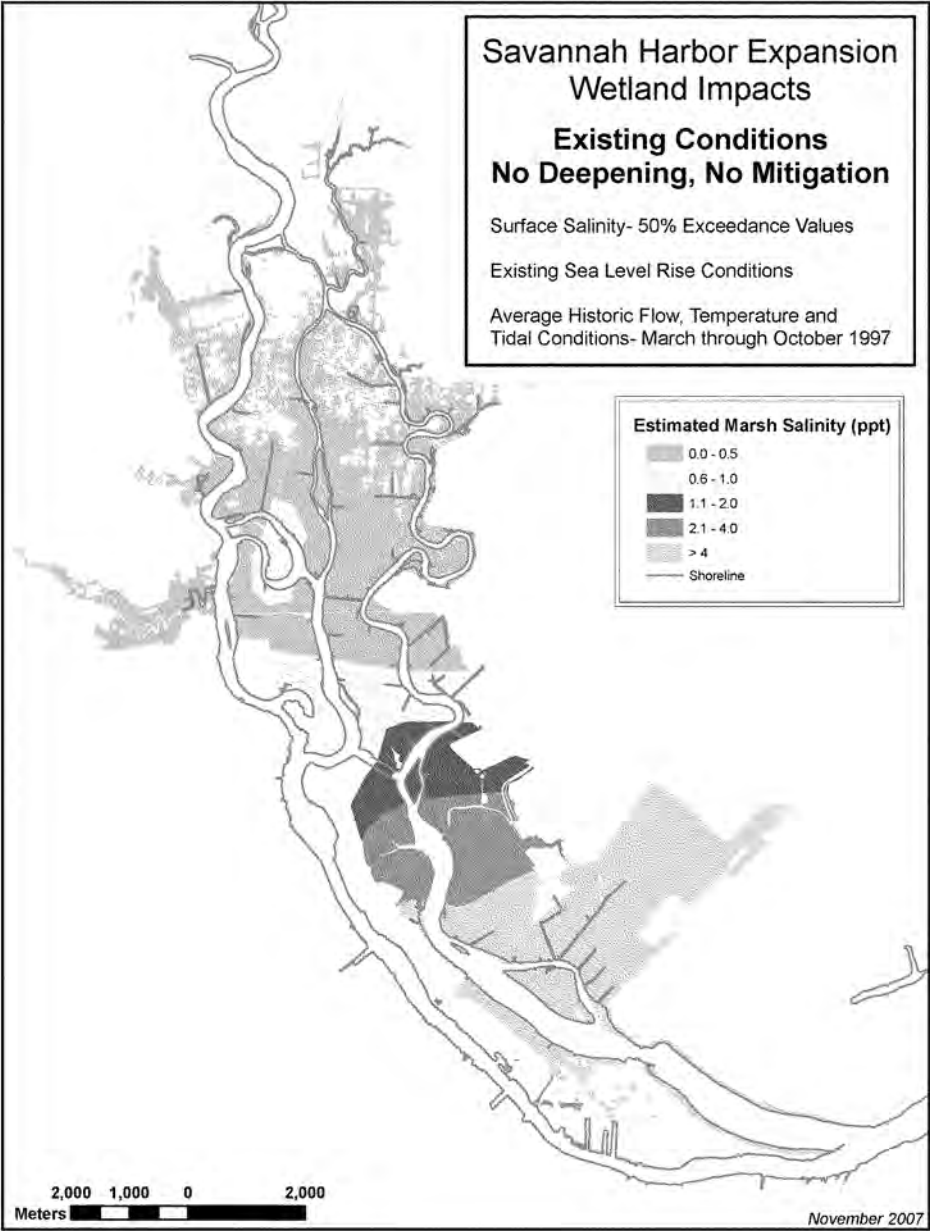



## *Sensitivity Analysis #1*


2001 (Low) Flow Conditions- No Sea Level Rise



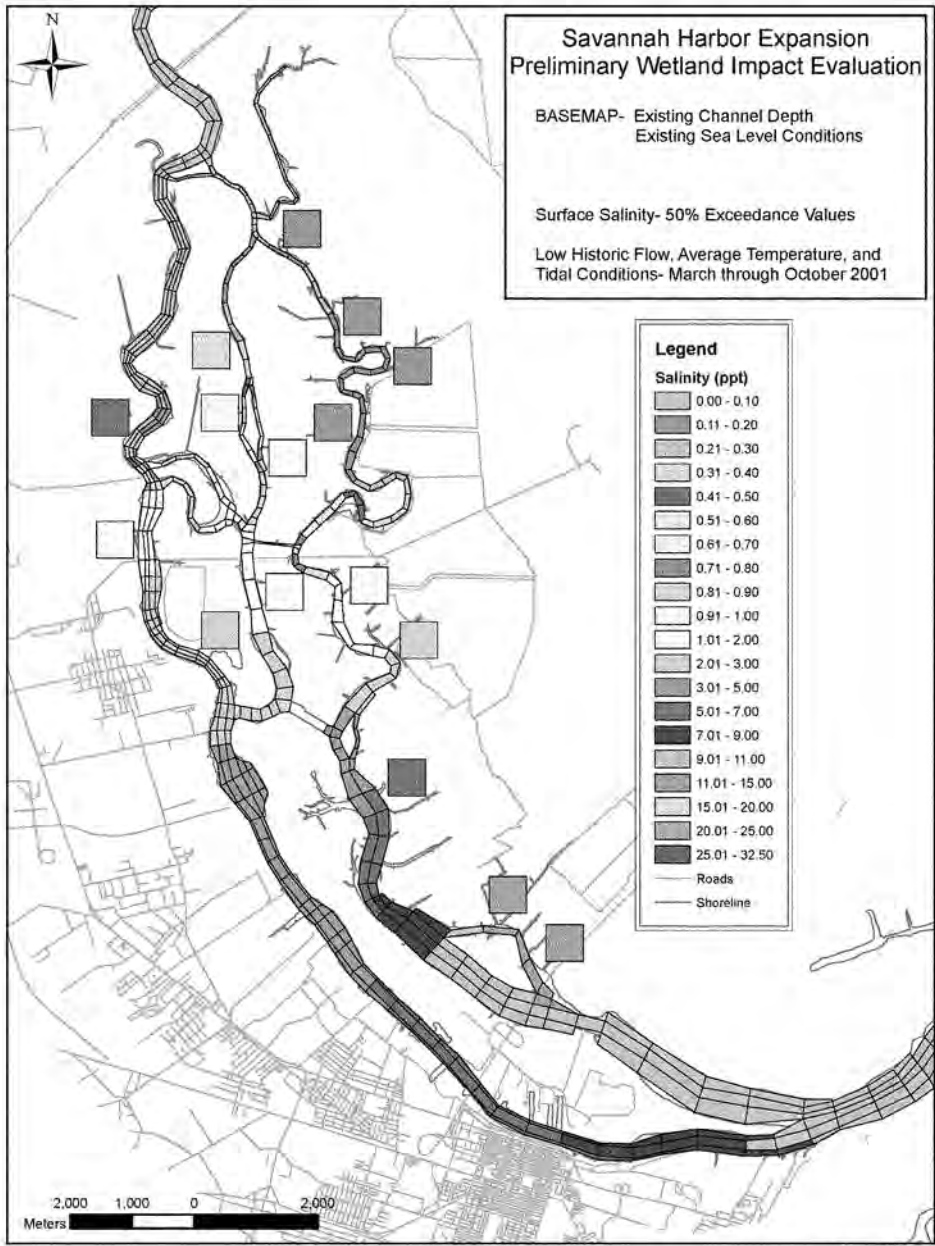

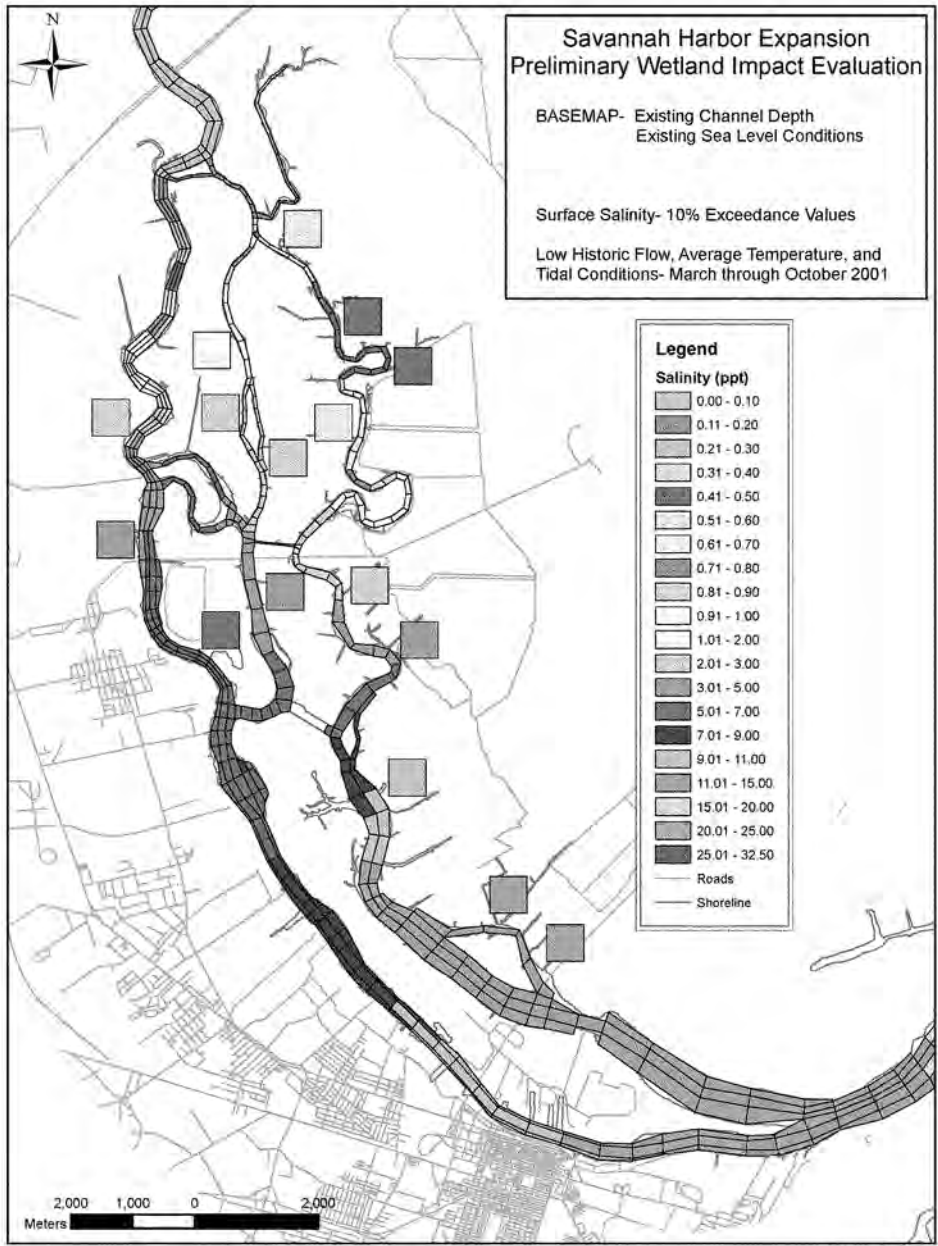


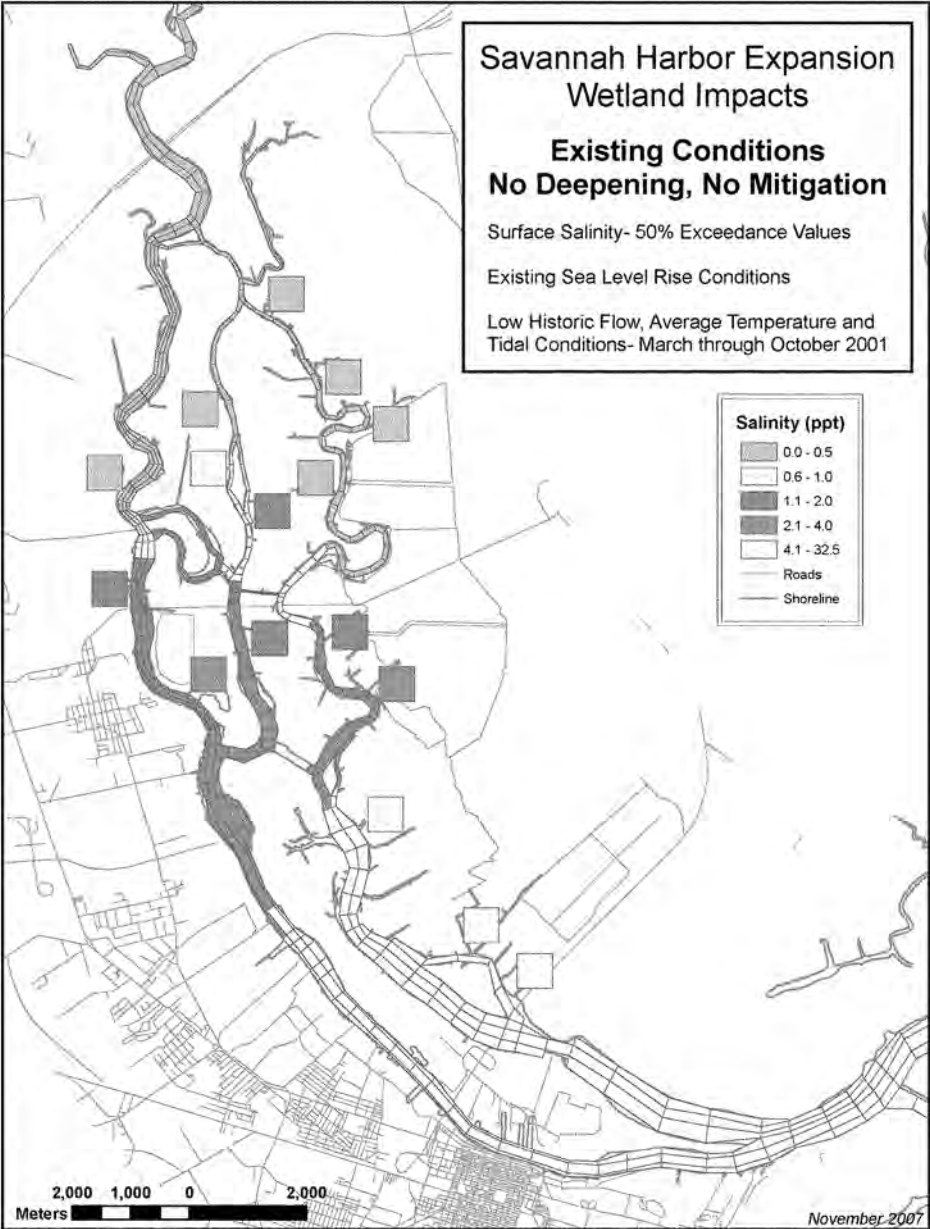


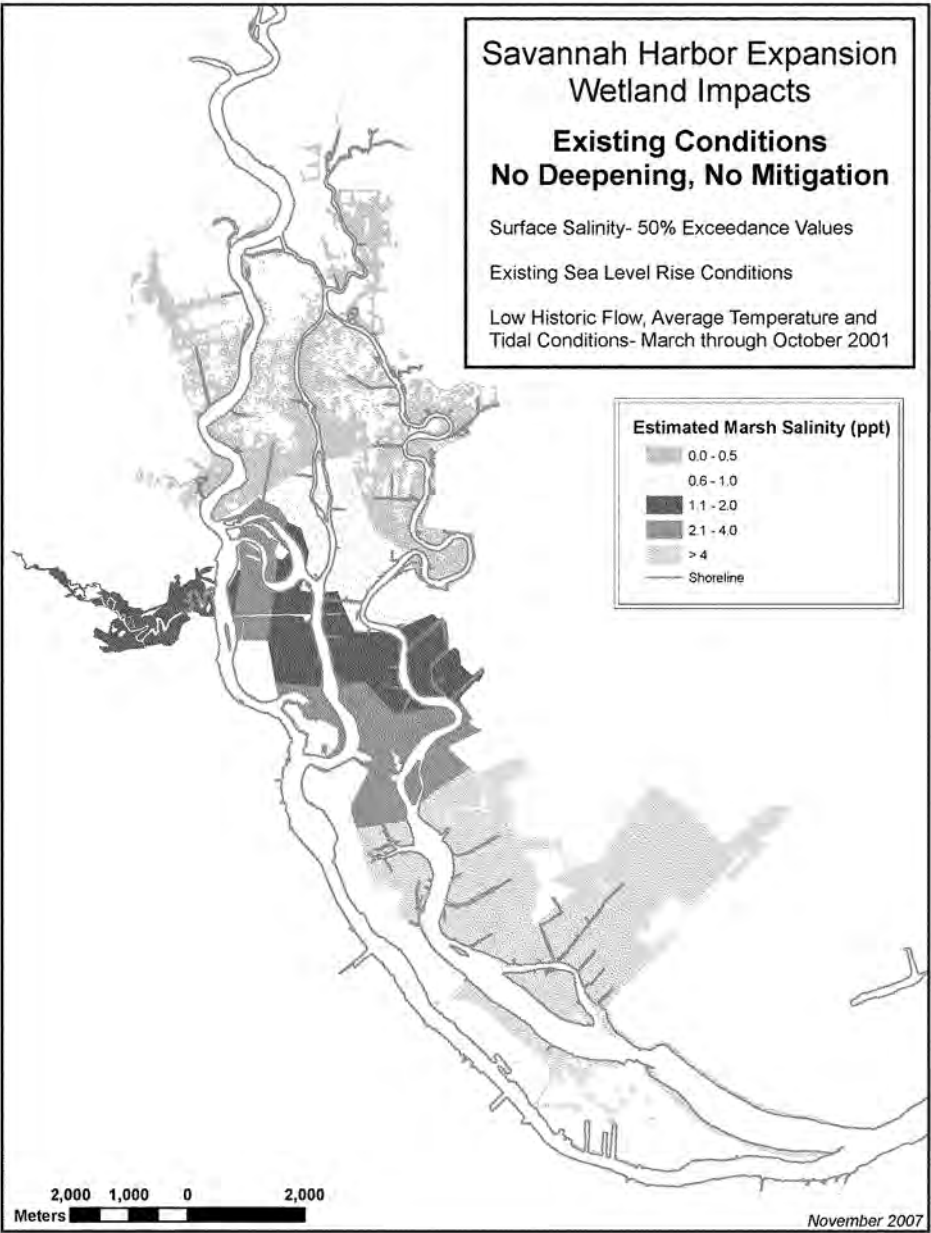


## *Sensitivity Analysis #2A*


1997 (Average) Flow Conditions- 25cm Sea Level Rise

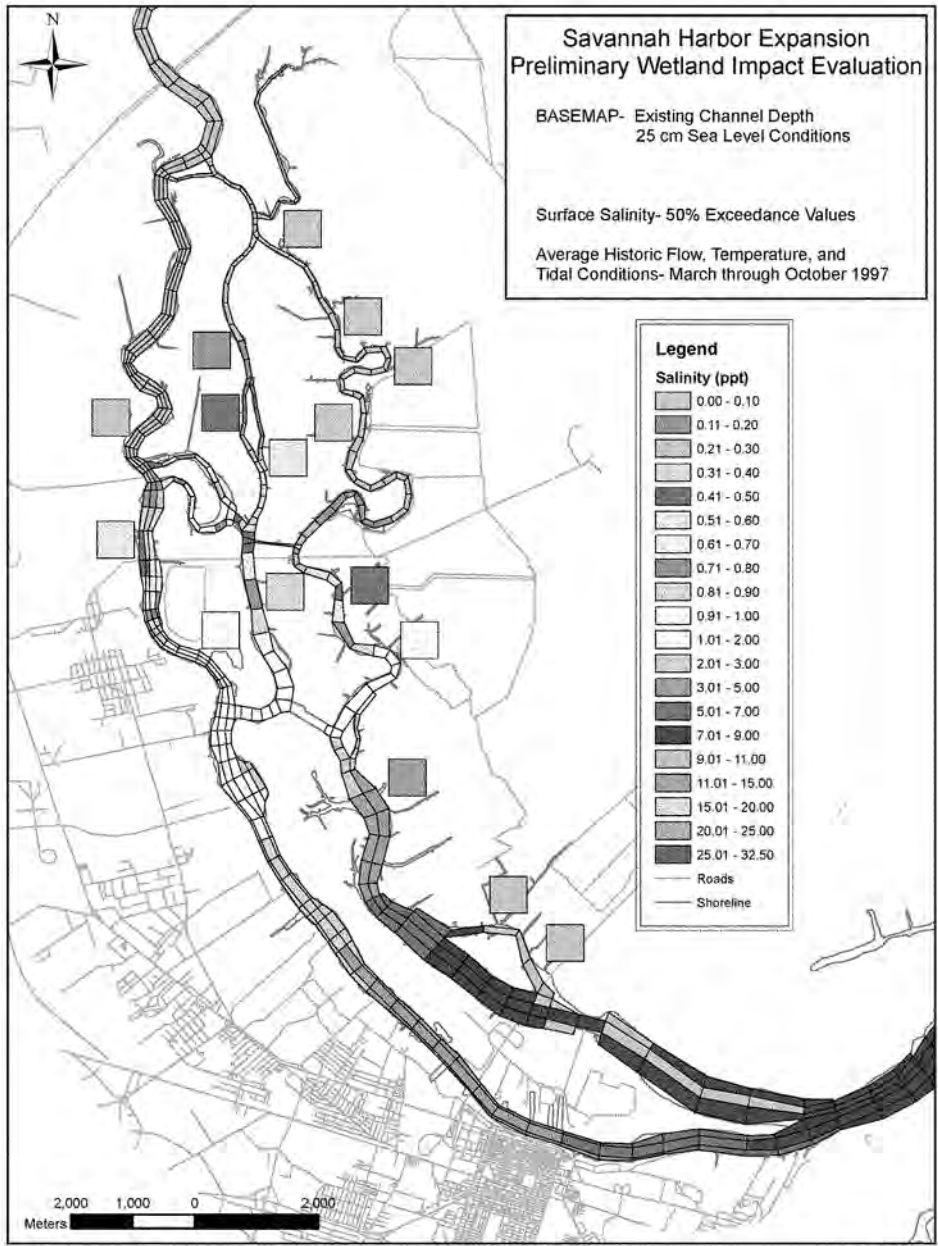


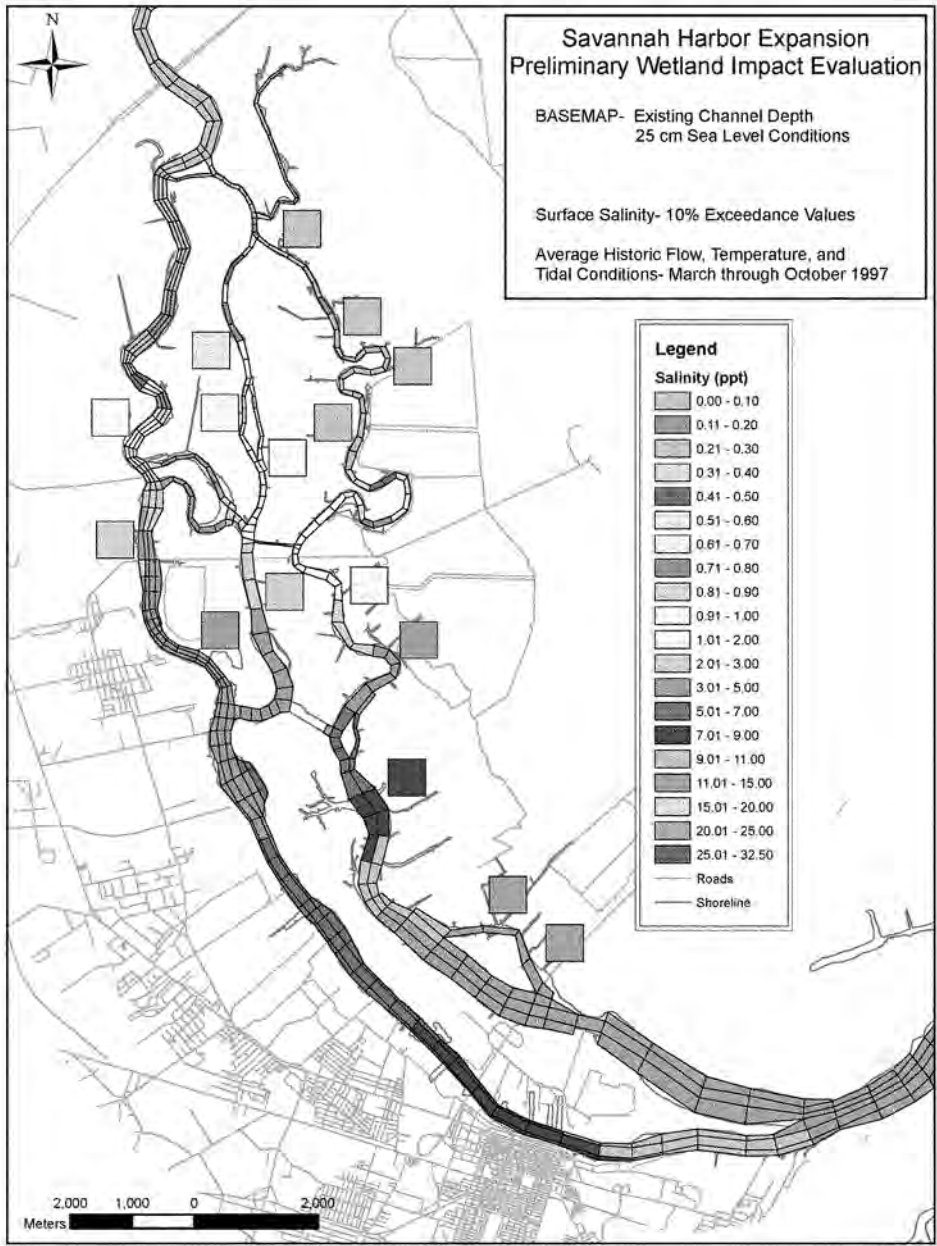


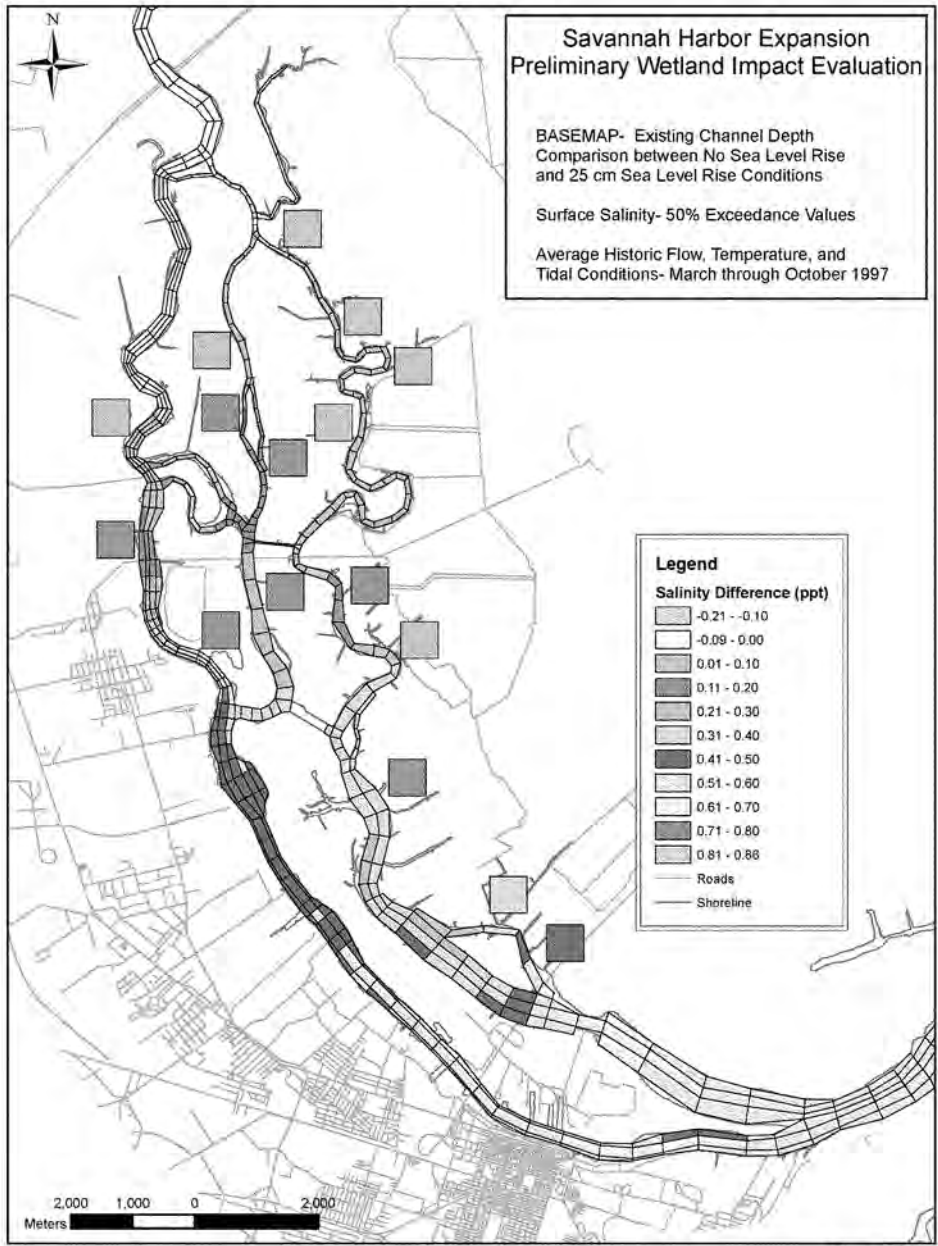





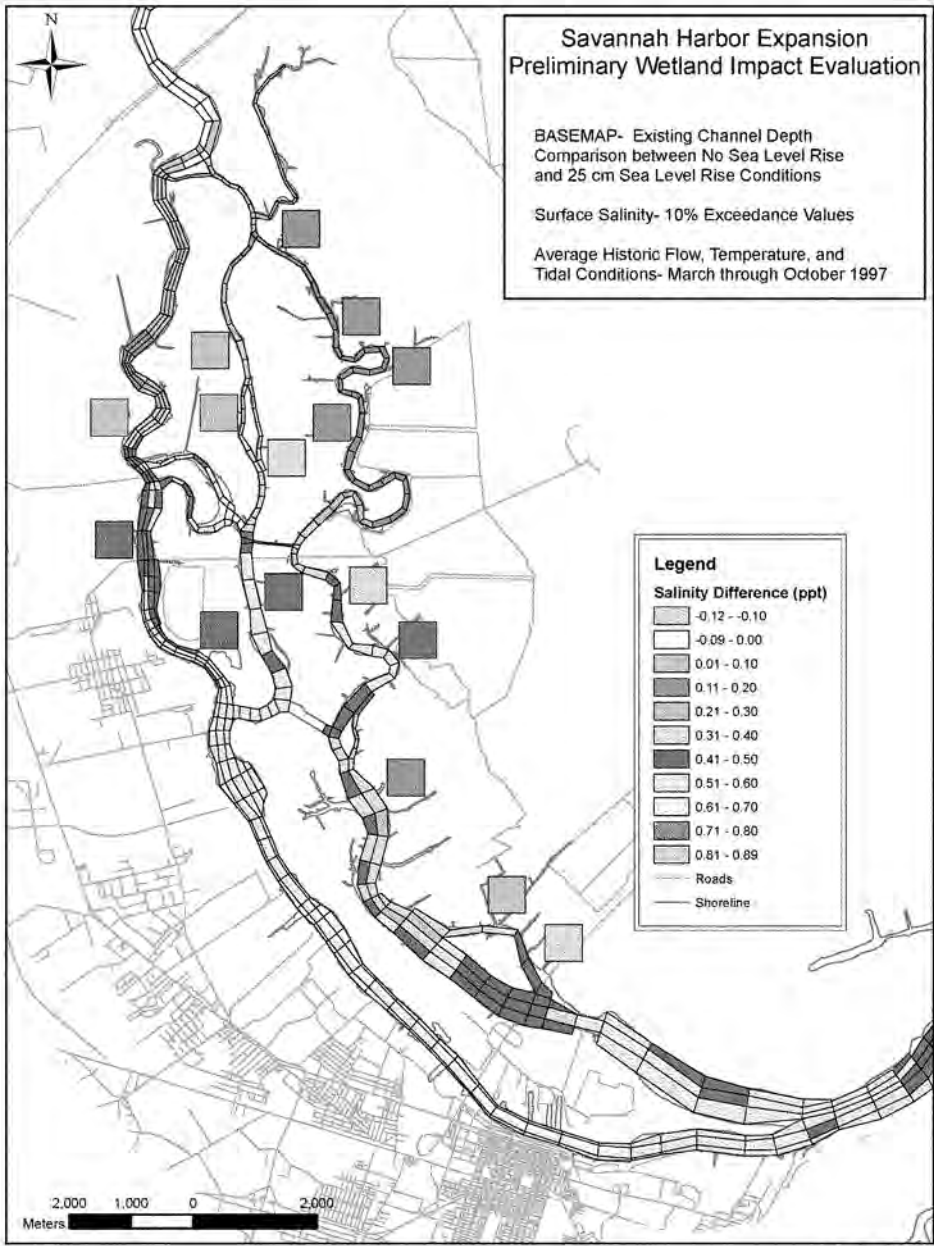

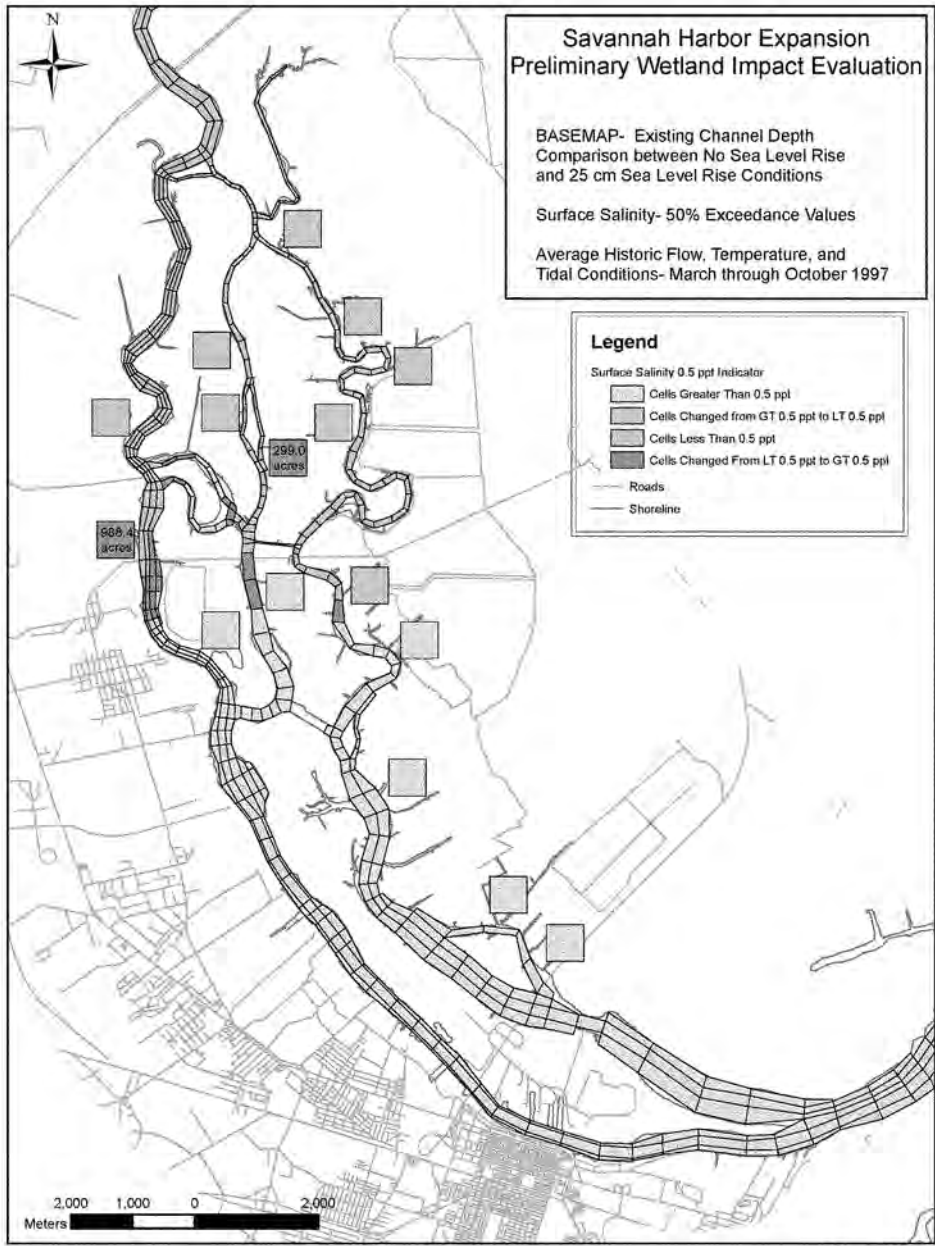

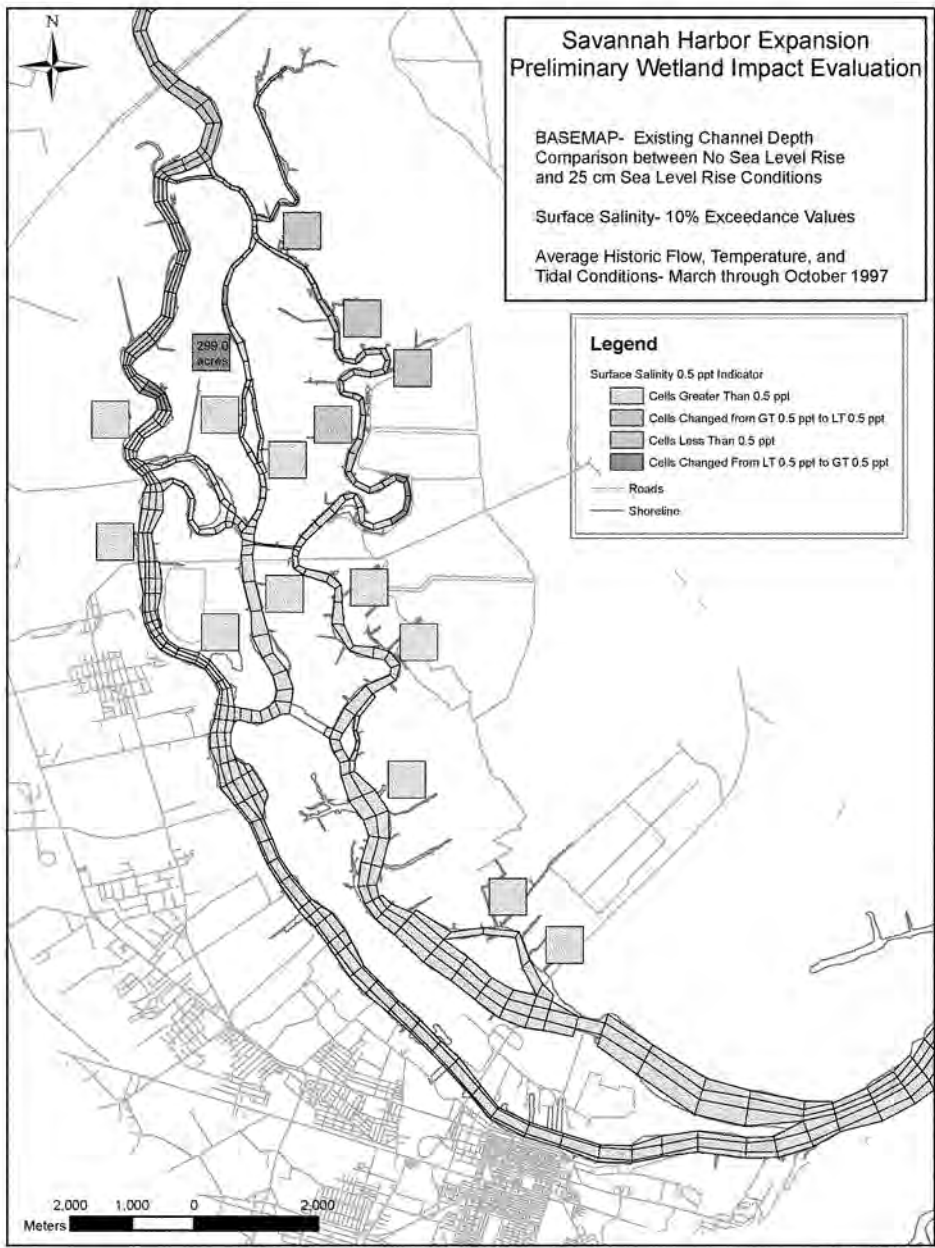


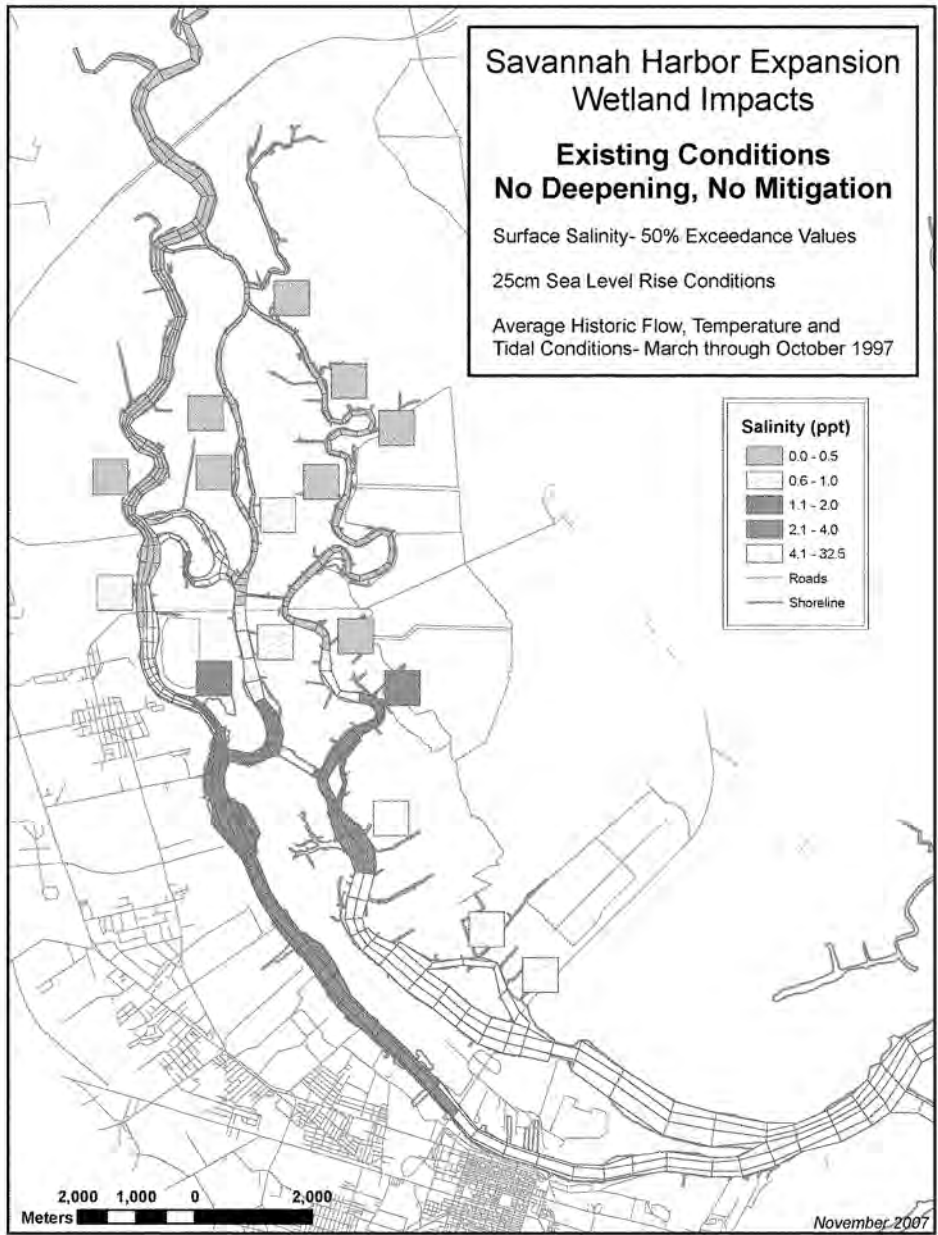


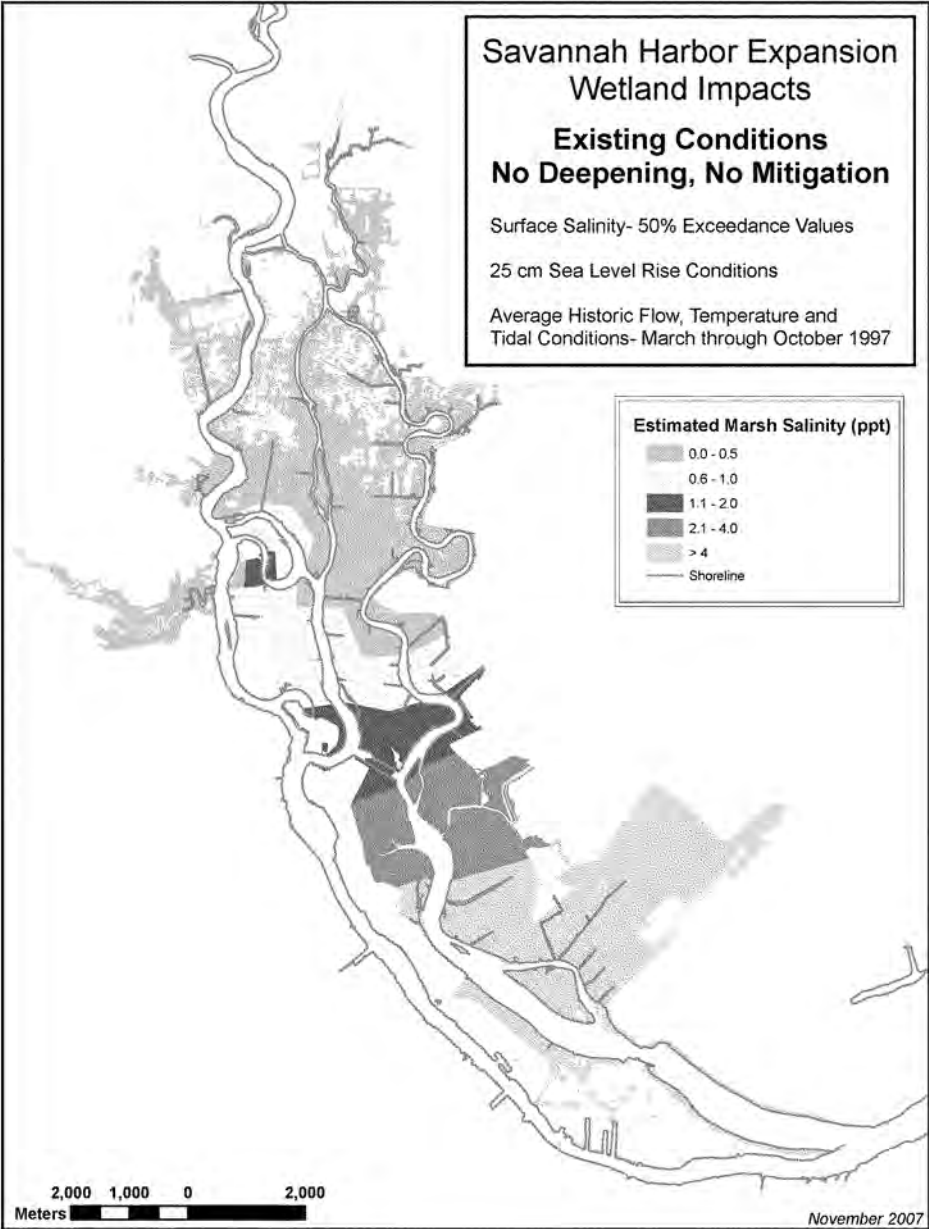


## *Sensitivity Analysis #2B*


1997 (Average) Flow Conditions- 50cm Sea Level Rise

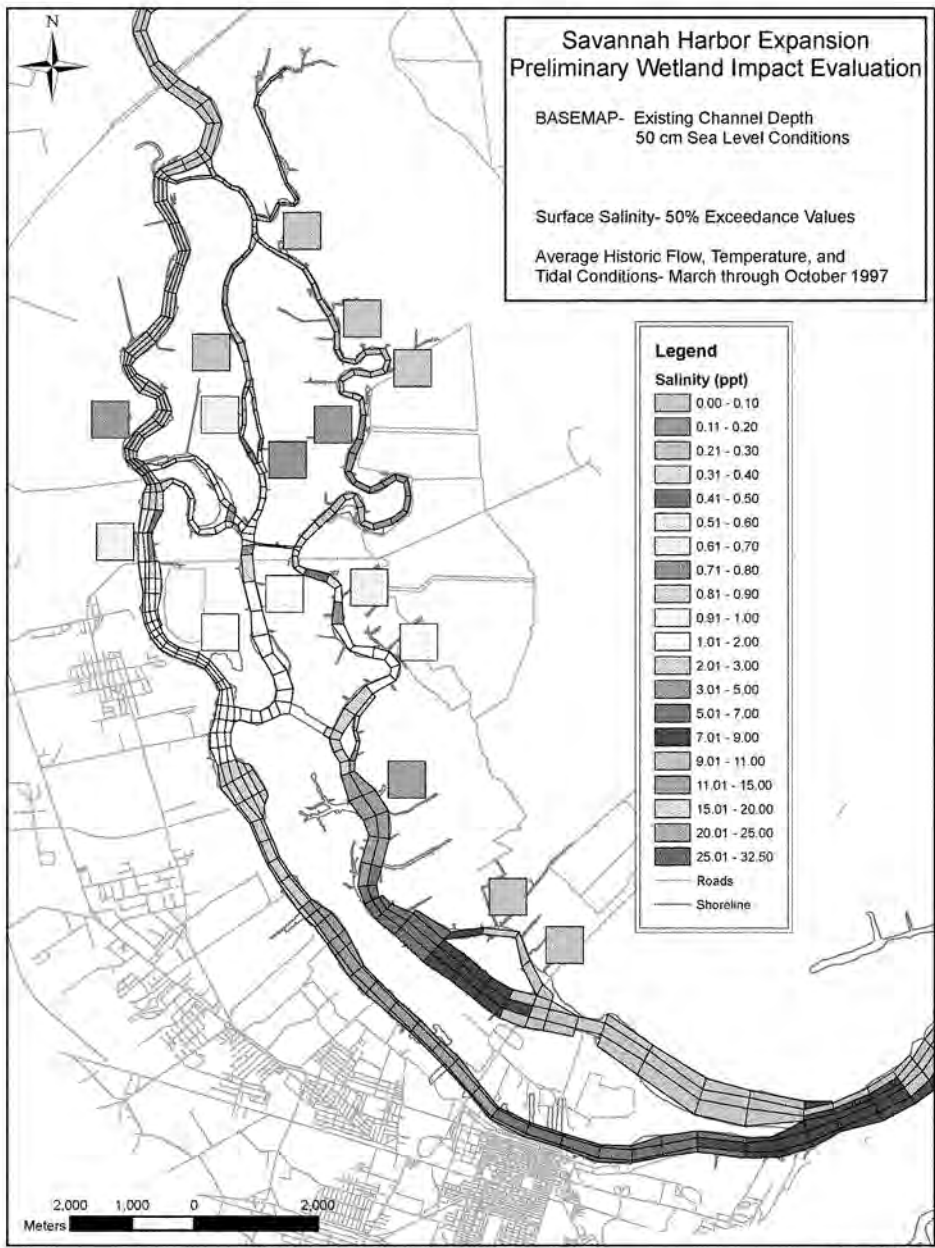


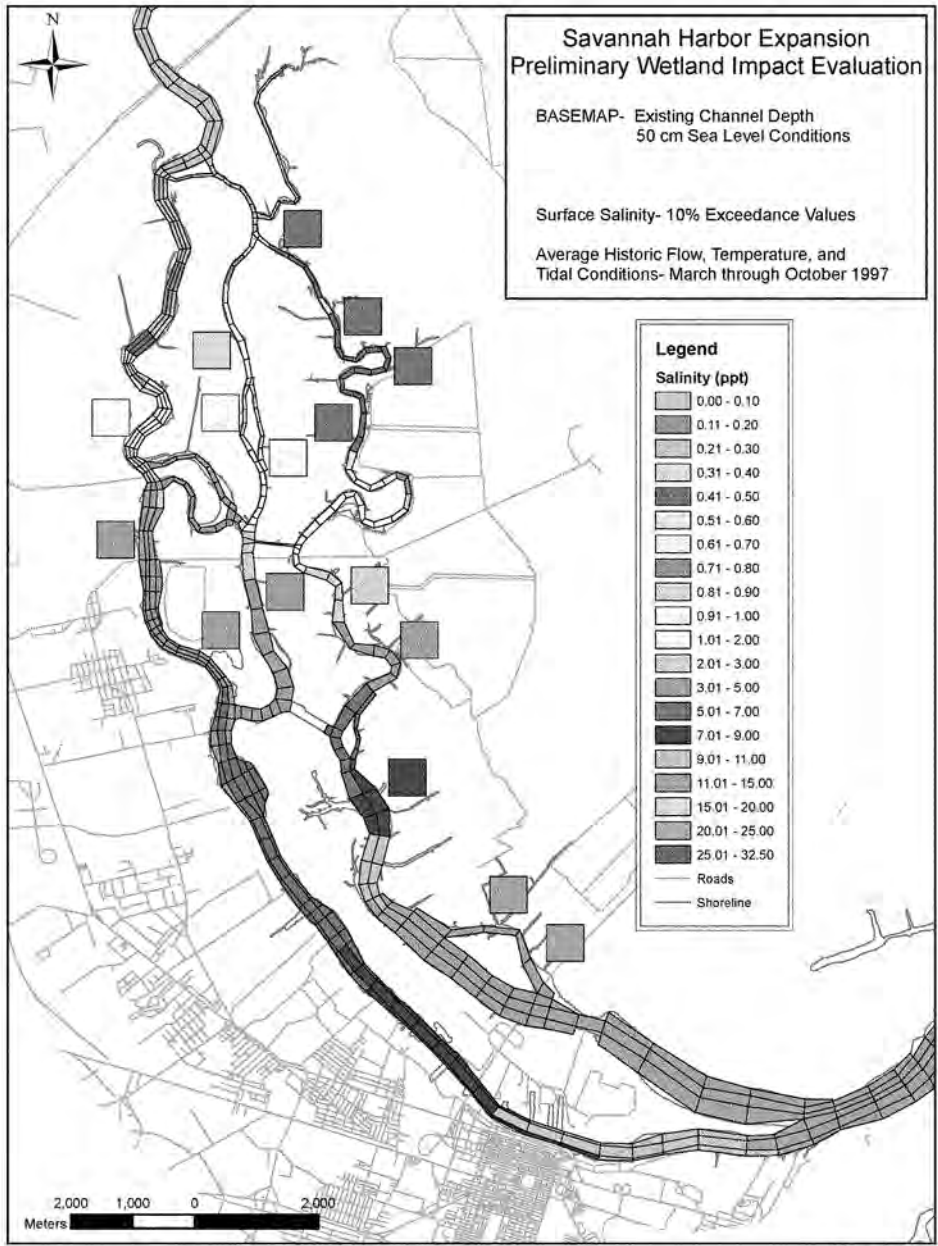





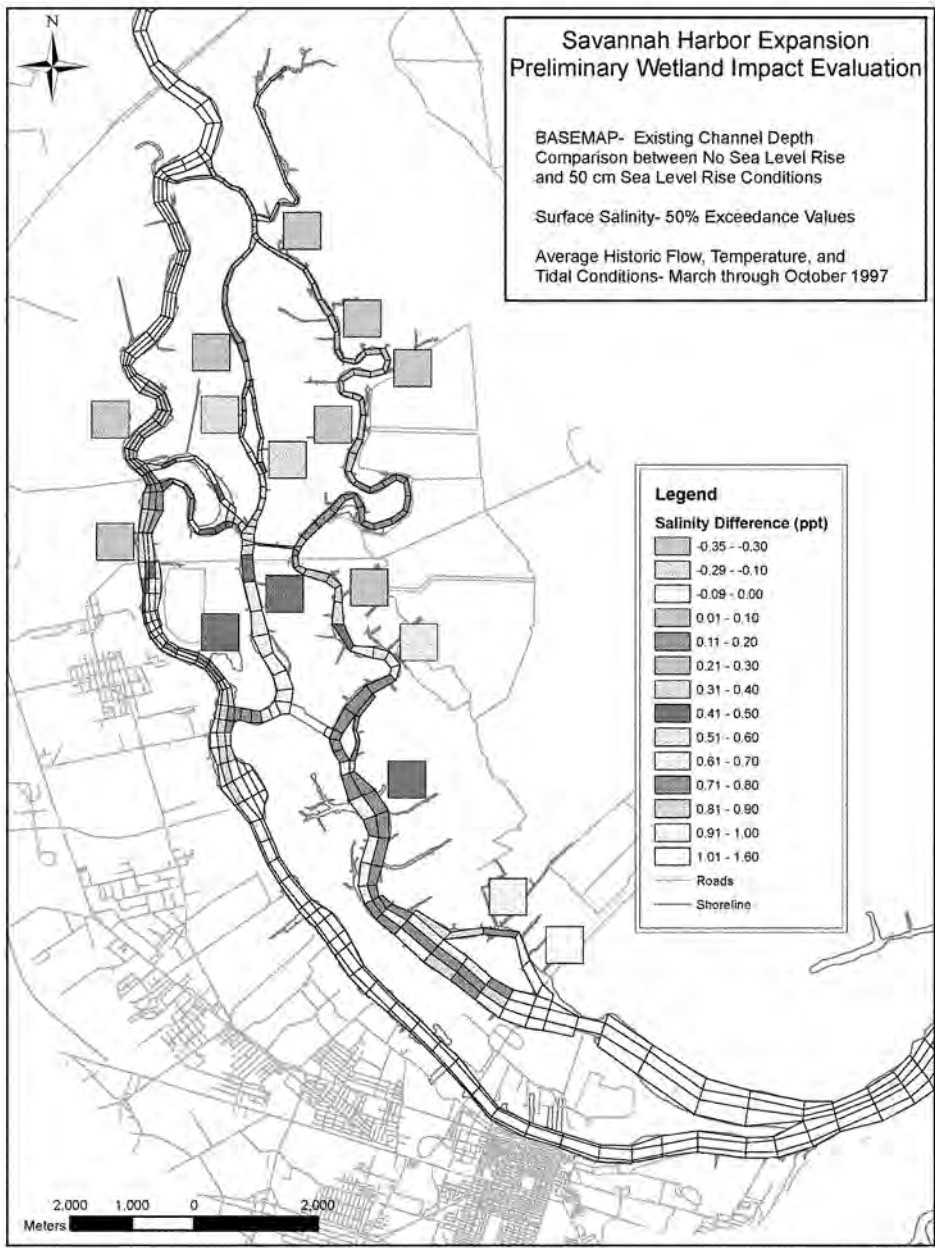


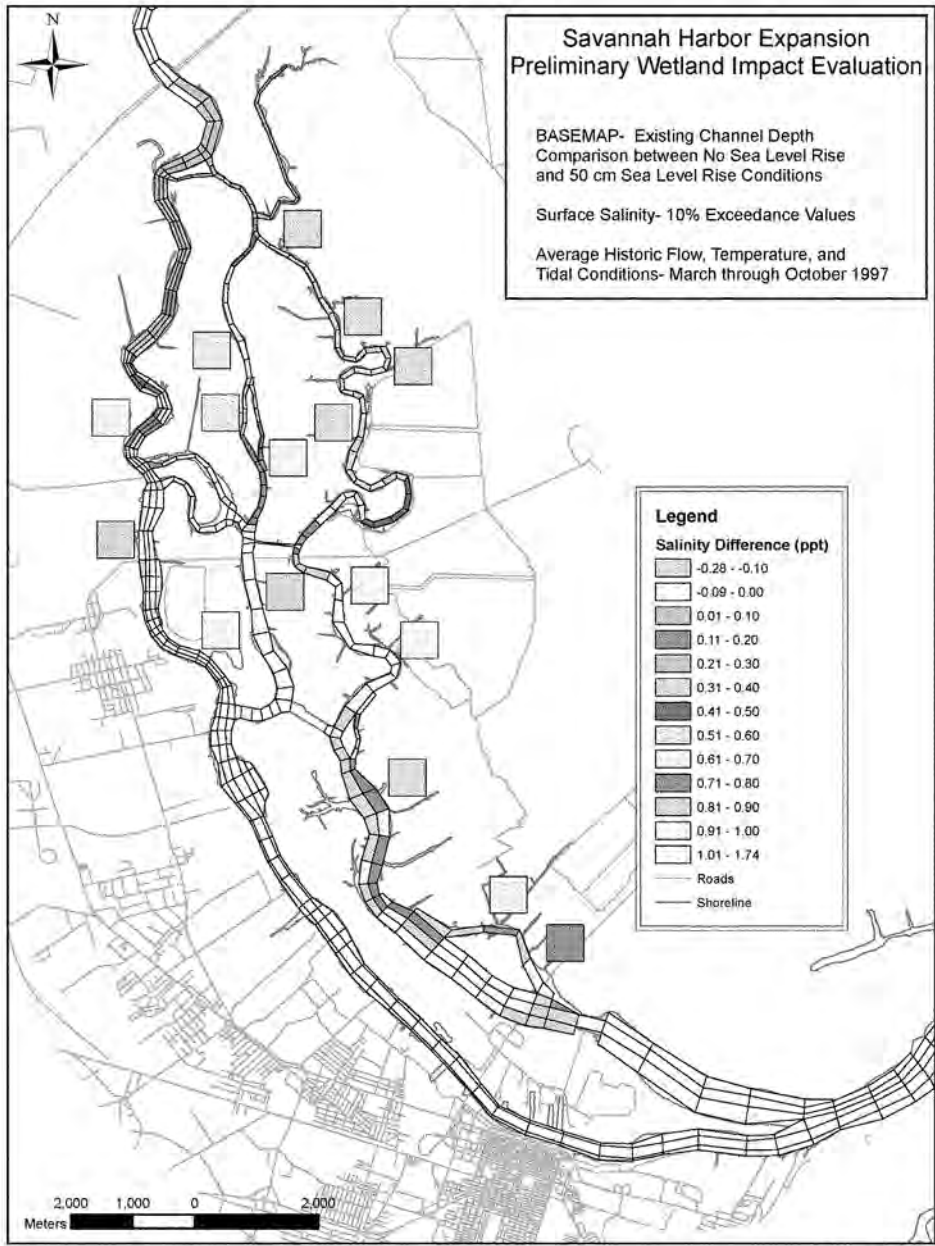

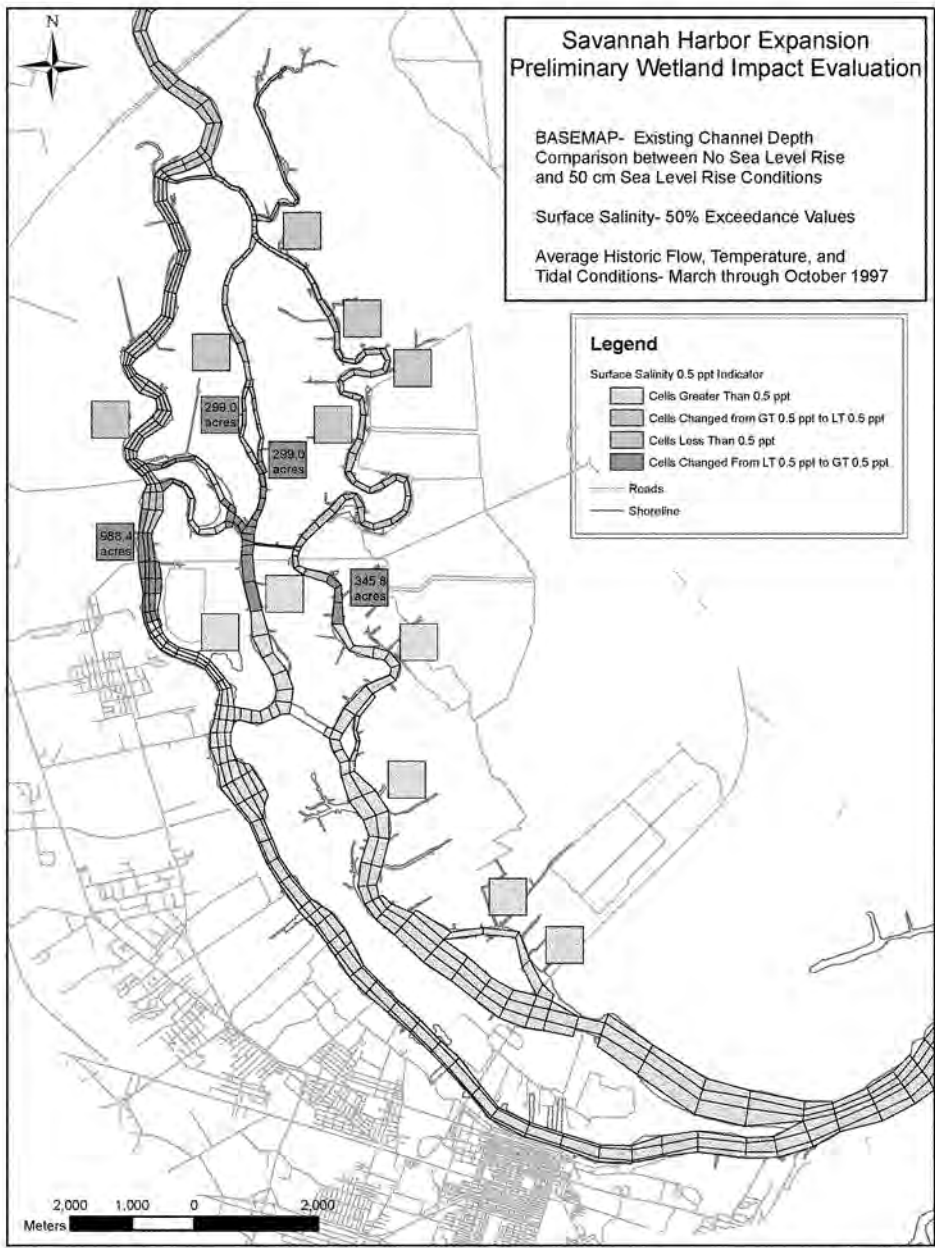

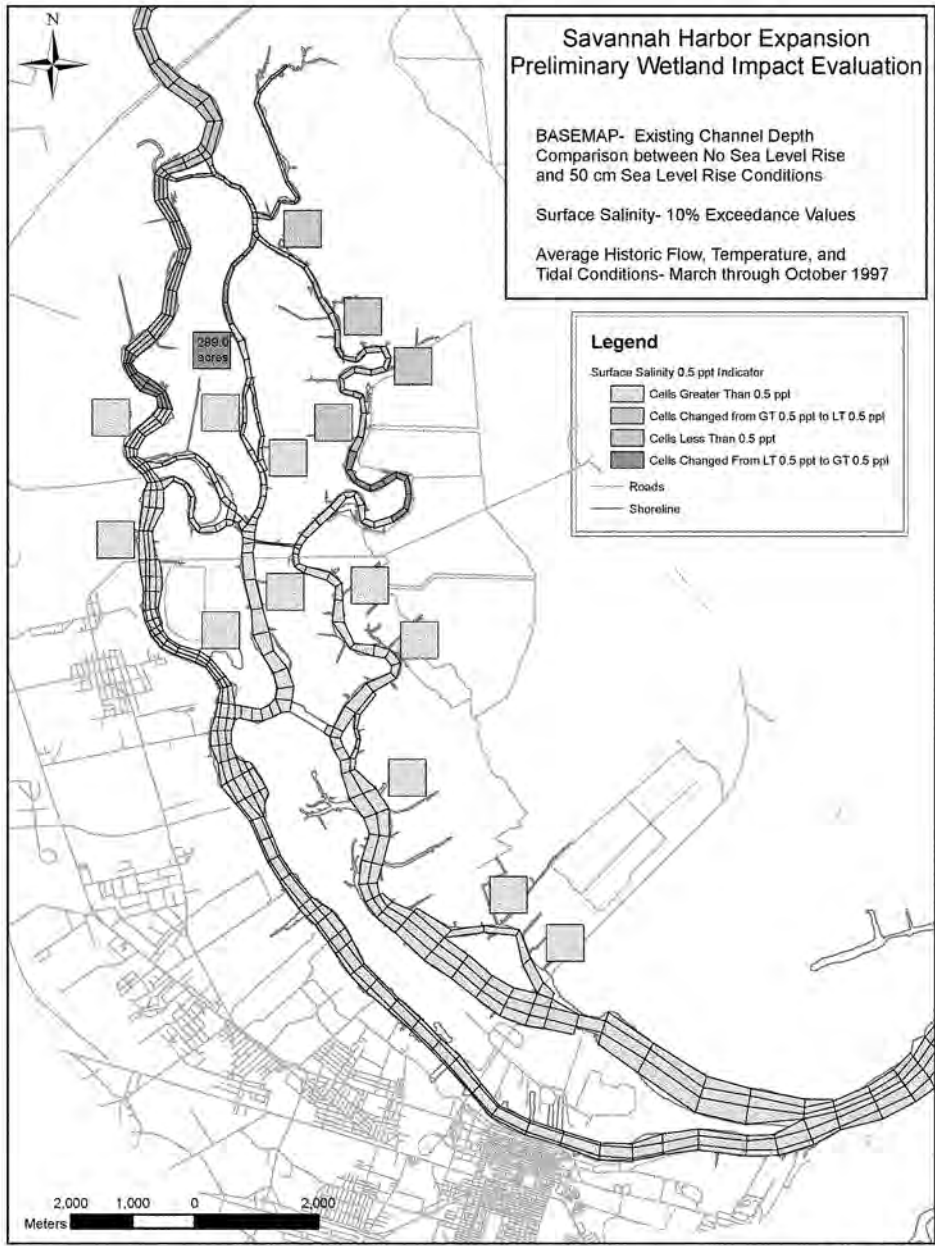

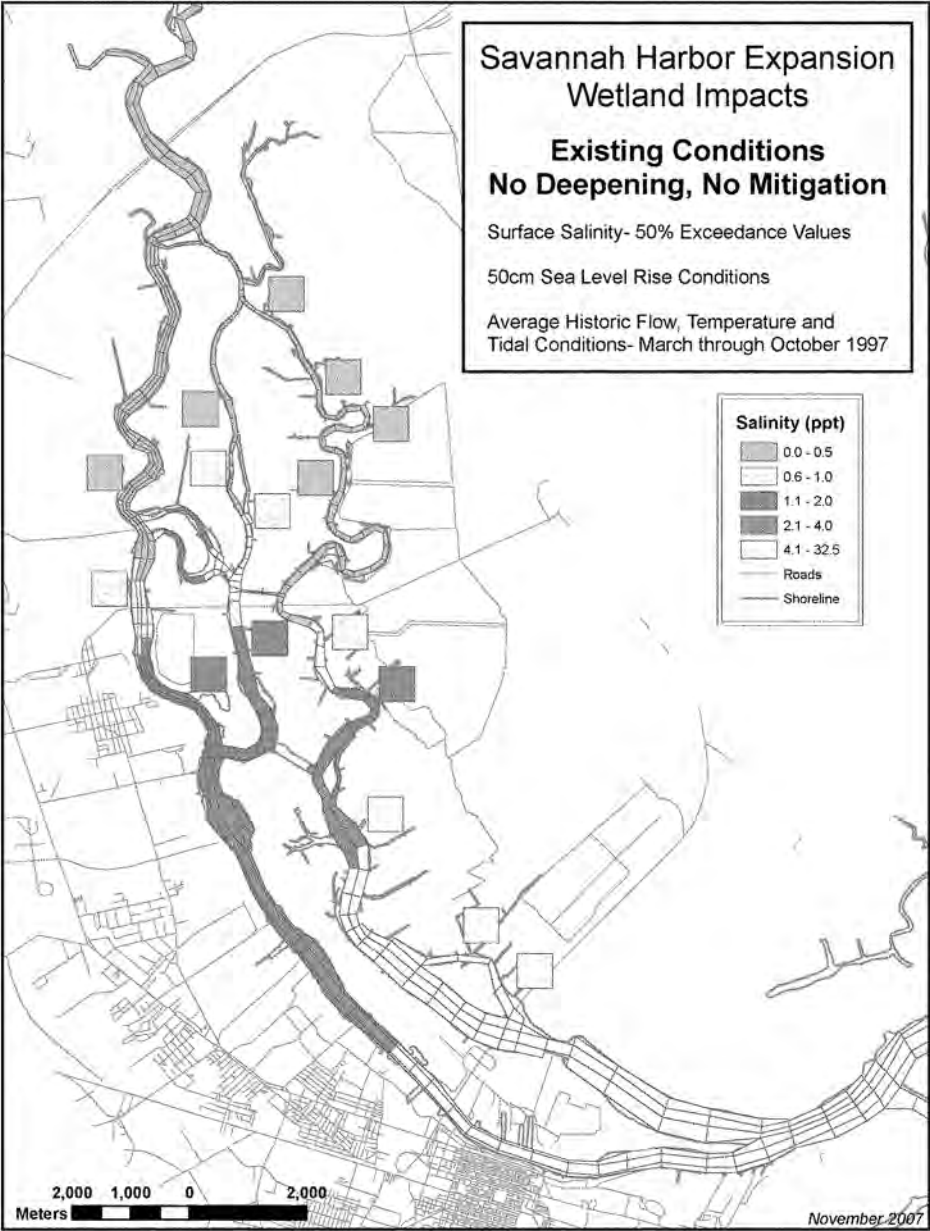

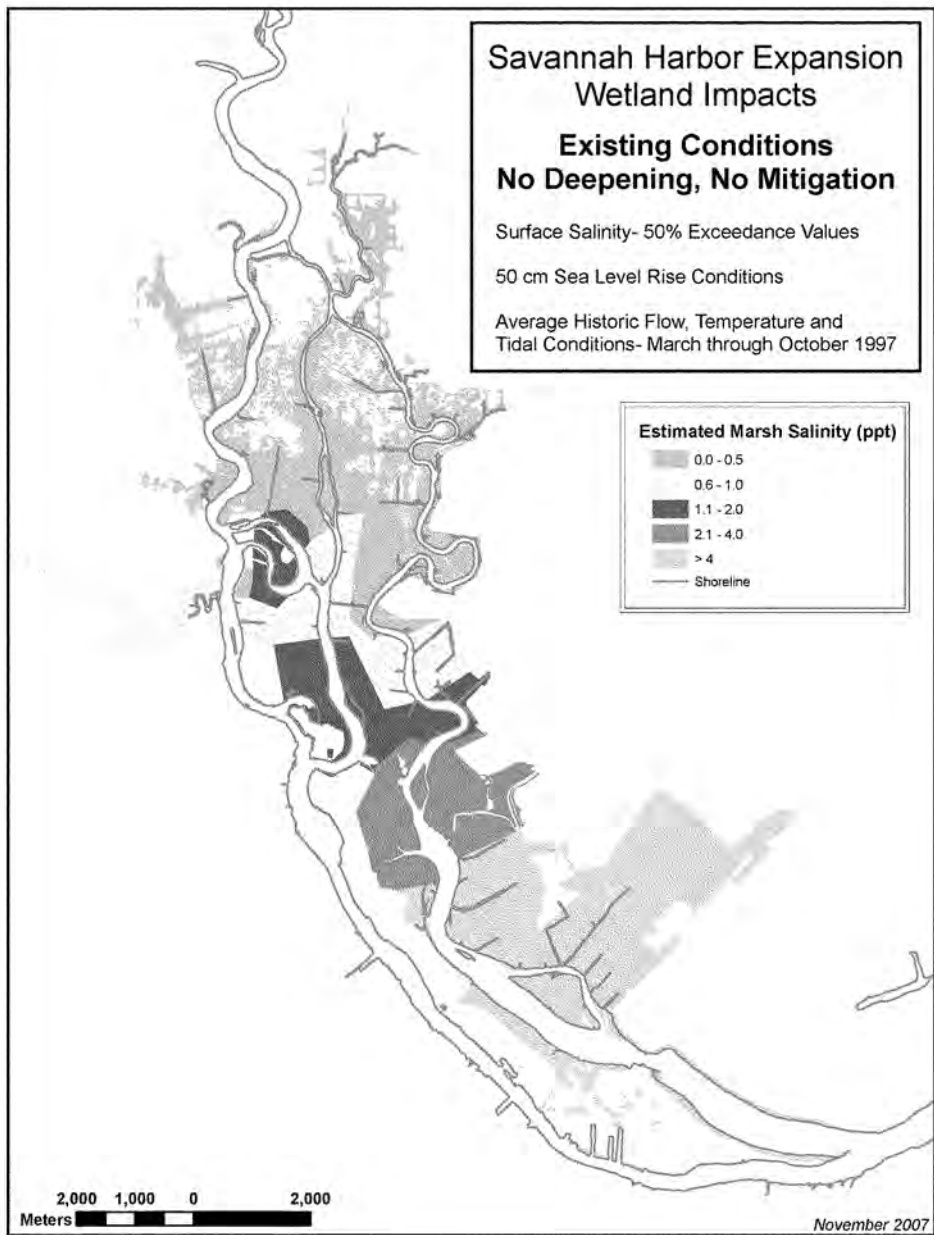


# **44 ft Channel Depth**


*Mitigation Plan 6b*


## *Basic Evaluation*


1997 (Average) Flow Conditions- No Sea Level Rise




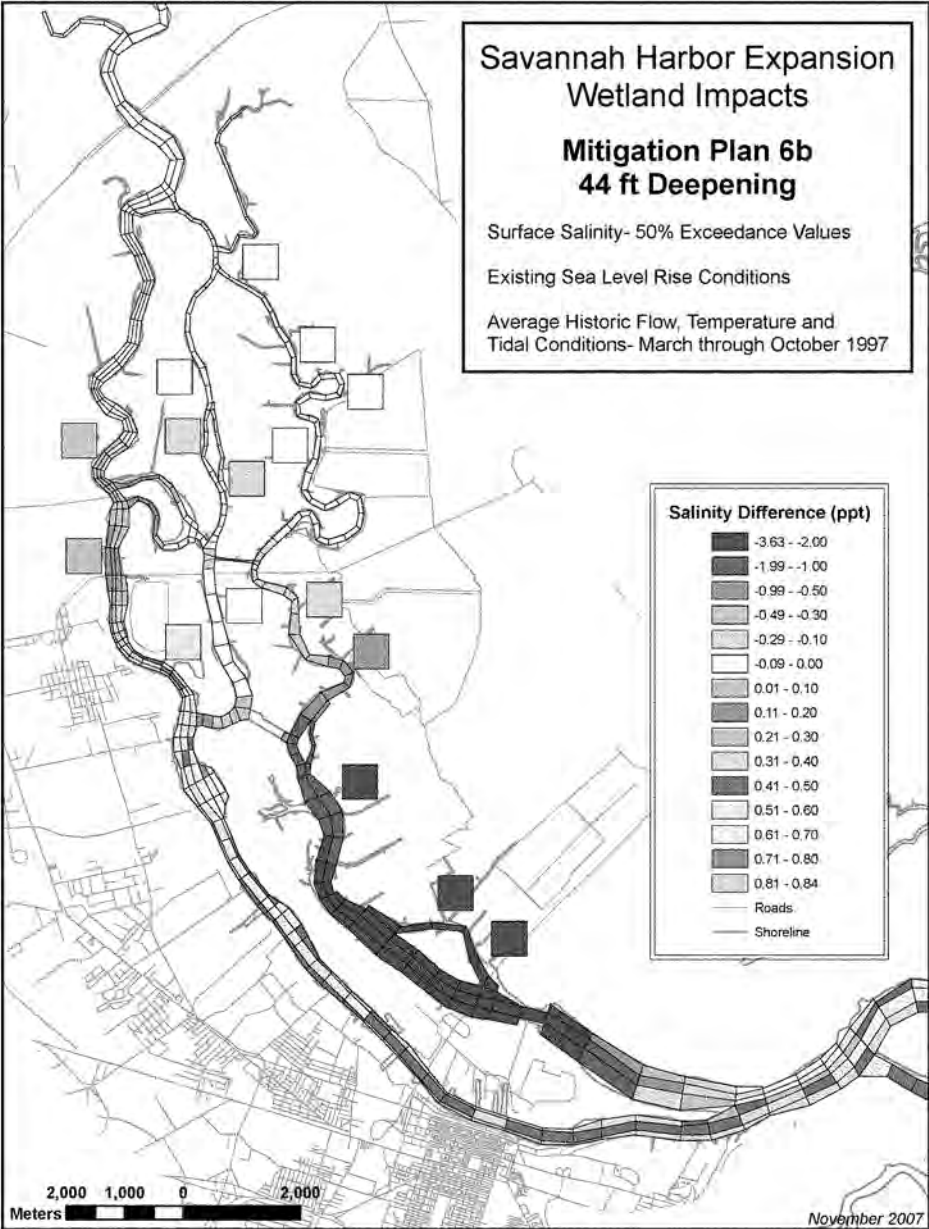


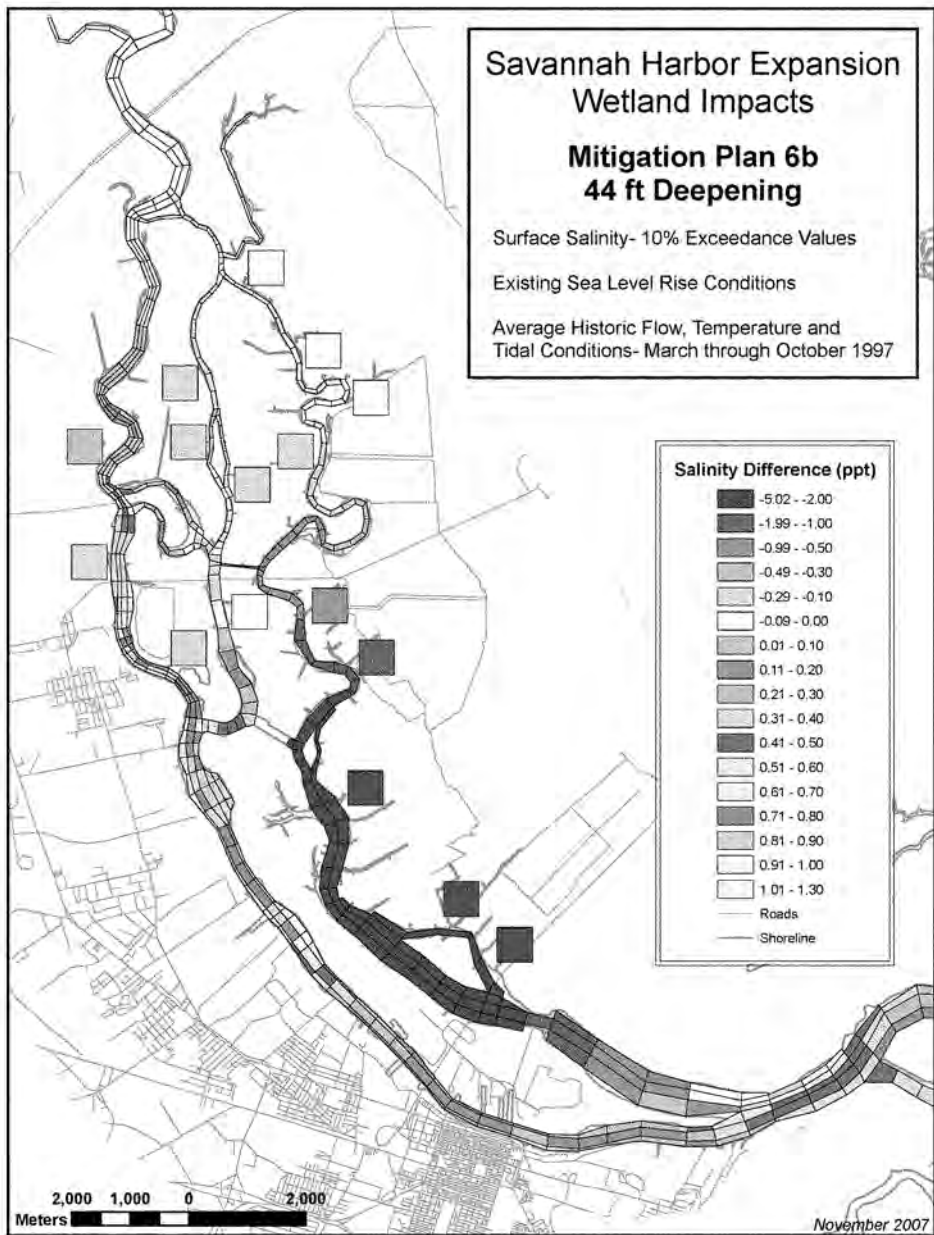


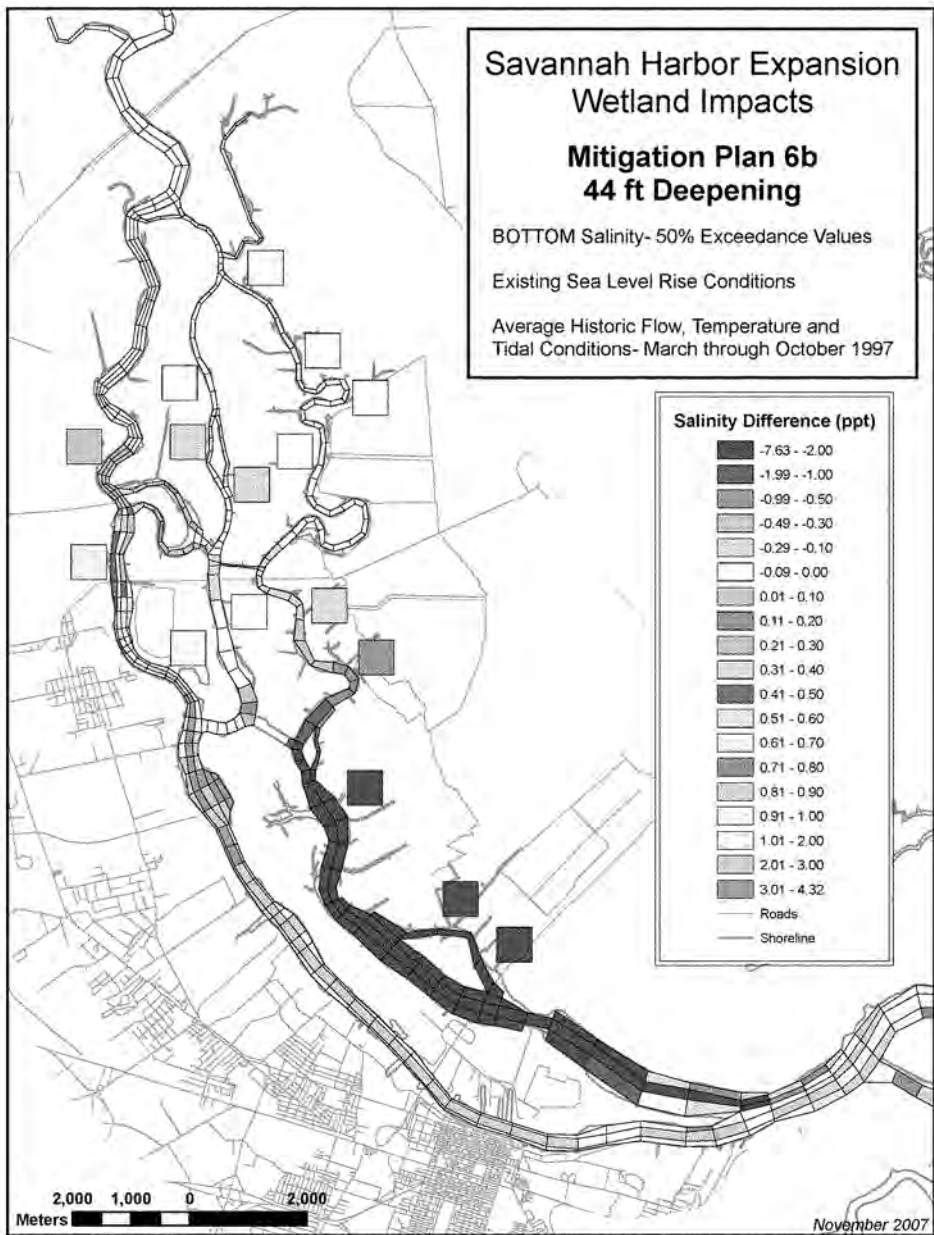

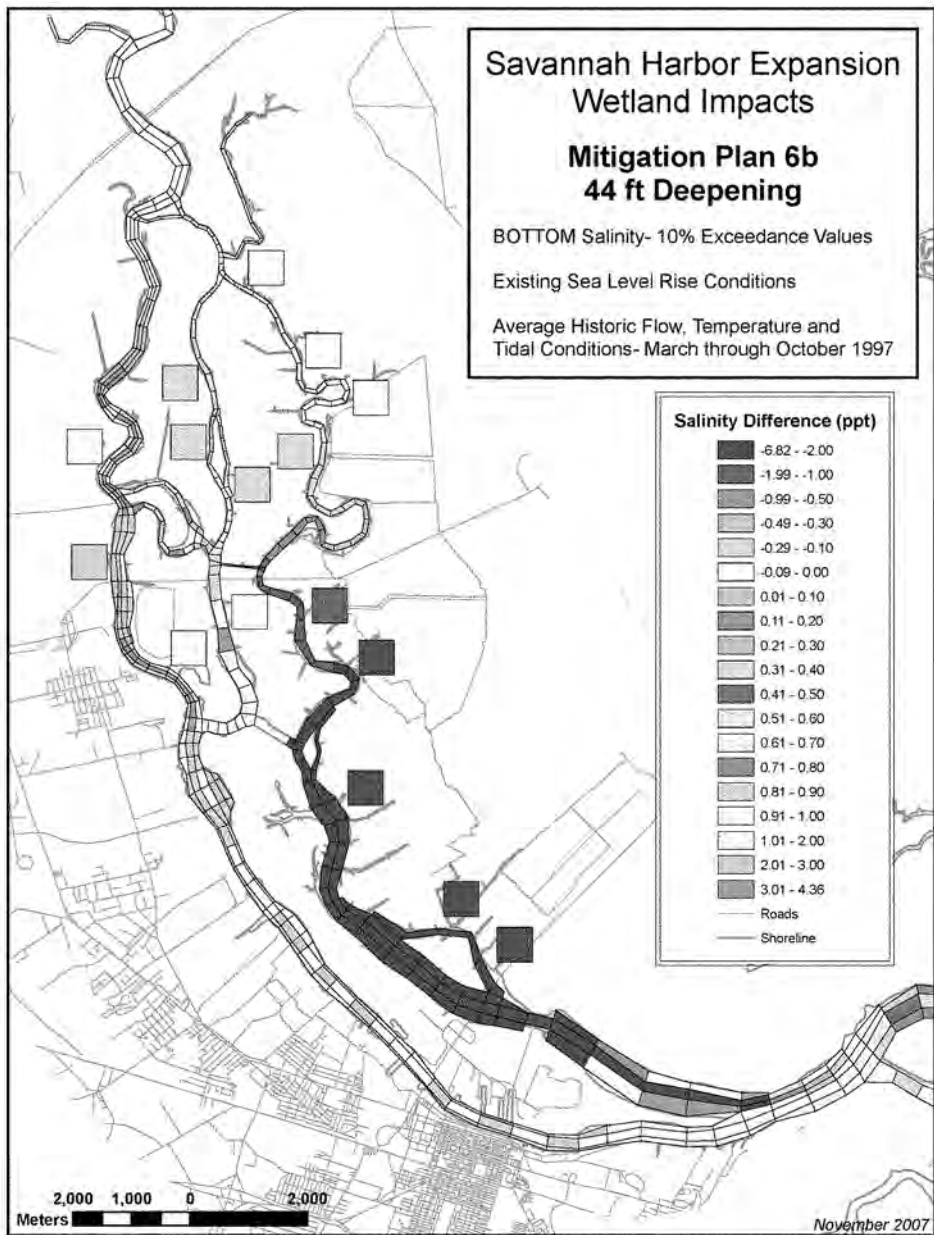

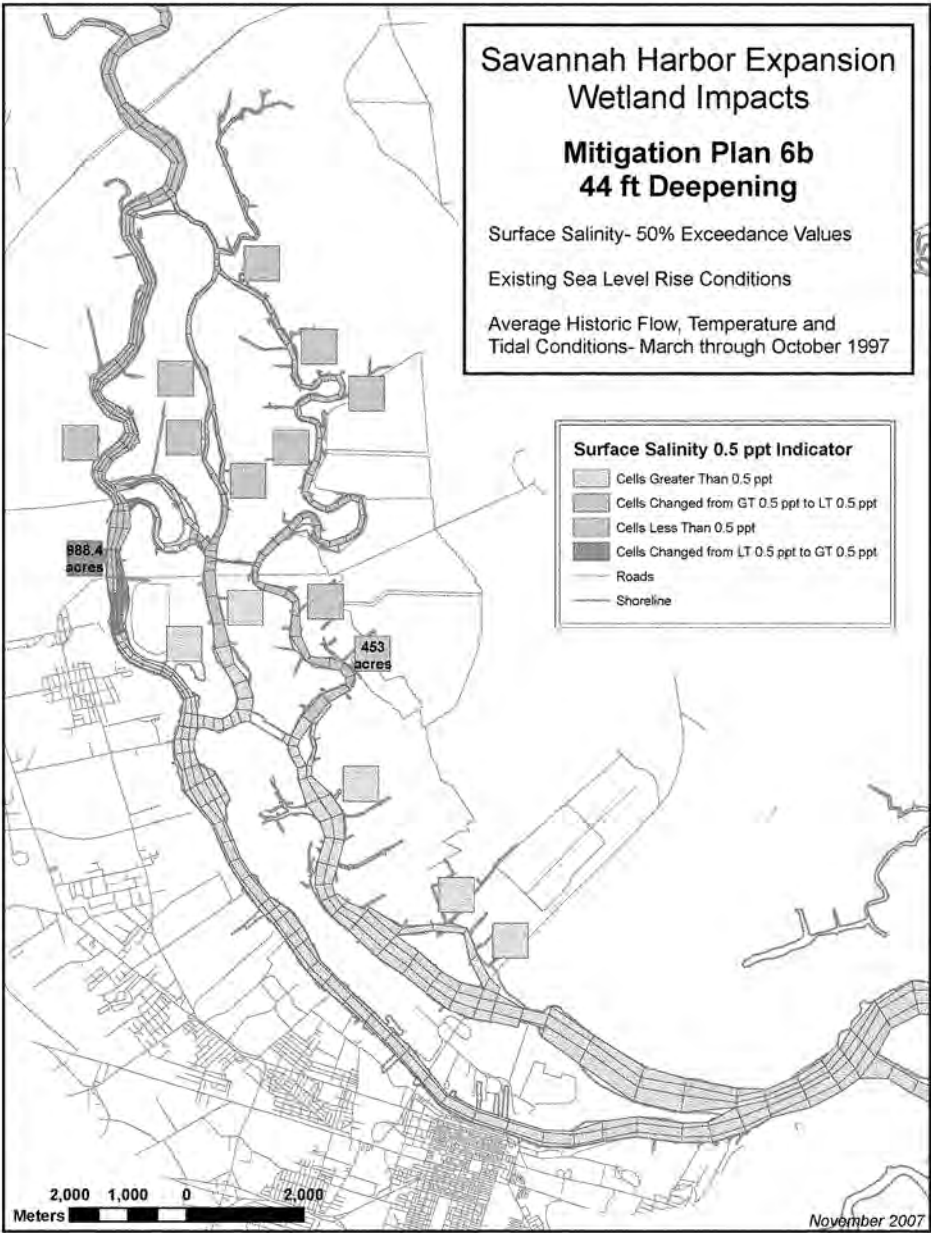

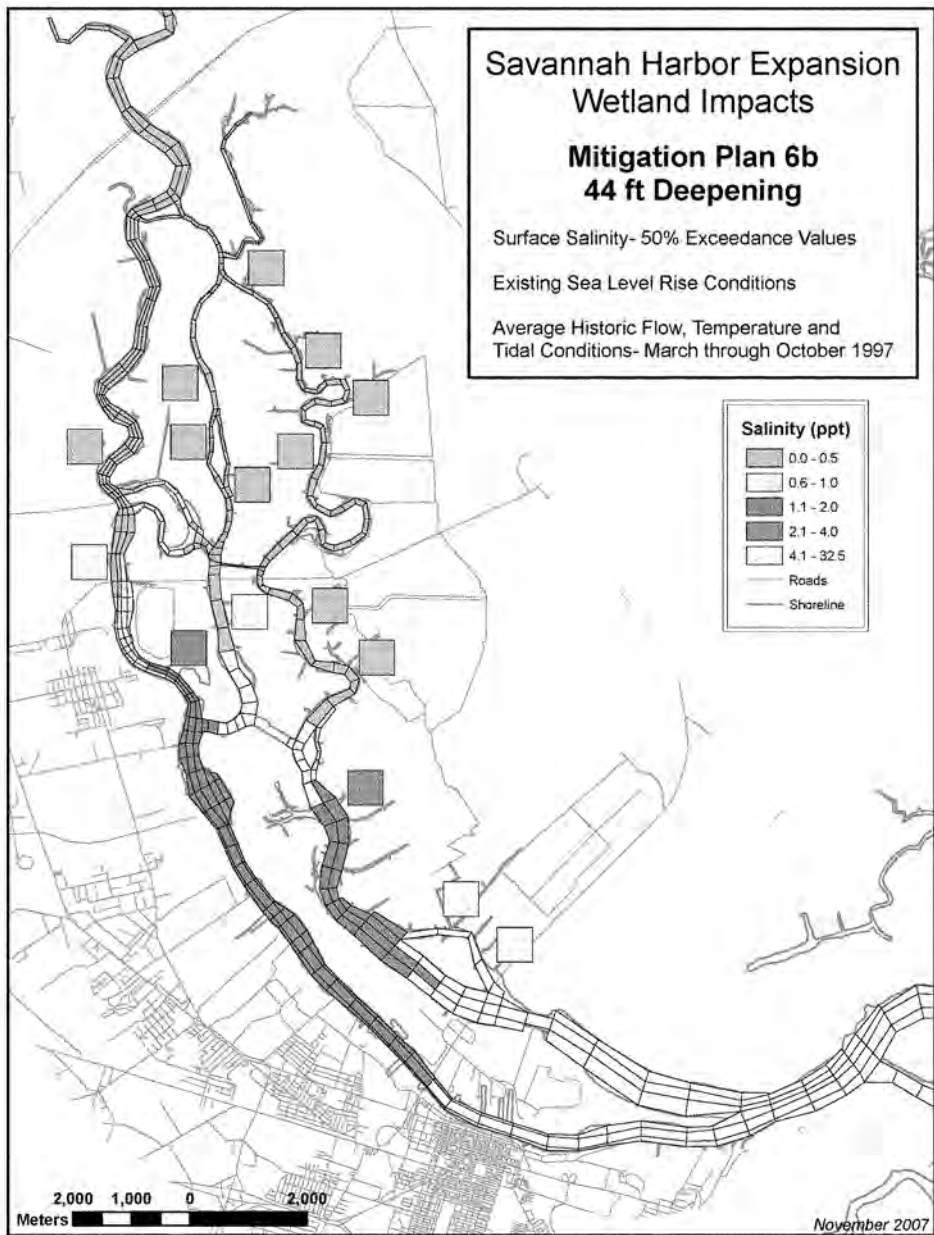


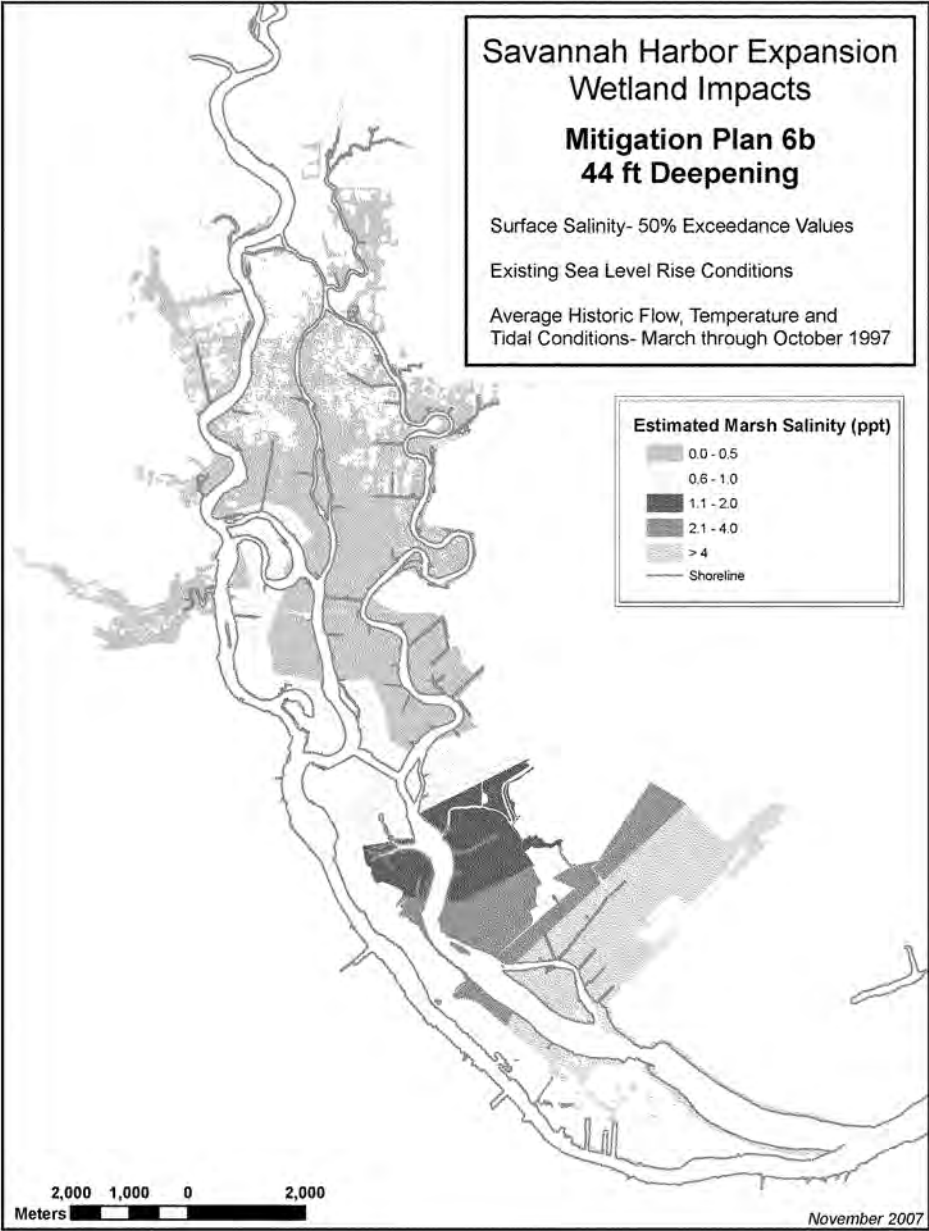



# *Sensitivity Analysis #1*


2001 (Low) Flow Conditions- No Sea Level Rise




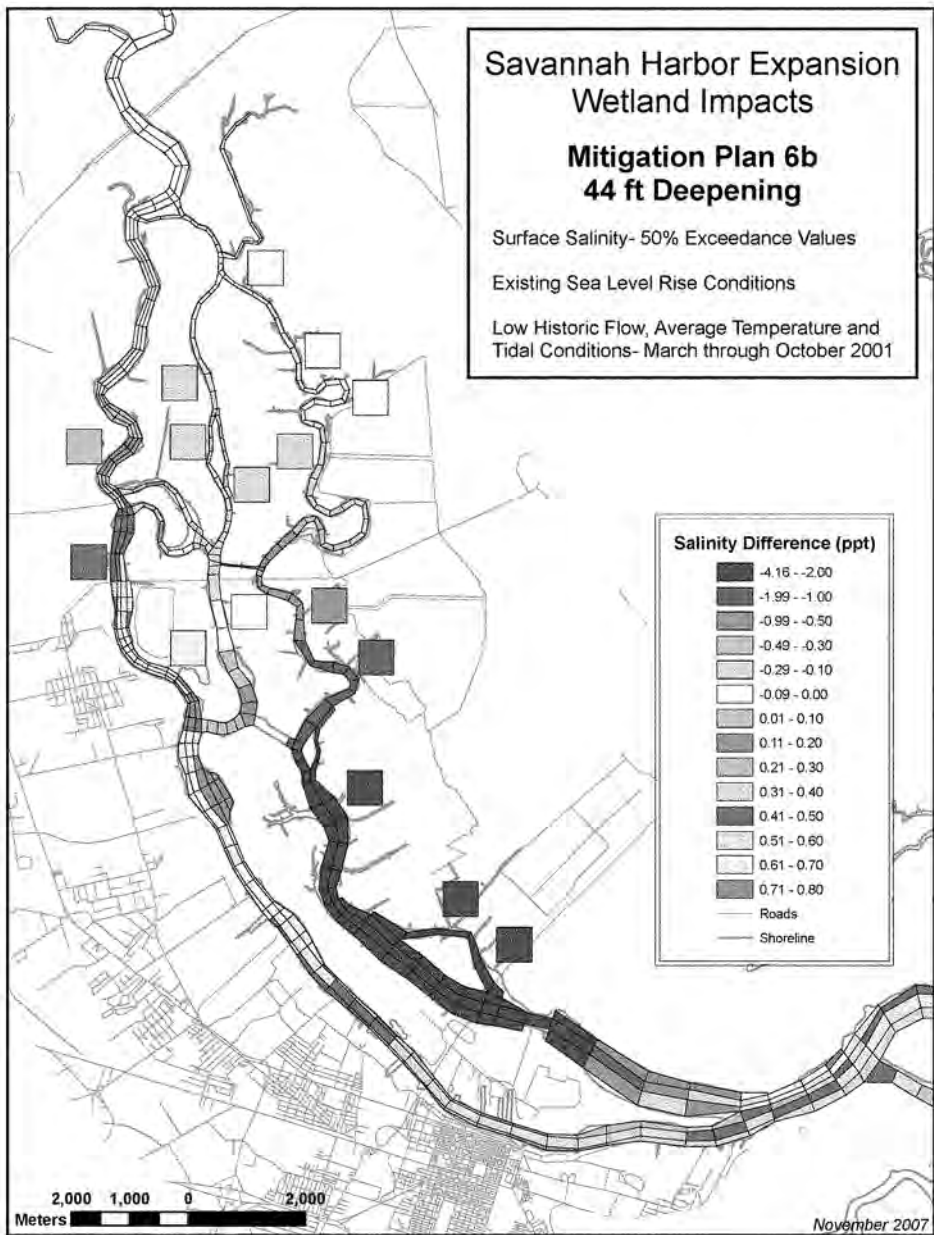

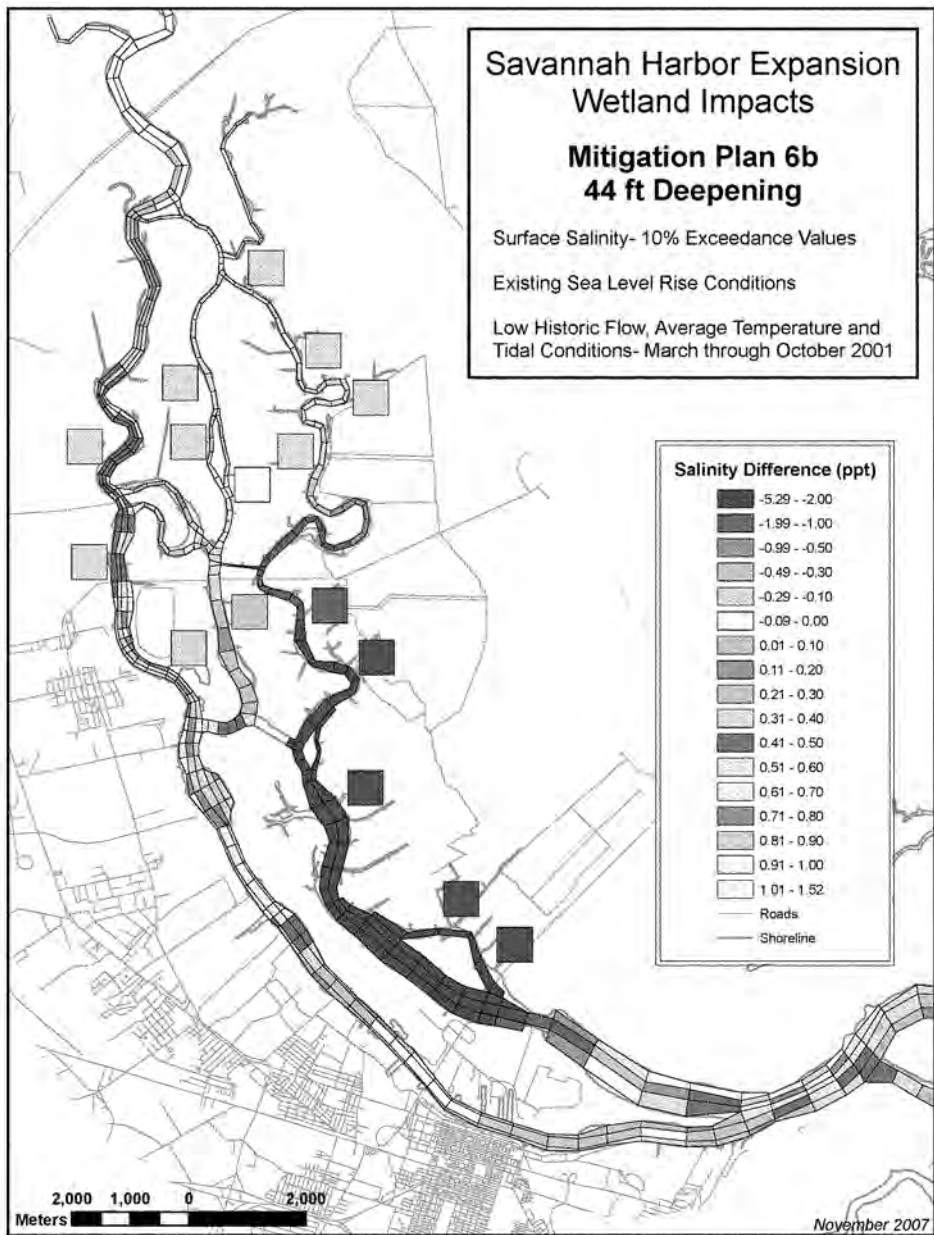

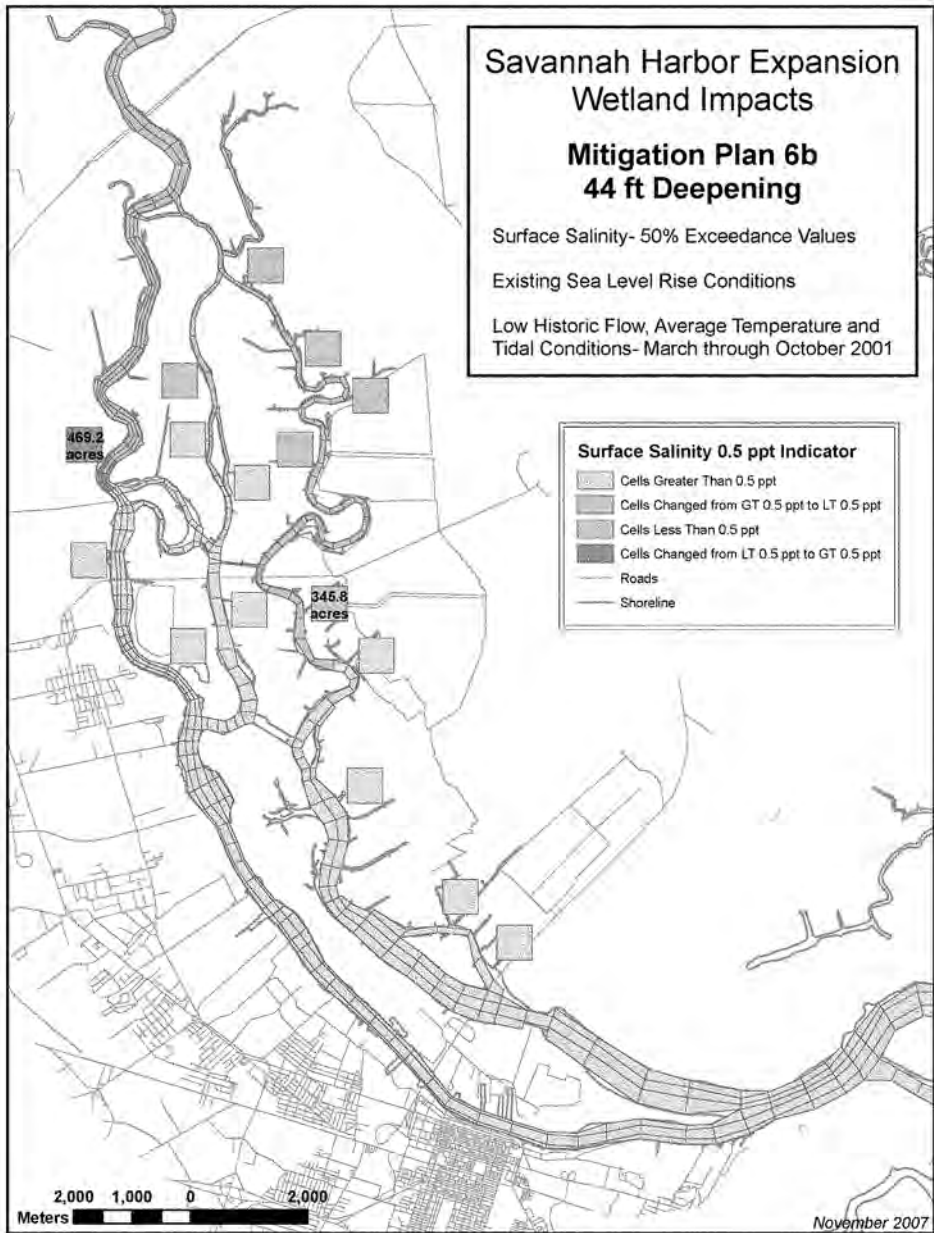


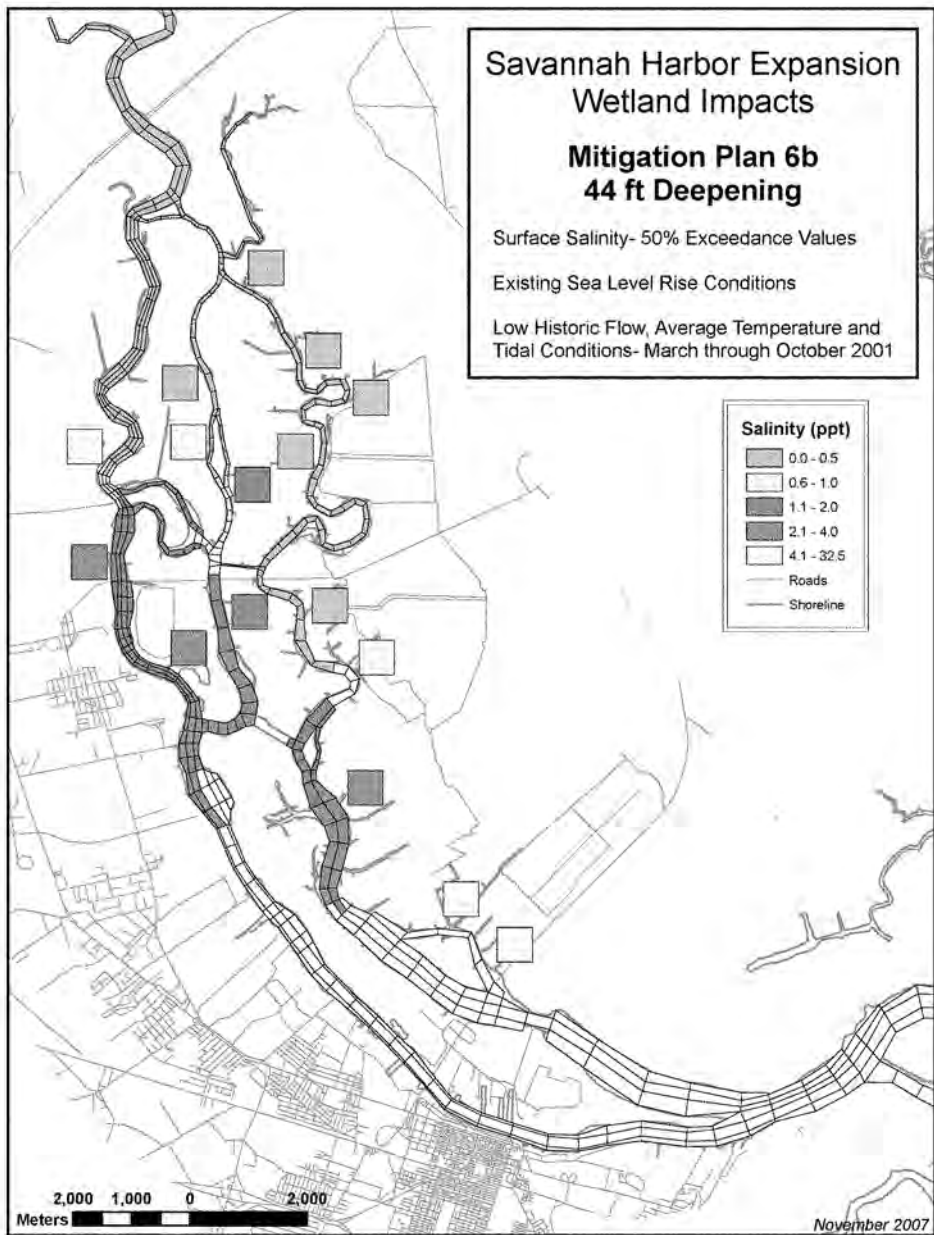


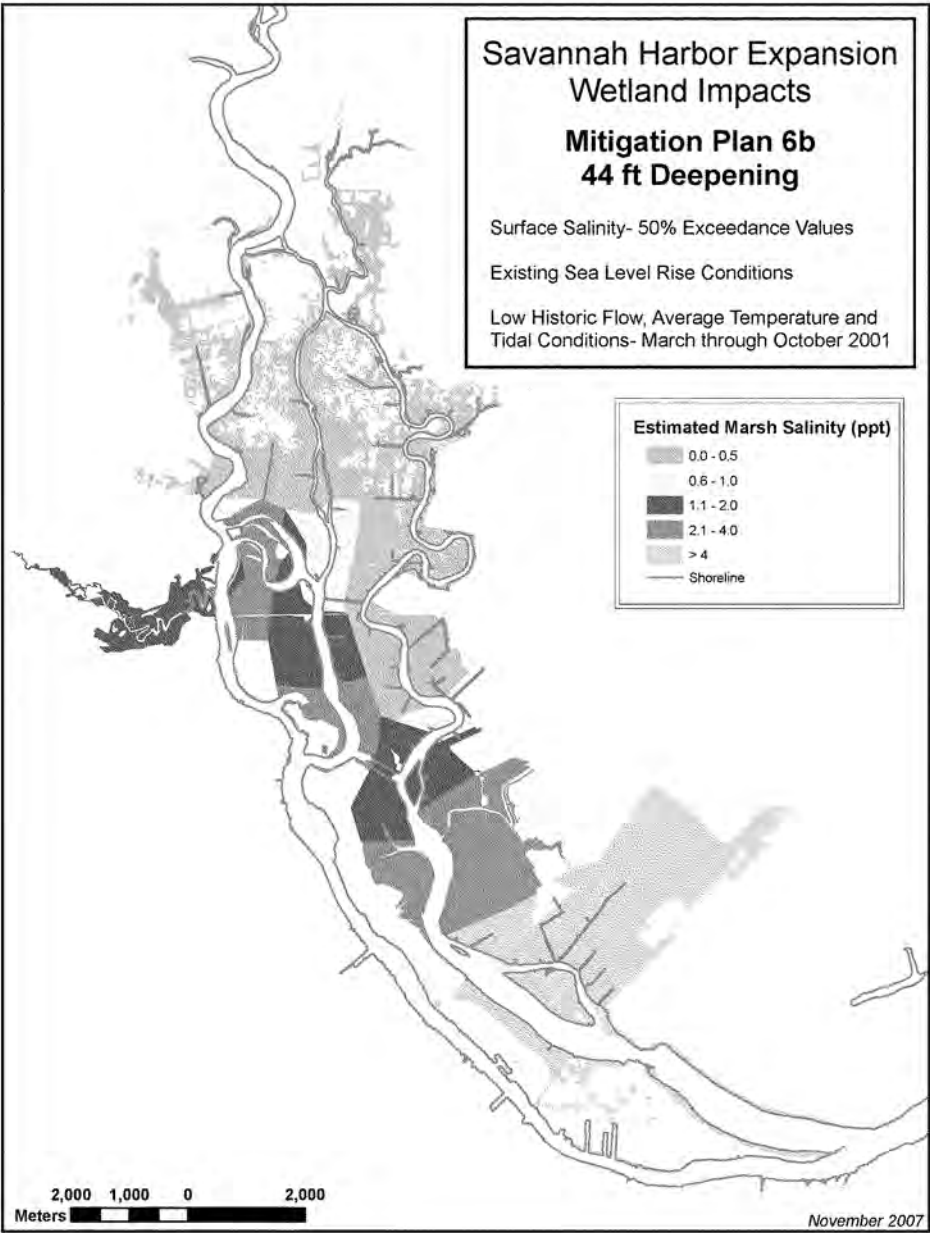


## *Sensitivity Analysis #2A*


1997 (Average) Flow Conditions- 25cm Sea Level Rise

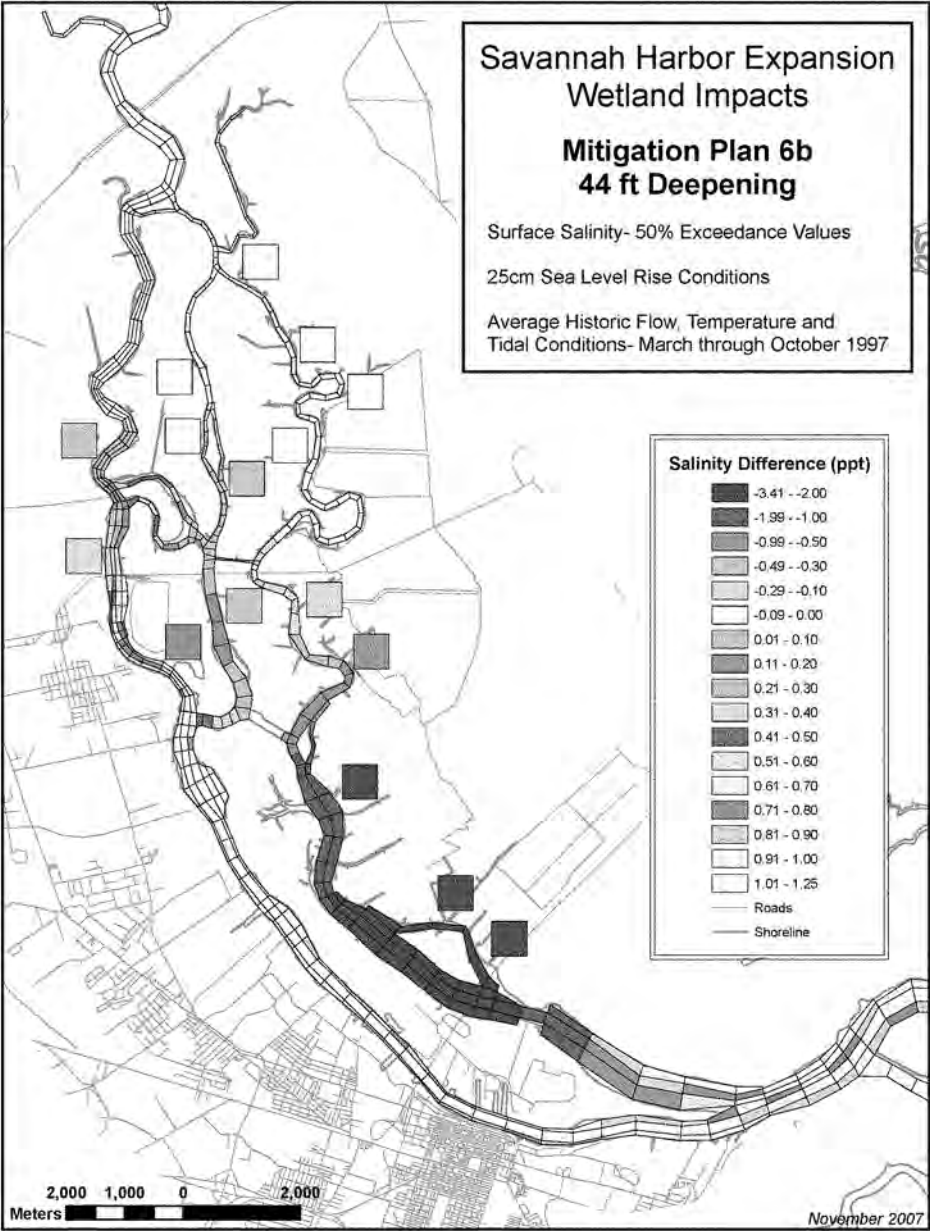


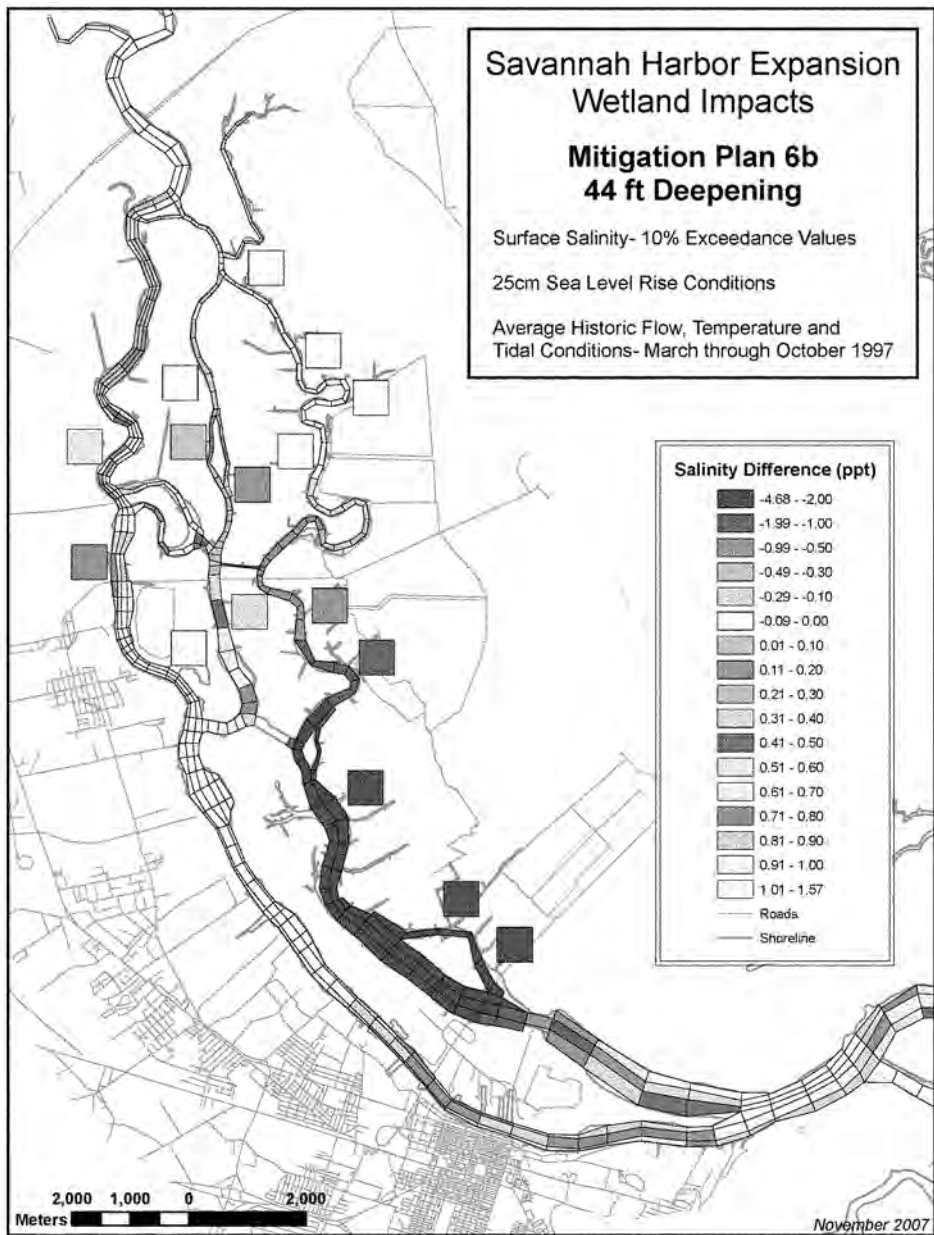



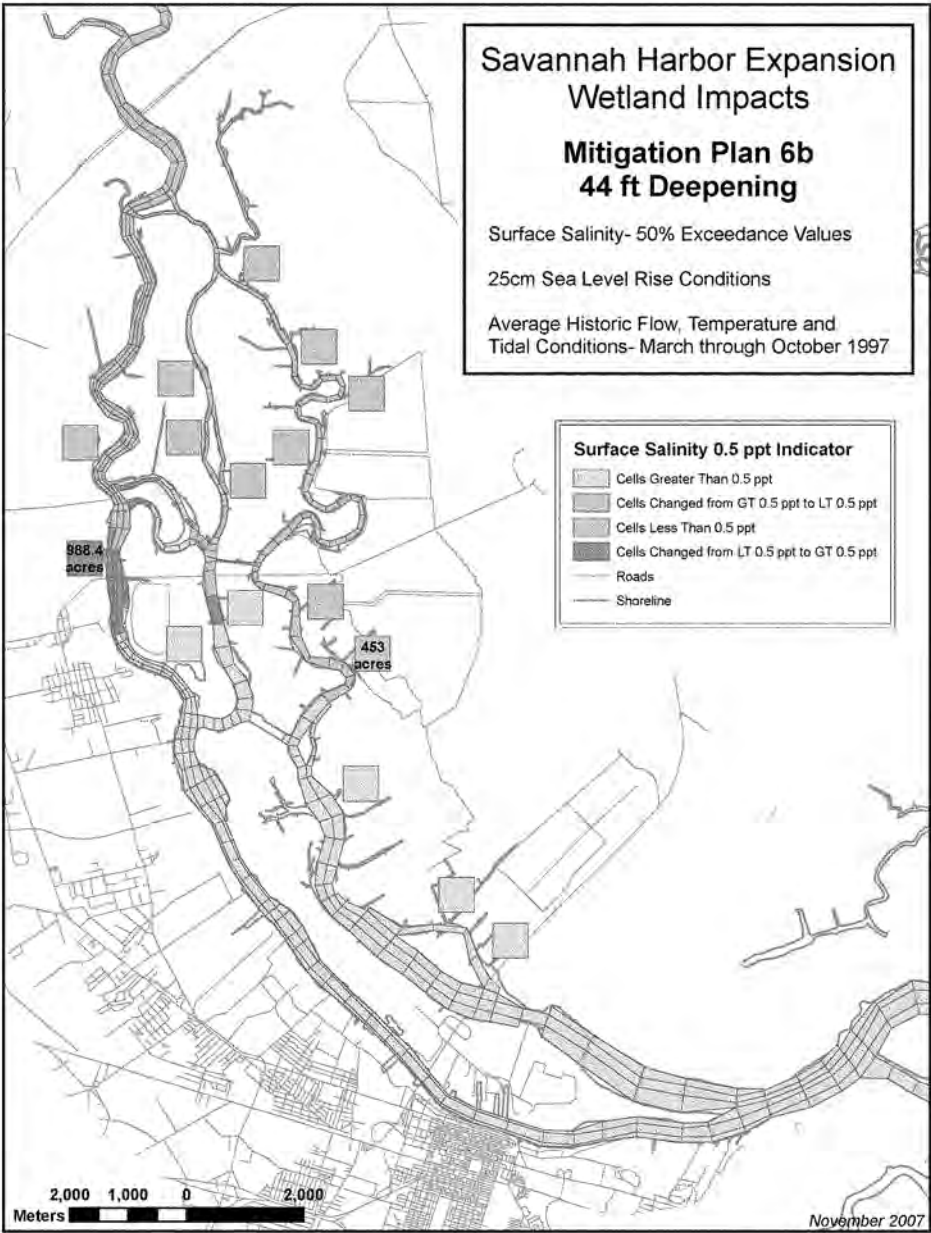


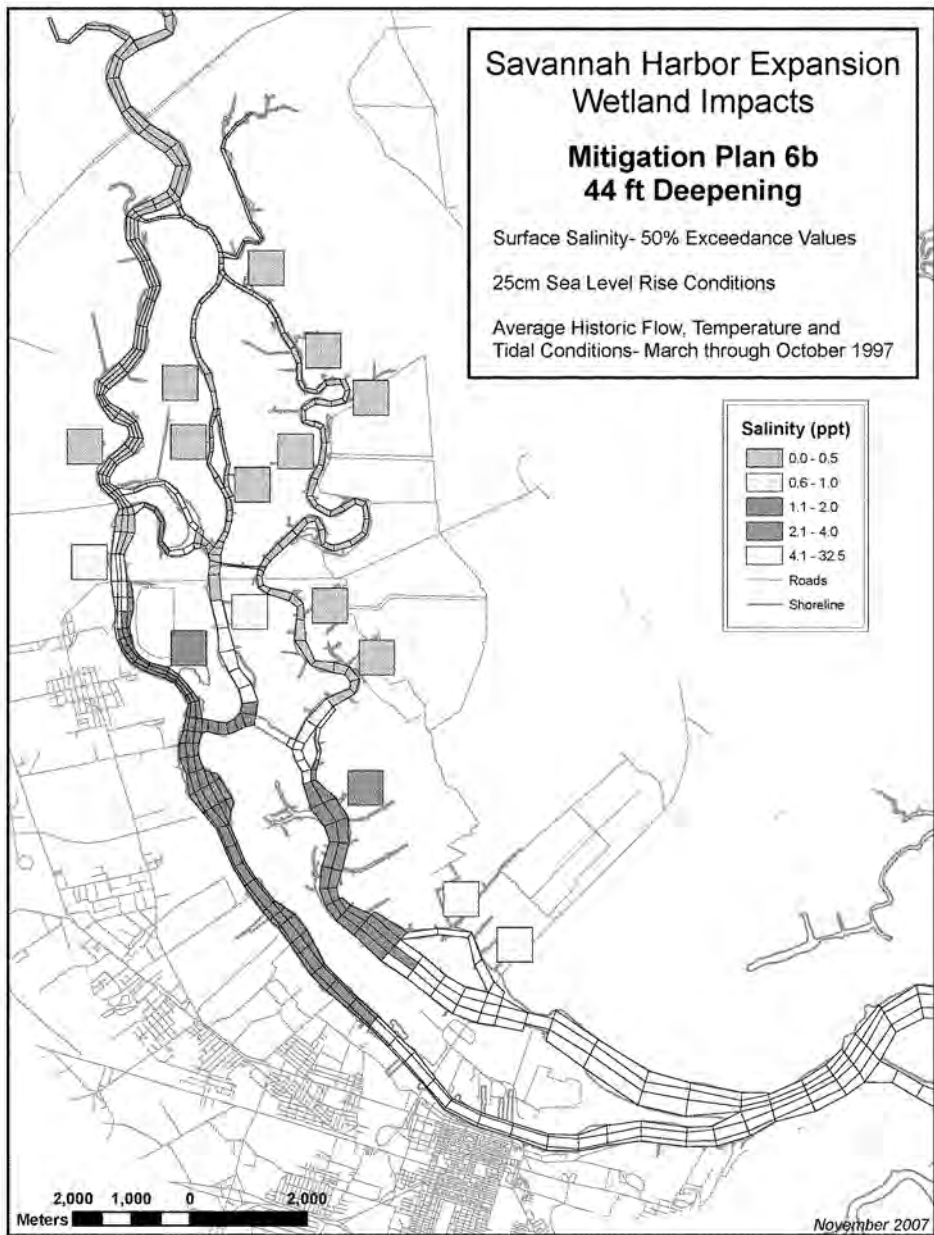


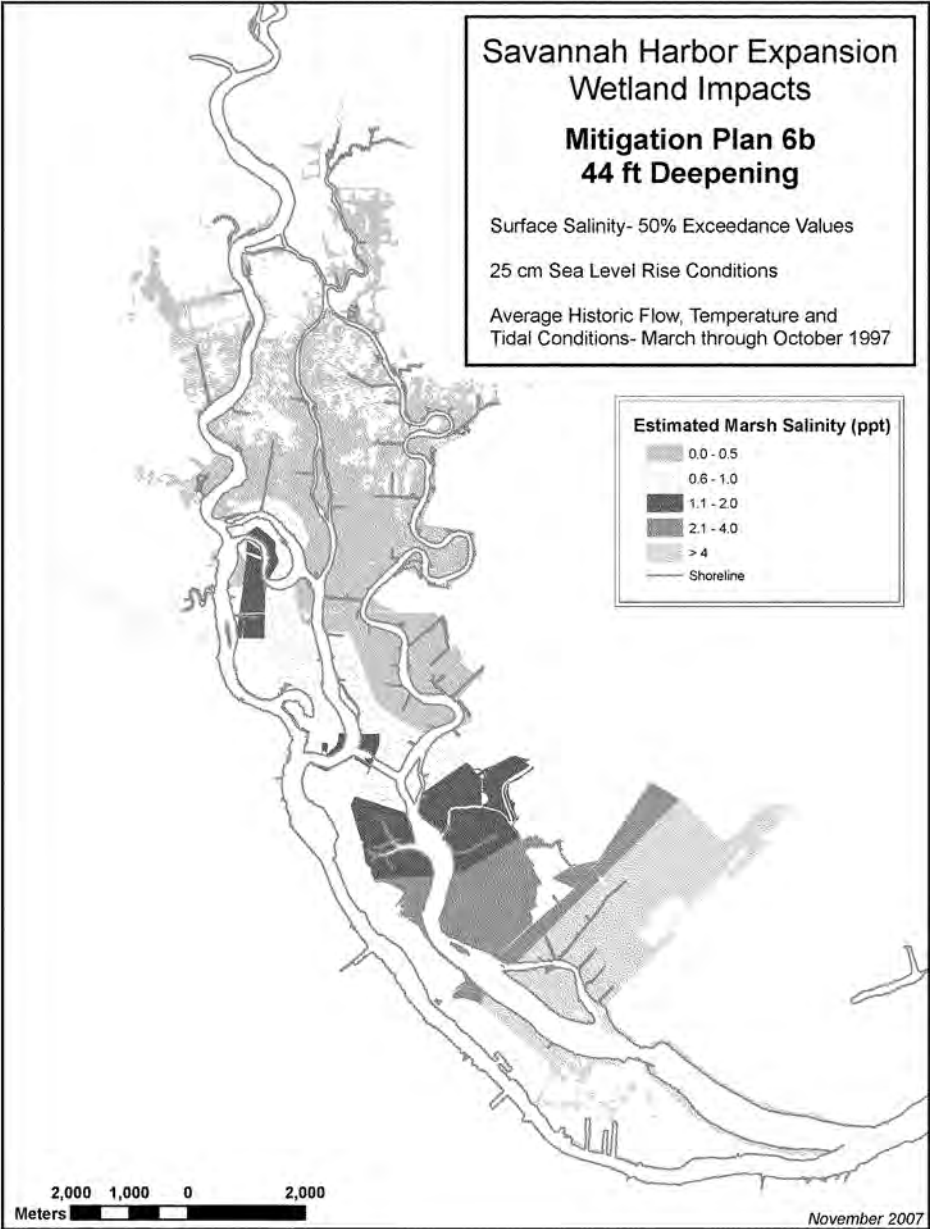



## *Sensitivity Analysis #2B*

1997 (Average) Flow Conditions- 50cm Sea Level Rise

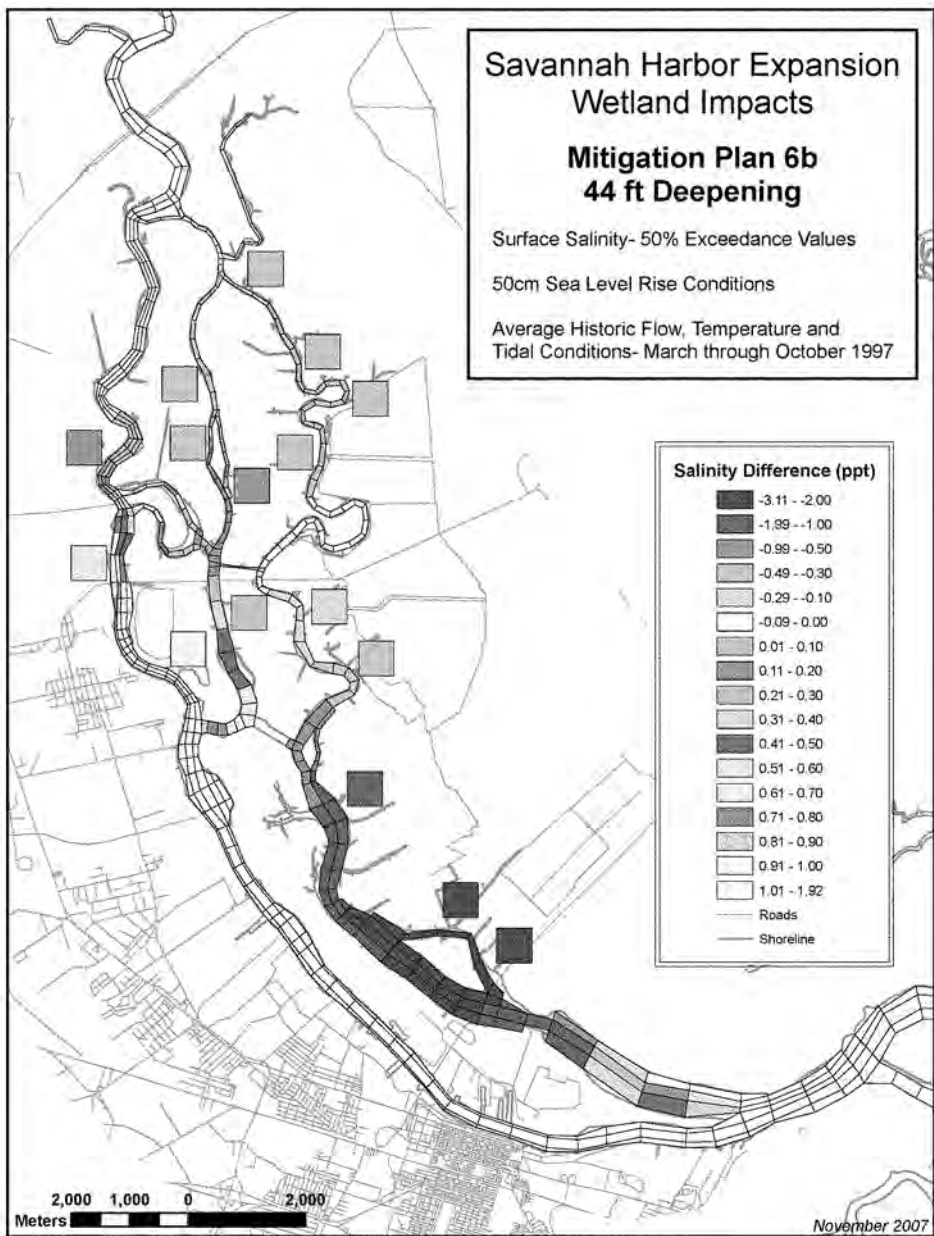


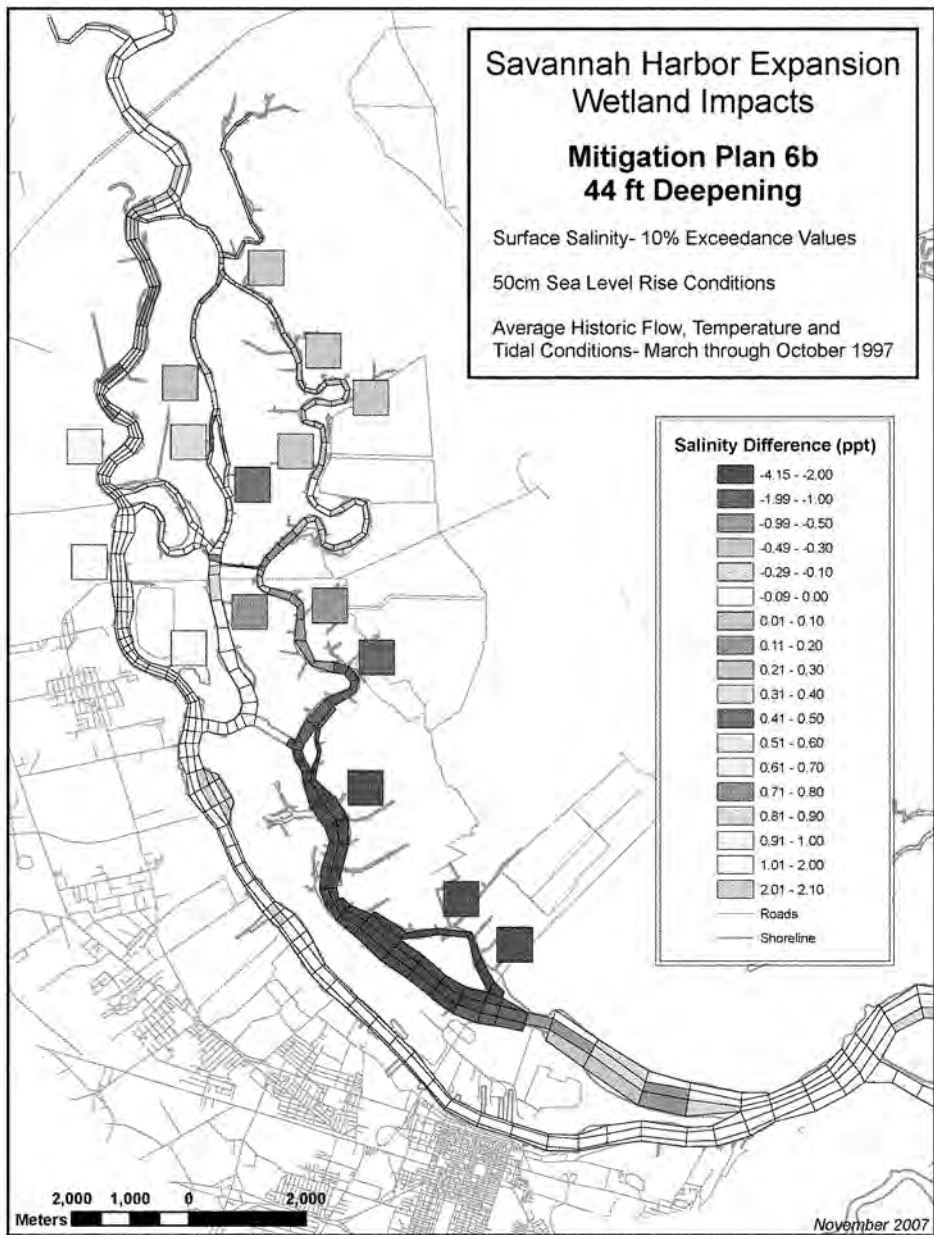

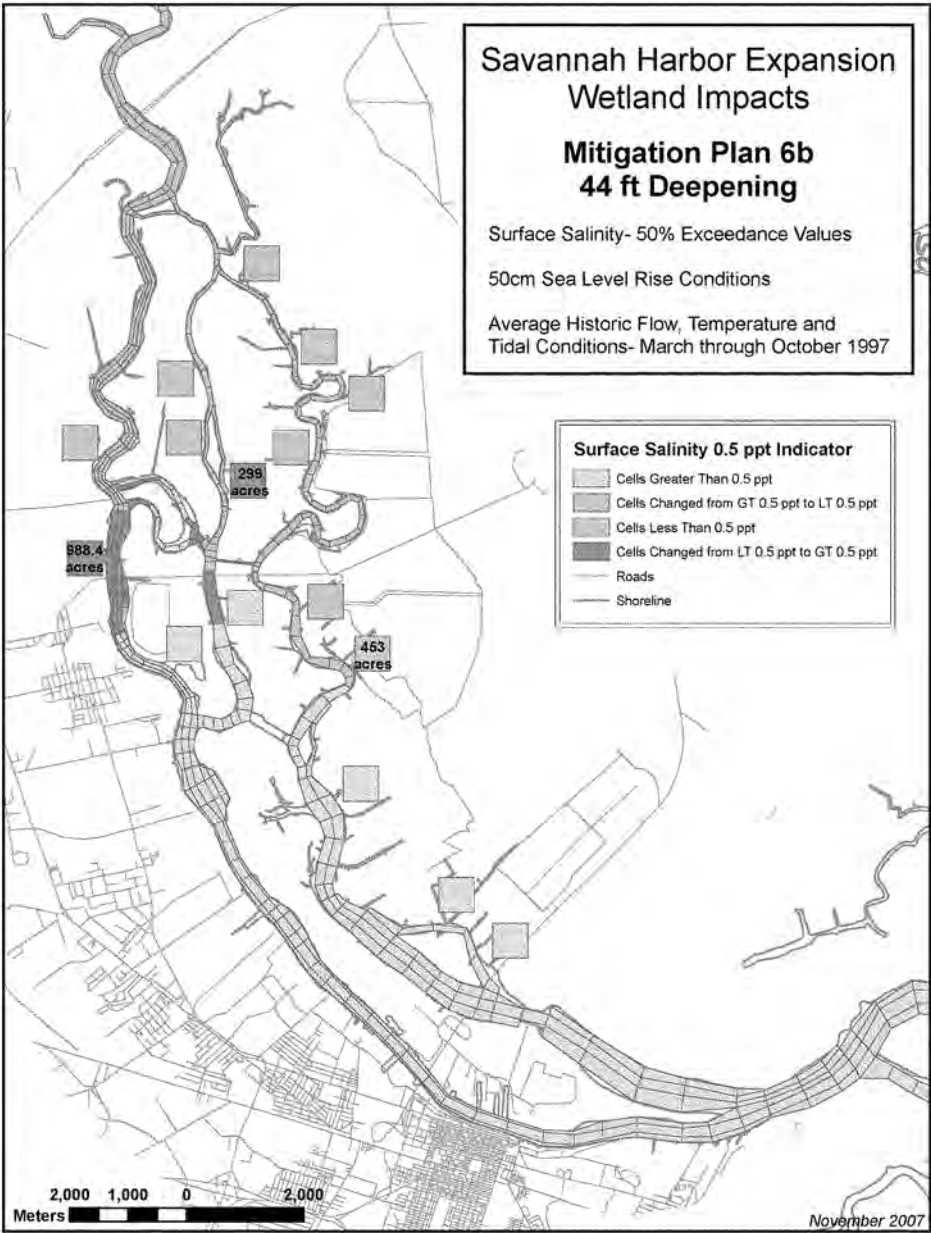

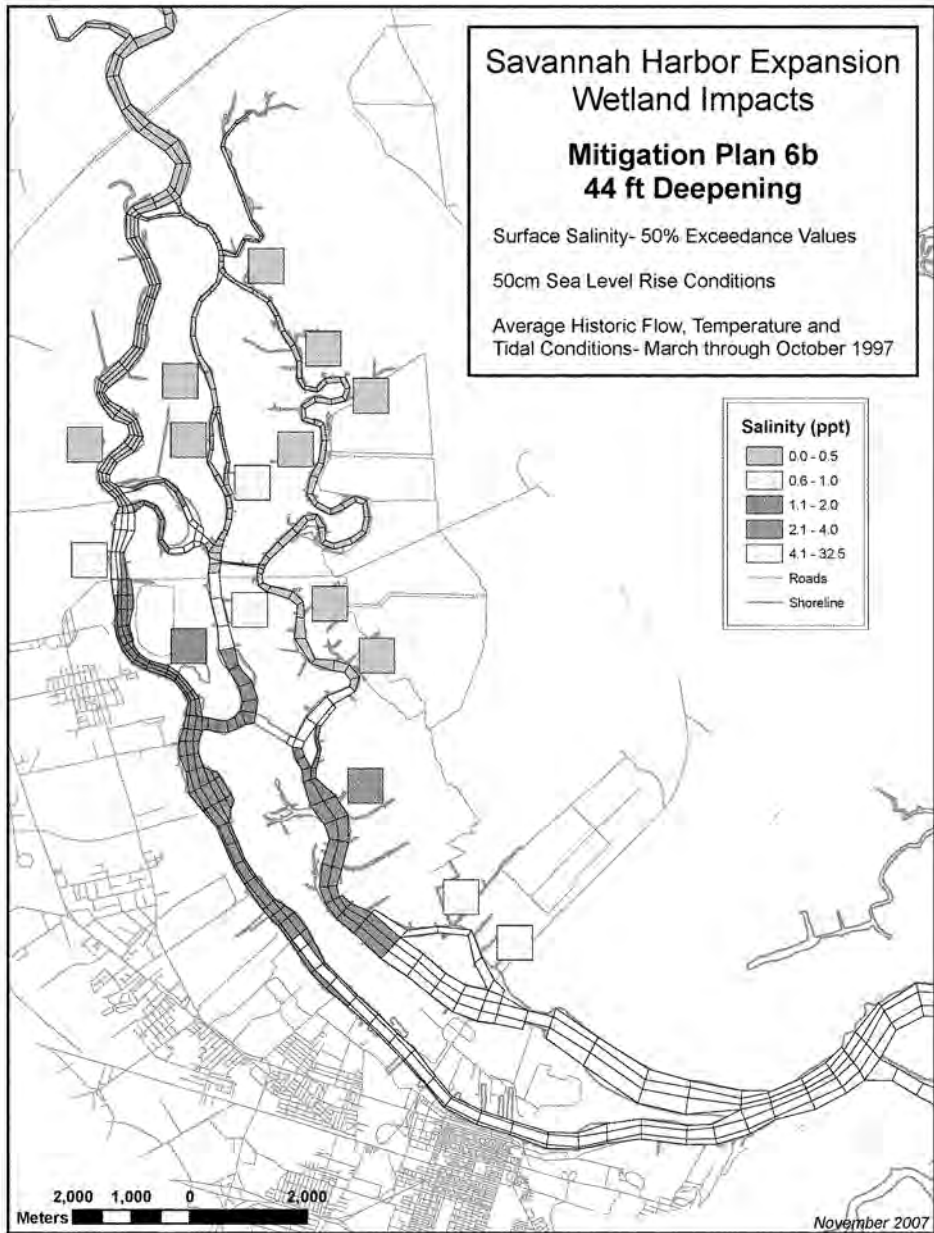



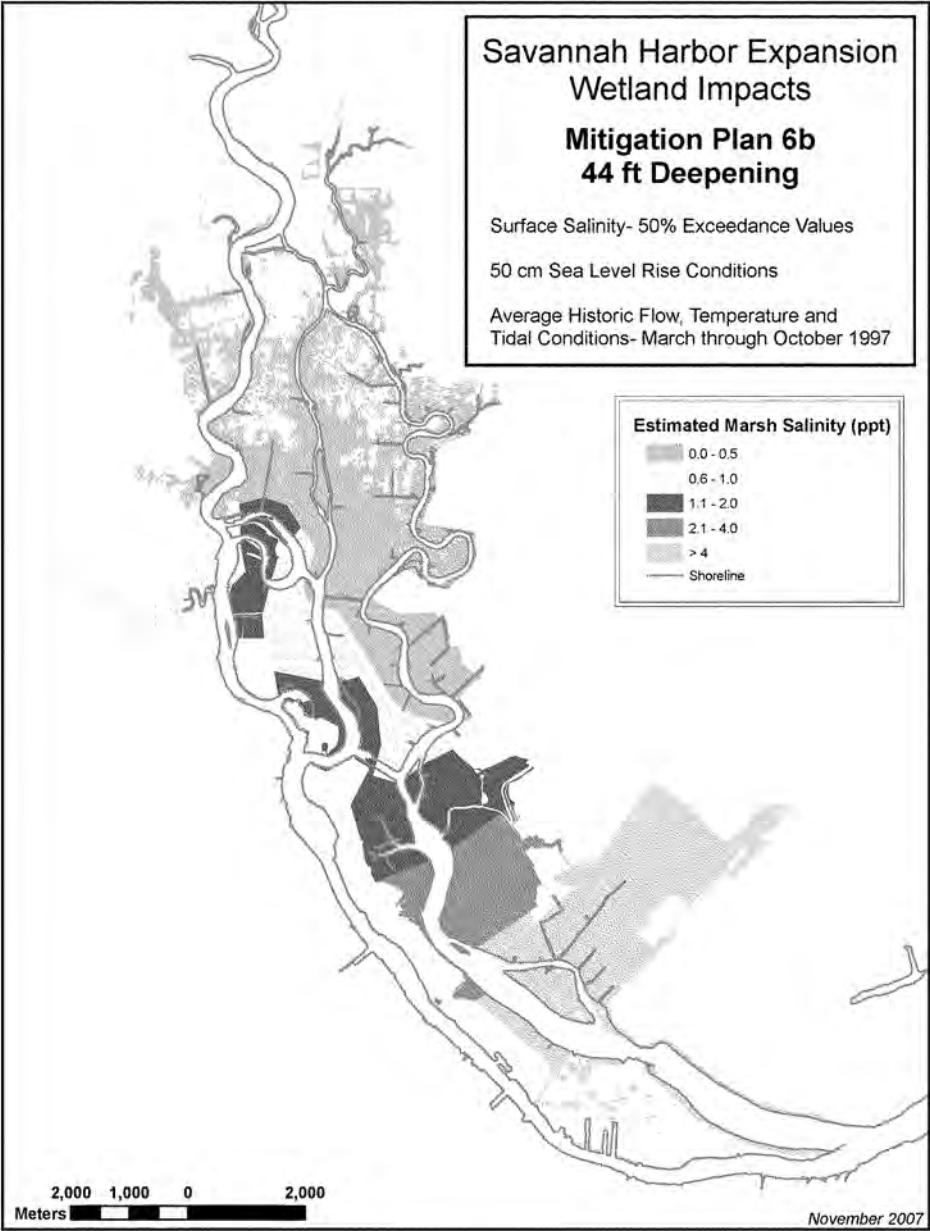



# **45 ft Channel Depth**


## *Mitigation Plan 6a*


## *Basic Evaluation*


1997 (Average) Flow Conditions- No Sea Level Rise

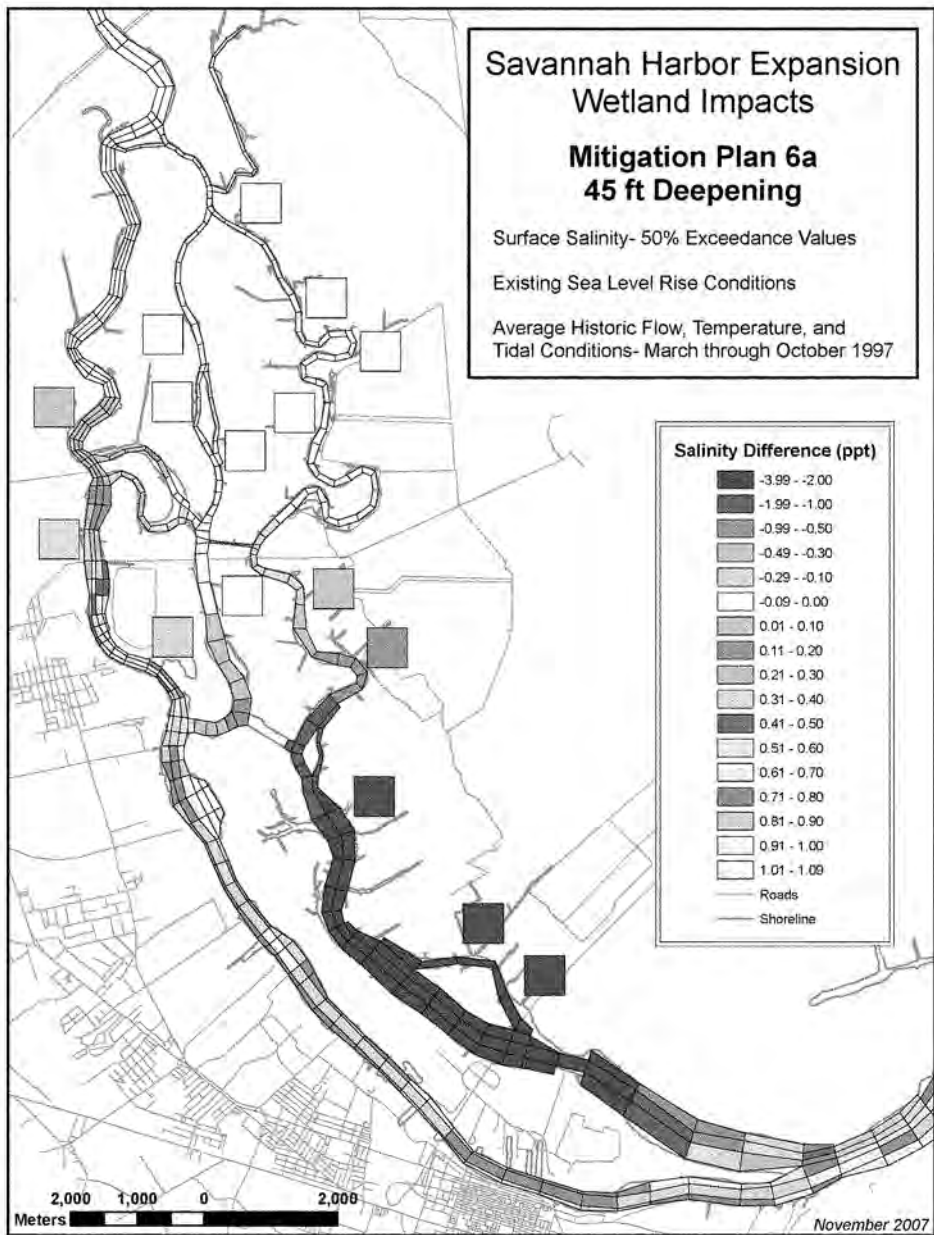

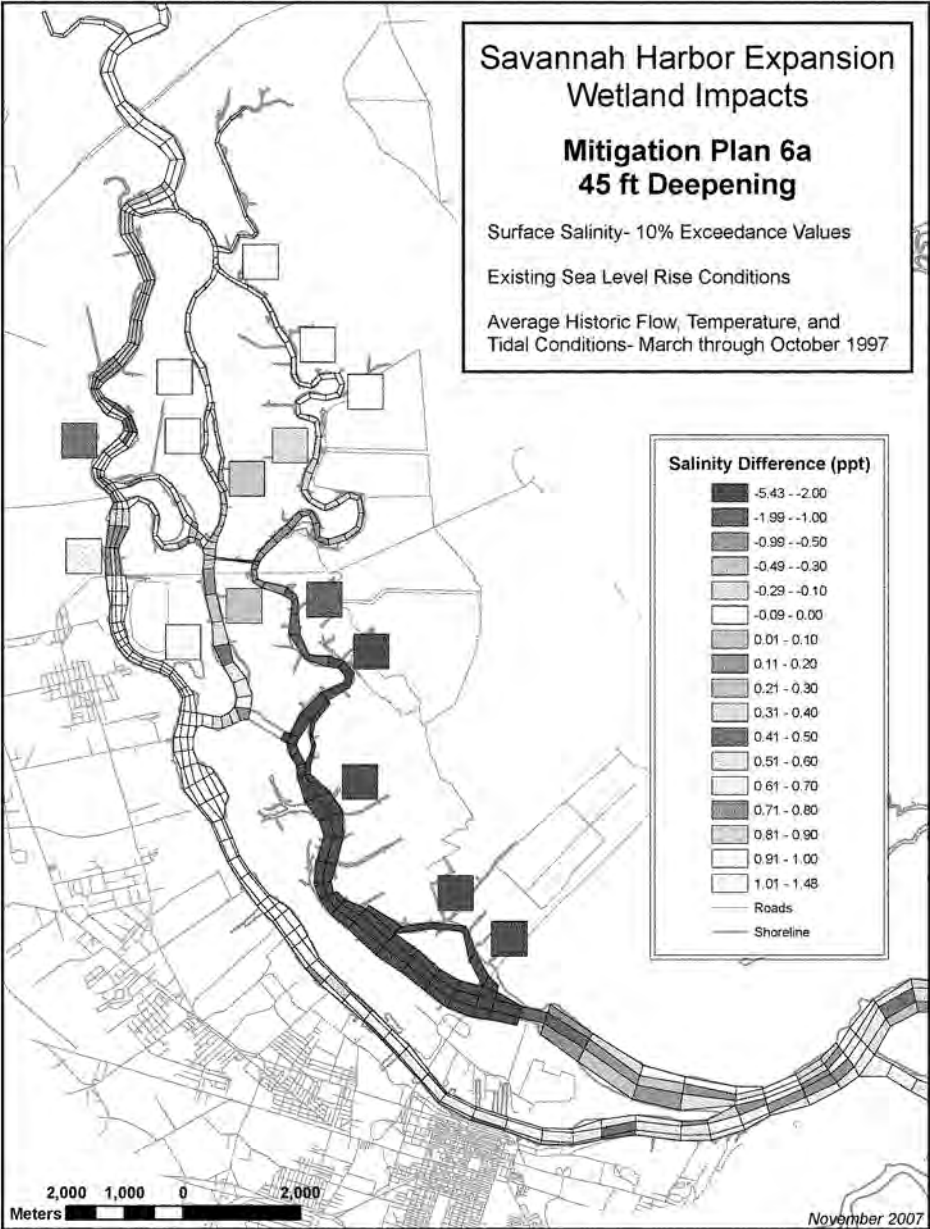


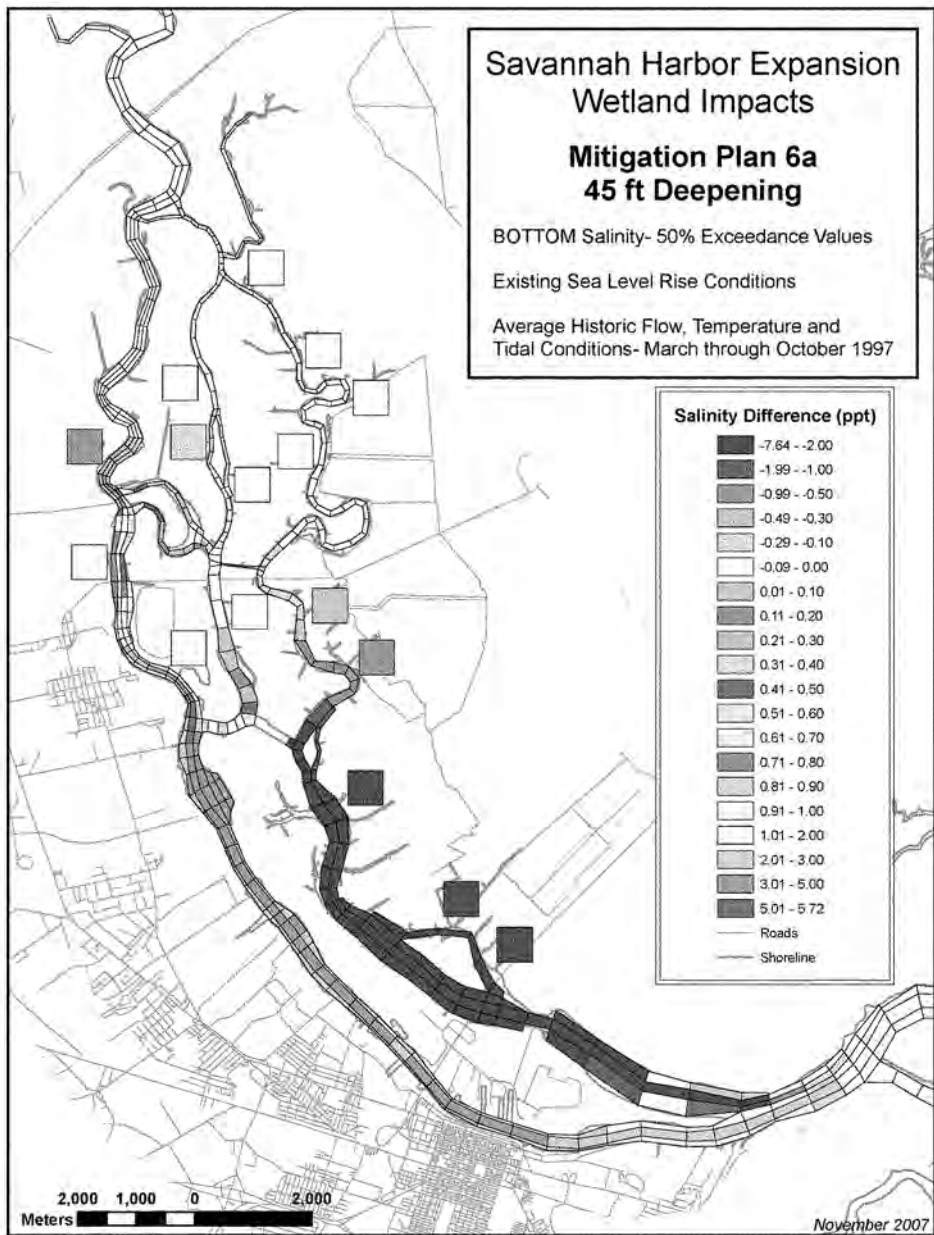


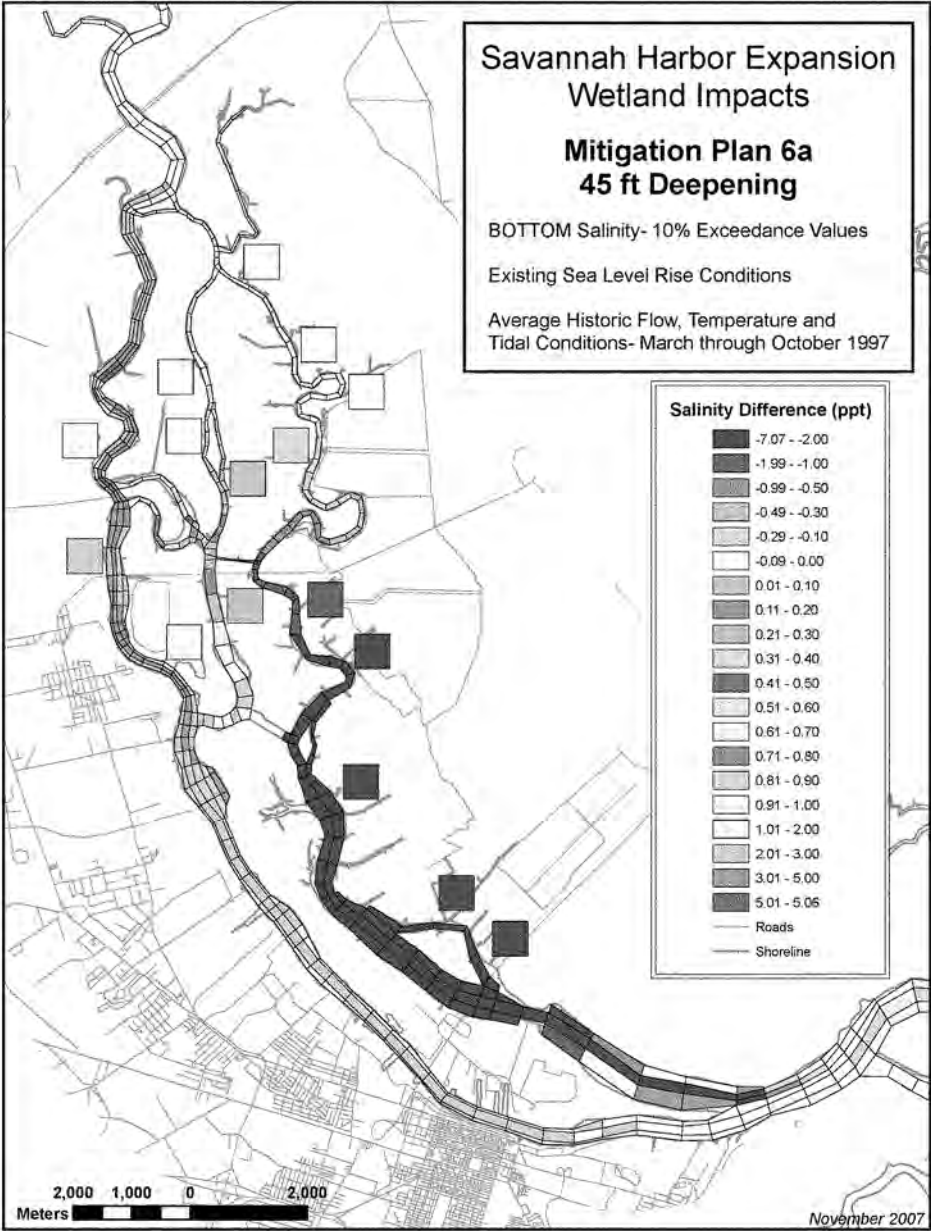

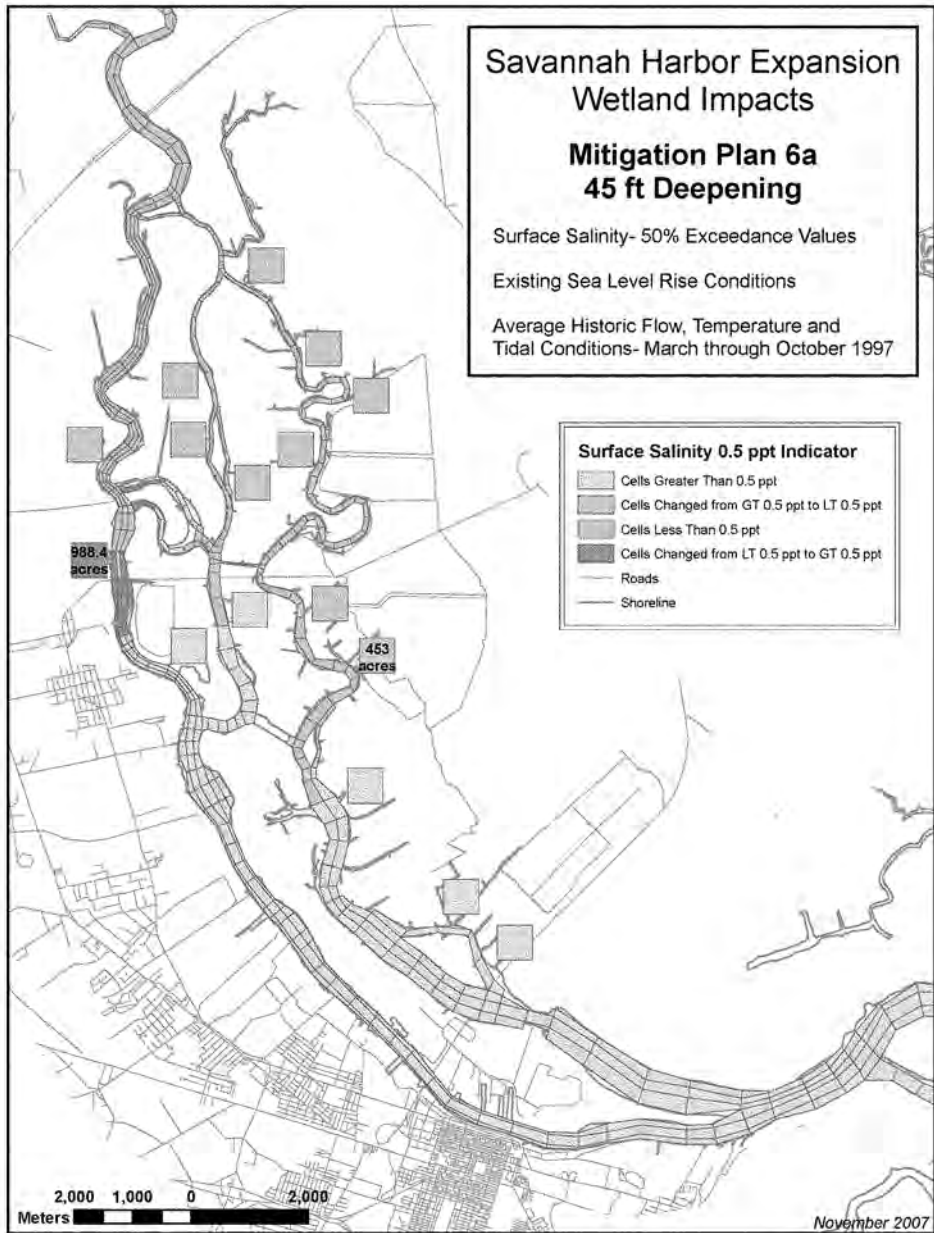




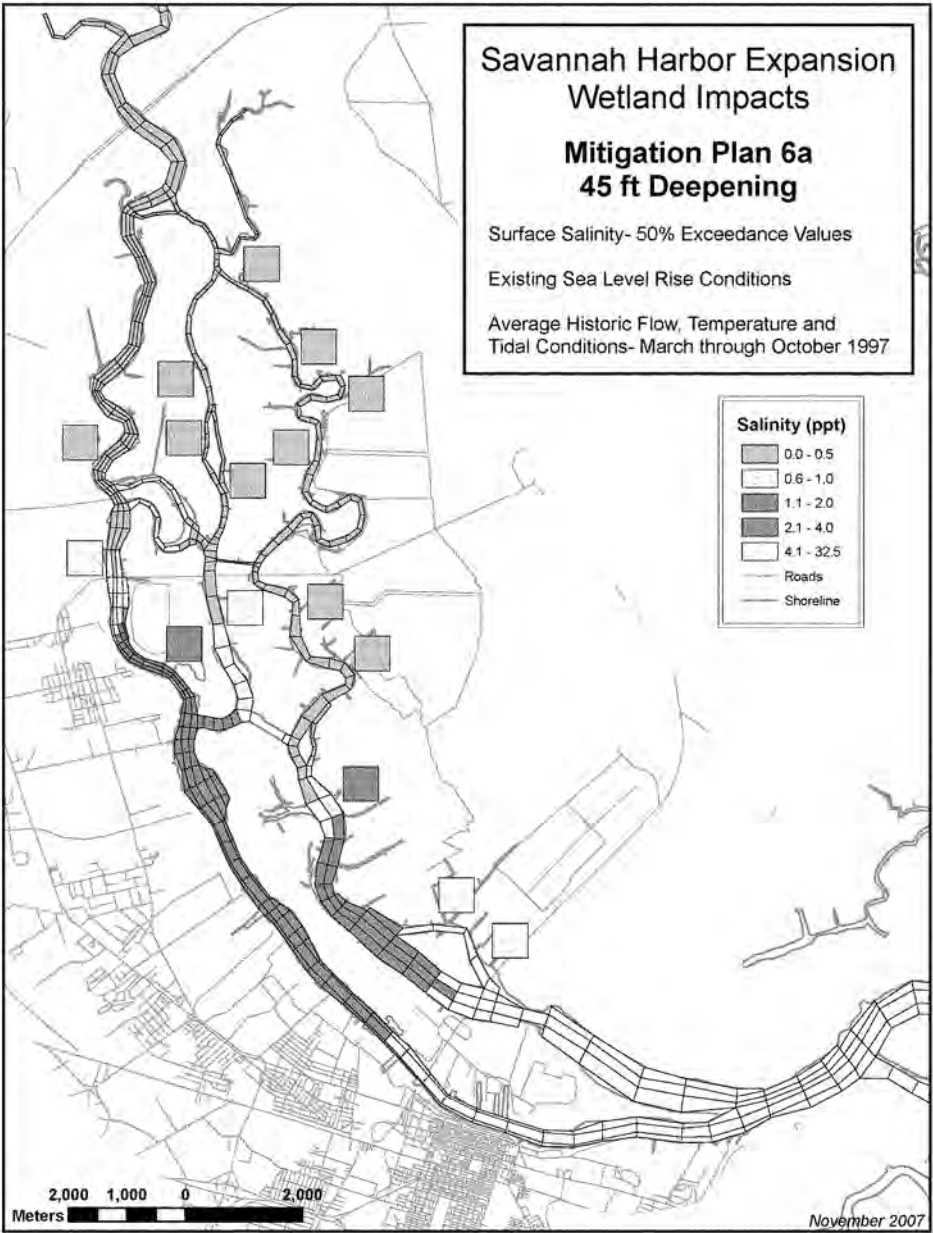


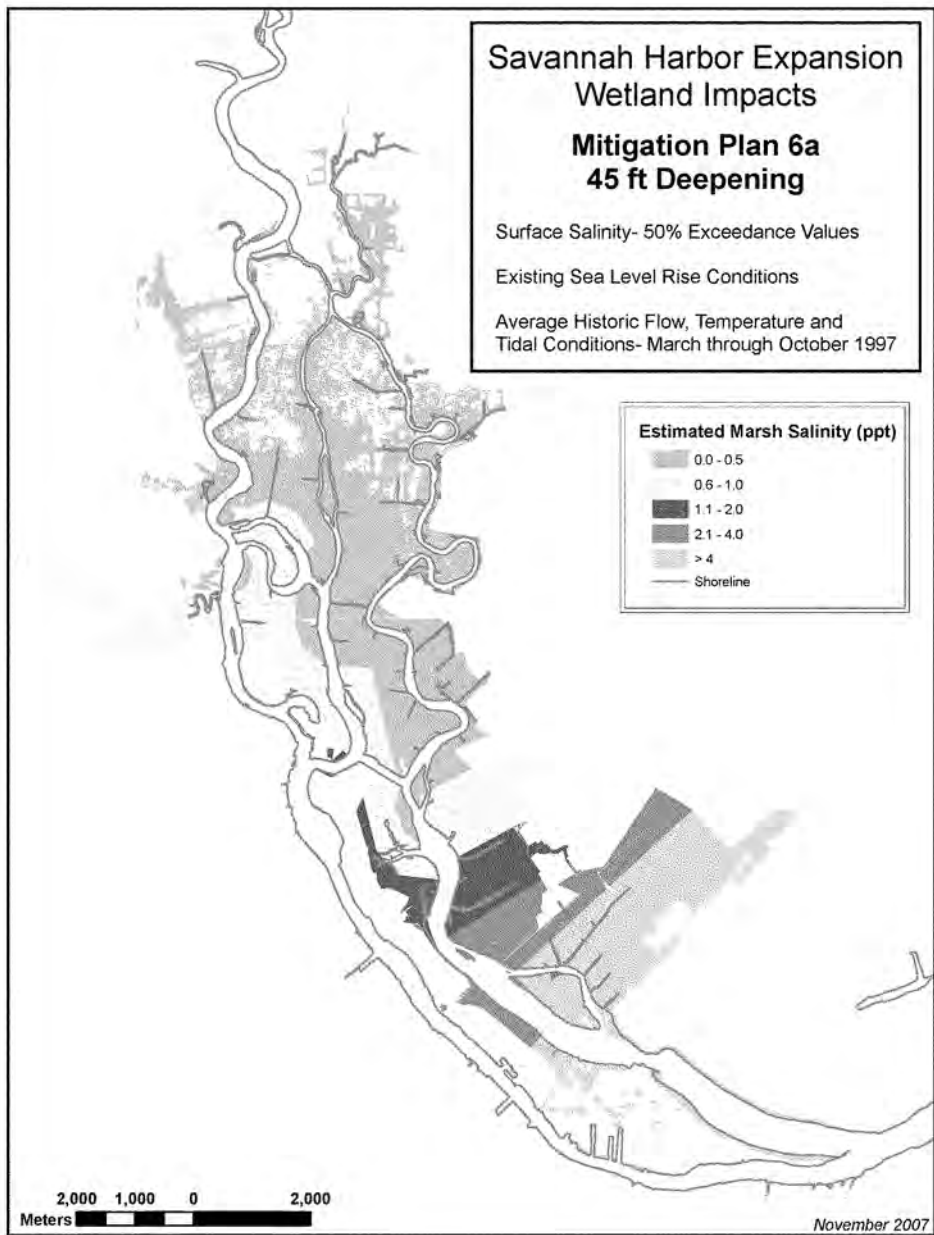



## *Sensitivity Analysis #1*


2001 (Low) Flow Conditions- No Sea Level Rise

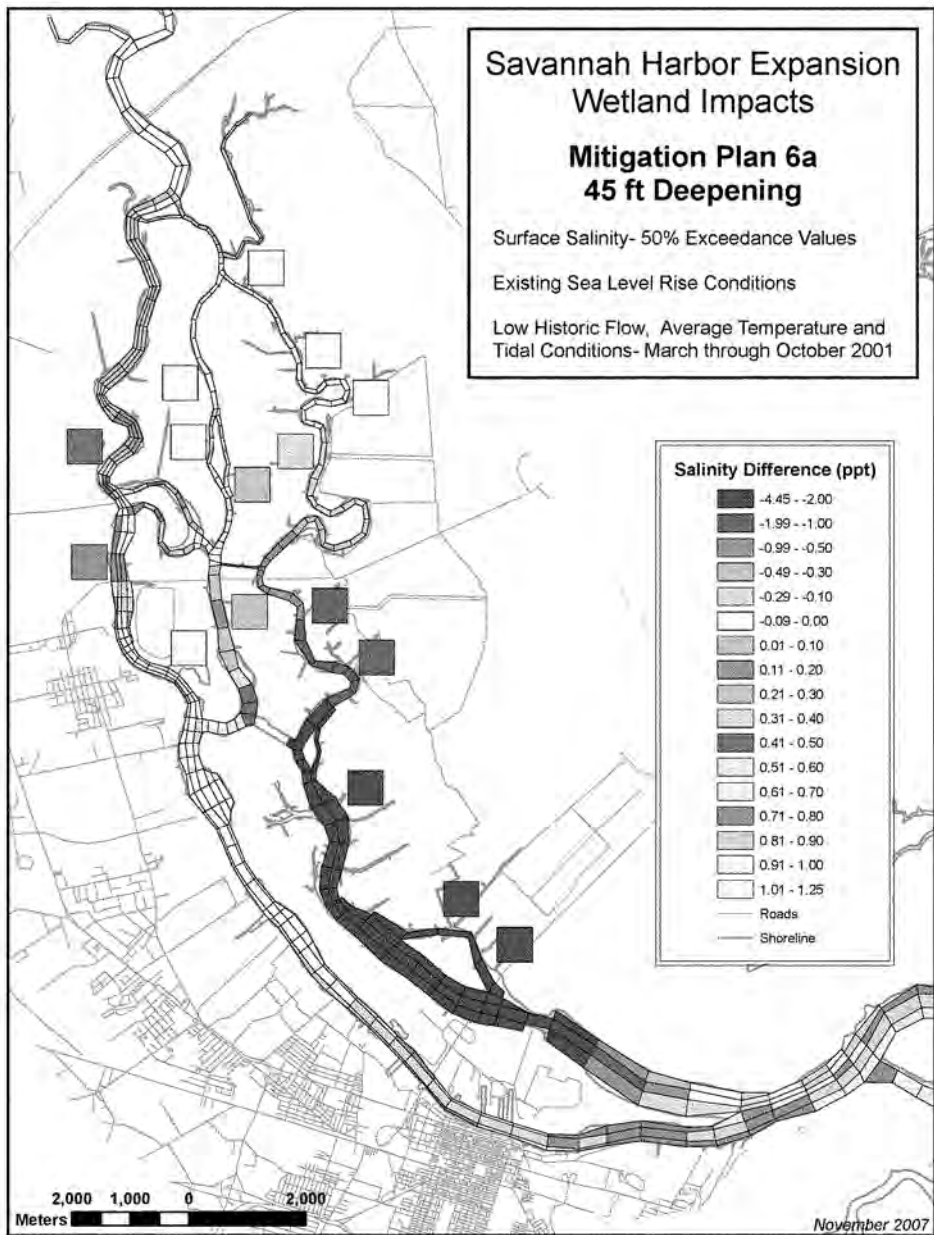

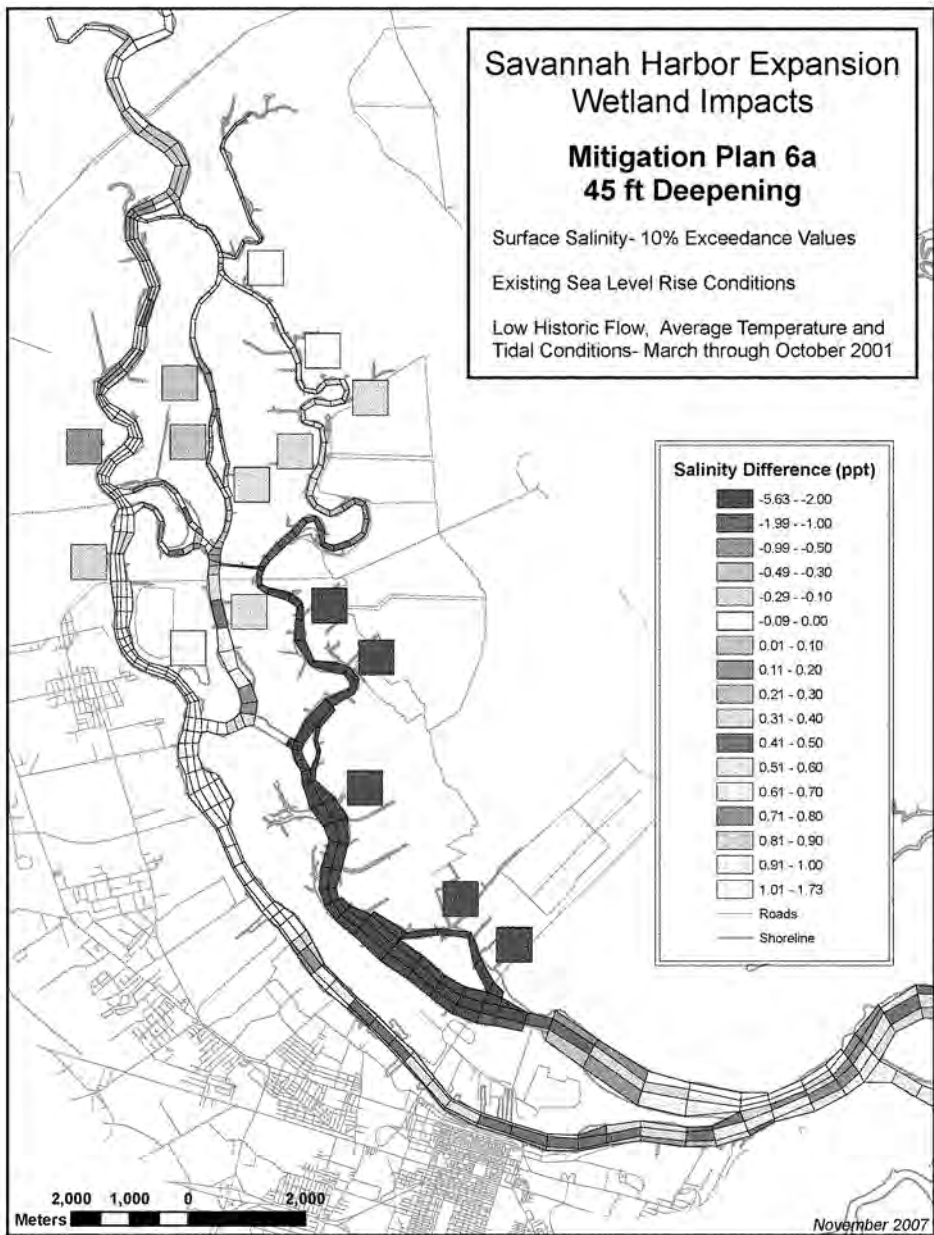

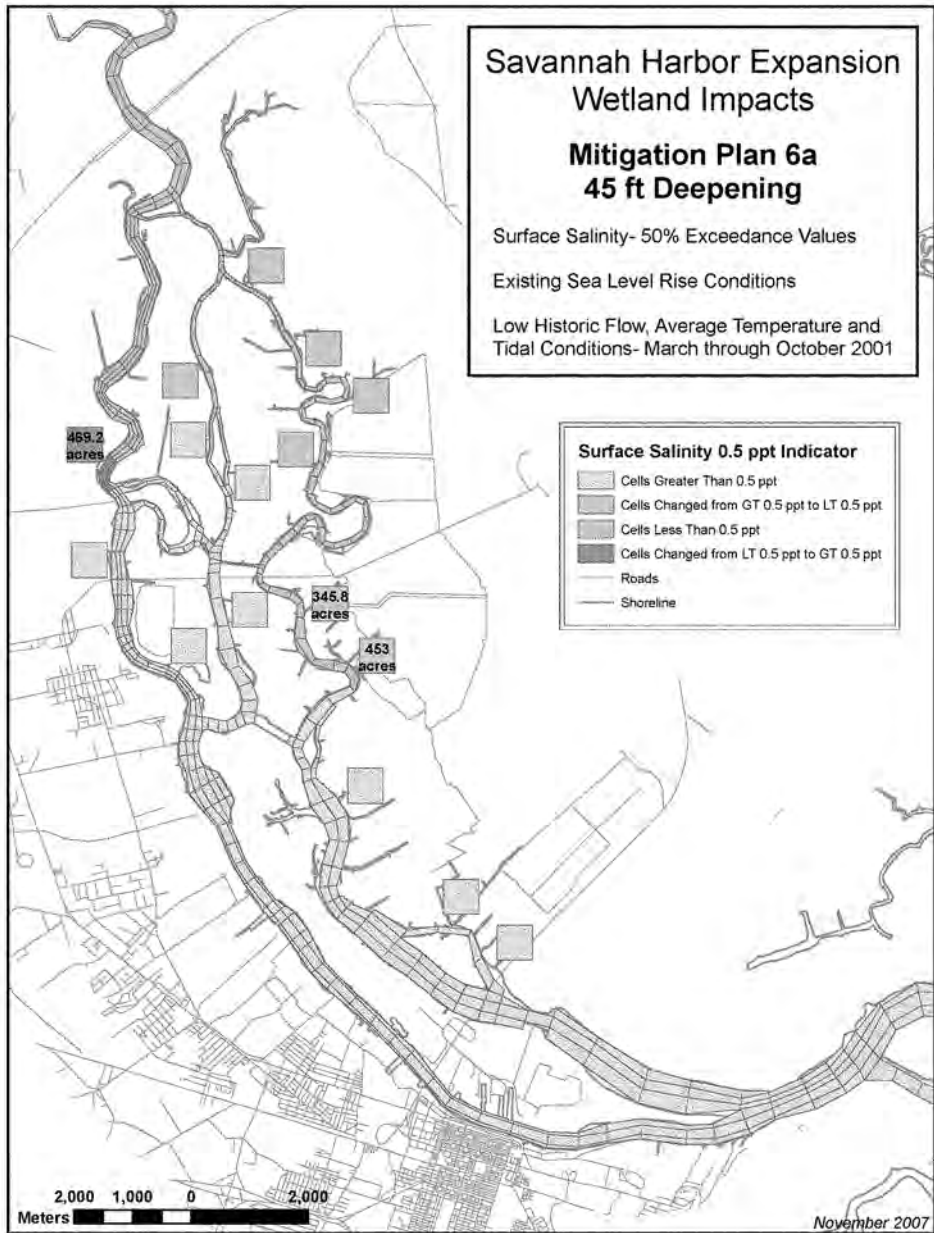

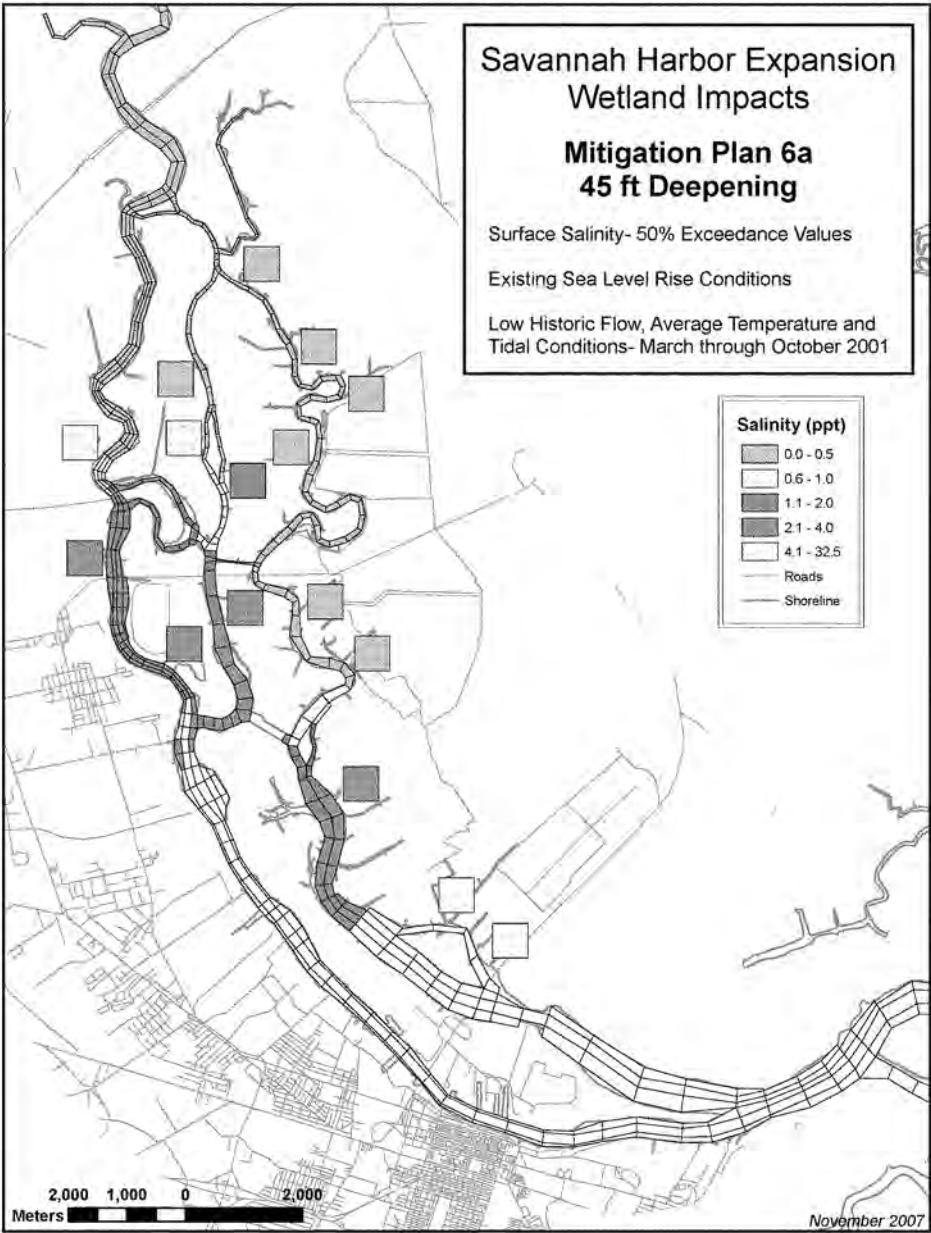


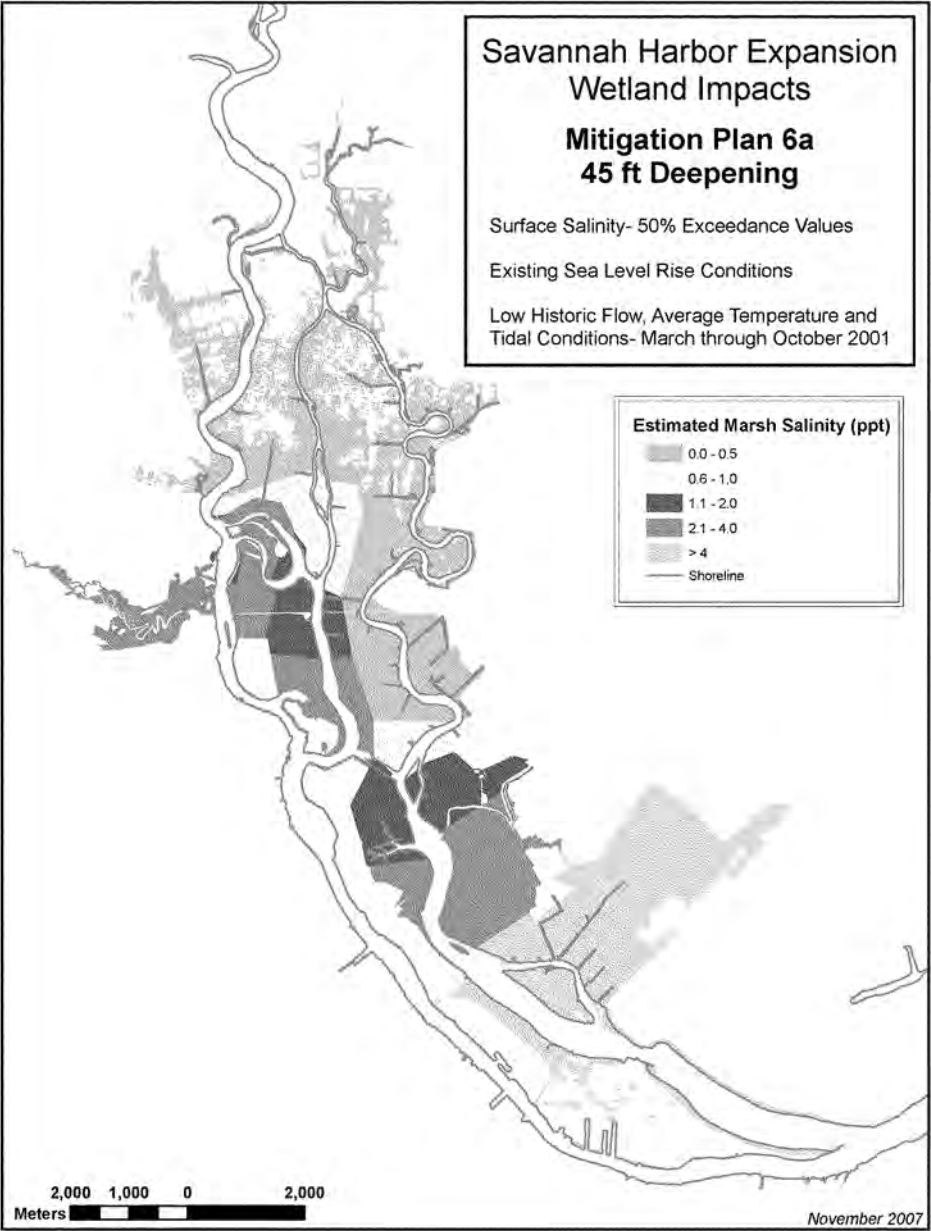






## *Sensitivity Analysis #2A*


1997 (Average) Flow Conditions- 25cm Sea Level Rise

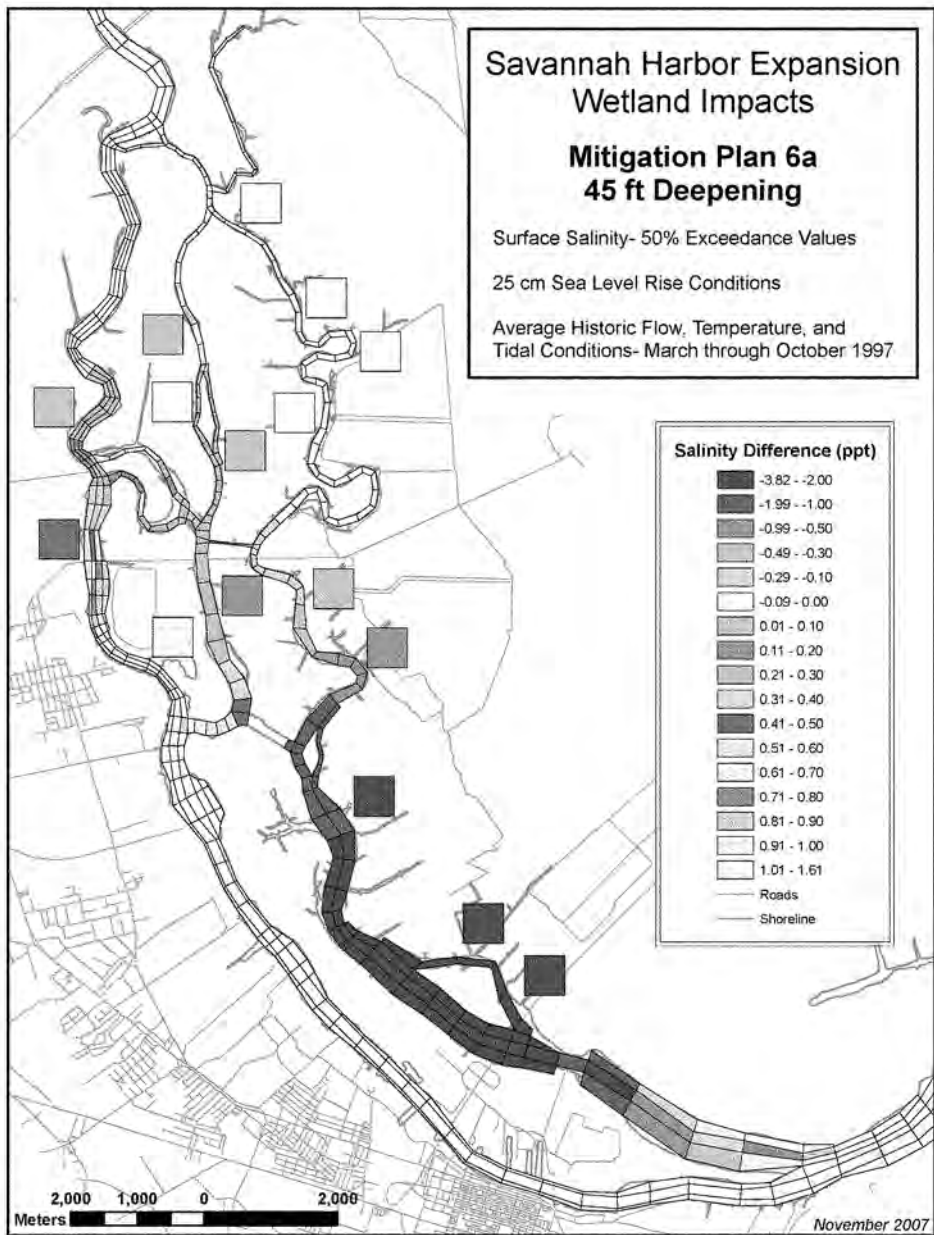

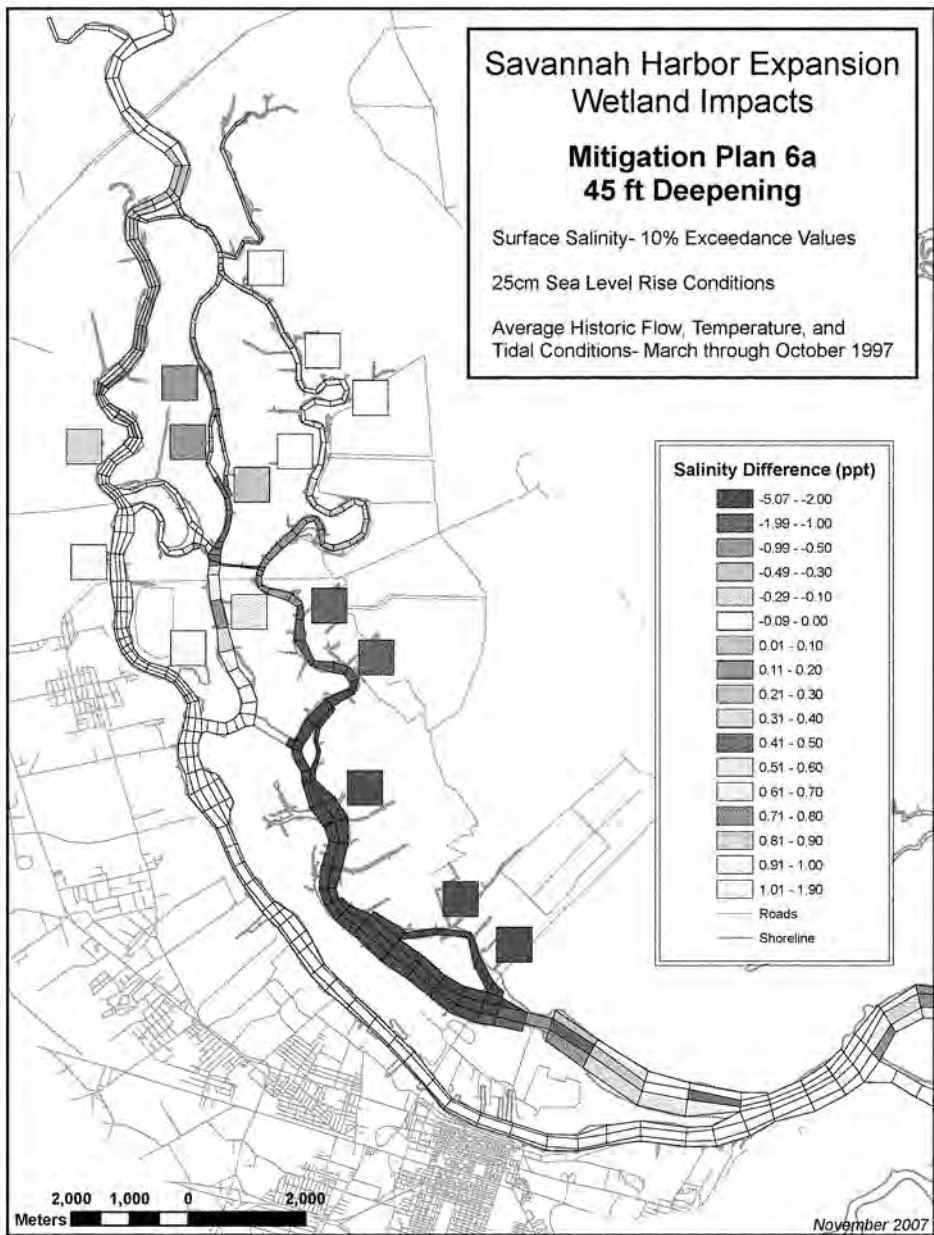

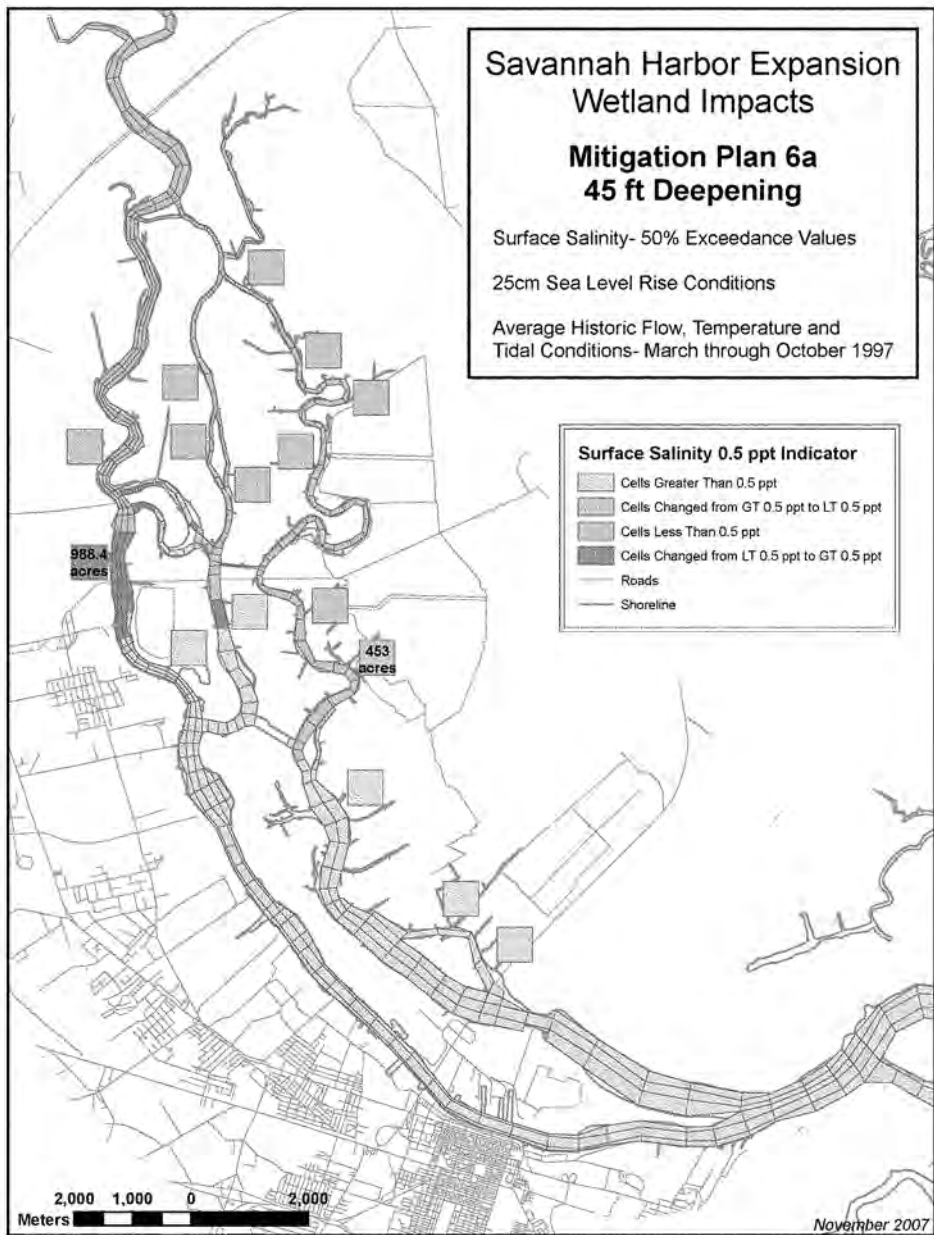


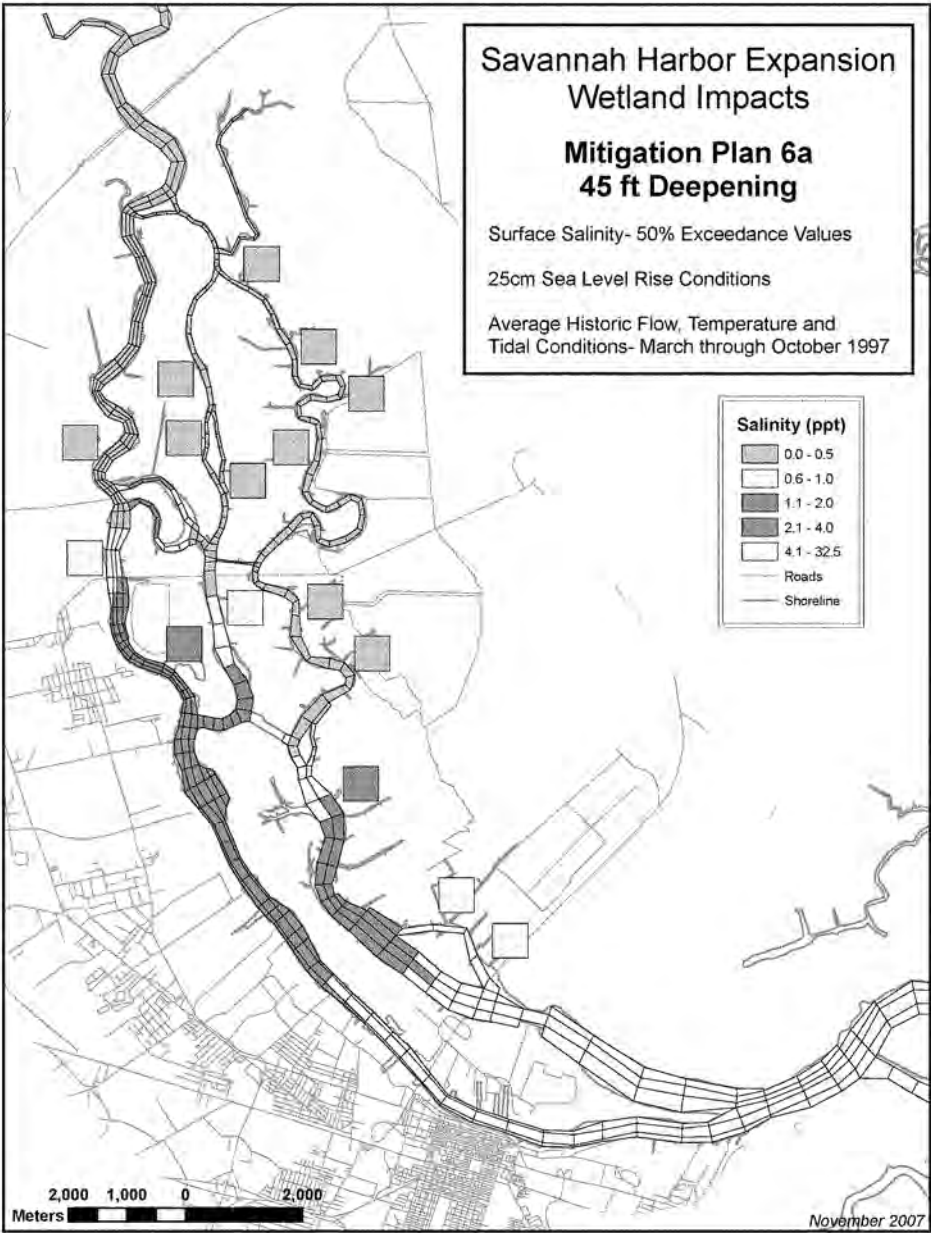

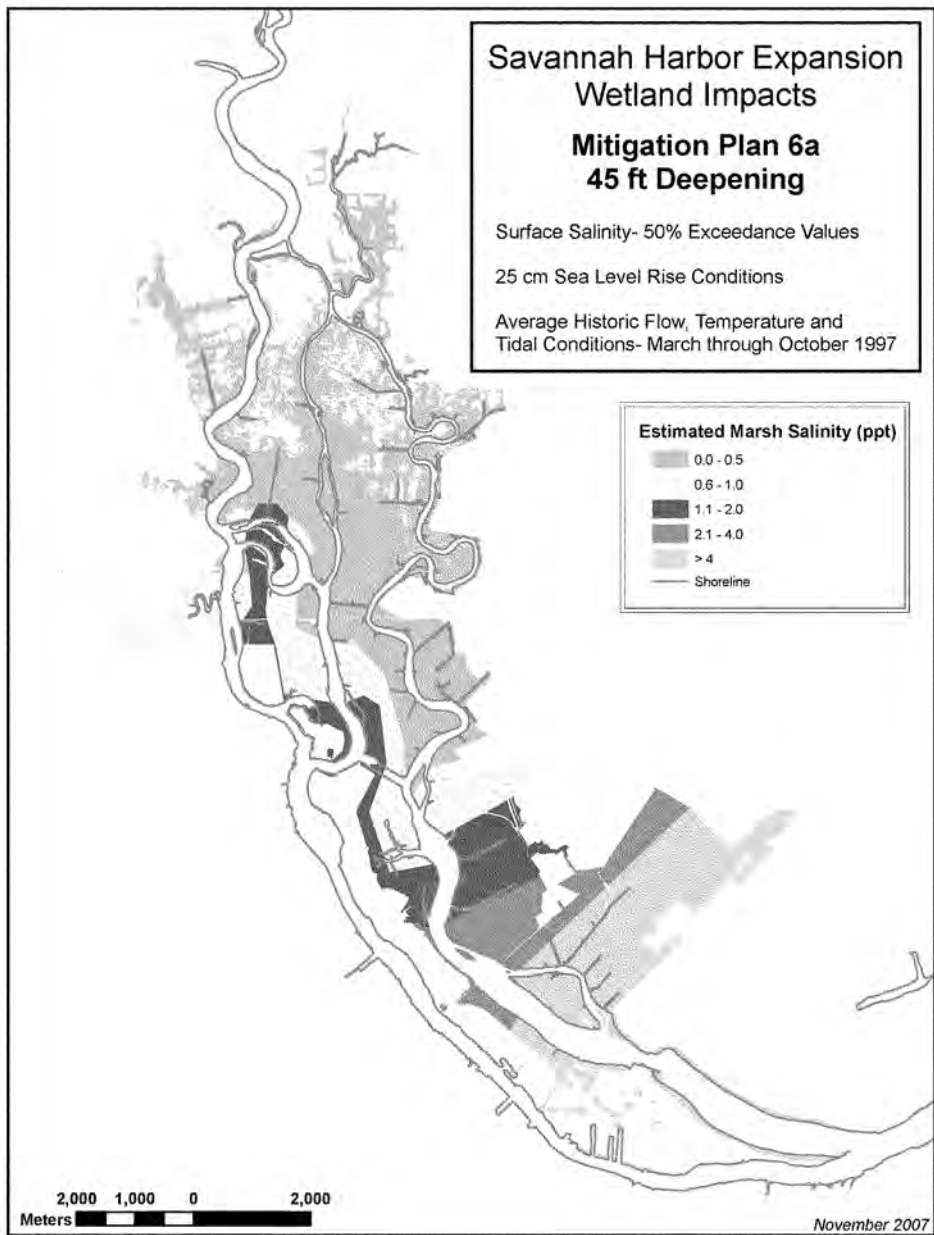



## *Sensitivity Analysis #2B*


1997 (Average) Flow Conditions- 50cm Sea Level Rise

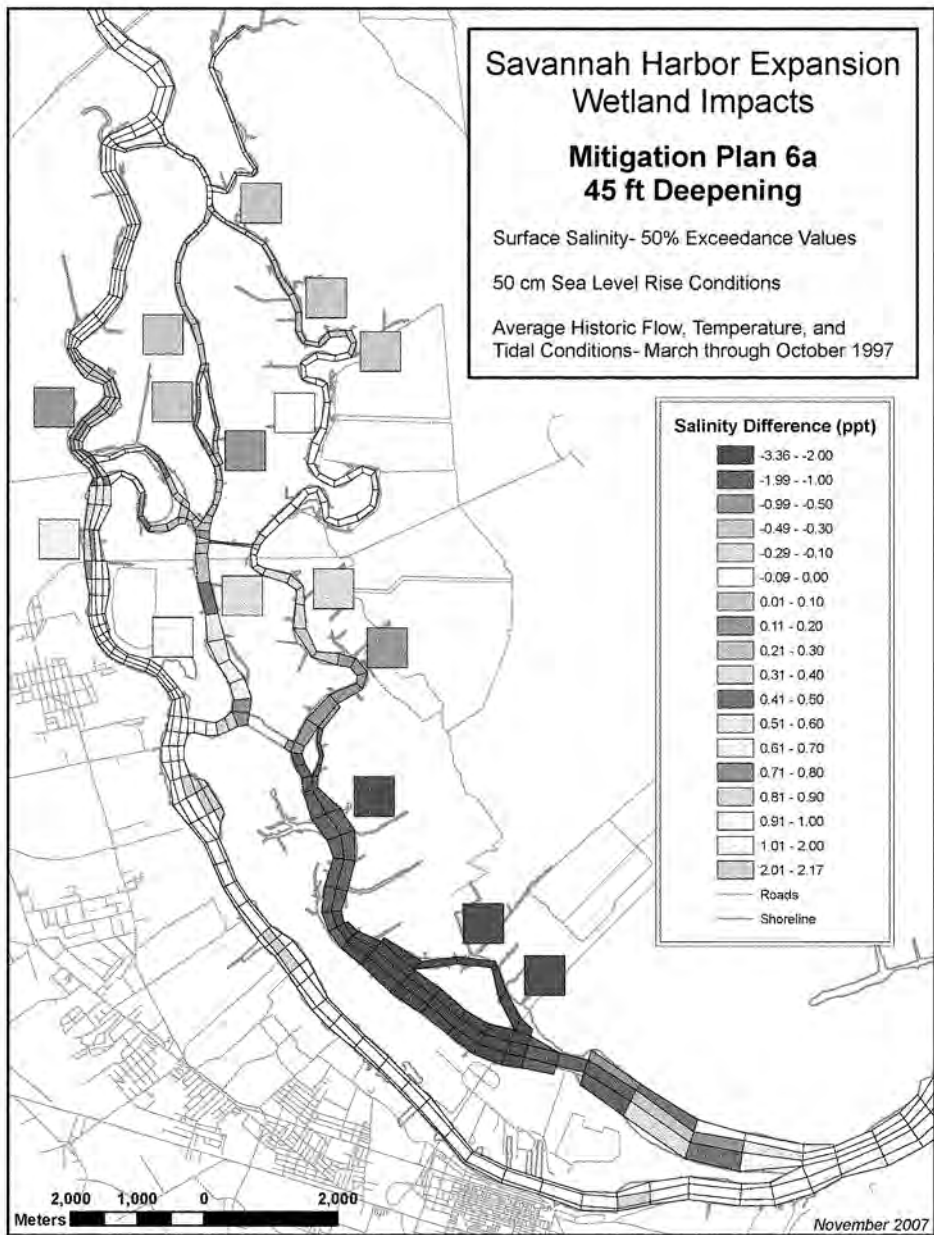




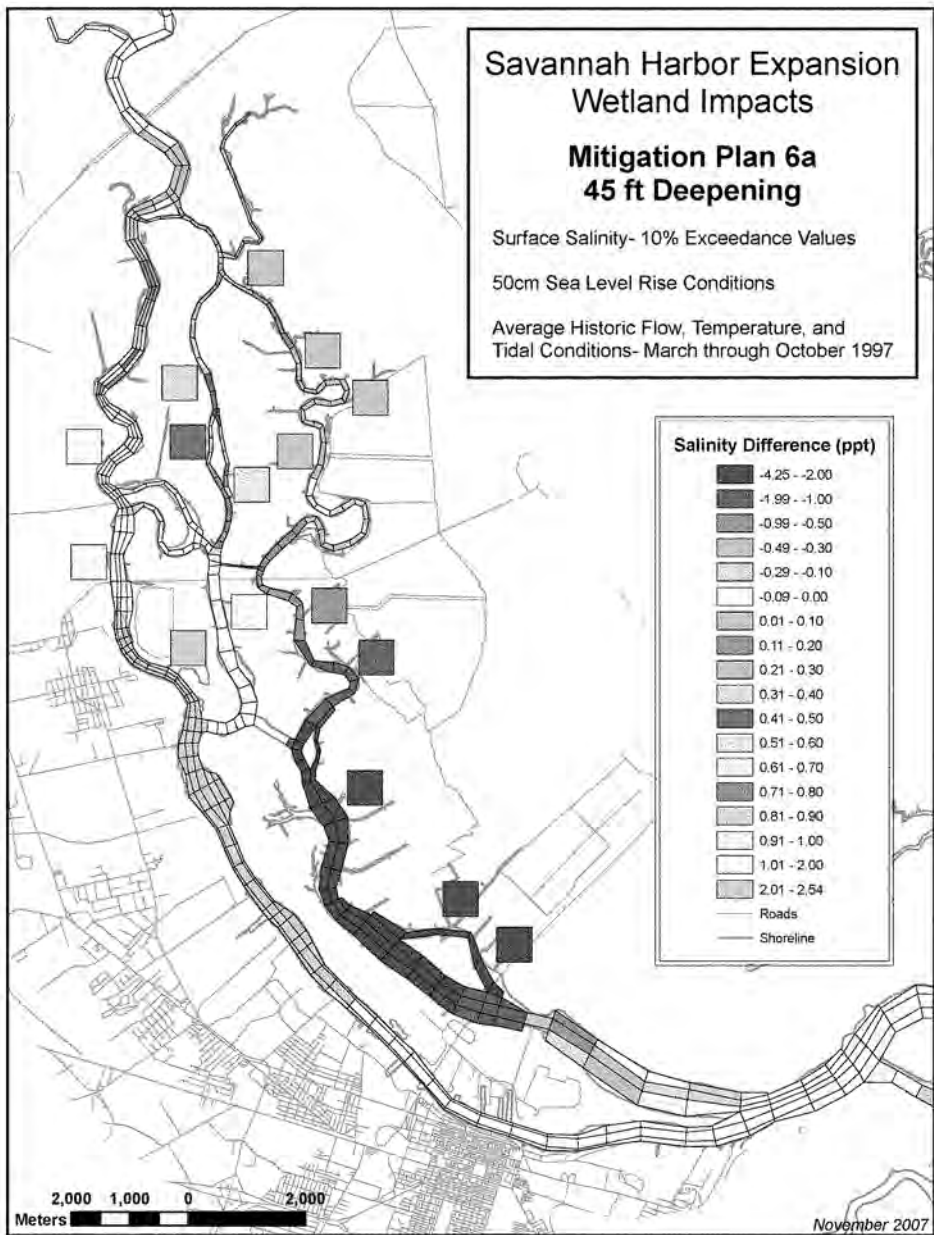

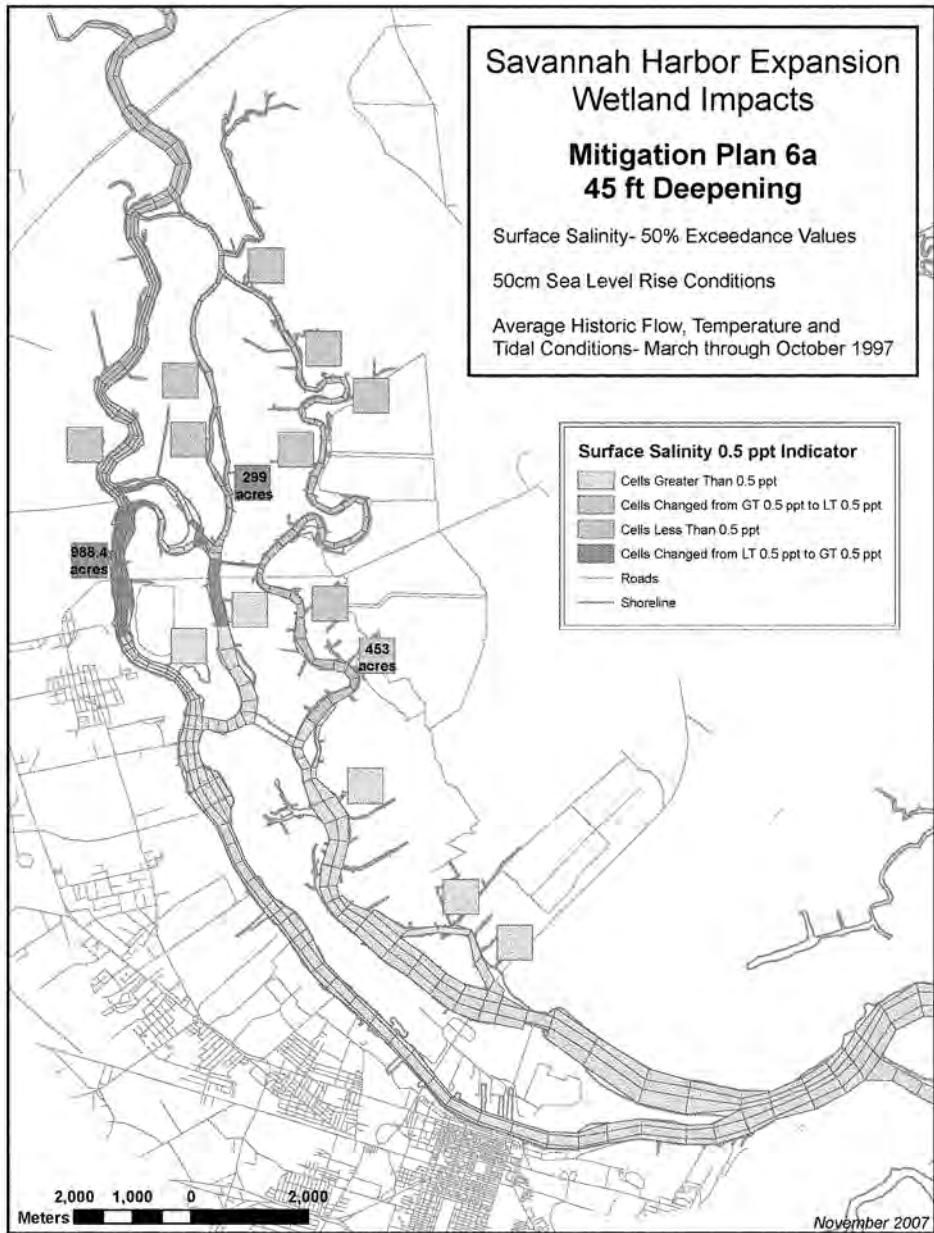

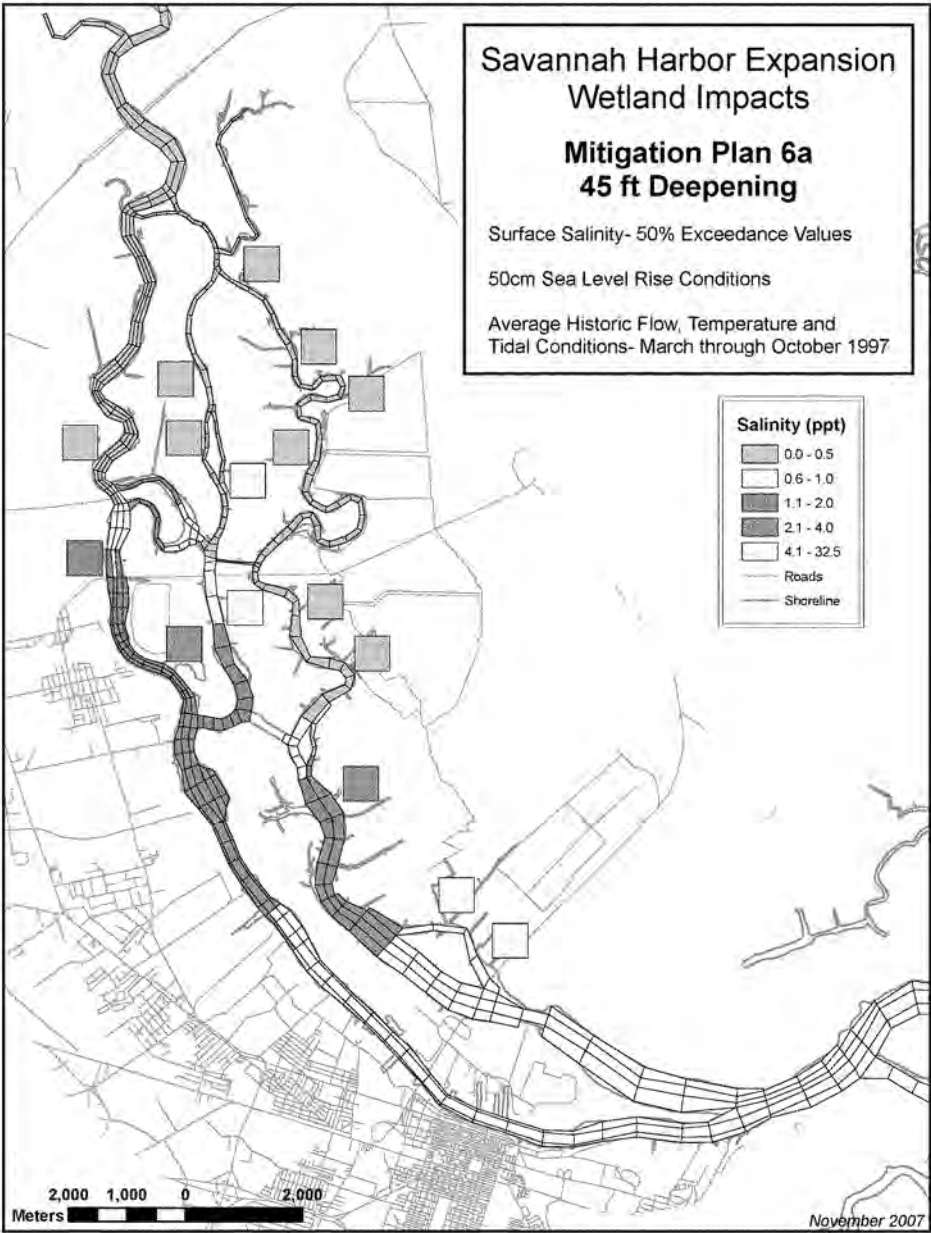

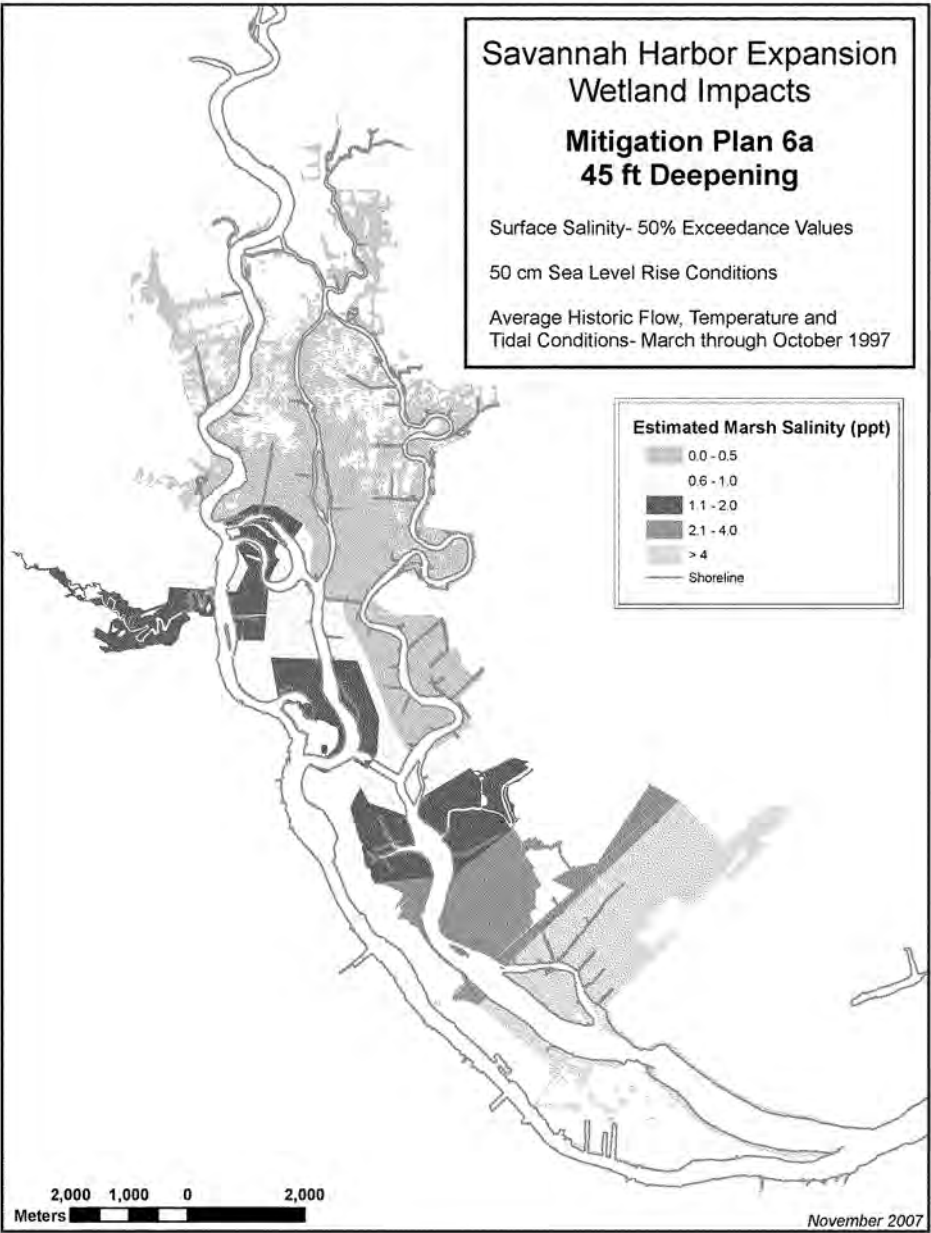



# **46 ft Channel Depth**

## *Mitigation Plan 6a*


## *Basic Evaluation*


1997 (Average) Flow Conditions- No Sea Level Rise

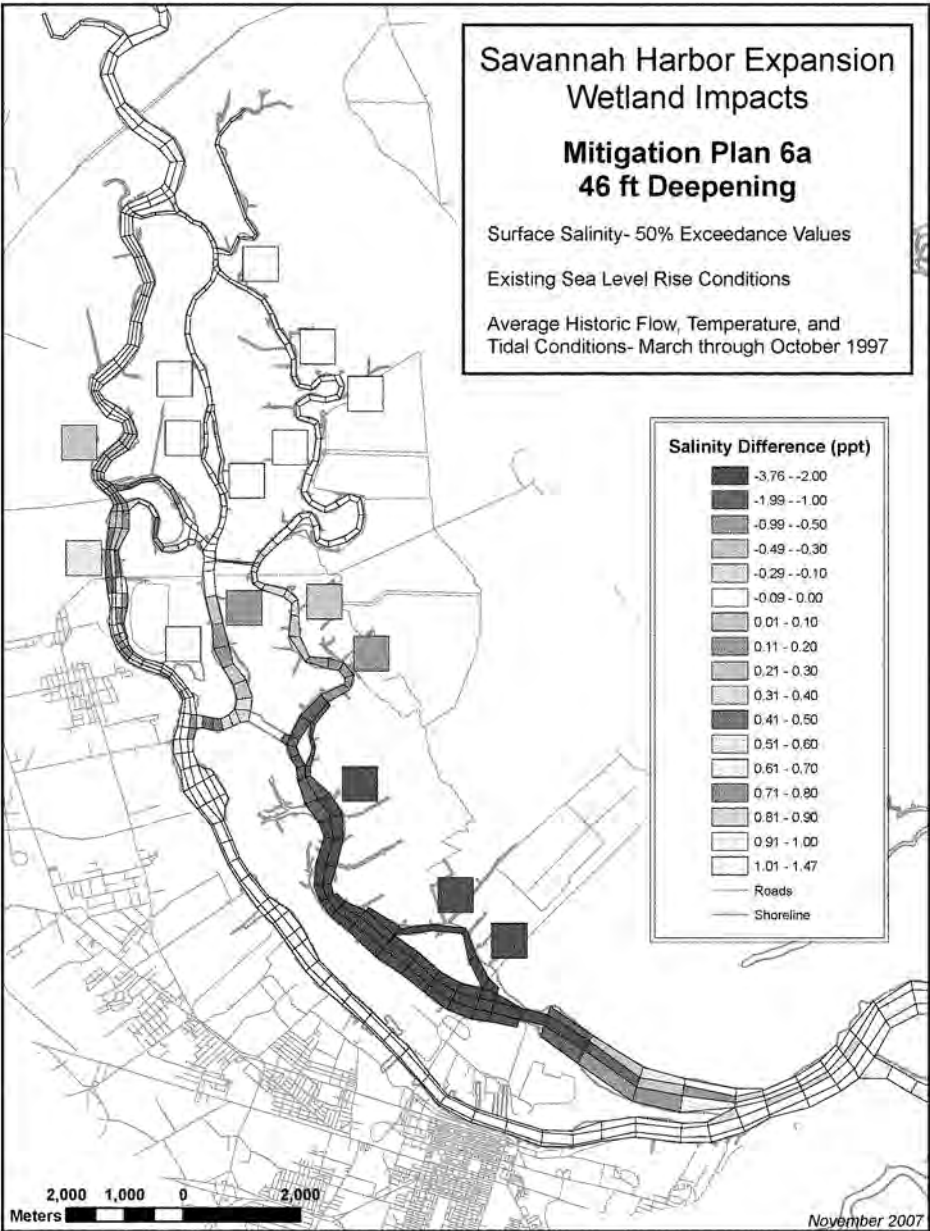


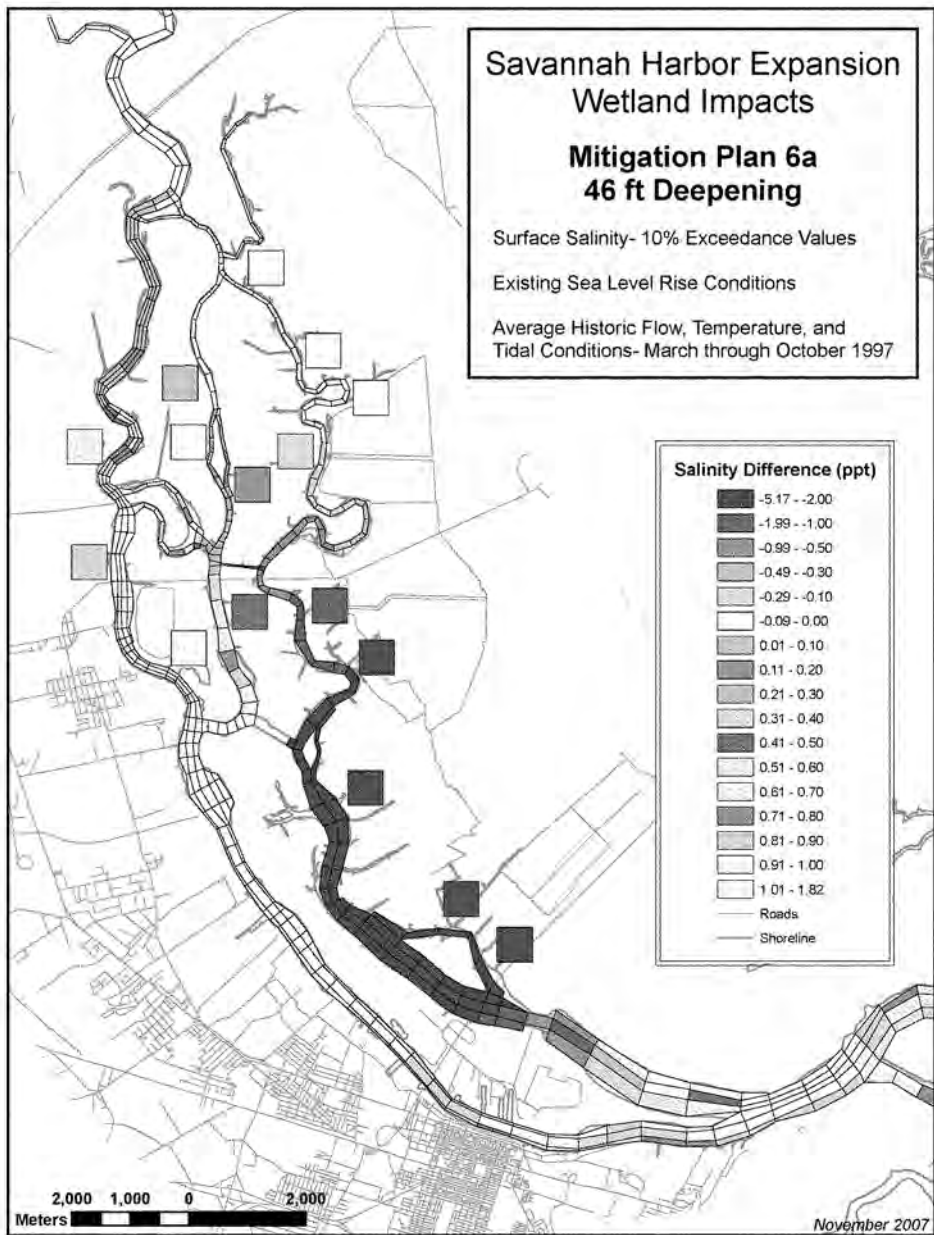





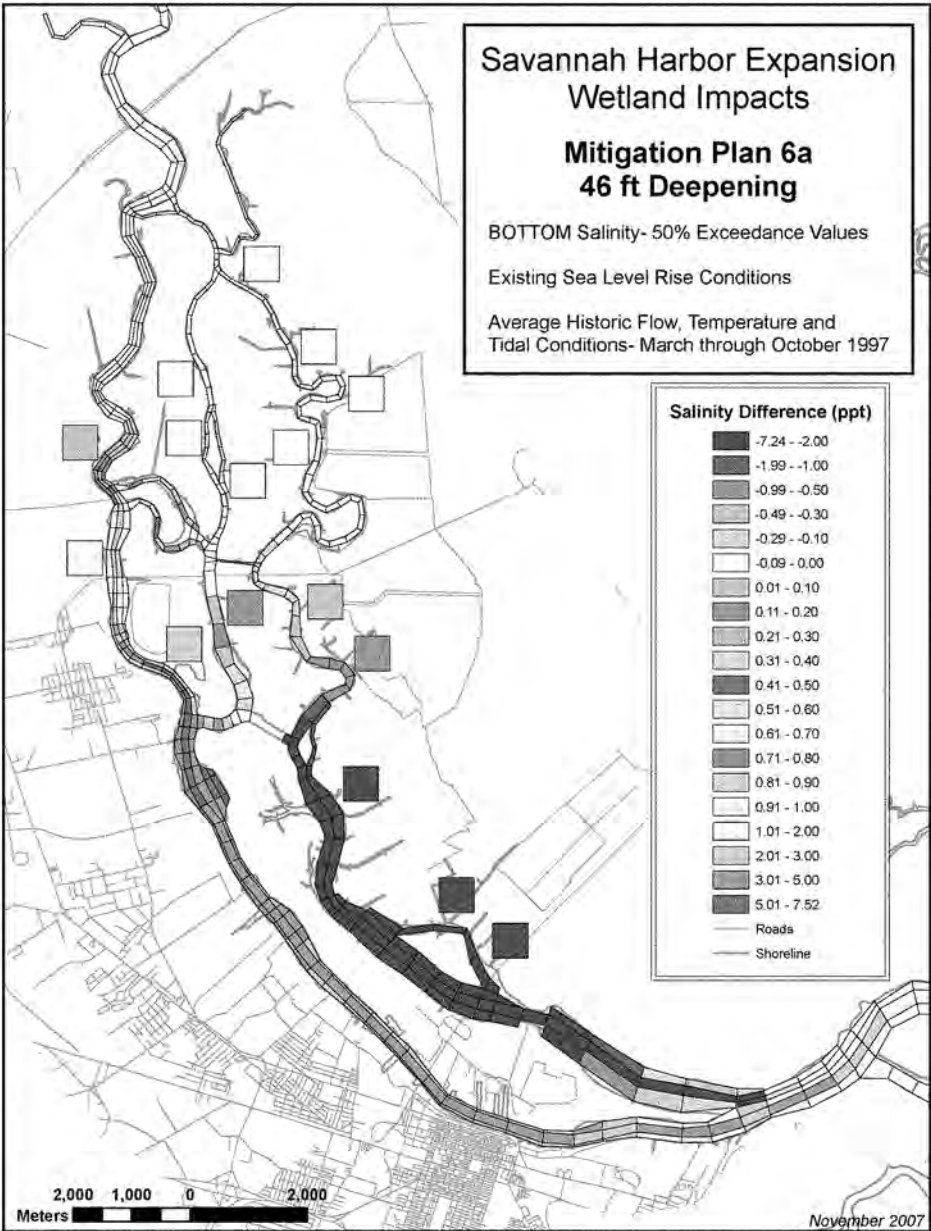

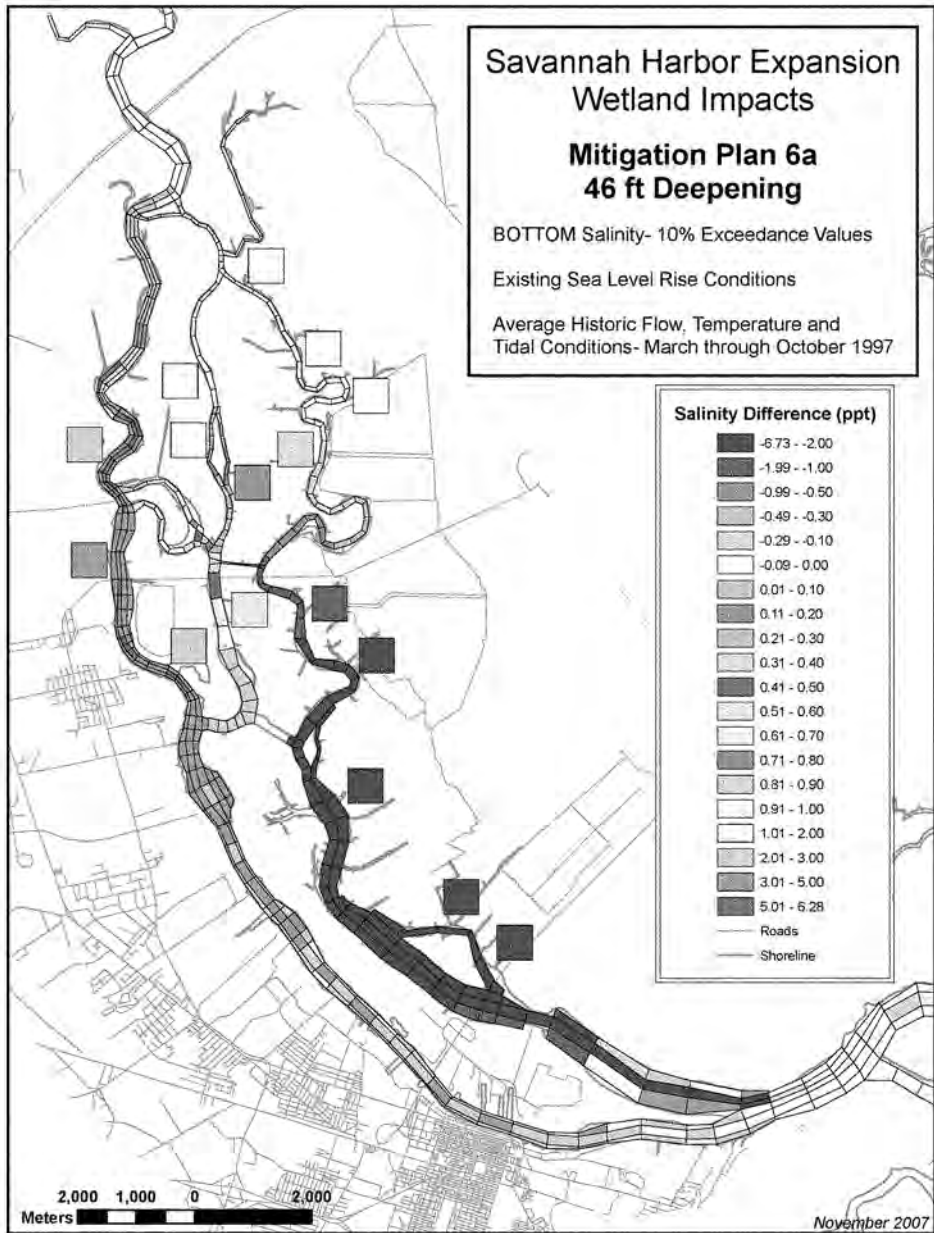

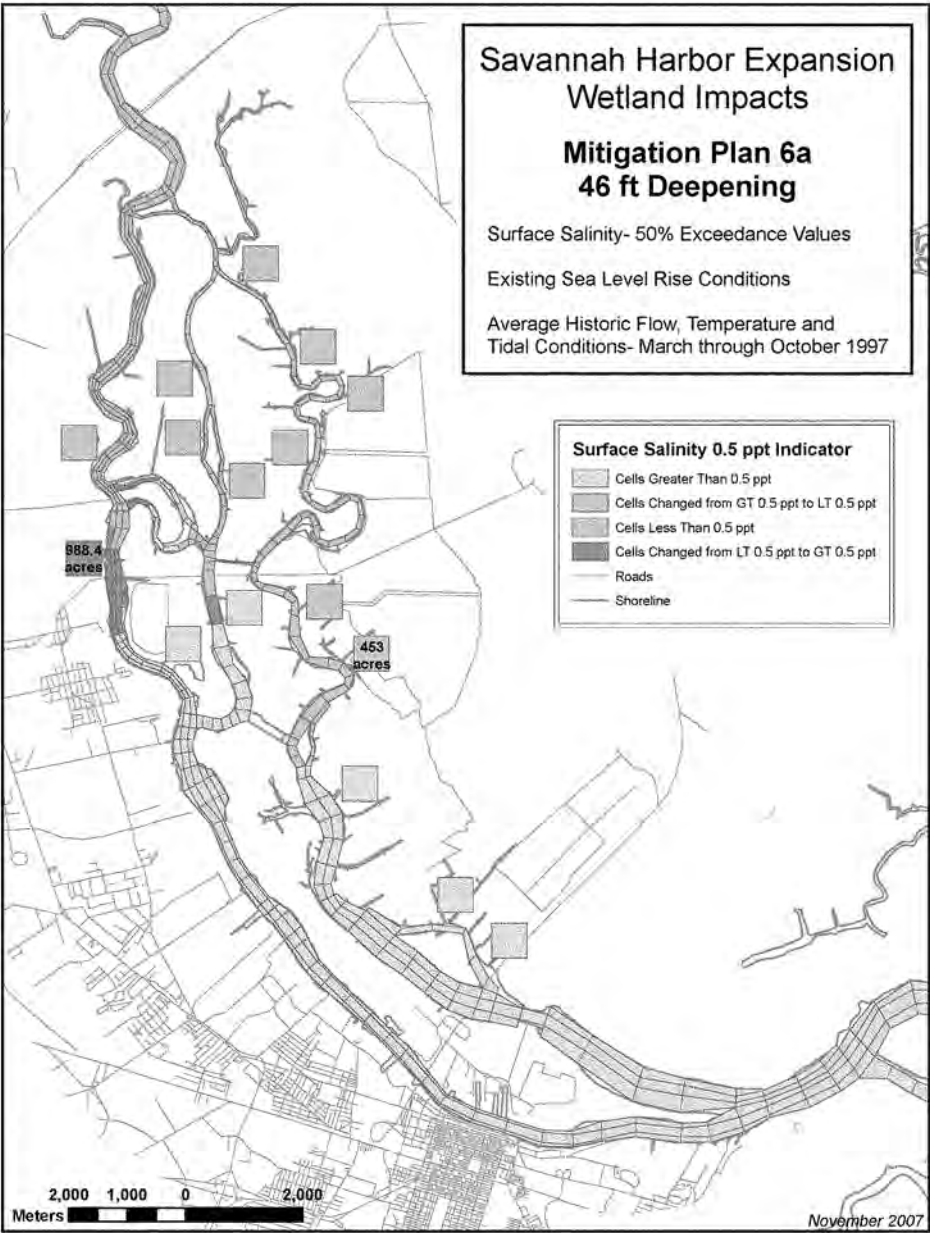


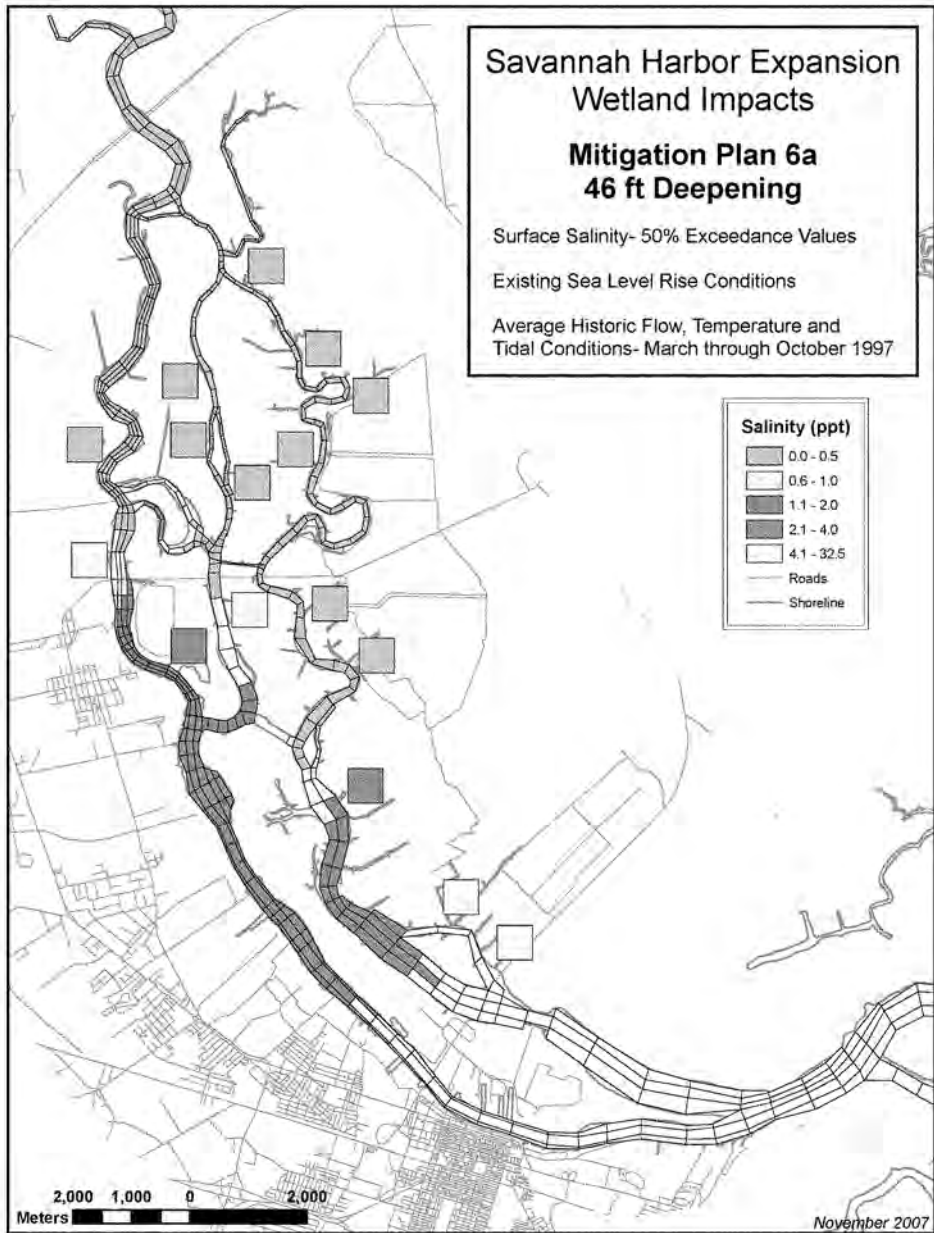


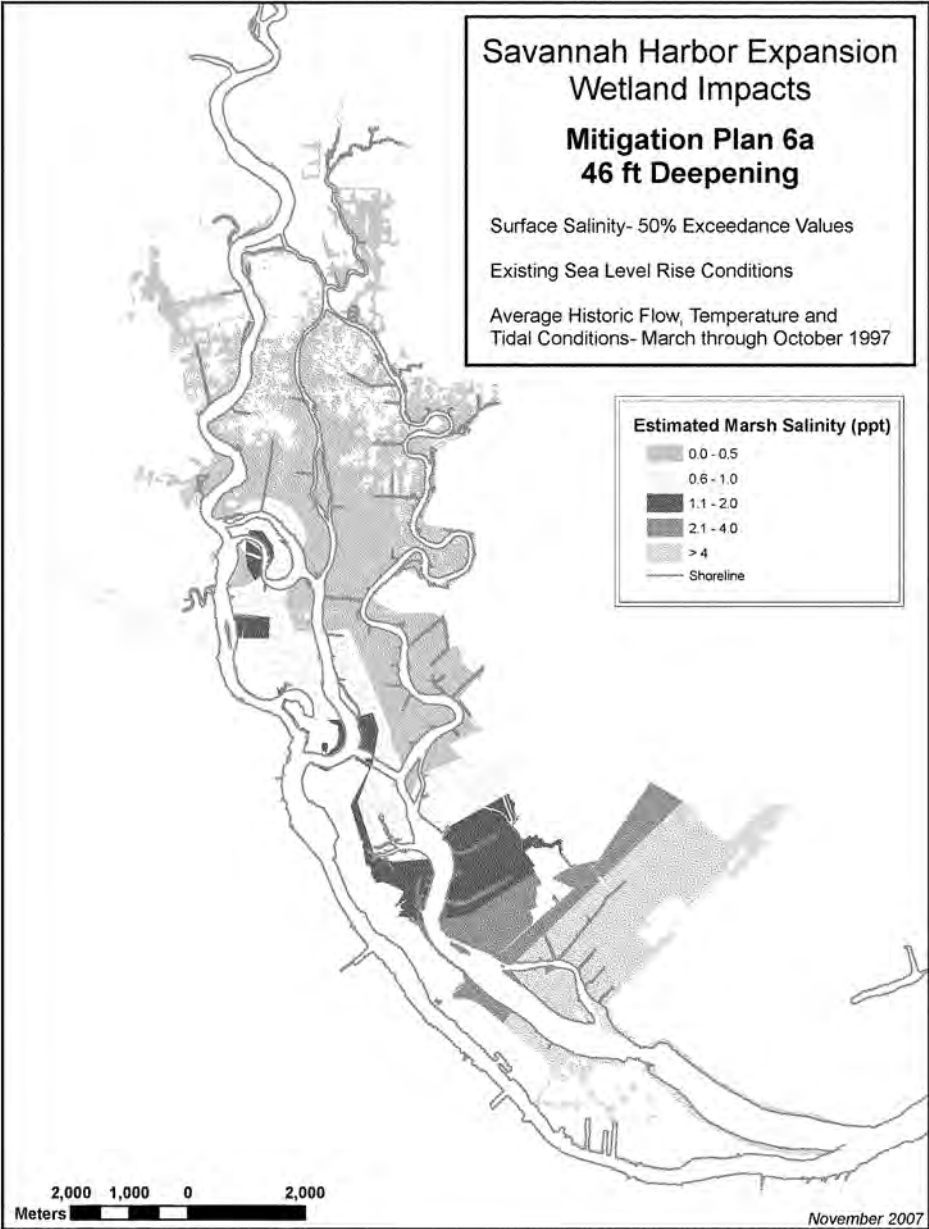


# *Sensitivity Analysis #1*


2001 (Low) Flow Conditions- No Sea Level Rise

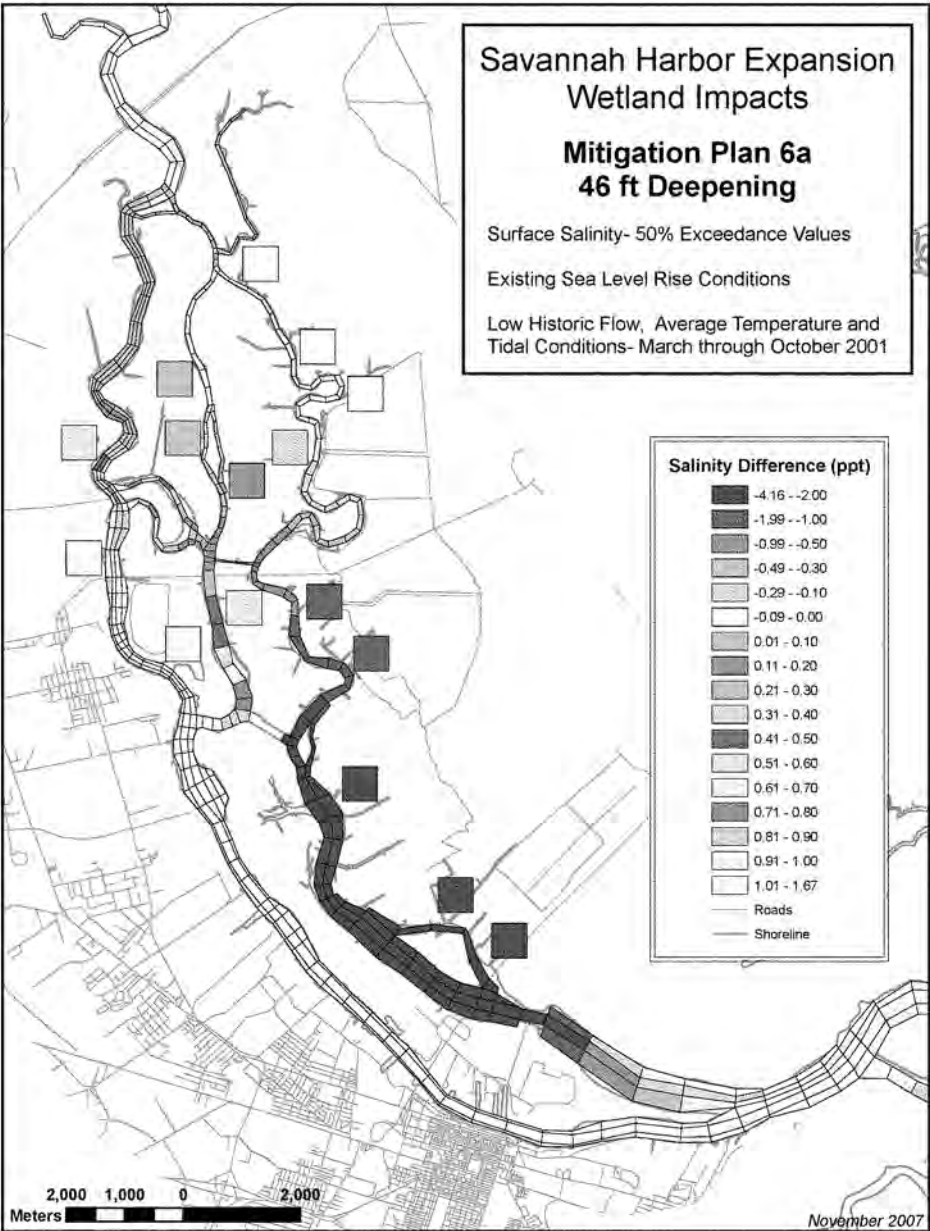


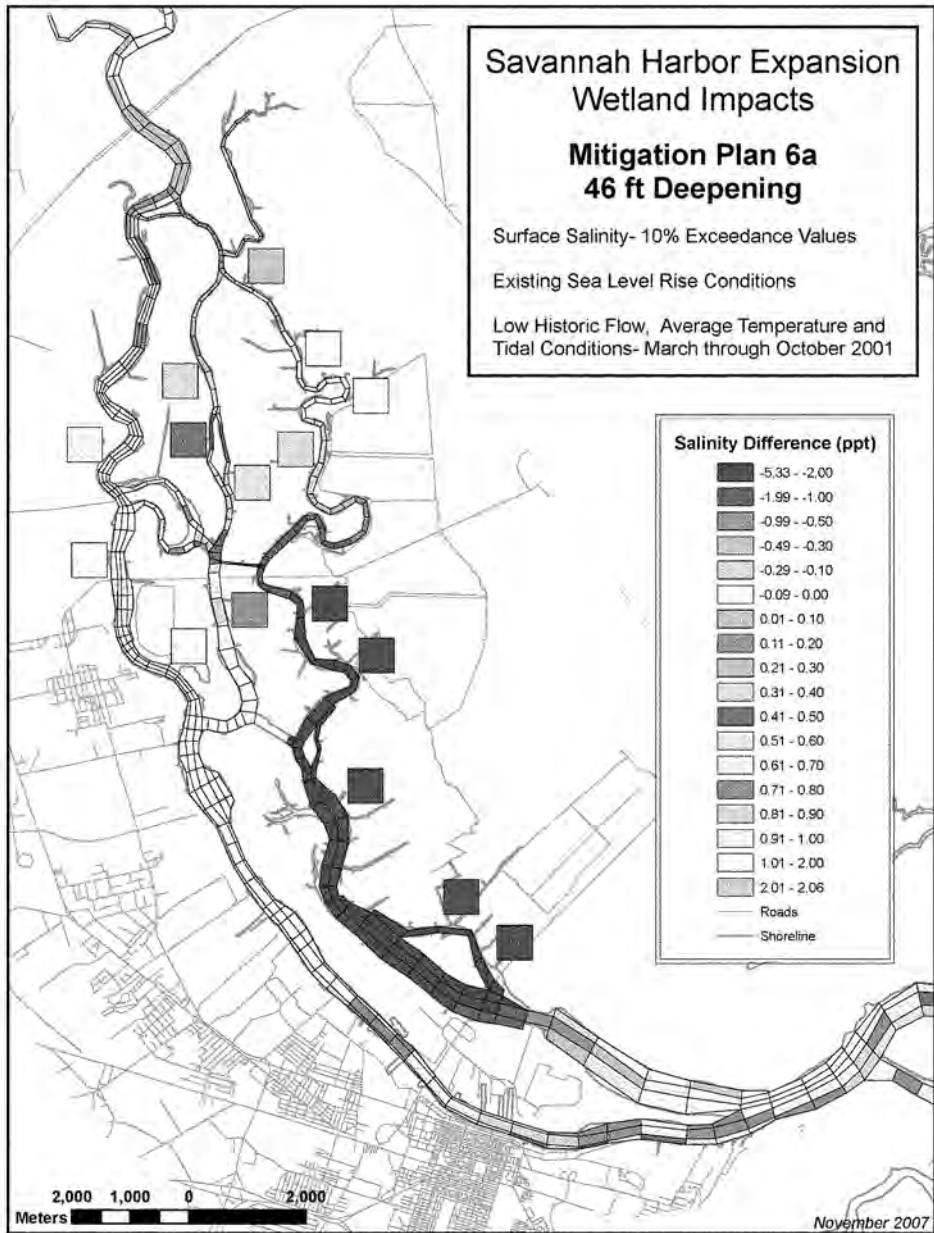



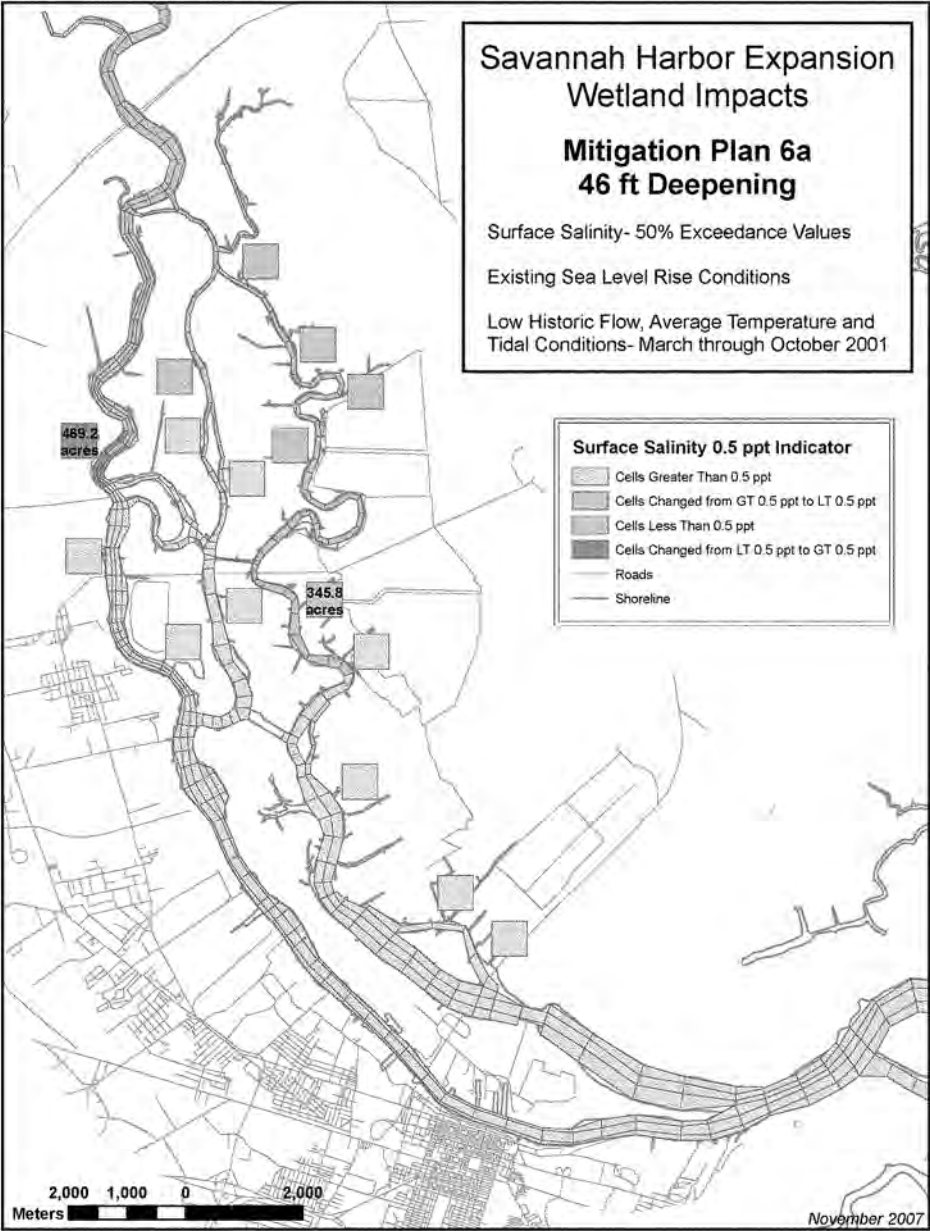


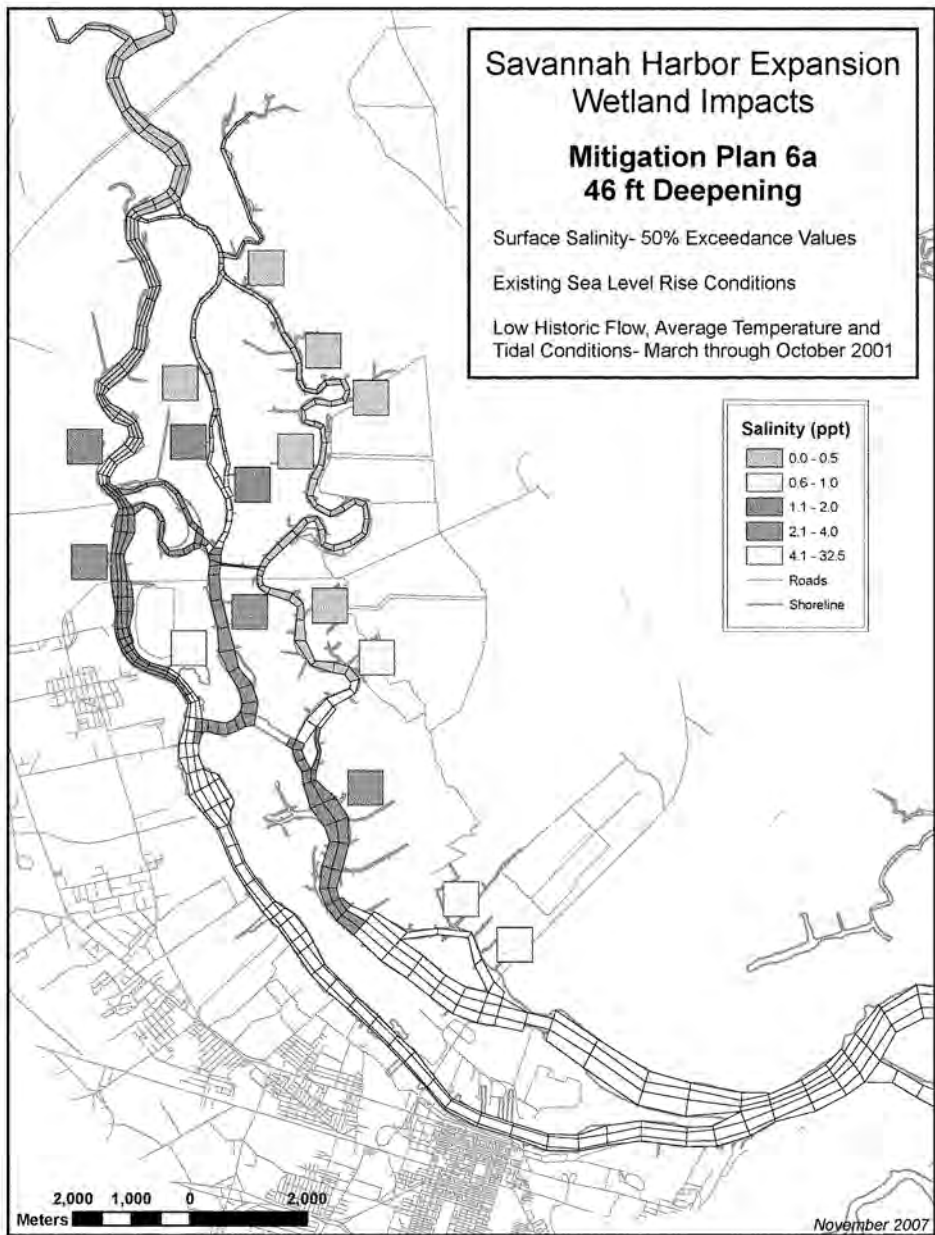


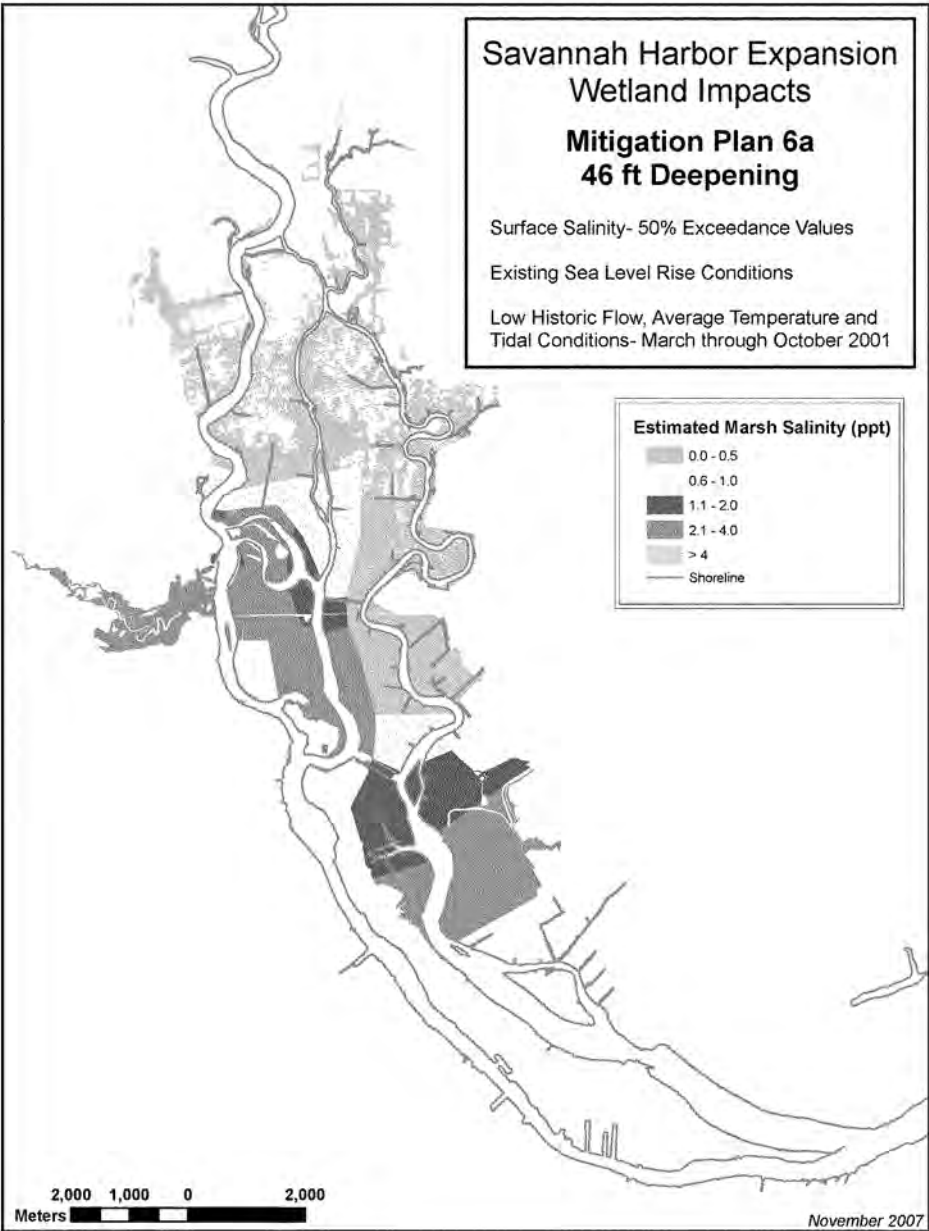



## *Sensitivity Analysis #2A*

1997 (Average) Flow Conditions- 25cm Sea Level Rise

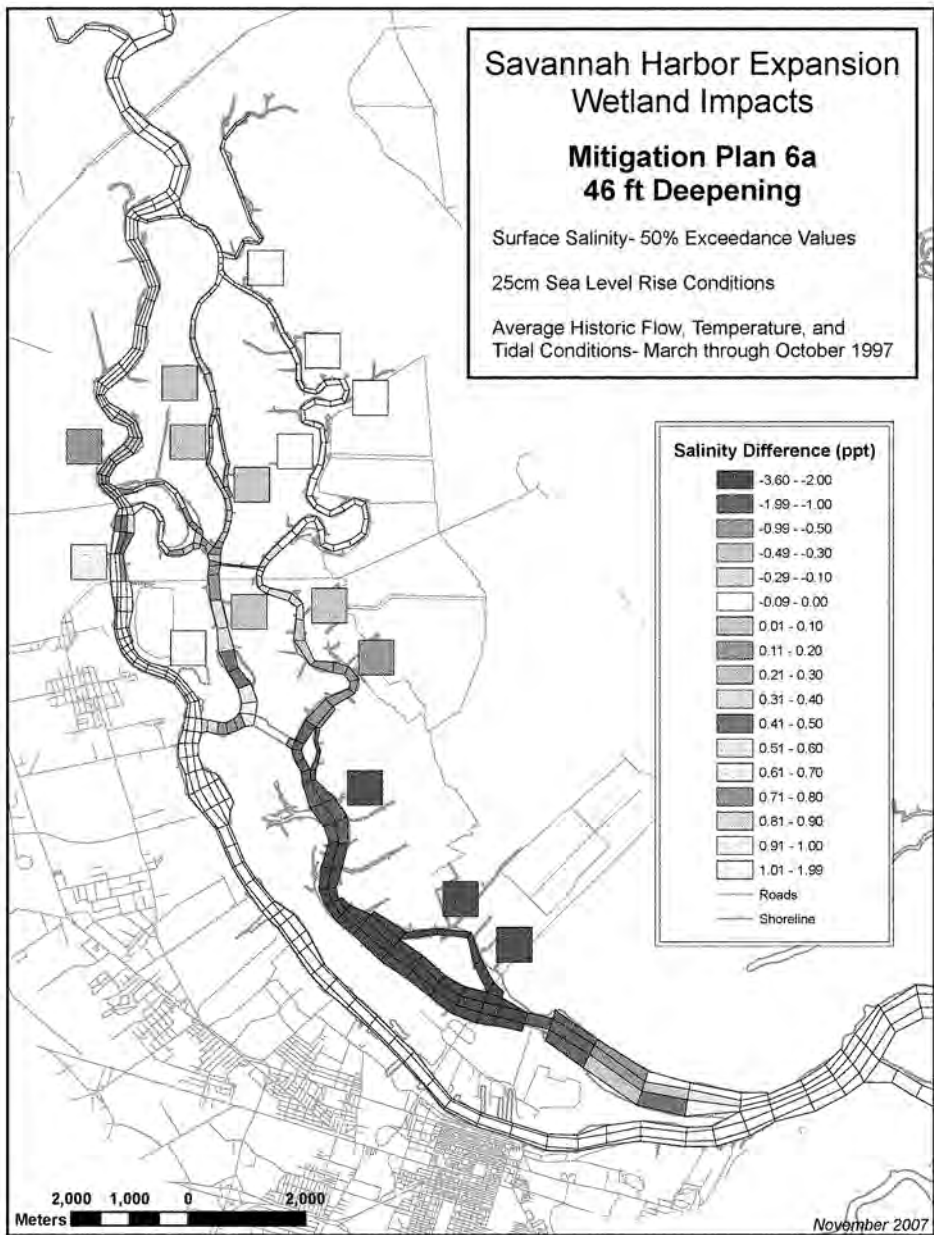


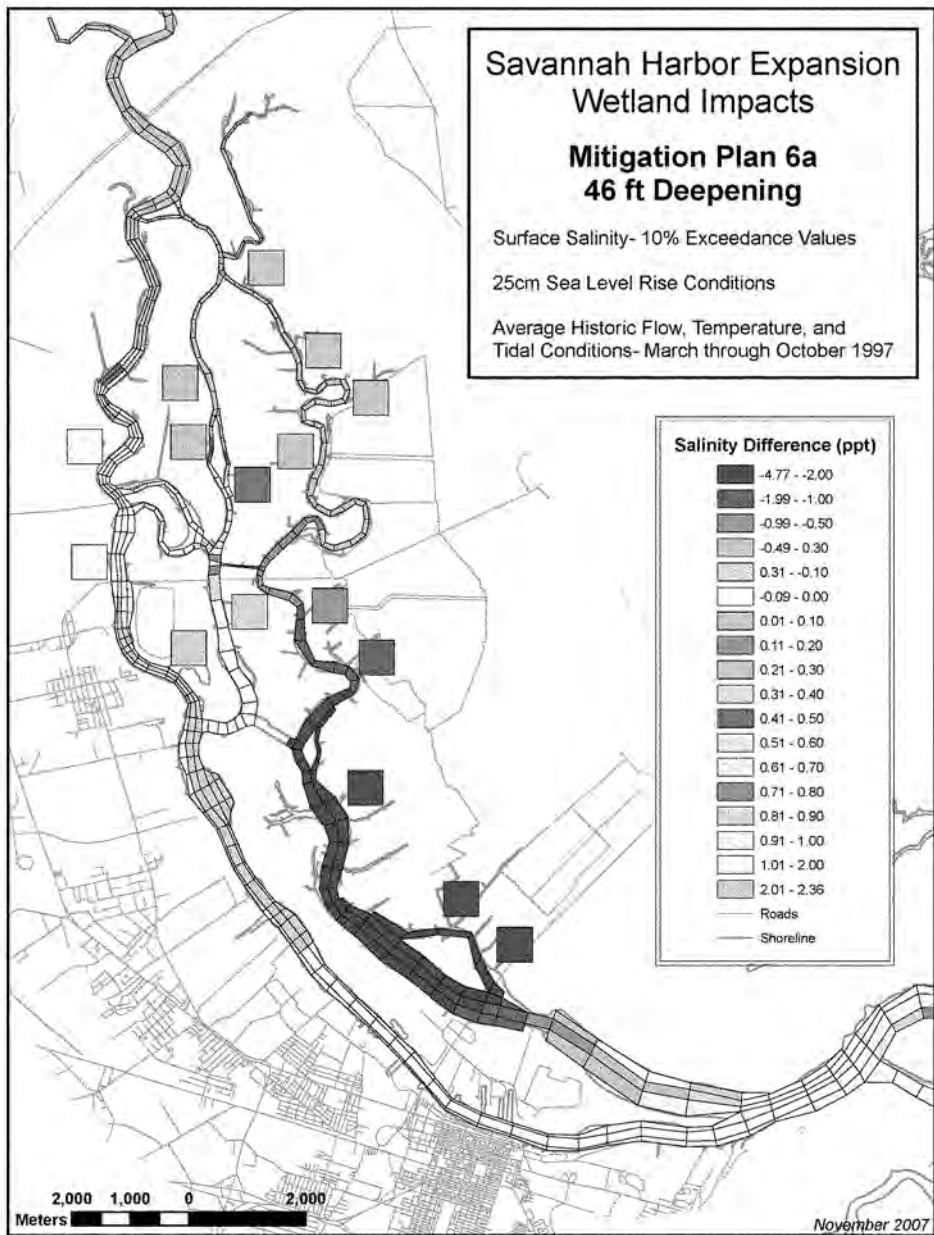

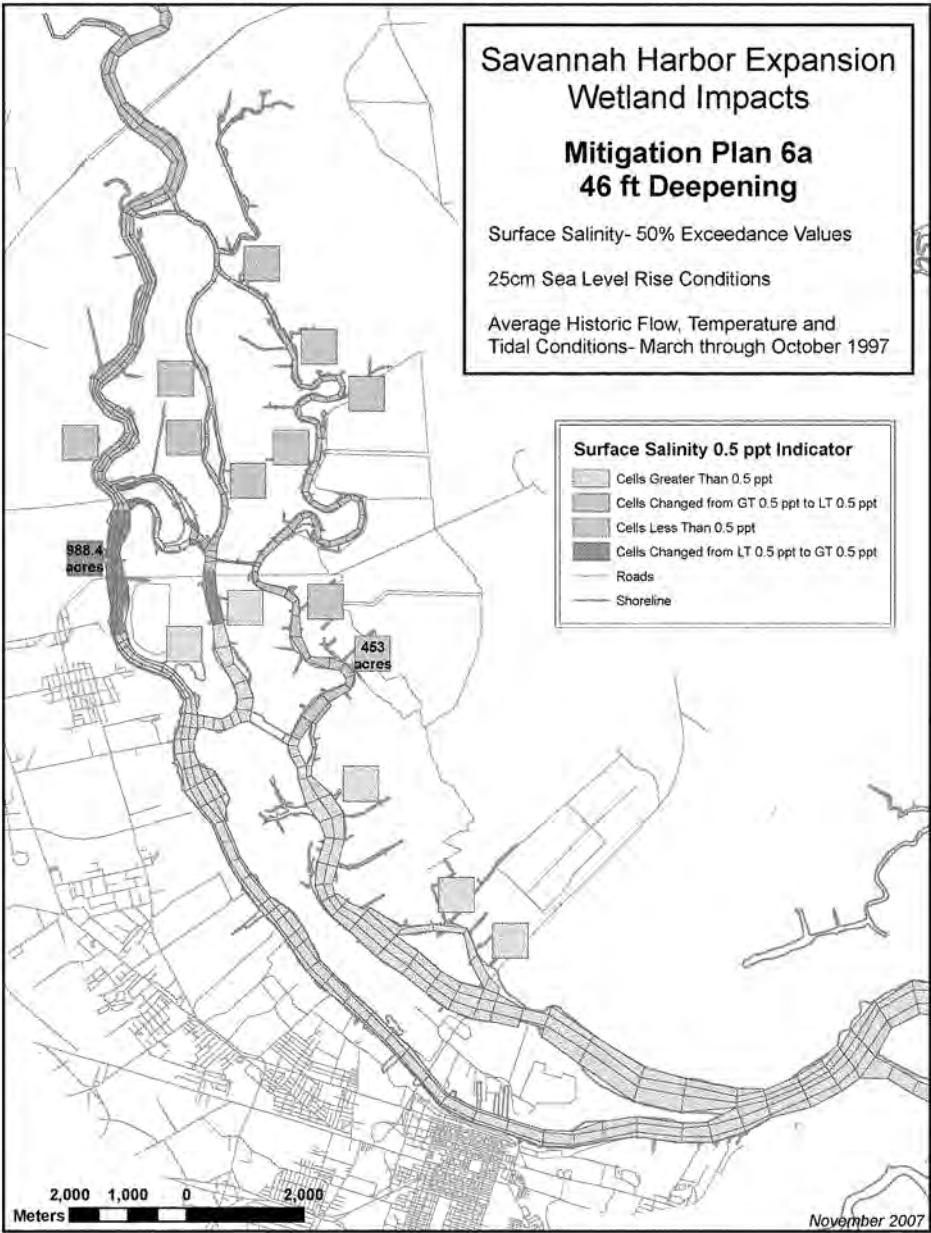

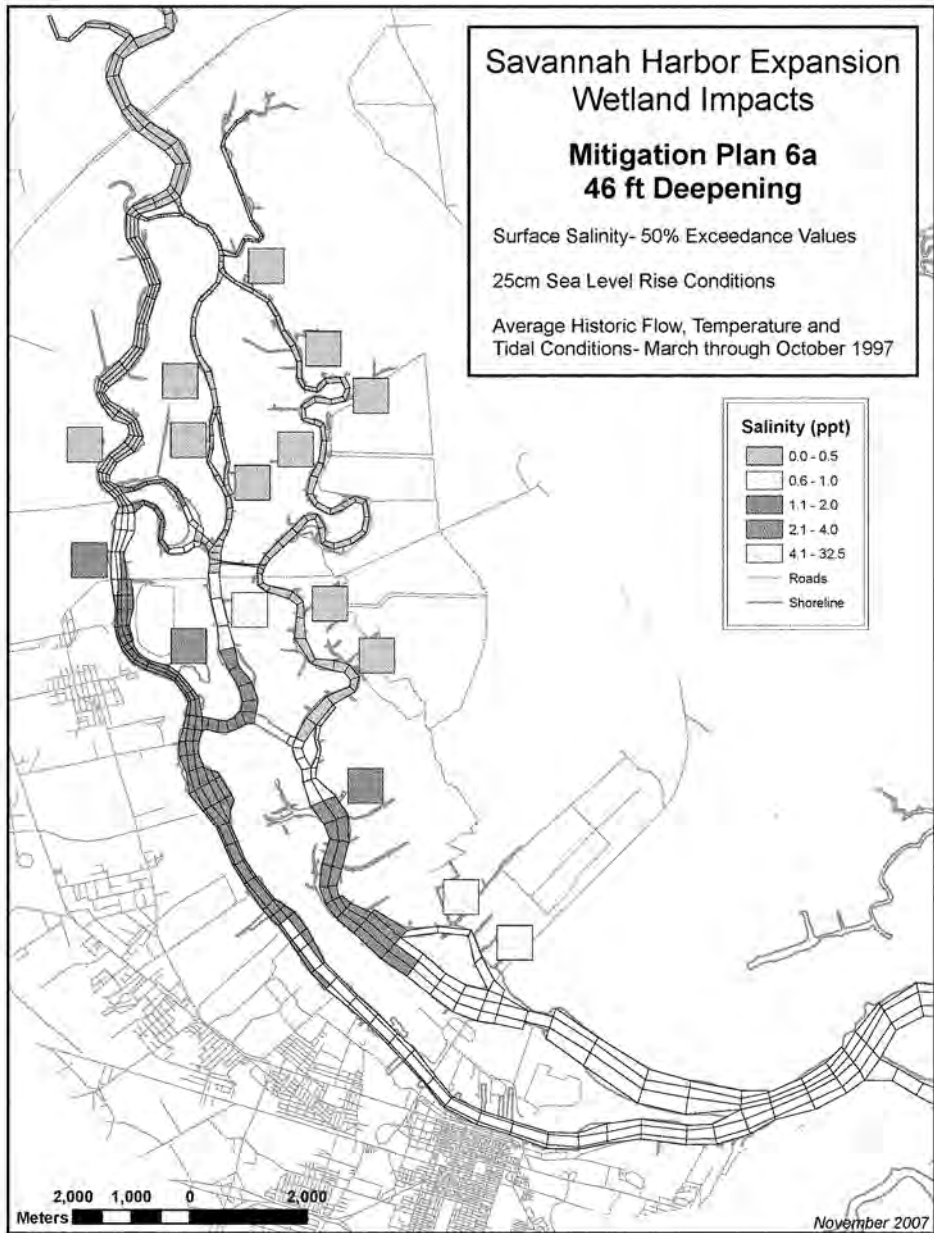





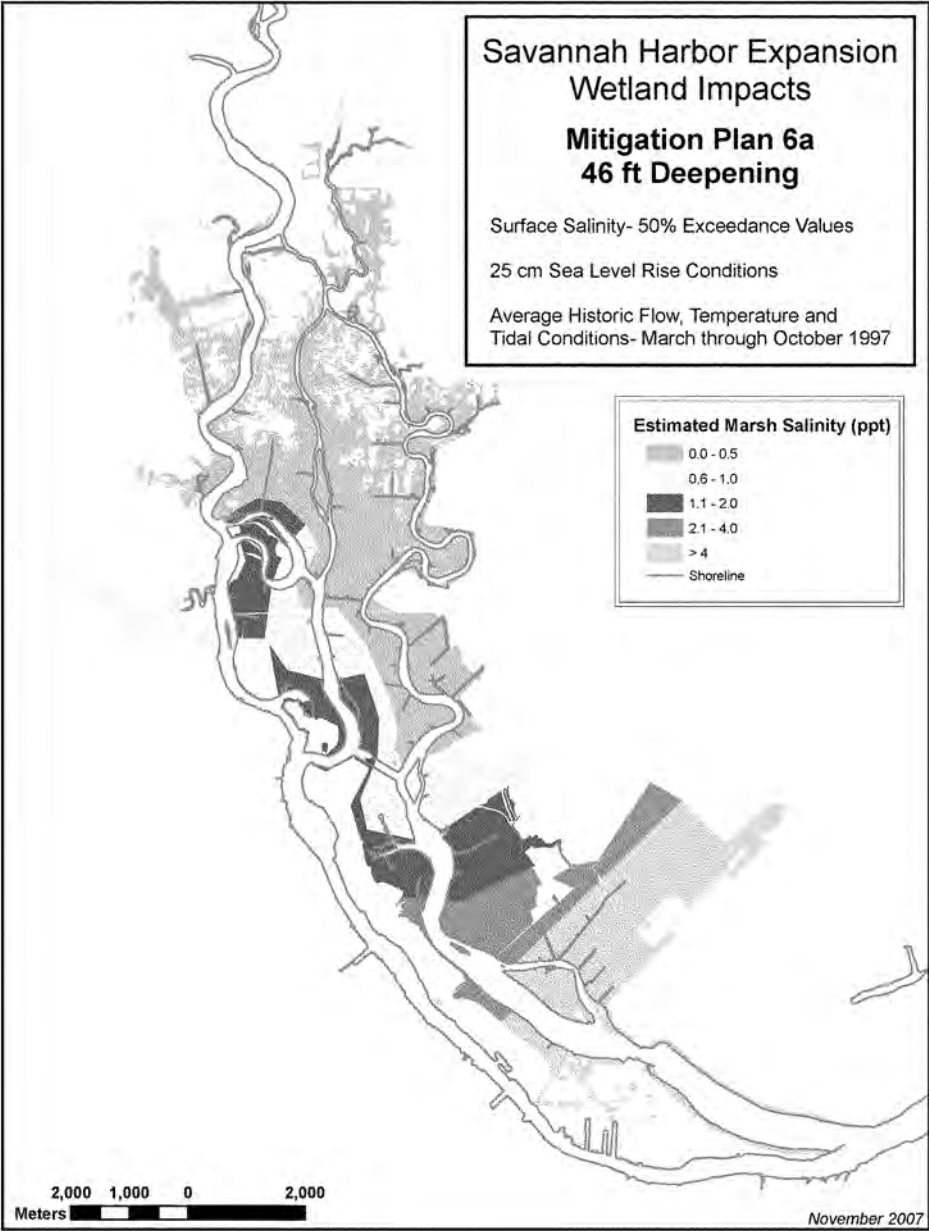



## *Sensitivity Analysis #2B*


1997 (Average) Flow Conditions- 50cm Sea Level Rise

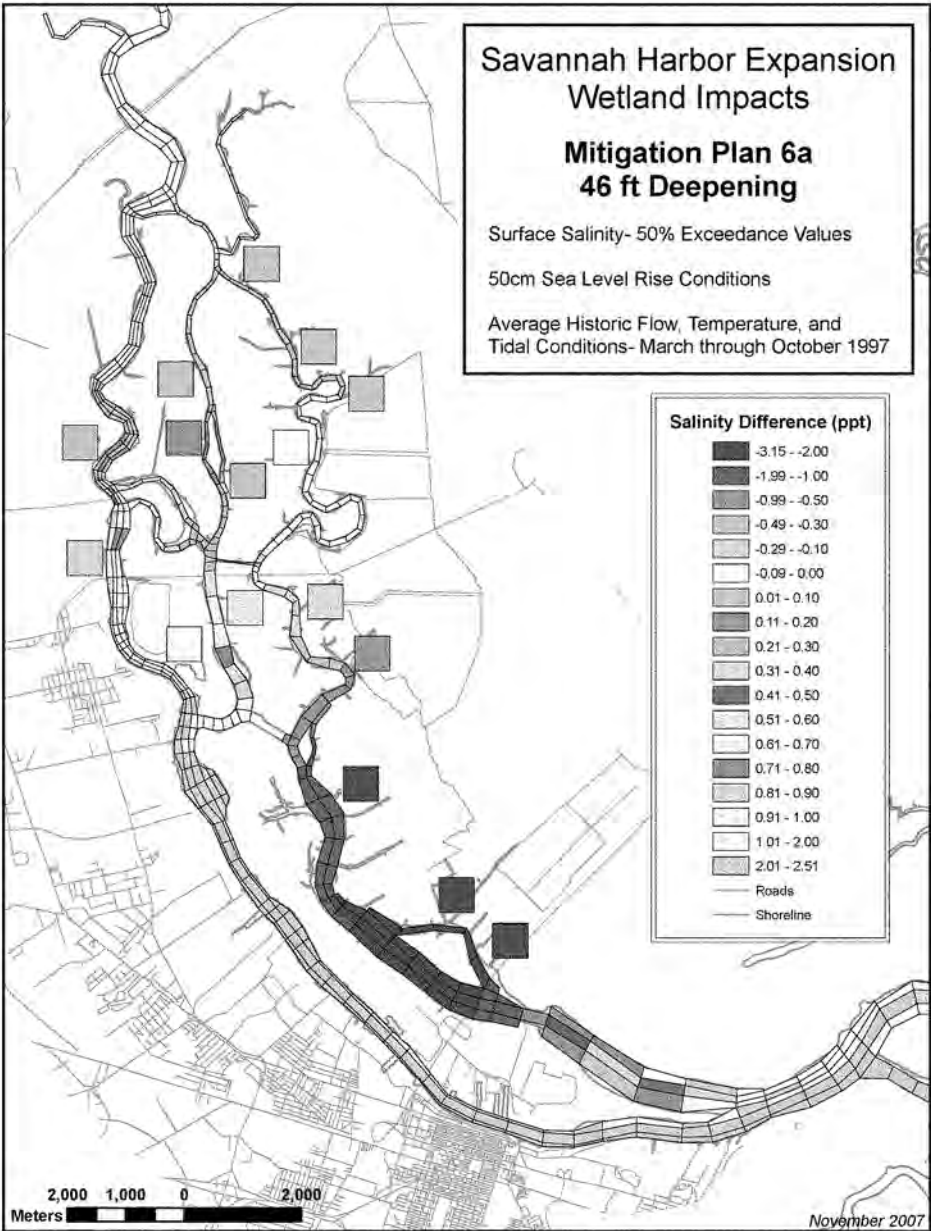

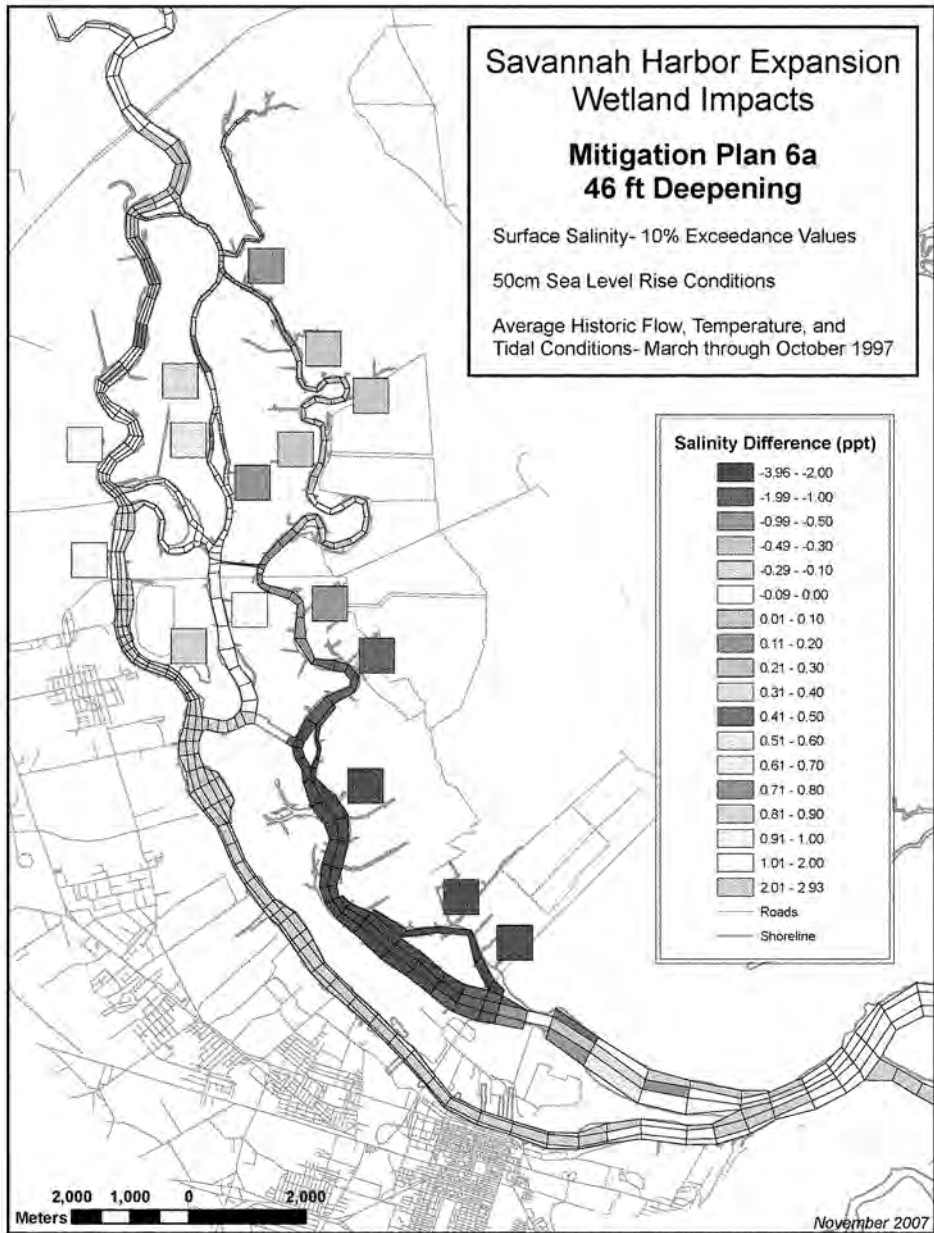

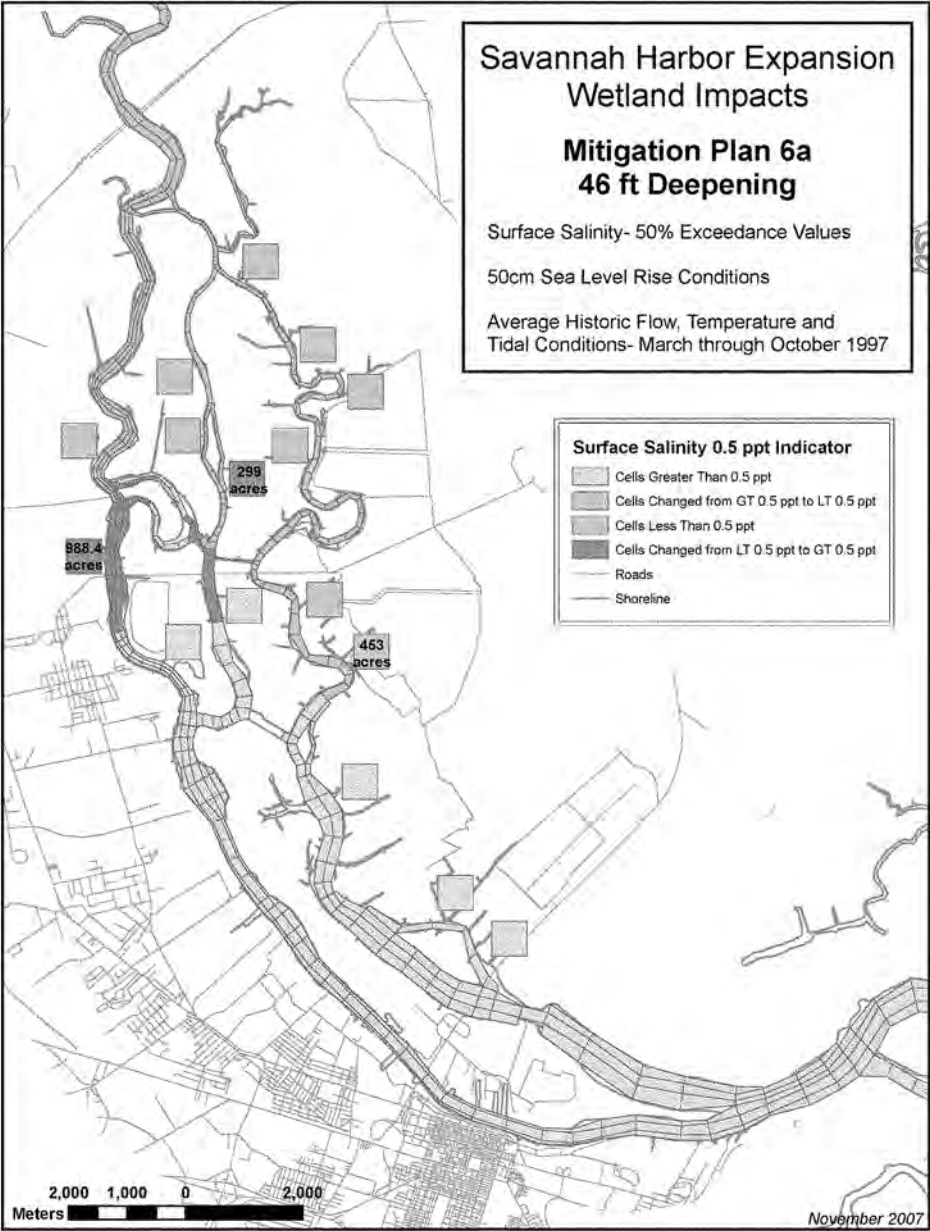

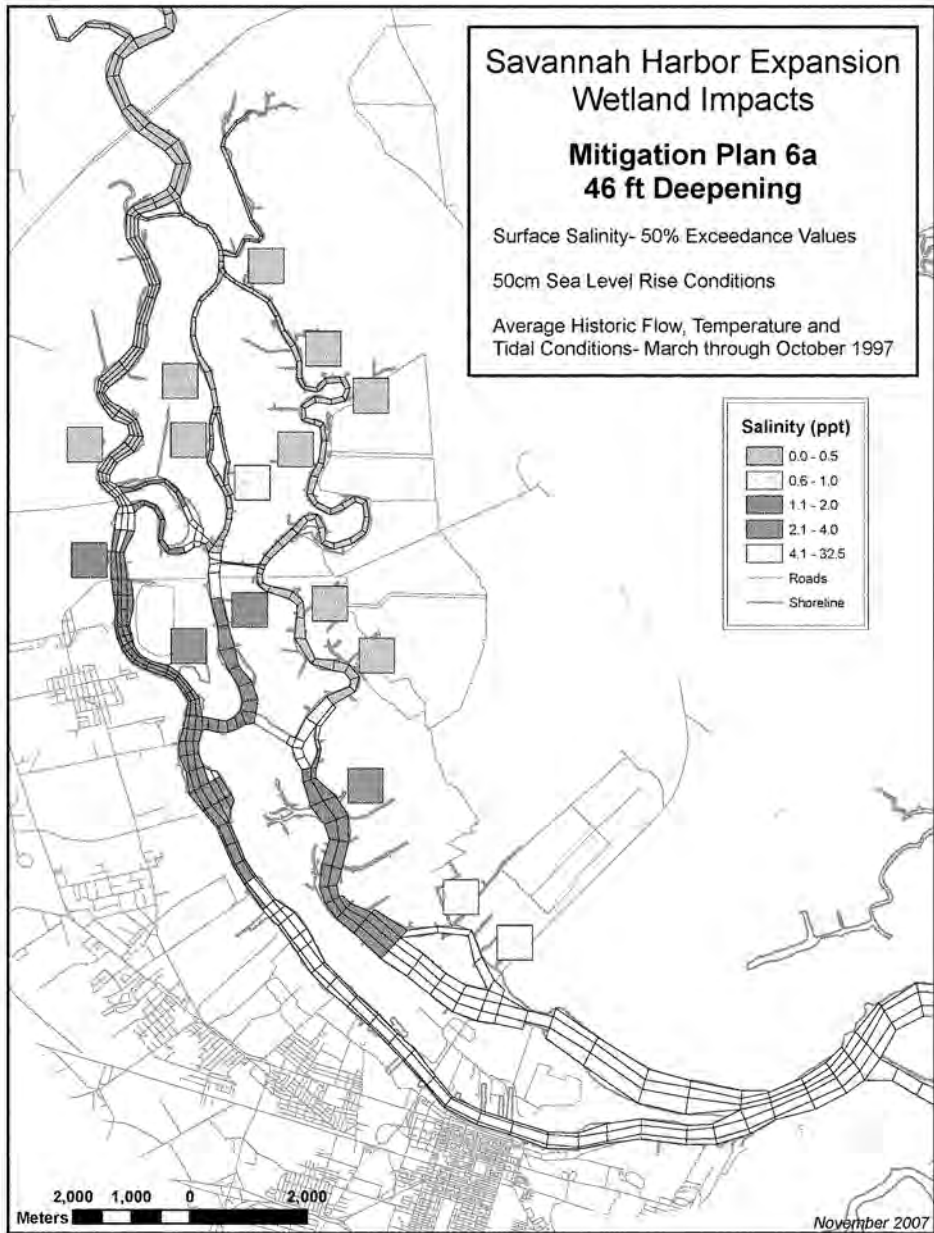

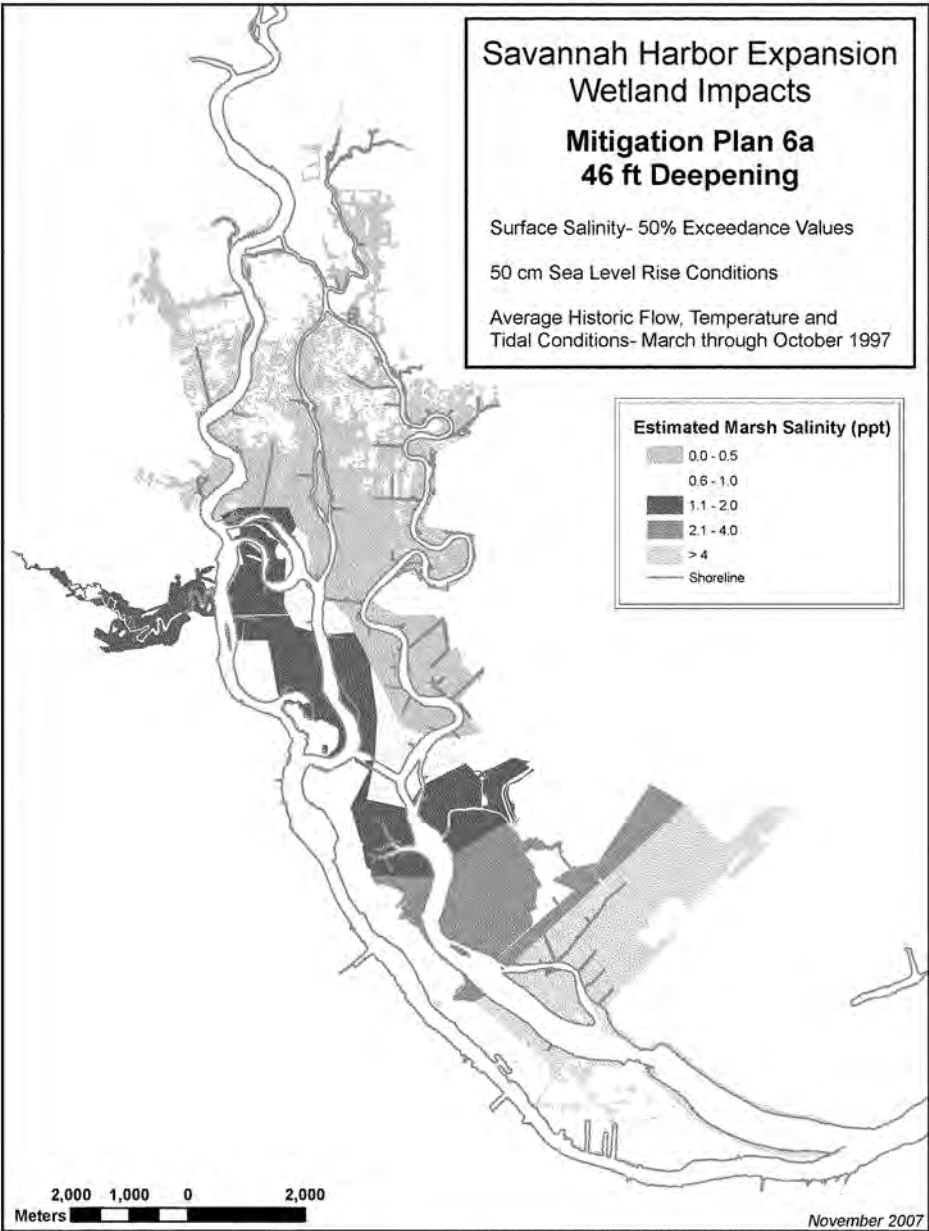


# **48 ft Channel Depth**


## *Mitigation Plan 6a*





## *Basic Evaluation*


1997 (Average) Flow Conditions- No Sea Level Rise

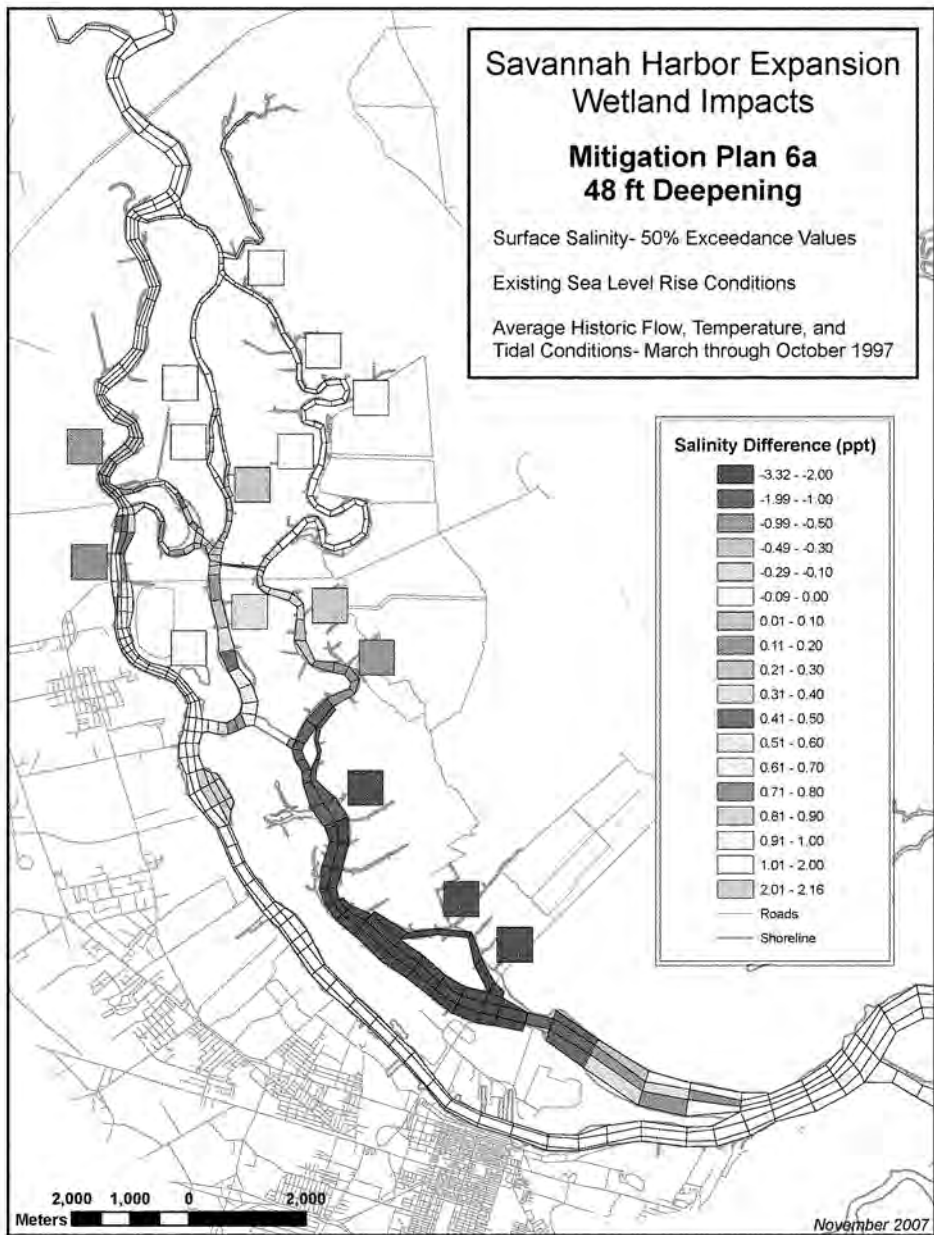


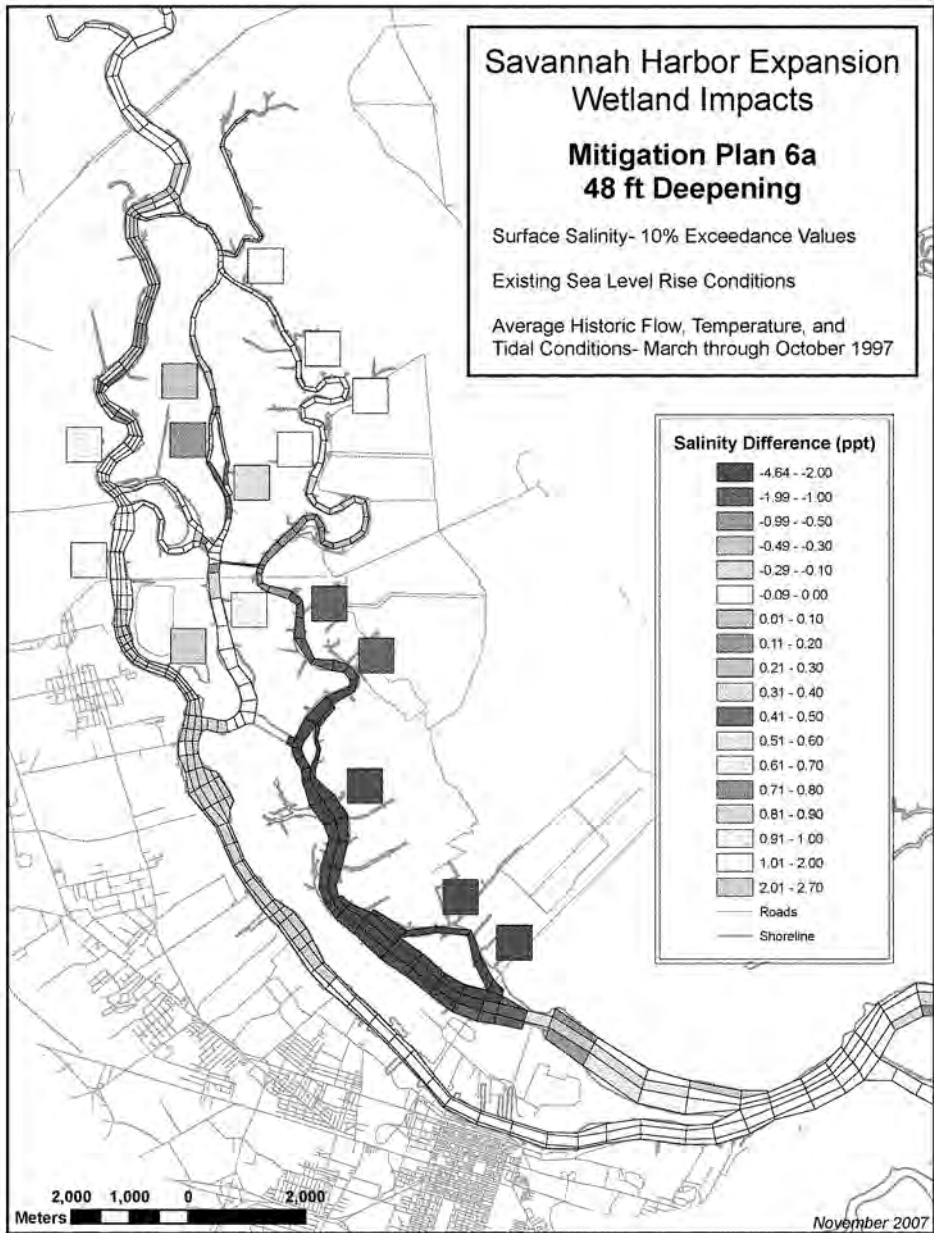


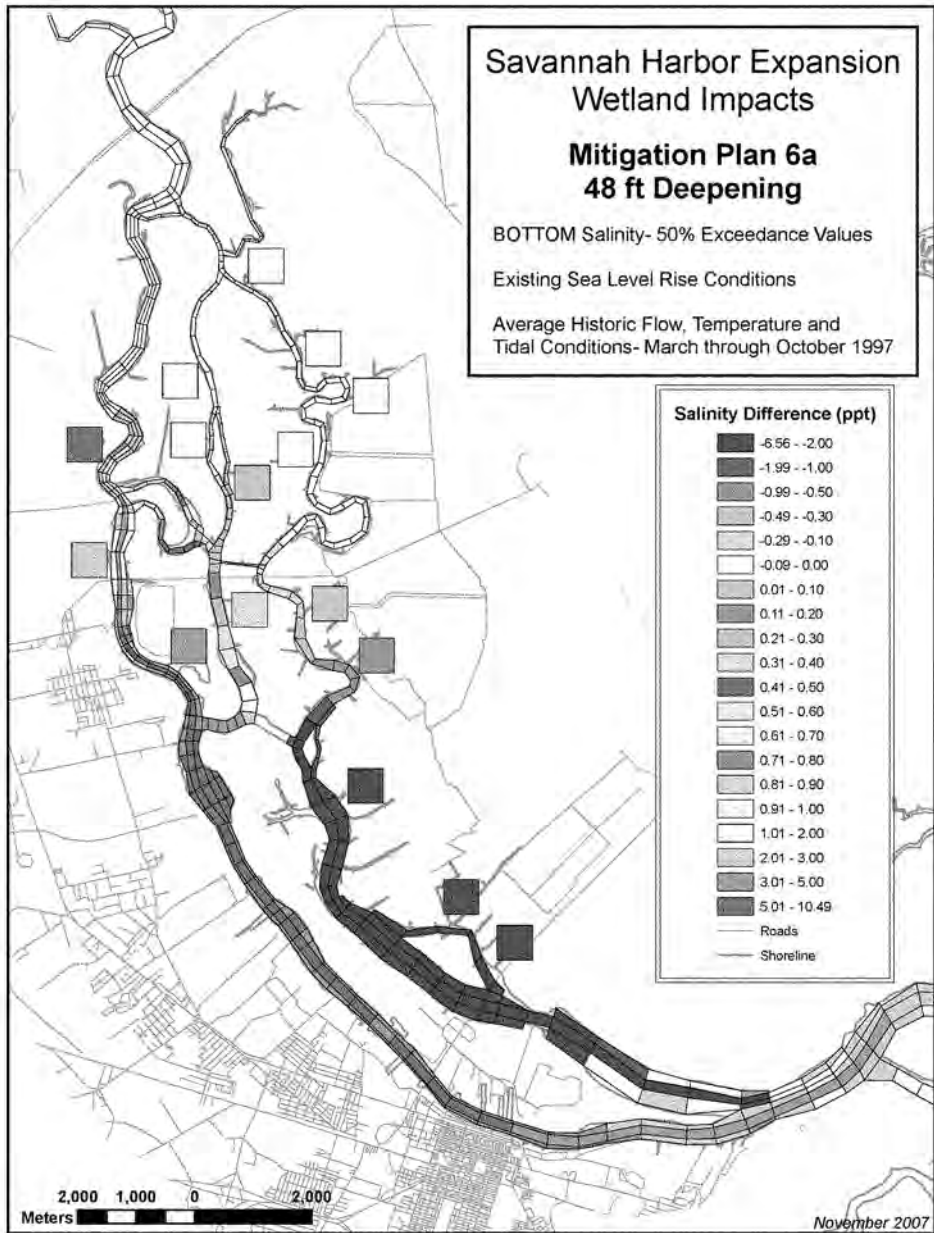

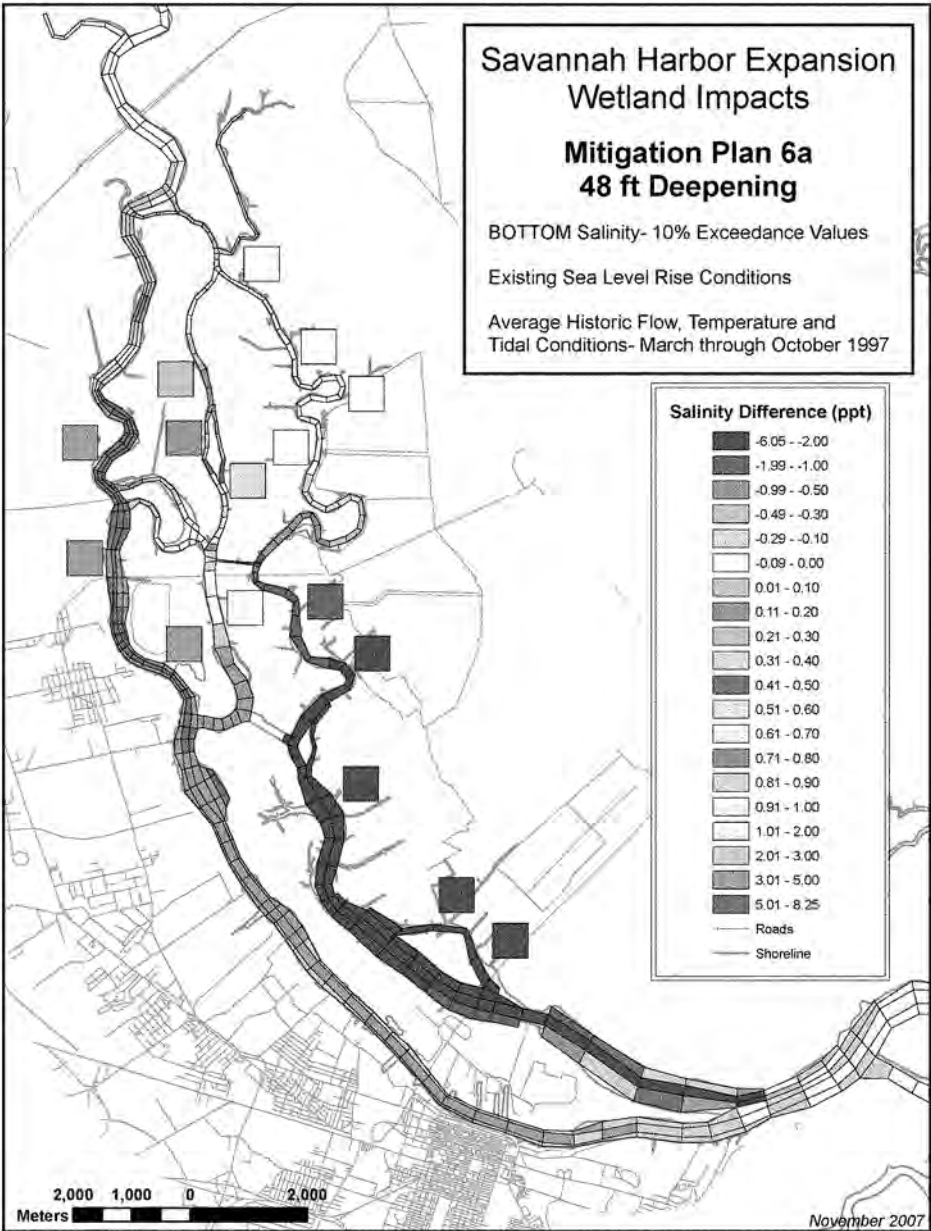

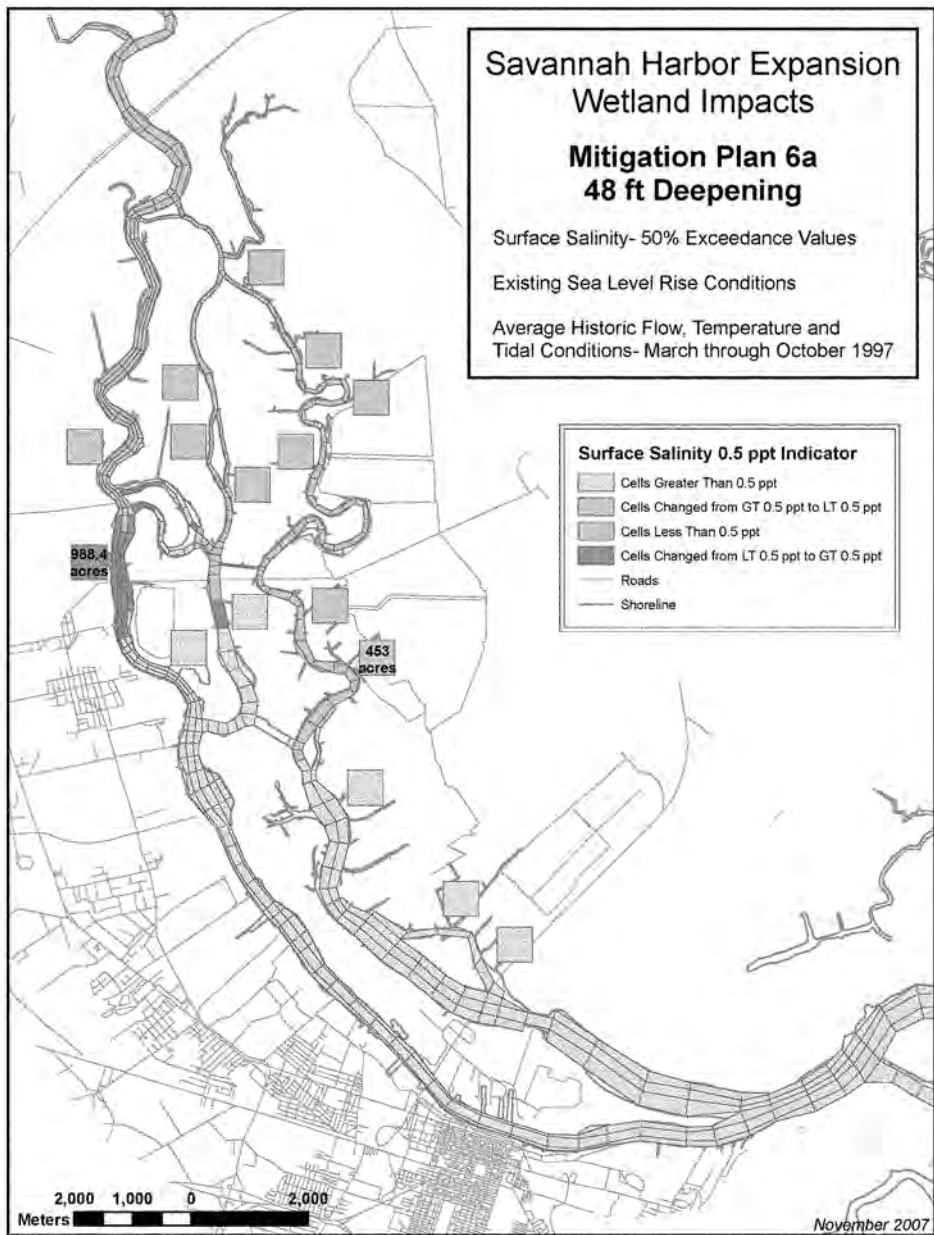

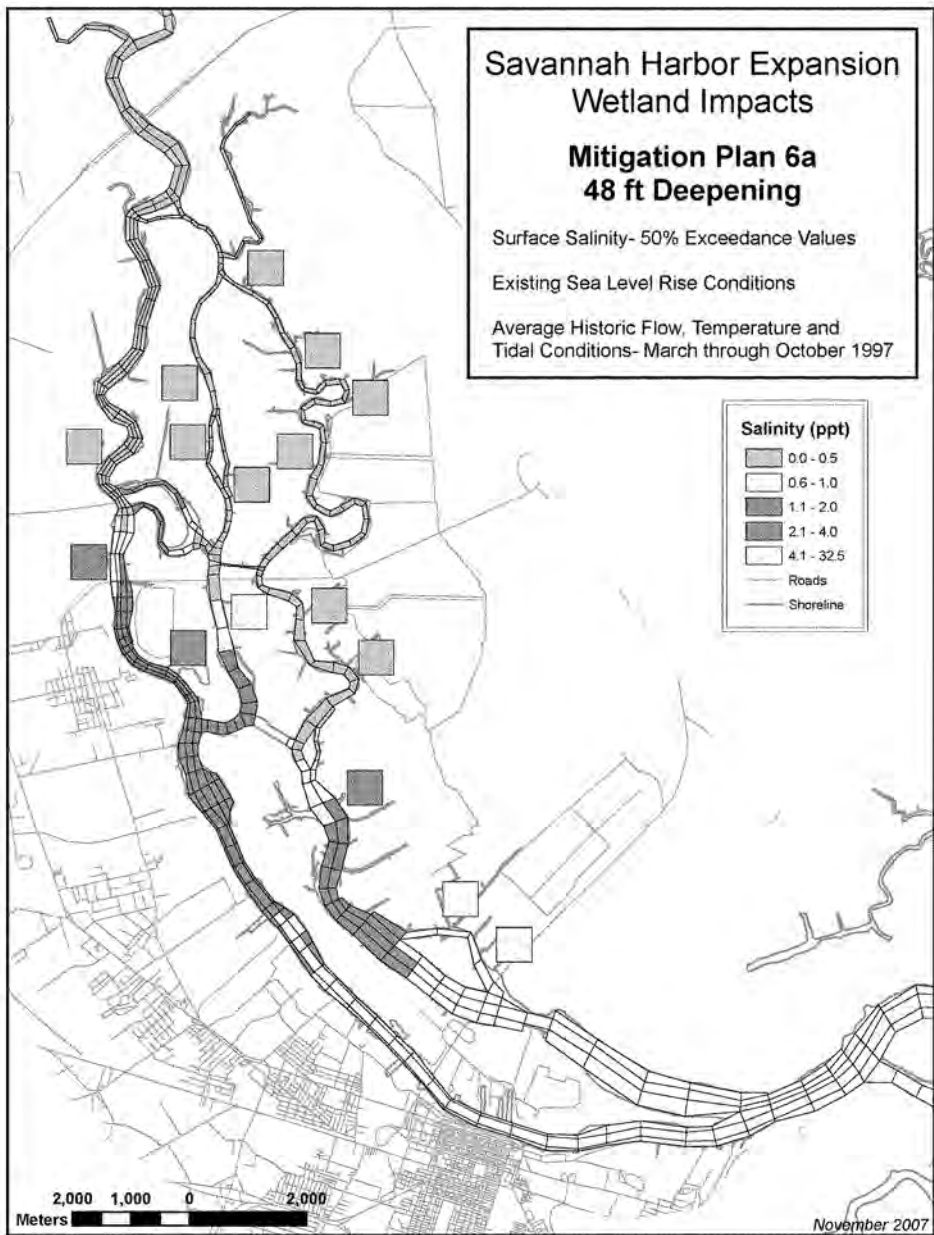


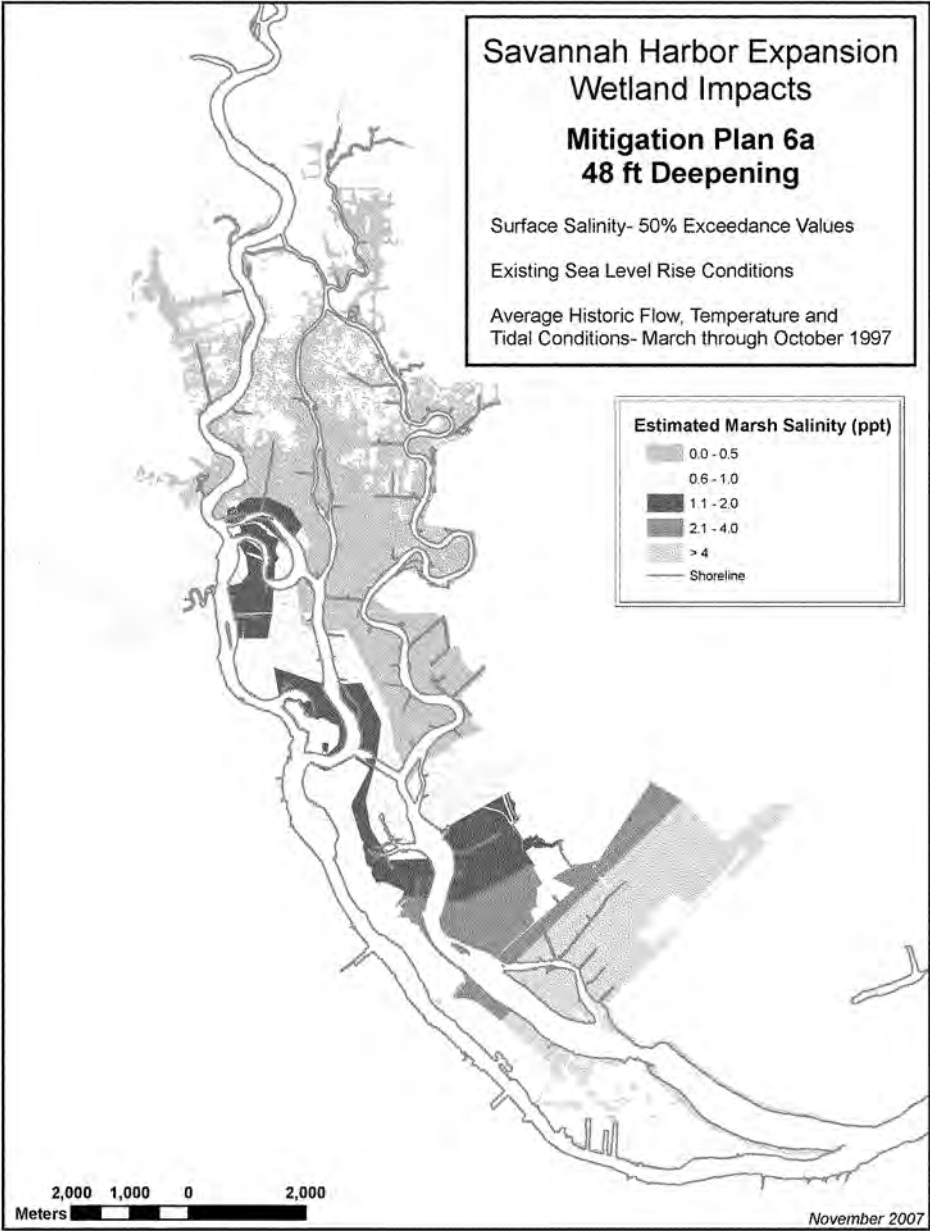






# *Sensitivity Analysis #1*


2001 (Low) Flow Conditions- No Sea Level Rise

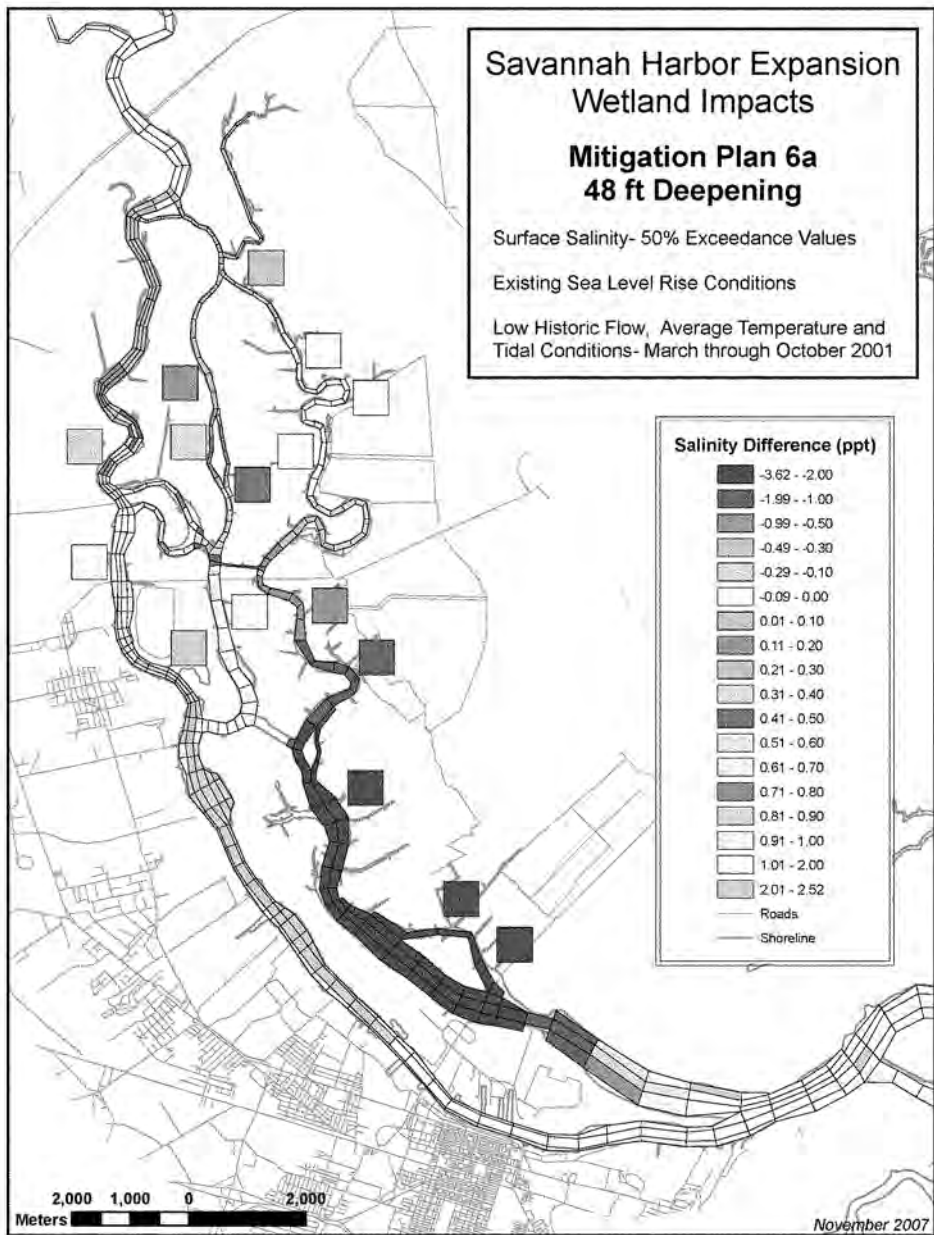

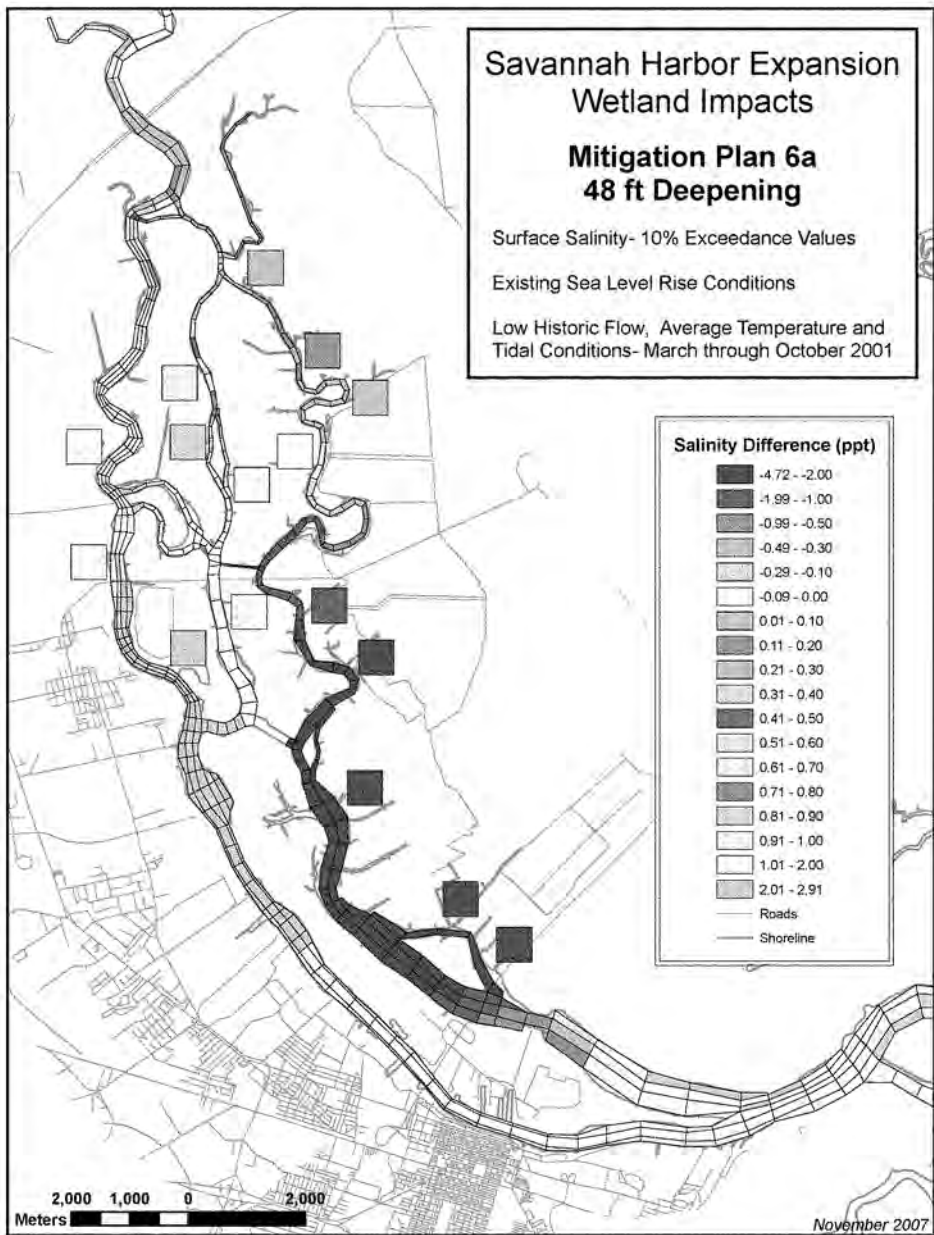

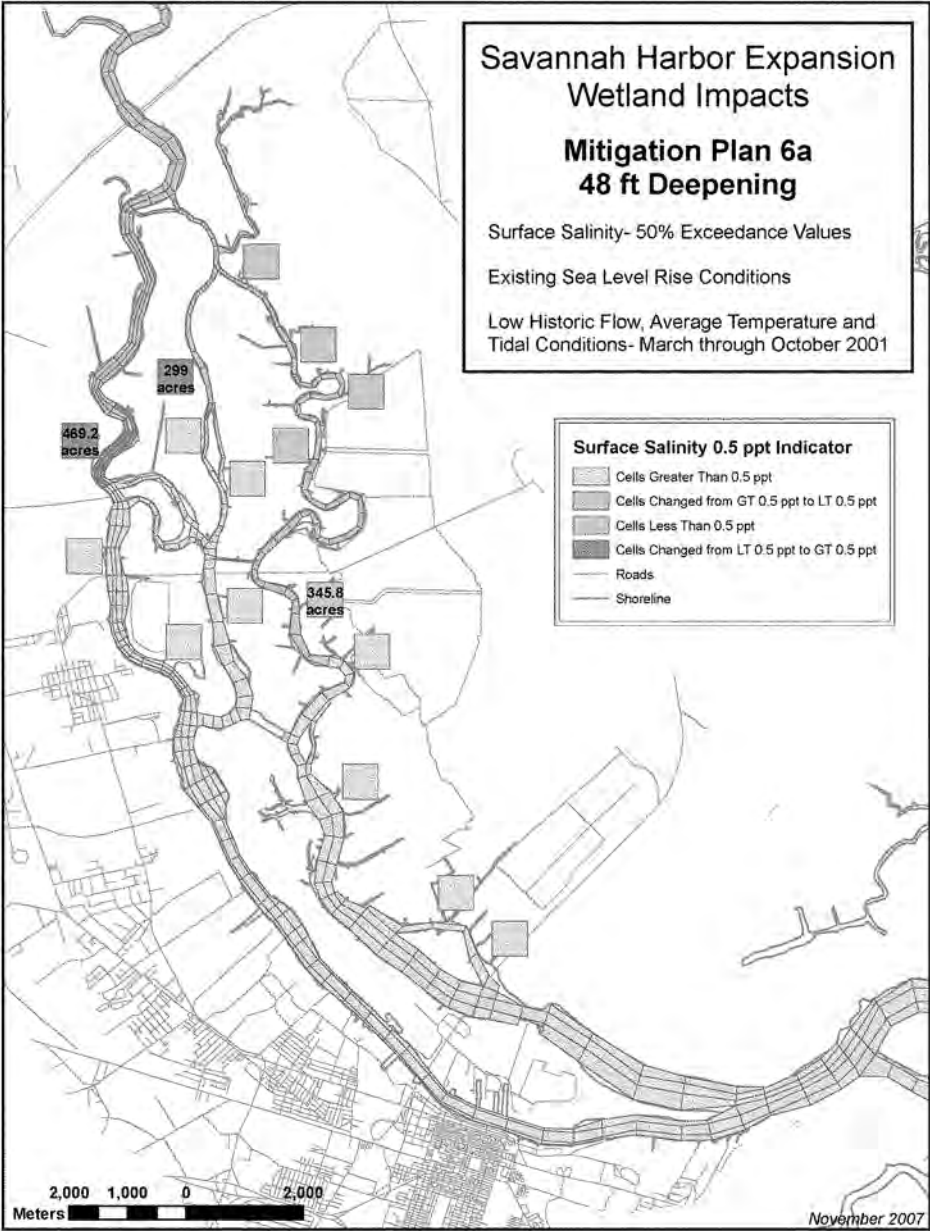


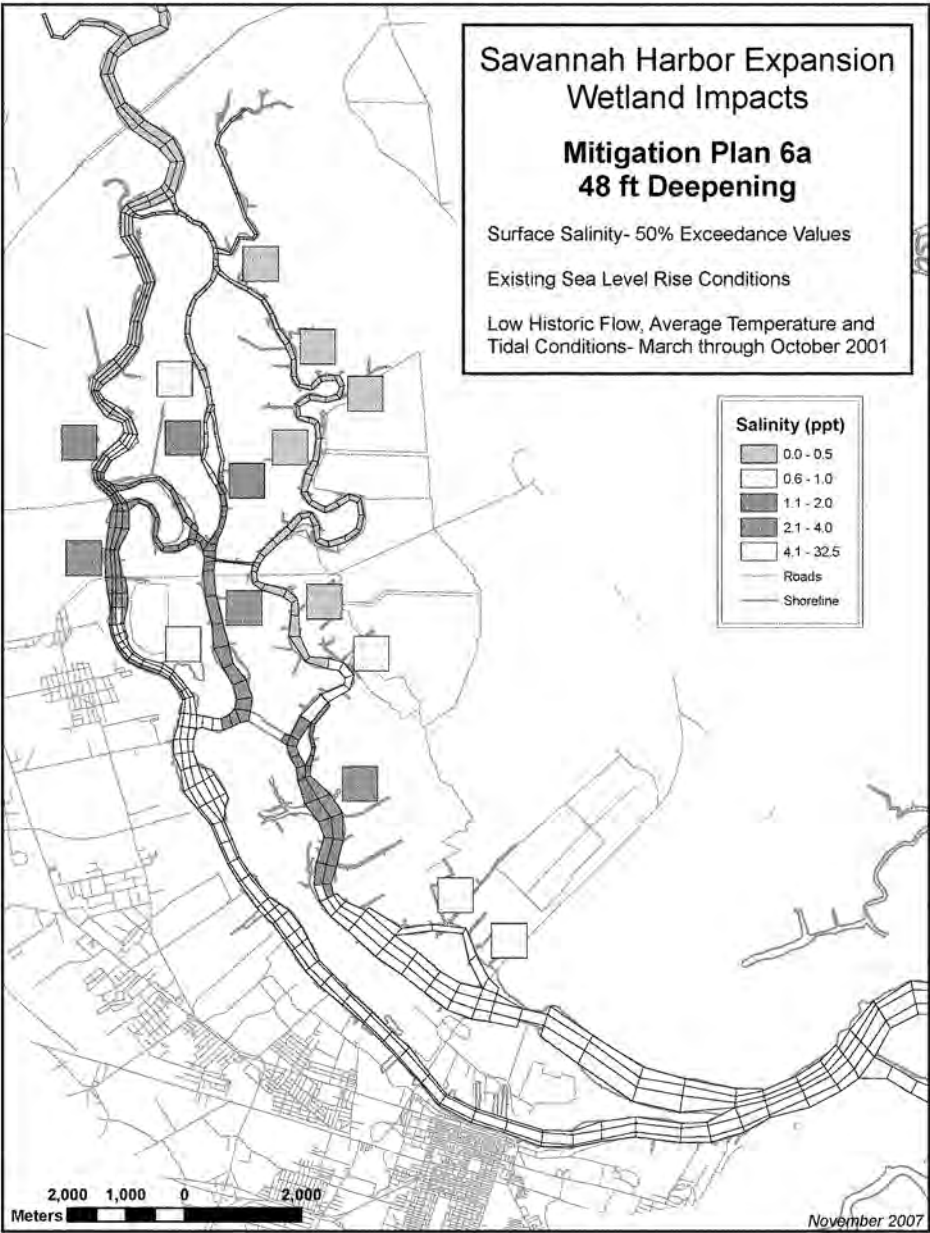

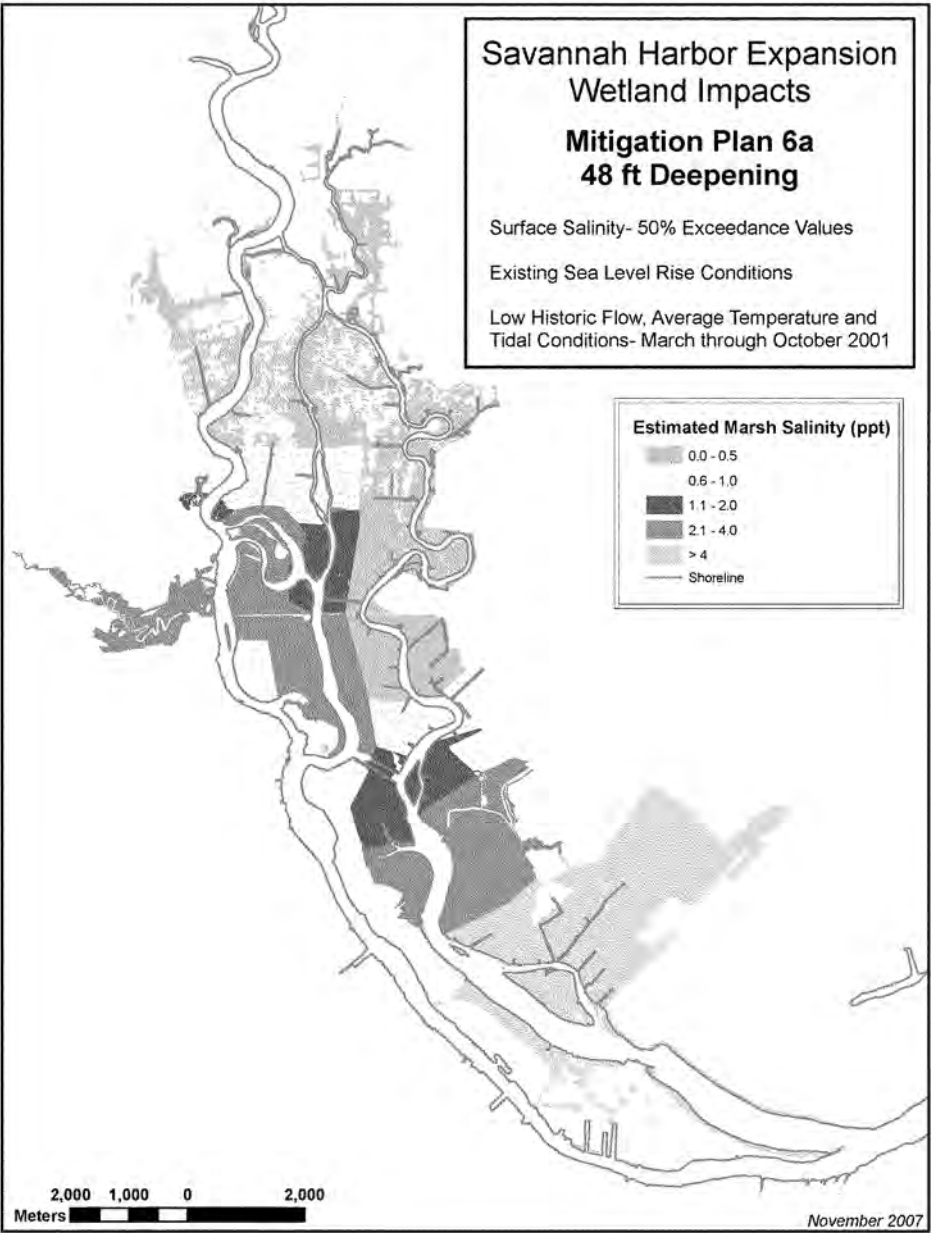



## *Sensitivity Analysis #2A*


1997 (Average) Flow Conditions- 25cm Sea Level Rise

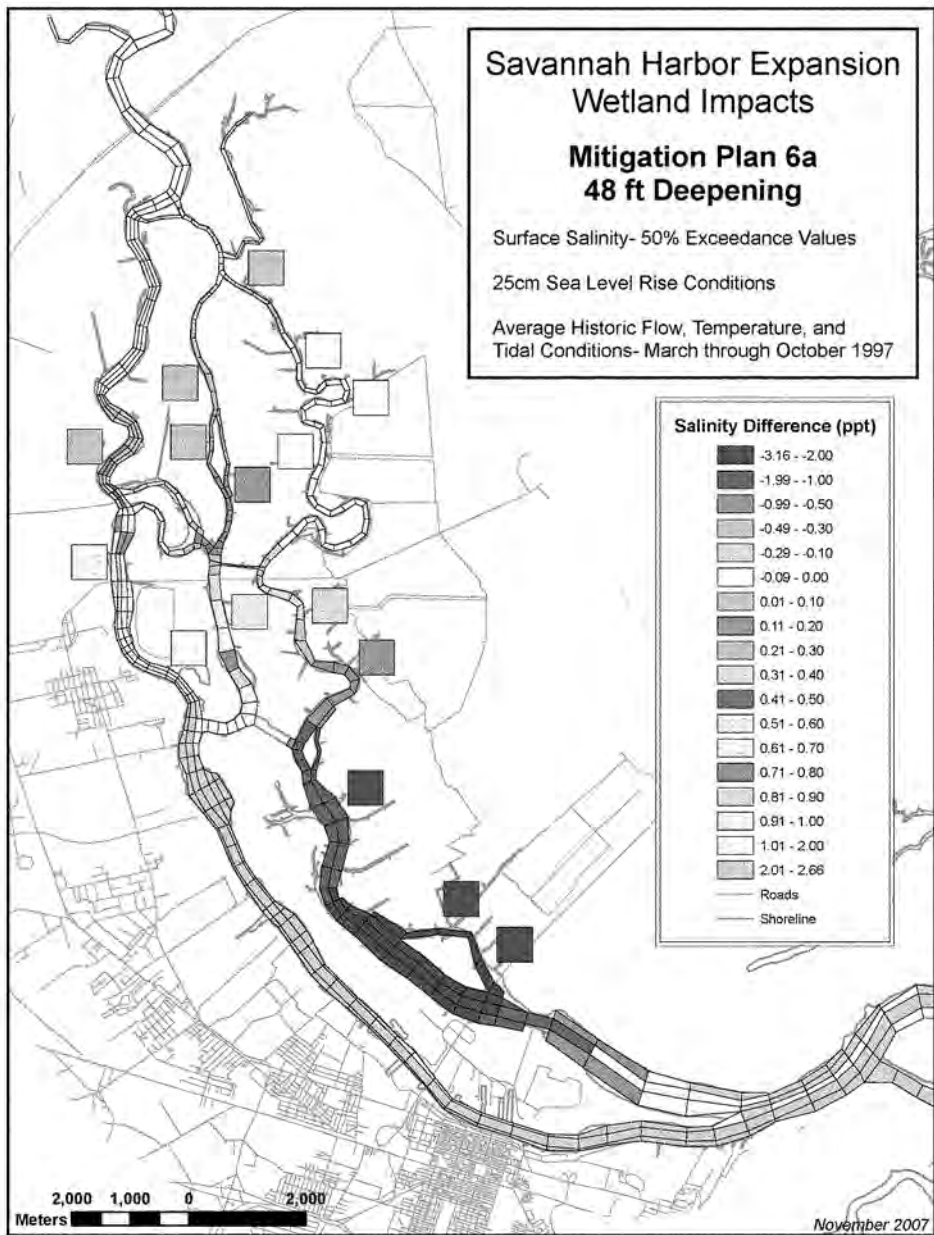




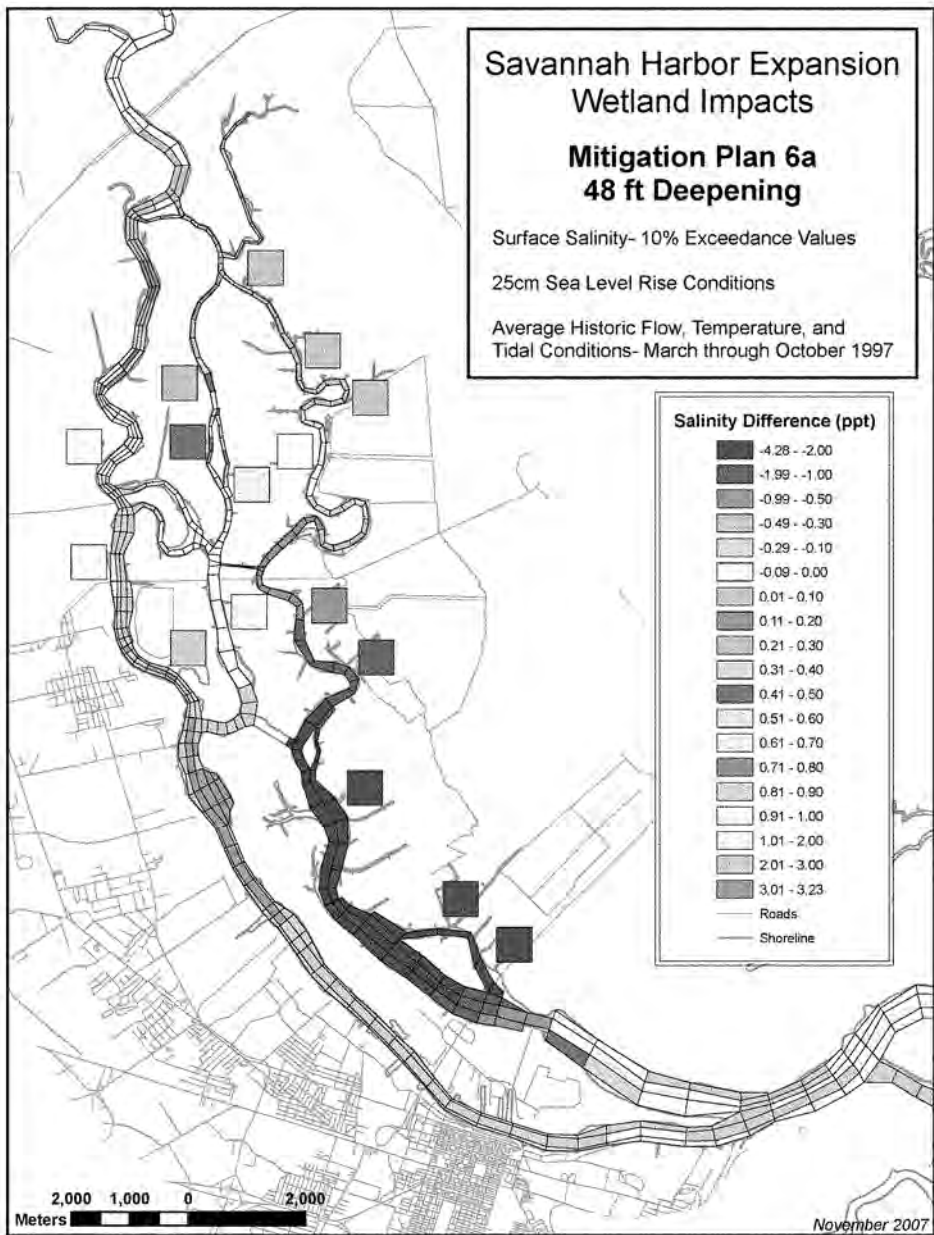

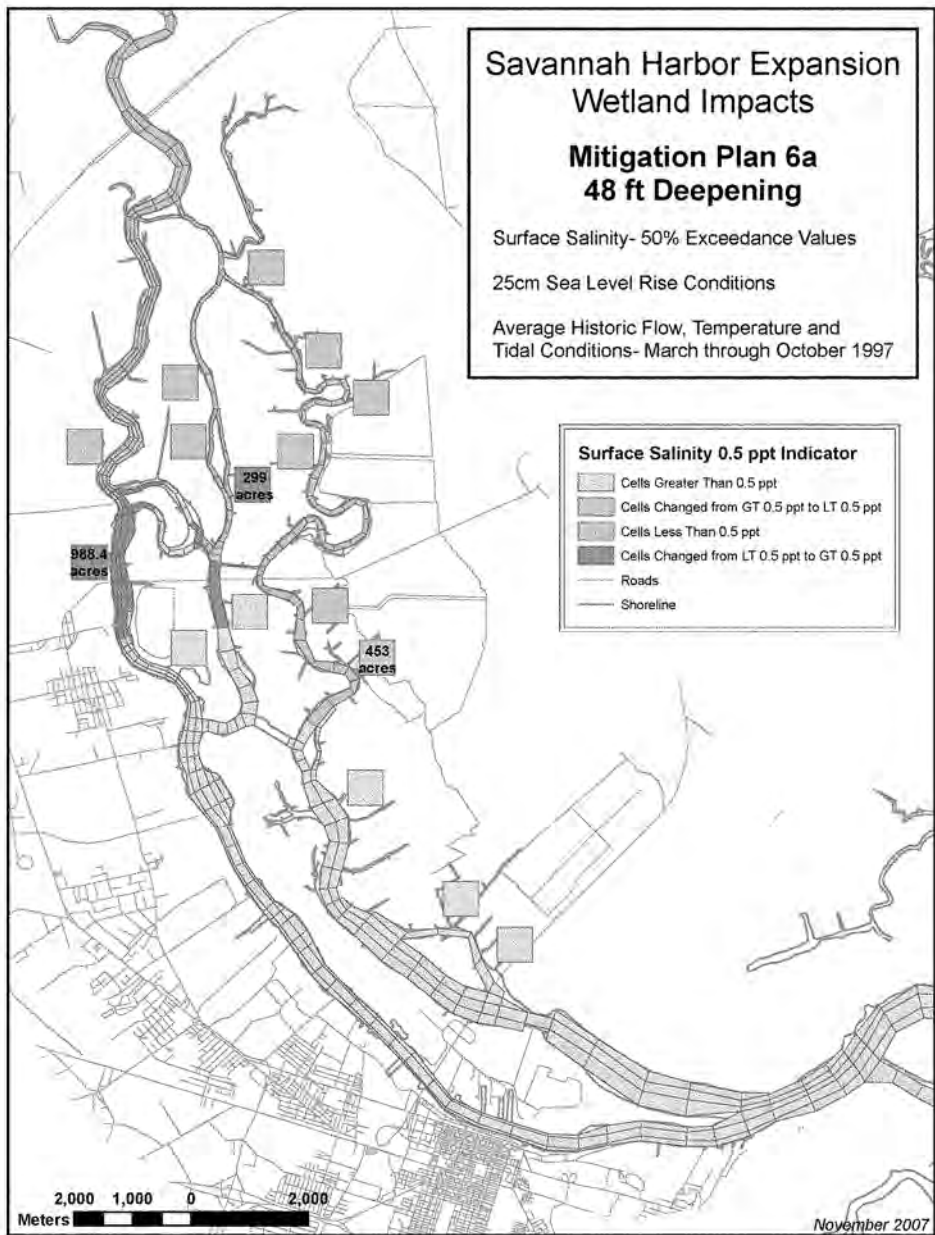


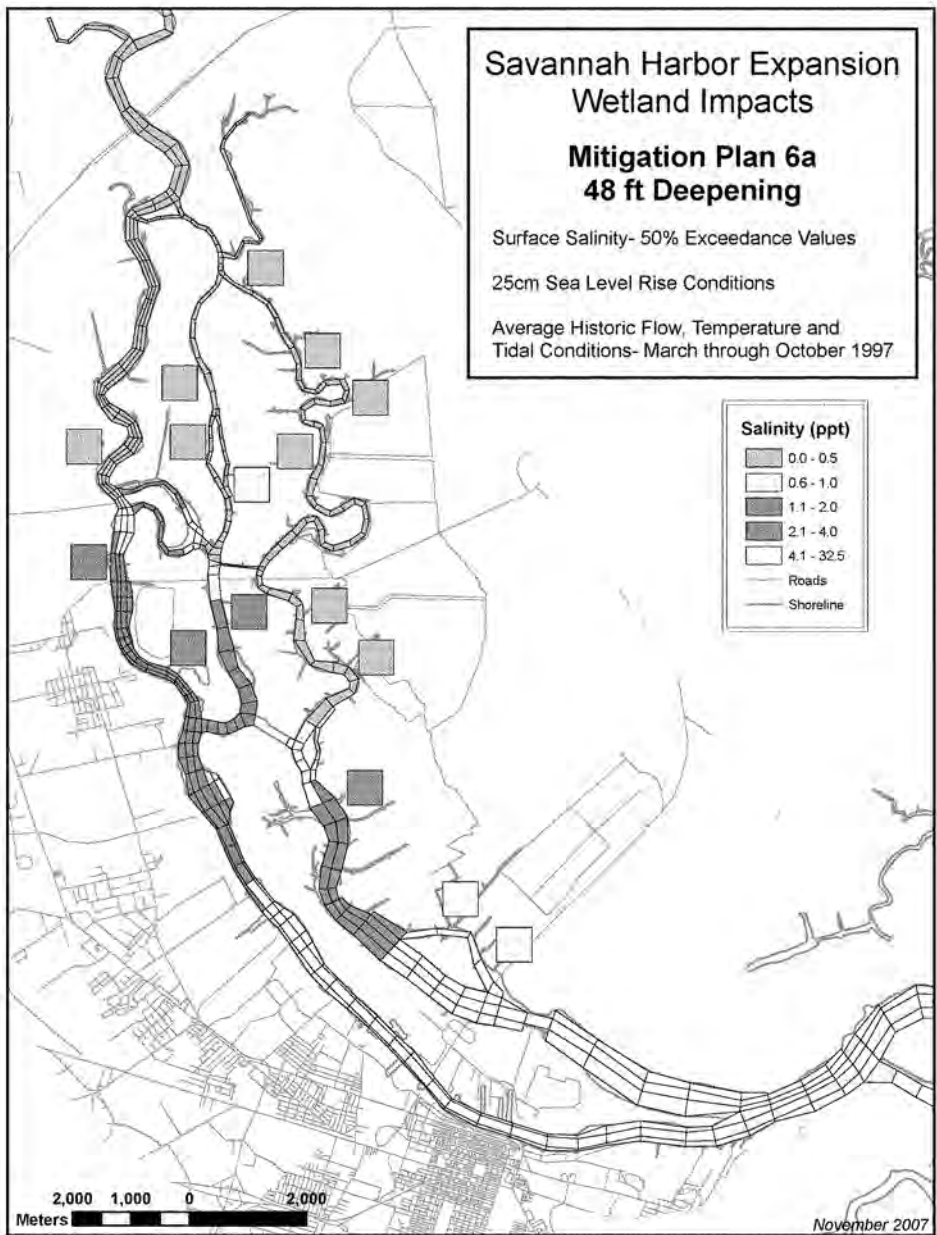


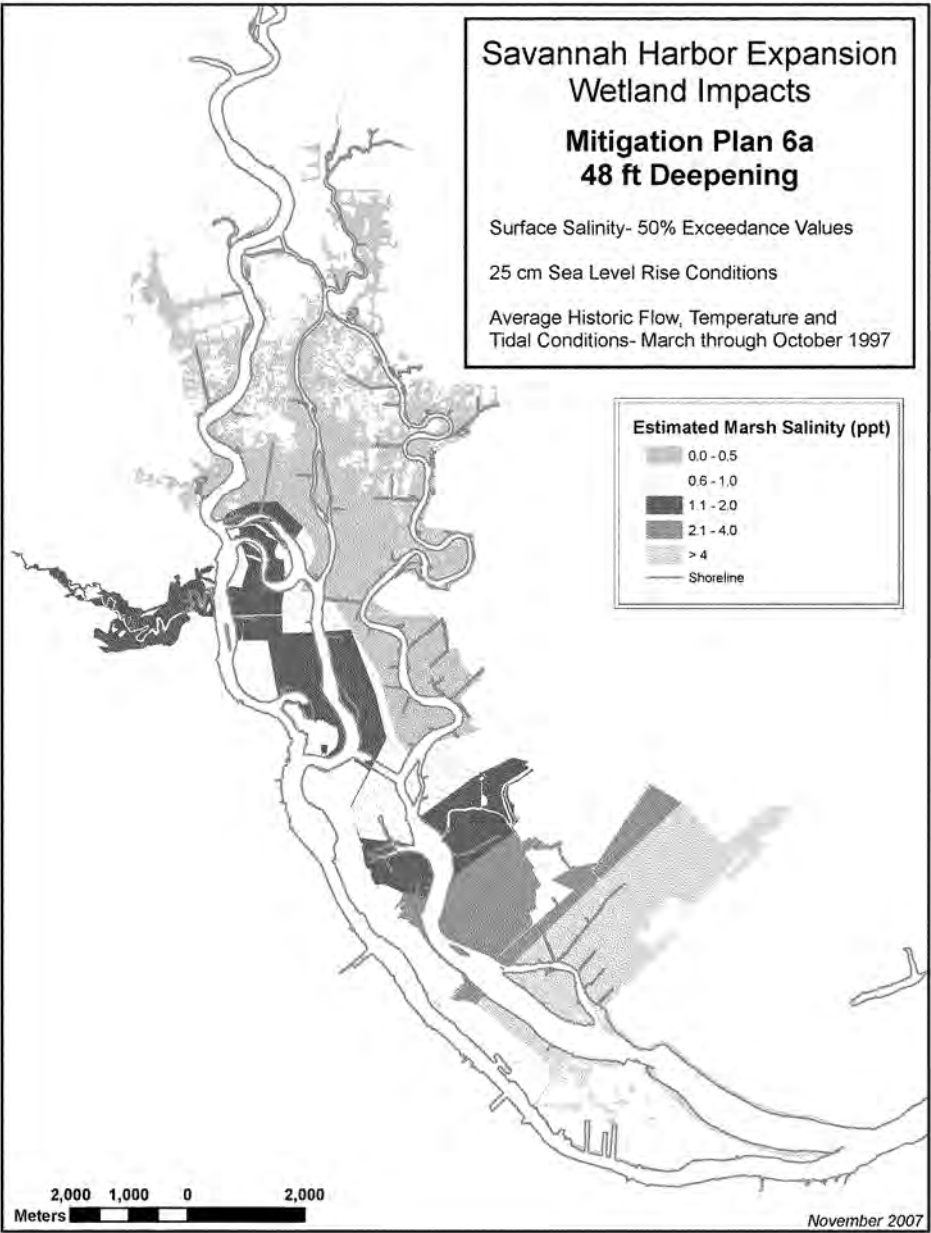


## *Sensitivity Analysis #2B*


1997 (Average) Flow Conditions- 50cm Sea Level Rise

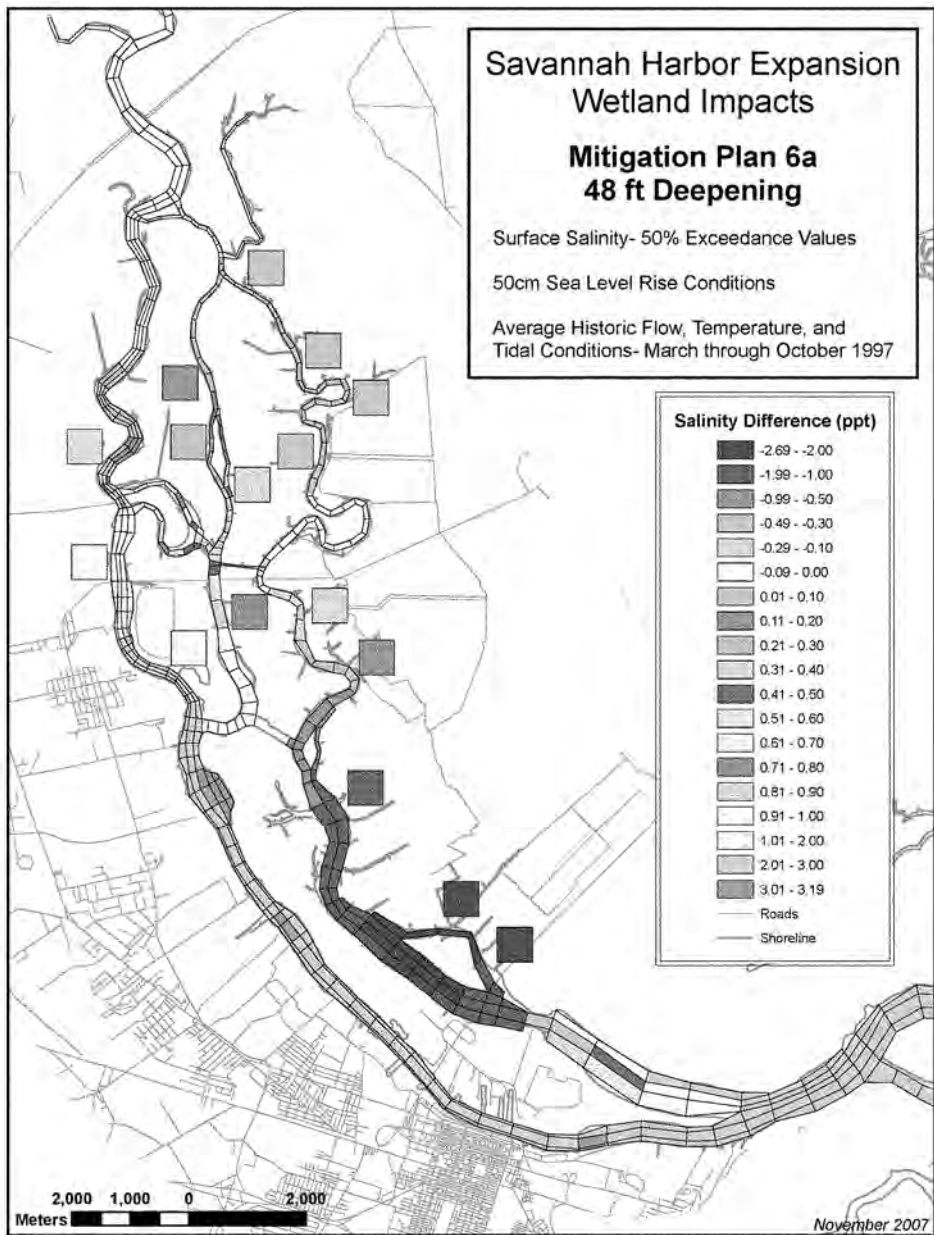


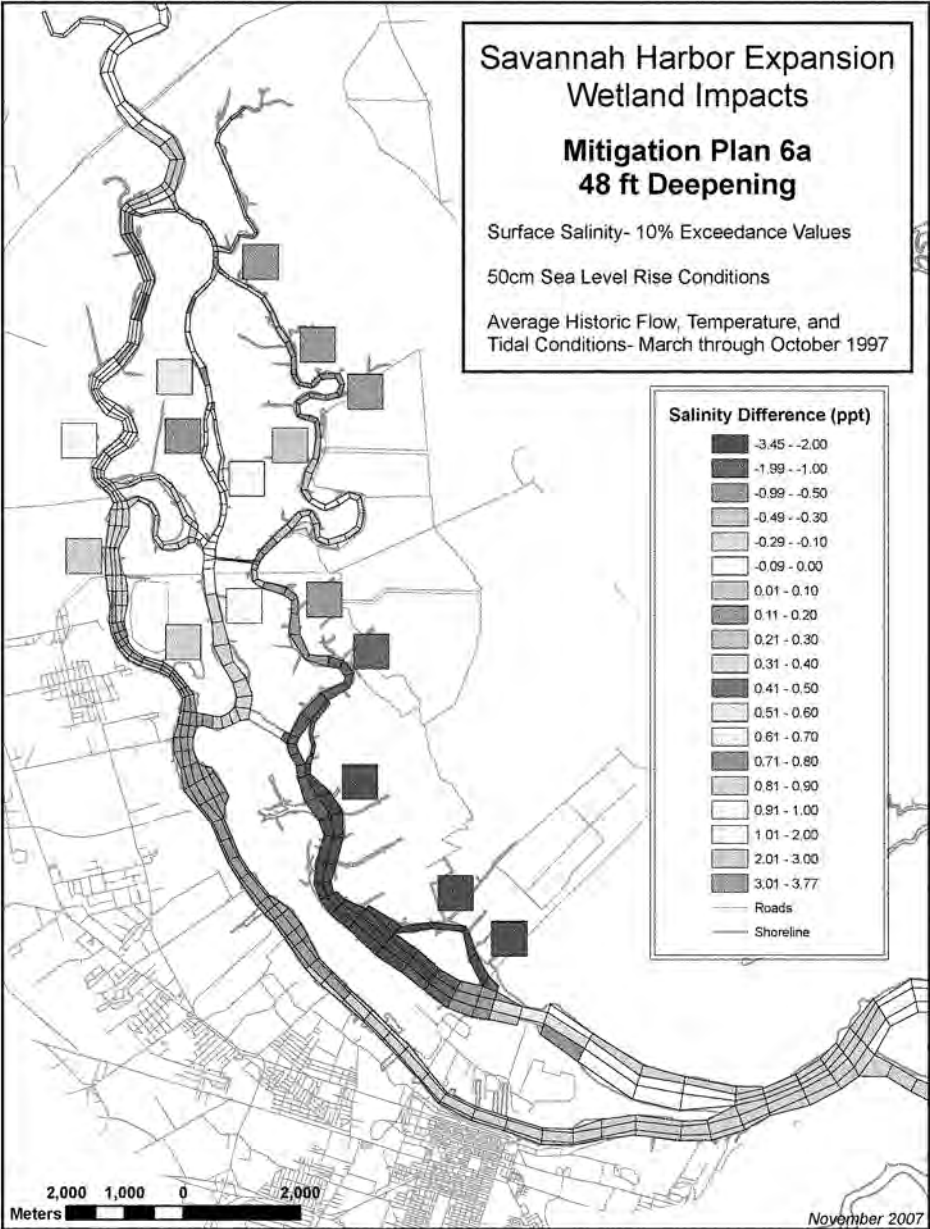

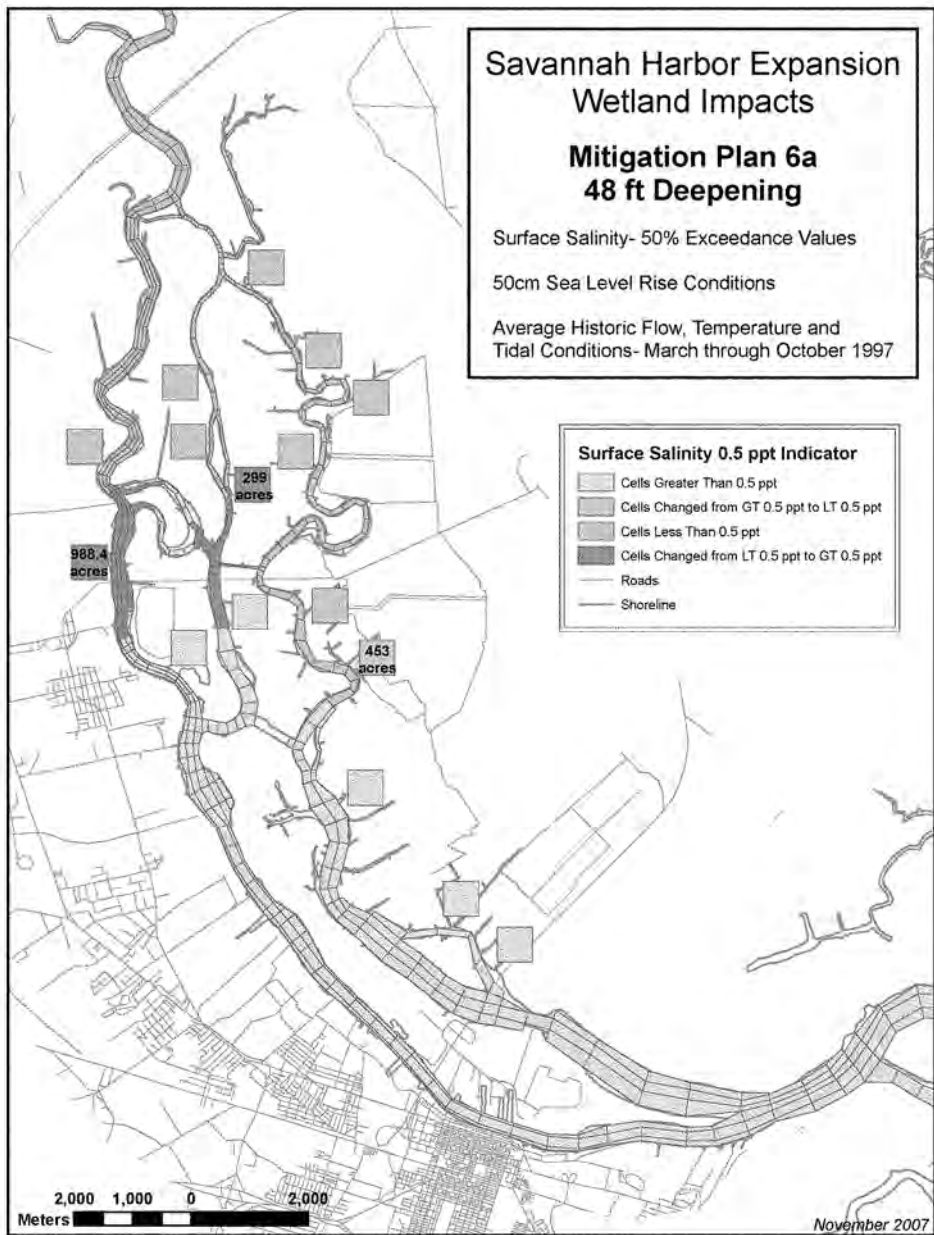



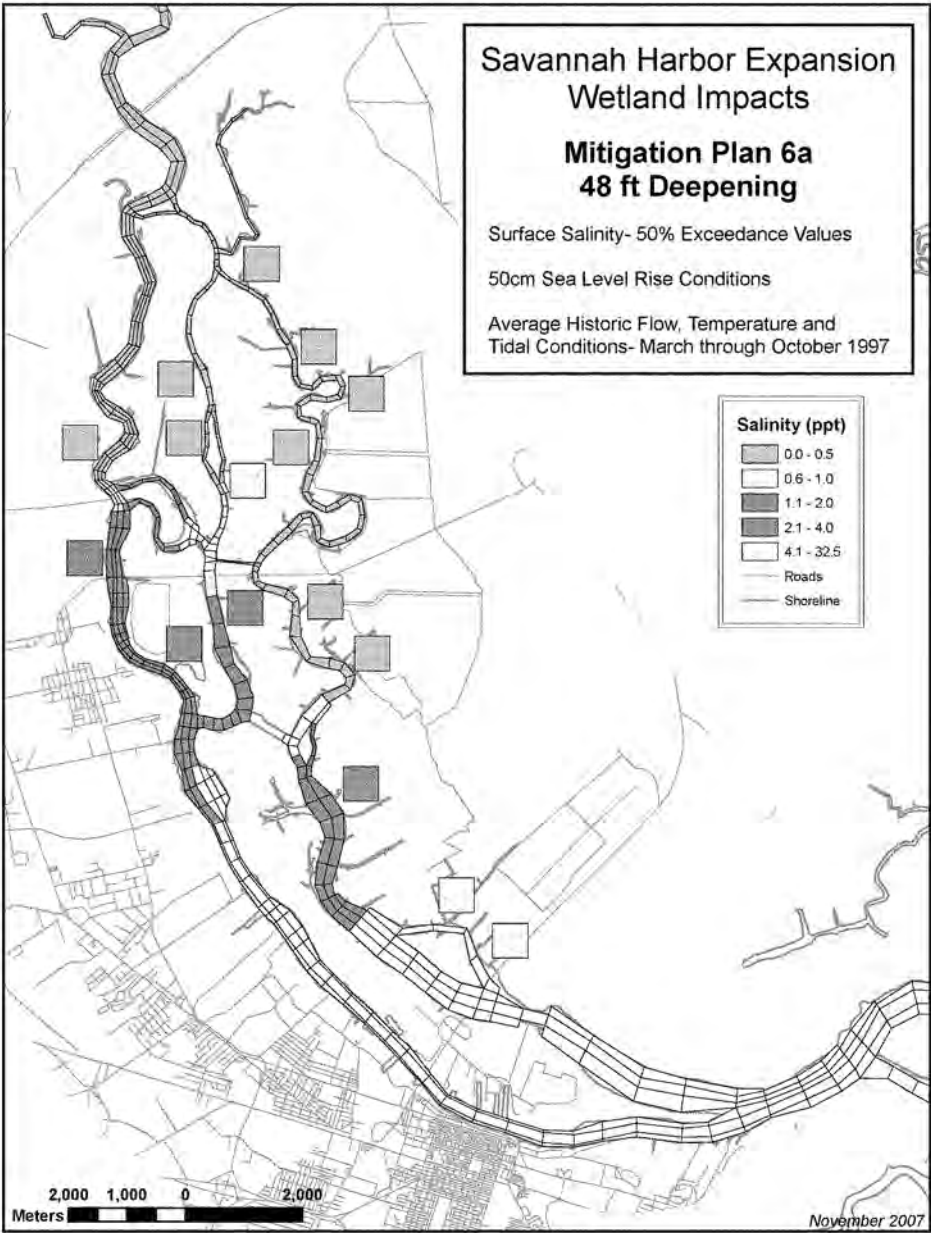

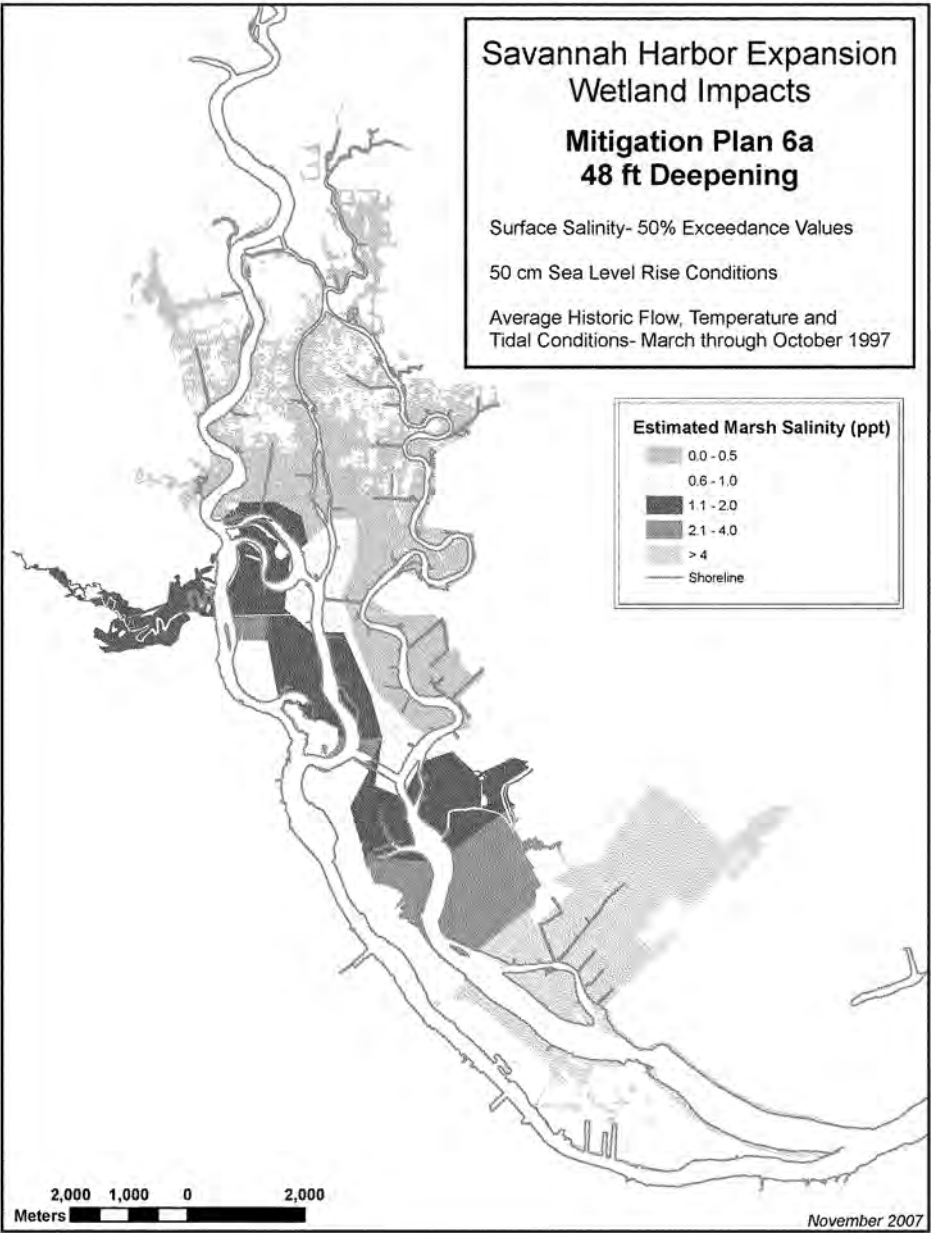



# **Savannah Harbor Expansion Project**

Evaluation of Water Quality Impacts with Proposed Mitigation Plan

*September 2009*

## Introduction

As part of the Savannah Harbor Expansion Project, impacts to water quality in the Savannah River estuary were evaluated for each project alternative channel depth (44 ft, 45 ft, 46 ft, 47 ft, and 48 ft). This report summarizes the water quality impacts, in tabular format, as a result of deepening the navigation channel along with implementation of the proposed mitigation plan. The proposed mitigation plan for each alternative project depth incorporates both modifications to the flow regime in the estuary and an alternative source of dissolved oxygen. The two proposed flow altering plans are: Plan 6b for the 44 ft channel depth and Plan 6a for the 45 ft, 46 ft, 47 ft, and 48 ft channel depth. Details of the flow altering mitigation plans are shown in Figures 1 and 2.

**Figure 1:** Plan 6a (proposed mitigation for 45 ft, 46 ft, 47 ft and 48 ft channel depths)


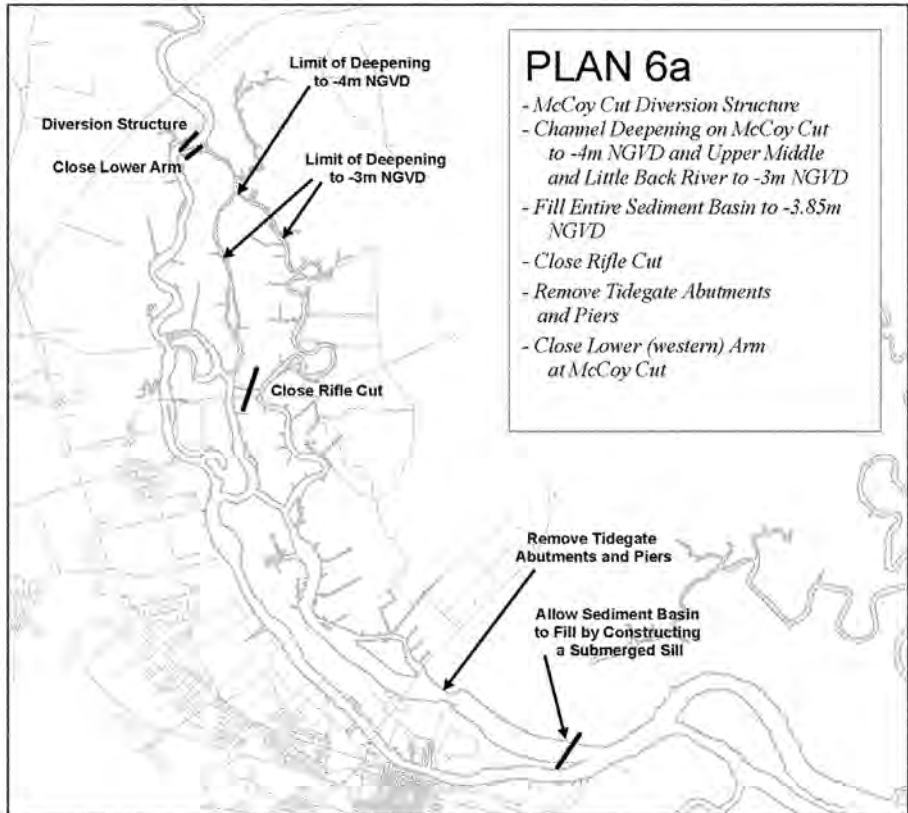


Figure 2: Plan 6b (proposed mitigation for 44 ft channel depth)

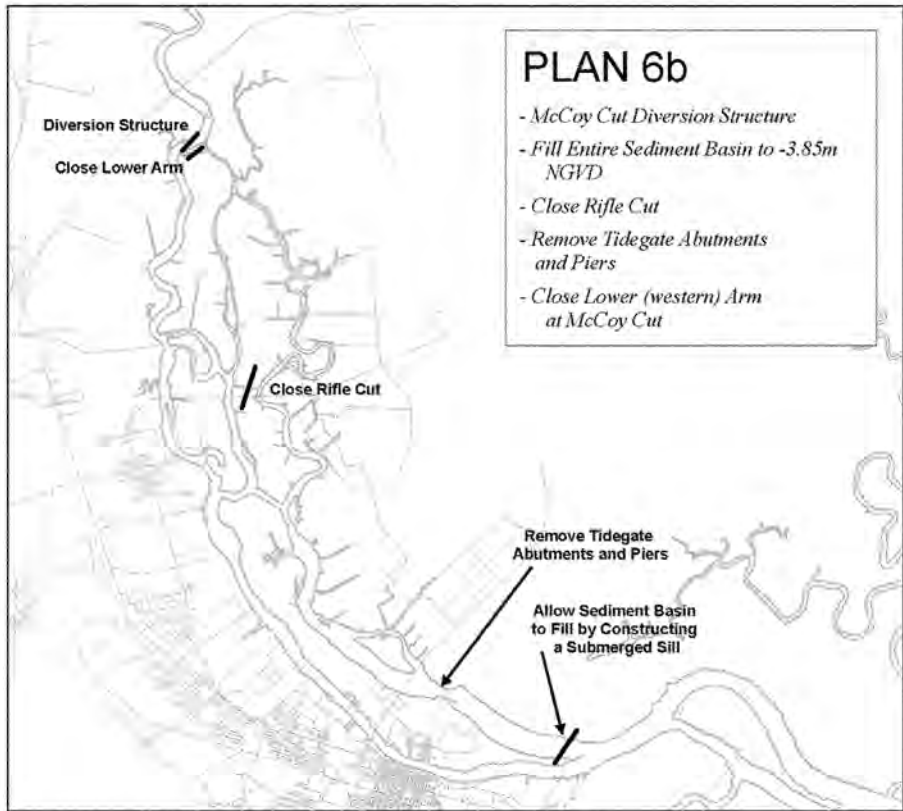

The mitigation component of the project to offset impacts to dissolved oxygen (D. O.) concentrations in the river consists of injecting superoxygenated water into the river via Speece Cones. Speece Cones were developed by Dr. Richard Speece and are manufactured by Eco-Oxygen Technologies, LLC. See Figure 3 for a photo of Speece Cones used during a D.O. demonstration project in 2007. These Speece Cones differ from the project proposal in that they were barge-mounted rather than land-based.

The D.O. mitigation plan using Speece Cone technology was developed by Tetra Tech and details of the plan are documented in the report titled *Design of Dissolved Oxygen Improvement Systems in Savannah Harbor* dated February 29, 2008. The D.O. loading required to mitigate for channel depth increases as a result of this study is summarized in Table 1. Locations around the estuary recommended for D.O. injection points are shown in Figure 4.

Figure 3: Savannah Harbor Speece Cone Demonstration Project



Photo from the Georgia Ports Authority demonstration project managed by MACTEC in the summer of 2007. Results of the study are documented in the 2008 MACTEC report titled *Savannah Harbor Reoxygenation Demonstration Project, Savannah, Georgia* which was prepared for the GPA.

Table 1: Summary of Dissolved Oxygen Loading for SHEP Mitigation

| Alternative Channel Depth | Flow Altering Mitigation Plan | Speece Cone Location | D.O. Loading Required for Mitigation (kg/day) | D.O. Loading Required for Mitigation (lbs/day) | No. of Speece Cones Required |
|---------------------------|-------------------------------|----------------------|-----------------------------------------------|------------------------------------------------|------------------------------|
| 48 ft                     | 6A                            | Tide Gate            | 2,000                                         | 4,400                                          | 1                            |
|                           |                               | Mulberry Grove       | 26,000                                        | 57,200                                         | 12                           |
| 47 ft                     | 6A                            | Tide Gate            | 4,000                                         | 8,800                                          | 2                            |
|                           |                               | Mulberry Grove       | 22,000                                        | 48,400                                         | 10                           |
| 46 ft                     | 6A                            | Tide Gate            | 5,000                                         | 11,000                                         | 3                            |
|                           |                               | Mulberry Grove       | 16,000                                        | 35,200                                         | 8                            |
| 45 ft                     | 6A                            | Tide Gate            | 5,000                                         | 11,000                                         | 3                            |
|                           |                               | Mulberry Grove       | 13,000                                        | 28,600                                         | 6                            |
| 44 ft                     | 6B                            | Tide Gate            | 10,000                                        | 22,000                                         | 5                            |
|                           |                               | Mulberry Grove       | 7,000                                         | 15,400                                         | 4                            |
|                           |                               | I-95 Bridge          | 7,000                                         | 15,400                                         | 4                            |

**Figure 4: D.O. Injection Locations**




## Output Presented

Output presented in this report is supplemental to the output presented in the report titled *Design of Dissolved Oxygen Improvement Systems in Savannah Harbor* prepared by Tetra Tech and dated February 29, 2008. At the request of members of the Water Quality Interagency Coordination Team the output has been expanded to show details on model predicted changes in D.O. for four scenarios.

- Existing conditions, no deepening and no mitigation
- Navigation channel deepening only (44 ft to 48 ft)
- Deepening with flow altering mitigation plan (6a or 6b)
- Deepening with flow altering mitigation plan and the D.O. injection system

The output presented includes various tables showing D.O. concentrations and changes in concentrations for the evaluation period of August 1997 (average freshwater flow year). Since the water quality model grid is refined with a high level of detail it can be difficult to evaluate output datasets. To simplify the evaluation process the estuary has been divided into 27 spatial zones, which are areas where several model grid cells are evaluated as a group. See Figure 5.

Figure 5: Spatial Zones for Water Quality Impact Evaluation

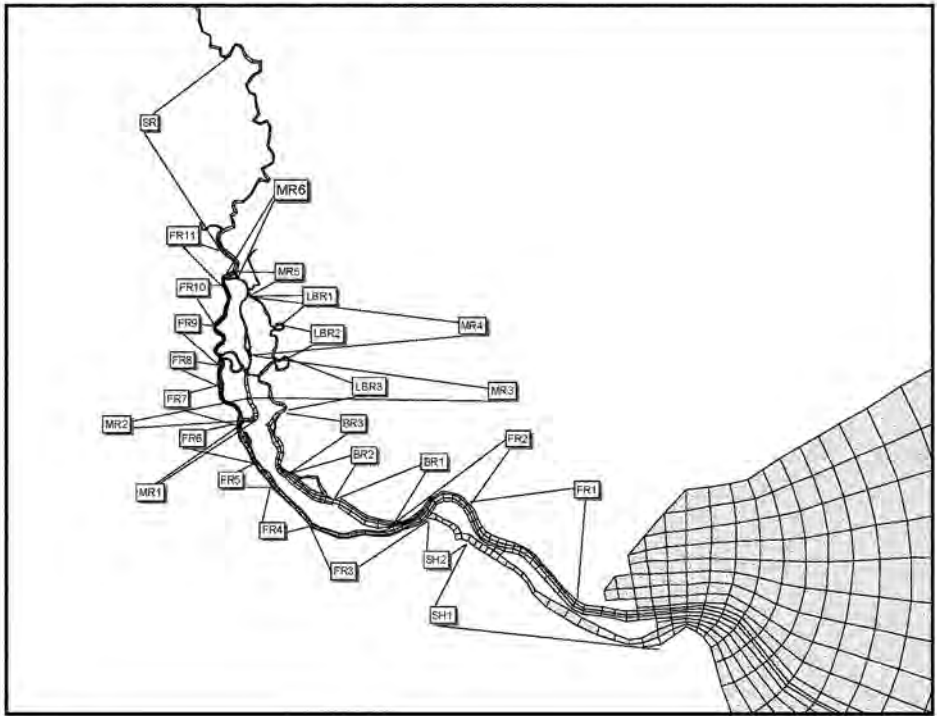

## Results

The tables shown in the pages following the Conclusion are divided into sections for each navigation channel depth alternative, with 4 tables associated with each depth alternative and mitigation scenario. The tables present the D.O. percentile distribution in critical cells and zones. Critical cells are defined as the cell within each zone that has the lowest predicted D.O. concentration during the simulation period. In addition to the two tables showing predicted D.O. values for various percentiles for critical cells and zones there are two tables showing the change in D.O. from existing conditions for critical cells and zones.

The maximum D.O. impact to a critical cell (50<sup>th</sup> percentile value) with a 48 ft deepened channel is 0.56 mg/L and occurs in Zone FR7. With the flow altering mitigation (Plan 6a), this impact is reduced to 0.54 mg/L, which although a reduction, is not enough to fully mitigate for the impact. Once the D.O. mitigation is in place the D.O. impact to the critical cell in this zone falls to 0.01 mg/L, which is essentially a zero impact.



The maximum D.O. concentration impact within the entire zone (50<sup>th</sup> percentile value) with a 48 ft deepened channel is 0.68 mg/L and occurs in Zone FR7. With the flow altering mitigation (Plan 6a) this impact is not reduced and actually increases to 0.75 mg/L. However, with D.O. mitigation this impact is fully mitigated for and improves the D.O. concentration by 0.05 mg/L over the existing conditions.

## **Conclusion**

The results of this analysis conclude the following:

- 1) That there is an impact to water quality, specifically D.O., within the estuary due to deepening the navigation channel.
- 2) That flow altering mitigation plans, while beneficial for freshwater marshes/wetlands, do not have wide ranging benefits for impacts to D.O.
- 3) That D.O. injection, via Speece Cone technology, is a viable option for mitigating for impacts due to deepening the navigation channel.

---

# **Existing Conditions**

*No Deepening, No Mitigation*

---

## Dissolved Oxygen Percentiles Distribution in Critical Cells

Scenario: WASP1997Existing

| Zone | D.O. Percentile (mg/l) |      |      |      |      |      |      |      |      |
|------|------------------------|------|------|------|------|------|------|------|------|
|      | 1%                     | 5%   | 10%  | 25%  | 50%  | 75%  | 90%  | 95%  | 99%  |
| FR1  | 3.92                   | 3.99 | 4.05 | 4.22 | 4.38 | 4.52 | 4.63 | 4.7  | 4.74 |
| FR2  | 3.66                   | 3.76 | 3.84 | 4.03 | 4.22 | 4.4  | 4.62 | 4.69 | 5.08 |
| FR3  | 3.49                   | 3.59 | 3.64 | 3.87 | 4.05 | 4.29 | 4.78 | 5.07 | 5.6  |
| FR4  | 3.5                    | 3.56 | 3.62 | 3.92 | 4.07 | 4.4  | 4.96 | 5.31 | 5.5  |
| FR5  | 3.62                   | 3.74 | 3.89 | 4.08 | 4.31 | 4.89 | 5.42 | 5.63 | 5.78 |
| FR6  | 3.69                   | 3.76 | 3.89 | 4.12 | 4.26 | 4.78 | 5.57 | 5.77 | 5.91 |
| FR7  | 4.17                   | 4.25 | 4.33 | 4.61 | 5.03 | 5.98 | 6.26 | 6.36 | 6.49 |
| FR8  | 4.66                   | 4.78 | 5.06 | 5.51 | 6.12 | 6.44 | 6.72 | 6.85 | 7.11 |
| FR9  | 4.88                   | 5.03 | 5.33 | 5.72 | 6.28 | 6.6  | 6.85 | 7.02 | 7.19 |
| FR10 | 4.31                   | 4.78 | 4.95 | 5.32 | 5.91 | 6.43 | 6.68 | 7.01 | 7.22 |
| FR11 | 4.17                   | 4.7  | 4.93 | 5.24 | 5.67 | 6.14 | 6.5  | 6.64 | 7.13 |
| MR1  | 4.41                   | 4.53 | 4.62 | 4.89 | 5.16 | 5.59 | 5.89 | 6    | 6.22 |
| MR2  | 4.03                   | 4.15 | 4.33 | 4.62 | 5.07 | 5.53 | 5.8  | 5.9  | 6.03 |
| MR3  | 3.7                    | 3.89 | 4    | 4.19 | 4.52 | 5.07 | 5.71 | 5.93 | 6.19 |
| MR4  | 3.89                   | 4.03 | 4.12 | 4.39 | 4.61 | 4.89 | 5.06 | 5.18 | 5.41 |
| MR5  | 1.49                   | 2.04 | 2.41 | 3.05 | 4.97 | 6.23 | 6.57 | 6.89 | 7.11 |
| MR6  | 2.11                   | 2.49 | 3.01 | 3.51 | 5.61 | 6.36 | 6.8  | 7.06 | 7.32 |
| LBR1 | 3.57                   | 4.35 | 4.75 | 5.13 | 5.43 | 5.64 | 5.97 | 6.16 | 6.47 |
| LBR2 | 3.69                   | 3.86 | 3.97 | 4.16 | 4.39 | 4.6  | 4.77 | 4.88 | 5.26 |
| LBR3 | 2.89                   | 3.28 | 3.47 | 3.68 | 3.95 | 4.34 | 4.73 | 4.99 | 5.24 |
| BR1  | 3.28                   | 3.41 | 3.57 | 3.74 | 3.97 | 4.2  | 4.43 | 4.53 | 4.64 |
| BR2  | 2.55                   | 2.84 | 2.99 | 3.24 | 3.44 | 3.7  | 3.84 | 3.93 | 4.03 |
| BR3  | 3.03                   | 3.26 | 3.44 | 3.62 | 3.78 | 3.95 | 4.08 | 4.15 | 4.25 |
| SCH1 | 2.39                   | 2.57 | 2.68 | 2.83 | 3.01 | 3.41 | 3.77 | 3.89 | 4.14 |
| SCH2 | 3.74                   | 3.91 | 4.01 | 4.14 | 4.33 | 4.47 | 4.6  | 4.68 | 4.82 |
| SR   | 4.69                   | 4.74 | 4.97 | 5.31 | 5.62 | 5.97 | 6.11 | 6.16 | 6.23 |
| StbR | 3.84                   | 4.22 | 4.57 | 5.04 | 5.69 | 6.2  | 6.49 | 6.64 | 6.84 |

**D.O. %-tiles for zones of Savannah Estuary**

Simulation Period:      Year 1997      AUGUST 1 -AUGUST 31  
 Baseline      Scenario: WASP1997Existing

| Zone Name | D.O. Concentration Percentiles (mg/l) |      |      |      |      |      |      |      |      |
|-----------|---------------------------------------|------|------|------|------|------|------|------|------|
|           | 1%                                    | 5%   | 10%  | 25%  | 50%  | 75%  | 90%  | 95%  | 99%  |
| FR1       | 4.13                                  | 4.20 | 4.26 | 4.37 | 4.50 | 4.59 | 4.72 | 4.80 | 4.84 |
| FR2       | 3.94                                  | 3.99 | 4.03 | 4.25 | 4.37 | 4.54 | 4.65 | 4.69 | 4.76 |
| FR3       | 3.70                                  | 3.77 | 3.83 | 4.03 | 4.19 | 4.38 | 4.71 | 4.79 | 4.99 |
| FR4       | 3.66                                  | 3.71 | 3.75 | 3.99 | 4.12 | 4.37 | 4.93 | 5.31 | 5.54 |
| FR5       | 3.68                                  | 3.76 | 3.88 | 4.08 | 4.27 | 4.77 | 5.41 | 5.65 | 5.79 |
| FR6       | 3.96                                  | 4.01 | 4.11 | 4.32 | 4.55 | 5.20 | 5.78 | 5.92 | 6.04 |
| FR7       | 4.44                                  | 4.55 | 4.69 | 5.09 | 5.85 | 6.18 | 6.41 | 6.56 | 6.70 |
| FR8       | 4.86                                  | 5.05 | 5.29 | 5.66 | 6.15 | 6.43 | 6.67 | 6.80 | 6.98 |
| FR9       | 5.67                                  | 5.90 | 6.02 | 6.26 | 6.54 | 6.81 | 7.07 | 7.23 | 7.34 |
| FR10      | 5.71                                  | 5.85 | 6.02 | 6.30 | 6.57 | 6.81 | 7.16 | 7.24 | 7.32 |
| FR11      | 4.88                                  | 5.10 | 5.28 | 5.59 | 5.88 | 6.18 | 6.45 | 6.55 | 6.68 |
| MR1       | 4.48                                  | 4.58 | 4.70 | 4.89 | 5.17 | 5.54 | 5.84 | 5.97 | 6.04 |
| MR2       | 4.20                                  | 4.31 | 4.51 | 4.79 | 5.13 | 5.50 | 5.80 | 5.91 | 6.03 |
| MR3       | 3.85                                  | 4.04 | 4.10 | 4.38 | 4.74 | 5.22 | 5.59 | 5.72 | 5.85 |
| MR4       | 4.39                                  | 4.51 | 4.61 | 4.78 | 5.05 | 5.24 | 5.44 | 5.54 | 5.70 |
| MR5       | 2.31                                  | 2.55 | 2.97 | 3.46 | 5.33 | 6.16 | 6.53 | 6.82 | 7.01 |
| MR6       | 2.15                                  | 2.53 | 3.05 | 3.58 | 5.69 | 6.33 | 6.80 | 6.94 | 7.27 |
| LBR1      | 4.30                                  | 4.50 | 4.59 | 4.80 | 4.99 | 5.19 | 5.30 | 5.45 | 5.57 |
| LBR2      | 3.70                                  | 3.81 | 3.96 | 4.13 | 4.35 | 4.55 | 4.71 | 4.77 | 4.89 |
| LBR3      | 3.54                                  | 3.58 | 3.65 | 3.78 | 3.95 | 4.11 | 4.24 | 4.35 | 4.46 |
| BR1       | 3.53                                  | 3.58 | 3.64 | 3.90 | 4.04 | 4.21 | 4.43 | 4.50 | 4.60 |
| BR2       | 3.30                                  | 3.38 | 3.46 | 3.62 | 3.82 | 3.99 | 4.14 | 4.30 | 4.39 |
| BR3       | 3.46                                  | 3.51 | 3.56 | 3.63 | 3.74 | 3.85 | 3.97 | 3.99 | 4.02 |
| SCh1      | 3.51                                  | 3.56 | 3.63 | 3.72 | 3.83 | 3.95 | 4.04 | 4.10 | 4.16 |
| SCh2      | 3.94                                  | 4.04 | 4.09 | 4.25 | 4.38 | 4.49 | 4.61 | 4.65 | 4.73 |
| SR        | 4.90                                  | 4.95 | 5.18 | 5.52 | 5.84 | 6.17 | 6.35 | 6.41 | 6.48 |
| StbR      | 4.74                                  | 4.93 | 5.09 | 5.44 | 5.79 | 6.09 | 6.30 | 6.43 | 6.56 |

---

## **48 ft Channel Depth**

---

**Dissolved Oxygen Percentiles Distribution in Critical Cells**  
Scenario: WASP-1997-6ftonly

| Zone | D.O. Percentile (mg/l) |      |      |      |      |      |      |      |      |
|------|------------------------|------|------|------|------|------|------|------|------|
|      | 1%                     | 5%   | 10%  | 25%  | 50%  | 75%  | 90%  | 95%  | 99%  |
| FR1  | 3.97                   | 4.03 | 4.07 | 4.2  | 4.33 | 4.44 | 4.53 | 4.6  | 4.64 |
| FR2  | 3.66                   | 3.76 | 3.85 | 3.99 | 4.13 | 4.28 | 4.43 | 4.47 | 4.52 |
| FR3  | 3.52                   | 3.57 | 3.63 | 3.81 | 3.94 | 4.1  | 4.41 | 4.7  | 5.26 |
| FR4  | 3.57                   | 3.6  | 3.65 | 3.84 | 3.95 | 4.11 | 4.4  | 4.68 | 5.36 |
| FR5  | 3.69                   | 3.74 | 3.78 | 3.91 | 4.05 | 4.16 | 4.52 | 4.73 | 4.9  |
| FR6  | 3.72                   | 3.78 | 3.85 | 3.99 | 4.1  | 4.27 | 4.65 | 4.9  | 5.11 |
| FR7  | 4.01                   | 4.13 | 4.18 | 4.28 | 4.47 | 4.87 | 5.68 | 6.03 | 6.34 |
| FR8  | 4.38                   | 4.45 | 4.56 | 4.81 | 5.62 | 6.15 | 6.45 | 6.57 | 6.72 |
| FR9  | 4.53                   | 4.62 | 4.76 | 5.04 | 5.77 | 6.32 | 6.61 | 6.78 | 6.89 |
| FR10 | 4.34                   | 4.82 | 4.97 | 5.32 | 5.91 | 6.42 | 6.69 | 7.01 | 7.22 |
| FR11 | 4.24                   | 4.64 | 4.94 | 5.25 | 5.65 | 6.14 | 6.51 | 6.66 | 7.16 |
| MR1  | 4.22                   | 4.29 | 4.38 | 4.6  | 4.88 | 5.11 | 5.34 | 5.49 | 5.86 |
| MR2  | 4                      | 4.11 | 4.26 | 4.52 | 4.85 | 5.18 | 5.43 | 5.53 | 5.72 |
| MR3  | 3.71                   | 3.87 | 3.97 | 4.15 | 4.44 | 4.89 | 5.49 | 5.76 | 6.16 |
| MR4  | 3.97                   | 4.16 | 4.28 | 4.45 | 4.72 | 4.99 | 5.15 | 5.3  | 5.49 |
| MR5  | 1.49                   | 2.03 | 2.48 | 3.09 | 4.84 | 6.25 | 6.58 | 6.92 | 7.12 |
| MR6  | 2.12                   | 2.55 | 3.01 | 3.61 | 5.57 | 6.39 | 6.81 | 7.08 | 7.34 |
| LBR1 | 3.55                   | 4.35 | 4.78 | 5.22 | 5.47 | 5.69 | 5.98 | 6.19 | 6.51 |
| LBR2 | 3.42                   | 3.84 | 3.94 | 4.16 | 4.42 | 4.6  | 4.81 | 4.97 | 5.26 |
| LBR3 | 3.21                   | 3.43 | 3.49 | 3.82 | 4.19 | 4.64 | 5.03 | 5.23 | 5.49 |
| BR1  | 3.28                   | 3.43 | 3.57 | 3.73 | 3.94 | 4.15 | 4.34 | 4.43 | 4.61 |
| BR2  | 2.58                   | 2.86 | 2.99 | 3.31 | 3.69 | 3.98 | 4.14 | 4.28 | 4.36 |
| BR3  | 3.01                   | 3.28 | 3.43 | 3.61 | 3.76 | 3.91 | 4.03 | 4.09 | 4.18 |
| SCH1 | 2.38                   | 2.62 | 2.73 | 2.88 | 3.2  | 3.96 | 4.32 | 4.41 | 4.59 |
| SCH2 | 3.7                    | 3.8  | 3.91 | 4.12 | 4.27 | 4.41 | 4.53 | 4.63 | 4.73 |
| SR   | 4.68                   | 4.74 | 4.97 | 5.31 | 5.62 | 5.97 | 6.11 | 6.16 | 6.22 |
| StbR | 3.53                   | 4.23 | 4.49 | 5.06 | 5.59 | 5.99 | 6.28 | 6.44 | 6.66 |

Delta D.O. Percentiles for Critical Cells

Baseline: Scenario: WASP1997Existing

Project: Scenario: WASP-1997-6ftonly

| Zone | Delta D.O. Percentile |      |       |      |       |       |       |       |       |       |       |       |       |       |       |       |       |       |
|------|-----------------------|------|-------|------|-------|-------|-------|-------|-------|-------|-------|-------|-------|-------|-------|-------|-------|-------|
|      | 1%                    |      | 5%    |      | 10%   |       | 25%   |       | 50%   |       | 75%   |       | 90%   |       | 95%   |       | 99    |       |
|      | mg/l                  | %    | mg/l  | %    | mg/l  | %     | mg/l  | %     | mg/l  | %     | mg/l  | %     | mg/l  | %     | mg/l  | %     | mg/l  | %     |
| FR1  | 0.05                  | 1.3  | 0.04  | 1.0  | 0.02  | 0.5   | -0.02 | -0.5  | -0.05 | -1.1  | -0.08 | -1.8  | -0.1  | -2.2  | -0.1  | -2.1  | -0.1  | -2.1  |
| FR2  | 0                     | 0.0  | 0     | 0.0  | 0.01  | 0.3   | -0.04 | -1.0  | -0.09 | -2.1  | -0.12 | -2.7  | -0.19 | -4.1  | -0.22 | -4.7  | -0.56 | -11.0 |
| FR3  | 0.03                  | 0.9  | -0.02 | -0.6 | -0.01 | -0.3  | -0.06 | -1.6  | -0.11 | -2.7  | -0.19 | -4.4  | -0.37 | -7.7  | -0.37 | -7.3  | -0.34 | -6.1  |
| FR4  | 0.07                  | 2.0  | 0.04  | 1.1  | 0.03  | 0.8   | -0.08 | -2.0  | -0.12 | -2.9  | -0.29 | -6.6  | -0.56 | -11.3 | -0.83 | -11.9 | -0.14 | -2.5  |
| FR5  | 0.07                  | 1.9  | 0     | 0.0  | -0.11 | -2.8  | -0.17 | -4.2  | -0.26 | -6.0  | -0.73 | -14.9 | -0.9  | -16.6 | -0.9  | -16.0 | -0.88 | -15.2 |
| FR6  | 0.03                  | 0.8  | 0.02  | 0.5  | -0.04 | -1.0  | -0.13 | -3.2  | -0.16 | -3.8  | -0.51 | -10.7 | -0.92 | -16.5 | -0.87 | -15.1 | -0.8  | -13.5 |
| FR7  | -0.16                 | -3.8 | -0.12 | -2.8 | -0.15 | -3.5  | -0.33 | -7.2  | -0.56 | -11.1 | -1.11 | -18.6 | -0.58 | -9.3  | -0.33 | -5.2  | -0.15 | -2.3  |
| FR8  | -0.28                 | -6.0 | -0.33 | -6.9 | -0.5  | -9.9  | -0.7  | -12.7 | -0.5  | -8.2  | -0.29 | -4.5  | -0.27 | -4.0  | -0.28 | -4.1  | -0.39 | -5.5  |
| FR9  | -0.35                 | -7.2 | -0.41 | -8.2 | -0.57 | -10.7 | -0.68 | -11.9 | -0.51 | -8.1  | -0.28 | -4.2  | -0.24 | -3.5  | -0.24 | -3.4  | -0.3  | -4.2  |
| FR10 | 0.03                  | 0.7  | 0.04  | 0.8  | 0.02  | 0.4   | 0     | 0.0   | 0     | 0.0   | -0.01 | -0.2  | 0.01  | 0.1   | 0     | 0.0   | 0     | 0.0   |
| FR11 | 0.07                  | 1.7  | -0.06 | -1.3 | 0.01  | 0.2   | 0.01  | 0.2   | -0.02 | -0.4  | 0     | 0.0   | 0.01  | 0.2   | 0.02  | 0.3   | 0.03  | 0.4   |
| MR1  | -0.19                 | -4.3 | -0.24 | -5.3 | -0.24 | -5.2  | -0.29 | -5.9  | -0.28 | -5.4  | -0.48 | -8.6  | -0.55 | -9.3  | -0.51 | -8.5  | -0.36 | -5.8  |
| MR2  | -0.03                 | -0.7 | -0.04 | -1.0 | -0.07 | -1.6  | -0.1  | -2.2  | -0.22 | -4.3  | -0.35 | -6.3  | -0.37 | -6.4  | -0.37 | -6.3  | -0.31 | -5.1  |
| MR3  | 0.01                  | 0.3  | -0.02 | -0.5 | -0.03 | -0.7  | -0.04 | -1.0  | -0.08 | -1.8  | -0.18 | -3.6  | -0.22 | -3.9  | -0.17 | -2.9  | -0.03 | -0.5  |
| MR4  | 0.08                  | 2.1  | 0.13  | 3.2  | 0.16  | 3.9   | 0.06  | 1.4   | 0.11  | 2.4   | 0.1   | 2.0   | 0.09  | 1.8   | 0.12  | 2.3   | 0.08  | 1.5   |
| MR5  | 0                     | 0.0  | -0.01 | -0.5 | 0.07  | 2.9   | 0.04  | 1.3   | -0.13 | -2.6  | 0.02  | 0.3   | 0.01  | 0.2   | 0.03  | 0.4   | 0.01  | 0.1   |
| MR6  | 0.01                  | 0.5  | 0.06  | 2.4  | 0     | 0.0   | 0.1   | 2.8   | -0.04 | -0.7  | 0.03  | 0.5   | 0.01  | 0.1   | 0.02  | 0.3   | 0.02  | 0.3   |
| LBR1 | -0.02                 | -0.6 | 0     | 0.0  | 0.03  | 0.6   | 0.09  | 1.8   | 0.04  | 0.7   | 0.05  | 0.9   | 0.01  | 0.2   | 0.03  | 0.5   | 0.04  | 0.6   |
| LBR2 | -0.27                 | -7.3 | -0.02 | -0.5 | -0.03 | -0.8  | 0     | 0.0   | 0.03  | 0.7   | 0     | 0.0   | 0.04  | 0.8   | 0.09  | 1.8   | 0     | 0.0   |
| LBR3 | 0.32                  | 11.1 | 0.15  | 4.6  | 0.02  | 0.6   | 0.14  | 3.8   | 0.24  | 6.1   | 0.3   | 6.9   | 0.3   | 6.3   | 0.24  | 4.8   | 0.25  | 4.8   |
| BR1  | 0                     | 0.0  | 0.02  | 0.6  | 0     | 0.0   | -0.01 | -0.3  | -0.03 | -0.8  | -0.05 | -1.2  | -0.09 | -2.0  | -0.1  | -2.2  | -0.03 | -0.6  |
| BR2  | 0.03                  | 1.2  | 0.02  | 0.7  | 0     | 0.0   | 0.07  | 2.2   | 0.25  | 7.3   | 0.28  | 7.6   | 0.3   | 7.8   | 0.35  | 8.9   | 0.33  | 8.2   |
| BR3  | -0.02                 | -0.7 | 0.02  | 0.6  | -0.01 | -0.3  | -0.01 | -0.3  | -0.02 | -0.5  | -0.04 | -1.0  | -0.05 | -1.2  | -0.06 | -1.4  | -0.07 | -1.6  |
| SCH1 | -0.01                 | -0.4 | 0.05  | 1.9  | 0.05  | 1.9   | 0.05  | 1.8   | 0.19  | 6.3   | 0.55  | 16.1  | 0.55  | 14.6  | 0.52  | 13.4  | 0.45  | 10.9  |
| SCH2 | -0.04                 | -1.1 | -0.11 | -2.8 | -0.1  | -2.5  | -0.02 | -0.5  | -0.06 | -1.4  | -0.08 | -1.3  | -0.07 | -1.5  | -0.05 | -1.1  | -0.09 | -1.9  |
| SR   | -0.01                 | -0.2 | 0     | 0.0  | 0     | 0.0   | 0     | 0.0   | 0     | 0.0   | 0     | 0.0   | 0     | 0.0   | 0     | 0.0   | -0.01 | -0.2  |
| SibR | -0.31                 | -8.1 | 0.01  | 0.2  | -0.08 | -1.8  | 0.02  | 0.4   | -0.1  | -1.8  | -0.21 | -3.4  | -0.21 | -3.2  | -0.2  | -3.0  | -0.18 | -2.6  |

### D.O. %-tiles for zones of Savannah Estuary

Simulation Period: Year 1997 AUGUST 1 -AUGUST 31  
 Project Scenario: WASP-1997-6ftonly

| Zone Name | D.O. Concentration Percentiles (mg/l) |      |      |      |      |      |      |      |      |
|-----------|---------------------------------------|------|------|------|------|------|------|------|------|
|           | 1%                                    | 5%   | 10%  | 25%  | 50%  | 75%  | 90%  | 95%  | 99%  |
| FR1       | 4.18                                  | 4.24 | 4.30 | 4.38 | 4.48 | 4.57 | 4.66 | 4.74 | 4.82 |
| FR2       | 3.98                                  | 4.02 | 4.07 | 4.23 | 4.34 | 4.46 | 4.54 | 4.59 | 4.63 |
| FR3       | 3.76                                  | 3.82 | 3.86 | 3.99 | 4.13 | 4.26 | 4.41 | 4.47 | 4.54 |
| FR4       | 3.72                                  | 3.75 | 3.77 | 3.92 | 4.03 | 4.15 | 4.42 | 4.54 | 4.77 |
| FR5       | 3.75                                  | 3.79 | 3.85 | 4.00 | 4.12 | 4.29 | 4.61 | 4.88 | 5.11 |
| FR6       | 3.93                                  | 3.95 | 4.00 | 4.15 | 4.25 | 4.47 | 4.94 | 5.24 | 5.42 |
| FR7       | 4.26                                  | 4.32 | 4.42 | 4.62 | 5.17 | 5.76 | 6.10 | 6.26 | 6.38 |
| FR8       | 4.53                                  | 4.65 | 4.78 | 5.05 | 5.69 | 6.15 | 6.44 | 6.55 | 6.65 |
| FR9       | 5.13                                  | 5.38 | 5.53 | 5.92 | 6.33 | 6.66 | 6.89 | 7.13 | 7.24 |
| FR10      | 5.69                                  | 5.85 | 6.02 | 6.30 | 6.56 | 6.82 | 7.16 | 7.21 | 7.32 |
| FR11      | 4.87                                  | 5.11 | 5.27 | 5.59 | 5.89 | 6.18 | 6.45 | 6.56 | 6.68 |
| MR1       | 4.27                                  | 4.35 | 4.47 | 4.65 | 4.87 | 5.12 | 5.32 | 5.43 | 5.58 |
| MR2       | 4.14                                  | 4.26 | 4.39 | 4.59 | 4.84 | 5.10 | 5.37 | 5.47 | 5.57 |
| MR3       | 3.86                                  | 4.03 | 4.08 | 4.33 | 4.63 | 5.02 | 5.36 | 5.47 | 5.64 |
| MR4       | 4.42                                  | 4.51 | 4.63 | 4.79 | 5.06 | 5.24 | 5.45 | 5.60 | 5.74 |
| MR5       | 2.30                                  | 2.59 | 2.99 | 3.53 | 5.33 | 6.18 | 6.53 | 6.79 | 7.03 |
| MR6       | 2.16                                  | 2.63 | 3.10 | 3.63 | 5.69 | 6.34 | 6.78 | 6.96 | 7.28 |
| LBR1      | 4.29                                  | 4.51 | 4.60 | 4.85 | 5.03 | 5.22 | 5.33 | 5.47 | 5.60 |
| LBR2      | 3.68                                  | 3.78 | 3.95 | 4.14 | 4.37 | 4.56 | 4.74 | 4.78 | 4.91 |
| LBR3      | 3.65                                  | 3.73 | 3.78 | 3.88 | 4.03 | 4.19 | 4.35 | 4.43 | 4.53 |
| BR1       | 3.55                                  | 3.59 | 3.66 | 3.86 | 3.99 | 4.14 | 4.32 | 4.40 | 4.47 |
| BR2       | 3.30                                  | 3.37 | 3.44 | 3.59 | 3.78 | 3.95 | 4.08 | 4.22 | 4.31 |
| BR3       | 3.42                                  | 3.48 | 3.52 | 3.59 | 3.71 | 3.86 | 3.96 | 3.99 | 4.02 |
| SCh1      | 3.48                                  | 3.55 | 3.61 | 3.73 | 3.83 | 3.93 | 4.01 | 4.07 | 4.12 |
| SCh2      | 3.94                                  | 4.02 | 4.09 | 4.21 | 4.32 | 4.42 | 4.51 | 4.57 | 4.66 |
| SR        | 4.90                                  | 4.96 | 5.18 | 5.52 | 5.84 | 6.17 | 6.35 | 6.40 | 6.48 |
| StbR      | 4.46                                  | 4.71 | 4.91 | 5.19 | 5.51 | 5.80 | 6.01 | 6.09 | 6.20 |



# Difference of D.O. percentiles for zones of Savannah Estuary

Simulation Period: Year 1997 AUGUST 1 -AUGUST 31

Baseline nario: WASP1997Existing

Project nario: WASP-1997-6ftonly

| Zone Name | Project - Baseline Difference (mg/l) |       |       |       |       |       |       |       |       | Project - Baseline Relative Difference (%) |      |      |       |       |       |       |       |       |
|-----------|--------------------------------------|-------|-------|-------|-------|-------|-------|-------|-------|--------------------------------------------|------|------|-------|-------|-------|-------|-------|-------|
|           | 1%                                   | 5%    | 10%   | 25%   | 50%   | 75%   | 90%   | 95%   | 99%   | 1%                                         | 5%   | 10%  | 25%   | 50%   | 75%   | 90%   | 95%   | 99%   |
| FR1       | 0.05                                 | 0.04  | 0.04  | 0.01  | -0.01 | -0.02 | -0.06 | -0.05 | -0.03 | 1.3                                        | 1.1  | 0.9  | 0.2   | -0.3  | -0.5  | -1.3  | -1.1  | -0.6  |
| FR2       | 0.04                                 | 0.03  | 0.04  | -0.03 | -0.04 | -0.08 | -0.11 | -0.10 | -0.13 | 1.1                                        | 0.8  | 0.9  | -0.6  | -0.8  | -1.8  | -2.3  | -2.2  | -2.7  |
| FR3       | 0.07                                 | 0.05  | 0.03  | -0.03 | -0.06 | -0.12 | -0.30 | -0.32 | -0.45 | 1.8                                        | 1.3  | 0.9  | -0.8  | -1.4  | -2.7  | -6.4  | -6.6  | -9.0  |
| FR4       | 0.06                                 | 0.04  | 0.02  | -0.07 | -0.09 | -0.22 | -0.51 | -0.77 | -0.78 | 1.7                                        | 1.2  | 0.6  | -1.6  | -2.2  | -5.0  | -10.3 | -14.5 | -14.1 |
| FR5       | 0.07                                 | 0.03  | -0.04 | -0.07 | -0.15 | -0.48 | -0.80 | -0.78 | -0.68 | 1.9                                        | 0.9  | -1.0 | -1.8  | -3.5  | -10.0 | -14.8 | -13.5 | -11.8 |
| FR6       | -0.03                                | -0.06 | -0.11 | -0.17 | -0.30 | -0.73 | -0.84 | -0.68 | -0.62 | -0.7                                       | -1.4 | -2.7 | -3.9  | -6.5  | -14.0 | -14.5 | -11.5 | -10.2 |
| FR7       | -0.18                                | -0.23 | -0.28 | -0.47 | -0.68 | -0.43 | -0.31 | -0.31 | -0.32 | -3.9                                       | -5.0 | -5.9 | -9.2  | -11.6 | -6.9  | -4.9  | -4.6  | -4.8  |
| FR8       | -0.33                                | -0.40 | -0.51 | -0.61 | -0.47 | -0.28 | -0.24 | -0.25 | -0.33 | -6.9                                       | -7.9 | -9.6 | -10.8 | -7.6  | -4.4  | -3.6  | -3.7  | -4.7  |
| FR9       | -0.54                                | -0.53 | -0.49 | -0.34 | -0.21 | -0.15 | -0.18 | -0.10 | -0.10 | -9.5                                       | -8.9 | -8.1 | -5.4  | -3.1  | -2.1  | -2.5  | -1.3  | -1.3  |
| FR10      | -0.02                                | 0.00  | 0.01  | 0.00  | -0.01 | 0.01  | 0.00  | -0.03 | 0.00  | -0.3                                       | 0.1  | 0.1  | 0.0   | -0.1  | 0.1   | 0.0   | -0.4  | 0.0   |
| FR11      | 0.00                                 | 0.01  | 0.00  | 0.01  | 0.01  | 0.00  | 0.00  | 0.01  | 0.01  | -0.1                                       | 0.1  | -0.1 | 0.1   | 0.2   | 0.0   | 0.0   | 0.1   | 0.1   |
| MR1       | -0.21                                | -0.23 | -0.23 | -0.25 | -0.30 | -0.42 | -0.52 | -0.54 | -0.47 | -4.8                                       | -5.1 | -4.8 | -5.0  | -5.8  | -7.5  | -8.9  | -9.0  | -7.7  |
| MR2       | -0.06                                | -0.05 | -0.13 | -0.19 | -0.29 | -0.39 | -0.43 | -0.44 | -0.46 | -1.4                                       | -1.2 | -2.8 | -4.0  | -5.6  | -7.2  | -7.4  | -7.4  | -7.7  |
| MR3       | 0.00                                 | -0.01 | -0.02 | -0.05 | -0.11 | -0.20 | -0.23 | -0.25 | -0.21 | 0.1                                        | -0.2 | -0.5 | -1.2  | -2.2  | -3.8  | -4.2  | -4.4  | -3.6  |
| MR4       | 0.03                                 | 0.00  | 0.01  | 0.01  | 0.01  | 0.00  | 0.01  | 0.06  | 0.04  | 0.7                                        | 0.1  | 0.3  | 0.2   | 0.2   | 0.0   | 0.3   | 1.0   | 0.7   |
| MR5       | -0.02                                | 0.04  | 0.03  | 0.07  | 0.00  | 0.02  | 0.00  | -0.04 | 0.02  | -0.7                                       | 1.4  | 0.9  | 2.0   | 0.0   | 0.4   | 0.0   | -0.5  | 0.3   |
| MR6       | 0.01                                 | 0.09  | 0.05  | 0.04  | 0.00  | 0.02  | -0.02 | 0.02  | 0.01  | 0.5                                        | 3.7  | 1.5  | 1.2   | 0.1   | 0.3   | -0.3  | 0.3   | 0.1   |
| LBR1      | 0.00                                 | 0.02  | 0.01  | 0.05  | 0.04  | 0.03  | 0.03  | 0.03  | 0.03  | 0.0                                        | 0.4  | 0.1  | 1.0   | 0.9   | 0.6   | 0.6   | 0.5   | 0.6   |
| LBR2      | -0.01                                | -0.02 | -0.01 | 0.01  | 0.01  | 0.00  | 0.03  | 0.01  | 0.02  | -0.4                                       | -0.6 | -0.2 | 0.2   | 0.3   | 0.1   | 0.6   | 0.3   | 0.4   |
| LBR3      | 0.11                                 | 0.15  | 0.12  | 0.10  | 0.08  | 0.08  | 0.11  | 0.08  | 0.06  | 3.2                                        | 4.2  | 3.4  | 2.6   | 2.1   | 1.9   | 2.6   | 1.8   | 1.4   |
| BR1       | 0.02                                 | 0.01  | 0.02  | -0.04 | -0.05 | -0.08 | -0.11 | -0.10 | -0.14 | 0.6                                        | 0.3  | 0.5  | -0.9  | -1.1  | -1.8  | -2.5  | -2.3  | -2.9  |
| BR2       | 0.00                                 | -0.01 | -0.01 | -0.02 | -0.04 | -0.04 | -0.06 | -0.07 | -0.08 | 0.0                                        | -0.4 | -0.4 | -0.7  | -1.0  | -1.0  | -1.5  | -1.7  | -1.8  |
| BR3       | -0.04                                | -0.03 | -0.04 | -0.04 | -0.03 | 0.01  | -0.01 | -0.01 | 0.01  | -1.2                                       | -0.9 | -1.2 | -1.1  | -0.8  | 0.4   | -0.3  | -0.2  | 0.2   |
| SCh1      | -0.03                                | 0.00  | -0.02 | 0.01  | 0.00  | -0.02 | -0.03 | -0.03 | -0.04 | -0.9                                       | -0.1 | -0.4 | 0.2   | 0.0   | -0.6  | -0.8  | -0.7  | -1.0  |
| SCh2      | 0.00                                 | -0.02 | 0.00  | -0.04 | -0.06 | -0.08 | -0.09 | -0.08 | -0.07 | 0.0                                        | -0.6 | -0.1 | -0.9  | -1.4  | -1.7  | -2.0  | -1.7  | -1.5  |
| SR        | 0.00                                 | 0.00  | 0.00  | 0.00  | 0.00  | 0.00  | 0.00  | 0.00  | 0.00  | 0.0                                        | 0.0  | 0.0  | 0.0   | 0.0   | 0.0   | 0.0   | 0.0   | 0.0   |
| StbR      | -0.28                                | -0.22 | -0.18 | -0.25 | -0.28 | -0.29 | -0.29 | -0.34 | -0.36 | -6.0                                       | -4.4 | -3.5 | -4.5  | -4.8  | -4.8  | -4.6  | -5.2  | -5.5  |

---

# **48 ft Channel Depth**

*Mitigation Plan 6a*

---

**Dissolved Oxygen Percentiles Distribution in Critical Cells**  
Scenario: WASP-1997-Plan6a\_6ft

| Zone | D.O. Percentile (mg/l) |      |      |      |      |      |      |      |      |
|------|------------------------|------|------|------|------|------|------|------|------|
|      | 1%                     | 5%   | 10%  | 25%  | 50%  | 75%  | 90%  | 95%  | 99%  |
| FR1  | 3.94                   | 4.01 | 4.06 | 4.22 | 4.35 | 4.47 | 4.54 | 4.59 | 4.64 |
| FR2  | 3.74                   | 4.09 | 4.19 | 4.32 | 4.47 | 4.6  | 4.76 | 4.8  | 4.93 |
| FR3  | 3.61                   | 3.66 | 3.7  | 3.93 | 4.02 | 4.16 | 4.53 | 4.96 | 5.36 |
| FR4  | 3.62                   | 3.66 | 3.72 | 3.93 | 4.05 | 4.24 | 4.58 | 5    | 5.47 |
| FR5  | 3.74                   | 3.78 | 3.85 | 4.02 | 4.15 | 4.28 | 4.67 | 4.84 | 5.03 |
| FR6  | 3.72                   | 3.81 | 3.89 | 4.06 | 4.18 | 4.33 | 4.74 | 4.93 | 5.15 |
| FR7  | 3.99                   | 4.12 | 4.19 | 4.32 | 4.49 | 4.87 | 5.61 | 6.05 | 6.3  |
| FR8  | 4.35                   | 4.43 | 4.55 | 4.8  | 5.51 | 6.05 | 6.39 | 6.56 | 6.7  |
| FR9  | 5.12                   | 5.49 | 5.64 | 5.98 | 6.34 | 6.62 | 6.91 | 7.14 | 7.49 |
| FR10 | 4.69                   | 5.04 | 5.24 | 5.55 | 5.9  | 6.33 | 6.59 | 6.85 | 7.16 |
| FR11 | 4.18                   | 4.59 | 4.81 | 5.12 | 5.65 | 6.14 | 6.4  | 6.66 | 6.93 |
| MR1  | 4.18                   | 4.32 | 4.41 | 4.64 | 4.9  | 5.15 | 5.43 | 5.54 | 5.97 |
| MR2  | 4.22                   | 4.35 | 4.47 | 4.7  | 4.95 | 5.2  | 5.51 | 5.61 | 5.74 |
| MR3  | 4.19                   | 4.34 | 4.44 | 4.61 | 4.94 | 5.15 | 5.38 | 5.56 | 5.78 |
| MR4  | 4.35                   | 4.44 | 4.57 | 4.76 | 5.05 | 5.32 | 5.59 | 5.7  | 5.99 |
| MR5  | 2.2                    | 2.77 | 3.12 | 3.87 | 5.36 | 6.2  | 6.52 | 6.78 | 7.03 |
| MR6  | 6.14                   | 6.31 | 6.45 | 6.64 | 6.91 | 7.23 | 7.43 | 7.51 | 7.61 |
| LBR1 | 4.07                   | 4.82 | 5.1  | 5.5  | 5.8  | 6.1  | 6.32 | 6.54 | 6.7  |
| LBR2 | 4.29                   | 4.57 | 4.69 | 4.93 | 5.15 | 5.39 | 5.56 | 5.7  | 5.81 |
| LBR3 | 2.51                   | 2.66 | 2.8  | 3.02 | 3.3  | 3.64 | 3.82 | 3.91 | 4.06 |
| BR1  | 1.91                   | 2.32 | 2.81 | 3.52 | 4.12 | 4.69 | 4.92 | 5    | 5.07 |
| BR2  | 1.62                   | 1.98 | 2.18 | 2.57 | 3.04 | 3.63 | 3.93 | 4.02 | 4.14 |
| BR3  | 1.8                    | 2.03 | 2.14 | 2.3  | 2.55 | 3.02 | 3.47 | 3.6  | 3.82 |
| SCH1 | 2.24                   | 2.53 | 2.69 | 2.86 | 3.16 | 3.95 | 4.24 | 4.42 | 4.6  |
| SCH2 | 3.7                    | 3.8  | 3.91 | 4.12 | 4.28 | 4.41 | 4.53 | 4.6  | 4.69 |
| SR   | 4.68                   | 4.73 | 4.96 | 5.3  | 5.61 | 5.96 | 6.1  | 6.15 | 6.22 |
| StbR | 3.68                   | 4.31 | 4.53 | 5.07 | 5.62 | 6.01 | 6.3  | 6.39 | 6.62 |

Delta D.O. Percentiles for Critical Cells  
Baseline: WASP1997Existing  
Project: WASP-1997-Plan6a\_6ft

| Zone | Delta D.O. Percentile |       |       |       |       |       |       |       |       |       |       |       |       |       |       |       |       |       |
|------|-----------------------|-------|-------|-------|-------|-------|-------|-------|-------|-------|-------|-------|-------|-------|-------|-------|-------|-------|
|      | 1%                    |       | 5%    |       | 10%   |       | 25%   |       | 50%   |       | 75%   |       | 90%   |       | 95%   |       | 99    |       |
|      | mg/l                  | %     | mg/l  | %     | mg/l  | %     | mg/l  | %     | mg/l  | %     | mg/l  | %     | mg/l  | %     | mg/l  | %     | mg/l  | %     |
| FR1  | 0.02                  | 0.5   | 0.02  | 0.5   | 0.01  | 0.2   | 0     | 0.0   | -0.03 | -0.7  | -0.05 | -1.1  | -0.08 | -1.9  | -0.11 | -2.3  | -0.1  | -2.1  |
| FR2  | 0.08                  | 2.2   | 0.33  | 8.6   | 0.35  | 9.1   | 0.29  | 7.2   | 0.25  | 5.9   | 0.2   | 4.5   | 0.14  | 3.0   | 0.11  | 2.3   | -0.15 | -3.0  |
| FR3  | 0.12                  | 3.4   | 0.07  | 1.9   | 0.06  | 1.6   | 0.06  | 1.6   | -0.03 | -0.7  | -0.13 | -3.0  | -0.25 | -5.2  | -0.11 | -2.2  | -0.24 | -4.3  |
| FR4  | 0.12                  | 3.4   | 0.1   | 2.8   | 0.1   | 2.8   | 0.01  | 0.3   | -0.02 | -0.5  | -0.16 | -3.6  | -0.38 | -7.7  | -0.31 | -5.8  | -0.03 | -0.5  |
| FR6  | 0.12                  | 3.3   | 0.04  | 1.1   | -0.04 | -1.0  | -0.06 | -1.5  | -0.16 | -3.7  | -0.61 | -12.5 | -0.75 | -13.8 | -0.79 | -14.0 | -0.75 | -13.0 |
| FR6  | 0.03                  | 0.8   | 0.05  | 1.3   | 0     | 0.0   | -0.06 | -1.5  | -0.08 | -1.9  | -0.45 | -9.4  | -0.83 | -14.9 | -0.84 | -14.6 | -0.76 | -12.9 |
| FR7  | -0.18                 | -4.3  | -0.13 | -3.1  | -0.14 | -3.2  | -0.29 | -6.3  | -0.54 | -10.7 | -1.11 | -18.6 | -0.65 | -10.4 | -0.31 | -4.9  | -0.19 | -2.9  |
| FR8  | -0.31                 | -6.7  | -0.35 | -7.3  | -0.51 | -10.1 | -0.71 | -12.9 | -0.61 | -10.0 | -0.39 | -8.1  | -0.33 | -4.9  | -0.29 | -4.2  | -0.41 | -5.8  |
| FR9  | 0.24                  | 4.9   | 0.46  | 9.1   | 0.31  | 5.8   | 0.26  | 4.5   | 0.06  | 1.0   | 0.02  | 0.3   | 0.06  | 0.9   | 0.12  | 1.7   | 0.3   | 4.2   |
| FR10 | 0.38                  | 8.8   | 0.26  | 5.4   | 0.29  | 5.9   | 0.23  | 4.3   | -0.01 | -0.2  | -0.1  | -1.6  | -0.09 | -1.3  | -0.16 | -2.3  | -0.06 | -0.8  |
| FR11 | 0.01                  | 0.2   | -0.11 | -2.3  | -0.12 | -2.4  | -0.12 | -2.3  | -0.02 | -0.4  | 0     | 0.0   | -0.1  | -1.5  | 0.02  | 0.3   | -0.2  | -2.8  |
| MR1  | -0.23                 | -5.2  | -0.21 | -4.6  | -0.21 | -4.5  | -0.25 | -5.1  | -0.26 | -5.0  | -0.44 | -7.9  | -0.46 | -7.8  | -0.46 | -7.7  | -0.25 | -4.0  |
| MR2  | 0.19                  | 4.7   | 0.2   | 4.8   | 0.14  | 3.2   | 0.08  | 1.7   | -0.12 | -2.4  | -0.33 | -6.0  | -0.29 | -5.0  | -0.29 | -4.9  | -0.29 | -4.8  |
| MR3  | 0.49                  | 13.2  | 0.45  | 11.6  | 0.44  | 11.0  | 0.42  | 10.0  | 0.42  | 9.3   | 0.08  | 1.6   | -0.33 | -5.8  | -0.37 | -6.2  | -0.41 | -6.6  |
| MR4  | 0.46                  | 11.8  | 0.41  | 10.2  | 0.45  | 10.9  | 0.37  | 8.4   | 0.44  | 9.5   | 0.43  | 8.8   | 0.53  | 10.5  | 0.52  | 10.0  | 0.58  | 10.7  |
| MR5  | 0.71                  | 47.7  | 0.73  | 35.8  | 0.71  | 29.5  | 0.82  | 26.9  | 0.39  | 7.8   | -0.03 | -0.5  | -0.05 | -0.8  | -0.11 | -1.6  | -0.08 | -1.1  |
| MR6  | 4.03                  | 191.0 | 3.82  | 153.4 | 3.44  | 114.3 | 3.13  | 89.2  | 1.3   | 23.2  | 0.87  | 13.7  | 0.63  | 9.3   | 0.45  | 8.4   | 0.29  | 4.0   |
| LBR1 | 0.5                   | 14.0  | 0.47  | 10.8  | 0.35  | 7.4   | 0.37  | 7.2   | 0.37  | 6.8   | 0.46  | 8.2   | 0.35  | 5.9   | 0.38  | 6.2   | 0.23  | 3.6   |
| LBR2 | 0.6                   | 16.3  | 0.71  | 18.4  | 0.72  | 18.1  | 0.77  | 18.5  | 0.76  | 17.3  | 0.79  | 17.2  | 0.79  | 16.6  | 0.82  | 16.8  | 0.55  | 10.5  |
| LBR3 | -0.38                 | -13.1 | -0.62 | -18.9 | -0.67 | -19.3 | -0.66 | -17.9 | -0.65 | -16.5 | -0.7  | -16.1 | -0.91 | -19.2 | -1.08 | -21.6 | -1.18 | -22.5 |
| BR1  | -1.37                 | -41.8 | -1.09 | -32.0 | -0.76 | -21.3 | -0.22 | -5.9  | 0.15  | 3.8   | 0.49  | 11.7  | 0.49  | 11.1  | 0.47  | 10.4  | 0.43  | 9.3   |
| BR2  | -0.93                 | -36.5 | -0.86 | -30.3 | -0.61 | -27.1 | -0.67 | -20.7 | -0.4  | -11.6 | -0.07 | -1.9  | 0.09  | 2.3   | 0.09  | 2.3   | 0.11  | 2.7   |
| BR3  | -1.23                 | -40.6 | -1.23 | -37.7 | -1.3  | -37.8 | -1.32 | -36.5 | -1.23 | -32.5 | -0.93 | -23.5 | -0.81 | -15.0 | -0.55 | -13.3 | -0.43 | -10.1 |
| SCH1 | -0.15                 | -6.3  | -0.04 | -1.6  | 0.01  | 0.4   | 0.03  | 1.1   | 0.15  | 5.0   | 0.54  | 15.8  | 0.47  | 12.5  | 0.53  | 13.6  | 0.46  | 11.1  |
| SCH2 | -0.04                 | -1.1  | -0.11 | -2.8  | -0.1  | -2.5  | -0.02 | -0.5  | -0.05 | -1.2  | -0.06 | -1.3  | -0.07 | -1.5  | -0.08 | -1.7  | -0.13 | -2.7  |
| SR   | -0.01                 | -0.2  | -0.01 | -0.2  | -0.01 | -0.2  | -0.01 | -0.2  | -0.01 | -0.2  | -0.01 | -0.2  | -0.01 | -0.2  | -0.01 | -0.2  | -0.01 | -0.2  |
| SubR | -0.16                 | -4.2  | 0.09  | 2.1   | -0.04 | -0.9  | 0.03  | 0.6   | -0.07 | -1.2  | -0.19 | -3.1  | -0.19 | -2.9  | -0.25 | -3.8  | -0.22 | -3.2  |

### D.O. %-tiles for zones of Savannah Estuary

Simulation Period:                      Year 1997                      AUGUST 1 -AUGUST 31  
 Project Scenario: WASP-1997-Plan6a\_6ft

| Zone Name | D.O. Concentration Percentiles (mg/l) |      |      |      |      |      |      |      |      |
|-----------|---------------------------------------|------|------|------|------|------|------|------|------|
|           | 1%                                    | 5%   | 10%  | 25%  | 50%  | 75%  | 90%  | 95%  | 99%  |
| FR1       | 4.14                                  | 4.20 | 4.26 | 4.39 | 4.48 | 4.57 | 4.63 | 4.72 | 4.80 |
| FR2       | 3.98                                  | 4.01 | 4.04 | 4.27 | 4.38 | 4.50 | 4.58 | 4.62 | 4.68 |
| FR3       | 3.80                                  | 3.84 | 3.90 | 4.08 | 4.20 | 4.34 | 4.49 | 4.56 | 4.61 |
| FR4       | 3.76                                  | 3.78 | 3.80 | 4.03 | 4.10 | 4.23 | 4.51 | 4.63 | 4.82 |
| FR5       | 3.80                                  | 3.83 | 3.91 | 4.09 | 4.20 | 4.37 | 4.71 | 4.94 | 5.15 |
| FR6       | 3.94                                  | 3.96 | 4.00 | 4.22 | 4.30 | 4.53 | 5.02 | 5.29 | 5.46 |
| FR7       | 4.24                                  | 4.33 | 4.41 | 4.62 | 5.10 | 5.68 | 6.08 | 6.23 | 6.39 |
| FR8       | 4.51                                  | 4.66 | 4.73 | 5.02 | 5.61 | 6.11 | 6.41 | 6.51 | 6.62 |
| FR9       | 5.05                                  | 5.25 | 5.43 | 5.78 | 6.27 | 6.60 | 6.84 | 7.03 | 7.16 |
| FR10      | 5.47                                  | 5.76 | 5.90 | 6.16 | 6.47 | 6.73 | 7.08 | 7.18 | 7.25 |
| FR11      | 4.54                                  | 4.75 | 4.91 | 5.18 | 5.50 | 5.76 | 6.00 | 6.12 | 6.30 |
| MR1       | 4.28                                  | 4.39 | 4.53 | 4.69 | 4.93 | 5.14 | 5.38 | 5.48 | 5.70 |
| MR2       | 4.25                                  | 4.40 | 4.54 | 4.73 | 4.94 | 5.12 | 5.41 | 5.54 | 5.63 |
| MR3       | 4.31                                  | 4.40 | 4.51 | 4.72 | 4.96 | 5.14 | 5.32 | 5.39 | 5.55 |
| MR4       | 4.76                                  | 4.91 | 5.02 | 5.22 | 5.52 | 5.75 | 5.96 | 6.16 | 6.31 |
| MR5       | 3.25                                  | 3.52 | 3.92 | 4.38 | 5.61 | 6.19 | 6.49 | 6.75 | 6.95 |
| MR6       | 2.93                                  | 3.21 | 3.42 | 3.71 | 4.21 | 4.67 | 4.88 | 5.03 | 5.14 |
| LBR1      | 4.62                                  | 4.94 | 5.01 | 5.26 | 5.49 | 5.72 | 5.95 | 6.08 | 6.17 |
| LBR2      | 4.31                                  | 4.41 | 4.51 | 4.72 | 4.95 | 5.15 | 5.31 | 5.41 | 5.53 |
| LBR3      | 3.33                                  | 3.45 | 3.56 | 3.74 | 3.96 | 4.17 | 4.36 | 4.42 | 4.56 |
| BR1       | 2.68                                  | 3.34 | 3.67 | 4.06 | 4.29 | 4.51 | 4.65 | 4.69 | 4.82 |
| BR2       | 2.02                                  | 2.21 | 2.37 | 2.78 | 3.33 | 3.76 | 4.06 | 4.18 | 4.37 |
| BR3       | 2.28                                  | 2.40 | 2.48 | 2.60 | 2.75 | 2.89 | 3.02 | 3.07 | 3.13 |
| SCh1      | 3.39                                  | 3.51 | 3.58 | 3.73 | 3.82 | 3.92 | 3.99 | 4.06 | 4.14 |
| SCh2      | 3.93                                  | 4.02 | 4.07 | 4.22 | 4.34 | 4.44 | 4.52 | 4.56 | 4.66 |
| SR        | 4.90                                  | 4.95 | 5.18 | 5.52 | 5.83 | 6.16 | 6.34 | 6.40 | 6.47 |
| StbR      | 4.68                                  | 4.88 | 5.01 | 5.28 | 5.59 | 5.82 | 5.96 | 6.05 | 6.18 |

Difference of D.O. %-tiles for zones of Savannah Estuary

Simulation Period: Year 1997 AUGUST 1 - AUGUST 31

Baseline scenario: WASP1997Existing

Project/ario: WASP-1997-Plan6a\_6ft

| Zone Name | Project - Baseline Difference (mg/l) |       |       |       |       |       |       |       |       |  | Project - Baseline Relative Difference (%) |       |       |       |       |       |       |       |       |  |
|-----------|--------------------------------------|-------|-------|-------|-------|-------|-------|-------|-------|--|--------------------------------------------|-------|-------|-------|-------|-------|-------|-------|-------|--|
|           | 1%                                   | 5%    | 10%   | 25%   | 50%   | 75%   | 90%   | 95%   | 99%   |  | 1%                                         | 5%    | 10%   | 25%   | 50%   | 75%   | 90%   | 95%   | 99%   |  |
| FR1       | 0.02                                 | 0.00  | 0.00  | 0.01  | -0.02 | -0.02 | -0.09 | -0.07 | -0.05 |  | 0.4                                        | 0.1   | 0.0   | 0.3   | -0.4  | -0.4  | -1.9  | -1.5  | -1.0  |  |
| FR2       | 0.04                                 | 0.01  | 0.01  | 0.01  | 0.00  | -0.04 | -0.06 | -0.07 | -0.08 |  | 1.0                                        | 0.3   | 0.2   | 0.3   | 0.1   | -0.9  | -1.4  | -1.4  | -1.6  |  |
| FR3       | 0.10                                 | 0.07  | 0.06  | 0.06  | 0.01  | -0.04 | -0.23 | -0.23 | -0.38 |  | 2.8                                        | 1.9   | 1.7   | 1.4   | 0.2   | -0.9  | -4.8  | -4.8  | -7.5  |  |
| FR4       | 0.10                                 | 0.07  | 0.06  | 0.04  | -0.02 | -0.14 | -0.43 | -0.67 | -0.72 |  | 3.2                                        | 1.9   | 1.5   | 1.1   | -0.5  | -3.2  | -8.7  | -12.7 | -13.1 |  |
| FR5       | 0.12                                 | 0.07  | 0.03  | 0.01  | -0.08 | -0.40 | -0.70 | -0.71 | -0.65 |  | 3.2                                        | 1.9   | 0.8   | 0.2   | -1.8  | -8.3  | -12.9 | -12.5 | -11.2 |  |
| FR6       | -0.02                                | -0.05 | -0.11 | -0.10 | -0.25 | -0.67 | -0.76 | -0.63 | -0.59 |  | -0.6                                       | -1.2  | -2.7  | -2.4  | -5.4  | -12.8 | -13.1 | -10.7 | -9.7  |  |
| FR7       | -0.20                                | -0.22 | -0.28 | -0.47 | -0.75 | -0.51 | -0.34 | -0.34 | -0.31 |  | -4.5                                       | -4.7  | -5.9  | -9.1  | -12.9 | -8.2  | -5.3  | -5.1  | -4.6  |  |
| FR8       | -0.35                                | -0.40 | -0.55 | -0.64 | -0.54 | -0.32 | -0.27 | -0.30 | -0.35 |  | -7.2                                       | -7.8  | -10.5 | -11.2 | -8.8  | -5.0  | -4.0  | -4.4  | -5.1  |  |
| FR9       | -0.62                                | -0.66 | -0.59 | -0.48 | -0.27 | -0.21 | -0.23 | -0.20 | -0.18 |  | -11.0                                      | -11.1 | -9.8  | -7.7  | -4.1  | -3.1  | -3.3  | -2.7  | -2.5  |  |
| FR10      | -0.25                                | -0.09 | -0.11 | -0.14 | -0.09 | -0.08 | -0.09 | -0.06 | -0.07 |  | -4.3                                       | -1.6  | -1.9  | -2.2  | -1.4  | -1.2  | -1.2  | -0.8  | -1.0  |  |
| FR11      | -0.33                                | -0.35 | -0.37 | -0.40 | -0.38 | -0.42 | -0.45 | -0.44 | -0.38 |  | -6.9                                       | -6.9  | -7.0  | -7.2  | -6.5  | -6.7  | -7.0  | -6.7  | -5.7  |  |
| MR1       | -0.20                                | -0.19 | -0.17 | -0.20 | -0.24 | -0.40 | -0.47 | -0.48 | -0.34 |  | -4.6                                       | -4.2  | -3.7  | -4.1  | -4.7  | -7.2  | -8.0  | -8.1  | -5.7  |  |
| MR2       | 0.05                                 | 0.09  | 0.03  | -0.05 | -0.18 | -0.37 | -0.40 | -0.37 | -0.40 |  | 1.3                                        | 2.1   | 0.6   | -1.1  | -3.6  | -6.8  | -6.8  | -6.3  | -6.7  |  |
| MR3       | 0.46                                 | 0.36  | 0.41  | 0.34  | 0.22  | -0.08 | -0.27 | -0.33 | -0.30 |  | 11.9                                       | 9.0   | 9.9   | 7.7   | 4.6   | -1.6  | -4.8  | -5.8  | -5.2  |  |
| MR4       | 0.37                                 | 0.41  | 0.40  | 0.43  | 0.46  | 0.51  | 0.52  | 0.62  | 0.61  |  | 8.4                                        | 9.0   | 8.8   | 9.1   | 9.2   | 9.7   | 9.6   | 11.2  | 10.7  |  |
| MR5       | 0.93                                 | 0.97  | 0.95  | 0.92  | 0.28  | 0.03  | -0.03 | -0.07 | -0.06 |  | 40.4                                       | 37.9  | 32.1  | 26.5  | 5.2   | 0.5   | -0.5  | -1.0  | -0.8  |  |
| MR6       | 0.78                                 | 0.68  | 0.37  | 0.13  | -1.48 | -1.65 | -1.92 | -1.91 | -2.14 |  | 36.4                                       | 26.8  | 12.0  | 3.7   | -25.9 | -26.1 | -28.2 | -27.5 | -28.4 |  |
| LBR1      | 0.32                                 | 0.44  | 0.42  | 0.47  | 0.50  | 0.53  | 0.66  | 0.63  | 0.60  |  | 7.5                                        | 9.9   | 9.2   | 9.7   | 10.0  | 10.2  | 12.4  | 11.6  | 10.8  |  |
| LBR2      | 0.62                                 | 0.61  | 0.55  | 0.58  | 0.60  | 0.60  | 0.60  | 0.64  | 0.63  |  | 16.7                                       | 16.0  | 13.9  | 14.1  | 13.8  | 13.2  | 12.8  | 13.5  | 12.9  |  |
| LBR3      | -0.21                                | -0.13 | -0.09 | -0.05 | 0.01  | 0.07  | 0.12  | 0.07  | 0.10  |  | -5.9                                       | -3.7  | -2.6  | -1.2  | 0.3   | 1.6   | 2.9   | 1.7   | 2.2   |  |
| BR1       | -0.84                                | -0.24 | 0.03  | 0.16  | 0.26  | 0.30  | 0.22  | 0.19  | 0.22  |  | -23.9                                      | -6.8  | 0.9   | 4.1   | 6.4   | 7.0   | 5.0   | 4.2   | 4.7   |  |
| BR2       | -1.28                                | -1.17 | -1.09 | -0.83 | -0.49 | -0.23 | -0.09 | -0.12 | -0.02 |  | -38.8                                      | -34.7 | -31.5 | -23.1 | -12.8 | -5.6  | -2.1  | -2.7  | -0.4  |  |
| BR3       | -1.17                                | -1.11 | -1.08 | -1.03 | -0.99 | -0.96 | -0.95 | -0.92 | -0.89 |  | -34.0                                      | -31.5 | -30.3 | -28.3 | -26.5 | -24.8 | -23.9 | -23.1 | -22.2 |  |
| SCh1      | -0.12                                | -0.05 | -0.05 | 0.01  | -0.01 | -0.03 | -0.04 | -0.04 | -0.03 |  | -3.3                                       | -1.4  | -1.3  | 0.2   | -0.2  | -0.8  | -1.1  | -0.9  | -0.7  |  |
| SCh2      | -0.01                                | -0.02 | -0.02 | -0.03 | -0.04 | -0.06 | -0.09 | -0.09 | -0.07 |  | -0.2                                       | -0.4  | -0.5  | -0.6  | -0.9  | -1.2  | -1.9  | -1.8  | -1.5  |  |
| SR        | 0.00                                 | 0.00  | 0.00  | -0.01 | 0.00  | 0.00  | -0.01 | 0.00  | 0.00  |  | 0.0                                        | -0.1  | 0.0   | -0.1  | -0.1  | 0.0   | -0.1  | 0.0   | -0.1  |  |
| StbR      | -0.07                                | -0.05 | -0.08 | -0.16 | -0.20 | -0.27 | -0.34 | -0.38 | -0.38 |  | -1.4                                       | -1.0  | -1.5  | -2.9  | -3.5  | -4.5  | -5.4  | -5.9  | -5.7  |  |

---

# **48 ft Channel Depth**

*Mitigation Plan 6a*

*D.O. Mitigation*

---

**Dissolved Oxygen Percentiles Distribution in Critical Cells**  
**Scenario: 6A6ft-withDOmitigation**

| Zone | D.O. Percentile (mg/l) |      |      |      |      |      |      |      |       |
|------|------------------------|------|------|------|------|------|------|------|-------|
|      | 1%                     | 5%   | 10%  | 25%  | 50%  | 75%  | 90%  | 95%  | 99%   |
| FR1  | 4.02                   | 4.07 | 4.12 | 4.32 | 4.46 | 4.61 | 4.7  | 4.73 | 4.85  |
| FR2  | 3.89                   | 3.99 | 4.06 | 4.31 | 4.49 | 4.64 | 4.89 | 4.96 | 5.01  |
| FR3  | 3.78                   | 3.84 | 3.9  | 4.16 | 4.32 | 4.53 | 5.07 | 5.64 | 6.09  |
| FR4  | 3.8                    | 3.85 | 3.91 | 4.18 | 4.34 | 4.57 | 5.03 | 5.56 | 6.14  |
| FR5  | 3.93                   | 3.99 | 4.07 | 4.31 | 4.48 | 4.72 | 5.27 | 5.55 | 5.76  |
| FR6  | 3.91                   | 4.05 | 4.15 | 4.39 | 4.55 | 4.81 | 5.39 | 5.65 | 5.95  |
| FR7  | 4.32                   | 4.47 | 4.55 | 4.77 | 5.02 | 5.59 | 6.51 | 6.98 | 7.36  |
| FR8  | 4.82                   | 4.95 | 5.15 | 5.46 | 6.73 | 8.12 | 9.16 | 9.65 | 10.06 |
| FR9  | 5.59                   | 6.21 | 6.44 | 6.79 | 7.45 | 8.18 | 8.78 | 9.09 | 10.65 |
| FR10 | 4.69                   | 5.04 | 5.24 | 5.55 | 5.9  | 6.33 | 6.59 | 6.85 | 7.15  |
| FR11 | 4.18                   | 4.59 | 4.81 | 5.12 | 5.65 | 6.14 | 6.4  | 6.66 | 6.93  |
| MR1  | 4.57                   | 4.76 | 4.93 | 5.2  | 5.53 | 5.84 | 6.21 | 6.33 | 6.55  |
| MR2  | 4.48                   | 4.61 | 4.73 | 5.02 | 5.39 | 5.79 | 6.05 | 6.28 | 6.45  |
| MR3  | 4.38                   | 4.5  | 4.62 | 4.83 | 5.15 | 5.48 | 5.75 | 5.9  | 6.23  |
| MR4  | 4.49                   | 4.63 | 4.7  | 4.91 | 5.17 | 5.39 | 5.61 | 5.7  | 5.99  |
| MR5  | 2.2                    | 2.77 | 3.12 | 3.87 | 5.36 | 6.2  | 6.52 | 6.78 | 7.03  |
| MR6  | 6.14                   | 6.31 | 6.45 | 6.64 | 6.91 | 7.23 | 7.43 | 7.51 | 7.61  |
| LBR1 | 4.07                   | 4.82 | 5.1  | 5.5  | 5.8  | 6.1  | 6.32 | 6.54 | 6.7   |
| LBR2 | 4.29                   | 4.57 | 4.69 | 4.93 | 5.15 | 5.39 | 5.56 | 5.7  | 5.81  |
| LBR3 | 2.57                   | 2.66 | 2.8  | 3.03 | 3.3  | 3.64 | 3.82 | 3.91 | 4.06  |
| BR1  | 2.87                   | 3.57 | 3.89 | 4.47 | 4.81 | 5.2  | 5.48 | 5.59 | 5.71  |
| BR2  | 2.36                   | 2.62 | 2.8  | 3.49 | 4.28 | 4.68 | 4.84 | 5.01 | 5.26  |
| BR3  | 2.3                    | 2.41 | 2.47 | 2.54 | 2.72 | 2.95 | 3.26 | 3.48 | 3.73  |
| SCH1 | 2.42                   | 2.72 | 2.86 | 3.04 | 3.32 | 4.07 | 4.31 | 4.48 | 4.64  |
| SCH2 | 3.92                   | 4.06 | 4.16 | 4.35 | 4.52 | 4.66 | 4.76 | 4.85 | 4.93  |
| SR   | 4.68                   | 4.73 | 4.96 | 5.3  | 5.61 | 5.96 | 6.1  | 6.15 | 6.22  |
| StbR | 4.09                   | 4.89 | 5.32 | 6.07 | 7.02 | 7.86 | 8.46 | 8.76 | 9.2   |



Delta D.O. Percentiles for Critical Cells  
Baseline: WASP1997Existing  
Project: Scenario: 6ASft-withDomitigation

| Zone | Delta D.O. Percentile |       |       |       |       |       |       |       |       |       |       |       |
|------|-----------------------|-------|-------|-------|-------|-------|-------|-------|-------|-------|-------|-------|
|      | 1%                    |       | 5%    |       | 10%   |       | 25%   |       | 50%   |       | 75%   |       |
|      | mg/l                  | %     | mg/l  | %     | mg/l  | %     | mg/l  | %     | mg/l  | %     | mg/l  | %     |
| FR1  | 0.1                   | 2.6   | 0.08  | 2.0   | 0.07  | 1.7   | 2.4   | 0.08  | 1.8   | 0.09  | 2.0   | 0.07  |
| FR2  | 0.23                  | 6.3   | 0.23  | 6.1   | 0.22  | 5.7   | 0.28  | 6.9   | 0.27  | 6.4   | 5.5   | 0.27  |
| FR3  | 0.29                  | 8.3   | 0.25  | 7.0   | 0.26  | 7.1   | 0.29  | 7.5   | 0.27  | 6.7   | 0.24  | 5.6   |
| FR4  | 0.3                   | 8.6   | 0.29  | 8.1   | 0.29  | 8.0   | 0.26  | 6.6   | 0.27  | 6.6   | 0.17  | 3.9   |
| FR6  | 0.31                  | 8.6   | 0.25  | 6.7   | 0.18  | 4.6   | 0.23  | 5.6   | 0.17  | 3.9   | -0.17 | -3.5  |
| FR6  | 0.22                  | 6.0   | 0.29  | 7.7   | 0.26  | 6.7   | 0.27  | 6.6   | 0.29  | 6.8   | 0.03  | 0.6   |
| FR7  | 0.15                  | 3.6   | 0.22  | 5.2   | 0.22  | 5.1   | 0.16  | 3.5   | -0.01 | -0.2  | -0.39 | -6.5  |
| FR8  | 0.16                  | 3.4   | 0.17  | 3.6   | 0.09  | 1.8   | -0.05 | -0.9  | 0.61  | 10.0  | 1.68  | 26.1  |
| FR9  | 0.71                  | 14.5  | 1.18  | 23.5  | 1.11  | 20.8  | 1.07  | 18.7  | 1.17  | 18.6  | 1.58  | 23.9  |
| FR10 | 0.38                  | 8.8   | 0.26  | 5.4   | 0.29  | 5.8   | 0.23  | 4.3   | -0.01 | -0.2  | -0.1  | -1.6  |
| FR11 | 0.01                  | 0.2   | -0.11 | -2.3  | -0.12 | -2.4  | -0.12 | -2.3  | -0.02 | -0.4  | 0     | 0.0   |
| MR1  | 0.16                  | 3.6   | 0.23  | 5.1   | 0.31  | 6.7   | 0.31  | 6.3   | 0.37  | 7.2   | 0.25  | 4.5   |
| MR2  | 0.45                  | 11.2  | 0.46  | 11.1  | 0.4   | 9.2   | 0.4   | 8.7   | 0.32  | 6.3   | 0.26  | 4.7   |
| MR3  | 0.68                  | 18.4  | 0.61  | 15.7  | 0.62  | 15.5  | 0.64  | 15.3  | 0.63  | 13.9  | 0.41  | 8.1   |
| MR4  | 0.6                   | 15.4  | 0.6   | 14.9  | 0.58  | 14.1  | 0.52  | 11.8  | 0.56  | 12.1  | 0.5   | 10.2  |
| MR6  | 0.71                  | 47.7  | 0.73  | 35.8  | 0.71  | 29.5  | 0.82  | 26.9  | 0.39  | 7.8   | -0.03 | -0.5  |
| MR6  | 4.03                  | 191.0 | 3.82  | 153.4 | 3.44  | 114.3 | 3.13  | 89.2  | 1.3   | 23.2  | 0.87  | 13.7  |
| LBR1 | 0.5                   | 14.0  | 0.47  | 10.8  | 0.35  | 7.4   | 0.37  | 7.2   | 0.37  | 6.8   | 0.46  | 8.2   |
| LBR2 | 0.6                   | 16.3  | 0.71  | 18.4  | 0.72  | 18.1  | 0.77  | 18.5  | 0.76  | 17.3  | 0.79  | 17.2  |
| LBR3 | -0.32                 | -11.1 | -0.62 | -18.9 | -0.67 | -19.3 | -0.85 | -17.7 | -0.65 | -16.5 | -0.7  | -16.1 |
| BR1  | -0.41                 | -12.5 | 0.16  | 4.7   | 0.32  | 9.0   | 0.73  | 19.5  | 0.84  | 21.2  | 1     | 23.8  |
| BR2  | -0.19                 | -7.5  | -0.22 | -7.7  | -0.19 | -6.4  | 0.25  | 7.7   | 0.84  | 24.4  | 0.98  | 26.5  |
| BR3  | -0.73                 | -24.1 | -0.85 | -26.1 | -0.97 | -28.2 | -1.08 | -29.8 | -1.06 | -28.0 | -1    | -25.3 |
| SCH1 | 0.03                  | 1.3   | 0.15  | 5.8   | 0.18  | 6.7   | 0.21  | 7.4   | 0.31  | 10.3  | 0.66  | 19.4  |
| SCH2 | 0.18                  | 4.8   | 0.15  | 3.6   | 0.15  | 3.7   | 0.21  | 5.1   | 0.19  | 4.4   | 0.19  | 4.3   |
| SR   | -0.01                 | -0.2  | -0.01 | -0.2  | -0.01 | -0.2  | -0.01 | -0.2  | -0.01 | -0.2  | -0.01 | -0.2  |
| SbR  | 0.25                  | 6.5   | 0.67  | 15.9  | 0.75  | 16.4  | 1.03  | 20.4  | 1.33  | 23.4  | 1.66  | 26.8  |

**D.O. %-tiles for zones of Savannah Estuary**

Simulation Period:            Year 1997            AUGUST 1 -AUGUST 31  
 Project:enario: 6A6ft-withDOmitigation

| Zone<br>Name | D.O. Concentration Percentiles (mg/l) |      |      |      |      |      |      |      |      |
|--------------|---------------------------------------|------|------|------|------|------|------|------|------|
|              | 1%                                    | 5%   | 10%  | 25%  | 50%  | 75%  | 90%  | 95%  | 99%  |
| FR1          | 4.18                                  | 4.23 | 4.29 | 4.45 | 4.56 | 4.63 | 4.68 | 4.76 | 4.82 |
| FR2          | 4.11                                  | 4.13 | 4.16 | 4.45 | 4.58 | 4.74 | 4.87 | 4.93 | 4.98 |
| FR3          | 3.96                                  | 4.02 | 4.07 | 4.33 | 4.47 | 4.63 | 4.94 | 5.00 | 5.05 |
| FR4          | 3.95                                  | 3.97 | 4.01 | 4.29 | 4.43 | 4.58 | 5.01 | 5.22 | 5.48 |
| FR5          | 4.00                                  | 4.06 | 4.17 | 4.40 | 4.56 | 4.84 | 5.32 | 5.64 | 5.94 |
| FR6          | 4.21                                  | 4.26 | 4.33 | 4.60 | 4.75 | 5.10 | 5.76 | 6.16 | 6.33 |
| FR7          | 4.64                                  | 4.77 | 4.93 | 5.19 | 5.90 | 6.65 | 7.22 | 7.38 | 7.51 |
| FR8          | 5.07                                  | 5.26 | 5.40 | 5.75 | 6.98 | 7.98 | 8.83 | 9.05 | 9.32 |
| FR9          | 6.58                                  | 6.92 | 7.25 | 7.52 | 8.06 | 8.49 | 8.77 | 9.03 | 9.19 |
| FR10         | 5.47                                  | 5.76 | 5.91 | 6.18 | 6.53 | 6.81 | 7.16 | 7.30 | 7.69 |
| FR11         | 4.54                                  | 4.75 | 4.91 | 5.18 | 5.50 | 5.76 | 6.00 | 6.12 | 6.30 |
| MR1          | 4.69                                  | 4.86 | 5.03 | 5.24 | 5.52 | 5.81 | 6.06 | 6.31 | 6.44 |
| MR2          | 4.58                                  | 4.69 | 4.88 | 5.17 | 5.47 | 5.74 | 6.06 | 6.29 | 6.41 |
| MR3          | 4.47                                  | 4.59 | 4.73 | 4.90 | 5.17 | 5.47 | 5.67 | 5.88 | 6.05 |
| MR4          | 4.83                                  | 4.94 | 5.06 | 5.26 | 5.54 | 5.78 | 5.98 | 6.16 | 6.31 |
| MR5          | 3.25                                  | 3.52 | 3.92 | 4.38 | 5.61 | 6.19 | 6.49 | 6.75 | 6.95 |
| MR6          | 2.93                                  | 3.21 | 3.42 | 3.71 | 4.21 | 4.67 | 4.88 | 5.03 | 5.14 |
| LBR1         | 4.62                                  | 4.94 | 5.01 | 5.26 | 5.49 | 5.72 | 5.95 | 6.08 | 6.17 |
| LBR2         | 4.31                                  | 4.41 | 4.51 | 4.72 | 4.95 | 5.16 | 5.31 | 5.41 | 5.53 |
| LBR3         | 3.33                                  | 3.45 | 3.56 | 3.74 | 3.96 | 4.18 | 4.37 | 4.42 | 4.56 |
| BR1          | 4.13                                  | 4.47 | 4.64 | 4.78 | 4.97 | 5.18 | 5.30 | 5.35 | 5.43 |
| BR2          | 2.70                                  | 3.00 | 3.24 | 3.76 | 4.34 | 4.75 | 4.91 | 4.98 | 5.10 |
| BR3          | 2.68                                  | 2.74 | 2.80 | 2.91 | 3.05 | 3.22 | 3.34 | 3.45 | 3.61 |
| SCh1         | 3.55                                  | 3.67 | 3.74 | 3.89 | 4.00 | 4.07 | 4.13 | 4.19 | 4.24 |
| SCh2         | 4.13                                  | 4.22 | 4.26 | 4.45 | 4.56 | 4.65 | 4.74 | 4.77 | 4.83 |
| SR           | 4.90                                  | 4.95 | 5.18 | 5.52 | 5.83 | 6.16 | 6.34 | 6.40 | 6.47 |
| StbR         | 5.15                                  | 5.54 | 5.78 | 6.25 | 6.76 | 7.21 | 7.51 | 7.62 | 7.81 |

# Difference of D.O. %-tiles for zones of Savannah Estuary

Simulation Period: Year 1997 AUGUST 1 -AUGUST 31

Baseline snario: WASP1997Existing

Project arrio: 6A6ft-withDOmitigation

| Zone Name | Project - Baseline Difference (mg/l) |       |       |       |       |       |       |       |       |  | Project - Baseline Relative Difference (%) |       |       |       |       |       |       |       |       |  |
|-----------|--------------------------------------|-------|-------|-------|-------|-------|-------|-------|-------|--|--------------------------------------------|-------|-------|-------|-------|-------|-------|-------|-------|--|
|           | 1%                                   | 5%    | 10%   | 25%   | 50%   | 75%   | 90%   | 95%   | 99%   |  | 1%                                         | 5%    | 10%   | 25%   | 50%   | 75%   | 90%   | 95%   | 99%   |  |
| FR1       | 0.05                                 | 0.04  | 0.03  | 0.08  | 0.06  | 0.04  | -0.04 | -0.04 | -0.02 |  | 1.2                                        | 0.9   | 0.8   | 1.7   | 1.4   | 0.9   | -0.9  | -0.9  | -0.5  |  |
| FR2       | 0.16                                 | 0.13  | 0.13  | 0.19  | 0.20  | 0.20  | 0.22  | 0.24  | 0.22  |  | 4.2                                        | 3.4   | 3.2   | 4.6   | 4.7   | 4.4   | 4.7   | 5.1   | 4.7   |  |
| FR3       | 0.27                                 | 0.25  | 0.23  | 0.30  | 0.28  | 0.24  | 0.23  | 0.21  | 0.06  |  | 7.2                                        | 6.6   | 6.1   | 7.4   | 6.7   | 5.6   | 4.9   | 4.4   | 1.1   |  |
| FR4       | 0.29                                 | 0.26  | 0.26  | 0.31  | 0.30  | 0.21  | 0.08  | -0.08 | -0.06 |  | 8.0                                        | 7.1   | 7.0   | 7.7   | 7.4   | 4.8   | 1.7   | -1.6  | -1.1  |  |
| FR5       | 0.32                                 | 0.30  | 0.29  | 0.32  | 0.29  | 0.07  | -0.09 | 0.00  | 0.14  |  | 8.7                                        | 7.9   | 7.4   | 7.8   | 6.7   | 1.6   | -1.7  | 0.0   | 2.4   |  |
| FR6       | 0.25                                 | 0.25  | 0.21  | 0.28  | 0.20  | -0.10 | -0.01 | 0.24  | 0.29  |  | 6.4                                        | 6.3   | 5.2   | 6.4   | 4.5   | -1.9  | -0.2  | 4.0   | 4.8   |  |
| FR7       | 0.20                                 | 0.22  | 0.24  | 0.10  | 0.05  | 0.46  | 0.80  | 0.82  | 0.81  |  | 4.4                                        | 4.9   | 5.1   | 1.9   | 0.8   | 7.5   | 12.5  | 12.4  | 12.1  |  |
| FR8       | 0.21                                 | 0.21  | 0.11  | 0.09  | 0.83  | 1.54  | 2.16  | 2.25  | 2.35  |  | 4.4                                        | 4.1   | 2.1   | 1.6   | 13.4  | 24.0  | 32.3  | 33.0  | 33.6  |  |
| FR9       | 0.91                                 | 1.02  | 1.23  | 1.26  | 1.52  | 1.68  | 1.70  | 1.80  | 1.85  |  | 16.1                                       | 17.2  | 20.5  | 20.2  | 23.3  | 24.7  | 24.1  | 25.0  | 25.2  |  |
| FR10      | -0.25                                | -0.09 | -0.10 | -0.12 | -0.04 | 0.00  | 0.00  | 0.06  | 0.37  |  | -4.3                                       | -1.6  | -1.7  | -2.0  | -0.5  | 0.0   | 0.0   | 0.8   | 5.0   |  |
| FR11      | -0.33                                | -0.35 | -0.37 | -0.40 | -0.38 | -0.42 | -0.45 | -0.44 | -0.38 |  | -6.9                                       | -6.9  | -7.0  | -7.2  | -6.5  | -6.7  | -7.0  | -6.7  | -5.7  |  |
| MR1       | 0.21                                 | 0.28  | 0.33  | 0.35  | 0.35  | 0.27  | 0.22  | 0.34  | 0.40  |  | 4.6                                        | 6.1   | 7.0   | 7.2   | 6.7   | 4.9   | 3.7   | 5.7   | 6.6   |  |
| MR2       | 0.39                                 | 0.37  | 0.37  | 0.39  | 0.34  | 0.25  | 0.25  | 0.39  | 0.38  |  | 9.3                                        | 8.6   | 8.3   | 8.0   | 6.7   | 4.5   | 4.4   | 6.5   | 6.4   |  |
| MR3       | 0.61                                 | 0.56  | 0.63  | 0.52  | 0.43  | 0.25  | 0.08  | 0.16  | 0.20  |  | 15.9                                       | 13.8  | 15.3  | 11.9  | 9.1   | 4.7   | 1.5   | 2.8   | 3.4   |  |
| MR4       | 0.44                                 | 0.43  | 0.44  | 0.48  | 0.48  | 0.53  | 0.54  | 0.62  | 0.61  |  | 10.1                                       | 9.6   | 9.6   | 9.9   | 9.5   | 10.1  | 9.9   | 11.2  | 10.8  |  |
| MR5       | 0.93                                 | 0.97  | 0.96  | 0.92  | 0.28  | 0.03  | -0.03 | -0.07 | -0.06 |  | 40.4                                       | 37.9  | 32.2  | 26.5  | 5.2   | 0.5   | -0.5  | -1.0  | -0.8  |  |
| MR6       | 0.79                                 | 0.68  | 0.37  | 0.13  | -1.48 | -1.65 | -1.92 | -1.91 | -2.14 |  | 36.6                                       | 26.8  | 12.0  | 3.7   | -25.9 | -26.1 | -28.2 | -27.5 | -29.4 |  |
| LBR1      | 0.32                                 | 0.44  | 0.42  | 0.47  | 0.50  | 0.53  | 0.66  | 0.63  | 0.60  |  | 7.5                                        | 9.9   | 9.2   | 9.7   | 10.0  | 10.2  | 12.4  | 11.6  | 10.8  |  |
| LBR2      | 0.62                                 | 0.61  | 0.55  | 0.59  | 0.60  | 0.60  | 0.60  | 0.64  | 0.63  |  | 16.7                                       | 16.0  | 13.9  | 14.2  | 13.8  | 13.2  | 12.8  | 13.5  | 12.9  |  |
| LBR3      | -0.21                                | -0.13 | -0.09 | -0.04 | 0.01  | 0.07  | 0.13  | 0.07  | 0.10  |  | -5.9                                       | -3.7  | -2.6  | -1.2  | 0.4   | 1.6   | 2.9   | 1.7   | 2.2   |  |
| BR1       | 0.61                                 | 0.89  | 1.00  | 0.88  | 0.94  | 0.96  | 0.87  | 0.85  | 0.83  |  | 17.2                                       | 24.8  | 27.5  | 22.7  | 23.2  | 22.8  | 19.7  | 18.8  | 18.0  |  |
| BR2       | -0.60                                | -0.38 | -0.22 | 0.15  | 0.53  | 0.76  | 0.76  | 0.69  | 0.71  |  | -18.2                                      | -11.2 | -6.4  | 4.1   | 13.8  | 19.2  | 18.4  | 16.0  | 16.1  |  |
| BR3       | -0.78                                | -0.77 | -0.76 | -0.72 | -0.69 | -0.63 | -0.63 | -0.54 | -0.41 |  | -22.6                                      | -21.9 | -21.3 | -19.7 | -18.3 | -16.5 | -15.9 | -13.5 | -10.1 |  |
| SCh1      | 0.05                                 | 0.11  | 0.12  | 0.17  | 0.17  | 0.12  | 0.09  | 0.09  | 0.08  |  | 1.3                                        | 3.1   | 3.2   | 4.4   | 4.4   | 3.0   | 2.3   | 2.2   | 1.8   |  |
| SCh2      | 0.19                                 | 0.17  | 0.17  | 0.20  | 0.18  | 0.16  | 0.13  | 0.13  | 0.11  |  | 4.9                                        | 4.3   | 4.0   | 4.7   | 4.2   | 3.5   | 2.9   | 2.7   | 2.3   |  |
| SR        | 0.00                                 | 0.00  | 0.00  | -0.01 | 0.00  | 0.00  | -0.01 | 0.00  | -0.01 |  | 0.0                                        | -0.1  | 0.0   | -0.1  | -0.1  | 0.0   | -0.1  | 0.0   | -0.1  |  |
| StbR      | 0.40                                 | 0.61  | 0.69  | 0.82  | 0.97  | 1.12  | 1.21  | 1.19  | 1.26  |  | 8.5                                        | 12.3  | 13.6  | 15.0  | 16.8  | 18.3  | 19.2  | 18.5  | 19.1  |  |

---

## **47 ft Channel Depth**

---

**Dissolved Oxygen Percentiles Distribution in Critical Cells**  
 Scenario: WASP-1997-5ftonly

| Zone | D.O. Percentile (mg/l) |      |      |      |      |      |      |      |      |
|------|------------------------|------|------|------|------|------|------|------|------|
|      | 1%                     | 5%   | 10%  | 25%  | 50%  | 75%  | 90%  | 95%  | 99%  |
| FR1  | 3.94                   | 4.01 | 4.06 | 4.22 | 4.35 | 4.47 | 4.56 | 4.6  | 4.65 |
| FR2  | 3.66                   | 3.74 | 3.83 | 4    | 4.15 | 4.3  | 4.44 | 4.49 | 4.57 |
| FR3  | 3.51                   | 3.57 | 3.63 | 3.83 | 3.95 | 4.11 | 4.45 | 4.8  | 5.34 |
| FR4  | 3.53                   | 3.59 | 3.65 | 3.85 | 3.97 | 4.12 | 4.45 | 4.77 | 5.45 |
| FR5  | 3.68                   | 3.72 | 3.78 | 3.94 | 4.08 | 4.22 | 4.63 | 4.95 | 5.07 |
| FR6  | 3.7                    | 3.79 | 3.86 | 3.99 | 4.12 | 4.3  | 4.76 | 5.05 | 5.28 |
| FR7  | 4.48                   | 4.53 | 4.65 | 4.9  | 5.48 | 5.99 | 6.35 | 6.6  | 7.11 |
| FR8  | 4.41                   | 4.49 | 4.61 | 4.9  | 5.7  | 6.22 | 6.51 | 6.62 | 6.78 |
| FR9  | 5.26                   | 5.62 | 5.78 | 6.12 | 6.39 | 6.71 | 6.97 | 7.2  | 7.48 |
| FR10 | 4.34                   | 4.81 | 4.97 | 5.32 | 5.9  | 6.42 | 6.69 | 7.01 | 7.22 |
| FR11 | 4.24                   | 4.65 | 4.95 | 5.25 | 5.65 | 6.14 | 6.52 | 6.66 | 7.16 |
| MR1  | 4.26                   | 4.32 | 4.4  | 4.63 | 4.91 | 5.17 | 5.43 | 5.59 | 5.97 |
| MR2  | 3.99                   | 4.11 | 4.27 | 4.53 | 4.89 | 5.24 | 5.49 | 5.61 | 5.78 |
| MR3  | 3.8                    | 3.98 | 4.03 | 4.34 | 4.68 | 5.11 | 5.43 | 5.57 | 5.68 |
| MR4  | 3.92                   | 4.12 | 4.23 | 4.48 | 4.74 | 5.07 | 5.27 | 5.41 | 5.64 |
| MR5  | 1.5                    | 2.03 | 2.49 | 3.09 | 4.86 | 6.24 | 6.57 | 6.92 | 7.11 |
| MR6  | 2.12                   | 2.55 | 3.03 | 3.59 | 5.59 | 6.38 | 6.81 | 7.07 | 7.34 |
| LBR1 | 3.54                   | 4.35 | 4.78 | 5.21 | 5.45 | 5.69 | 5.99 | 6.18 | 6.5  |
| LBR2 | 3.66                   | 3.86 | 4    | 4.18 | 4.41 | 4.59 | 4.81 | 4.96 | 5.32 |
| LBR3 | 3.16                   | 3.41 | 3.55 | 3.87 | 4.19 | 4.61 | 4.86 | 5.03 | 5.26 |
| BR1  | 3.27                   | 3.41 | 3.55 | 3.71 | 3.94 | 4.16 | 4.36 | 4.43 | 4.61 |
| BR2  | 2.55                   | 2.8  | 3    | 3.22 | 3.43 | 3.66 | 3.84 | 3.91 | 4.02 |
| BR3  | 3.01                   | 3.2  | 3.34 | 3.51 | 3.7  | 3.87 | 4.02 | 4.08 | 4.2  |
| SCH1 | 2.38                   | 2.55 | 2.74 | 2.89 | 3.07 | 3.3  | 3.64 | 3.74 | 3.95 |
| SCH2 | 3.68                   | 3.81 | 3.91 | 4.12 | 4.29 | 4.43 | 4.57 | 4.64 | 4.72 |
| SR   | 4.69                   | 4.74 | 4.97 | 5.31 | 5.62 | 5.97 | 6.11 | 6.16 | 6.23 |
| StbR | 3.56                   | 4.27 | 4.54 | 5.1  | 5.62 | 6.03 | 6.33 | 6.51 | 6.74 |



### D.O. %-tiles for zones of Savannah Estuary

Simulation Period: Year 1997 AUGUST 1 -AUGUST 31

Project Scenario: WASP-1997-5ftonly

| Zone Name | D.O. Concentration Percentiles (mg/l) |      |      |      |      |      |      |      |      |
|-----------|---------------------------------------|------|------|------|------|------|------|------|------|
|           | 1%                                    | 5%   | 10%  | 25%  | 50%  | 75%  | 90%  | 95%  | 99%  |
| FR1       | 4.15                                  | 4.22 | 4.28 | 4.38 | 4.49 | 4.57 | 4.67 | 4.72 | 4.77 |
| FR2       | 3.95                                  | 4.00 | 4.04 | 4.23 | 4.34 | 4.47 | 4.55 | 4.59 | 4.64 |
| FR3       | 3.74                                  | 3.79 | 3.85 | 4.00 | 4.14 | 4.28 | 4.44 | 4.51 | 4.58 |
| FR4       | 3.70                                  | 3.73 | 3.75 | 3.93 | 4.04 | 4.17 | 4.47 | 4.62 | 4.90 |
| FR5       | 3.73                                  | 3.79 | 3.84 | 4.01 | 4.14 | 4.31 | 4.69 | 5.01 | 5.24 |
| FR6       | 3.92                                  | 3.95 | 4.00 | 4.16 | 4.28 | 4.54 | 5.09 | 5.36 | 5.55 |
| FR7       | 4.28                                  | 4.35 | 4.44 | 4.66 | 5.26 | 5.84 | 6.16 | 6.33 | 6.42 |
| FR8       | 4.57                                  | 4.70 | 4.84 | 5.14 | 5.77 | 6.19 | 6.47 | 6.59 | 6.74 |
| FR9       | 5.20                                  | 5.45 | 5.62 | 5.99 | 6.36 | 6.68 | 6.94 | 7.16 | 7.25 |
| FR10      | 5.70                                  | 5.85 | 6.02 | 6.30 | 6.57 | 6.82 | 7.17 | 7.22 | 7.32 |
| FR11      | 4.87                                  | 5.10 | 5.27 | 5.60 | 5.89 | 6.18 | 6.45 | 6.56 | 6.68 |
| MR1       | 4.28                                  | 4.37 | 4.50 | 4.67 | 4.92 | 5.20 | 5.41 | 5.54 | 5.66 |
| MR2       | 4.13                                  | 4.26 | 4.42 | 4.62 | 4.90 | 5.17 | 5.45 | 5.55 | 5.62 |
| MR3       | 3.86                                  | 4.02 | 4.09 | 4.36 | 4.64 | 5.07 | 5.42 | 5.53 | 5.67 |
| MR4       | 4.41                                  | 4.51 | 4.64 | 4.80 | 5.07 | 5.24 | 5.46 | 5.60 | 5.73 |
| MR5       | 2.30                                  | 2.58 | 2.99 | 3.52 | 5.30 | 6.17 | 6.53 | 6.80 | 7.03 |
| MR6       | 2.16                                  | 2.62 | 3.09 | 3.61 | 5.70 | 6.34 | 6.79 | 6.96 | 7.28 |
| LBR1      | 4.29                                  | 4.51 | 4.60 | 4.84 | 5.03 | 5.22 | 5.32 | 5.46 | 5.60 |
| LBR2      | 3.69                                  | 3.79 | 3.95 | 4.15 | 4.36 | 4.55 | 4.73 | 4.80 | 4.90 |
| LBR3      | 3.63                                  | 3.71 | 3.77 | 3.87 | 4.02 | 4.17 | 4.34 | 4.43 | 4.52 |
| BR1       | 3.53                                  | 3.58 | 3.64 | 3.87 | 4.00 | 4.15 | 4.34 | 4.41 | 4.49 |
| BR2       | 3.28                                  | 3.37 | 3.44 | 3.59 | 3.78 | 3.95 | 4.08 | 4.23 | 4.32 |
| BR3       | 3.42                                  | 3.48 | 3.52 | 3.60 | 3.71 | 3.87 | 3.95 | 3.99 | 4.02 |
| SCh1      | 3.46                                  | 3.56 | 3.62 | 3.72 | 3.83 | 3.92 | 4.01 | 4.08 | 4.16 |
| SCh2      | 3.91                                  | 4.01 | 4.08 | 4.22 | 4.33 | 4.43 | 4.52 | 4.57 | 4.65 |
| SR        | 4.90                                  | 4.95 | 5.18 | 5.52 | 5.84 | 6.17 | 6.35 | 6.41 | 6.48 |
| StbR      | 4.51                                  | 4.75 | 4.93 | 5.24 | 5.55 | 5.85 | 6.07 | 6.15 | 6.28 |

Difference of D.O. %-tiles for zones of Savannah Estuary

Simulation Period: Year 1997 AUGUST 1 -AUGUST 31

Baseline:nario: WASP1997Existing

Project:nario: WASP-1997-5ftonly

| Zone Name | Project - Baseline Difference (mg/l) |       |       |       |       |       |       |       |       |  | Project - Baseline Relative Difference (%) |      |      |      |       |       |       |       |       |  |
|-----------|--------------------------------------|-------|-------|-------|-------|-------|-------|-------|-------|--|--------------------------------------------|------|------|------|-------|-------|-------|-------|-------|--|
|           | 1%                                   | 5%    | 10%   | 25%   | 50%   | 75%   | 90%   | 95%   | 99%   |  | 1%                                         | 5%   | 10%  | 25%  | 50%   | 75%   | 90%   | 95%   | 99%   |  |
| FR1       | 0.02                                 | 0.02  | 0.02  | 0.00  | -0.01 | -0.02 | -0.05 | -0.07 | -0.07 |  | 0.5                                        | 0.5  | 0.5  | 0.1  | -0.2  | -0.4  | -1.2  | -1.5  | -1.5  |  |
| FR2       | 0.01                                 | 0.00  | 0.01  | -0.02 | -0.03 | -0.07 | -0.09 | -0.09 | -0.12 |  | 0.2                                        | 0.1  | 0.2  | -0.5 | -0.8  | -1.5  | -2.0  | -2.0  | -2.4  |  |
| FR3       | 0.04                                 | 0.02  | 0.01  | -0.03 | -0.05 | -0.10 | -0.27 | -0.28 | -0.41 |  | 1.2                                        | 0.6  | 0.4  | -0.6 | -1.2  | -2.4  | -5.8  | -5.8  | -8.3  |  |
| FR4       | 0.04                                 | 0.02  | 0.01  | -0.06 | -0.08 | -0.20 | -0.47 | -0.69 | -0.85 |  | 1.0                                        | 0.6  | 0.2  | -1.5 | -1.9  | -4.6  | -9.5  | -12.9 | -11.7 |  |
| FR5       | 0.05                                 | 0.03  | -0.04 | -0.07 | -0.14 | -0.45 | -0.72 | -0.84 | -0.56 |  | 1.3                                        | 0.7  | -1.2 | 1.8  | -3.2  | -9.5  | -13.3 | -11.3 | -9.6  |  |
| FR6       | -0.04                                | -0.06 | -0.12 | -0.16 | -0.27 | -0.66 | -0.69 | -0.56 | -0.49 |  | -1.0                                       | -1.5 | -2.8 | -3.6 | -5.9  | -12.7 | -11.9 | -9.5  | -8.1  |  |
| FR7       | -0.16                                | -0.20 | -0.26 | -0.43 | -0.59 | -0.35 | -0.25 | -0.24 | -0.28 |  | -3.7                                       | -4.4 | -5.5 | -8.4 | -10.1 | -5.6  | -3.9  | -3.6  | -4.1  |  |
| FR8       | -0.29                                | -0.36 | -0.45 | -0.52 | -0.38 | -0.24 | -0.20 | -0.21 | -0.24 |  | -5.9                                       | -7.0 | -8.5 | -9.2 | -6.2  | -3.7  | -3.0  | -3.1  | -3.4  |  |
| FR9       | -0.46                                | -0.45 | -0.40 | -0.28 | -0.18 | -0.13 | -0.13 | -0.07 | -0.08 |  | -8.2                                       | -7.6 | -6.6 | -4.4 | -2.7  | -1.8  | -1.8  | -0.9  | -1.1  |  |
| FR10      | -0.02                                | 0.00  | 0.01  | 0.00  | 0.00  | 0.01  | 0.01  | -0.02 | 0.00  |  | -0.3                                       | 0.0  | 0.1  | 0.0  | 0.0   | 0.1   | 0.1   | -0.2  | 0.0   |  |
| FR11      | 0.00                                 | 0.01  | 0.00  | 0.01  | 0.00  | 0.00  | 0.00  | 0.01  | 0.01  |  | 0.0                                        | 0.1  | 0.0  | 0.2  | 0.1   | 0.0   | 0.0   | 0.1   | 0.1   |  |
| MR1       | -0.20                                | -0.21 | -0.20 | -0.22 | -0.26 | -0.34 | -0.44 | -0.43 | -0.38 |  | -4.4                                       | -4.6 | -4.3 | -4.5 | -4.9  | -6.1  | -7.5  | -7.2  | -6.3  |  |
| MR2       | -0.06                                | -0.05 | -0.09 | -0.17 | -0.23 | -0.32 | -0.35 | -0.36 | -0.41 |  | -1.5                                       | -1.2 | -2.1 | -3.6 | -4.5  | -5.9  | -6.0  | -6.1  | -6.8  |  |
| MR3       | 0.01                                 | -0.02 | -0.02 | -0.02 | -0.10 | -0.15 | -0.17 | -0.20 | -0.18 |  | 0.2                                        | -0.5 | -0.4 | -0.5 | -2.0  | -2.9  | -3.0  | -3.4  | -3.1  |  |
| MR4       | 0.01                                 | 0.00  | 0.02  | 0.01  | 0.01  | 0.00  | 0.02  | 0.06  | 0.04  |  | 0.3                                        | 0.1  | 0.5  | 0.3  | 0.2   | 0.0   | 0.3   | 1.1   | 0.6   |  |
| MR5       | -0.01                                | 0.03  | 0.03  | 0.06  | -0.03 | 0.01  | 0.00  | -0.02 | 0.02  |  | -0.6                                       | 1.0  | 0.9  | 1.8  | -0.6  | 0.2   | 0.1   | -0.3  | 0.3   |  |
| MR6       | 0.01                                 | 0.08  | 0.03  | 0.03  | 0.01  | 0.01  | -0.01 | 0.02  | 0.00  |  | 0.6                                        | 3.3  | 1.1  | 0.7  | 0.2   | 0.1   | -0.2  | 0.2   | 0.1   |  |
| LBR1      | 0.00                                 | 0.02  | 0.00  | 0.05  | 0.04  | 0.03  | 0.03  | 0.01  | 0.03  |  | 0.0                                        | 0.4  | 1.0  | 0.8  | 0.5   | 0.5   | 0.3   | 0.5   |       |  |
| LBR2      | 0.00                                 | -0.02 | -0.01 | 0.01  | 0.01  | 0.00  | 0.02  | 0.03  | 0.01  |  | -0.1                                       | -0.4 | -0.1 | 0.3  | 0.3   | -0.1  | 0.5   | 0.6   | 0.2   |  |
| LBR3      | 0.09                                 | 0.13  | 0.11  | 0.09  | 0.07  | 0.06  | 0.10  | 0.08  | 0.06  |  | 2.7                                        | 3.5  | 3.1  | 2.3  | 1.7   | 1.4   | 2.4   | 1.9   | 1.4   |  |
| BR1       | 0.00                                 | -0.01 | 0.00  | -0.03 | -0.04 | -0.07 | -0.09 | -0.09 | -0.11 |  | -0.1                                       | -0.2 | 0.1  | -0.7 | -0.9  | -1.6  | -2.1  | -2.0  | -2.5  |  |
| BR2       | -0.01                                | -0.01 | -0.02 | -0.03 | -0.03 | -0.03 | -0.06 | -0.06 | -0.07 |  | -0.4                                       | -0.3 | -0.5 | -0.8 | -0.9  | -1.4  | -1.5  | -1.6  |       |  |
| BR3       | -0.04                                | -0.03 | -0.04 | -0.03 | -0.03 | 0.02  | -0.02 | -0.01 | 0.01  |  | -1.1                                       | -0.9 | -1.2 | -0.8 | -0.8  | 0.6   | -0.4  | -0.1  | 0.2   |  |
| SCh1      | -0.04                                | 0.00  | -0.01 | 0.00  | 0.00  | -0.03 | -0.03 | -0.02 | 0.00  |  | -1.3                                       | 0.0  | -0.3 | 0.0  | 0.1   | -0.8  | -0.7  | -0.5  | -0.1  |  |
| SCh2      | -0.03                                | -0.03 | -0.01 | -0.03 | -0.04 | -0.06 | -0.09 | -0.08 | -0.07 |  | -0.8                                       | -0.7 | -0.2 | -0.8 | -1.0  | -1.3  | -1.8  | -1.6  | -1.5  |  |
| SR        | 0.00                                 | 0.00  | 0.00  | 0.00  | 0.00  | 0.00  | 0.00  | 0.00  | 0.00  |  | 0.0                                        | 0.0  | 0.0  | 0.0  | 0.0   | 0.0   | 0.0   | 0.0   | 0.0   |  |
| StbR      | -0.23                                | -0.18 | -0.16 | -0.20 | -0.24 | -0.24 | -0.23 | -0.27 | -0.28 |  | -4.8                                       | -3.6 | -3.2 | -3.7 | -4.2  | -4.0  | -3.6  | -4.2  | -4.2  |  |



---

# **47 ft Channel Depth**

## *Mitigation Plan 6a*

---

**Dissolved Oxygen Percentiles Distribution in Critical Cells**  
 Scenario: WASP-1997-Plan6a\_5ft

| Zone | D.O. Percentile (mg/l) |      |      |      |      |      |      |      |      |
|------|------------------------|------|------|------|------|------|------|------|------|
|      | 1%                     | 5%   | 10%  | 25%  | 50%  | 75%  | 90%  | 95%  | 99%  |
| FR1  | 3.93                   | 3.99 | 4.05 | 4.2  | 4.34 | 4.48 | 4.56 | 4.6  | 4.65 |
| FR2  | 3.66                   | 4.08 | 4.17 | 4.32 | 4.46 | 4.61 | 4.76 | 4.82 | 4.93 |
| FR3  | 3.61                   | 3.66 | 3.7  | 3.91 | 4.04 | 4.22 | 4.58 | 5.09 | 5.47 |
| FR4  | 3.61                   | 3.66 | 3.7  | 3.92 | 4.03 | 4.2  | 4.6  | 5.02 | 5.53 |
| FR5  | 3.73                   | 3.78 | 3.88 | 4.05 | 4.18 | 4.38 | 4.83 | 5.07 | 5.28 |
| FR6  | 3.72                   | 3.83 | 3.89 | 4.07 | 4.19 | 4.38 | 4.86 | 5.15 | 5.34 |
| FR7  | 4.4                    | 4.53 | 4.65 | 4.89 | 5.45 | 5.93 | 6.31 | 6.55 | 7.12 |
| FR8  | 4.38                   | 4.49 | 4.6  | 4.86 | 5.64 | 6.14 | 6.44 | 6.57 | 6.72 |
| FR9  | 4.91                   | 5.32 | 5.48 | 5.97 | 6.38 | 6.69 | 7.02 | 7.2  | 7.36 |
| FR10 | 4.69                   | 5.04 | 5.23 | 5.55 | 5.89 | 6.32 | 6.6  | 6.85 | 7.16 |
| FR11 | 4.18                   | 4.59 | 4.81 | 5.11 | 5.65 | 6.14 | 6.4  | 6.66 | 6.94 |
| MR1  | 4.2                    | 4.34 | 4.43 | 4.66 | 4.94 | 5.17 | 5.47 | 5.66 | 5.99 |
| MR2  | 4.22                   | 4.36 | 4.49 | 4.71 | 4.98 | 5.24 | 5.55 | 5.68 | 5.78 |
| MR3  | 4.19                   | 4.36 | 4.44 | 4.64 | 4.94 | 5.19 | 5.41 | 5.6  | 5.83 |
| MR4  | 4.36                   | 4.45 | 4.59 | 4.77 | 5.06 | 5.3  | 5.59 | 5.69 | 5.99 |
| MR5  | 2.2                    | 2.78 | 3.12 | 3.86 | 5.36 | 6.19 | 6.53 | 6.78 | 7.03 |
| MR6  | 6.15                   | 6.32 | 6.45 | 6.64 | 6.9  | 7.23 | 7.41 | 7.51 | 7.61 |
| LBR1 | 4.06                   | 4.82 | 5.12 | 5.49 | 5.8  | 6.1  | 6.32 | 6.55 | 6.7  |
| LBR2 | 4.48                   | 4.57 | 4.69 | 4.92 | 5.14 | 5.38 | 5.56 | 5.68 | 5.81 |
| LBR3 | 2.54                   | 2.67 | 2.82 | 3.04 | 3.32 | 3.63 | 3.82 | 3.89 | 4.02 |
| BR1  | 1.83                   | 2.18 | 2.7  | 3.5  | 4.11 | 4.69 | 4.94 | 5.02 | 5.09 |
| BR2  | 1.59                   | 1.8  | 1.98 | 2.36 | 2.76 | 3.06 | 3.32 | 3.41 | 3.56 |
| BR3  | 1.72                   | 1.95 | 2.05 | 2.22 | 2.47 | 2.92 | 3.4  | 3.53 | 3.74 |
| SCH1 | 2.3                    | 2.47 | 2.68 | 2.91 | 3.05 | 3.28 | 3.64 | 3.78 | 3.91 |
| SCH2 | 3.68                   | 3.8  | 3.92 | 4.09 | 4.28 | 4.43 | 4.55 | 4.61 | 4.76 |
| SR   | 4.68                   | 4.73 | 4.96 | 5.3  | 5.61 | 5.96 | 6.1  | 6.15 | 6.22 |
| StbR | 3.75                   | 4.3  | 4.59 | 5.11 | 5.67 | 6.05 | 6.32 | 6.45 | 6.66 |



### D.O. %-tiles for zones of Savannah Estuary

Simulation Period: Year 1997 AUGUST 1 -AUGUST 31  
 Project:enario: WASP-1997-Plan6a\_5ft

| Zone Name | D.O. Concentration Percentiles (mg/l) |      |      |      |      |      |      |      |      |
|-----------|---------------------------------------|------|------|------|------|------|------|------|------|
|           | 1%                                    | 5%   | 10%  | 25%  | 50%  | 75%  | 90%  | 95%  | 99%  |
| FR1       | 4.13                                  | 4.20 | 4.26 | 4.37 | 4.47 | 4.56 | 4.65 | 4.72 | 4.80 |
| FR2       | 3.97                                  | 4.00 | 4.03 | 4.26 | 4.36 | 4.50 | 4.60 | 4.63 | 4.68 |
| FR3       | 3.79                                  | 3.84 | 3.89 | 4.08 | 4.19 | 4.35 | 4.52 | 4.59 | 4.65 |
| FR4       | 3.75                                  | 3.77 | 3.80 | 4.02 | 4.10 | 4.25 | 4.57 | 4.74 | 4.96 |
| FR5       | 3.79                                  | 3.83 | 3.92 | 4.08 | 4.20 | 4.39 | 4.81 | 5.10 | 5.29 |
| FR6       | 3.94                                  | 3.97 | 4.01 | 4.22 | 4.32 | 4.59 | 5.15 | 5.44 | 5.60 |
| FR7       | 4.26                                  | 4.35 | 4.45 | 4.66 | 5.18 | 5.78 | 6.12 | 6.27 | 6.37 |
| FR8       | 4.57                                  | 4.69 | 4.80 | 5.10 | 5.70 | 6.18 | 6.42 | 6.56 | 6.64 |
| FR9       | 5.13                                  | 5.34 | 5.52 | 5.85 | 6.34 | 6.63 | 6.85 | 7.06 | 7.22 |
| FR10      | 5.46                                  | 5.76 | 5.89 | 6.16 | 6.47 | 6.74 | 7.09 | 7.19 | 7.26 |
| FR11      | 4.54                                  | 4.75 | 4.91 | 5.18 | 5.49 | 5.76 | 6.00 | 6.12 | 6.30 |
| MR1       | 4.29                                  | 4.42 | 4.53 | 4.70 | 4.96 | 5.19 | 5.44 | 5.57 | 5.73 |
| MR2       | 4.26                                  | 4.40 | 4.55 | 4.74 | 4.96 | 5.18 | 5.47 | 5.60 | 5.70 |
| MR3       | 4.32                                  | 4.41 | 4.52 | 4.73 | 4.96 | 5.16 | 5.32 | 5.40 | 5.55 |
| MR4       | 4.77                                  | 4.91 | 5.03 | 5.23 | 5.52 | 5.74 | 5.96 | 6.15 | 6.31 |
| MR5       | 3.26                                  | 3.53 | 3.92 | 4.37 | 5.61 | 6.19 | 6.49 | 6.75 | 6.95 |
| MR6       | 2.94                                  | 3.22 | 3.43 | 3.71 | 4.21 | 4.67 | 4.88 | 5.03 | 5.14 |
| LBR1      | 4.62                                  | 4.95 | 5.01 | 5.26 | 5.49 | 5.71 | 5.95 | 6.07 | 6.17 |
| LBR2      | 4.31                                  | 4.42 | 4.51 | 4.70 | 4.94 | 5.15 | 5.33 | 5.41 | 5.53 |
| LBR3      | 3.34                                  | 3.45 | 3.57 | 3.74 | 3.96 | 4.17 | 4.37 | 4.43 | 4.56 |
| BR1       | 2.60                                  | 3.28 | 3.60 | 4.04 | 4.28 | 4.50 | 4.65 | 4.70 | 4.82 |
| BR2       | 1.93                                  | 2.13 | 2.28 | 2.67 | 3.24 | 3.70 | 4.02 | 4.15 | 4.34 |
| BR3       | 2.24                                  | 2.33 | 2.42 | 2.55 | 2.69 | 2.86 | 2.98 | 3.06 | 3.11 |
| SCh1      | 3.40                                  | 3.50 | 3.59 | 3.72 | 3.82 | 3.93 | 4.01 | 4.08 | 4.16 |
| SCh2      | 3.93                                  | 4.01 | 4.08 | 4.23 | 4.33 | 4.45 | 4.53 | 4.58 | 4.67 |
| SR        | 4.90                                  | 4.95 | 5.18 | 5.52 | 5.83 | 6.16 | 6.34 | 6.40 | 6.47 |
| StbR      | 4.74                                  | 4.90 | 5.03 | 5.32 | 5.63 | 5.85 | 6.01 | 6.09 | 6.23 |

# Difference of D.O. %-tiles for zones of Savannah Estuary

Simulation Period: Year 1997 AUGUST 1 -AUGUST 31

Baseline in:WASP1997Existing

Project ario: WASP-1997-Plan6a\_5ft

| Zone Name | Project - Baseline Difference (mg/l) |       |       |       |       |       |       |       |       |  | Project - Baseline Relative Difference (%) |       |       |       |       |       |       |       |       |  |
|-----------|--------------------------------------|-------|-------|-------|-------|-------|-------|-------|-------|--|--------------------------------------------|-------|-------|-------|-------|-------|-------|-------|-------|--|
|           | 1%                                   | 5%    | 10%   | 25%   | 50%   | 75%   | 90%   | 95%   | 99%   |  | 1%                                         | 5%    | 10%   | 25%   | 50%   | 75%   | 90%   | 95%   | 99%   |  |
| FR1       | 0.00                                 | 0.00  | 0.00  | 0.00  | -0.03 | -0.03 | -0.07 | -0.07 | -0.04 |  | 0.0                                        | 0.1   | 0.0   | 0.0   | -0.6  | -0.6  | -1.6  | -1.5  | -0.9  |  |
| FR2       | 0.02                                 | 0.00  | 0.00  | 0.01  | -0.01 | -0.04 | -0.05 | -0.06 | -0.08 |  | 0.6                                        | 0.1   | 0.0   | 0.1   | -0.2  | -0.9  | -1.1  | -1.2  | -1.7  |  |
| FR3       | 0.09                                 | 0.07  | 0.05  | 0.05  | 0.00  | -0.03 | -0.19 | -0.18 | -0.34 |  | 2.5                                        | 1.8   | 1.4   | 1.3   | 0.1   | -0.8  | -4.1  | -4.1  | -6.8  |  |
| FR4       | 0.09                                 | 0.07  | 0.05  | 0.03  | -0.02 | -0.12 | -0.37 | -0.57 | -0.58 |  | 2.6                                        | 1.8   | 1.4   | 0.9   | -0.4  | -2.8  | -7.4  | -10.6 | -10.5 |  |
| FR5       | 0.12                                 | 0.07  | 0.03  | 0.00  | -0.07 | -0.38 | -0.60 | -0.55 | -0.51 |  | 3.2                                        | 1.8   | 0.8   | 0.1   | -1.7  | -7.9  | -11.0 | -9.7  | -8.7  |  |
| FR6       | -0.02                                | -0.04 | -0.10 | -0.10 | -0.23 | -0.61 | -0.63 | -0.48 | -0.44 |  | -0.5                                       | -1.1  | -2.4  | -2.3  | -5.0  | -11.7 | -10.9 | -8.2  | -7.3  |  |
| FR7       | -0.18                                | -0.20 | -0.25 | -0.43 | -0.67 | -0.40 | -0.30 | -0.29 | -0.33 |  | 4.0                                        | 4.3   | -5.2  | -8.4  | -11.5 | -6.4  | -4.7  | -4.4  | -4.9  |  |
| FR8       | -0.30                                | -0.37 | -0.48 | -0.56 | -0.46 | -0.25 | -0.25 | -0.24 | -0.34 |  | -6.1                                       | -7.2  | -9.2  | -9.8  | -7.4  | -3.9  | -3.8  | -3.5  | -4.8  |  |
| FR9       | -0.54                                | -0.56 | -0.50 | -0.41 | -0.20 | -0.18 | -0.22 | -0.16 | -0.12 |  | -9.6                                       | -9.5  | -8.3  | -6.5  | -3.0  | -2.6  | -3.1  | -2.3  | -1.6  |  |
| FR10      | -0.25                                | -0.09 | -0.12 | -0.14 | -0.09 | -0.07 | -0.07 | -0.05 | -0.06 |  | -4.4                                       | -1.5  | -2.0  | -2.3  | -1.4  | -1.1  | -1.0  | -0.6  | -0.8  |  |
| FR11      | -0.33                                | -0.35 | -0.37 | -0.41 | -0.39 | -0.41 | -0.45 | -0.44 | -0.38 |  | -6.9                                       | -6.9  | -6.9  | -7.3  | -6.6  | -6.7  | -7.0  | -6.8  | -5.7  |  |
| MR1       | -0.19                                | -0.16 | -0.17 | -0.19 | -0.22 | -0.35 | -0.40 | -0.40 | -0.32 |  | -4.2                                       | -3.5  | -3.7  | -3.9  | -4.2  | -6.2  | -6.9  | -6.7  | -5.2  |  |
| MR2       | 0.07                                 | 0.09  | 0.04  | -0.04 | -0.17 | -0.31 | -0.33 | -0.31 | -0.33 |  | 1.6                                        | 2.0   | 0.8   | -0.9  | -3.2  | -5.7  | -5.7  | -5.2  | -5.4  |  |
| MR3       | 0.46                                 | 0.37  | 0.41  | 0.35  | 0.22  | -0.07 | -0.26 | -0.32 | -0.30 |  | 12.0                                       | 9.2   | 10.0  | 7.9   | 4.7   | -1.3  | -4.7  | -5.6  | -5.1  |  |
| MR4       | 0.38                                 | 0.40  | 0.41  | 0.44  | 0.46  | 0.49  | 0.52  | 0.61  | 0.61  |  | 8.6                                        | 9.0   | 9.2   | 9.2   | 9.4   | 9.5   | 11.1  | 10.8  |       |  |
| MR5       | 0.94                                 | 0.97  | 0.96  | 0.90  | 0.28  | 0.03  | -0.03 | -0.07 | -0.06 |  | 40.7                                       | 38.0  | 32.2  | 26.1  | 5.3   | 0.4   | -0.5  | -1.0  | -0.8  |  |
| MR6       | 0.79                                 | 0.69  | 0.37  | 0.13  | -1.48 | -1.65 | -1.92 | -1.91 | -2.14 |  | 36.9                                       | 27.1  | 12.1  | 3.6   | -25.9 | -26.1 | -28.2 | -27.5 | -29.4 |  |
| LBR1      | 0.32                                 | 0.45  | 0.42  | 0.46  | 0.50  | 0.52  | 0.65  | 0.63  | 0.60  |  | 7.5                                        | 10.0  | 9.1   | 9.6   | 10.0  | 10.1  | 12.3  | 11.5  | 10.8  |  |
| LBR2      | 0.62                                 | 0.61  | 0.55  | 0.57  | 0.59  | 0.60  | 0.62  | 0.64  | 0.64  |  | 16.7                                       | 14.0  | 13.7  | 13.6  | 13.1  | 13.1  | 13.5  | 13.1  |       |  |
| LBR3      | -0.20                                | -0.13 | -0.09 | -0.04 | 0.01  | 0.06  | 0.13  | 0.08  | 0.10  |  | -5.7                                       | -3.5  | -2.4  | -1.1  | 0.2   | 1.5   | 3.1   | 1.8   | 2.2   |  |
| BR1       | -0.93                                | -0.30 | -0.03 | 0.14  | 0.25  | 0.28  | 0.22  | 0.20  | 0.22  |  | -26.4                                      | -8.5  | -1.0  | 3.5   | 6.1   | 6.7   | 5.1   | 4.4   | 4.8   |  |
| BR2       | -1.37                                | -1.25 | -1.17 | -0.94 | -0.58 | -0.29 | -0.12 | -0.15 | -0.05 |  | -41.6                                      | -37.0 | -34.0 | -26.1 | -15.1 | -7.3  | -2.9  | -3.4  | -1.2  |  |
| BR3       | -1.22                                | -1.18 | -1.14 | -1.08 | -1.05 | -0.99 | -0.99 | -0.94 | -0.90 |  | -35.3                                      | -33.6 | -32.0 | -29.8 | -28.0 | -25.7 | -25.0 | -23.5 | -22.5 |  |
| SCh1      | -0.10                                | -0.06 | -0.04 | 0.00  | 0.00  | -0.03 | -0.03 | -0.02 | 0.00  |  | -3.0                                       | -1.7  | -1.1  | -0.1  | -0.1  | -0.7  | -0.8  | -0.5  | 0.0   |  |
| SCh2      | -0.01                                | -0.03 | -0.02 | -0.02 | -0.05 | -0.05 | -0.08 | -0.07 | -0.06 |  | -0.3                                       | -0.7  | -0.4  | -0.5  | -1.1  | -1.1  | -1.7  | -1.4  | -1.2  |  |
| SR        | 0.00                                 | 0.00  | 0.00  | -0.01 | -0.01 | 0.00  | -0.01 | 0.00  | -0.01 |  | 0.0                                        | -0.1  | 0.0   | -0.1  | -0.1  | 0.0   | -0.1  | 0.0   | -0.1  |  |
| StbR      | 0.00                                 | -0.03 | -0.06 | -0.12 | -0.17 | -0.24 | -0.29 | -0.33 | -0.33 |  | 0.0                                        | -0.6  | -1.2  | -2.2  | -2.9  | -4.0  | -4.6  | -5.2  | -5.1  |  |

---

# **47 ft Channel Depth**

*Mitigation Plan 6a*

*D.O. Mitigation*

---

**Dissolved Oxygen Percentiles Distribution in Critical Cells**

Scenario: 6A5ft-withDOMitigation

| Zone | D.O. Percentile (mg/l) |      |      |      |      |      |      |      |       |
|------|------------------------|------|------|------|------|------|------|------|-------|
|      | 1%                     | 5%   | 10%  | 25%  | 50%  | 75%  | 90%  | 95%  | 99%   |
| FR1  | 4.02                   | 4.08 | 4.15 | 4.35 | 4.47 | 4.59 | 4.67 | 4.72 | 4.75  |
| FR2  | 3.89                   | 3.97 | 4.06 | 4.31 | 4.49 | 4.66 | 4.92 | 4.99 | 5.05  |
| FR3  | 3.78                   | 3.84 | 3.9  | 4.15 | 4.33 | 4.6  | 5.11 | 5.68 | 6.11  |
| FR4  | 3.79                   | 3.84 | 3.91 | 4.16 | 4.34 | 4.6  | 5.11 | 5.6  | 6.18  |
| FR5  | 3.92                   | 3.99 | 4.11 | 4.35 | 4.52 | 4.84 | 5.44 | 5.74 | 5.99  |
| FR6  | 3.93                   | 4.06 | 4.14 | 4.37 | 4.54 | 4.83 | 5.49 | 5.86 | 6.07  |
| FR7  | 4.31                   | 4.46 | 4.53 | 4.77 | 5.02 | 5.71 | 6.64 | 7.03 | 7.25  |
| FR8  | 4.81                   | 4.93 | 5.11 | 5.46 | 6.72 | 7.93 | 8.92 | 9.22 | 9.57  |
| FR9  | 5.6                    | 6.22 | 6.47 | 6.8  | 7.4  | 8.6  | 9.2  | 9.8  | 10.72 |
| FR10 | 4.69                   | 5.04 | 5.23 | 5.55 | 5.89 | 6.32 | 6.6  | 6.85 | 7.15  |
| FR11 | 4.18                   | 4.59 | 4.81 | 5.11 | 5.66 | 6.14 | 6.4  | 6.66 | 6.94  |
| MR1  | 4.58                   | 4.74 | 4.93 | 5.16 | 5.48 | 5.8  | 6.21 | 6.36 | 6.57  |
| MR2  | 4.47                   | 4.59 | 4.7  | 4.96 | 5.33 | 5.76 | 6.06 | 6.28 | 6.5   |
| MR3  | 4.34                   | 4.53 | 4.63 | 4.8  | 5.1  | 5.44 | 5.72 | 5.94 | 6.18  |
| MR4  | 4.48                   | 4.64 | 4.7  | 4.89 | 5.16 | 5.39 | 5.6  | 5.7  | 5.99  |
| MR5  | 2.2                    | 2.78 | 3.12 | 3.86 | 5.36 | 6.19 | 6.53 | 6.78 | 7.03  |
| MR6  | 6.15                   | 6.32 | 6.45 | 6.64 | 6.9  | 7.23 | 7.41 | 7.51 | 7.61  |
| LBR1 | 4.06                   | 4.82 | 5.12 | 5.5  | 5.8  | 6.1  | 6.32 | 6.55 | 6.7   |
| LBR2 | 4.48                   | 4.57 | 4.69 | 4.92 | 5.14 | 5.38 | 5.56 | 5.68 | 5.81  |
| LBR3 | 2.59                   | 2.68 | 2.82 | 3.05 | 3.32 | 3.63 | 3.82 | 3.89 | 4.02  |
| BR1  | 3.55                   | 4.26 | 4.57 | 4.83 | 5.06 | 5.28 | 5.56 | 5.69 | 5.78  |
| BR2  | 2.59                   | 2.78 | 2.93 | 3.32 | 4.36 | 4.94 | 5.17 | 5.25 | 5.39  |
| BR3  | 2.36                   | 2.46 | 2.53 | 2.64 | 2.83 | 3.05 | 3.36 | 3.59 | 3.84  |
| SCH1 | 2.49                   | 2.64 | 2.85 | 3.07 | 3.23 | 3.43 | 3.75 | 3.89 | 3.99  |
| SCH2 | 3.91                   | 4.02 | 4.15 | 4.33 | 4.51 | 4.66 | 4.78 | 4.84 | 4.99  |
| SR   | 4.68                   | 4.73 | 4.96 | 5.3  | 5.61 | 5.96 | 6.1  | 6.15 | 6.22  |
| StbR | 4.12                   | 4.93 | 5.23 | 6.01 | 6.86 | 7.58 | 8.09 | 8.44 | 8.86  |

### Delta D.O. Percentiles for Critical Cells

|           |                                  |
|-----------|----------------------------------|
| Baseline: | Scenario: WASP1997Existing       |
| Project:  | Scenario: 6A5ft-withDOMitigation |

| Zone | Delta D.O. Percentile |       |       |       |       |       |       |       |       |       |       |       |       |       |       |       |       |       |      |
|------|-----------------------|-------|-------|-------|-------|-------|-------|-------|-------|-------|-------|-------|-------|-------|-------|-------|-------|-------|------|
|      | 1%                    |       | 5%    |       | 10%   |       | 25%   |       | 50%   |       | 75%   |       | 90%   |       | 95%   |       | 99    |       |      |
|      | mg/l                  | %     | mg/l  | %     | mg/l  | %     | mg/l  | %     | mg/l  | %     | mg/l  | %     | mg/l  | %     | mg/l  | %     | mg/l  | %     |      |
| FR1  | 0.1                   | 2.6   | 0.09  | 2.3   | 0.1   | 2.5   | 0.13  | 3.1   | 0.09  | 2.1   | 0.07  | 1.5   | 0.04  | 0.9   | 0.02  | 0.4   | 0.01  | 0.2   |      |
| FR2  | 0.23                  | 6.3   | 0.21  | 5.6   | 0.22  | 5.7   | 0.28  | 6.9   | 0.27  | 6.4   | 0.26  | 5.9   | 0.3   | 6.5   | 0.3   | 6.4   | -0.03 | -0.6  |      |
| FR3  | 0.29                  | 8.3   | 0.25  | 7.0   | 0.26  | 7.1   | 0.28  | 7.2   | 0.28  | 6.9   | 0.31  | 7.2   | 0.33  | 6.9   | 0.61  | 12.0  | 0.51  | 9.1   |      |
| FR4  | 0.29                  | 8.3   | 0.28  | 7.9   | 0.29  | 8.0   | 0.24  | 6.1   | 0.27  | 6.6   | 0.2   | 4.5   | 0.15  | 3.0   | 0.29  | 5.5   | 0.68  | 12.4  |      |
| FR6  | 0.3                   | 8.3   | 0.25  | 6.7   | 0.22  | 5.7   | 0.22  | 6.8   | 0.21  | 4.9   | -0.05 | -1.0  | 0.02  | 0.4   | 0.11  | 2.0   | 0.21  | 3.6   |      |
| FR8  | 0.24                  | 6.5   | 0.3   | 8.0   | 0.25  | 6.4   | 0.25  | 6.1   | 0.28  | 6.6   | 0.05  | 1.0   | -0.08 | -1.4  | 0.09  | 1.6   | 0.16  | 2.7   |      |
| FR7  | 0.14                  | 3.4   | 0.21  | 4.9   | 0.2   | 4.6   | 0.16  | 3.5   | -0.01 | -0.2  | -0.27 | -4.5  | 0.38  | 6.1   | 0.67  | 10.5  | 0.76  | 11.7  |      |
| FR8  | 0.15                  | 3.2   | 0.15  | 3.1   | 0.05  | 1.0   | -0.05 | -0.9  | 0.6   | 9.8   | 1.49  | 23.3  | 2.2   | 32.7  | 2.37  | 34.6  | 2.46  | 34.6  |      |
| FR9  | 0.72                  | 14.8  | 1.19  | 23.7  | 1.14  | 21.4  | 1.08  | 18.9  | 1.12  | 17.8  | 2     | 30.3  | 2.35  | 34.3  | 2.78  | 39.6  | 3.53  | 49.1  |      |
| FR10 | 0.38                  | 8.8   | 0.26  | 5.4   | 0.28  | 5.7   | 0.23  | 4.3   | -0.02 | -0.3  | -0.11 | -1.7  | -0.08 | -1.2  | -0.16 | -2.3  | -0.07 | -1.0  |      |
| FR11 | 0.01                  | 0.2   | -0.11 | -2.3  | -0.12 | -2.4  | -0.13 | -2.5  | -0.01 | -0.2  | 0     | 0     | 0     | -0.1  | -1.5  | 0.02  | 0.3   | -0.19 | -2.7 |
| MR1  | 0.17                  | 3.9   | 0.21  | 4.6   | 0.31  | 6.7   | 0.27  | 5.5   | 0.32  | 6.2   | 0.21  | 3.8   | 0.32  | 5.4   | 0.36  | 6.0   | 0.35  | 5.6   |      |
| MR2  | 0.44                  | 10.9  | 0.44  | 10.6  | 0.37  | 8.5   | 0.34  | 7.4   | 0.26  | 5.1   | 0.23  | 4.2   | 0.26  | 4.5   | 0.38  | 6.4   | 0.47  | 7.8   |      |
| MR3  | 0.64                  | 17.3  | 0.64  | 16.5  | 0.63  | 15.8  | 0.81  | 14.6  | 0.58  | 12.8  | 0.37  | 7.3   | 0.01  | 0.2   | 0.01  | 0.2   | -0.01 | -0.2  |      |
| MR4  | 0.59                  | 15.2  | 0.61  | 15.1  | 0.58  | 14.1  | 0.5   | 11.4  | 0.55  | 11.9  | 0.5   | 10.2  | 0.54  | 10.7  | 0.52  | 10.0  | 0.58  | 10.7  |      |
| MR6  | 0.71                  | 47.7  | 0.74  | 36.3  | 0.71  | 29.5  | 0.81  | 26.6  | 0.39  | -7.8  | -0.04 | -0.6  | -0.04 | -0.6  | -0.11 | -1.6  | -0.08 | -1.1  |      |
| MR6  | 4.04                  | 191.5 | 3.83  | 153.8 | 3.44  | 114.3 | 3.13  | 89.2  | 1.29  | 23.0  | 0.87  | 13.7  | 0.61  | 9.0   | 0.45  | 8.4   | 0.29  | 4.0   |      |
| LBR1 | 0.49                  | 13.7  | 0.47  | 10.8  | 0.37  | 7.8   | 0.37  | 7.2   | 0.37  | 6.8   | 0.46  | 8.2   | 0.35  | 5.9   | 0.39  | 6.3   | 0.23  | 3.6   |      |
| LBR2 | 0.79                  | 21.4  | 0.71  | 18.4  | 0.72  | 18.1  | 0.76  | 18.3  | 0.75  | 17.1  | 0.78  | 17.0  | 0.79  | 16.6  | 0.6   | 16.4  | 0.55  | 10.5  |      |
| LBR3 | -0.3                  | -10.4 | -0.6  | -18.3 | -0.65 | -18.7 | -0.63 | -17.1 | -0.63 | -15.9 | -0.71 | -16.4 | -0.91 | -19.2 | -1.1  | -22.0 | -1.22 | -23.3 |      |
| BR1  | 0.27                  | 8.2   | 0.95  | 24.9  | 1     | 28.0  | 1.09  | 29.1  | 1.09  | 27.5  | 1.08  | 25.7  | 1.13  | 25.5  | 1.16  | 25.6  | 1.14  | 24.6  |      |
| BR2  | 0.04                  | 1.6   | -0.06 | -2.1  | -0.06 | -2.0  | 0.08  | -2.5  | 0.92  | 26.7  | 1.24  | 33.5  | 1.33  | 34.6  | 1.32  | 33.6  | 1.36  | 33.7  |      |
| BR3  | -0.67                 | -22.1 | -0.8  | -24.5 | -0.91 | -26.5 | -0.98 | -27.1 | -0.95 | -25.1 | -0.9  | -22.8 | -0.72 | -17.6 | -0.56 | -13.5 | -0.41 | -9.6  |      |
| SCH1 | 0.1                   | 4.2   | 0.07  | 2.7   | 0.17  | 6.3   | 0.24  | 8.5   | 0.22  | 7.3   | 0.02  | 0.6   | -0.02 | -0.5  | 0     | 0     | -0.15 | -3.6  |      |
| SCH2 | 0.17                  | 4.5   | 0.11  | 2.8   | 0.14  | 3.5   | 0.19  | 4.6   | 0.18  | 4.2   | 0.19  | 4.3   | 0.18  | 3.9   | 0.16  | 3.4   | 0.17  | 3.5   |      |
| SR   | -0.01                 | -0.2  | -0.01 | -0.2  | -0.01 | -0.2  | -0.01 | -0.2  | -0.01 | -0.2  | -0.01 | -0.2  | -0.01 | -0.2  | -0.01 | -0.2  | -0.01 | -0.2  |      |
| SUR  | 0.28                  | 7.3   | 0.71  | 16.8  | 0.66  | 14.4  | 0.97  | 19.2  | 1.11  | 20.6  | 1.38  | 22.3  | 1.6   | 24.7  | 1.8   | 27.1  | 2.02  | 29.5  |      |



### D.O. %-tiles for zones of Savannah Estuary

Simulation Period: Year 1997 AUGUST 1 -AUGUST 31

Project:enario: 6A5ft-withDOmitigation

| Zone Name | D.O. Concentration Percentiles (mg/l) |      |      |      |      |      |      |      |      |
|-----------|---------------------------------------|------|------|------|------|------|------|------|------|
|           | 1%                                    | 5%   | 10%  | 25%  | 50%  | 75%  | 90%  | 95%  | 99%  |
| FR1       | 4.17                                  | 4.24 | 4.30 | 4.44 | 4.54 | 4.62 | 4.70 | 4.75 | 4.82 |
| FR2       | 4.09                                  | 4.12 | 4.16 | 4.43 | 4.57 | 4.73 | 4.88 | 4.95 | 5.01 |
| FR3       | 3.95                                  | 4.01 | 4.06 | 4.32 | 4.47 | 4.64 | 4.98 | 5.04 | 5.11 |
| FR4       | 3.94                                  | 3.97 | 4.00 | 4.28 | 4.43 | 4.60 | 5.09 | 5.33 | 5.61 |
| FR5       | 3.99                                  | 4.04 | 4.16 | 4.37 | 4.54 | 4.85 | 5.41 | 5.77 | 6.01 |
| FR6       | 4.21                                  | 4.24 | 4.31 | 4.57 | 4.75 | 5.13 | 5.84 | 6.22 | 6.38 |
| FR7       | 4.62                                  | 4.76 | 4.91 | 5.18 | 5.94 | 6.64 | 7.12 | 7.28 | 7.41 |
| FR8       | 5.07                                  | 5.22 | 5.36 | 5.75 | 6.90 | 7.81 | 8.57 | 8.76 | 8.94 |
| FR9       | 6.47                                  | 6.85 | 7.07 | 7.37 | 7.75 | 8.13 | 8.42 | 8.66 | 8.83 |
| FR10      | 5.46                                  | 5.76 | 5.90 | 6.18 | 6.53 | 6.80 | 7.15 | 7.25 | 7.60 |
| FR11      | 4.54                                  | 4.75 | 4.91 | 5.18 | 5.49 | 5.76 | 6.00 | 6.12 | 6.30 |
| MR1       | 4.67                                  | 4.83 | 4.98 | 5.20 | 5.47 | 5.77 | 6.11 | 6.32 | 6.48 |
| MR2       | 4.55                                  | 4.69 | 4.83 | 5.14 | 5.42 | 5.70 | 6.03 | 6.30 | 6.44 |
| MR3       | 4.44                                  | 4.57 | 4.71 | 4.88 | 5.14 | 5.45 | 5.63 | 5.81 | 6.00 |
| MR4       | 4.82                                  | 4.94 | 5.06 | 5.26 | 5.54 | 5.77 | 5.97 | 6.16 | 6.32 |
| MR5       | 3.26                                  | 3.53 | 3.92 | 4.37 | 5.61 | 6.19 | 6.49 | 6.75 | 6.95 |
| MR6       | 2.94                                  | 3.22 | 3.43 | 3.71 | 4.21 | 4.67 | 4.88 | 5.03 | 5.14 |
| LBR1      | 4.62                                  | 4.95 | 5.01 | 5.26 | 5.49 | 5.71 | 5.95 | 6.08 | 6.17 |
| LBR2      | 4.31                                  | 4.42 | 4.51 | 4.70 | 4.94 | 5.15 | 5.33 | 5.41 | 5.53 |
| LBR3      | 3.34                                  | 3.46 | 3.57 | 3.74 | 3.96 | 4.17 | 4.37 | 4.43 | 4.56 |
| BR1       | 4.52                                  | 4.73 | 4.84 | 5.06 | 5.27 | 5.53 | 5.68 | 5.77 | 5.88 |
| BR2       | 3.04                                  | 3.45 | 3.74 | 4.27 | 4.91 | 5.24 | 5.42 | 5.48 | 5.57 |
| BR3       | 2.75                                  | 2.84 | 2.90 | 3.03 | 3.22 | 3.44 | 3.67 | 3.81 | 3.96 |
| SCh1      | 3.55                                  | 3.64 | 3.74 | 3.86 | 3.99 | 4.07 | 4.14 | 4.20 | 4.27 |
| SCh2      | 4.13                                  | 4.21 | 4.26 | 4.43 | 4.55 | 4.65 | 4.74 | 4.78 | 4.84 |
| SR        | 4.90                                  | 4.95 | 5.18 | 5.52 | 5.83 | 6.16 | 6.34 | 6.40 | 6.47 |
| StbR      | 5.18                                  | 5.53 | 5.71 | 6.16 | 6.63 | 7.06 | 7.31 | 7.46 | 7.63 |

Difference of D.O. %-tiles for zones of Savannah Estuary

Simulation Period: Year 1997 AUGUST 1 -AUGUST 31

Baseline:nario: WASP1997Existing

Project:ario: 6A5ft-withDOMitigation

| Zone<br>Name | Project - Baseline Difference (mg/l) |       |       |       |       |       |       |       |       |  | Project - Baseline Relative Difference (%) |       |       |       |       |       |       |       |       |  |
|--------------|--------------------------------------|-------|-------|-------|-------|-------|-------|-------|-------|--|--------------------------------------------|-------|-------|-------|-------|-------|-------|-------|-------|--|
|              | 1%                                   | 5%    | 10%   | 25%   | 50%   | 75%   | 90%   | 95%   | 99%   |  | 1%                                         | 5%    | 10%   | 25%   | 50%   | 75%   | 90%   | 95%   | 99%   |  |
| FR1          | 0.04                                 | 0.04  | 0.04  | 0.06  | 0.04  | 0.03  | -0.03 | -0.04 | -0.02 |  | 0.9                                        | 1.0   | 0.9   | 1.4   | 1.0   | 0.7   | -0.6  | -0.9  | -0.4  |  |
| FR2          | 0.15                                 | 0.13  | 0.13  | 0.17  | 0.20  | 0.19  | 0.23  | 0.26  | 0.25  |  | 3.7                                        | 3.1   | 3.3   | 4.1   | 4.5   | 4.3   | 4.9   | 5.5   | 5.3   |  |
| FR3          | 0.25                                 | 0.24  | 0.23  | 0.29  | 0.28  | 0.26  | 0.27  | 0.25  | 0.12  |  | 6.8                                        | 6.3   | 5.9   | 7.2   | 6.8   | 5.8   | 5.7   | 5.3   | 2.5   |  |
| FR4          | 0.28                                 | 0.26  | 0.25  | 0.29  | 0.30  | 0.23  | 0.15  | 0.02  | 0.06  |  | 7.7                                        | 7.0   | 6.7   | 7.3   | 7.4   | 5.3   | 3.1   | 0.4   | 1.1   |  |
| FR5          | 0.31                                 | 0.28  | 0.28  | 0.29  | 0.27  | 0.09  | -0.01 | 0.12  | 0.22  |  | 8.5                                        | 7.5   | 7.1   | 7.2   | 6.2   | 1.8   | -0.1  | 2.2   | 3.7   |  |
| FR6          | 0.25                                 | 0.23  | 0.20  | 0.26  | 0.20  | -0.06 | 0.07  | 0.30  | 0.34  |  | 6.3                                        | 5.8   | 4.7   | 5.9   | 4.4   | -1.2  | 1.1   | 5.1   | 5.6   |  |
| FR7          | 0.18                                 | 0.21  | 0.22  | 0.09  | 0.08  | 0.45  | 0.71  | 0.72  | 0.71  |  | 4.0                                        | 4.7   | 4.7   | 1.8   | 1.4   | 7.3   | 11.1  | 10.9  | 10.6  |  |
| FR8          | 0.21                                 | 0.16  | 0.07  | 0.09  | 0.74  | 1.38  | 1.90  | 1.96  | 1.96  |  | 4.3                                        | 3.2   | 1.3   | 1.7   | 12.1  | 21.4  | 28.5  | 28.8  | 28.2  |  |
| FR9          | 0.81                                 | 0.95  | 1.05  | 1.11  | 1.21  | 1.32  | 1.36  | 1.43  | 1.49  |  | 14.2                                       | 16.1  | 17.5  | 17.8  | 18.5  | 19.3  | 19.2  | 19.8  | 20.4  |  |
| FR10         | -0.25                                | -0.09 | -0.11 | -0.12 | -0.04 | -0.01 | -0.02 | 0.01  | 0.28  |  | -4.4                                       | -1.5  | -1.9  | -1.9  | -0.6  | -0.1  | -0.2  | 0.1   | 3.8   |  |
| FR11         | -0.33                                | -0.35 | -0.37 | -0.41 | -0.39 | -0.41 | -0.45 | -0.44 | -0.38 |  | -6.9                                       | -6.9  | -6.9  | -7.3  | -6.6  | -6.7  | -7.0  | -6.6  | -5.7  |  |
| MR1          | 0.19                                 | 0.25  | 0.28  | 0.31  | 0.29  | 0.24  | 0.26  | 0.35  | 0.44  |  | 4.3                                        | 5.5   | 6.1   | 6.4   | 5.7   | 4.2   | 4.5   | 5.9   | 7.3   |  |
| MR2          | 0.35                                 | 0.37  | 0.32  | 0.35  | 0.29  | 0.21  | 0.23  | 0.39  | 0.41  |  | 8.4                                        | 8.6   | 7.1   | 7.3   | 5.7   | 3.7   | 3.9   | 6.6   | 6.8   |  |
| MR3          | 0.59                                 | 0.54  | 0.61  | 0.50  | 0.40  | 0.23  | 0.04  | 0.09  | 0.15  |  | 15.3                                       | 13.3  | 14.8  | 11.4  | 8.4   | 4.4   | 0.8   | 1.5   | 2.6   |  |
| MR4          | 0.43                                 | 0.43  | 0.44  | 0.48  | 0.48  | 0.53  | 0.53  | 0.62  | 0.62  |  | 9.9                                        | 9.6   | 9.6   | 10.1  | 9.6   | 10.0  | 9.7   | 11.1  | 10.8  |  |
| MR5          | 0.94                                 | 0.97  | 0.96  | 0.91  | 0.28  | 0.03  | -0.03 | -0.07 | -0.06 |  | 40.7                                       | 38.0  | 32.2  | 26.2  | 5.3   | 0.4   | -0.5  | -1.0  | -0.8  |  |
| MR6          | 0.79                                 | 0.69  | 0.37  | 0.13  | -1.48 | -1.65 | -1.92 | -1.91 | -2.14 |  | 36.9                                       | 27.1  | 12.1  | 3.6   | -25.9 | -26.1 | -28.2 | -27.5 | -29.4 |  |
| LBR1         | 0.32                                 | 0.45  | 0.42  | 0.46  | 0.50  | 0.52  | 0.65  | 0.63  | 0.60  |  | 7.5                                        | 10.0  | 9.2   | 9.6   | 10.0  | 10.1  | 12.3  | 11.5  | 10.8  |  |
| LBR2         | 0.62                                 | 0.61  | 0.55  | 0.57  | 0.59  | 0.60  | 0.62  | 0.64  | 0.64  |  | 16.7                                       | 16.1  | 14.0  | 13.8  | 13.6  | 13.1  | 13.1  | 13.5  | 13.1  |  |
| LBR3         | -0.20                                | -0.12 | -0.09 | -0.04 | 0.01  | 0.06  | 0.13  | 0.08  | 0.10  |  | -5.7                                       | -3.5  | -2.4  | -1.1  | 0.2   | 1.5   | 3.2   | 1.8   | 2.2   |  |
| BR1          | 0.99                                 | 1.15  | 1.20  | 1.16  | 1.23  | 1.32  | 1.25  | 1.27  | 1.28  |  | 28.2                                       | 32.1  | 33.0  | 29.7  | 30.5  | 31.3  | 28.2  | 28.2  | 27.8  |  |
| BR2          | -0.26                                | 0.07  | 0.29  | 0.66  | 1.10  | 1.25  | 1.28  | 1.18  | 1.18  |  | -7.9                                       | 2.1   | 8.3   | 18.1  | 28.8  | 31.3  | 30.8  | 27.5  | 26.9  |  |
| BR3          | -0.70                                | -0.67 | -0.66 | -0.60 | -0.52 | -0.41 | -0.31 | -0.19 | -0.05 |  | -20.4                                      | -19.2 | -18.4 | -16.6 | -14.0 | -10.8 | -7.7  | -4.7  | -1.3  |  |
| SCh1         | 0.04                                 | 0.08  | 0.12  | 0.14  | 0.16  | 0.12  | 0.10  | 0.10  | 0.11  |  | 1.3                                        | 2.2   | 3.2   | 3.7   | 4.2   | 3.0   | 2.4   | 2.4   | 2.6   |  |
| SCh2         | 0.19                                 | 0.16  | 0.16  | 0.18  | 0.17  | 0.16  | 0.13  | 0.13  | 0.11  |  | 4.8                                        | 4.1   | 4.0   | 4.3   | 3.9   | 3.6   | 2.8   | 2.8   | 2.4   |  |
| SR           | 0.00                                 | 0.00  | 0.00  | -0.01 | -0.01 | 0.00  | -0.01 | 0.00  | -0.01 |  | 0.0                                        | -0.1  | 0.0   | -0.1  | -0.1  | 0.0   | -0.1  | 0.0   | -0.1  |  |
| StbR         | 0.43                                 | 0.60  | 0.62  | 0.72  | 0.84  | 0.97  | 1.01  | 1.03  | 1.07  |  | 9.1                                        | 12.1  | 12.1  | 13.3  | 14.5  | 15.9  | 16.0  | 16.1  | 16.3  |  |

---

## **46 ft Channel Depth**

---

**Dissolved Oxygen Percentiles Distribution in Critical Cells**  
Scenario: WASP-1997-4ftonly

| Zone | D.O. Percentile (mg/l) |      |      |      |      |      |      |      |      |
|------|------------------------|------|------|------|------|------|------|------|------|
|      | 1%                     | 5%   | 10%  | 25%  | 50%  | 75%  | 90%  | 95%  | 99%  |
| FR1  | 3.93                   | 4    | 4.05 | 4.22 | 4.35 | 4.48 | 4.59 | 4.62 | 4.68 |
| FR2  | 3.66                   | 3.76 | 3.84 | 4.01 | 4.15 | 4.32 | 4.48 | 4.53 | 4.59 |
| FR3  | 3.51                   | 3.57 | 3.61 | 3.83 | 3.97 | 4.14 | 4.51 | 4.95 | 5.39 |
| FR4  | 3.52                   | 3.58 | 3.63 | 3.84 | 3.99 | 4.13 | 4.52 | 4.95 | 5.55 |
| FR5  | 3.68                   | 3.78 | 3.88 | 4.02 | 4.27 | 4.59 | 4.86 | 5.23 | 5.48 |
| FR6  | 3.71                   | 3.78 | 3.87 | 4.01 | 4.13 | 4.34 | 4.93 | 5.23 | 5.47 |
| FR7  | 4.05                   | 4.15 | 4.21 | 4.35 | 4.58 | 5.2  | 5.98 | 6.22 | 6.37 |
| FR8  | 4.46                   | 4.55 | 4.68 | 4.99 | 5.82 | 6.28 | 6.56 | 6.69 | 6.85 |
| FR9  | 4.63                   | 4.74 | 4.9  | 5.21 | 5.93 | 6.45 | 6.72 | 6.82 | 7.05 |
| FR10 | 4.33                   | 4.81 | 4.97 | 5.32 | 5.91 | 6.42 | 6.69 | 7.02 | 7.22 |
| FR11 | 4.22                   | 4.65 | 4.94 | 5.25 | 5.65 | 6.14 | 6.51 | 6.66 | 7.16 |
| MR1  | 4.28                   | 4.36 | 4.43 | 4.66 | 4.94 | 5.26 | 5.52 | 5.69 | 6    |
| MR2  | 4                      | 4.14 | 4.3  | 4.55 | 4.91 | 5.28 | 5.56 | 5.69 | 5.82 |
| MR3  | 3.72                   | 3.89 | 3.97 | 4.17 | 4.46 | 4.93 | 5.59 | 5.86 | 6.22 |
| MR4  | 4.01                   | 4.16 | 4.28 | 4.46 | 4.72 | 4.98 | 5.14 | 5.31 | 5.51 |
| MR5  | 1.49                   | 2.06 | 2.49 | 3.08 | 4.85 | 6.23 | 6.57 | 6.91 | 7.11 |
| MR6  | 2.11                   | 2.53 | 3.02 | 3.55 | 5.59 | 6.37 | 6.81 | 7.07 | 7.33 |
| LBR1 | 3.59                   | 4.35 | 4.77 | 5.2  | 5.44 | 5.68 | 5.99 | 6.16 | 6.5  |
| LBR2 | 3.47                   | 3.87 | 3.97 | 4.17 | 4.41 | 4.6  | 4.8  | 4.86 | 5.49 |
| LBR3 | 3.04                   | 3.39 | 3.52 | 3.84 | 4.15 | 4.57 | 4.82 | 5.05 | 5.28 |
| BR1  | 3.26                   | 3.41 | 3.57 | 3.72 | 3.95 | 4.16 | 4.38 | 4.45 | 4.62 |
| BR2  | 2.57                   | 2.84 | 3.03 | 3.33 | 3.68 | 3.99 | 4.16 | 4.32 | 4.39 |
| BR3  | 3.02                   | 3.18 | 3.34 | 3.53 | 3.69 | 3.89 | 4.02 | 4.09 | 4.22 |
| SCH1 | 2.36                   | 2.57 | 2.68 | 2.88 | 3.18 | 4.04 | 4.34 | 4.47 | 4.62 |
| SCH2 | 3.72                   | 3.86 | 3.95 | 4.08 | 4.27 | 4.4  | 4.53 | 4.6  | 4.74 |
| SR   | 4.68                   | 4.74 | 4.97 | 5.31 | 5.62 | 5.97 | 6.11 | 6.16 | 6.23 |
| StbR | 3.66                   | 4.35 | 4.59 | 5.14 | 5.68 | 6.09 | 6.38 | 6.53 | 6.82 |

Delta D.O. Percentiles for Critical Cells  
Baseline: Scenario: WASP1997Existing  
Project: Scenario: WASP-1997-4ftonly

| Zone | Delta D.O. Percentile |      |       |      |       |      |       |      |       |      |       |       |
|------|-----------------------|------|-------|------|-------|------|-------|------|-------|------|-------|-------|
|      | 1%                    |      | 5%    |      | 10%   |      | 25%   |      | 50%   |      | 75%   |       |
|      | mg/l                  | %    | mg/l  | %    | mg/l  | %    | mg/l  | %    | mg/l  | %    | mg/l  | %     |
| FR1  | 0.01                  | 0.3  | 0.01  | 0.3  | 0     | 0.0  | 0     | 0.0  | -0.03 | -0.7 | -0.04 | -0.9  |
| FR2  | 0                     | 0.0  | 0     | 0.0  | 0     | 0.0  | -0.02 | -0.5 | -0.07 | -1.7 | -0.08 | -1.8  |
| FR3  | 0.02                  | 0.6  | -0.02 | -0.6 | -0.03 | -0.8 | -0.04 | -1.0 | -0.08 | -2.0 | -0.15 | -3.5  |
| FR4  | 0.02                  | 0.6  | 0.02  | 0.6  | 0.01  | 0.3  | -0.08 | -2.0 | -0.08 | -2.0 | -0.27 | -6.1  |
| FR5  | 0.06                  | 1.7  | 0.04  | 1.1  | -0.01 | -0.3 | -0.06 | -1.5 | -0.04 | -0.9 | -0.3  | -6.1  |
| FR6  | 0.02                  | 0.5  | 0.02  | 0.5  | -0.02 | -0.5 | -0.11 | -2.7 | -0.13 | -3.1 | -0.44 | -9.2  |
| FR7  | -0.12                 | -2.9 | -0.1  | -2.4 | -0.12 | -2.8 | -0.26 | -5.6 | -0.45 | -8.9 | -0.78 | -13.0 |
| FR8  | -0.2                  | -4.3 | -0.23 | -4.8 | -0.38 | -7.5 | -0.52 | -9.4 | -0.3  | -4.9 | -0.16 | -2.5  |
| FR9  | -0.25                 | -5.1 | -0.29 | -5.8 | -0.43 | -8.1 | -0.51 | -8.9 | -0.35 | -5.6 | -0.15 | -2.3  |
| FR10 | 0.02                  | 0.5  | 0.03  | 0.6  | 0.02  | 0.4  | 0     | 0.0  | 0     | 0.0  | -0.01 | -0.2  |
| FR11 | 0.05                  | 1.2  | -0.05 | -1.1 | 0.01  | 0.2  | 0.01  | 0.2  | -0.02 | -0.4 | 0     | 0.0   |
| MR1  | -0.13                 | -2.9 | -0.17 | -3.8 | -0.19 | -4.1 | -0.23 | -4.7 | -0.22 | -4.3 | -0.33 | -5.9  |
| MR2  | -0.03                 | -0.7 | -0.01 | -0.2 | -0.03 | -0.7 | -0.07 | -1.5 | -0.18 | -3.2 | -0.25 | -4.5  |
| MR3  | 0.02                  | 0.5  | 0     | 0.0  | -0.03 | -0.7 | -0.02 | -0.5 | -0.06 | -1.3 | -0.14 | -2.8  |
| MR4  | 0.12                  | 3.1  | 0.13  | 3.2  | 0.16  | 3.9  | 0.07  | 1.6  | 0.11  | 2.4  | 0.09  | 1.8   |
| MR5  | 0                     | 0.0  | 0.02  | 1.0  | 0.08  | 3.3  | 0.03  | 1.0  | -0.12 | -2.4 | 0     | 0.0   |
| MR6  | 0                     | 0.0  | 0.04  | 1.6  | 0.01  | 0.3  | 0.04  | 1.1  | -0.02 | -0.4 | 0.01  | 0.2   |
| LBR1 | 0.02                  | 0.6  | 0     | 0.0  | 0.02  | 0.4  | 0.07  | 1.4  | 0.01  | 0.2  | 0.04  | 0.7   |
| LBR2 | -0.22                 | -6.0 | 0.01  | 0.3  | 0     | 0.0  | 0.01  | 0.2  | 0.02  | 0.5  | 0     | 0.0   |
| LBR3 | 0.15                  | 5.2  | 0.11  | 3.4  | 0.05  | 1.4  | 0.16  | 4.3  | 0.2   | 5.1  | 0.23  | 5.3   |
| BR1  | -0.02                 | -0.6 | 0     | 0.0  | 0     | 0.0  | -0.02 | -0.5 | -0.02 | -0.5 | -0.04 | -1.0  |
| BR2  | 0.02                  | 0.8  | 0     | 0.0  | 0.04  | 1.3  | 0.09  | 2.8  | 0.24  | 7.0  | 0.29  | 7.8   |
| BR3  | -0.01                 | -0.3 | -0.08 | -2.5 | -0.1  | -2.9 | -0.09 | -2.5 | -0.09 | -2.4 | -0.06 | -1.5  |
| SCH1 | -0.03                 | -1.3 | 0     | 0.0  | 0     | 0.0  | 0.05  | 1.8  | 0.17  | 5.6  | 0.63  | 18.5  |
| SCH2 | -0.02                 | -0.5 | -0.05 | -1.3 | -0.06 | -1.5 | -0.06 | -1.4 | -0.06 | -1.4 | -0.07 | -1.6  |
| SR   | -0.01                 | -0.2 | 0     | 0.0  | 0     | 0.0  | 0     | 0.0  | 0     | 0.0  | 0     | 0.0   |
| SibR | -0.18                 | -4.7 | 0.13  | 3.1  | 0.02  | 0.4  | 0.1   | 2.0  | -0.01 | -0.2 | -0.11 | -1.8  |

### D.O. %-tiles for zones of Savannah Estuary

Simulation Period: Year 1997 AUGUST 1 -AUGUST 31  
 Project Scenario: WASP-1997-4ftonly

| Zone Name | D.O. Concentration Percentiles (mg/l) |      |      |      |      |      |      |      |      |
|-----------|---------------------------------------|------|------|------|------|------|------|------|------|
|           | 1%                                    | 5%   | 10%  | 25%  | 50%  | 75%  | 90%  | 95%  | 99%  |
| FR1       | 4.14                                  | 4.22 | 4.27 | 4.37 | 4.48 | 4.58 | 4.68 | 4.75 | 4.82 |
| FR2       | 3.96                                  | 4.00 | 4.04 | 4.23 | 4.34 | 4.47 | 4.58 | 4.62 | 4.67 |
| FR3       | 3.74                                  | 3.79 | 3.85 | 4.01 | 4.14 | 4.29 | 4.49 | 4.55 | 4.62 |
| FR4       | 3.68                                  | 3.72 | 3.76 | 3.93 | 4.04 | 4.19 | 4.54 | 4.76 | 5.04 |
| FR5       | 3.72                                  | 3.77 | 3.84 | 4.01 | 4.14 | 4.36 | 4.84 | 5.14 | 5.36 |
| FR6       | 3.93                                  | 3.96 | 4.01 | 4.18 | 4.30 | 4.64 | 5.26 | 5.51 | 5.69 |
| FR7       | 4.31                                  | 4.38 | 4.48 | 4.72 | 5.37 | 5.94 | 6.21 | 6.36 | 6.48 |
| FR8       | 4.63                                  | 4.78 | 4.90 | 5.24 | 5.89 | 6.28 | 6.52 | 6.67 | 6.80 |
| FR9       | 5.30                                  | 5.57 | 5.73 | 6.07 | 6.41 | 6.72 | 6.97 | 7.16 | 7.28 |
| FR10      | 5.70                                  | 5.85 | 6.02 | 6.30 | 6.56 | 6.81 | 7.17 | 7.22 | 7.32 |
| FR11      | 4.87                                  | 5.10 | 5.27 | 5.59 | 5.88 | 6.18 | 6.45 | 6.56 | 6.68 |
| MR1       | 4.32                                  | 4.41 | 4.53 | 4.71 | 4.96 | 5.26 | 5.52 | 5.61 | 5.76 |
| MR2       | 4.15                                  | 4.29 | 4.44 | 4.65 | 4.94 | 5.23 | 5.53 | 5.61 | 5.72 |
| MR3       | 3.87                                  | 4.02 | 4.08 | 4.36 | 4.66 | 5.08 | 5.45 | 5.55 | 5.70 |
| MR4       | 4.41                                  | 4.52 | 4.62 | 4.79 | 5.05 | 5.24 | 5.45 | 5.60 | 5.71 |
| MR5       | 2.29                                  | 2.57 | 2.99 | 3.51 | 5.25 | 6.16 | 6.53 | 6.81 | 7.03 |
| MR6       | 2.14                                  | 2.57 | 3.09 | 3.59 | 5.69 | 6.33 | 6.80 | 6.95 | 7.27 |
| LBR1      | 4.30                                  | 4.51 | 4.59 | 4.84 | 5.02 | 5.21 | 5.32 | 5.48 | 5.58 |
| LBR2      | 3.70                                  | 3.81 | 3.97 | 4.15 | 4.37 | 4.55 | 4.74 | 4.80 | 4.93 |
| LBR3      | 3.61                                  | 3.69 | 3.74 | 3.85 | 4.01 | 4.16 | 4.34 | 4.43 | 4.50 |
| BR1       | 3.53                                  | 3.58 | 3.64 | 3.87 | 4.00 | 4.16 | 4.36 | 4.43 | 4.52 |
| BR2       | 3.29                                  | 3.36 | 3.44 | 3.59 | 3.79 | 3.96 | 4.09 | 4.25 | 4.34 |
| BR3       | 3.43                                  | 3.47 | 3.52 | 3.60 | 3.72 | 3.88 | 3.96 | 3.99 | 4.04 |
| SCh1      | 3.46                                  | 3.54 | 3.61 | 3.71 | 3.83 | 3.93 | 4.02 | 4.08 | 4.15 |
| SCh2      | 3.92                                  | 4.02 | 4.08 | 4.21 | 4.33 | 4.44 | 4.54 | 4.60 | 4.67 |
| SR        | 4.90                                  | 4.95 | 5.18 | 5.52 | 5.84 | 6.17 | 6.35 | 6.41 | 6.48 |
| StbR      | 4.60                                  | 4.80 | 4.96 | 5.29 | 5.61 | 5.90 | 6.11 | 6.20 | 6.39 |

# Difference of D.O. %-tiles for zones of Savannah Estuary

Simulation Period: Year 1997 AUGUST 1 -AUGUST 31

Baseline scenario: WASP1997Existing

Project scenario: WASP-1997-4ftonly

| Zone Name | Project - Baseline Difference (mg/l) |       |       |       |       |       |       |       |       |      | Project - Baseline Relative Difference (%) |      |      |      |       |       |       |      |      |  |
|-----------|--------------------------------------|-------|-------|-------|-------|-------|-------|-------|-------|------|--------------------------------------------|------|------|------|-------|-------|-------|------|------|--|
|           | 1%                                   | 5%    | 10%   | 25%   | 50%   | 75%   | 90%   | 95%   | 99%   |      | 1%                                         | 5%   | 10%  | 25%  | 50%   | 75%   | 90%   | 95%  | 99%  |  |
| FR1       | 0.02                                 | 0.02  | 0.01  | 0.00  | -0.01 | -0.01 | -0.04 | -0.05 | -0.02 |      | 0.4                                        | 0.5  | 0.2  | 0.0  | -0.3  | -0.2  | -0.8  | -1.0 | -0.4 |  |
| FR2       | 0.02                                 | 0.01  | 0.01  | -0.03 | -0.04 | -0.06 | -0.07 | -0.07 | -0.09 | 0.5  | 0.2                                        | 0.2  | -0.7 | -0.8 | -1.4  | -1.5  | -1.5  | -1.8 | -1.8 |  |
| FR3       | 0.04                                 | 0.02  | 0.02  | -0.02 | -0.05 | -0.09 | -0.23 | -0.24 | -0.37 | 1.0  | 0.6                                        | 0.5  | 0.5  | -0.5 | -1.2  | -2.0  | -4.8  | -4.9 | -7.4 |  |
| FR4       | 0.02                                 | 0.02  | 0.01  | -0.06 | -0.08 | -0.18 | -0.39 | -0.55 | -0.50 | 0.5  | 0.5                                        | 0.3  | -1.5 | -2.0 | -4.0  | -8.0  | -10.3 | -9.1 |      |  |
| FR5       | 0.04                                 | 0.01  | -0.05 | -0.07 | -0.14 | -0.41 | -0.57 | -0.50 | -0.44 | 1.1  | 0.3                                        | -1.2 | -1.6 | -3.2 | -8.5  | -10.6 | -8.9  | -7.6 |      |  |
| FR6       | -0.02                                | -0.05 | -0.10 | -0.14 | -0.24 | -0.55 | -0.52 | -0.41 | -0.35 | -0.6 | -1.3                                       | -2.4 | -3.2 | -5.3 | -10.7 | -8.9  | -6.9  | -5.8 |      |  |
| FR7       | -0.13                                | -0.17 | -0.21 | -0.37 | -0.49 | -0.24 | -0.20 | -0.21 | -0.22 | -2.9 | -3.7                                       | -4.5 | -7.3 | -8.3 | -3.9  | -3.2  | -3.1  | -3.3 |      |  |
| FR8       | -0.23                                | -0.27 | -0.39 | -0.42 | -0.27 | -0.15 | -0.15 | -0.13 | -0.18 | -4.8 | -5.4                                       | -7.3 | -7.4 | -4.3 | -2.4  | -2.3  | -1.9  | -2.6 |      |  |
| FR9       | -0.37                                | -0.33 | -0.29 | -0.19 | -0.13 | -0.09 | -0.10 | -0.07 | -0.05 | -6.6 | -5.6                                       | -4.8 | -3.1 | -2.0 | -1.3  | -1.4  | -0.9  | -0.7 |      |  |
| FR10      | -0.01                                | 0.00  | 0.01  | 0.00  | 0.00  | 0.00  | 0.00  | -0.02 | 0.00  | -0.2 | 0.0                                        | 0.1  | 0.0  | -0.1 | 0.1   | 0.0   | -0.3  | 0.0  |      |  |
| FR11      | 0.00                                 | 0.00  | 0.00  | 0.00  | 0.00  | 0.00  | 0.00  | 0.01  | 0.01  | 0.0  | 0.0                                        | 0.1  | 0.1  | 0.1  | 0.0   | 0.0   | 0.1   | 0.1  |      |  |
| MR1       | -0.16                                | -0.17 | -0.17 | -0.18 | -0.22 | -0.28 | -0.33 | -0.36 | -0.28 | -3.6 | -3.7                                       | -3.6 | -3.7 | -4.2 | -5.0  | -5.6  | -6.0  | -4.6 |      |  |
| MR2       | -0.04                                | -0.03 | -0.07 | -0.13 | -0.19 | -0.27 | -0.27 | -0.30 | -0.31 | -1.1 | -0.6                                       | -1.6 | -2.8 | -3.7 | -4.9  | -4.7  | -5.0  | -5.2 |      |  |
| MR3       | 0.02                                 | -0.02 | -0.02 | -0.02 | -0.08 | -0.14 | -0.14 | -0.18 | -0.15 | 0.4  | -0.5                                       | -0.6 | -0.5 | -1.6 | -2.7  | -2.5  | -3.1  | -2.5 |      |  |
| MR4       | 0.02                                 | 0.01  | 0.01  | 0.01  | 0.00  | 0.00  | 0.01  | 0.05  | 0.01  | 0.4  | 0.3                                        | 0.2  | 0.2  | 0.0  | -0.1  | 0.1   | 1.0   | 0.2  |      |  |
| MR5       | -0.02                                | 0.01  | 0.02  | 0.05  | -0.08 | 0.00  | 0.00  | -0.01 | 0.02  | -0.9 | 0.5                                        | 0.7  | 1.5  | -1.5 | 0.0   | 0.0   | -0.2  | 0.3  |      |  |
| MR6       | 0.00                                 | 0.04  | 0.04  | 0.01  | 0.00  | 0.00  | 0.00  | 0.01  | 0.00  | -0.1 | 1.5                                        | 1.2  | 0.3  | 0.0  | 0.0   | 0.0   | 0.1   | 0.0  |      |  |
| LBR1      | 0.00                                 | 0.01  | 0.00  | 0.04  | 0.03  | 0.02  | 0.02  | 0.03  | 0.01  | 0.1  | 0.3                                        | 0.1  | 0.9  | 0.6  | 0.3   | 0.4   | 0.6   | 0.2  |      |  |
| LBR2      | 0.00                                 | 0.00  | 0.01  | 0.01  | 0.01  | 0.00  | 0.03  | 0.03  | 0.04  | -0.1 | 0.3                                        | 0.2  | 0.4  | 0.3  | 0.0   | 0.7   | 0.6   | 0.8  |      |  |
| LBR3      | 0.07                                 | 0.11  | 0.09  | 0.07  | 0.06  | 0.05  | 0.10  | 0.09  | 0.04  | 2.0  | 3.1                                        | 2.4  | 1.8  | 1.4  | 1.2   | 2.3   | 2.0   | 0.9  |      |  |
| BR1       | 0.00                                 | -0.01 | 0.00  | -0.03 | -0.04 | -0.05 | -0.07 | -0.07 | -0.09 | 0.1  | -0.2                                       | -0.1 | -0.7 | -1.0 | -1.2  | -1.6  | -1.6  | -1.8 |      |  |
| BR2       | -0.01                                | -0.02 | -0.01 | -0.03 | -0.03 | -0.03 | -0.05 | -0.05 | -0.05 | -0.3 | -0.7                                       | -0.4 | -0.8 | -0.7 | -0.9  | -1.2  | -1.1  | -1.2 |      |  |
| BR3       | -0.03                                | -0.04 | -0.04 | -0.03 | -0.02 | 0.03  | -0.01 | 0.00  | 0.02  | -0.9 | -1.1                                       | -1.1 | -0.7 | -0.6 | 0.9   | -0.2  | -0.1  | 0.5  |      |  |
| SCh1      | -0.05                                | -0.02 | -0.02 | -0.01 | 0.00  | -0.02 | -0.02 | -0.02 | -0.01 | -1.3 | -0.6                                       | -0.6 | -0.4 | 0.0  | -0.6  | -0.5  | -0.4  | -0.3 |      |  |
| SCh2      | -0.02                                | -0.02 | -0.01 | -0.04 | -0.04 | -0.06 | -0.07 | -0.05 | -0.06 | -0.5 | -0.5                                       | -0.3 | -0.9 | -1.0 | -1.2  | -1.5  | -1.1  | -1.2 |      |  |
| SR        | 0.00                                 | 0.00  | 0.00  | 0.00  | 0.00  | 0.00  | 0.00  | 0.00  | 0.00  | 0.0  | 0.0                                        | 0.0  | 0.0  | 0.1  | 0.0   | 0.0   | 0.0   | 0.0  |      |  |
| StbR      | -0.15                                | -0.13 | -0.13 | -0.15 | -0.19 | -0.19 | -0.19 | -0.22 | -0.17 | -3.1 | -2.6                                       | -2.5 | -2.8 | -3.2 | -3.0  | -3.0  | -3.5  | -2.6 |      |  |

---

# **46 ft Channel Depth**

*Mitigation Plan 6a*

---



**Dissolved Oxygen Percentiles Distribution in Critical Cells**  
 Scenario: WASP-1997-Plan6a\_4ft

| Zone | D.O. Percentile (mg/l) |      |      |      |      |      |      |      |      |
|------|------------------------|------|------|------|------|------|------|------|------|
|      | 1%                     | 5%   | 10%  | 25%  | 50%  | 75%  | 90%  | 95%  | 99%  |
| FR1  | 3.92                   | 3.97 | 4.02 | 4.21 | 4.33 | 4.49 | 4.59 | 4.64 | 4.68 |
| FR2  | 3.59                   | 4.06 | 4.16 | 4.3  | 4.47 | 4.61 | 4.78 | 4.83 | 4.94 |
| FR3  | 3.59                   | 3.64 | 3.68 | 3.93 | 4.05 | 4.23 | 4.65 | 5.16 | 5.52 |
| FR4  | 3.59                   | 3.64 | 3.7  | 3.93 | 4.06 | 4.23 | 4.65 | 5.12 | 5.6  |
| FR5  | 3.72                   | 3.75 | 3.82 | 4.02 | 4.14 | 4.3  | 4.82 | 5.03 | 5.21 |
| FR6  | 3.74                   | 3.83 | 3.9  | 4.08 | 4.21 | 4.4  | 5    | 5.33 | 5.48 |
| FR7  | 4.33                   | 4.56 | 4.68 | 4.95 | 5.48 | 6    | 6.31 | 6.5  | 7.14 |
| FR8  | 4.44                   | 4.51 | 4.65 | 4.93 | 5.73 | 6.2  | 6.51 | 6.62 | 6.78 |
| FR9  | 4.6                    | 4.68 | 4.86 | 5.12 | 5.88 | 6.38 | 6.66 | 6.75 | 7.01 |
| FR10 | 4.69                   | 5.04 | 5.22 | 5.56 | 5.9  | 6.31 | 6.6  | 6.86 | 7.15 |
| FR11 | 4.18                   | 4.58 | 4.81 | 5.11 | 5.66 | 6.14 | 6.4  | 6.66 | 6.93 |
| MR1  | 4.24                   | 4.37 | 4.48 | 4.69 | 4.97 | 5.22 | 5.57 | 5.73 | 6.1  |
| MR2  | 4.24                   | 4.38 | 4.49 | 4.72 | 5.01 | 5.27 | 5.58 | 5.72 | 5.83 |
| MR3  | 4.22                   | 4.3  | 4.43 | 4.66 | 4.91 | 5.13 | 5.34 | 5.46 | 5.71 |
| MR4  | 4.36                   | 4.45 | 4.59 | 4.78 | 5.06 | 5.34 | 5.57 | 5.69 | 5.98 |
| MR5  | 2.2                    | 2.78 | 3.12 | 3.86 | 5.35 | 6.2  | 6.53 | 6.78 | 7.04 |
| MR6  | 6.14                   | 6.32 | 6.46 | 6.64 | 6.9  | 7.23 | 7.41 | 7.51 | 7.61 |
| LBR1 | 4.03                   | 4.81 | 5.13 | 5.49 | 5.8  | 6.1  | 6.32 | 6.55 | 6.68 |
| LBR2 | 3.69                   | 4.56 | 4.68 | 4.93 | 5.14 | 5.38 | 5.55 | 5.68 | 5.8  |
| LBR3 | 2.59                   | 2.68 | 2.84 | 3.06 | 3.33 | 3.64 | 3.81 | 3.89 | 4.04 |
| BR1  | 1.74                   | 2.03 | 2.61 | 3.41 | 4.06 | 4.68 | 4.94 | 5.01 | 5.1  |
| BR2  | 1.41                   | 1.79 | 1.99 | 2.42 | 2.93 | 3.55 | 3.86 | 3.99 | 4.16 |
| BR3  | 1.62                   | 1.85 | 1.99 | 2.16 | 2.41 | 2.82 | 3.34 | 3.49 | 3.66 |
| SCH1 | 2.28                   | 2.47 | 2.7  | 2.9  | 3.05 | 3.28 | 3.61 | 3.8  | 4    |
| SCH2 | 3.7                    | 3.86 | 3.95 | 4.09 | 4.27 | 4.4  | 4.54 | 4.62 | 4.77 |
| SR   | 4.68                   | 4.74 | 4.96 | 5.3  | 5.61 | 5.96 | 6.1  | 6.15 | 6.22 |
| StbR | 3.82                   | 4.32 | 4.64 | 5.15 | 5.67 | 6.11 | 6.36 | 6.49 | 6.65 |

**Delta D.O. Percentiles for Critical Cells**  
 Baseline: WASP1997Existing  
 Project: WASP-1997-Plan6a\_4ft

| Zone | Delta D.O. Percentile |       |       |       |       |       |       |       |       |       |       |       |       |       |       |       |       |       |
|------|-----------------------|-------|-------|-------|-------|-------|-------|-------|-------|-------|-------|-------|-------|-------|-------|-------|-------|-------|
|      | 1%                    |       | 5%    |       | 10%   |       | 25%   |       | 50%   |       | 75%   |       | 90%   |       | 95%   |       | 99    |       |
|      | mg/l                  | %     | mg/l  | %     | mg/l  | %     | mg/l  | %     | mg/l  | %     | mg/l  | %     | mg/l  | %     | mg/l  | %     | mg/l  | %     |
| FR1  | 0                     | 0.0   | -0.02 | -0.5  | -0.03 | -0.7  | -0.01 | -0.2  | -0.05 | -1.1  | -0.03 | -0.7  | -0.04 | -0.9  | -0.06 | -1.3  | -0.06 | -1.3  |
| FR2  | -0.07                 | -1.9  | 0.3   | 8.0   | 0.32  | 8.3   | 0.27  | 6.7   | 0.25  | 5.9   | 0.21  | 4.8   | 0.16  | 3.5   | 0.14  | 3.0   | -0.14 | -2.8  |
| FR3  | 0.1                   | 2.9   | 0.05  | 1.4   | 0.04  | 1.1   | 0.06  | 1.6   | 0     | 0.0   | -0.06 | -1.4  | -0.13 | -2.7  | 0.09  | 1.8   | -0.08 | -1.4  |
| FR4  | 0.09                  | 2.6   | 0.06  | 2.2   | 0.08  | 2.2   | 0.01  | 0.3   | -0.01 | -0.2  | -0.17 | -3.9  | -0.31 | -6.2  | -0.19 | -3.6  | 0.1   | 1.8   |
| FR5  | 0.1                   | 2.8   | 0.01  | 0.3   | -0.07 | -1.8  | -0.08 | -1.5  | -0.17 | -3.9  | -0.59 | -12.1 | -0.6  | -11.1 | -0.6  | -10.7 | -0.57 | -9.9  |
| FR6  | 0.05                  | 1.4   | 0.07  | 1.9   | 0.01  | 0.3   | -0.04 | -1.0  | -0.05 | -1.2  | -0.38 | -7.9  | -0.57 | -10.2 | -0.44 | -7.6  | -0.43 | -7.3  |
| FR7  | 0.16                  | 3.9   | 0.31  | 7.3   | 0.35  | 8.1   | 0.34  | 7.4   | 0.45  | 8.9   | 0.02  | 0.3   | 0.05  | 0.8   | 0.14  | 2.2   | 0.65  | 10.0  |
| FR8  | -0.22                 | -4.7  | -0.27 | -5.6  | -0.41 | -8.1  | -0.58 | -10.5 | -0.38 | -8.4  | -0.24 | -3.7  | -0.21 | -3.1  | -0.23 | -3.4  | -0.33 | -4.6  |
| FR9  | -0.28                 | -5.7  | -0.35 | -7.0  | -0.47 | -8.8  | -0.6  | -10.5 | -0.4  | -6.4  | -0.22 | -3.3  | -0.19 | -2.8  | -0.27 | -3.8  | -0.18 | -2.5  |
| FR10 | 0.38                  | 8.8   | 0.26  | 5.4   | 0.27  | 5.5   | 0.24  | 4.5   | -0.01 | -0.2  | -0.12 | -1.9  | -0.08 | -1.2  | -0.15 | -2.1  | -0.07 | -1.0  |
| FR11 | 0.01                  | 0.2   | -0.12 | -2.6  | -0.12 | -2.4  | -0.13 | -2.5  | -0.01 | -0.2  | 0     | 0.0   | -0.1  | -1.5  | 0.02  | 0.3   | -0.2  | -2.8  |
| MR1  | -0.17                 | -3.9  | -0.16 | -3.5  | -0.14 | -3.0  | -0.2  | -4.1  | -0.19 | -3.7  | -0.37 | -6.6  | -0.32 | -5.4  | -0.27 | -4.5  | -0.12 | -1.9  |
| MR2  | 0.21                  | 5.2   | 0.23  | 5.5   | 0.16  | 3.7   | 0.1   | 2.2   | -0.06 | -1.2  | -0.26 | -4.7  | -0.22 | -3.8  | -0.18 | -3.1  | -0.2  | -3.3  |
| MR3  | 0.52                  | 14.1  | 0.41  | 10.5  | 0.43  | 10.8  | 0.47  | 11.2  | 0.39  | 8.6   | 0.06  | 1.2   | -0.37 | -6.5  | -0.47 | -7.9  | -0.48 | -7.8  |
| MR4  | 0.47                  | 12.1  | 0.42  | 10.4  | 0.47  | 11.4  | 0.39  | 8.9   | 0.45  | 9.8   | 0.45  | 9.2   | 0.51  | 10.1  | 0.51  | 9.8   | 0.57  | 10.5  |
| MR5  | 0.71                  | 47.7  | 0.74  | 36.3  | 0.71  | 29.5  | 0.81  | 26.6  | 0.38  | 7.6   | -0.03 | -0.5  | -0.04 | -0.6  | -0.11 | -1.6  | -0.07 | -1.0  |
| MR6  | 4.03                  | 191.0 | 3.83  | 153.8 | 3.45  | 114.6 | 3.13  | 89.2  | 1.29  | 23.0  | 0.87  | 13.7  | 0.61  | 9.0   | 0.45  | 6.4   | 0.29  | 4.0   |
| LBR1 | 0.46                  | 12.9  | 0.46  | 10.6  | 0.38  | 8.0   | 0.36  | 7.0   | 0.37  | 6.8   | 0.46  | 8.2   | 0.35  | 5.9   | 0.39  | 6.3   | 0.21  | 3.2   |
| LBR2 | 0                     | 0.0   | 0.7   | 18.1  | 0.71  | 17.9  | 0.77  | 18.5  | 0.75  | 17.1  | 0.78  | 17.0  | 0.78  | 16.4  | 0.8   | 16.4  | 0.54  | 10.3  |
| LBR3 | -0.3                  | -10.4 | -0.6  | -18.3 | -0.63 | -18.2 | -0.62 | -16.8 | -0.62 | -15.7 | -0.7  | -16.1 | -0.82 | -19.5 | -1.1  | -22.0 | -1.2  | -22.9 |
| BR1  | -1.54                 | -47.0 | -1.38 | -40.5 | -0.96 | -26.9 | -0.33 | -8.8  | 0.09  | 2.3   | 0.48  | 11.4  | 0.51  | 11.5  | 0.48  | 10.6  | 0.46  | 9.9   |
| BR2  | -1.14                 | -44.7 | -1.05 | -37.0 | -1    | -33.4 | -0.82 | -25.3 | -0.51 | -14.8 | -0.15 | -4.1  | 0.02  | 0.5   | 0.06  | 1.5   | 0.13  | 3.2   |
| BR3  | -1.41                 | -46.5 | -1.41 | -43.3 | -1.45 | -42.2 | -1.46 | -40.3 | -1.37 | -36.2 | -1.13 | -28.6 | -0.74 | -18.1 | -0.66 | -15.9 | -0.59 | -13.9 |
| SCH1 | -0.11                 | -4.6  | -0.1  | -3.9  | 0.02  | 0.7   | 0.07  | 2.5   | 0.04  | 1.3   | -0.13 | -2.8  | -0.16 | -4.2  | -0.09 | -2.3  | -0.14 | -3.4  |
| SCH2 | -0.04                 | -1.1  | -0.05 | -1.3  | -0.06 | -1.5  | -0.05 | -1.2  | -0.06 | -1.4  | -0.07 | -1.6  | -0.06 | -1.3  | -0.06 | -1.3  | -0.05 | -1.0  |
| SR   | -0.01                 | -0.2  | 0     | 0.0   | -0.01 | -0.2  | -0.01 | -0.2  | -0.01 | -0.2  | -0.01 | -0.2  | -0.01 | -0.2  | -0.01 | -0.2  | -0.01 | -0.2  |
| SubR | -0.02                 | -0.5  | 0.1   | 2.4   | 0.07  | 1.5   | 0.11  | 2.2   | -0.02 | -0.4  | -0.08 | -1.5  | -0.13 | -2.0  | -0.15 | -2.3  | -0.19 | -2.8  |

### D.O. %-tiles for zones of Savannah Estuary

Simulation Period: Year 1997 AUGUST 1 -AUGUST 31

Project Scenario: WASP-1997-Plan6a\_4ft

| Zone Name | D.O. Concentration Percentiles (mg/l) |      |      |      |      |      |      |      |      |
|-----------|---------------------------------------|------|------|------|------|------|------|------|------|
|           | 1%                                    | 5%   | 10%  | 25%  | 50%  | 75%  | 90%  | 95%  | 99%  |
| FR1       | 4.12                                  | 4.20 | 4.26 | 4.37 | 4.48 | 4.57 | 4.65 | 4.73 | 4.78 |
| FR2       | 3.96                                  | 3.99 | 4.03 | 4.26 | 4.38 | 4.52 | 4.63 | 4.66 | 4.72 |
| FR3       | 3.77                                  | 3.83 | 3.88 | 4.08 | 4.21 | 4.36 | 4.56 | 4.64 | 4.71 |
| FR4       | 3.73                                  | 3.76 | 3.79 | 4.02 | 4.12 | 4.28 | 4.64 | 4.84 | 5.10 |
| FR5       | 3.77                                  | 3.83 | 3.92 | 4.09 | 4.22 | 4.43 | 4.92 | 5.22 | 5.40 |
| FR6       | 3.94                                  | 3.98 | 4.03 | 4.25 | 4.35 | 4.67 | 5.27 | 5.57 | 5.71 |
| FR7       | 4.28                                  | 4.39 | 4.48 | 4.70 | 5.27 | 5.87 | 6.17 | 6.34 | 6.42 |
| FR8       | 4.61                                  | 4.75 | 4.84 | 5.15 | 5.83 | 6.24 | 6.47 | 6.58 | 6.70 |
| FR9       | 5.22                                  | 5.43 | 5.60 | 5.94 | 6.38 | 6.66 | 6.92 | 7.11 | 7.24 |
| FR10      | 5.46                                  | 5.76 | 5.90 | 6.15 | 6.48 | 6.73 | 7.09 | 7.19 | 7.29 |
| FR11      | 4.54                                  | 4.75 | 4.91 | 5.18 | 5.49 | 5.76 | 5.99 | 6.12 | 6.30 |
| MR1       | 4.31                                  | 4.45 | 4.56 | 4.73 | 4.99 | 5.24 | 5.53 | 5.64 | 5.81 |
| MR2       | 4.26                                  | 4.41 | 4.57 | 4.78 | 5.00 | 5.21 | 5.52 | 5.68 | 5.77 |
| MR3       | 4.31                                  | 4.42 | 4.53 | 4.74 | 4.96 | 5.18 | 5.33 | 5.40 | 5.55 |
| MR4       | 4.76                                  | 4.91 | 5.03 | 5.23 | 5.52 | 5.74 | 5.96 | 6.14 | 6.30 |
| MR5       | 3.26                                  | 3.52 | 3.91 | 4.36 | 5.62 | 6.18 | 6.49 | 6.75 | 6.95 |
| MR6       | 2.95                                  | 3.23 | 3.43 | 3.71 | 4.22 | 4.67 | 4.89 | 5.04 | 5.14 |
| LBR1      | 4.61                                  | 4.94 | 5.00 | 5.25 | 5.49 | 5.72 | 5.95 | 6.07 | 6.17 |
| LBR2      | 4.31                                  | 4.41 | 4.51 | 4.71 | 4.94 | 5.16 | 5.32 | 5.41 | 5.55 |
| LBR3      | 3.35                                  | 3.45 | 3.57 | 3.74 | 3.95 | 4.17 | 4.36 | 4.43 | 4.56 |
| BR1       | 2.52                                  | 3.18 | 3.54 | 4.02 | 4.28 | 4.51 | 4.67 | 4.71 | 4.84 |
| BR2       | 1.82                                  | 2.06 | 2.21 | 2.62 | 3.18 | 3.66 | 3.99 | 4.12 | 4.31 |
| BR3       | 2.18                                  | 2.28 | 2.38 | 2.54 | 2.66 | 2.84 | 2.97 | 3.05 | 3.11 |
| SCh1      | 3.39                                  | 3.51 | 3.61 | 3.73 | 3.84 | 3.94 | 4.01 | 4.05 | 4.13 |
| SCh2      | 3.92                                  | 4.01 | 4.07 | 4.22 | 4.34 | 4.47 | 4.55 | 4.61 | 4.68 |
| SR        | 4.90                                  | 4.95 | 5.18 | 5.52 | 5.83 | 6.16 | 6.34 | 6.40 | 6.47 |
| StbR      | 4.80                                  | 4.92 | 5.05 | 5.36 | 5.67 | 5.90 | 6.06 | 6.13 | 6.30 |

# Difference of D.O. %-tiles for zones of Savannah Estuary

Simulation Period: Year 1997 AUGUST 1 - AUGUST 31

Baseline:nario: WASP1997Existing

Project ario: WASP-1997-Plan6a\_4ft

| Zone Name | Project - Baseline Difference (mg/l) |       |       |       |       |       |       |       |       |  | Project - Baseline Relative Difference (%) |       |       |       |       |       |       |       |       |  |
|-----------|--------------------------------------|-------|-------|-------|-------|-------|-------|-------|-------|--|--------------------------------------------|-------|-------|-------|-------|-------|-------|-------|-------|--|
|           | 1%                                   | 5%    | 10%   | 25%   | 50%   | 75%   | 90%   | 95%   | 99%   |  | 1%                                         | 5%    | 10%   | 25%   | 50%   | 75%   | 90%   | 95%   | 99%   |  |
| FR1       | -0.01                                | 0.00  | 0.00  | 0.00  | -0.02 | -0.03 | -0.07 | -0.07 | -0.06 |  | -0.1                                       | 0.0   | -0.1  | 0.0   | -0.4  | -0.6  | -1.5  | -1.5  | -1.3  |  |
| FR2       | 0.02                                 | 0.00  | 0.00  | 0.01  | 0.01  | -0.02 | -0.02 | -0.03 | -0.04 |  | 0.5                                        | 0.0   | 0.0   | 0.2   | 0.2   | -0.4  | -0.5  | -0.6  | -0.8  |  |
| FR3       | 0.07                                 | 0.06  | 0.05  | 0.05  | 0.02  | -0.02 | -0.15 | -0.15 | -0.28 |  | 2.0                                        | 1.5   | 1.4   | 1.2   | 0.4   | -0.6  | -3.2  | -3.1  | -5.6  |  |
| FR4       | 0.08                                 | 0.06  | 0.04  | 0.03  | 0.00  | -0.10 | -0.30 | -0.46 | -0.45 |  | 2.1                                        | 1.5   | 1.1   | 0.8   | 0.0   | -2.2  | -6.0  | -8.7  | -8.1  |  |
| FR5       | 0.09                                 | 0.07  | 0.04  | 0.01  | -0.05 | -0.34 | -0.50 | -0.43 | -0.39 |  | 2.5                                        | 1.7   | 0.9   | 0.3   | -1.3  | -7.0  | -9.2  | -7.6  | -6.8  |  |
| FR6       | -0.02                                | -0.03 | -0.08 | -0.07 | -0.19 | -0.53 | -0.51 | -0.36 | -0.33 |  | -0.4                                       | -0.8  | -1.9  | -1.6  | -4.2  | -10.1 | -8.7  | -6.0  | -5.5  |  |
| FR7       | -0.15                                | -0.16 | -0.21 | -0.39 | -0.58 | -0.31 | -0.24 | -0.23 | -0.28 |  | -3.5                                       | -3.6  | -4.4  | -7.6  | -10.0 | -5.0  | -3.8  | -3.5  | -4.1  |  |
| FR8       | -0.25                                | -0.30 | -0.44 | -0.51 | -0.32 | -0.19 | -0.21 | -0.23 | -0.28 |  | -5.2                                       | -6.0  | -8.4  | -8.9  | -5.2  | -3.0  | -3.1  | -3.3  | -4.0  |  |
| FR9       | -0.45                                | -0.48 | -0.41 | -0.32 | -0.16 | -0.15 | -0.15 | -0.11 | -0.10 |  | -8.0                                       | -8.1  | -6.9  | -5.1  | -2.4  | -2.2  | -2.1  | -1.6  | -1.4  |  |
| FR10      | -0.25                                | -0.09 | -0.11 | -0.15 | -0.09 | -0.08 | -0.07 | -0.05 | -0.03 |  | -4.4                                       | -1.5  | -1.9  | -2.4  | -1.4  | -1.2  | -1.0  | -0.7  | -0.4  |  |
| FR11      | -0.33                                | -0.35 | -0.36 | -0.41 | -0.39 | -0.42 | -0.46 | -0.43 | -0.38 |  | -6.8                                       | -6.9  | -6.9  | -7.3  | -6.6  | -6.7  | -7.1  | -6.6  | -5.7  |  |
| MR1       | -0.17                                | -0.14 | -0.14 | -0.16 | -0.19 | -0.30 | -0.32 | -0.32 | -0.23 |  | -3.8                                       | -2.9  | -3.0  | -3.4  | -3.6  | -5.3  | -5.5  | -5.4  | -3.9  |  |
| MR2       | 0.07                                 | 0.10  | 0.06  | -0.01 | -0.13 | -0.28 | -0.29 | -0.23 | -0.26 |  | 1.6                                        | 2.3   | 1.2   | -0.2  | -2.5  | -5.2  | -4.9  | -3.9  | -4.3  |  |
| MR3       | 0.46                                 | 0.38  | 0.42  | 0.35  | 0.23  | -0.05 | -0.26 | -0.32 | -0.30 |  | 11.9                                       | 9.4   | 10.3  | 8.1   | 4.8   | -0.9  | -4.6  | -5.6  | -5.2  |  |
| MR4       | 0.37                                 | 0.40  | 0.42  | 0.44  | 0.46  | 0.49  | 0.52  | 0.60  | 0.60  |  | 8.5                                        | 9.0   | 9.1   | 9.3   | 9.2   | 9.4   | 9.5   | 10.8  | 10.6  |  |
| MR5       | 0.94                                 | 0.97  | 0.95  | 0.90  | 0.28  | 0.02  | -0.03 | -0.07 | -0.06 |  | 40.8                                       | 37.9  | 31.9  | 26.0  | 5.3   | 0.3   | -0.5  | -1.0  | -0.8  |  |
| MR6       | 0.80                                 | 0.70  | 0.37  | 0.13  | -1.47 | -1.65 | -1.92 | -1.91 | -2.14 |  | 37.5                                       | 27.4  | 12.2  | 3.5   | -25.9 | -26.1 | -28.2 | -27.5 | -29.4 |  |
| LBR1      | 0.32                                 | 0.45  | 0.41  | 0.46  | 0.50  | 0.53  | 0.65  | 0.62  | 0.60  |  | 7.4                                        | 9.9   | 9.0   | 9.5   | 9.9   | 10.1  | 12.3  | 11.5  | 10.8  |  |
| LBR2      | 0.62                                 | 0.61  | 0.55  | 0.57  | 0.59  | 0.61  | 0.61  | 0.64  | 0.65  |  | 16.6                                       | 16.0  | 13.9  | 13.9  | 13.5  | 13.3  | 12.9  | 13.4  | 13.4  |  |
| LBR3      | -0.19                                | -0.13 | -0.08 | -0.04 | 0.01  | 0.07  | 0.12  | 0.08  | 0.10  |  | -5.5                                       | -3.5  | -2.3  | -1.1  | 0.1   | 1.6   | 2.9   | 1.9   | 2.2   |  |
| BR1       | -1.01                                | -0.40 | -0.10 | 0.12  | 0.25  | 0.29  | 0.24  | 0.20  | 0.24  |  | -28.7                                      | -11.2 | -2.6  | 3.1   | 6.1   | 6.9   | 5.3   | 4.5   | 5.2   |  |
| BR2       | -1.48                                | -1.32 | -1.25 | -1.00 | -0.63 | -0.33 | -0.15 | -0.17 | -0.07 |  | -44.9                                      | -39.0 | -36.1 | -27.7 | -16.5 | -8.1  | -3.6  | -4.0  | -1.7  |  |
| BR3       | -1.28                                | -1.23 | -1.18 | -1.09 | -1.08 | -1.01 | -1.00 | -0.95 | -0.90 |  | -37.0                                      | -35.0 | -33.1 | -30.1 | -28.9 | -26.2 | -25.2 | -23.8 | -22.5 |  |
| SCh1      | -0.12                                | -0.05 | -0.02 | 0.01  | 0.02  | -0.02 | -0.02 | -0.04 | -0.04 |  | -3.3                                       | -1.5  | -0.5  | 0.3   | 0.4   | -0.5  | -0.6  | -1.0  | -0.9  |  |
| SCh2      | -0.02                                | -0.04 | -0.02 | -0.03 | -0.04 | -0.03 | -0.05 | -0.03 | -0.05 |  | -0.5                                       | -0.9  | -0.5  | -0.6  | -0.8  | -0.6  | -1.2  | -0.7  | -1.1  |  |
| SR        | 0.00                                 | 0.00  | 0.00  | -0.01 | 0.00  | 0.00  | 0.00  | 0.00  | -0.01 |  | 0.0                                        | -0.1  | 0.0   | -0.1  | -0.1  | 0.0   | -0.1  | 0.0   | -0.1  |  |
| StbR      | 0.05                                 | -0.01 | -0.04 | -0.08 | -0.12 | -0.19 | -0.24 | -0.28 | -0.26 |  | 1.1                                        | -0.1  | -0.8  | -1.5  | -2.1  | -3.2  | -3.8  | -4.6  | -4.0  |  |

---

# **46 ft Channel Depth**

*Mitigation Plan 6a*

*D.O. Mitigation*

---

**Dissolved Oxygen Percentiles Distribution in Critical Cells**  
**Scenario: 6A4ft-withDOmitigation**

| Zone | D.O. Percentile (mg/l) |      |      |      |      |      |       |       |       |
|------|------------------------|------|------|------|------|------|-------|-------|-------|
|      | 1%                     | 5%   | 10%  | 25%  | 50%  | 75%  | 90%   | 95%   | 99%   |
| FR1  | 3.98                   | 4.04 | 4.07 | 4.3  | 4.43 | 4.6  | 4.74  | 4.78  | 4.89  |
| FR2  | 3.86                   | 3.95 | 4.03 | 4.29 | 4.47 | 4.64 | 4.91  | 4.98  | 5.03  |
| FR3  | 3.74                   | 3.79 | 3.84 | 4.14 | 4.31 | 4.57 | 5.07  | 5.67  | 6.02  |
| FR4  | 3.74                   | 3.8  | 3.88 | 4.15 | 4.32 | 4.57 | 5.08  | 5.6   | 6.12  |
| FR5  | 3.88                   | 3.97 | 4.08 | 4.33 | 4.48 | 4.81 | 5.44  | 5.68  | 5.97  |
| FR6  | 3.91                   | 4.01 | 4.1  | 4.35 | 4.51 | 4.79 | 5.51  | 5.86  | 6.07  |
| FR7  | 4.27                   | 4.41 | 4.49 | 4.72 | 4.98 | 5.7  | 6.57  | 6.9   | 7.01  |
| FR8  | 4.77                   | 4.87 | 5.06 | 5.4  | 6.6  | 7.56 | 8.19  | 8.53  | 8.88  |
| FR9  | 4.98                   | 5.09 | 5.34 | 5.72 | 6.79 | 7.83 | 10.11 | 10.81 | 11.55 |
| FR10 | 4.69                   | 5.04 | 5.22 | 5.56 | 5.9  | 6.31 | 6.6   | 6.86  | 7.15  |
| FR11 | 4.18                   | 4.58 | 4.81 | 5.11 | 5.66 | 6.14 | 6.4   | 6.66  | 6.93  |
| MR1  | 4.53                   | 4.71 | 4.84 | 5.08 | 5.37 | 5.68 | 6.14  | 6.28  | 6.47  |
| MR2  | 4.45                   | 4.58 | 4.7  | 5    | 5.33 | 5.64 | 6.02  | 6.27  | 6.38  |
| MR3  | 4.3                    | 4.45 | 4.58 | 4.76 | 5.05 | 5.37 | 5.65  | 5.83  | 6.05  |
| MR4  | 4.47                   | 4.61 | 4.68 | 4.87 | 5.15 | 5.38 | 5.59  | 5.7   | 5.98  |
| MR5  | 2.2                    | 2.78 | 3.12 | 3.86 | 5.35 | 6.2  | 6.53  | 6.78  | 7.04  |
| MR6  | 6.14                   | 6.32 | 6.46 | 6.64 | 6.9  | 7.23 | 7.41  | 7.51  | 7.61  |
| LBR1 | 4.03                   | 4.82 | 5.13 | 5.49 | 5.8  | 6.1  | 6.32  | 6.55  | 6.68  |
| LBR2 | 3.69                   | 4.56 | 4.68 | 4.93 | 5.14 | 5.38 | 5.55  | 5.68  | 5.8   |
| LBR3 | 2.61                   | 2.69 | 2.83 | 3.06 | 3.32 | 3.64 | 3.82  | 3.89  | 4.04  |
| BR1  | 3.88                   | 4.52 | 4.78 | 4.96 | 5.12 | 5.33 | 5.5   | 5.66  | 5.78  |
| BR2  | 2.57                   | 2.78 | 3    | 3.4  | 4.58 | 5.22 | 5.42  | 5.57  | 5.73  |
| BR3  | 2.36                   | 2.46 | 2.53 | 2.64 | 2.85 | 3.08 | 3.47  | 3.74  | 4.06  |
| SCH1 | 2.44                   | 2.6  | 2.83 | 3.03 | 3.18 | 3.41 | 3.7   | 3.89  | 4.07  |
| SCH2 | 3.88                   | 4.02 | 4.14 | 4.28 | 4.46 | 4.6  | 4.72  | 4.81  | 4.93  |
| SR   | 4.68                   | 4.74 | 4.96 | 5.3  | 5.61 | 5.96 | 6.1   | 6.15  | 6.22  |
| StbR | 4.14                   | 4.81 | 5.14 | 5.84 | 6.53 | 7.14 | 7.6   | 7.89  | 8.31  |

**Delta D.O. Percentiles for Critical Cells**  
 Baseline: WASP1997Existing  
 Project: Scenario: 644ft-withDmitigation

| Zone  | Delta D.O. Percentile |       |       |       |       |       |       |       |       |       |       |       |       |       |       |       |       |       |
|-------|-----------------------|-------|-------|-------|-------|-------|-------|-------|-------|-------|-------|-------|-------|-------|-------|-------|-------|-------|
|       | 1%                    |       | 5%    |       | 10%   |       | 25%   |       | 50%   |       | 75%   |       | 90%   |       | 95%   |       | 99    |       |
|       | mg/l                  | %     | mg/l  | %     | mg/l  | %     | mg/l  | %     | mg/l  | %     | mg/l  | %     | mg/l  | %     | mg/l  | %     | mg/l  | %     |
| FR1   | 0.06                  | 1.5   | 0.05  | 1.3   | 0.02  | 0.5   | 0.08  | 1.9   | 0.05  | 1.1   | 0.08  | 1.8   | 0.11  | 2.4   | 0.08  | 1.7   | 0.15  | 3.2   |
| FR2   | 0.2                   | 5.5   | 0.19  | 5.1   | 0.19  | 4.9   | 0.26  | 6.5   | 0.25  | 5.9   | 0.24  | 5.5   | 0.29  | 6.3   | 0.29  | 6.2   | -0.05 | -1.0  |
| FR3   | 0.25                  | 7.2   | 0.2   | 5.6   | 0.2   | 5.5   | 0.27  | 7.0   | 0.26  | 6.4   | 0.28  | 6.5   | 0.29  | 6.1   | 0.6   | 11.8  | 0.42  | 7.5   |
| FR4   | 0.24                  | 6.9   | 0.24  | 6.7   | 0.26  | 7.2   | 0.23  | 5.9   | 0.25  | 6.1   | 0.17  | 3.9   | 0.12  | 2.4   | 0.29  | 5.5   | 0.62  | 11.3  |
| FR6   | 0.26                  | 7.2   | 0.23  | 6.1   | 0.19  | 4.9   | 0.25  | 6.1   | 0.17  | 3.9   | -0.08 | -1.6  | 0.02  | 0.4   | 0.05  | 0.9   | 0.19  | 3.3   |
| FR6   | 0.22                  | 6.0   | 0.25  | 6.6   | 0.21  | 5.4   | 0.23  | 5.6   | 0.25  | 5.9   | 0.01  | 0.2   | -0.06 | -1.1  | 0.09  | 1.6   | 0.16  | 2.7   |
| FR7   | 0.1                   | 2.4   | 0.16  | 3.8   | 0.16  | 3.7   | 0.11  | 2.4   | -0.05 | -1.0  | -0.28 | -4.7  | 0.31  | 5.0   | 0.54  | 8.5   | 0.52  | 8.0   |
| FR8   | 0.11                  | 2.4   | 0.09  | 1.9   | 0     | 0.0   | -0.11 | -2.0  | 0.48  | 7.8   | 1.12  | 17.4  | 1.47  | 21.9  | 1.68  | 24.5  | 1.77  | 24.9  |
| FR9   | 0.1                   | 2.0   | 0.06  | 1.2   | 0.01  | 0.2   | 0     | 0.0   | 0.51  | 8.1   | 1.23  | 18.6  | 3.26  | 47.6  | 3.79  | 54.0  | 4.36  | 60.6  |
| FR10  | 0.38                  | 8.8   | 0.26  | 5.4   | 0.27  | 5.5   | 0.24  | 4.5   | -0.01 | -0.2  | -0.12 | -1.9  | -0.08 | -1.2  | -0.15 | -2.1  | -0.07 | -1.0  |
| FR11  | 0.01                  | 0.2   | -0.12 | -2.6  | -0.12 | -2.4  | -0.13 | -2.5  | -0.01 | -0.2  | 0     | 0.0   | -0.1  | -1.5  | 0.02  | 0.3   | -0.2  | -2.8  |
| MR1   | 0.12                  | 2.7   | 0.18  | 4.0   | 0.22  | 4.8   | 0.19  | 3.9   | 0.21  | 4.1   | 0.09  | 1.6   | 0.25  | 4.2   | 0.28  | 4.7   | 0.25  | 4.0   |
| MR2   | 0.42                  | 10.4  | 0.43  | 10.4  | 0.37  | 8.5   | 0.38  | 8.2   | 0.26  | 5.1   | 0.11  | 2.0   | 0.22  | 3.8   | 0.37  | 6.3   | 0.35  | 5.8   |
| MR3   | 0.6                   | 16.2  | 0.56  | 14.4  | 0.58  | 14.5  | 0.57  | 13.6  | 0.53  | 11.7  | 0.3   | 5.9   | -0.06 | -1.1  | -0.1  | -1.7  | -0.14 | -2.3  |
| MR4   | 0.58                  | 14.9  | 0.58  | 14.4  | 0.56  | 13.6  | 0.48  | 10.9  | 0.54  | 11.7  | 0.49  | 10.0  | 0.53  | 10.5  | 0.52  | 10.0  | 0.57  | 10.5  |
| MR5   | 0.71                  | 47.7  | 0.74  | 36.3  | 0.71  | 28.5  | 0.81  | 26.6  | 0.38  | 7.6   | -0.03 | -0.5  | -0.04 | -0.6  | -0.11 | -1.6  | -0.07 | -1.0  |
| MR6   | 4.03                  | 191.0 | 3.83  | 153.8 | 3.45  | 114.6 | 3.13  | 89.2  | 1.29  | 23.0  | 0.87  | 13.7  | 0.51  | 9.0   | 0.45  | 6.4   | 0.29  | 4.0   |
| LBRT1 | 0.46                  | 12.9  | 0.47  | 10.8  | 0.38  | 8.0   | 0.36  | 7.0   | 0.37  | 6.8   | 0.46  | 8.2   | 0.35  | 5.9   | 0.39  | 6.3   | 0.21  | 3.2   |
| LBRT2 | 0                     | 0.0   | 0.7   | 18.1  | 0.71  | 17.9  | 0.77  | 18.5  | 0.75  | 17.1  | 0.78  | 17.0  | 0.78  | 16.4  | 0.8   | 16.4  | 0.54  | 10.3  |
| LBRT3 | -0.28                 | -9.7  | -0.59 | -18.0 | -0.64 | -18.4 | -0.82 | -16.8 | -0.63 | -15.9 | -0.7  | -16.1 | -0.91 | -19.2 | -1.1  | -22.0 | -1.2  | -22.9 |
| BR1   | 0.6                   | 18.3  | 1.1   | 32.6  | 1.21  | 33.9  | 1.22  | 32.6  | 1.15  | 29.0  | 1.13  | 26.9  | 1.07  | 24.2  | 1.13  | 24.9  | 1.14  | 24.6  |
| BR2   | 0.02                  | 0.8   | -0.06 | -2.1  | 0.01  | 0.3   | 0.16  | 4.9   | 1.14  | 33.1  | 1.52  | 41.1  | 1.58  | 41.1  | 1.64  | 41.7  | 1.7   | 42.2  |
| BR3   | -0.67                 | -22.1 | -0.8  | -24.5 | -0.91 | -26.5 | -0.98 | -27.1 | -0.93 | -24.6 | -0.87 | -22.0 | -0.81 | -15.0 | -0.41 | -8.9  | -0.19 | -4.5  |
| SCH1  | 0.05                  | 2.1   | 0.03  | 1.2   | 0.15  | 5.6   | 0.2   | 7.1   | 0.17  | 5.6   | 0     | 0.0   | -0.07 | -1.9  | 0     | 0.0   | -0.07 | -1.7  |
| SCH2  | 0.14                  | 3.7   | 0.11  | 2.8   | 0.13  | 3.2   | 0.14  | 3.4   | 0.13  | 3.0   | 0.13  | 2.9   | 0.12  | 2.6   | 0.13  | 2.8   | 0.11  | 2.3   |
| SR    | -0.01                 | -0.2  | 0     | 0.0   | -0.01 | -0.2  | -0.01 | -0.2  | -0.01 | -0.2  | -0.01 | -0.2  | -0.01 | -0.2  | -0.01 | -0.2  | -0.01 | -0.2  |
| SbR   | 0.3                   | 7.8   | 0.59  | 14.0  | 0.57  | 12.5  | 0.8   | 15.9  | 0.84  | 14.8  | 0.94  | 15.2  | 1.11  | 17.1  | 1.25  | 18.8  | 1.47  | 21.5  |

### D.O. %-tiles for zones of Savannah Estuary

Simulation Period: Year 1997 AUGUST 1 -AUGUST 31  
 Project:enario: 6A4ft-withDOmitigation

| Zone<br>Name | D.O. Concentration Percentiles (mg/l) |      |      |      |      |      |      |      |      |
|--------------|---------------------------------------|------|------|------|------|------|------|------|------|
|              | 1%                                    | 5%   | 10%  | 25%  | 50%  | 75%  | 90%  | 95%  | 99%  |
| FR1          | 4.16                                  | 4.23 | 4.29 | 4.42 | 4.53 | 4.62 | 4.69 | 4.75 | 4.80 |
| FR2          | 4.07                                  | 4.09 | 4.14 | 4.41 | 4.54 | 4.73 | 4.86 | 4.94 | 5.00 |
| FR3          | 3.91                                  | 3.98 | 4.03 | 4.29 | 4.44 | 4.62 | 4.98 | 5.02 | 5.12 |
| FR4          | 3.89                                  | 3.92 | 3.97 | 4.25 | 4.39 | 4.58 | 5.09 | 5.34 | 5.61 |
| FR5          | 3.93                                  | 4.02 | 4.12 | 4.34 | 4.50 | 4.80 | 5.41 | 5.76 | 5.97 |
| FR6          | 4.16                                  | 4.20 | 4.27 | 4.54 | 4.71 | 5.11 | 5.83 | 6.17 | 6.31 |
| FR7          | 4.57                                  | 4.70 | 4.87 | 5.12 | 5.88 | 6.52 | 6.97 | 7.08 | 7.17 |
| FR8          | 4.98                                  | 5.15 | 5.30 | 5.69 | 6.68 | 7.41 | 8.06 | 8.23 | 8.47 |
| FR9          | 6.34                                  | 6.68 | 6.81 | 7.07 | 7.36 | 7.67 | 7.93 | 8.13 | 8.29 |
| FR10         | 5.46                                  | 5.76 | 5.91 | 6.17 | 6.53 | 6.79 | 7.11 | 7.24 | 7.49 |
| FR11         | 4.54                                  | 4.75 | 4.91 | 5.18 | 5.49 | 5.76 | 5.99 | 6.12 | 6.30 |
| MR1          | 4.63                                  | 4.77 | 4.89 | 5.11 | 5.37 | 5.67 | 6.02 | 6.25 | 6.37 |
| MR2          | 4.48                                  | 4.61 | 4.76 | 5.04 | 5.32 | 5.61 | 5.95 | 6.23 | 6.34 |
| MR3          | 4.42                                  | 4.52 | 4.65 | 4.85 | 5.12 | 5.39 | 5.56 | 5.71 | 5.89 |
| MR4          | 4.80                                  | 4.93 | 5.05 | 5.25 | 5.53 | 5.76 | 5.96 | 6.14 | 6.30 |
| MR5          | 3.26                                  | 3.52 | 3.91 | 4.36 | 5.62 | 6.18 | 6.49 | 6.75 | 6.95 |
| MR6          | 2.95                                  | 3.23 | 3.43 | 3.71 | 4.22 | 4.67 | 4.89 | 5.04 | 5.14 |
| LBR1         | 4.61                                  | 4.94 | 5.00 | 5.26 | 5.49 | 5.72 | 5.95 | 6.07 | 6.17 |
| LBR2         | 4.31                                  | 4.41 | 4.51 | 4.71 | 4.94 | 5.16 | 5.32 | 5.41 | 5.55 |
| LBR3         | 3.34                                  | 3.45 | 3.57 | 3.74 | 3.95 | 4.17 | 4.36 | 4.43 | 4.56 |
| BR1          | 4.52                                  | 4.73 | 4.86 | 5.08 | 5.38 | 5.73 | 5.87 | 6.00 | 6.08 |
| BR2          | 3.08                                  | 3.61 | 3.91 | 4.44 | 5.14 | 5.43 | 5.66 | 5.78 | 5.83 |
| BR3          | 2.78                                  | 2.85 | 2.92 | 3.03 | 3.24 | 3.54 | 3.80 | 3.95 | 4.11 |
| SCh1         | 3.51                                  | 3.62 | 3.72 | 3.86 | 3.97 | 4.05 | 4.12 | 4.15 | 4.21 |
| SCh2         | 4.09                                  | 4.16 | 4.22 | 4.40 | 4.53 | 4.64 | 4.72 | 4.77 | 4.84 |
| SR           | 4.90                                  | 4.95 | 5.18 | 5.52 | 5.83 | 6.16 | 6.34 | 6.40 | 6.47 |
| StbR         | 5.12                                  | 5.40 | 5.60 | 5.94 | 6.41 | 6.77 | 7.04 | 7.17 | 7.31 |



# Difference of D.O. %-tiles for zones of Savannah Estuary

Simulation Period: Year 1997 AUGUST 1 -AUGUST 31

Baseline nario: WASP1997Existing

Project ario: 6A4ft-withDOmitigation

| Zone Name | Project - Baseline Difference (mg/l) |       |       |       |       |       |       |       |       |  | Project - Baseline Relative Difference (%) |       |       |       |       |       |       |       |       |  |
|-----------|--------------------------------------|-------|-------|-------|-------|-------|-------|-------|-------|--|--------------------------------------------|-------|-------|-------|-------|-------|-------|-------|-------|--|
|           | 1%                                   | 5%    | 10%   | 25%   | 50%   | 75%   | 90%   | 95%   | 99%   |  | 1%                                         | 5%    | 10%   | 25%   | 50%   | 75%   | 90%   | 95%   | 99%   |  |
| FR1       | 0.03                                 | 0.03  | 0.03  | 0.04  | 0.04  | 0.02  | -0.03 | -0.05 | -0.04 |  | 0.7                                        | 0.7   | 0.7   | 1.0   | 0.8   | 0.5   | -0.6  | -1.0  | -0.9  |  |
| FR2       | 0.13                                 | 0.10  | 0.10  | 0.16  | 0.17  | 0.19  | 0.21  | 0.25  | 0.24  |  | 3.2                                        | 2.6   | 2.6   | 3.6   | 3.9   | 4.3   | 4.6   | 5.3   | 5.0   |  |
| FR3       | 0.21                                 | 0.21  | 0.20  | 0.26  | 0.25  | 0.24  | 0.27  | 0.24  | 0.13  |  | 5.8                                        | 5.5   | 5.2   | 6.5   | 6.0   | 5.4   | 5.7   | 5.0   | 2.5   |  |
| FR4       | 0.23                                 | 0.21  | 0.22  | 0.26  | 0.27  | 0.20  | 0.15  | 0.03  | 0.07  |  | 6.4                                        | 5.7   | 5.8   | 6.5   | 6.5   | 4.7   | 3.1   | 0.6   | 1.3   |  |
| FR5       | 0.26                                 | 0.26  | 0.24  | 0.27  | 0.23  | 0.04  | 0.00  | 0.11  | 0.17  |  | 7.0                                        | 6.8   | 6.1   | 6.5   | 5.4   | 0.8   | 0.0   | 2.0   | 3.0   |  |
| FR6       | 0.20                                 | 0.19  | 0.16  | 0.22  | 0.16  | -0.09 | 0.05  | 0.24  | 0.26  |  | 5.0                                        | 4.8   | 3.9   | 5.0   | 3.5   | -1.7  | 0.9   | 4.1   | 4.4   |  |
| FR7       | 0.13                                 | 0.15  | 0.18  | 0.03  | 0.02  | 0.34  | 0.55  | 0.52  | 0.47  |  | 3.0                                        | 3.3   | 3.7   | 0.6   | 0.4   | 5.5   | 8.6   | 7.9   | 7.0   |  |
| FR8       | 0.12                                 | 0.10  | 0.02  | 0.03  | 0.53  | 0.98  | 1.38  | 1.42  | 1.49  |  | 2.6                                        | 2.0   | 0.3   | 0.5   | 8.5   | 15.2  | 20.7  | 20.9  | 21.4  |  |
| FR9       | 0.67                                 | 0.77  | 0.80  | 0.81  | 0.83  | 0.86  | 0.86  | 0.91  | 0.95  |  | 11.9                                       | 13.1  | 13.2  | 12.9  | 12.6  | 12.6  | 12.2  | 12.6  | 13.0  |  |
| FR10      | -0.25                                | -0.09 | -0.11 | -0.13 | -0.04 | -0.02 | -0.05 | 0.00  | 0.16  |  | 4.4                                        | -1.5  | -1.8  | -2.0  | -0.6  | -0.2  | -0.7  | 0.1   | 2.2   |  |
| FR11      | -0.33                                | -0.35 | -0.36 | -0.41 | -0.39 | -0.42 | -0.46 | -0.43 | -0.38 |  | 6.8                                        | -6.9  | -6.9  | -7.3  | -6.6  | -6.7  | -7.1  | -6.6  | -5.7  |  |
| MR1       | 0.15                                 | 0.18  | 0.19  | 0.22  | 0.20  | 0.14  | 0.18  | 0.28  | 0.33  |  | 3.3                                        | 4.0   | 4.2   | 4.5   | 3.8   | 2.4   | 3.1   | 4.7   | 5.4   |  |
| MR2       | 0.28                                 | 0.30  | 0.25  | 0.26  | 0.19  | 0.11  | 0.15  | 0.32  | 0.31  |  | 6.7                                        | 6.9   | 5.5   | 5.3   | 3.8   | 2.0   | 2.5   | 5.5   | 5.2   |  |
| MR3       | 0.57                                 | 0.49  | 0.55  | 0.47  | 0.38  | 0.17  | -0.02 | -0.01 | 0.04  |  | 14.7                                       | 12.1  | 13.4  | 10.7  | 8.0   | 3.2   | -0.4  | -0.2  | 0.6   |  |
| MR4       | 0.41                                 | 0.42  | 0.44  | 0.46  | 0.48  | 0.52  | 0.52  | 0.60  | 0.61  |  | 9.4                                        | 9.4   | 9.4   | 9.7   | 9.4   | 9.9   | 9.6   | 10.9  | 10.6  |  |
| MR5       | 0.94                                 | 0.97  | 0.95  | 0.90  | 0.28  | 0.02  | -0.03 | -0.07 | -0.06 |  | 40.8                                       | 37.9  | 31.9  | 26.0  | 5.3   | 0.3   | -0.5  | -1.0  | -0.8  |  |
| MR6       | 0.80                                 | 0.70  | 0.37  | 0.13  | -1.47 | -1.65 | -1.92 | -1.91 | -2.14 |  | 37.5                                       | 27.4  | 12.2  | 3.5   | -25.9 | -26.1 | -28.2 | -27.5 | -28.4 |  |
| LBR1      | 0.32                                 | 0.45  | 0.41  | 0.46  | 0.50  | 0.53  | 0.65  | 0.62  | 0.60  |  | 7.4                                        | 9.9   | 9.0   | 9.6   | 9.9   | 10.1  | 12.3  | 11.5  | 10.8  |  |
| LBR2      | 0.62                                 | 0.61  | 0.55  | 0.57  | 0.59  | 0.61  | 0.61  | 0.64  | 0.65  |  | 16.6                                       | 16.0  | 13.9  | 13.9  | 13.6  | 13.3  | 12.9  | 13.4  | 13.4  |  |
| LBR3      | -0.20                                | -0.13 | -0.09 | -0.04 | 0.01  | 0.07  | 0.12  | 0.08  | 0.10  |  | -5.5                                       | -3.5  | -2.4  | -1.1  | 0.1   | 1.6   | 2.9   | 1.9   | 2.3   |  |
| BR1       | 0.99                                 | 1.15  | 1.22  | 1.18  | 1.35  | 1.52  | 1.44  | 1.50  | 1.48  |  | 28.2                                       | 32.1  | 33.5  | 30.3  | 33.3  | 36.0  | 32.6  | 33.4  | 32.2  |  |
| BR2       | -0.21                                | 0.23  | 0.45  | 0.82  | 1.33  | 1.44  | 1.52  | 1.49  | 1.45  |  | -6.5                                       | 6.7   | 13.0  | 22.6  | 34.8  | 36.1  | 36.7  | 34.6  | 33.0  |  |
| BR3       | -0.68                                | -0.65 | -0.64 | -0.59 | -0.50 | -0.31 | -0.17 | -0.04 | 0.09  |  | -19.7                                      | -18.6 | -17.9 | -16.3 | -13.3 | -8.0  | -4.3  | -1.1  | 2.3   |  |
| SCh1      | 0.01                                 | 0.06  | 0.09  | 0.14  | 0.15  | 0.10  | 0.08  | 0.05  | 0.05  |  | 0.2                                        | 1.6   | 2.6   | 3.7   | 3.8   | 2.5   | 2.0   | 1.3   | 1.2   |  |
| SCh2      | 0.15                                 | 0.12  | 0.12  | 0.15  | 0.15  | 0.14  | 0.12  | 0.12  | 0.11  |  | 3.7                                        | 3.0   | 3.0   | 3.4   | 3.5   | 3.2   | 2.5   | 2.6   | 2.4   |  |
| SR        | 0.00                                 | 0.00  | 0.00  | -0.01 | 0.00  | 0.00  | 0.00  | 0.00  | -0.01 |  | 0.0                                        | -0.1  | 0.0   | -0.1  | -0.1  | 0.0   | -0.1  | 0.0   | -0.1  |  |
| StbR      | 0.38                                 | 0.47  | 0.51  | 0.50  | 0.62  | 0.68  | 0.74  | 0.74  | 0.75  |  | 8.0                                        | 9.5   | 10.1  | 9.3   | 10.7  | 11.1  | 11.7  | 11.5  | 11.5  |  |

---

## **45 ft Channel Depth**

---

**Dissolved Oxygen Percentiles Distribution in Critical Cells**  
Scenario: WASP-1997-3ftonly

| Zone | D.O. Percentile (mg/l) |      |      |      |      |      |      |      |      |
|------|------------------------|------|------|------|------|------|------|------|------|
|      | 1%                     | 5%   | 10%  | 25%  | 50%  | 75%  | 90%  | 95%  | 99%  |
| FR1  | 3.95                   | 3.99 | 4.03 | 4.19 | 4.35 | 4.48 | 4.59 | 4.66 | 4.73 |
| FR2  | 3.65                   | 3.75 | 3.84 | 4.01 | 4.15 | 4.35 | 4.51 | 4.56 | 4.62 |
| FR3  | 3.51                   | 3.57 | 3.61 | 3.84 | 3.98 | 4.18 | 4.6  | 4.9  | 5.43 |
| FR4  | 3.51                   | 3.57 | 3.62 | 3.84 | 4    | 4.21 | 4.63 | 4.98 | 5.53 |
| FR5  | 3.68                   | 3.74 | 3.83 | 3.99 | 4.15 | 4.44 | 4.97 | 5.3  | 5.5  |
| FR6  | 3.7                    | 3.78 | 3.87 | 4.02 | 4.15 | 4.4  | 5.1  | 5.39 | 5.59 |
| FR7  | 4.46                   | 4.6  | 4.71 | 4.99 | 5.61 | 6.07 | 6.39 | 6.58 | 6.83 |
| FR8  | 4.47                   | 4.58 | 4.73 | 5.09 | 5.91 | 6.31 | 6.6  | 6.74 | 6.98 |
| FR9  | 5.36                   | 5.8  | 5.92 | 6.2  | 6.45 | 6.72 | 6.98 | 7.21 | 7.62 |
| FR10 | 4.34                   | 4.8  | 4.97 | 5.32 | 5.91 | 6.43 | 6.69 | 7.02 | 7.22 |
| FR11 | 4.22                   | 4.66 | 4.94 | 5.24 | 5.66 | 6.14 | 6.51 | 6.65 | 7.16 |
| MR1  | 4.32                   | 4.38 | 4.49 | 4.7  | 4.99 | 5.34 | 5.6  | 5.78 | 6.08 |
| MR2  | 4.03                   | 4.11 | 4.3  | 4.57 | 4.95 | 5.36 | 5.62 | 5.76 | 5.91 |
| MR3  | 3.74                   | 3.89 | 3.99 | 4.16 | 4.47 | 4.97 | 5.64 | 5.86 | 6.23 |
| MR4  | 4.02                   | 4.18 | 4.31 | 4.47 | 4.73 | 5    | 5.14 | 5.27 | 5.48 |
| MR5  | 1.5                    | 2.05 | 2.45 | 3.08 | 4.89 | 6.23 | 6.57 | 6.91 | 7.11 |
| MR6  | 2.11                   | 2.53 | 3.03 | 3.55 | 5.61 | 6.37 | 6.81 | 7.06 | 7.33 |
| LBR1 | 3.61                   | 4.36 | 4.78 | 5.19 | 5.44 | 5.68 | 5.99 | 6.16 | 6.49 |
| LBR2 | 3.53                   | 3.86 | 3.97 | 4.16 | 4.4  | 4.64 | 4.81 | 5.01 | 5.59 |
| LBR3 | 3.05                   | 3.36 | 3.53 | 3.79 | 4.1  | 4.49 | 4.82 | 5.03 | 5.31 |
| BR1  | 3.28                   | 3.4  | 3.56 | 3.73 | 3.95 | 4.17 | 4.39 | 4.47 | 4.62 |
| BR2  | 2.6                    | 2.82 | 3.01 | 3.24 | 3.43 | 3.69 | 3.86 | 3.94 | 4.03 |
| BR3  | 3.02                   | 3.21 | 3.34 | 3.53 | 3.7  | 3.9  | 4.04 | 4.1  | 4.24 |
| SCH1 | 2.38                   | 2.59 | 2.68 | 2.88 | 3.27 | 4.03 | 4.35 | 4.47 | 4.74 |
| SCH2 | 3.76                   | 3.88 | 3.97 | 4.1  | 4.27 | 4.41 | 4.56 | 4.63 | 4.77 |
| SR   | 4.69                   | 4.74 | 4.97 | 5.31 | 5.62 | 5.97 | 6.11 | 6.16 | 6.23 |
| StbR | 3.59                   | 4.05 | 4.51 | 5.03 | 5.69 | 6.12 | 6.43 | 6.61 | 6.78 |

Delta D.O. Percentiles for Critical Cells  
Baseline: WASP1997Existing  
Project: WASP-1997-3ftonly

| Zone: | Delta D.O. Percentile |      |       |      |       |      |       |      |       |      |       |      |       |      |       |      |       |      |
|-------|-----------------------|------|-------|------|-------|------|-------|------|-------|------|-------|------|-------|------|-------|------|-------|------|
|       | 1%                    |      | 5%    |      | 10%   |      | 25%   |      | 50%   |      | 75%   |      | 90%   |      | 95%   |      | 99    |      |
|       | mg/l                  | %    | mg/l  | %    | mg/l  | %    | mg/l  | %    | mg/l  | %    | mg/l  | %    | mg/l  | %    | mg/l  | %    | mg/l  | %    |
| FR1   | 0.03                  | 0.8  | 0     | 0.0  | -0.02 | -0.5 | -0.03 | -0.7 | -0.03 | -0.7 | -0.04 | -0.9 | -0.04 | -0.9 | -0.04 | -0.9 | -0.01 | -0.2 |
| FR2   | -0.01                 | -0.3 | -0.01 | -0.3 | 0     | 0.0  | -0.02 | -0.5 | -0.07 | -1.7 | -0.05 | -1.1 | -0.11 | -2.4 | -0.13 | -2.8 | -0.46 | -9.1 |
| FR3   | 0.02                  | 0.6  | -0.02 | -0.6 | -0.03 | -0.8 | -0.03 | -0.8 | -0.07 | -1.7 | -0.11 | -2.6 | -0.18 | -3.8 | -0.17 | -3.4 | -0.17 | -3.0 |
| FR4   | 0.01                  | 0.3  | 0.01  | 0.3  | 0     | 0.0  | -0.08 | -2.0 | -0.07 | -1.7 | -0.19 | -4.3 | -0.33 | -6.7 | -0.33 | -6.2 | 0.03  | 0.5  |
| FR5   | 0.06                  | 1.7  | 0     | 0.0  | -0.06 | -1.5 | -0.09 | -2.2 | -0.16 | -3.7 | -0.45 | -9.3 | -0.45 | -8.3 | -0.33 | -5.9 | -0.28 | -4.8 |
| FR6   | 0.01                  | 0.3  | 0.02  | 0.5  | -0.02 | -0.5 | -0.1  | -2.4 | -0.11 | -2.6 | -0.38 | -7.9 | -0.47 | -8.4 | -0.38 | -6.6 | -0.32 | -5.4 |
| FR7   | 0.29                  | 7.0  | 0.35  | 8.2  | 0.38  | 8.8  | 0.38  | 8.2  | 0.58  | 11.5 | 0.09  | 1.5  | 0.13  | 2.1  | 0.22  | 3.5  | 0.34  | 5.2  |
| FR8   | -0.19                 | -4.1 | -0.2  | -4.2 | -0.33 | -6.5 | -0.42 | -7.6 | -0.21 | -3.4 | -0.13 | -2.0 | -0.12 | -1.8 | -0.11 | -1.6 | -0.13 | -1.8 |
| FR9   | 0.48                  | 9.8  | 0.77  | 15.3 | 0.59  | 11.1 | 0.48  | 8.4  | 0.17  | 2.7  | 0.12  | 1.8  | 0.13  | 1.9  | 0.19  | 2.7  | 0.43  | 6.0  |
| FR10  | 0.03                  | 0.7  | 0.02  | 0.4  | 0.02  | 0.4  | 0     | 0.0  | 0     | 0.0  | 0     | 0.0  | 0.01  | 0.1  | 0.01  | 0.1  | 0     | 0.0  |
| FR11  | 0.05                  | 1.2  | -0.04 | -0.9 | 0.01  | 0.2  | 0     | 0.0  | -0.01 | -0.2 | 0     | 0.0  | 0.01  | 0.2  | 0.01  | 0.2  | 0.03  | 0.4  |
| MR1   | -0.09                 | -2.0 | -0.15 | -3.3 | -0.13 | -2.8 | -0.19 | -3.9 | -0.17 | -3.3 | -0.25 | -4.5 | -0.29 | -4.9 | -0.22 | -3.7 | -0.14 | -2.3 |
| MR2   | 0                     | 0.0  | -0.04 | -1.0 | -0.03 | -0.7 | -0.05 | -1.1 | -0.12 | -2.4 | -0.17 | -3.1 | -0.18 | -3.1 | -0.14 | -2.4 | -0.12 | -2.0 |
| MR3   | 0.04                  | 1.1  | 0     | 0.0  | -0.01 | -0.2 | -0.03 | -0.7 | -0.03 | -1.1 | -0.1  | -2.0 | -0.07 | -1.2 | -0.07 | -1.2 | 0.04  | 0.6  |
| MR4   | 0.13                  | 3.3  | 0.15  | 3.7  | 0.19  | 4.6  | 0.08  | 1.8  | 0.12  | 2.6  | 0.11  | 2.2  | 0.08  | 1.6  | 0.09  | 1.7  | 0.07  | 1.3  |
| MR5   | 0.01                  | 0.7  | 0.01  | 0.5  | 0.04  | 1.7  | 0.03  | 1.0  | -0.08 | -1.6 | 0     | 0.0  | 0     | 0.0  | 0.02  | 0.3  | 0     | 0.0  |
| MR6   | 0                     | 0.0  | 0.04  | 1.6  | 0.02  | 0.7  | 0.04  | 1.1  | 0     | 0.0  | 0.01  | 0.2  | 0.01  | 0.1  | 0     | 0.0  | 0.01  | 0.1  |
| LBR1  | 0.04                  | 1.1  | 0.01  | 0.2  | 0.03  | 0.6  | 0.06  | 1.2  | 0.01  | 0.2  | 0.04  | 0.7  | 0.02  | 0.3  | 0     | 0.0  | 0.02  | 0.3  |
| LBR2  | -0.16                 | -4.3 | 0     | 0.0  | 0     | 0.0  | 0     | 0.0  | 0.01  | 0.2  | 0.04  | 0.9  | 0.04  | 0.8  | 0.13  | 2.7  | 0.33  | 6.3  |
| LBR3  | 0.16                  | 5.5  | 0.08  | 2.4  | 0.08  | 1.7  | 0.11  | 3.0  | 0.15  | 3.8  | 0.15  | 3.5  | 0.09  | 1.9  | 0.04  | 0.8  | 0.07  | 1.3  |
| BR1   | 0                     | 0.0  | -0.02 | -0.7 | -0.01 | -0.3 | -0.01 | -0.3 | -0.02 | -0.5 | -0.03 | -0.7 | -0.04 | -0.9 | -0.06 | -1.3 | -0.02 | -0.4 |
| BR2   | 0.05                  | 2.0  | -0.02 | -0.7 | 0.02  | 0.7  | 0     | 0.0  | -0.01 | -0.3 | -0.01 | -0.3 | 0.02  | 0.5  | 0.01  | 0.3  | 0     | 0.0  |
| BR3   | -0.01                 | -0.3 | -0.05 | -1.5 | -0.1  | -2.9 | -0.09 | -2.5 | -0.08 | -2.1 | -0.05 | -1.3 | -0.04 | -1.0 | -0.05 | -1.2 | -0.01 | -0.2 |
| SCH1  | -0.01                 | -0.4 | 0.02  | 0.8  | 0     | 0.0  | 0.05  | 1.8  | 0.26  | 8.6  | 0.62  | 16.2 | 0.58  | 15.4 | 0.58  | 14.9 | 0.6   | 14.5 |
| SCH2  | 0.02                  | 0.5  | -0.03 | -0.8 | -0.04 | -1.0 | -0.04 | -1.0 | -0.06 | -1.4 | -0.06 | -1.3 | -0.04 | -0.9 | -0.05 | -1.1 | -0.05 | -1.0 |
| SR    | 0                     | 0.0  | 0     | 0.0  | 0     | 0.0  | 0     | 0.0  | 0     | 0.0  | 0     | 0.0  | 0     | 0.0  | 0     | 0.0  | 0     | 0.0  |
| StbR  | -0.25                 | -6.5 | -0.17 | -4.0 | -0.06 | -1.3 | -0.01 | -0.2 | 0     | 0.0  | -0.08 | -1.3 | -0.06 | -0.9 | -0.03 | -0.5 | -0.06 | -0.9 |

### D.O. %-tiles for zones of Savannah Estuary

Simulation Period: Year 1997 AUGUST 1 -AUGUST 31

Project Scenario: WASP-1997-3ftonly

| Zone Name | D.O. Concentration Percentiles (mg/l) |      |      |      |      |      |      |      |      |
|-----------|---------------------------------------|------|------|------|------|------|------|------|------|
|           | 1%                                    | 5%   | 10%  | 25%  | 50%  | 75%  | 90%  | 95%  | 99%  |
| FR1       | 4.16                                  | 4.21 | 4.26 | 4.37 | 4.49 | 4.57 | 4.69 | 4.76 | 4.81 |
| FR2       | 3.96                                  | 3.99 | 4.05 | 4.23 | 4.34 | 4.49 | 4.60 | 4.64 | 4.69 |
| FR3       | 3.72                                  | 3.78 | 3.83 | 4.01 | 4.15 | 4.31 | 4.54 | 4.61 | 4.68 |
| FR4       | 3.67                                  | 3.71 | 3.75 | 3.93 | 4.06 | 4.20 | 4.62 | 4.92 | 5.12 |
| FR5       | 3.70                                  | 3.76 | 3.85 | 4.02 | 4.15 | 4.42 | 4.98 | 5.30 | 5.49 |
| FR6       | 3.93                                  | 3.97 | 4.03 | 4.21 | 4.35 | 4.75 | 5.41 | 5.64 | 5.80 |
| FR7       | 4.33                                  | 4.41 | 4.52 | 4.77 | 5.50 | 6.02 | 6.26 | 6.40 | 6.53 |
| FR8       | 4.66                                  | 4.83 | 4.97 | 5.33 | 5.96 | 6.32 | 6.56 | 6.70 | 6.81 |
| FR9       | 5.36                                  | 5.66 | 5.84 | 6.10 | 6.45 | 6.74 | 6.99 | 7.19 | 7.29 |
| FR10      | 5.70                                  | 5.85 | 6.02 | 6.30 | 6.56 | 6.81 | 7.17 | 7.22 | 7.32 |
| FR11      | 4.88                                  | 5.10 | 5.27 | 5.59 | 5.89 | 6.18 | 6.45 | 6.56 | 6.68 |
| MR1       | 4.34                                  | 4.45 | 4.56 | 4.76 | 5.00 | 5.33 | 5.58 | 5.67 | 5.84 |
| MR2       | 4.17                                  | 4.28 | 4.47 | 4.67 | 4.98 | 5.30 | 5.59 | 5.69 | 5.80 |
| MR3       | 3.87                                  | 4.02 | 4.10 | 4.36 | 4.68 | 5.11 | 5.48 | 5.59 | 5.73 |
| MR4       | 4.42                                  | 4.52 | 4.62 | 4.79 | 5.06 | 5.24 | 5.44 | 5.58 | 5.72 |
| MR5       | 2.30                                  | 2.56 | 2.99 | 3.50 | 5.27 | 6.16 | 6.53 | 6.81 | 7.03 |
| MR6       | 2.14                                  | 2.59 | 3.09 | 3.60 | 5.70 | 6.32 | 6.80 | 6.94 | 7.28 |
| LBR1      | 4.30                                  | 4.51 | 4.60 | 4.83 | 5.01 | 5.21 | 5.32 | 5.47 | 5.58 |
| LBR2      | 3.69                                  | 3.80 | 3.96 | 4.14 | 4.36 | 4.56 | 4.74 | 4.80 | 4.90 |
| LBR3      | 3.59                                  | 3.67 | 3.72 | 3.84 | 4.00 | 4.16 | 4.32 | 4.40 | 4.50 |
| BR1       | 3.52                                  | 3.58 | 3.64 | 3.88 | 4.01 | 4.18 | 4.38 | 4.45 | 4.54 |
| BR2       | 3.30                                  | 3.37 | 3.45 | 3.60 | 3.80 | 3.96 | 4.11 | 4.26 | 4.35 |
| BR3       | 3.43                                  | 3.49 | 3.53 | 3.61 | 3.73 | 3.88 | 3.96 | 4.00 | 4.03 |
| SCh1      | 3.48                                  | 3.55 | 3.61 | 3.71 | 3.82 | 3.94 | 4.04 | 4.10 | 4.21 |
| SCh2      | 3.95                                  | 4.04 | 4.09 | 4.22 | 4.34 | 4.45 | 4.54 | 4.60 | 4.69 |
| SR        | 4.90                                  | 4.95 | 5.18 | 5.52 | 5.84 | 6.17 | 6.35 | 6.41 | 6.48 |
| StbR      | 4.65                                  | 4.85 | 4.98 | 5.33 | 5.66 | 5.96 | 6.16 | 6.25 | 6.41 |

Difference of D.O. %-tiles for zones of Savannah Estuary

Simulation Period: Year 1997 AUGUST 1 -AUGUST 31

Baseline:nario: WASP1997Existing

Project:nario: WASP-1997-3ftonly

| Zone<br>Name | Project - Baseline Difference (mg/l) |       |       |       |       |       |       |       |       | Project - Baseline Relative Difference (%) |      |      |      |      |      |      |      |      |
|--------------|--------------------------------------|-------|-------|-------|-------|-------|-------|-------|-------|--------------------------------------------|------|------|------|------|------|------|------|------|
|              | 1%                                   | 5%    | 10%   | 25%   | 50%   | 75%   | 90%   | 95%   | 99%   | 1%                                         | 5%   | 10%  | 25%  | 50%  | 75%  | 90%  | 95%  | 99%  |
| FR1          | 0.03                                 | 0.01  | 0.00  | -0.01 | -0.01 | -0.02 | -0.03 | -0.04 | -0.03 | 0.6                                        | 0.3  | 0.0  | -0.2 | -0.2 | -0.5 | -0.6 | -0.8 | -0.7 |
| FR2          | 0.01                                 | 0.00  | 0.01  | -0.02 | -0.04 | -0.05 | -0.05 | -0.05 | -0.07 | 0.4                                        | 0.1  | 0.3  | -0.5 | -0.8 | -1.0 | -1.0 | -1.0 | -1.4 |
| FR3          | 0.03                                 | 0.01  | 0.00  | -0.02 | -0.04 | -0.07 | -0.18 | -0.18 | -0.32 | 0.7                                        | 0.4  | 0.1  | -0.5 | -1.0 | -1.6 | -3.8 | -3.7 | -6.3 |
| FR4          | 0.01                                 | 0.01  | 0.00  | -0.05 | -0.07 | -0.17 | -0.31 | -0.39 | -0.43 | 0.4                                        | 0.2  | 0.1  | -1.3 | -1.6 | -3.9 | -6.3 | -7.3 | -7.7 |
| FR5          | 0.02                                 | 0.00  | -0.03 | -0.06 | -0.13 | -0.35 | -0.43 | -0.35 | -0.30 | 0.6                                        | -0.1 | -0.8 | -1.4 | -3.0 | -7.3 | -8.0 | -6.2 | -5.2 |
| FR6          | -0.02                                | -0.04 | -0.08 | -0.11 | -0.20 | -0.45 | -0.37 | -0.28 | -0.25 | -0.6                                       | -0.9 | -1.9 | -2.6 | -4.4 | -8.6 | -6.4 | -4.8 | -4.1 |
| FR7          | -0.11                                | -0.14 | -0.17 | -0.32 | -0.36 | -0.17 | -0.15 | -0.16 | -0.17 | -2.5                                       | -3.1 | -3.6 | -6.2 | -6.1 | -2.7 | -2.4 | -2.5 | -2.5 |
| FR8          | -0.20                                | -0.22 | -0.32 | -0.33 | -0.20 | -0.11 | -0.12 | -0.10 | -0.17 | -4.2                                       | -4.3 | -6.0 | -5.9 | -3.2 | -1.7 | -1.7 | -1.5 | -2.4 |
| FR9          | -0.31                                | -0.24 | -0.18 | -0.16 | -0.09 | -0.07 | -0.08 | -0.04 | -0.04 | -5.5                                       | -4.1 | -3.0 | -2.5 | -1.3 | -1.0 | -1.1 | -0.5 | -0.6 |
| FR10         | -0.01                                | 0.00  | 0.00  | 0.00  | 0.00  | 0.00  | 0.01  | -0.01 | 0.00  | -0.2                                       | 0.0  | 0.1  | 0.0  | 0.0  | 0.1  | 0.1  | -0.2 | 0.0  |
| FR11         | 0.00                                 | 0.00  | 0.00  | 0.00  | 0.01  | 0.00  | 0.00  | 0.01  | 0.00  | 0.0                                        | 0.1  | 0.0  | 0.1  | 0.1  | 0.0  | 0.0  | 0.1  | 0.1  |
| MR1          | -0.14                                | -0.13 | -0.14 | -0.14 | -0.18 | -0.21 | -0.27 | -0.28 | -0.20 | -3.0                                       | -2.9 | -3.0 | -2.8 | -3.4 | -3.7 | -4.6 | -4.9 | -3.3 |
| MR2          | -0.02                                | -0.03 | -0.04 | -0.12 | -0.15 | -0.20 | -0.21 | -0.22 | -0.23 | -0.5                                       | -0.8 | -0.9 | -2.5 | -2.9 | -3.6 | -3.7 | -3.7 | -3.9 |
| MR3          | 0.02                                 | -0.01 | 0.00  | -0.02 | -0.06 | -0.11 | -0.11 | -0.14 | -0.12 | 0.4                                        | -0.3 | -0.1 | -0.4 | -1.2 | -2.1 | -1.9 | -2.4 | -2.0 |
| MR4          | 0.03                                 | 0.02  | 0.01  | 0.01  | 0.00  | 0.00  | 0.00  | 0.04  | 0.02  | 0.7                                        | 0.4  | 0.2  | 0.2  | 0.1  | 0.0  | 0.1  | 0.8  | 0.3  |
| MR5          | -0.01                                | 0.01  | 0.02  | 0.04  | -0.07 | -0.01 | 0.00  | -0.01 | 0.02  | -0.6                                       | 0.2  | 0.8  | 1.1  | -1.3 | -0.1 | 0.1  | -0.1 | 0.3  |
| MR6          | 0.00                                 | 0.06  | 0.03  | 0.02  | 0.01  | -0.01 | 0.00  | 0.00  | 0.00  | -0.1                                       | 2.4  | 1.1  | 0.6  | 0.1  | -0.2 | 0.0  | -0.1 | 0.0  |
| LBR1         | 0.00                                 | 0.01  | 0.01  | 0.03  | 0.02  | 0.02  | 0.02  | 0.02  | 0.01  | 0.0                                        | 0.2  | 0.1  | 0.7  | 0.5  | 0.3  | 0.4  | 0.3  | 0.2  |
| LBR2         | -0.01                                | -0.01 | 0.00  | 0.01  | 0.01  | 0.00  | 0.03  | 0.03  | 0.01  | -0.2                                       | -0.2 | 0.0  | 0.2  | 0.2  | 0.1  | 0.6  | 0.6  | 0.1  |
| LBR3         | 0.05                                 | 0.09  | 0.06  | 0.05  | 0.05  | 0.05  | 0.08  | 0.05  | 0.04  | 1.5                                        | 2.5  | 1.8  | 1.4  | 1.3  | 1.3  | 1.8  | 1.3  | 0.8  |
| BR1          | 0.00                                 | 0.00  | 0.00  | -0.02 | -0.03 | -0.04 | -0.05 | -0.05 | -0.06 | -0.1                                       | 0.0  | -0.1 | -0.6 | -0.8 | -0.9 | -1.2 | -1.2 | -1.3 |
| BR2          | 0.01                                 | -0.01 | -0.01 | -0.02 | -0.02 | -0.02 | -0.04 | -0.03 | -0.04 | 0.2                                        | -0.3 | -0.3 | -0.6 | -0.4 | -0.6 | -0.8 | -0.8 | -0.8 |
| BR3          | -0.03                                | -0.02 | -0.02 | -0.02 | -0.01 | 0.03  | -0.01 | 0.00  | 0.01  | -0.9                                       | -0.6 | -0.7 | -0.6 | -0.4 | 0.7  | -0.2 | 0.1  | 0.2  |
| SCh1         | -0.02                                | -0.01 | -0.02 | -0.01 | 0.00  | -0.01 | 0.00  | 0.01  | 0.05  | -0.7                                       | -0.3 | -0.5 | -0.3 | -0.1 | -0.3 | 0.0  | 0.1  | 1.2  |
| SCh2         | 0.01                                 | -0.01 | 0.00  | -0.03 | -0.03 | -0.04 | -0.07 | -0.05 | -0.04 | 0.2                                        | -0.1 | -0.1 | -0.6 | -0.7 | -1.0 | -1.4 | -1.1 | -0.8 |
| SR           | 0.00                                 | 0.00  | 0.00  | 0.00  | 0.00  | 0.00  | 0.00  | 0.00  | 0.00  | 0.0                                        | 0.0  | 0.0  | 0.0  | 0.0  | 0.0  | 0.0  | 0.0  | 0.0  |
| StbR         | -0.10                                | -0.08 | -0.11 | -0.11 | -0.14 | -0.13 | -0.14 | -0.14 | -0.15 | -2.0                                       | -1.6 | -2.1 | -2.0 | -2.3 | -2.1 | -2.3 | -2.8 | -2.3 |

---

# **45 ft Channel Depth**

## *Mitigation Plan 6a*

---

**Dissolved Oxygen Percentiles Distribution in Critical Cells**  
 Scenario: WASP-1997-Plan6a\_3ft

| Zone | D.O. Percentile (mg/l) |      |      |      |      |      |      |      |      |
|------|------------------------|------|------|------|------|------|------|------|------|
|      | 1%                     | 5%   | 10%  | 25%  | 50%  | 75%  | 90%  | 95%  | 99%  |
| FR1  | 3.93                   | 3.98 | 4.03 | 4.2  | 4.34 | 4.5  | 4.61 | 4.64 | 4.71 |
| FR2  | 3.49                   | 4.07 | 4.16 | 4.32 | 4.47 | 4.62 | 4.78 | 4.84 | 4.95 |
| FR3  | 3.59                   | 3.64 | 3.69 | 3.95 | 4.08 | 4.3  | 4.68 | 5.2  | 5.55 |
| FR4  | 3.6                    | 3.64 | 3.69 | 3.97 | 4.08 | 4.29 | 4.76 | 5.23 | 5.61 |
| FR5  | 3.72                   | 3.77 | 3.86 | 4.06 | 4.2  | 4.38 | 5.01 | 5.27 | 5.47 |
| FR6  | 3.76                   | 3.84 | 3.91 | 4.12 | 4.24 | 4.47 | 5.18 | 5.48 | 5.63 |
| FR7  | 4.06                   | 4.18 | 4.23 | 4.41 | 4.66 | 5.38 | 6.05 | 6.21 | 6.39 |
| FR8  | 4.47                   | 4.56 | 4.72 | 5.03 | 5.87 | 6.26 | 6.51 | 6.66 | 6.86 |
| FR9  | 4.65                   | 4.73 | 4.92 | 5.23 | 5.97 | 6.43 | 6.68 | 6.76 | 7.01 |
| FR10 | 4.69                   | 5.04 | 5.22 | 5.55 | 5.9  | 6.31 | 6.6  | 6.85 | 7.15 |
| FR11 | 4.19                   | 4.59 | 4.81 | 5.11 | 5.66 | 6.14 | 6.4  | 6.65 | 6.94 |
| MR1  | 4.28                   | 4.4  | 4.53 | 4.74 | 5.02 | 5.29 | 5.68 | 5.82 | 6.14 |
| MR2  | 4.24                   | 4.39 | 4.51 | 4.73 | 5.02 | 5.33 | 5.63 | 5.8  | 5.9  |
| MR3  | 4.22                   | 4.39 | 4.47 | 4.68 | 4.95 | 5.22 | 5.49 | 5.68 | 5.89 |
| MR4  | 4.39                   | 4.46 | 4.6  | 4.78 | 5.05 | 5.3  | 5.57 | 5.68 | 5.97 |
| MR5  | 2.21                   | 2.8  | 3.11 | 3.84 | 5.35 | 6.19 | 6.52 | 6.78 | 7.04 |
| MR6  | 6.14                   | 6.32 | 6.47 | 6.64 | 6.9  | 7.23 | 7.41 | 7.51 | 7.62 |
| LBR1 | 4.01                   | 4.82 | 5.14 | 5.48 | 5.78 | 6.09 | 6.31 | 6.53 | 6.67 |
| LBR2 | 4.48                   | 4.59 | 4.7  | 4.92 | 5.14 | 5.39 | 5.56 | 5.7  | 6.48 |
| LBR3 | 2.59                   | 2.7  | 2.86 | 3.07 | 3.35 | 3.64 | 3.82 | 3.9  | 4.04 |
| BR1  | 1.62                   | 1.92 | 2.45 | 3.37 | 4.06 | 4.66 | 4.94 | 5.02 | 5.13 |
| BR2  | 1.29                   | 1.53 | 1.74 | 2.22 | 2.65 | 2.96 | 3.2  | 3.3  | 3.46 |
| BR3  | 1.48                   | 1.75 | 1.87 | 2.08 | 2.34 | 2.74 | 3.28 | 3.41 | 3.64 |
| SCH1 | 2.22                   | 2.57 | 2.68 | 2.87 | 3.21 | 4.03 | 4.33 | 4.45 | 4.61 |
| SCH2 | 3.74                   | 3.85 | 3.98 | 4.1  | 4.29 | 4.43 | 4.55 | 4.64 | 4.78 |
| SR   | 4.68                   | 4.73 | 4.96 | 5.3  | 5.62 | 5.96 | 6.1  | 6.15 | 6.22 |
| StbR | 3.95                   | 4.36 | 4.69 | 5.17 | 5.68 | 6.13 | 6.38 | 6.53 | 6.72 |



Delta D.O. Percentiles for Critical Cells  
Baseline: WASP-1997Existing  
Project: WASP-1997-Plan6a\_3ft

| Zone | Delta D.O. Percentile |       |       |       |       |       |       |       |       |       |       |       |
|------|-----------------------|-------|-------|-------|-------|-------|-------|-------|-------|-------|-------|-------|
|      | 1%                    |       | 5%    |       | 10%   |       | 25%   |       | 50%   |       | 75%   |       |
|      | mg/l                  | %     | mg/l  | %     | mg/l  | %     | mg/l  | %     | mg/l  | %     | mg/l  | %     |
| FR1  | 0.01                  | 0.3   | -0.01 | -0.3  | -0.02 | -0.5  | -0.02 | -0.4  | -0.04 | -0.9  | -0.02 | -0.4  |
| FR2  | -0.17                 | -4.6  | 0.31  | 8.2   | 0.32  | 8.3   | 0.29  | 7.2   | 0.25  | 5.9   | 0.22  | 5.0   |
| FR3  | 0.1                   | 2.9   | 0.05  | 1.4   | 0.05  | 1.4   | 0.08  | 2.1   | 0.03  | 0.7   | 0.01  | 0.2   |
| FR4  | -0.1                  | -2.9  | 0.08  | 2.2   | 0.07  | 1.9   | 0.05  | 1.3   | 0.01  | 0.2   | -0.11 | -2.5  |
| FR5  | 0.1                   | 2.8   | 0.03  | 0.8   | -0.03 | -0.8  | -0.02 | -0.5  | -0.11 | -2.6  | -0.51 | -10.4 |
| FR6  | 0.07                  | 1.9   | 0.08  | 2.1   | 0.02  | 0.5   | 0     | 0.0   | -0.02 | -0.5  | -0.31 | -6.5  |
| FR7  | -0.11                 | -2.6  | -0.07 | -1.6  | -0.1  | -2.3  | -0.2  | -4.3  | -0.37 | -7.4  | -0.6  | -10.0 |
| FR8  | -0.19                 | -4.1  | -0.22 | -4.6  | -0.34 | -6.7  | -0.48 | -6.7  | -0.25 | -4.1  | -0.18 | -2.8  |
| FR9  | -0.23                 | -4.7  | -0.3  | -6.0  | -0.41 | -7.7  | -0.49 | -6.6  | -0.31 | -4.9  | -0.17 | -2.6  |
| FR10 | 0.38                  | 8.8   | 0.26  | 5.4   | 0.27  | 5.5   | 0.23  | 4.3   | -0.01 | -0.2  | -0.12 | -1.9  |
| FR11 | 0.02                  | 0.5   | -0.11 | -2.3  | -0.12 | -2.4  | -0.13 | -2.5  | -0.01 | -0.2  | 0     | 0.0   |
| MR1  | -0.13                 | -2.9  | -0.13 | -2.9  | -0.09 | -1.9  | -0.15 | -3.1  | -0.14 | -2.7  | -0.3  | -5.4  |
| MR2  | 0.21                  | 5.2   | 0.24  | 5.8   | 0.18  | 4.2   | 0.11  | 2.4   | -0.05 | -1.0  | -0.2  | -3.6  |
| MR3  | 0.52                  | 14.1  | 0.5   | 12.9  | 0.47  | 11.8  | 0.49  | 11.7  | 0.43  | 9.5   | 0.15  | 3.0   |
| MR4  | 0.5                   | 12.9  | 0.43  | 10.7  | 0.48  | 11.7  | 0.39  | 8.9   | 0.44  | 9.5   | 0.41  | 8.4   |
| MR5  | 0.72                  | 48.3  | 0.76  | 37.3  | 0.7   | 29.0  | 0.79  | 25.9  | 0.38  | 7.6   | -0.04 | -0.6  |
| MR6  | 4.03                  | 191.0 | 3.83  | 153.8 | 3.46  | 115.0 | 3.13  | 89.2  | 1.29  | 23.0  | 0.87  | 13.7  |
| LBR1 | 0.44                  | 12.3  | 0.47  | 10.8  | 0.39  | 8.2   | 0.35  | 6.8   | 0.35  | 6.4   | 0.45  | 8.0   |
| LBR2 | 0.79                  | 21.4  | 0.73  | 18.9  | 0.73  | 18.4  | 0.76  | 18.3  | 0.75  | 17.1  | 0.79  | 17.2  |
| LBR3 | -0.3                  | -10.4 | -0.58 | -17.7 | -0.61 | -17.6 | -0.61 | -16.6 | -0.6  | -15.2 | -0.7  | -16.1 |
| BR1  | -1.66                 | -50.6 | -1.49 | -43.7 | -1.12 | -31.4 | -0.37 | -9.9  | 0.09  | 2.3   | 0.46  | 11.0  |
| BR2  | -1.26                 | -49.4 | -1.31 | -46.1 | -1.25 | -41.8 | -1.02 | -31.5 | -0.79 | -23.0 | -0.74 | -20.0 |
| BR3  | -1.55                 | -51.2 | -1.51 | -46.3 | -1.57 | -45.6 | -1.54 | -42.5 | -1.44 | -38.1 | -1.21 | -30.6 |
| SCH1 | -0.17                 | -7.1  | 0     | 0.0   | 0     | 0.0   | 0.04  | 1.4   | 0.2   | 6.6   | 0.62  | 18.2  |
| SCH2 | 0                     | 0.0   | -0.06 | -1.5  | -0.03 | -0.7  | -0.04 | -1.0  | -0.04 | -0.9  | -0.04 | -0.9  |
| SR   | -0.01                 | -0.2  | -0.01 | -0.2  | -0.01 | -0.2  | -0.01 | -0.2  | 0     | 0.0   | -0.01 | -0.2  |
| slR  | 0.11                  | 2.9   | 0.14  | 3.3   | 0.12  | 2.6   | 0.13  | 2.6   | -0.01 | -0.2  | -0.07 | -1.1  |

### D.O. %-tiles for zones of Savannah Estuary

Simulation Period: Year 1997 AUGUST 1 -AUGUST 31  
 Project Scenario: WASP-1997-Plan6a\_3ft

| Zone Name | D.O. Concentration Percentiles (mg/l) |      |      |      |      |      |      |      |      |
|-----------|---------------------------------------|------|------|------|------|------|------|------|------|
|           | 1%                                    | 5%   | 10%  | 25%  | 50%  | 75%  | 90%  | 95%  | 99%  |
| FR1       | 4.15                                  | 4.21 | 4.28 | 4.38 | 4.49 | 4.58 | 4.66 | 4.73 | 4.78 |
| FR2       | 3.97                                  | 4.00 | 4.04 | 4.28 | 4.39 | 4.53 | 4.64 | 4.68 | 4.76 |
| FR3       | 3.78                                  | 3.83 | 3.89 | 4.09 | 4.23 | 4.38 | 4.64 | 4.70 | 4.80 |
| FR4       | 3.74                                  | 3.77 | 3.79 | 4.05 | 4.14 | 4.29 | 4.74 | 4.99 | 5.24 |
| FR5       | 3.79                                  | 3.82 | 3.92 | 4.11 | 4.24 | 4.48 | 5.07 | 5.39 | 5.55 |
| FR6       | 3.95                                  | 3.99 | 4.05 | 4.27 | 4.41 | 4.76 | 5.45 | 5.70 | 5.84 |
| FR7       | 4.32                                  | 4.42 | 4.52 | 4.78 | 5.41 | 5.98 | 6.23 | 6.36 | 6.47 |
| FR8       | 4.64                                  | 4.77 | 4.93 | 5.28 | 5.88 | 6.30 | 6.51 | 6.61 | 6.75 |
| FR9       | 5.29                                  | 5.54 | 5.73 | 6.02 | 6.42 | 6.68 | 6.94 | 7.14 | 7.25 |
| FR10      | 5.46                                  | 5.76 | 5.90 | 6.15 | 6.48 | 6.73 | 7.09 | 7.19 | 7.29 |
| FR11      | 4.54                                  | 4.75 | 4.91 | 5.18 | 5.49 | 5.76 | 5.99 | 6.12 | 6.30 |
| MR1       | 4.34                                  | 4.48 | 4.59 | 4.78 | 5.02 | 5.30 | 5.60 | 5.76 | 5.87 |
| MR2       | 4.28                                  | 4.43 | 4.58 | 4.79 | 5.02 | 5.26 | 5.57 | 5.74 | 5.86 |
| MR3       | 4.32                                  | 4.43 | 4.54 | 4.74 | 4.97 | 5.20 | 5.35 | 5.41 | 5.57 |
| MR4       | 4.75                                  | 4.90 | 5.02 | 5.21 | 5.51 | 5.74 | 5.95 | 6.14 | 6.29 |
| MR5       | 3.26                                  | 3.52 | 3.90 | 4.36 | 5.60 | 6.18 | 6.49 | 6.75 | 6.95 |
| MR6       | 2.96                                  | 3.23 | 3.43 | 3.70 | 4.21 | 4.68 | 4.89 | 5.04 | 5.14 |
| LBR1      | 4.61                                  | 4.93 | 5.00 | 5.25 | 5.49 | 5.71 | 5.94 | 6.07 | 6.17 |
| LBR2      | 4.32                                  | 4.42 | 4.51 | 4.70 | 4.94 | 5.15 | 5.31 | 5.40 | 5.52 |
| LBR3      | 3.35                                  | 3.46 | 3.58 | 3.74 | 3.96 | 4.18 | 4.37 | 4.43 | 4.57 |
| BR1       | 2.42                                  | 3.07 | 3.49 | 4.00 | 4.28 | 4.50 | 4.67 | 4.71 | 4.84 |
| BR2       | 1.71                                  | 1.99 | 2.16 | 2.55 | 3.12 | 3.63 | 3.94 | 4.09 | 4.31 |
| BR3       | 2.11                                  | 2.22 | 2.35 | 2.51 | 2.64 | 2.80 | 2.95 | 3.04 | 3.10 |
| SCh1      | 3.38                                  | 3.52 | 3.60 | 3.74 | 3.83 | 3.93 | 4.01 | 4.06 | 4.16 |
| SCh2      | 3.94                                  | 4.02 | 4.08 | 4.25 | 4.36 | 4.47 | 4.57 | 4.62 | 4.69 |
| SR        | 4.90                                  | 4.95 | 5.18 | 5.52 | 5.83 | 6.16 | 6.34 | 6.41 | 6.47 |
| StbR      | 4.81                                  | 4.94 | 5.09 | 5.37 | 5.71 | 5.93 | 6.12 | 6.19 | 6.35 |

# Difference of D.O. %-tiles for zones of Savannah Estuary

Simulation Period: Year 1997 AUGUST 1 -AUGUST 31

Baseline inario: WASP1997Existing

Project ario: WASP-1997-Plan6a\_3ft

| Zone Name | Project - Baseline Difference (mg/l) |       |       |       |       |       |       |       |       |  | Project - Baseline Relative Difference (%) |       |       |       |       |       |       |       |       |     |
|-----------|--------------------------------------|-------|-------|-------|-------|-------|-------|-------|-------|--|--------------------------------------------|-------|-------|-------|-------|-------|-------|-------|-------|-----|
|           | 1%                                   | 5%    | 10%   | 25%   | 50%   | 75%   | 90%   | 95%   | 99%   |  | 1%                                         | 5%    | 10%   | 25%   | 50%   | 75%   | 90%   | 95%   | 99%   |     |
| FR1       | 0.02                                 | 0.01  | 0.02  | 0.00  | -0.01 | -0.02 | -0.06 | -0.07 | -0.06 |  | 0.6                                        | 0.3   | 0.5   | 0.1   | -0.2  | -0.4  | -1.3  | -1.4  | -1.3  |     |
| FR2       | 0.03                                 | 0.01  | 0.00  | 0.02  | 0.02  | -0.01 | -0.01 | -0.01 | 0.00  |  | 0.7                                        | 0.2   | 0.1   | 0.5   | 0.4   | -0.2  | -0.2  | 0.1   | -0.2  | 0.1 |
| FR3       | 0.08                                 | 0.06  | 0.06  | 0.06  | 0.04  | 0.00  | -0.07 | -0.08 | -0.19 |  | 2.2                                        | 1.6   | 1.6   | 1.5   | 0.9   | -0.1  | -1.5  | -1.7  | -3.9  |     |
| FR4       | 0.08                                 | 0.06  | 0.05  | 0.07  | 0.02  | -0.08 | -0.19 | -0.32 | -0.31 |  | 2.1                                        | 1.7   | 1.3   | 1.7   | 0.5   | -1.9  | -3.9  | -6.0  | -5.6  |     |
| FR5       | 0.11                                 | 0.06  | 0.04  | 0.04  | -0.03 | -0.28 | -0.34 | -0.26 | -0.25 |  | 3.0                                        | 1.5   | 1.0   | 0.9   | -0.7  | -5.9  | -6.2  | -4.6  | -4.3  |     |
| FR6       | -0.01                                | -0.02 | -0.06 | -0.05 | -0.14 | -0.43 | -0.32 | -0.22 | -0.20 |  | -0.2                                       | -0.4  | -1.5  | -1.1  | -3.1  | -8.3  | -5.6  | -3.7  | -3.3  |     |
| FR7       | -0.12                                | -0.13 | -0.17 | -0.31 | -0.44 | -0.21 | -0.19 | -0.20 | -0.23 |  | -2.7                                       | -2.9  | -3.6  | -6.2  | -7.6  | -3.3  | -2.9  | -3.1  | -3.4  |     |
| FR8       | -0.22                                | -0.28 | -0.36 | -0.38 | -0.28 | -0.13 | -0.16 | -0.19 | -0.23 |  | -4.4                                       | -5.6  | -6.8  | -6.8  | -4.5  | -2.1  | -2.4  | -2.9  | -3.3  |     |
| FR9       | -0.37                                | -0.36 | -0.29 | -0.24 | -0.12 | -0.13 | -0.13 | -0.09 | -0.09 |  | -6.6                                       | -6.1  | -4.8  | -3.8  | -1.8  | -1.9  | -1.9  | -1.2  | -1.2  |     |
| FR10      | -0.25                                | -0.09 | -0.11 | -0.15 | -0.09 | -0.08 | -0.07 | -0.05 | -0.04 |  | -4.4                                       | -1.5  | -1.9  | -2.4  | -1.3  | -1.2  | -1.0  | -0.7  | -0.5  |     |
| FR11      | -0.33                                | -0.35 | -0.36 | -0.41 | -0.39 | -0.41 | -0.46 | -0.43 | -0.38 |  | -6.9                                       | -6.9  | -6.9  | -7.3  | -6.6  | -6.7  | -7.1  | -6.6  | -5.7  |     |
| MR1       | -0.14                                | -0.11 | -0.11 | -0.11 | -0.15 | -0.24 | -0.24 | -0.21 | -0.17 |  | -3.0                                       | -2.3  | -2.4  | -2.2  | -3.0  | -4.4  | -4.1  | -3.6  | -2.9  |     |
| MR2       | 0.09                                 | 0.12  | 0.07  | 0.00  | -0.11 | -0.24 | -0.23 | -0.17 | -0.17 |  | 2.1                                        | 2.7   | 1.6   | 0.1   | -2.0  | -4.3  | -4.0  | -2.8  | -2.9  |     |
| MR3       | 0.47                                 | 0.39  | 0.44  | 0.36  | 0.24  | -0.02 | -0.24 | -0.31 | -0.28 |  | 12.1                                       | 9.7   | 10.7  | 8.1   | 5.0   | -0.4  | -4.2  | -5.4  | -4.7  |     |
| MR4       | 0.36                                 | 0.40  | 0.40  | 0.43  | 0.45  | 0.50  | 0.51  | 0.60  | 0.59  |  | 8.2                                        | 8.8   | 8.7   | 9.0   | 9.0   | 9.4   | 9.4   | 10.8  | 10.4  |     |
| MR5       | 0.95                                 | 0.97  | 0.93  | 0.89  | 0.26  | 0.02  | -0.03 | -0.07 | -0.06 |  | 41.1                                       | 37.9  | 31.5  | 25.8  | 4.9   | 0.3   | -0.5  | -1.0  | -0.8  |     |
| MR6       | 0.81                                 | 0.70  | 0.38  | 0.12  | -1.48 | -1.65 | -1.92 | -1.90 | -2.14 |  | 37.9                                       | 27.5  | 12.3  | 3.4   | -26.0 | -26.1 | -28.2 | -27.4 | -29.4 |     |
| LBR1      | 0.32                                 | 0.44  | 0.41  | 0.45  | 0.50  | 0.52  | 0.65  | 0.62  | 0.60  |  | 7.3                                        | 9.8   | 8.9   | 9.4   | 10.0  | 9.9   | 12.2  | 11.4  | 10.7  |     |
| LBR2      | 0.62                                 | 0.61  | 0.55  | 0.57  | 0.59  | 0.59  | 0.60  | 0.63  | 0.63  |  | 16.7                                       | 16.1  | 13.9  | 13.8  | 13.5  | 13.0  | 12.7  | 13.2  | 12.9  |     |
| LBR3      | -0.19                                | -0.12 | -0.08 | -0.04 | 0.01  | 0.07  | 0.13  | 0.08  | 0.11  |  | -5.3                                       | -3.2  | -2.1  | -1.1  | 0.2   | 1.7   | 2.9   | 1.8   | 2.4   |     |
| BR1       | -1.10                                | -0.51 | -0.15 | 0.10  | 0.24  | 0.29  | 0.24  | 0.21  | 0.24  |  | -31.3                                      | -14.3 | -4.1  | 2.6   | 6.0   | 6.8   | 5.4   | 4.6   | 5.3   |     |
| BR2       | -1.59                                | -1.39 | -1.30 | -1.07 | -0.69 | -0.36 | -0.20 | -0.20 | -0.08 |  | -48.3                                      | -41.2 | -37.7 | -29.5 | -18.1 | -8.9  | -4.8  | -4.7  | -1.8  |     |
| BR3       | -1.35                                | -1.28 | -1.21 | -1.12 | -1.10 | -1.05 | -1.02 | -0.96 | -0.92 |  | -39.1                                      | -36.6 | -33.9 | -30.9 | -29.5 | -27.2 | -25.7 | -23.9 | -22.8 |     |
| SCh1      | -0.12                                | -0.04 | -0.02 | 0.02  | 0.00  | -0.02 | -0.03 | -0.03 | -0.01 |  | -3.5                                       | -1.2  | -0.7  | 0.4   | 0.0   | -0.6  | -0.7  | -0.8  | -0.2  |     |
| SCh2      | 0.00                                 | -0.02 | -0.01 | 0.00  | -0.02 | -0.02 | -0.04 | -0.03 | -0.04 |  | -0.1                                       | -0.5  | -0.3  | -0.1  | -0.4  | -0.4  | -0.8  | -0.6  | -0.8  |     |
| SR        | 0.00                                 | 0.00  | 0.00  | -0.01 | -0.01 | 0.00  | -0.01 | 0.00  | -0.01 |  | 0.0                                        | -0.1  | 0.0   | -0.1  | -0.1  | 0.0   | -0.1  | 0.0   | -0.1  |     |
| StbR      | 0.07                                 | 0.02  | 0.00  | -0.07 | -0.09 | -0.16 | -0.18 | -0.23 | -0.21 |  | 1.5                                        | 0.3   | 0.0   | -1.2  | -1.5  | -2.5  | -2.8  | -3.6  | -3.2  |     |

---

# **45 ft Channel Depth**

*Mitigation Plan 6a*

*D.O. Mitigation*

---

**Dissolved Oxygen Percentiles Distribution in Critical Cells**  
Scenario: 6A3ft-withDOMitigation

| Zone | D.O. Percentile (mg/l) |      |      |      |      |      |      |      |      |
|------|------------------------|------|------|------|------|------|------|------|------|
|      | 1%                     | 5%   | 10%  | 25%  | 50%  | 75%  | 90%  | 95%  | 99%  |
| FR1  | 3.99                   | 4.04 | 4.08 | 4.28 | 4.42 | 4.61 | 4.74 | 4.79 | 4.86 |
| FR2  | 3.85                   | 3.95 | 4.02 | 4.28 | 4.46 | 4.63 | 4.93 | 4.98 | 5.03 |
| FR3  | 3.72                   | 3.78 | 3.84 | 4.14 | 4.31 | 4.6  | 5.11 | 5.62 | 5.99 |
| FR4  | 3.74                   | 3.78 | 3.84 | 4.16 | 4.32 | 4.6  | 5.15 | 5.62 | 6.05 |
| FR5  | 3.88                   | 3.91 | 4.02 | 4.27 | 4.43 | 4.71 | 5.44 | 5.73 | 5.93 |
| FR6  | 3.92                   | 4.01 | 4.1  | 4.36 | 4.51 | 4.82 | 5.61 | 5.94 | 6.12 |
| FR7  | 4.27                   | 4.39 | 4.47 | 4.72 | 5    | 5.87 | 6.6  | 6.82 | 6.92 |
| FR8  | 4.77                   | 4.88 | 5.07 | 5.43 | 6.54 | 7.4  | 7.99 | 8.18 | 8.48 |
| FR9  | 5.8                    | 6.29 | 6.41 | 6.72 | 7.08 | 7.52 | 7.95 | 8.32 | 8.94 |
| FR10 | 4.69                   | 5.04 | 5.22 | 5.55 | 5.9  | 6.31 | 6.6  | 6.85 | 7.15 |
| FR11 | 4.19                   | 4.59 | 4.81 | 5.11 | 5.66 | 6.14 | 6.4  | 6.65 | 6.94 |
| MR1  | 4.55                   | 4.73 | 4.82 | 5.04 | 5.32 | 5.68 | 6.1  | 6.28 | 6.36 |
| MR2  | 4.39                   | 4.53 | 4.65 | 4.89 | 5.22 | 5.65 | 5.95 | 6.23 | 6.36 |
| MR3  | 4.32                   | 4.44 | 4.57 | 4.73 | 5.06 | 5.36 | 5.61 | 5.79 | 6.01 |
| MR4  | 4.47                   | 4.6  | 4.67 | 4.85 | 5.14 | 5.36 | 5.58 | 5.68 | 5.97 |
| MR5  | 2.21                   | 2.8  | 3.11 | 3.84 | 5.35 | 6.19 | 6.52 | 6.78 | 7.04 |
| MR6  | 6.14                   | 6.32 | 6.47 | 6.64 | 6.9  | 7.23 | 7.41 | 7.51 | 7.62 |
| LBR1 | 4.01                   | 4.82 | 5.14 | 5.49 | 5.79 | 6.09 | 6.31 | 6.53 | 6.67 |
| LBR2 | 4.48                   | 4.59 | 4.7  | 4.92 | 5.14 | 5.38 | 5.56 | 5.7  | 6.48 |
| LBR3 | 2.61                   | 2.7  | 2.86 | 3.07 | 3.34 | 3.65 | 3.82 | 3.9  | 4.04 |
| BR1  | 3.77                   | 4.45 | 4.72 | 4.91 | 5.06 | 5.26 | 5.47 | 5.61 | 5.73 |
| BR2  | 2.44                   | 2.64 | 2.85 | 3.28 | 4.44 | 5.16 | 5.37 | 5.49 | 5.66 |
| BR3  | 2.32                   | 2.41 | 2.47 | 2.58 | 2.78 | 3.02 | 3.4  | 3.66 | 3.97 |
| SCH1 | 2.34                   | 2.68 | 2.78 | 2.98 | 3.28 | 4.09 | 4.39 | 4.49 | 4.64 |
| SCH2 | 3.89                   | 4.02 | 4.14 | 4.27 | 4.45 | 4.6  | 4.7  | 4.78 | 4.93 |
| SR   | 4.68                   | 4.73 | 4.96 | 5.3  | 5.62 | 5.96 | 6.1  | 6.15 | 6.22 |
| StbR | 4.21                   | 4.74 | 5.11 | 5.7  | 6.39 | 6.95 | 7.37 | 7.59 | 7.89 |

**Delta D.O. Percentiles for Critical Cells**  
 Baseline: WASP1997Existing  
 Project: Scenario: 6A3ft-withDilution

| Zone | Delta D.O. Percentile |       |       |       |       |       |       |       |       |       |       |       |       |       |       |       |       |       |
|------|-----------------------|-------|-------|-------|-------|-------|-------|-------|-------|-------|-------|-------|-------|-------|-------|-------|-------|-------|
|      | 1%                    | 5%    | 10%   | 25%   | 50%   | 75%   | 90%   | 95%   | 99    | 1%    | 5%    | 10%   | 25%   | 50%   | 75%   | 90%   | 95%   | 99    |
| FR1  | 0.07                  | 1.8   | 0.05  | 1.3   | 0.03  | 0.7   | 0.06  | 1.4   | 0.04  | 0.9   | 0.09  | 2.0   | 0.11  | 2.4   | 0.09  | 1.9   | 0.12  | 2.5   |
| FR2  | 0.19                  | 5.2   | 0.19  | 5.1   | 0.18  | 4.7   | 0.25  | 6.2   | 0.24  | 5.7   | 0.23  | 5.2   | 0.31  | 6.7   | 0.29  | 6.2   | -0.05 | -1.0  |
| FR3  | 0.23                  | 6.6   | 0.19  | 5.3   | 0.2   | 5.5   | 0.27  | 7.0   | 0.26  | 6.4   | 0.31  | 7.2   | 0.33  | 6.9   | 0.55  | 10.8  | 0.39  | 7.0   |
| FR4  | 0.24                  | 6.9   | 0.22  | 6.2   | 0.22  | 6.1   | 0.24  | 6.1   | 0.25  | 6.1   | 0.2   | 4.5   | 0.19  | 3.8   | 0.31  | 5.8   | 0.55  | 10.0  |
| FR6  | 0.28                  | 7.2   | 0.17  | 4.5   | 0.13  | 3.3   | 0.19  | 4.7   | 0.12  | 2.8   | -0.18 | -3.7  | 0.02  | 0.4   | 0.1   | 1.8   | 0.15  | 2.8   |
| FR6  | 0.23                  | 6.2   | 0.25  | 6.6   | 0.21  | 5.4   | 0.24  | 5.8   | 0.25  | 5.9   | 0.04  | 0.8   | 0.04  | 0.7   | 0.17  | 2.9   | 0.21  | 3.6   |
| FR7  | 0.1                   | 2.4   | 0.14  | 3.3   | 0.14  | 3.2   | 0.11  | 2.4   | -0.03 | -0.6  | -0.11 | -1.8  | 0.34  | 5.4   | 0.46  | 7.2   | 0.43  | 6.6   |
| FR8  | 0.11                  | 2.4   | 0.1   | 2.1   | 0.01  | 0.2   | -0.08 | -1.5  | 0.42  | 6.9   | 0.96  | 14.9  | 1.27  | 18.9  | 1.33  | 19.4  | 1.37  | 19.3  |
| FR9  | 0.92                  | 18.9  | 1.26  | 25.0  | 1.08  | 20.3  | 1     | 17.5  | 0.8   | 12.7  | 0.92  | 13.9  | 1.1   | 16.1  | 1.3   | 18.5  | 1.75  | 24.3  |
| FR10 | 0.38                  | 8.8   | 0.26  | 5.4   | 0.27  | 5.5   | 0.23  | 4.3   | -0.01 | -0.2  | -0.12 | -1.9  | -0.08 | -1.2  | -0.16 | -2.3  | -0.07 | -1.0  |
| FR11 | 0.02                  | 0.5   | -0.11 | -2.3  | -0.12 | -2.4  | -0.13 | -2.5  | -0.01 | -0.2  | 0     | 0.0   | -0.1  | -1.5  | 0.01  | 0.2   | -0.19 | -2.7  |
| MR1  | 0.14                  | 3.2   | 0.2   | 4.4   | 0.2   | 4.3   | 0.15  | 3.1   | 0.18  | 3.1   | 0.09  | 1.6   | 0.21  | 3.6   | 0.28  | 4.7   | 0.14  | 2.3   |
| MR2  | 0.36                  | 8.9   | 0.38  | 9.2   | 0.32  | 7.4   | 0.27  | 5.8   | 0.15  | 3.0   | 0.12  | 2.2   | 0.15  | 2.6   | 0.33  | 5.6   | 0.33  | 5.5   |
| MR3  | 0.62                  | 16.8  | 0.55  | 14.1  | 0.57  | 14.3  | 0.54  | 12.9  | 0.54  | 11.9  | 0.29  | 5.7   | -0.1  | -1.8  | -0.14 | -2.4  | -0.18 | -2.9  |
| MR4  | 0.58                  | 14.9  | 0.57  | 14.1  | 0.55  | 13.3  | 0.46  | 10.5  | 0.53  | 11.5  | 0.47  | 9.6   | 0.52  | 10.3  | 0.5   | 9.7   | 0.56  | 10.4  |
| MR5  | 0.72                  | 48.3  | 0.76  | 37.3  | 0.7   | 29.0  | 0.79  | 25.9  | 0.38  | 7.6   | -0.04 | -0.6  | -0.05 | -0.8  | -0.11 | -1.6  | -0.07 | -1.0  |
| MR6  | 4.03                  | 191.0 | 3.83  | 153.8 | 3.46  | 115.0 | 3.13  | 89.2  | 1.29  | 23.0  | 0.87  | 13.7  | 0.61  | 9.0   | 0.45  | 6.4   | 0.3   | 4.1   |
| LBR1 | 0.44                  | 12.3  | 0.47  | 10.8  | 0.39  | 8.2   | 0.36  | 7.0   | 0.36  | 6.6   | 0.45  | 8.0   | 0.34  | 5.7   | 0.37  | 6.0   | 0.2   | 3.1   |
| LBR2 | 0.79                  | 21.4  | 0.73  | 18.9  | 0.73  | 18.4  | 0.76  | 18.3  | 0.75  | 17.1  | 0.78  | 17.0  | 0.79  | 16.6  | 0.82  | 16.8  | 1.22  | 23.2  |
| LBR3 | -0.28                 | -9.7  | -0.58 | -17.7 | -0.61 | -17.6 | -0.61 | -16.6 | -0.61 | -15.4 | -0.89 | -15.9 | -0.91 | -19.2 | -1.09 | -21.8 | -1.2  | -22.9 |
| BR1  | 0.49                  | 14.9  | 1.04  | 30.5  | 1.15  | 32.2  | 1.17  | 31.3  | 1.09  | 27.5  | 1.06  | 25.2  | 1.04  | 23.5  | 1.08  | 23.8  | 1.09  | 23.5  |
| BR2  | -0.11                 | -4.3  | -0.2  | -7.0  | -0.14 | -4.7  | 0.04  | 1.2   | 1     | 29.1  | 1.46  | 39.5  | 1.53  | 39.8  | 1.56  | 39.7  | 1.63  | 40.4  |
| BR3  | -0.71                 | -23.4 | -0.85 | -26.1 | -0.97 | -28.2 | -1.04 | -28.7 | -1    | -26.5 | -0.93 | -23.5 | -0.88 | -16.7 | -0.49 | -11.8 | -0.28 | -6.6  |
| SCH1 | -0.05                 | -2.1  | 0.11  | 4.3   | 0.1   | 3.7   | 0.15  | 5.3   | 0.27  | 9.0   | 0.68  | 19.9  | 0.62  | 16.4  | 0.6   | 15.4  | 0.5   | 12.1  |
| SCH2 | 0.15                  | 4.0   | 0.11  | 2.8   | 0.13  | 3.2   | 0.13  | 3.1   | 0.12  | 2.8   | 0.13  | 2.9   | 0.1   | 2.2   | 0.1   | 2.1   | 0.11  | 2.3   |
| SR   | -0.01                 | -0.2  | -0.01 | -0.2  | -0.01 | -0.2  | -0.01 | -0.2  | 0     | 0.0   | -0.01 | -0.2  | -0.01 | -0.2  | -0.01 | -0.2  | -0.01 | -0.2  |
| SubR | 0.37                  | 9.6   | 0.52  | 12.3  | 0.54  | 11.8  | 0.66  | 13.1  | 0.7   | 12.3  | 0.75  | 12.1  | 0.88  | 13.6  | 0.95  | 14.3  | 1.05  | 15.4  |

### D.O. %-tiles for zones of Savannah Estuary

Simulation Period: Year 1997 AUGUST 1 -AUGUST 31

Project:enario: 6A3ft-withDOmitigation

| Zone Name | D.O. Concentration Percentiles (mg/l) |      |      |      |      |      |      |      |      |
|-----------|---------------------------------------|------|------|------|------|------|------|------|------|
|           | 1%                                    | 5%   | 10%  | 25%  | 50%  | 75%  | 90%  | 95%  | 99%  |
| FR1       | 4.19                                  | 4.24 | 4.31 | 4.42 | 4.53 | 4.63 | 4.70 | 4.75 | 4.80 |
| FR2       | 4.07                                  | 4.09 | 4.13 | 4.42 | 4.54 | 4.72 | 4.86 | 4.93 | 4.99 |
| FR3       | 3.90                                  | 3.97 | 4.02 | 4.29 | 4.44 | 4.61 | 5.01 | 5.06 | 5.17 |
| FR4       | 3.87                                  | 3.92 | 3.95 | 4.25 | 4.39 | 4.58 | 5.15 | 5.41 | 5.69 |
| FR5       | 3.94                                  | 3.98 | 4.10 | 4.34 | 4.50 | 4.82 | 5.53 | 5.84 | 6.03 |
| FR6       | 4.14                                  | 4.19 | 4.26 | 4.53 | 4.72 | 5.16 | 5.92 | 6.20 | 6.34 |
| FR7       | 4.58                                  | 4.69 | 4.85 | 5.13 | 5.90 | 6.51 | 6.89 | 7.00 | 7.08 |
| FR8       | 4.98                                  | 5.15 | 5.31 | 5.72 | 6.61 | 7.30 | 7.83 | 7.94 | 8.14 |
| FR9       | 6.29                                  | 6.54 | 6.68 | 6.96 | 7.20 | 7.47 | 7.73 | 7.92 | 8.03 |
| FR10      | 5.46                                  | 5.76 | 5.91 | 6.17 | 6.52 | 6.79 | 7.11 | 7.23 | 7.43 |
| FR11      | 4.54                                  | 4.75 | 4.91 | 5.18 | 5.49 | 5.76 | 5.99 | 6.12 | 6.30 |
| MR1       | 4.61                                  | 4.75 | 4.87 | 5.10 | 5.34 | 5.65 | 6.05 | 6.24 | 6.34 |
| MR2       | 4.44                                  | 4.61 | 4.74 | 5.01 | 5.29 | 5.61 | 5.94 | 6.22 | 6.32 |
| MR3       | 4.41                                  | 4.52 | 4.64 | 4.82 | 5.09 | 5.36 | 5.54 | 5.68 | 5.84 |
| MR4       | 4.79                                  | 4.92 | 5.03 | 5.23 | 5.52 | 5.75 | 5.96 | 6.14 | 6.29 |
| MR5       | 3.26                                  | 3.52 | 3.90 | 4.36 | 5.60 | 6.18 | 6.49 | 6.75 | 6.95 |
| MR6       | 2.96                                  | 3.23 | 3.43 | 3.70 | 4.21 | 4.68 | 4.89 | 5.04 | 5.14 |
| LBR1      | 4.61                                  | 4.93 | 5.00 | 5.25 | 5.49 | 5.71 | 5.94 | 6.07 | 6.17 |
| LBR2      | 4.32                                  | 4.42 | 4.51 | 4.70 | 4.94 | 5.15 | 5.31 | 5.40 | 5.53 |
| LBR3      | 3.35                                  | 3.46 | 3.58 | 3.74 | 3.96 | 4.18 | 4.37 | 4.43 | 4.57 |
| BR1       | 4.48                                  | 4.71 | 4.84 | 5.05 | 5.35 | 5.67 | 5.81 | 5.95 | 6.03 |
| BR2       | 2.94                                  | 3.48 | 3.79 | 4.34 | 5.10 | 5.38 | 5.60 | 5.71 | 5.79 |
| BR3       | 2.74                                  | 2.81 | 2.87 | 2.99 | 3.20 | 3.47 | 3.72 | 3.89 | 4.06 |
| SCh1      | 3.49                                  | 3.60 | 3.70 | 3.85 | 3.94 | 4.02 | 4.09 | 4.14 | 4.22 |
| SCh2      | 4.08                                  | 4.16 | 4.20 | 4.39 | 4.52 | 4.63 | 4.72 | 4.77 | 4.84 |
| SR        | 4.90                                  | 4.95 | 5.18 | 5.52 | 5.83 | 6.16 | 6.34 | 6.41 | 6.47 |
| StbR      | 5.10                                  | 5.36 | 5.53 | 5.87 | 6.31 | 6.64 | 6.90 | 7.02 | 7.21 |

Difference of D.O. %-tiles for zones of Savannah Estuary

Simulation Period: Year 1997 AUGUST 1 -AUGUST 31

Baseline:nario: WASP1997Existing

Project ario: 6A3ft-withDOmitigation

| Zone<br>Name | Project - Baseline Difference (mg/l) |       |       |       |       |       |       |       |       |  | Project - Baseline Relative Difference (%) |       |       |       |       |       |       |       |       |  |
|--------------|--------------------------------------|-------|-------|-------|-------|-------|-------|-------|-------|--|--------------------------------------------|-------|-------|-------|-------|-------|-------|-------|-------|--|
|              | 1%                                   | 5%    | 10%   | 25%   | 50%   | 75%   | 90%   | 95%   | 99%   |  | 1%                                         | 5%    | 10%   | 25%   | 50%   | 75%   | 90%   | 95%   | 99%   |  |
| FR1          | 0.06                                 | 0.04  | 0.04  | 0.04  | 0.03  | 0.03  | -0.03 | -0.05 | -0.04 |  | 1.4                                        | 1.0   | 1.1   | 1.0   | 0.8   | 0.7   | -0.6  | -1.0  | -0.9  |  |
| FR2          | 0.13                                 | 0.10  | 0.10  | 0.16  | 0.17  | 0.19  | 0.21  | 0.25  | 0.23  |  | 3.2                                        | 2.5   | 2.4   | 3.8   | 3.9   | 4.1   | 4.5   | 5.3   | 4.9   |  |
| FR3          | 0.21                                 | 0.20  | 0.19  | 0.26  | 0.25  | 0.23  | 0.29  | 0.27  | 0.18  |  | 5.6                                        | 5.3   | 4.9   | 6.5   | 5.9   | 5.2   | 6.2   | 5.7   | 3.6   |  |
| FR4          | 0.22                                 | 0.21  | 0.20  | 0.27  | 0.27  | 0.20  | 0.22  | 0.11  | 0.15  |  | 5.9                                        | 5.7   | 5.3   | 6.6   | 6.5   | 4.7   | 4.5   | 2.0   | 2.6   |  |
| FR5          | 0.26                                 | 0.22  | 0.22  | 0.26  | 0.22  | 0.06  | 0.11  | 0.20  | 0.24  |  | 7.0                                        | 5.8   | 5.6   | 6.3   | 5.2   | 1.2   | 2.1   | 3.5   | 4.1   |  |
| FR6          | 0.18                                 | 0.17  | 0.14  | 0.21  | 0.17  | -0.03 | 0.15  | 0.27  | 0.30  |  | 4.5                                        | 4.3   | 3.5   | 4.8   | 3.7   | -0.7  | 2.5   | 4.6   | 4.9   |  |
| FR7          | 0.14                                 | 0.14  | 0.16  | 0.04  | 0.05  | 0.32  | 0.48  | 0.44  | 0.38  |  | 3.1                                        | 3.1   | 3.4   | 0.9   | 0.8   | 5.2   | 7.4   | 6.7   | 5.6   |  |
| FR8          | 0.12                                 | 0.09  | 0.02  | 0.06  | 0.46  | 0.87  | 1.15  | 1.13  | 1.17  |  | 2.5                                        | 1.9   | 0.4   | 1.0   | 7.5   | 13.5  | 17.2  | 16.8  | 16.7  |  |
| FR9          | 0.62                                 | 0.64  | 0.66  | 0.70  | 0.67  | 0.66  | 0.66  | 0.69  | 0.70  |  | 10.9                                       | 10.9  | 11.0  | 11.1  | 10.2  | 9.8   | 9.4   | 9.6   | 9.5   |  |
| FR10         | -0.25                                | -0.09 | -0.11 | -0.13 | -0.05 | -0.02 | -0.05 | -0.01 | 0.11  |  | -4.4                                       | -1.5  | -1.8  | -2.0  | -0.7  | -0.3  | -0.7  | -0.1  | 1.5   |  |
| FR11         | -0.33                                | -0.35 | -0.36 | -0.41 | -0.39 | -0.41 | -0.46 | -0.43 | -0.38 |  | -6.9                                       | -6.9  | -6.9  | -7.3  | -6.6  | -6.7  | -7.1  | -6.6  | -5.7  |  |
| MR1          | 0.13                                 | 0.17  | 0.17  | 0.20  | 0.17  | 0.11  | 0.20  | 0.28  | 0.30  |  | 2.9                                        | 3.7   | 3.6   | 4.2   | 3.2   | 2.0   | 3.5   | 4.6   | 5.0   |  |
| MR2          | 0.24                                 | 0.30  | 0.23  | 0.23  | 0.16  | 0.12  | 0.14  | 0.31  | 0.29  |  | 5.7                                        | 6.9   | 5.1   | 4.7   | 3.1   | 2.2   | 2.4   | 5.3   | 4.9   |  |
| MR3          | 0.56                                 | 0.48  | 0.53  | 0.44  | 0.36  | 0.13  | -0.05 | -0.04 | -0.01 |  | 14.5                                       | 11.9  | 12.9  | 10.0  | 7.5   | 2.6   | -0.9  | -0.7  | -0.1  |  |
| MR4          | 0.40                                 | 0.42  | 0.41  | 0.45  | 0.47  | 0.51  | 0.52  | 0.60  | 0.60  |  | 9.1                                        | 9.3   | 8.9   | 9.4   | 9.2   | 9.7   | 9.5   | 10.9  | 10.4  |  |
| MR5          | 0.95                                 | 0.97  | 0.93  | 0.90  | 0.26  | 0.02  | -0.03 | -0.07 | -0.06 |  | 41.1                                       | 37.9  | 31.5  | 25.8  | 4.9   | 0.3   | -0.5  | -1.0  | -0.8  |  |
| MR6          | 0.81                                 | 0.70  | 0.38  | 0.12  | -1.48 | -1.65 | -1.92 | -1.90 | -2.14 |  | 37.9                                       | 27.5  | 12.3  | 3.4   | -26.0 | -26.1 | -28.2 | -27.4 | -29.4 |  |
| LBR1         | 0.32                                 | 0.44  | 0.41  | 0.45  | 0.50  | 0.52  | 0.65  | 0.62  | 0.60  |  | 7.3                                        | 9.8   | 8.9   | 9.4   | 10.0  | 9.9   | 12.2  | 11.4  | 10.7  |  |
| LBR2         | 0.62                                 | 0.61  | 0.55  | 0.57  | 0.59  | 0.59  | 0.60  | 0.63  | 0.63  |  | 16.7                                       | 16.1  | 13.9  | 13.8  | 13.5  | 13.0  | 12.7  | 13.2  | 12.9  |  |
| LBR3         | -0.19                                | -0.12 | -0.08 | -0.05 | 0.01  | 0.07  | 0.13  | 0.08  | 0.11  |  | -5.3                                       | -3.2  | -2.1  | -1.2  | 0.3   | 1.7   | 2.9   | 1.8   | 2.4   |  |
| BR1          | 0.96                                 | 1.12  | 1.20  | 1.15  | 1.31  | 1.46  | 1.38  | 1.45  | 1.43  |  | 27.1                                       | 31.3  | 32.9  | 29.5  | 32.5  | 34.6  | 31.2  | 32.2  | 31.2  |  |
| BR2          | -0.36                                | 0.10  | 0.33  | 0.73  | 1.28  | 1.39  | 1.46  | 1.42  | 1.41  |  | -10.9                                      | 2.9   | 9.5   | 20.0  | 33.6  | 34.9  | 35.2  | 33.0  | 32.1  |  |
| BR3          | -0.72                                | -0.70 | -0.69 | -0.64 | -0.54 | -0.38 | -0.25 | -0.10 | 0.05  |  | -20.7                                      | -19.9 | -19.3 | -17.6 | -14.4 | -9.8  | -6.2  | -2.6  | 1.2   |  |
| SCh1         | -0.02                                | 0.05  | 0.07  | 0.12  | 0.12  | 0.07  | 0.05  | 0.04  | 0.06  |  | -0.5                                       | 1.3   | 2.0   | 3.3   | 3.1   | 1.7   | 1.3   | 1.0   | 1.4   |  |
| SCh2         | 0.14                                 | 0.12  | 0.11  | 0.14  | 0.14  | 0.14  | 0.11  | 0.12  | 0.11  |  | 3.6                                        | 3.0   | 2.8   | 3.2   | 3.2   | 3.0   | 2.4   | 2.5   | 2.3   |  |
| SR           | 0.00                                 | 0.00  | 0.00  | -0.01 | -0.01 | 0.00  | -0.01 | 0.00  | -0.01 |  | 0.0                                        | -0.1  | 0.0   | -0.1  | -0.1  | 0.0   | -0.1  | 0.0   | -0.1  |  |
| StbR         | 0.35                                 | 0.43  | 0.44  | 0.43  | 0.52  | 0.55  | 0.61  | 0.59  | 0.65  |  | 7.4                                        | 8.7   | 8.7   | 7.9   | 8.9   | 9.0   | 9.6   | 9.2   | 9.9   |  |



---

## **44 ft Channel Depth**

---

**Dissolved Oxygen Percentiles Distribution in Critical Cells**  
Scenario: WASP-1997-2ftonly

| Zone | D.O. Percentile (mg/l) |      |      |      |      |      |      |      |      |
|------|------------------------|------|------|------|------|------|------|------|------|
|      | 1%                     | 5%   | 10%  | 25%  | 50%  | 75%  | 90%  | 95%  | 99%  |
| FR1  | 3.95                   | 4.02 | 4.06 | 4.2  | 4.36 | 4.49 | 4.59 | 4.66 | 4.74 |
| FR2  | 3.64                   | 3.76 | 3.84 | 4.01 | 4.17 | 4.36 | 4.54 | 4.6  | 4.69 |
| FR3  | 3.5                    | 3.58 | 3.63 | 3.84 | 3.98 | 4.18 | 4.64 | 4.93 | 5.51 |
| FR4  | 3.49                   | 3.57 | 3.64 | 3.86 | 4.02 | 4.23 | 4.75 | 4.98 | 5.52 |
| FR5  | 3.66                   | 3.76 | 3.88 | 4.03 | 4.26 | 4.61 | 5.21 | 5.44 | 5.64 |
| FR6  | 3.7                    | 3.77 | 3.88 | 4.04 | 4.17 | 4.5  | 5.26 | 5.53 | 5.7  |
| FR7  | 4.1                    | 4.19 | 4.26 | 4.47 | 4.76 | 5.64 | 6.12 | 6.31 | 6.44 |
| FR8  | 4.53                   | 4.64 | 4.81 | 5.22 | 6.02 | 6.38 | 6.61 | 6.75 | 7.05 |
| FR9  | 4.73                   | 4.84 | 5.1  | 5.44 | 6.09 | 6.53 | 6.8  | 6.9  | 7.11 |
| FR10 | 4.34                   | 4.78 | 4.96 | 5.32 | 5.91 | 6.43 | 6.69 | 7.02 | 7.22 |
| FR11 | 4.18                   | 4.68 | 4.93 | 5.26 | 5.66 | 6.14 | 6.5  | 6.66 | 7.15 |
| MR1  | 4.34                   | 4.42 | 4.55 | 4.76 | 5.04 | 5.4  | 5.71 | 5.85 | 6.18 |
| MR2  | 4                      | 4.13 | 4.28 | 4.59 | 5.01 | 5.41 | 5.68 | 5.8  | 5.97 |
| MR3  | 3.75                   | 3.89 | 3.98 | 4.17 | 4.48 | 4.98 | 5.68 | 5.88 | 6.23 |
| MR4  | 4.03                   | 4.18 | 4.3  | 4.47 | 4.74 | 4.99 | 5.15 | 5.28 | 5.47 |
| MR5  | 1.48                   | 2.04 | 2.43 | 3.07 | 4.92 | 6.23 | 6.57 | 6.9  | 7.11 |
| MR6  | 2.09                   | 2.52 | 3.01 | 3.55 | 5.61 | 6.36 | 6.8  | 7.06 | 7.32 |
| LBR1 | 3.61                   | 4.36 | 4.77 | 5.16 | 5.43 | 5.67 | 5.99 | 6.15 | 6.48 |
| LBR2 | 3.62                   | 3.86 | 3.96 | 4.18 | 4.41 | 4.6  | 4.8  | 4.97 | 5.88 |
| LBR3 | 3.03                   | 3.34 | 3.48 | 3.75 | 4.03 | 4.44 | 4.82 | 5.02 | 5.29 |
| BR1  | 3.28                   | 3.41 | 3.57 | 3.73 | 3.95 | 4.18 | 4.4  | 4.48 | 4.62 |
| BR2  | 2.57                   | 2.81 | 3    | 3.22 | 3.44 | 3.7  | 3.86 | 3.93 | 4.03 |
| BR3  | 3.02                   | 3.27 | 3.45 | 3.61 | 3.78 | 3.93 | 4.06 | 4.13 | 4.27 |
| SCH1 | 2.4                    | 2.55 | 2.72 | 2.85 | 3.02 | 3.4  | 3.74 | 3.89 | 4.09 |
| SCH2 | 3.77                   | 3.89 | 3.99 | 4.1  | 4.3  | 4.43 | 4.56 | 4.62 | 4.76 |
| SR   | 4.69                   | 4.74 | 4.97 | 5.31 | 5.62 | 5.97 | 6.11 | 6.16 | 6.23 |
| StbR | 3.64                   | 4.17 | 4.56 | 5.03 | 5.73 | 6.17 | 6.45 | 6.63 | 6.88 |

Delta D.O. Percentiles for Critical Cells  
Baseline: Scenario: WASP1997Existing  
Project: Scenario: WASP-1997-2ftonly

| Zone | Delta D.O. Percentile |      |       |      |       |      |       |      |       |      |       |      |
|------|-----------------------|------|-------|------|-------|------|-------|------|-------|------|-------|------|
|      | 1%                    |      | 5%    |      | 10%   |      | 25%   |      | 50%   |      | 75%   |      |
|      | mg/l                  | %    | mg/l  | %    | mg/l  | %    | mg/l  | %    | mg/l  | %    | mg/l  | %    |
| FR1  | 0.03                  | 0.8  | 0.03  | 0.8  | 0.01  | 0.2  | -0.02 | -0.5 | -0.02 | -0.5 | -0.03 | -0.7 |
| FR2  | -0.02                 | -0.5 | 0     | 0.0  | 0     | 0.0  | -0.02 | -0.5 | -0.05 | -1.2 | -0.04 | -0.9 |
| FR3  | 0.01                  | 0.3  | -0.01 | -0.3 | -0.01 | -0.3 | -0.03 | -0.8 | -0.07 | -1.7 | -0.11 | -2.6 |
| FR4  | -0.01                 | -0.3 | 0.01  | 0.3  | 0.02  | 0.6  | -0.06 | -1.5 | -0.05 | -1.2 | -0.17 | -3.9 |
| FR5  | 0.04                  | 1.1  | 0.02  | 0.5  | -0.01 | -0.3 | -0.05 | -1.2 | -0.05 | -1.2 | -0.28 | -5.7 |
| FR6  | 0.01                  | 0.3  | 0.01  | 0.3  | -0.01 | -0.3 | -0.08 | -1.9 | -0.09 | -2.1 | -0.28 | -5.9 |
| FR7  | -0.07                 | -1.7 | -0.06 | -1.4 | -0.07 | -1.6 | -0.14 | -3.0 | -0.27 | -5.4 | -0.34 | -5.7 |
| FR8  | -0.13                 | -2.8 | -0.14 | -2.9 | -0.25 | -4.9 | -0.29 | -5.3 | -0.1  | -1.6 | -0.06 | -0.9 |
| FR9  | -0.15                 | -3.1 | -0.19 | -3.6 | -0.23 | -4.3 | -0.26 | -4.9 | -0.19 | -3.0 | -0.07 | -1.1 |
| FR10 | 0.03                  | 0.7  | 0     | 0.0  | 0.01  | 0.2  | 0     | 0.0  | 0     | 0.0  | 0     | 0.0  |
| FR11 | 0.01                  | 0.2  | -0.02 | -0.4 | 0     | 0.0  | 0.02  | 0.4  | -0.01 | -0.2 | 0     | 0.0  |
| MR1  | -0.07                 | -1.6 | -0.11 | -2.4 | -0.07 | -1.5 | -0.13 | -2.7 | -0.12 | -2.3 | -0.19 | -3.4 |
| MR2  | -0.03                 | -0.7 | -0.02 | -0.5 | -0.05 | -1.2 | -0.03 | -0.6 | -0.06 | -1.2 | -0.12 | -2.2 |
| MR3  | 0.05                  | 1.4  | 0     | 0.0  | -0.02 | -0.5 | -0.02 | -0.5 | -0.04 | -0.9 | -0.09 | -1.8 |
| MR4  | 0.14                  | 3.6  | 0.15  | 3.7  | 0.18  | 4.4  | 0.08  | 1.8  | 0.13  | 2.8  | 0.1   | 2.0  |
| MR5  | -0.01                 | -0.7 | 0     | 0.0  | 0.02  | 0.8  | 0.02  | 0.7  | -0.05 | -1.0 | 0     | 0.0  |
| MR6  | -0.02                 | -0.9 | 0.03  | 1.2  | 0     | 0.0  | 0.04  | 1.1  | 0     | 0.0  | 0     | 0.0  |
| LBR1 | 0.04                  | 1.1  | 0.01  | 0.2  | 0.02  | 0.4  | 0.03  | 0.6  | 0     | 0.0  | 0.03  | 0.5  |
| LBR2 | -0.07                 | -1.9 | 0     | 0.0  | -0.01 | -0.3 | 0.02  | 0.5  | 0.02  | 0.5  | 0     | 0.0  |
| LBR3 | 0.14                  | 4.8  | 0.06  | 1.8  | 0.01  | 0.3  | 0.07  | 1.9  | 0.08  | 2.0  | 0.1   | 2.3  |
| BR1  | 0                     | 0.0  | 0     | 0.0  | 0     | 0.0  | -0.01 | -0.3 | -0.02 | -0.5 | -0.02 | -0.5 |
| BR2  | 0.02                  | 0.8  | -0.03 | -1.1 | 0.01  | 0.3  | -0.02 | -0.6 | 0     | 0.0  | 0     | 0.0  |
| BR3  | -0.01                 | -0.3 | 0.01  | 0.3  | 0.01  | 0.3  | -0.01 | -0.3 | 0     | 0.0  | -0.02 | -0.5 |
| SCH1 | 0.01                  | 0.4  | -0.02 | -0.8 | 0.04  | 1.5  | 0.02  | 0.7  | 0.01  | 0.3  | -0.01 | -0.3 |
| SCH2 | 0.03                  | 0.8  | -0.02 | -0.5 | -0.02 | -0.5 | -0.04 | -1.0 | -0.03 | -0.7 | -0.04 | -0.9 |
| SR   | 0                     | 0.0  | 0     | 0.0  | 0     | 0.0  | 0     | 0.0  | 0     | 0.0  | 0     | 0.0  |
| SibR | -0.2                  | -5.2 | -0.05 | -1.2 | -0.01 | -0.2 | -0.01 | -0.2 | 0.04  | 0.7  | -0.03 | -0.5 |

### D.O. %-tiles for zones of Savannah Estuary

Simulation Period: Year 1997 AUGUST 1 -AUGUST 31  
 Project Scenario: WASP-1997-2ftonly

| Zone Name | D.O. Concentration Percentiles (mg/l) |      |      |      |      |      |      |      |      |
|-----------|---------------------------------------|------|------|------|------|------|------|------|------|
|           | 1%                                    | 5%   | 10%  | 25%  | 50%  | 75%  | 90%  | 95%  | 99%  |
| FR1       | 4.14                                  | 4.22 | 4.27 | 4.36 | 4.48 | 4.57 | 4.68 | 4.76 | 4.84 |
| FR2       | 3.96                                  | 4.01 | 4.04 | 4.23 | 4.35 | 4.50 | 4.60 | 4.64 | 4.70 |
| FR3       | 3.71                                  | 3.77 | 3.85 | 4.00 | 4.15 | 4.32 | 4.59 | 4.67 | 4.74 |
| FR4       | 3.65                                  | 3.71 | 3.75 | 3.93 | 4.06 | 4.22 | 4.73 | 5.05 | 5.26 |
| FR5       | 3.70                                  | 3.77 | 3.86 | 4.03 | 4.17 | 4.52 | 5.13 | 5.43 | 5.61 |
| FR6       | 3.95                                  | 3.98 | 4.06 | 4.24 | 4.39 | 4.88 | 5.56 | 5.76 | 5.89 |
| FR7       | 4.36                                  | 4.45 | 4.57 | 4.84 | 5.63 | 6.08 | 6.32 | 6.45 | 6.59 |
| FR8       | 4.72                                  | 4.88 | 5.04 | 5.42 | 6.00 | 6.36 | 6.60 | 6.71 | 6.89 |
| FR9       | 5.46                                  | 5.74 | 5.90 | 6.16 | 6.48 | 6.75 | 7.02 | 7.19 | 7.32 |
| FR10      | 5.70                                  | 5.85 | 6.01 | 6.30 | 6.56 | 6.81 | 7.17 | 7.22 | 7.32 |
| FR11      | 4.87                                  | 5.10 | 5.27 | 5.59 | 5.89 | 6.18 | 6.45 | 6.56 | 6.68 |
| MR1       | 4.39                                  | 4.49 | 4.60 | 4.80 | 5.05 | 5.41 | 5.64 | 5.80 | 5.91 |
| MR2       | 4.17                                  | 4.31 | 4.47 | 4.71 | 5.04 | 5.38 | 5.66 | 5.77 | 5.89 |
| MR3       | 3.89                                  | 4.03 | 4.11 | 4.37 | 4.70 | 5.15 | 5.53 | 5.64 | 5.77 |
| MR4       | 4.41                                  | 4.52 | 4.62 | 4.79 | 5.06 | 5.25 | 5.44 | 5.57 | 5.71 |
| MR5       | 2.30                                  | 2.56 | 3.00 | 3.49 | 5.30 | 6.16 | 6.53 | 6.83 | 7.02 |
| MR6       | 2.13                                  | 2.55 | 3.09 | 3.60 | 5.71 | 6.33 | 6.80 | 6.94 | 7.28 |
| LBR1      | 4.30                                  | 4.51 | 4.59 | 4.82 | 5.01 | 5.20 | 5.31 | 5.46 | 5.56 |
| LBR2      | 3.70                                  | 3.80 | 3.96 | 4.14 | 4.36 | 4.55 | 4.73 | 4.78 | 4.93 |
| LBR3      | 3.57                                  | 3.63 | 3.69 | 3.82 | 3.99 | 4.15 | 4.30 | 4.41 | 4.49 |
| BR1       | 3.53                                  | 3.58 | 3.64 | 3.88 | 4.02 | 4.18 | 4.39 | 4.46 | 4.55 |
| BR2       | 3.30                                  | 3.38 | 3.45 | 3.61 | 3.80 | 3.96 | 4.12 | 4.27 | 4.36 |
| BR3       | 3.44                                  | 3.50 | 3.54 | 3.62 | 3.74 | 3.87 | 3.96 | 3.99 | 4.01 |
| SCh1      | 3.47                                  | 3.55 | 3.61 | 3.71 | 3.82 | 3.94 | 4.02 | 4.09 | 4.17 |
| SCh2      | 3.97                                  | 4.04 | 4.09 | 4.22 | 4.35 | 4.46 | 4.55 | 4.60 | 4.69 |
| SR        | 4.90                                  | 4.96 | 5.18 | 5.52 | 5.84 | 6.17 | 6.35 | 6.41 | 6.48 |
| StbR      | 4.69                                  | 4.84 | 5.01 | 5.36 | 5.68 | 6.00 | 6.21 | 6.30 | 6.45 |

# Difference of D.O. %-tiles for zones of Savannah Estuary

Simulation Period: Year 1997 AUGUST 1 -AUGUST 31

Baseline n:nario: WASP1997Existing

Project n:nario: WASP-1997-2ftonly

| Zone Name | Project - Baseline Difference (mg/l) |       |       |       |       |       |       |       |       |      | Project - Baseline Relative Difference (%) |      |      |      |      |      |      |      |      |      |
|-----------|--------------------------------------|-------|-------|-------|-------|-------|-------|-------|-------|------|--------------------------------------------|------|------|------|------|------|------|------|------|------|
|           | 1%                                   | 5%    | 10%   | 25%   | 50%   | 75%   | 90%   | 95%   | 99%   | 99%  | 1%                                         | 5%   | 10%  | 25%  | 50%  | 75%  | 90%  | 95%  | 99%  | 99%  |
| FR1       | 0.01                                 | 0.03  | 0.00  | -0.01 | -0.02 | -0.02 | -0.05 | -0.03 | 0.00  | 0.00 | 0.2                                        | 0.6  | 0.1  | -0.2 | -0.3 | -0.4 | -1.0 | -0.7 | -0.1 | -0.1 |
| FR2       | 0.02                                 | 0.01  | 0.01  | -0.02 | -0.03 | -0.04 | -0.05 | -0.04 | -0.06 | 0.05 | 0.3                                        | 0.2  | -0.6 | -0.6 | -0.9 | -1.1 | -0.9 | -1.2 | -0.9 | -1.2 |
| FR3       | 0.01                                 | 0.00  | 0.02  | -0.03 | -0.04 | -0.06 | -0.12 | -0.12 | -0.25 | 0.3  | -0.1                                       | 0.4  | -0.6 | -1.0 | -1.3 | -2.5 | -2.5 | -2.5 | -5.1 | -5.1 |
| FR4       | 0.00                                 | 0.00  | 0.00  | -0.05 | -0.06 | -0.15 | -0.21 | -0.26 | -0.29 | -0.1 | 0.0                                        | 0.1  | -1.3 | -1.5 | -3.4 | -4.2 | -4.9 | -5.2 | -4.9 | -5.2 |
| FR5       | 0.02                                 | 0.01  | -0.02 | -0.05 | -0.10 | -0.25 | -0.28 | -0.21 | -0.18 | 0.5  | 0.2                                        | -0.6 | -1.3 | -2.3 | -5.2 | -5.2 | -3.8 | -3.8 | -3.2 | -3.2 |
| FR6       | -0.01                                | -0.03 | -0.05 | -0.08 | -0.15 | -0.32 | -0.22 | -0.16 | -0.15 | -0.4 | -0.7                                       | -1.2 | -1.9 | -3.3 | -6.2 | -3.7 | -2.7 | -2.7 | -2.5 | -2.5 |
| FR7       | -0.08                                | -0.10 | -0.12 | -0.25 | -0.23 | -0.10 | -0.09 | -0.11 | -0.11 | -1.8 | -2.2                                       | -2.5 | -4.8 | -3.9 | -1.6 | -1.4 | -1.7 | -1.7 | -1.7 | -1.7 |
| FR8       | -0.14                                | -0.18 | -0.24 | -0.24 | -0.15 | -0.07 | -0.08 | -0.09 | -0.09 | -2.8 | -3.5                                       | -4.6 | -4.2 | -2.5 | -1.1 | -1.2 | -1.3 | -1.3 | -1.3 | -1.3 |
| FR9       | -0.21                                | -0.17 | -0.12 | -0.10 | -0.05 | -0.06 | -0.05 | -0.03 | -0.02 | -3.7 | -2.8                                       | -1.9 | -1.7 | -0.8 | -0.9 | -0.7 | -0.5 | -0.2 | -0.2 | -0.2 |
| FR10      | -0.01                                | 0.00  | 0.00  | 0.00  | 0.00  | 0.00  | 0.01  | -0.01 | 0.00  | -0.2 | 0.0                                        | 0.0  | 0.0  | -0.1 | 0.0  | 0.1  | -0.2 | 0.0  | 0.0  | 0.0  |
| FR11      | 0.00                                 | 0.00  | 0.00  | 0.00  | 0.00  | 0.00  | 0.00  | 0.00  | 0.00  | -0.1 | 0.0                                        | 0.0  | 0.0  | 0.1  | 0.0  | 0.0  | 0.0  | 0.0  | 0.1  | 0.1  |
| MR1       | -0.09                                | -0.09 | -0.10 | -0.09 | -0.13 | -0.13 | -0.20 | -0.17 | -0.13 | -2.0 | -2.1                                       | -2.0 | -1.8 | -2.5 | -2.3 | -3.5 | -2.8 | -2.8 | -2.1 | -2.1 |
| MR2       | -0.03                                | 0.00  | -0.04 | -0.08 | -0.09 | -0.12 | -0.14 | -0.14 | -0.14 | -0.6 | 0.0                                        | -1.0 | -1.7 | -1.8 | -2.1 | -2.4 | -2.4 | -2.4 | -2.4 | -2.4 |
| MR3       | 0.03                                 | -0.01 | 0.00  | -0.01 | -0.04 | -0.07 | -0.06 | -0.08 | -0.08 | 0.8  | -0.2                                       | 0.1  | -0.2 | -0.8 | -1.3 | -1.1 | -1.5 | -1.4 | -1.4 | -1.4 |
| MR4       | 0.02                                 | 0.01  | 0.01  | 0.01  | 0.00  | 0.00  | 0.00  | 0.03  | 0.01  | 0.4  | 0.2                                        | 0.0  | 0.7  | -0.7 | -0.1 | 0.1  | 0.0  | 0.5  | 0.2  | 0.2  |
| MR5       | -0.01                                | 0.00  | 0.03  | 0.02  | -0.04 | 0.00  | 0.00  | 0.00  | 0.01  | -0.4 | 0.0                                        | 1.0  | 0.7  | -0.7 | -0.1 | 0.1  | 0.1  | 0.1  | 0.1  | 0.1  |
| MR6       | -0.01                                | 0.01  | 0.04  | 0.02  | 0.02  | 0.00  | 0.00  | -0.01 | 0.01  | -0.6 | 0.5                                        | 1.1  | 0.4  | 0.4  | 0.0  | 0.0  | -0.1 | 0.1  | 0.1  | 0.1  |
| LBR1      | 0.01                                 | 0.01  | 0.00  | 0.02  | 0.02  | 0.01  | 0.01  | 0.02  | 0.00  | 0.2  | 0.2                                        | 0.1  | 0.4  | 0.4  | 0.2  | 0.2  | 0.3  | -0.1 | -0.1 | -0.1 |
| LBR2      | 0.00                                 | -0.01 | 0.00  | 0.01  | 0.01  | 0.00  | 0.02  | 0.01  | 0.03  | 0.0  | -0.2                                       | -0.1 | 0.2  | 0.2  | -0.1 | 0.3  | 0.2  | 0.7  | 0.7  | 0.7  |
| LBR3      | 0.03                                 | 0.05  | 0.04  | 0.03  | 0.04  | 0.04  | 0.06  | 0.06  | 0.03  | 0.9  | 1.5                                        | 1.1  | 0.9  | 1.0  | 1.1  | 1.4  | 1.4  | 0.6  | 0.6  | 0.6  |
| BR1       | 0.00                                 | 0.00  | 0.00  | -0.02 | -0.02 | -0.03 | -0.04 | -0.04 | -0.05 | 0.1  | -0.1                                       | 0.0  | -0.4 | -0.5 | -0.8 | -0.8 | -0.9 | -1.0 | -1.0 | -1.0 |
| BR2       | 0.00                                 | 0.00  | -0.01 | -0.01 | -0.01 | -0.02 | -0.03 | -0.02 | -0.02 | -0.1 | 0.0                                        | -0.3 | -0.2 | -0.4 | -0.6 | -0.6 | -0.5 | -0.5 | -0.5 | -0.5 |
| BR3       | -0.02                                | -0.01 | -0.01 | 0.00  | 0.00  | 0.02  | -0.01 | -0.01 | 0.01  | -0.4 | -0.3                                       | -0.4 | -0.1 | -0.1 | 0.5  | -0.2 | -0.1 | -0.1 | -0.1 | -0.1 |
| SCh1      | -0.04                                | -0.01 | -0.02 | -0.01 | -0.01 | -0.02 | -0.01 | -0.01 | 0.01  | -1.1 | -0.3                                       | -0.4 | -0.3 | -0.2 | -0.4 | -0.3 | -0.2 | -0.2 | -0.2 | -0.2 |
| SCh2      | 0.03                                 | 0.00  | 0.00  | -0.03 | -0.02 | -0.03 | -0.05 | -0.04 | -0.04 | 0.7  | -0.1                                       | 0.1  | -0.7 | -0.5 | -0.7 | -1.2 | -0.9 | -0.9 | -0.9 | -0.9 |
| SR        | 0.00                                 | 0.00  | 0.00  | 0.00  | 0.00  | 0.00  | 0.00  | 0.00  | 0.00  | 0.0  | 0.0                                        | 0.0  | 0.0  | 0.0  | 0.0  | 0.0  | 0.0  | 0.0  | 0.0  | 0.0  |
| stbR      | -0.06                                | -0.09 | -0.08 | -0.08 | -0.11 | -0.09 | -0.09 | -0.13 | -0.11 | -1.2 | -1.8                                       | -1.6 | -1.5 | -1.8 | -1.5 | -1.4 | -1.9 | -1.9 | -1.7 | -1.7 |

---

# **44 ft Channel Depth**

*Mitigation Plan 6b*

---

**Dissolved Oxygen Percentiles Distribution in Critical Cells**  
 Scenario: WASP-1997-Plan6b\_2ft

| Zone | D.O. Percentile (mg/l) |      |      |      |      |      |      |      |      |
|------|------------------------|------|------|------|------|------|------|------|------|
|      | 1%                     | 5%   | 10%  | 25%  | 50%  | 75%  | 90%  | 95%  | 99%  |
| FR1  | 3.9                    | 3.96 | 4    | 4.19 | 4.34 | 4.52 | 4.61 | 4.67 | 4.73 |
| FR2  | 3.44                   | 4.05 | 4.14 | 4.29 | 4.48 | 4.63 | 4.78 | 4.85 | 4.97 |
| FR3  | 3.58                   | 3.61 | 3.69 | 3.94 | 4.08 | 4.32 | 4.85 | 5.25 | 5.6  |
| FR4  | 3.57                   | 3.62 | 3.68 | 3.95 | 4.1  | 4.34 | 4.83 | 5.22 | 5.53 |
| FR5  | 3.7                    | 3.74 | 3.8  | 4.03 | 4.16 | 4.39 | 5.07 | 5.35 | 5.55 |
| FR6  | 3.75                   | 3.84 | 3.91 | 4.12 | 4.26 | 4.53 | 5.32 | 5.59 | 5.72 |
| FR7  | 4.55                   | 4.65 | 4.8  | 5.06 | 5.61 | 6.11 | 6.38 | 6.53 | 7.03 |
| FR8  | 4.52                   | 4.61 | 4.78 | 5.11 | 5.96 | 6.32 | 6.54 | 6.68 | 6.89 |
| FR9  | 5.16                   | 5.64 | 5.8  | 6.16 | 6.46 | 6.75 | 7.06 | 7.18 | 7.35 |
| FR10 | 4.61                   | 5.01 | 5.14 | 5.48 | 5.86 | 6.26 | 6.58 | 6.77 | 7.13 |
| FR11 | 3.59                   | 4.1  | 4.36 | 4.77 | 5.62 | 6.07 | 6.35 | 6.53 | 6.84 |
| MR1  | 4.31                   | 4.43 | 4.57 | 4.76 | 5.03 | 5.32 | 5.74 | 5.91 | 6.18 |
| MR2  | 4.19                   | 4.32 | 4.4  | 4.64 | 4.94 | 5.32 | 5.69 | 5.81 | 5.94 |
| MR3  | 4.11                   | 4.21 | 4.34 | 4.51 | 4.8  | 5.08 | 5.28 | 5.48 | 5.72 |
| MR4  | 3.84                   | 4.68 | 4.91 | 5.21 | 5.47 | 5.77 | 6.06 | 6.25 | 6.72 |
| MR5  | 1.4                    | 1.56 | 1.82 | 2.55 | 5.01 | 6.11 | 6.45 | 6.72 | 6.98 |
| MR6  | 5.43                   | 5.86 | 6.17 | 6.54 | 6.8  | 7.15 | 7.38 | 7.47 | 7.57 |
| LBR1 | 3.18                   | 4.21 | 4.83 | 5.26 | 5.5  | 5.8  | 6.08 | 6.29 | 6.52 |
| LBR2 | 3.83                   | 4.12 | 4.21 | 4.41 | 4.64 | 4.87 | 5.02 | 5.18 | 5.69 |
| LBR3 | 1.76                   | 1.96 | 2.07 | 2.39 | 2.74 | 3.09 | 3.3  | 3.43 | 3.53 |
| BR1  | 1.07                   | 1.55 | 1.91 | 2.59 | 3.28 | 4.07 | 4.3  | 4.36 | 4.47 |
| BR2  | 0.62                   | 0.89 | 1.16 | 1.83 | 2.38 | 2.68 | 2.97 | 3.11 | 3.28 |
| BR3  | 0.81                   | 1.07 | 1.23 | 1.48 | 1.75 | 2.38 | 3    | 3.18 | 3.38 |
| SCH1 | 2.33                   | 2.51 | 2.68 | 2.85 | 3.05 | 3.3  | 3.66 | 3.82 | 4    |
| SCH2 | 3.74                   | 3.87 | 3.97 | 4.1  | 4.29 | 4.43 | 4.56 | 4.64 | 4.81 |
| SR   | 4.68                   | 4.73 | 4.96 | 5.3  | 5.62 | 5.96 | 6.1  | 6.15 | 6.22 |
| StbR | 4.07                   | 4.48 | 4.74 | 5.22 | 5.71 | 6.14 | 6.42 | 6.57 | 6.78 |

Delta D.O. Percentiles for Critical Cells  
Baseline: WASP1997Existing  
Project: WASP-1997-Plan6b\_2ft

| Zone | Delta D.O. Percentile |       |       |       |       |       |       |       |       |       |       |       |       |       |       |       |       |       |
|------|-----------------------|-------|-------|-------|-------|-------|-------|-------|-------|-------|-------|-------|-------|-------|-------|-------|-------|-------|
|      | 1%                    |       | 5%    |       | 10%   |       | 25%   |       | 50%   |       | 75%   |       | 90%   |       | 95%   |       | 99    |       |
|      | mg/l                  | %     | mg/l  | %     | mg/l  | %     | mg/l  | %     | mg/l  | %     | mg/l  | %     | mg/l  | %     | mg/l  | %     | mg/l  | %     |
| FR1  | -0.02                 | -0.5  | -0.03 | -0.8  | -0.05 | -1.2  | -0.03 | -0.7  | -0.04 | -0.9  | 0     | 0.0   | -0.02 | -0.4  | -0.03 | -0.6  | -0.01 | -0.2  |
| FR2  | -0.22                 | -6.0  | 0.29  | 7.7   | 0.3   | 7.8   | 0.26  | 6.5   | 0.26  | 6.2   | 0.23  | 5.2   | 0.16  | 3.4   | 0.16  | 3.4   | -0.11 | -2.2  |
| FR3  | 0.09                  | 2.6   | 0.02  | 0.6   | 0.05  | 1.4   | 0.07  | 1.8   | 0.03  | 0.7   | 0.03  | 0.7   | 0.07  | 1.5   | 0.18  | 3.6   | 0     | 0.0   |
| FR4  | 0.07                  | 2.0   | 0.06  | 1.7   | 0.06  | 1.7   | 0.03  | 0.8   | 0.03  | 0.7   | -0.06 | -1.4  | -0.13 | -2.6  | -0.09 | -1.7  | 0.03  | 0.5   |
| FR5  | 0.08                  | 2.2   | 0     | 0.0   | -0.09 | -2.3  | -0.05 | -1.2  | -0.15 | -3.5  | -0.5  | -10.2 | -0.35 | -6.5  | -0.28 | -5.0  | -0.23 | -4.0  |
| FR6  | 0.06                  | 1.6   | 0.08  | 2.1   | 0.02  | 0.5   | 0     | 0.0   | 0     | 0.0   | -0.25 | -5.2  | -0.25 | -4.5  | -0.18 | -3.1  | -0.19 | -3.2  |
| FR7  | 0.38                  | 9.1   | 0.4   | 9.4   | 0.47  | 10.9  | 0.45  | 9.8   | 0.58  | 11.5  | 0.13  | 2.2   | 0.12  | 1.9   | 0.17  | 2.7   | 0.54  | 8.3   |
| FR8  | -0.14                 | -3.0  | -0.17 | -3.6  | -0.28 | -5.5  | -0.4  | -7.3  | -0.16 | -2.6  | -0.12 | -1.9  | -0.18 | -2.7  | -0.17 | -2.5  | -0.22 | -3.1  |
| FR9  | 0.28                  | 5.7   | 0.61  | 12.1  | 0.47  | 8.8   | 0.44  | 7.7   | 0.18  | 2.9   | 0.15  | 2.3   | 0.21  | 3.1   | 0.16  | 2.3   | 0.16  | 2.2   |
| FR10 | 0.3                   | 7.0   | 0.23  | 4.8   | 0.19  | 3.8   | 0.16  | 3.0   | -0.05 | -0.8  | -0.17 | -2.6  | -0.1  | -1.5  | -0.24 | -3.4  | -0.09 | -1.2  |
| FR11 | -0.58                 | -13.9 | -0.6  | -12.8 | -0.57 | -11.6 | -0.47 | -9.0  | -0.05 | -0.9  | -0.07 | -1.1  | -0.15 | -2.3  | -0.11 | -1.7  | -0.29 | -4.1  |
| MR1  | -0.1                  | -2.3  | -0.1  | -2.2  | -0.05 | -1.1  | -0.13 | -2.7  | -0.13 | -2.5  | -0.27 | -4.8  | -0.15 | -2.5  | -0.09 | -1.5  | -0.04 | -0.6  |
| MR2  | 0.16                  | 4.0   | 0.17  | 4.1   | 0.07  | 1.6   | 0.02  | 0.4   | -0.13 | -2.6  | -0.21 | -3.8  | -0.11 | -1.9  | -0.09 | -1.5  | -0.09 | -1.5  |
| MR3  | 0.41                  | 11.1  | 0.32  | 8.2   | 0.34  | 8.5   | 0.32  | 7.6   | 0.28  | 6.2   | 0.01  | 0.2   | -0.43 | -7.5  | -0.45 | -7.6  | -0.47 | -7.6  |
| MR4  | -0.05                 | -1.3  | 0.65  | 16.1  | 0.79  | 19.2  | 0.82  | 18.7  | 0.86  | 18.7  | 0.88  | 18.0  | 1     | 19.8  | 1.07  | 20.7  | 1.31  | 24.2  |
| MR5  | -0.09                 | -6.0  | -0.48 | -23.5 | -0.59 | -24.5 | -0.5  | -16.4 | 0.04  | 0.8   | -0.12 | -1.9  | -0.12 | -1.8  | -0.17 | -2.5  | -0.13 | -1.8  |
| MR6  | 3.32                  | 157.3 | 3.37  | 135.3 | 3.16  | 105.0 | 3.03  | 86.3  | 1.19  | 21.2  | 0.79  | 12.4  | 0.58  | 8.5   | 0.41  | 5.8   | 0.25  | 3.4   |
| LBR1 | -0.39                 | -10.9 | -0.14 | -3.2  | 0.08  | 1.7   | 0.13  | 2.5   | 0.07  | 1.3   | 0.16  | 2.8   | 0.11  | 1.8   | 0.13  | 2.1   | 0.05  | 0.8   |
| LBR2 | 0.14                  | 3.8   | 0.26  | 6.7   | 0.24  | 6.0   | 0.25  | 6.0   | 0.25  | 5.7   | 0.27  | 5.9   | 0.25  | 5.2   | 0.3   | 6.1   | 0.43  | 8.2   |
| LBR3 | -1.13                 | -39.1 | -1.32 | -40.2 | -1.4  | -40.3 | -1.29 | -35.1 | -1.21 | -30.6 | -1.25 | -28.8 | -1.43 | -30.2 | -1.56 | -31.3 | -1.71 | -32.6 |
| BR1  | -2.21                 | -67.4 | -1.86 | -54.5 | -1.66 | -46.5 | -1.15 | -30.7 | -0.69 | -17.4 | -0.13 | -3.1  | -0.13 | -2.9  | -0.17 | -3.8  | -0.17 | -3.7  |
| BR2  | -1.93                 | -75.7 | -1.95 | -68.7 | -1.83 | -61.2 | -1.41 | -43.5 | -1.06 | -30.8 | -1.02 | -27.6 | -0.87 | -22.7 | -0.82 | -20.9 | -0.75 | -18.6 |
| BR3  | -2.22                 | -73.3 | -2.19 | -67.2 | -2.21 | -64.2 | -1.54 | -39.7 | -1.03 | -30.7 | -1.57 | -39.7 | -1.08 | -26.5 | -0.97 | -23.4 | -0.87 | -20.5 |
| SCH1 | -0.06                 | -2.5  | -0.06 | -2.3  | 0     | 0.0   | 0.02  | 0.7   | 0.04  | 1.3   | -0.11 | -3.2  | -0.11 | -2.9  | -0.07 | -1.8  | -0.14 | -3.4  |
| SCH2 | 0                     | 0.0   | -0.04 | -1.0  | -0.04 | -1.0  | -0.04 | -1.0  | -0.04 | -0.9  | -0.04 | -0.9  | -0.04 | -0.9  | -0.04 | -0.9  | -0.01 | -0.2  |
| SR   | -0.01                 | -0.2  | -0.01 | -0.2  | -0.01 | -0.2  | -0.01 | -0.2  | 0     | 0.0   | -0.01 | -0.2  | -0.01 | -0.2  | -0.01 | -0.2  | -0.01 | -0.2  |
| SibR | 0.23                  | 6.0   | 0.26  | 6.2   | 0.17  | 3.7   | 0.18  | 3.6   | 0.02  | 0.4   | -0.06 | -1.0  | -0.07 | -1.1  | -0.07 | -1.1  | -0.06 | -0.9  |



### D.O. %-tiles for zones of Savannah Estuary

Simulation Period: Year 1997 AUGUST 1 -AUGUST 31

Project Scenario: WASP-1997-Plan6b\_2ft

| Zone Name | D.O. Concentration Percentiles (mg/l) |      |      |      |      |      |      |      |      |
|-----------|---------------------------------------|------|------|------|------|------|------|------|------|
|           | 1%                                    | 5%   | 10%  | 25%  | 50%  | 75%  | 90%  | 95%  | 99%  |
| FR1       | 4.12                                  | 4.19 | 4.26 | 4.36 | 4.49 | 4.58 | 4.67 | 4.73 | 4.80 |
| FR2       | 3.95                                  | 3.98 | 4.02 | 4.25 | 4.38 | 4.54 | 4.66 | 4.69 | 4.78 |
| FR3       | 3.75                                  | 3.81 | 3.88 | 4.09 | 4.22 | 4.39 | 4.66 | 4.75 | 4.87 |
| FR4       | 3.71                                  | 3.74 | 3.78 | 4.04 | 4.14 | 4.31 | 4.82 | 5.12 | 5.36 |
| FR5       | 3.77                                  | 3.80 | 3.91 | 4.12 | 4.26 | 4.52 | 5.21 | 5.52 | 5.67 |
| FR6       | 3.95                                  | 3.99 | 4.05 | 4.28 | 4.42 | 4.86 | 5.60 | 5.79 | 5.94 |
| FR7       | 4.36                                  | 4.45 | 4.56 | 4.82 | 5.53 | 6.04 | 6.28 | 6.38 | 6.47 |
| FR8       | 4.71                                  | 4.85 | 4.99 | 5.35 | 5.95 | 6.32 | 6.53 | 6.63 | 6.81 |
| FR9       | 5.39                                  | 5.66 | 5.81 | 6.11 | 6.45 | 6.72 | 6.97 | 7.15 | 7.27 |
| FR10      | 5.44                                  | 5.73 | 5.87 | 6.14 | 6.48 | 6.71 | 7.08 | 7.18 | 7.29 |
| FR11      | 4.50                                  | 4.72 | 4.87 | 5.15 | 5.46 | 5.72 | 5.97 | 6.09 | 6.24 |
| MR1       | 4.39                                  | 4.49 | 4.59 | 4.79 | 5.02 | 5.34 | 5.67 | 5.84 | 5.93 |
| MR2       | 4.24                                  | 4.38 | 4.49 | 4.72 | 4.99 | 5.29 | 5.61 | 5.80 | 5.93 |
| MR3       | 4.19                                  | 4.29 | 4.42 | 4.59 | 4.85 | 5.08 | 5.23 | 5.33 | 5.52 |
| MR4       | 4.54                                  | 4.66 | 4.77 | 4.95 | 5.22 | 5.45 | 5.65 | 5.84 | 6.02 |
| MR5       | 1.82                                  | 2.16 | 2.76 | 3.25 | 5.40 | 6.11 | 6.44 | 6.67 | 6.89 |
| MR6       | 5.43                                  | 5.74 | 5.93 | 6.17 | 6.37 | 6.62 | 6.81 | 6.91 | 7.01 |
| LBR1      | 4.34                                  | 4.58 | 4.71 | 4.93 | 5.15 | 5.36 | 5.57 | 5.70 | 5.77 |
| LBR2      | 3.97                                  | 4.09 | 4.20 | 4.39 | 4.63 | 4.83 | 4.96 | 5.09 | 5.21 |
| LBR3      | 2.79                                  | 2.90 | 3.03 | 3.25 | 3.46 | 3.78 | 3.97 | 4.06 | 4.13 |
| BR1       | 2.02                                  | 2.82 | 3.35 | 3.93 | 4.25 | 4.50 | 4.67 | 4.72 | 4.85 |
| BR2       | 1.01                                  | 1.28 | 1.54 | 2.14 | 2.83 | 3.46 | 3.86 | 4.01 | 4.22 |
| BR3       | 1.41                                  | 1.60 | 1.72 | 1.89 | 2.03 | 2.19 | 2.34 | 2.38 | 2.49 |
| SCh1      | 3.43                                  | 3.55 | 3.61 | 3.72 | 3.81 | 3.93 | 4.00 | 4.07 | 4.16 |
| SCh2      | 3.93                                  | 4.02 | 4.08 | 4.23 | 4.36 | 4.48 | 4.57 | 4.63 | 4.72 |
| SR        | 4.90                                  | 4.95 | 5.18 | 5.52 | 5.83 | 6.16 | 6.34 | 6.40 | 6.47 |
| StbR      | 4.85                                  | 4.97 | 5.13 | 5.41 | 5.74 | 5.99 | 6.16 | 6.25 | 6.40 |

Difference of D.O. %-tiles for zones of Savannah Estuary

Simulation Period: Year 1997 AUGUST 1 -AUGUST 31

Baseline nario: WASP1997Existing

Project ario: WASP-1997-Plan6b\_2ft

| Zone<br>Name | Project - Baseline Difference (mg/l) |       |       |       |       |       |       |       |       |  | Project - Baseline Relative Difference (%) |       |       |       |       |       |       |       |       |  |
|--------------|--------------------------------------|-------|-------|-------|-------|-------|-------|-------|-------|--|--------------------------------------------|-------|-------|-------|-------|-------|-------|-------|-------|--|
|              | 1%                                   | 5%    | 10%   | 25%   | 50%   | 75%   | 90%   | 95%   | 99%   |  | 1%                                         | 5%    | 10%   | 25%   | 50%   | 75%   | 90%   | 95%   | 99%   |  |
| FR1          | -0.01                                | 0.00  | -0.01 | -0.02 | -0.01 | -0.01 | -0.05 | -0.07 | -0.04 |  | -0.2                                       | -0.1  | -0.1  | -0.3  | -0.2  | -0.3  | -1.1  | -1.5  | -0.8  |  |
| FR2          | 0.01                                 | -0.01 | -0.01 | 0.00  | 0.01  | 0.00  | 0.01  | 0.01  | 0.02  |  | 0.2                                        | -0.3  | -0.3  | -0.1  | 0.2   | 0.0   | 0.2   | 0.1   | 0.5   |  |
| FR3          | 0.05                                 | 0.04  | 0.04  | 0.06  | 0.03  | 0.00  | -0.05 | -0.03 | -0.12 |  | 1.4                                        | 1.2   | 1.1   | 1.5   | 0.8   | 0.1   | -1.0  | -0.6  | -2.4  |  |
| FR4          | 0.05                                 | 0.04  | 0.03  | 0.05  | 0.02  | -0.06 | -0.11 | -0.18 | -0.19 |  | 1.4                                        | 1.1   | 0.9   | 1.3   | 0.5   | -1.4  | -2.3  | -3.4  | -3.4  |  |
| FR5          | 0.09                                 | 0.04  | 0.03  | 0.04  | -0.02 | -0.24 | -0.20 | -0.13 | -0.13 |  | 2.5                                        | 1.1   | 0.7   | 0.9   | -0.4  | -5.1  | -3.7  | -2.3  | -2.2  |  |
| FR6          | -0.01                                | -0.03 | -0.06 | -0.04 | -0.12 | -0.34 | -0.18 | -0.13 | -0.10 |  | -0.3                                       | -0.7  | -1.4  | -0.9  | -2.7  | -6.5  | -3.1  | -2.2  | -1.7  |  |
| FR7          | -0.08                                | -0.10 | -0.13 | -0.27 | -0.33 | -0.15 | -0.14 | -0.18 | -0.23 |  | -1.8                                       | -2.2  | -2.7  | -5.2  | -5.6  | -2.3  | -2.1  | -2.7  | -3.4  |  |
| FR8          | -0.16                                | -0.20 | -0.30 | -0.31 | -0.20 | -0.11 | -0.15 | -0.17 | -0.17 |  | -3.2                                       | -4.0  | -5.6  | -5.5  | -3.3  | -1.7  | -2.2  | -2.6  | -2.4  |  |
| FR9          | -0.28                                | -0.24 | -0.20 | -0.15 | -0.09 | -0.09 | -0.10 | -0.10 | -0.07 |  | -4.9                                       | -4.1  | -3.4  | -2.4  | -1.3  | -1.3  | -1.4  | -1.0  | -0.9  |  |
| FR10         | -0.27                                | -0.12 | -0.14 | -0.16 | -0.09 | -0.10 | -0.08 | -0.06 | -0.03 |  | -4.7                                       | -2.0  | -2.4  | -2.5  | -1.4  | -1.4  | -1.1  | -0.8  | -0.4  |  |
| FR11         | -0.38                                | -0.38 | -0.40 | -0.44 | -0.42 | -0.46 | -0.48 | -0.46 | -0.44 |  | -7.8                                       | -7.5  | -7.6  | -7.8  | -7.1  | -7.4  | -7.5  | -7.0  | -6.6  |  |
| MR1          | -0.09                                | -0.09 | -0.11 | -0.10 | -0.16 | -0.20 | -0.17 | -0.13 | -0.11 |  | -2.0                                       | -2.0  | -2.3  | -2.0  | -3.1  | -3.6  | -2.9  | -2.2  | -1.8  |  |
| MR2          | 0.05                                 | 0.07  | -0.02 | -0.07 | -0.14 | -0.20 | -0.19 | -0.10 | -0.10 |  | 1.1                                        | 1.5   | -0.5  | -1.5  | -2.6  | -3.7  | -3.3  | -1.7  | -1.7  |  |
| MR3          | 0.34                                 | 0.26  | 0.31  | 0.21  | 0.11  | -0.14 | -0.36 | -0.40 | -0.33 |  | 8.8                                        | 6.3   | 7.6   | 4.7   | 2.3   | -2.7  | -6.4  | -7.0  | -5.7  |  |
| MR4          | 0.15                                 | 0.15  | 0.16  | 0.17  | 0.17  | 0.20  | 0.21  | 0.30  | 0.32  |  | 3.4                                        | 3.3   | 3.4   | 3.5   | 3.3   | 3.9   | 3.8   | 5.4   | 5.6   |  |
| MR5          | -0.49                                | -0.40 | -0.21 | 0.07  | -0.05 | -0.09 | -0.15 | -0.12 | -0.12 |  | -21.3                                      | -15.6 | -6.9  | -6.0  | 1.3   | -0.9  | -1.3  | -2.3  | -1.6  |  |
| MR6          | 3.29                                 | 3.20  | 2.88  | 2.59  | 0.68  | 0.29  | 0.01  | -0.03 | -0.27 |  | 153.2                                      | 126.5 | 94.1  | 72.2  | 11.9  | 4.6   | 0.2   | -0.5  | -3.6  |  |
| LBR1         | 0.05                                 | 0.08  | 0.12  | 0.13  | 0.16  | 0.16  | 0.28  | 0.25  | 0.20  |  | 1.1                                        | 1.8   | 2.6   | 2.8   | 3.1   | 3.2   | 5.2   | 4.5   | 3.6   |  |
| LBR2         | 0.26                                 | 0.28  | 0.25  | 0.26  | 0.27  | 0.28  | 0.25  | 0.32  | 0.32  |  | 7.5                                        | 7.4   | 6.2   | 6.3   | 6.3   | 6.1   | 5.3   | 6.7   | 6.5   |  |
| LBR3         | -0.75                                | -0.68 | -0.63 | -0.53 | -0.49 | -0.33 | -0.27 | -0.29 | -0.33 |  | -21.2                                      | -19.1 | -17.2 | -14.1 | -12.3 | -8.1  | -6.3  | -6.7  | -7.4  |  |
| BR1          | -1.51                                | -0.76 | -0.29 | 0.03  | 0.21  | 0.29  | 0.24  | 0.22  | 0.25  |  | -42.7                                      | -21.2 | -8.0  | 0.7   | 5.3   | 6.8   | 5.5   | 4.8   | 5.4   |  |
| BR2          | -2.29                                | -2.10 | -1.92 | -1.48 | -0.99 | -0.53 | -0.29 | -0.28 | -0.17 |  | -69.3                                      | -62.2 | -55.4 | -40.8 | -25.9 | -13.3 | -6.9  | -6.6  | -3.9  |  |
| BR3          | -2.05                                | -1.91 | -1.84 | -1.73 | -1.71 | -1.66 | -1.63 | -1.61 | -1.53 |  | -59.3                                      | -54.3 | -51.7 | -47.8 | -45.8 | -43.1 | -41.0 | -40.4 | -38.0 |  |
| SCh1         | -0.07                                | -0.01 | -0.02 | 0.00  | -0.01 | -0.03 | -0.03 | -0.03 | -0.01 |  | -2.1                                       | -0.2  | -0.6  | 0.0   | -0.4  | -0.7  | -0.8  | -0.7  | -0.2  |  |
| SCh2         | -0.01                                | -0.02 | -0.01 | -0.02 | -0.02 | -0.01 | -0.04 | -0.02 | -0.01 |  | -0.3                                       | -0.5  | -0.2  | -0.6  | -0.4  | -0.2  | -0.8  | -0.4  | -0.2  |  |
| SR           | 0.00                                 | 0.00  | 0.00  | 0.00  | -0.01 | 0.00  | -0.01 | 0.00  | -0.01 |  | 0.0                                        | 0.0   | 0.0   | -0.1  | -0.1  | 0.0   | -0.1  | 0.0   | -0.1  |  |
| StbR         | 0.11                                 | 0.04  | 0.04  | -0.03 | -0.05 | -0.10 | -0.14 | -0.18 | -0.15 |  | 2.3                                        | 0.8   | 0.8   | -0.5  | -0.9  | -1.7  | -2.3  | -2.8  | -2.3  |  |

---

# **44 ft Channel Depth**

*Mitigation Plan 6b*

*D.O. Mitigation*

---

**Dissolved Oxygen Percentiles Distribution in Critical Cells**  
**Scenario: 6B2ft-withDOmitigation**

| Zone | D.O. Percentile (mg/l) |      |      |      |      |      |      |      |       |
|------|------------------------|------|------|------|------|------|------|------|-------|
|      | 1%                     | 5%   | 10%  | 25%  | 50%  | 75%  | 90%  | 95%  | 99%   |
| FR1  | 3.99                   | 4.06 | 4.12 | 4.33 | 4.48 | 4.64 | 4.76 | 4.78 | 4.86  |
| FR2  | 3.89                   | 3.99 | 4.09 | 4.34 | 4.55 | 4.74 | 5.1  | 5.2  | 5.44  |
| FR3  | 3.77                   | 3.82 | 3.9  | 4.2  | 4.41 | 4.76 | 5.37 | 5.8  | 6.1   |
| FR4  | 3.76                   | 3.82 | 3.93 | 4.23 | 4.45 | 4.89 | 5.39 | 5.82 | 6.13  |
| FR5  | 3.89                   | 3.95 | 4.03 | 4.31 | 4.5  | 4.84 | 5.62 | 5.89 | 6.09  |
| FR6  | 3.96                   | 4.07 | 4.16 | 4.43 | 4.61 | 4.97 | 5.86 | 6.11 | 6.24  |
| FR7  | 4.35                   | 4.47 | 4.55 | 4.82 | 5.12 | 6.14 | 6.63 | 6.81 | 6.93  |
| FR8  | 4.86                   | 4.99 | 5.18 | 5.57 | 6.59 | 7.24 | 7.59 | 7.73 | 8.07  |
| FR9  | 6.2                    | 6.46 | 6.63 | 6.86 | 7.09 | 7.47 | 7.74 | 8.05 | 8.45  |
| FR10 | 5.74                   | 5.93 | 6.15 | 6.46 | 6.77 | 7.26 | 7.99 | 8.75 | 9.47  |
| FR11 | 4.84                   | 4.97 | 5.19 | 5.52 | 5.88 | 6.31 | 8.02 | 9.4  | 10.77 |
| MR1  | 4.61                   | 4.78 | 4.95 | 5.17 | 5.45 | 5.78 | 6.28 | 6.43 | 6.65  |
| MR2  | 4.61                   | 4.73 | 4.82 | 5.07 | 5.4  | 5.75 | 6.11 | 6.32 | 6.44  |
| MR3  | 4.52                   | 4.62 | 4.72 | 4.93 | 5.25 | 5.53 | 5.77 | 5.93 | 6.15  |
| MR4  | 4.43                   | 5.14 | 5.32 | 5.59 | 5.87 | 6.26 | 6.68 | 6.95 | 7.41  |
| MR5  | 2.05                   | 2.21 | 2.49 | 3.18 | 5.91 | 6.84 | 7.35 | 7.66 | 8.13  |
| MR6  | 5.65                   | 6.02 | 6.2  | 6.51 | 6.81 | 7.08 | 7.34 | 7.49 | 7.65  |
| LBR1 | 3.76                   | 4.74 | 5.36 | 5.7  | 5.97 | 6.36 | 6.77 | 7.14 | 7.48  |
| LBR2 | 4.2                    | 4.52 | 4.64 | 4.82 | 5.03 | 5.27 | 5.46 | 5.61 | 6.2   |
| LBR3 | 2.28                   | 2.41 | 2.5  | 2.74 | 3.05 | 3.41 | 3.64 | 3.78 | 3.88  |
| BR1  | 4.2                    | 4.43 | 4.57 | 4.78 | 5.11 | 5.53 | 6.13 | 6.29 | 6.62  |
| BR2  | 2.49                   | 2.88 | 3.32 | 4.07 | 5.9  | 6.9  | 7.51 | 7.7  | 7.91  |
| BR3  | 2.18                   | 2.34 | 2.41 | 2.53 | 2.8  | 3.62 | 4.31 | 4.67 | 5.36  |
| SCH1 | 2.49                   | 2.66 | 2.84 | 3.01 | 3.18 | 3.43 | 3.74 | 3.93 | 4.07  |
| SCH2 | 3.93                   | 4.08 | 4.19 | 4.32 | 4.5  | 4.66 | 4.78 | 4.84 | 5.01  |
| SR   | 4.68                   | 4.73 | 4.96 | 5.3  | 5.62 | 5.96 | 6.1  | 6.15 | 6.22  |
| StbR | 4.52                   | 5.06 | 5.36 | 5.89 | 6.46 | 6.93 | 7.31 | 7.45 | 7.7   |

Delta D.O. Percentiles for Critical Cells  
Baseline: WASP1997Existing  
Project: Scenario: 6B2ft-withDiligation

| Zonte | Delta D.O. Percentile |       |       |       |       |       |       |       |       |       |       |       |       |       |       |       |       |       |  |  |
|-------|-----------------------|-------|-------|-------|-------|-------|-------|-------|-------|-------|-------|-------|-------|-------|-------|-------|-------|-------|--|--|
|       | 1%                    |       | 5%    |       | 10%   |       | 25%   |       | 50%   |       | 75%   |       | 90%   |       | 95%   |       | 99    |       |  |  |
|       | mg/l                  | %     | mg/l  | %     | mg/l  | %     | mg/l  | %     | mg/l  | %     | mg/l  | %     | mg/l  | %     | mg/l  | %     | mg/l  | %     |  |  |
| FR1   | 0.07                  | 1.8   | 0.07  | 1.8   | 0.07  | 1.7   | 0.11  | 2.6   | 0.1   | 2.3   | 0.12  | 2.7   | 0.13  | 2.8   | 0.08  | 1.7   | 0.12  | 2.5   |  |  |
| FR2   | 0.23                  | 6.3   | 0.23  | 6.1   | 0.25  | 6.5   | 0.31  | 7.7   | 0.33  | 7.8   | 0.34  | 7.7   | 0.48  | 10.4  | 0.51  | 10.9  | 0.36  | 7.1   |  |  |
| FR3   | 0.28                  | 8.0   | 0.23  | 6.4   | 0.26  | 7.1   | 0.33  | 8.5   | 0.36  | 8.9   | 0.47  | 11.0  | 0.59  | 12.3  | 0.73  | 14.4  | 0.5   | 8.9   |  |  |
| FR4   | 0.26                  | 7.4   | 0.26  | 7.3   | 0.31  | 8.6   | 0.31  | 7.9   | 0.38  | 9.3   | 0.49  | 11.1  | 0.43  | 8.7   | 0.51  | 9.6   | 0.63  | 11.5  |  |  |
| FR5   | 0.27                  | 7.5   | 0.21  | 5.6   | 0.14  | 3.6   | 0.23  | 5.6   | 0.19  | 4.4   | -0.05 | -1.0  | 0.2   | 3.7   | 0.26  | 4.6   | 0.31  | 5.4   |  |  |
| FR6   | 0.27                  | 7.3   | 0.31  | 8.2   | 0.27  | 6.9   | 0.31  | 7.5   | 0.35  | 8.2   | 0.19  | 4.0   | 0.29  | 5.2   | 0.34  | 5.9   | 0.33  | 5.6   |  |  |
| FR7   | 0.18                  | 4.3   | 0.22  | 5.2   | 0.22  | 5.1   | 0.21  | 4.6   | 0.09  | 1.8   | 0.16  | 2.7   | 0.37  | 5.9   | 0.45  | 7.1   | 0.44  | 6.8   |  |  |
| FR8   | 0.2                   | 4.3   | 0.21  | 4.4   | 0.12  | 2.4   | 0.06  | 1.1   | 0.47  | 7.7   | 0.8   | 12.4  | 0.87  | 12.9  | 0.88  | 12.8  | 0.96  | 13.5  |  |  |
| FR9   | 1.32                  | 27.0  | 1.43  | 28.4  | 1.3   | 24.4  | 1.14  | 19.9  | 0.81  | 12.9  | 0.87  | 13.2  | 0.89  | 13.0  | 1.03  | 14.7  | 1.26  | 17.5  |  |  |
| FR10  | 1.43                  | 33.2  | 1.15  | 24.1  | 1.2   | 24.2  | 1.14  | 21.4  | 0.86  | 14.6  | 0.83  | 12.9  | 1.31  | 19.6  | 1.74  | 24.8  | 2.25  | 31.2  |  |  |
| FR11  | 0.67                  | 16.1  | 0.27  | 5.7   | 0.26  | 5.3   | 0.28  | 5.3   | 0.21  | 3.7   | 0.17  | 2.8   | 1.52  | 23.4  | 2.76  | 41.6  | 3.64  | 51.1  |  |  |
| MR1   | 0.2                   | 4.5   | 0.25  | 5.5   | 0.33  | 7.1   | 0.28  | 5.7   | 0.29  | 5.6   | 0.19  | 3.4   | 0.39  | 6.6   | 0.43  | 7.2   | 0.43  | 6.9   |  |  |
| MR2   | 0.58                  | 14.4  | 0.58  | 14.0  | 0.49  | 11.3  | 0.45  | 9.7   | 0.33  | 6.5   | 0.22  | 4.0   | 0.31  | 5.3   | 0.42  | 7.1   | 0.41  | 6.8   |  |  |
| MR3   | 0.82                  | 22.2  | 0.73  | 18.8  | 0.72  | 18.0  | 0.74  | 17.7  | 0.73  | 16.2  | 0.46  | 9.1   | 0.06  | 1.1   | 0     | 0.0   | -0.04 | -0.6  |  |  |
| MR4   | 0.54                  | 13.9  | 1.11  | 27.5  | 1.2   | 29.1  | 1.2   | 27.3  | 1.26  | 27.3  | 1.37  | 28.0  | 1.62  | 32.0  | 1.77  | 34.2  | 2     | 37.0  |  |  |
| MR5   | 0.56                  | 37.6  | 0.17  | 8.3   | 0.08  | 3.3   | 0.13  | 4.3   | 0.94  | 18.9  | 0.61  | 9.8   | 0.78  | 11.9  | 0.77  | 11.2  | 1.02  | 14.3  |  |  |
| MR6   | 3.54                  | 167.8 | 3.53  | 141.8 | 3.19  | 106.0 | 3     | 85.5  | 1.2   | 21.4  | 0.72  | 11.3  | 0.54  | 7.9   | 0.43  | 6.1   | 0.33  | 4.5   |  |  |
| LBR1  | 0.19                  | 5.3   | 0.39  | 9.0   | 0.61  | 12.8  | 0.57  | 11.1  | 0.54  | 9.9   | 0.72  | 12.8  | 0.8   | 13.4  | 0.98  | 15.9  | 1.01  | 15.6  |  |  |
| LBR2  | 0.51                  | 13.8  | 0.66  | 17.1  | 0.67  | 16.9  | 0.66  | 15.9  | 0.64  | 14.6  | 0.67  | 14.6  | 0.69  | 14.5  | 0.73  | 15.0  | 0.94  | 17.9  |  |  |
| LBR3  | -0.61                 | -21.1 | -0.87 | -26.5 | -0.97 | -28.0 | -0.94 | -25.5 | -0.9  | -22.8 | -0.93 | -21.4 | -1.09 | -23.0 | -1.21 | -24.2 | -1.36 | -26.0 |  |  |
| BR1   | 0.92                  | 28.0  | 1.02  | 29.9  | 1     | 28.0  | 1.04  | 27.8  | 1.14  | 28.7  | 1.33  | 31.7  | 1.7   | 38.4  | 1.76  | 38.9  | 1.98  | 42.7  |  |  |
| BR2   | -0.06                 | -2.4  | 0.04  | 1.4   | 0.33  | 11.0  | 0.83  | 25.6  | 2.46  | 71.5  | 3.2   | 86.5  | 3.67  | 95.6  | 3.77  | 95.9  | 3.88  | 96.3  |  |  |
| BR3   | -0.85                 | -28.1 | -0.92 | -28.2 | -1.03 | -29.9 | -1.09 | -30.1 | -0.98 | -25.9 | -0.33 | -8.4  | 0.23  | 5.6   | 0.52  | 12.5  | 1.11  | 26.1  |  |  |
| SCH1  | 0.1                   | 4.2   | 0.09  | 3.5   | 0.16  | 6.0   | 0.18  | 6.4   | 0.17  | 5.6   | 0.02  | 0.6   | -0.03 | -0.8  | 0.04  | 1.0   | -0.07 | -1.7  |  |  |
| SCH2  | 0.19                  | 5.1   | 0.17  | 4.3   | 0.18  | 4.5   | 0.18  | 4.3   | 0.17  | 3.9   | 0.19  | 4.3   | 0.18  | 3.9   | 0.16  | 3.4   | 0.19  | 3.9   |  |  |
| SR    | -0.01                 | -0.2  | -0.01 | -0.2  | -0.01 | -0.2  | -0.01 | -0.2  | 0     | 0.0   | -0.01 | -0.2  | -0.01 | -0.2  | -0.01 | -0.2  | -0.01 | -0.2  |  |  |
| StBR  | 0.68                  | 17.7  | 0.84  | 19.9  | 0.79  | 17.3  | 0.85  | 16.9  | 0.77  | 13.5  | 0.73  | 11.8  | 0.82  | 12.6  | 0.81  | 12.2  | 0.86  | 12.6  |  |  |

### D.O. %-tiles for zones of Savannah Estuary

Simulation Period:      Year 1997      AUGUST 1 -AUGUST 31  
 Project:enario: 6B2ft-withDOmitigation

| Zone<br>Name | D.O. Concentration Percentiles (mg/l) |      |      |      |      |      |      |      |      |
|--------------|---------------------------------------|------|------|------|------|------|------|------|------|
|              | 1%                                    | 5%   | 10%  | 25%  | 50%  | 75%  | 90%  | 95%  | 99%  |
| FR1          | 4.16                                  | 4.23 | 4.29 | 4.42 | 4.55 | 4.65 | 4.73 | 4.77 | 4.83 |
| FR2          | 4.08                                  | 4.11 | 4.15 | 4.42 | 4.60 | 4.79 | 4.98 | 5.09 | 5.26 |
| FR3          | 3.93                                  | 4.00 | 4.06 | 4.35 | 4.53 | 4.72 | 5.23 | 5.28 | 5.40 |
| FR4          | 3.91                                  | 3.95 | 4.00 | 4.31 | 4.48 | 4.71 | 5.39 | 5.68 | 5.90 |
| FR5          | 3.98                                  | 4.03 | 4.17 | 4.42 | 4.60 | 4.99 | 5.75 | 6.04 | 6.19 |
| FR6          | 4.19                                  | 4.24 | 4.33 | 4.61 | 4.82 | 5.34 | 6.12 | 6.34 | 6.46 |
| FR7          | 4.66                                  | 4.78 | 4.94 | 5.23 | 6.02 | 6.56 | 6.89 | 6.96 | 7.05 |
| FR8          | 5.10                                  | 5.24 | 5.41 | 5.82 | 6.63 | 7.17 | 7.46 | 7.63 | 7.82 |
| FR9          | 6.29                                  | 6.47 | 6.64 | 6.85 | 7.15 | 7.39 | 7.69 | 7.82 | 7.97 |
| FR10         | 5.94                                  | 6.19 | 6.35 | 6.61 | 6.89 | 7.27 | 7.58 | 7.77 | 8.16 |
| FR11         | 5.65                                  | 5.93 | 6.11 | 6.41 | 6.94 | 7.52 | 8.01 | 8.36 | 8.79 |
| MR1          | 4.71                                  | 4.88 | 5.01 | 5.22 | 5.46 | 5.79 | 6.19 | 6.35 | 6.45 |
| MR2          | 4.68                                  | 4.80 | 4.89 | 5.15 | 5.42 | 5.74 | 6.09 | 6.30 | 6.42 |
| MR3          | 4.62                                  | 4.70 | 4.84 | 5.02 | 5.29 | 5.54 | 5.70 | 5.78 | 5.96 |
| MR4          | 5.02                                  | 5.14 | 5.24 | 5.42 | 5.73 | 5.95 | 6.19 | 6.33 | 6.50 |
| MR5          | 2.45                                  | 2.83 | 3.38 | 3.83 | 6.29 | 7.19 | 8.16 | 8.79 | 9.41 |
| MR6          | 5.66                                  | 5.88 | 5.99 | 6.20 | 6.42 | 6.62 | 6.83 | 6.97 | 7.07 |
| LBR1         | 4.84                                  | 5.08 | 5.18 | 5.39 | 5.57 | 5.78 | 6.03 | 6.14 | 6.22 |
| LBR2         | 4.40                                  | 4.50 | 4.63 | 4.79 | 5.03 | 5.22 | 5.39 | 5.52 | 5.65 |
| LBR3         | 3.15                                  | 3.26 | 3.38 | 3.59 | 3.84 | 4.14 | 4.32 | 4.44 | 4.51 |
| BR1          | 4.80                                  | 4.95 | 5.10 | 5.40 | 6.17 | 7.06 | 7.69 | 7.98 | 8.19 |
| BR2          | 3.66                                  | 4.54 | 4.95 | 5.74 | 6.42 | 7.03 | 7.66 | 7.81 | 8.03 |
| BR3          | 2.69                                  | 2.82 | 2.86 | 3.00 | 3.39 | 4.12 | 4.52 | 4.76 | 5.07 |
| SCh1         | 3.57                                  | 3.68 | 3.75 | 3.87 | 3.95 | 4.05 | 4.12 | 4.17 | 4.25 |
| SCh2         | 4.12                                  | 4.19 | 4.25 | 4.43 | 4.56 | 4.69 | 4.79 | 4.83 | 4.91 |
| SR           | 4.90                                  | 4.95 | 5.18 | 5.52 | 5.83 | 6.16 | 6.34 | 6.41 | 6.48 |
| StbR         | 5.30                                  | 5.52 | 5.69 | 5.99 | 6.37 | 6.66 | 6.89 | 7.01 | 7.25 |

# Difference of D.O. %-tiles for zones of Savannah Estuary

Simulation Period: Year 1997 AUGUST 1 -AUGUST 31

Baseline nario: WASP1997Existing

Project ario: 6B2ft-withDOmitigation

| Zone Name | Project - Baseline Difference (mg/l) |       |       |       |       |      |      |       |       |  | Project - Baseline Relative Difference (%) |       |       |       |      |      |      |      |      |  |
|-----------|--------------------------------------|-------|-------|-------|-------|------|------|-------|-------|--|--------------------------------------------|-------|-------|-------|------|------|------|------|------|--|
|           | 1%                                   | 5%    | 10%   | 25%   | 50%   | 75%  | 90%  | 95%   | 99%   |  | 1%                                         | 5%    | 10%   | 25%   | 50%  | 75%  | 90%  | 95%  | 99%  |  |
| FR1       | 0.03                                 | 0.03  | 0.03  | 0.04  | 0.06  | 0.06 | 0.00 | -0.03 | -0.02 |  | 0.8                                        | 0.7   | 0.7   | 1.0   | 1.3  | 1.3  | 0.0  | -0.6 | -0.3 |  |
| FR2       | 0.14                                 | 0.12  | 0.12  | 0.17  | 0.23  | 0.26 | 0.33 | 0.40  | 0.50  |  | 3.6                                        | 3.0   | 2.9   | 3.9   | 5.3  | 5.6  | 7.1  | 8.6  | 10.5 |  |
| FR3       | 0.24                                 | 0.23  | 0.23  | 0.32  | 0.34  | 0.34 | 0.52 | 0.50  | 0.41  |  | 6.4                                        | 6.2   | 6.0   | 8.0   | 8.2  | 7.7  | 10.9 | 10.4 | 8.3  |  |
| FR4       | 0.25                                 | 0.24  | 0.25  | 0.32  | 0.36  | 0.34 | 0.46 | 0.38  | 0.36  |  | 6.9                                        | 6.5   | 6.7   | 8.1   | 8.7  | 7.7  | 9.3  | 7.1  | 6.5  |  |
| FR5       | 0.30                                 | 0.27  | 0.29  | 0.34  | 0.33  | 0.22 | 0.33 | 0.39  | 0.40  |  | 8.2                                        | 7.2   | 7.4   | 8.3   | 7.7  | 4.6  | 6.2  | 6.9  | 6.9  |  |
| FR6       | 0.23                                 | 0.23  | 0.22  | 0.29  | 0.27  | 0.15 | 0.34 | 0.42  | 0.42  |  | 5.9                                        | 5.7   | 5.3   | 6.8   | 6.0  | 2.8  | 5.9  | 7.1  | 7.0  |  |
| FR7       | 0.22                                 | 0.23  | 0.25  | 0.14  | 0.16  | 0.38 | 0.47 | 0.40  | 0.35  |  | 5.0                                        | 5.0   | 5.3   | 2.8   | 2.8  | 6.2  | 7.4  | 6.1  | 5.3  |  |
| FR8       | 0.23                                 | 0.19  | 0.13  | 0.16  | 0.47  | 0.74 | 0.79 | 0.83  | 0.84  |  | 4.8                                        | 3.7   | 2.4   | 2.8   | 7.7  | 11.5 | 11.8 | 12.2 | 12.1 |  |
| FR9       | 0.62                                 | 0.56  | 0.63  | 0.59  | 0.62  | 0.58 | 0.62 | 0.59  | 0.64  |  | 11.0                                       | 9.5   | 10.4  | 9.5   | 9.5  | 8.5  | 8.7  | 8.2  | 8.7  |  |
| FR10      | 0.23                                 | 0.34  | 0.33  | 0.31  | 0.33  | 0.46 | 0.42 | 0.53  | 0.63  |  | 4.0                                        | 5.8   | 5.5   | 4.9   | 5.0  | 6.8  | 5.9  | 7.4  | 11.4 |  |
| FR11      | 0.78                                 | 0.83  | 0.84  | 0.82  | 1.06  | 1.34 | 1.56 | 1.80  | 2.11  |  | 15.9                                       | 16.4  | 15.8  | 14.6  | 18.0 | 21.7 | 24.2 | 27.5 | 31.6 |  |
| MR1       | 0.23                                 | 0.29  | 0.31  | 0.33  | 0.28  | 0.26 | 0.35 | 0.39  | 0.41  |  | 5.2                                        | 6.4   | 6.5   | 6.7   | 5.4  | 4.6  | 6.0  | 6.5  | 6.7  |  |
| MR2       | 0.48                                 | 0.49  | 0.38  | 0.36  | 0.30  | 0.24 | 0.29 | 0.40  | 0.39  |  | 11.5                                       | 11.4  | 8.4   | 7.6   | 5.8  | 4.4  | 4.9  | 6.7  | 6.5  |  |
| MR3       | 0.76                                 | 0.67  | 0.73  | 0.63  | 0.55  | 0.31 | 0.12 | 0.06  | 0.11  |  | 19.7                                       | 16.5  | 17.8  | 14.5  | 11.7 | 6.0  | 2.1  | 1.0  | 1.9  |  |
| MR4       | 0.14                                 | 0.28  | 0.42  | 0.37  | 0.96  | 1.03 | 1.64 | 1.96  | 2.40  |  | 6.0                                        | 10.9  | 14.1  | 10.7  | 17.9 | 16.8 | 25.1 | 28.8 | 34.2 |  |
| MR5       | 3.52                                 | 3.35  | 2.94  | 2.62  | 0.73  | 0.29 | 0.02 | 0.03  | -0.20 |  | 163.9                                      | 132.2 | 96.2  | 73.0  | 12.8 | 4.6  | 0.4  | 0.4  | -2.8 |  |
| LBR1      | 0.54                                 | 0.59  | 0.59  | 0.59  | 0.58  | 0.59 | 0.73 | 0.69  | 0.65  |  | 12.6                                       | 13.1  | 12.9  | 12.3  | 11.7 | 11.4 | 13.8 | 12.7 | 11.7 |  |
| LBR2      | 0.70                                 | 0.69  | 0.68  | 0.66  | 0.67  | 0.67 | 0.68 | 0.75  | 0.75  |  | 19.0                                       | 18.2  | 17.1  | 15.9  | 15.5 | 14.7 | 14.4 | 15.7 | 15.4 |  |
| LBR3      | -0.39                                | -0.32 | -0.28 | -0.19 | -0.11 | 0.04 | 0.08 | 0.09  | 0.05  |  | -10.9                                      | -8.9  | -7.5  | -5.0  | -2.8 | 0.9  | 1.8  | 2.1  | 1.2  |  |
| BR1       | 1.27                                 | 1.37  | 1.46  | 1.50  | 2.13  | 2.85 | 3.26 | 3.48  | 3.59  |  | 36.0                                       | 38.2  | 40.0  | 38.6  | 52.8 | 67.5 | 73.5 | 77.2 | 77.9 |  |
| BR2       | 0.37                                 | 1.16  | 1.49  | 2.12  | 2.61  | 3.04 | 3.52 | 3.51  | 3.64  |  | 11.1                                       | 34.3  | 43.1  | 58.7  | 68.4 | 76.2 | 85.0 | 81.7 | 83.0 |  |
| BR3       | -0.76                                | -0.69 | -0.69 | -0.62 | -0.35 | 0.27 | 0.55 | 0.76  | 1.06  |  | -22.1                                      | -19.7 | -19.5 | -17.2 | -9.4 | 7.0  | 14.0 | 19.1 | 26.3 |  |
| SCh1      | 0.06                                 | 0.12  | 0.12  | 0.15  | 0.13  | 0.10 | 0.08 | 0.08  | 0.09  |  | 1.8                                        | 3.3   | 3.3   | 4.1   | 3.3  | 2.4  | 2.0  | 1.9  | 2.1  |  |
| SCh2      | 0.18                                 | 0.15  | 0.16  | 0.18  | 0.19  | 0.20 | 0.18 | 0.18  | 0.18  |  | 4.4                                        | 3.6   | 3.9   | 4.2   | 4.3  | 4.4  | 4.0  | 3.9  | 3.8  |  |
| SR        | 0.00                                 | 0.00  | 0.00  | 0.00  | 0.00  | 0.00 | 0.00 | 0.00  | 0.00  |  | 0.0                                        | 0.0   | 0.0   | 0.0   | -0.1 | 0.0  | -0.1 | 0.0  | 0.0  |  |
| StbR      | 0.56                                 | 0.59  | 0.60  | 0.56  | 0.58  | 0.57 | 0.59 | 0.58  | 0.70  |  | 11.7                                       | 12.0  | 11.8  | 10.2  | 10.0 | 9.4  | 9.4  | 9.1  | 10.6 |  |





**FOR CONTINUATION OF HOUSE DOCUMENT 112-153**

**SAVANNAH HARBOR EXPANSION PROJECT  
CHATMAN CO., GEORGIA & JASPER CO., S. CAROLINA:  
FINAL GENERAL RE-EVALUATION REPORT AND  
ENVIRONMENTAL IMPACT STATEMENT**

**SEE PART 6**