AUTHENTICATED
U.S. GOVERNMENT
INFORMATION
GPO

8-1-75

PAGES
32305–32725

federal register

FRIDAY, AUGUST 1, 1975

highlights

PRIVACY ACT OF 1974—OMB GUIDELINES
Because of the great demand, the Office of the Federal Register will reprint and make available extra copies of OMB's Guidelines for Implementation of the Privacy Act of 1974. These reprints will be available on or about August 7, 1975. To obtain copies, call 523–5243 or come to the Office of the Federal Register at 1100 L St. NW, Room 8401.

PART I:

RURAL HOUSING
USDA/FmHA amends minimum acceptable design, materials and construction standards; effective 8–1–75 ... 32309

STATE EQUALIZATION PLANS
HEW/OE issues guidelines for financial aid program to states assisting local educational agencies ... 32329

OCTANE NUMBER
FEA proposes to amend posting requirement and revise definition; comments by 8–22–75 ... 32348

FEDERAL INFORMATION PROCESSING
Commerce/NBS proposes computer data encryption standard; comments by 10–30–75 ... 32395

REFRIGERATORS, COMBINATION REFRIGERATOR–FREEZERS, AND FREEZERS
Commerce issues Voluntary Energy Conservation Specifications ... 32415

CONTINUED INSIDE

PART II:

NEED ANALYSIS FOR STUDENT FINANCIAL AID
HEW/OE proposes revision of agency review standards of private systems operating certain assistance programs; comments by 9–1–75 ... 32539

PART III:

MAJOR URBAN MASS TRANSPORTATION INVESTMENTS
DOT/UMTA issues Federal policy statement; comments by 10–1–75 ... 32545

PART IV:

MINIMUM WAGES
Labor/ESA isssues determinations and index for Federal and federally assisted construction ... 32549, 32674

reminders

(The items in this list were editorially compiled as an aid to FEDERAL REGISTER users. Inclusion or exclusion from this list has no legal significance. Since this list is intended as a reminder, it does not include effective dates that occur within 14 days of publication.)

Rules Going Into Effect Today

DOT/FAA—Terminal control area at Kansas City, Missouri; designation. 18414; 4–28–75

FCC—Domestic public radio services; applications accepted.... 24045; 6–4–75

FM and TV Broadcast Stations; field strength curves and field strength measurements..... 27671; 7–1–75

FM broadcast stations, Tennessee; table of assignments..... 27461; 6–30–75

Private Operational-Fixed (Microwave) Service..... 20918; 5–13–75

HEW/PHS—Confidentiality of alcohol and drug abuse patient records..... 27802; 7–1–75

SSA—Health maintenance organizations; qualifying conditions.... 28015; 7–2–75; 29706; 7–15–75

INTERIOR/BIA—Hopi-Navaho Joint Use Area: Grazing..... 28039; 7–2–75

Hopi-Navaho Joint Land Use Area: Law and Order..... 28026; 7–2–75

SPECIAL ACTION OFFICE FOR DRUG ABUSE PREVENTION—Confidentiality of drug abuse patient records; revocation of part..... 27821; 7–1–75

USDA/AMS—Milk marketing orders; Ohio Valley..... 27464; 6–30–75

List of Public Laws

NOTE: No acts approved by the President were received by the Office of the Federal Register for inclusion in today's LIST OF PUBLIC LAWS.

ATTENTION: Questions, corrections, or requests for information regarding the contents of this issue only may be made by dialing 202–523–5286. For information on obtaining extra copies, please call 202–523–5240. To obtain advance information from recorded highlights of selected documents to appear in the next issue, dial 202–523–5022.

federal register

Area Code 202 Phone 523–5240

Published daily, Monday through Friday (no publication on Saturdays, Sundays, or on official Federal holidays), by the Office of the Federal Register, National Archives and Records Service, General Services Administration, Washington, D.C. 20408, under the Federal Register Act (49 Stat. 500, as amended; 44 U.S.C., Ch. 15) and the regulations of the Administrative Committee of the Federal Register (1 CFR Ch. I). Distribution is made only by the Superintendent of Documents, U.S. Government Printing Office, Washington, D.C. 20402.

The FEDERAL REGISTER provides a uniform system for making available to the public regulations and legal notices issued by Federal agencies. These include Presidential proclamations and Executive orders and Federal agency documents having general applicability and legal effect, documents required to be published by Act of Congress and other Federal agency documents of public interest.

The FEDERAL REGISTER will be furnished by mail to subscribers, free of postage, for $5.00 per month or $45 per year, payable in advance. The charge for individual copies is 75 cents for each issue, or 75 cents for each group of pages as actually bound. Remit check or money order, made payable to the Superintendent of Documents, U.S. Government Printing Office, Washington, D.C. 20402.

There are no restrictions on the republication of material appearing in the FEDERAL REGISTER.

WINDSHIELD DEFROSTING AND DEFOGGING SYSTEMS
DOT/NHTSA amends motor vehicle safety standards; effective 9–1–75 32336

LIFESAVING EQUIPMENT
DOT/CG proposes new specification requirements for inflatable liferafts; comments by 9–8–75 32339

MEETINGS
DOD: Defense Intelligence Agency Scientific Advisory Committee, 9–8 and 9–9–75 32362
Engineers: Winter Navigation Board, 8–27–75 32361
Justice/LEAA: Private Security Task Force to the National Advisory Committee on Criminal Justice Standards and Goals, 8–25–75 32362
Commerce/NOAA: Marine Fisheries Advisory Committee, 9–3–75 32415
HEW/NIH: Allergy and Immunology Research Committee, 9–29–75 32368
Artificial Kidney–Chronic Uremia Advisory Committee, 9–9–75 32368
Automation in the Medical Laboratory Sciences Review Committee, 9–17 and 9–18–75 32368
Arteriosclerosis and Hypertension Research Centers Advisory Committee, 9–29 and 9–30–75 32368
Blood Diseases and Resources Advisory Committee, 10–20 and 10–21–75 32368
Clinical Applications and Prevention Advisory Committee, 9–12–75 32369
Communicative Disorders Review Committee, 9–19–75 32369
General Clinical Research Centers Committee, 10–6 and 10–7–75 32369
Long Term Effects of Irradiation to the Head and Neck in Infancy and Childhood Workshop, 9–24 and 9–25–75 32370
National Heart and Lung Advisory Council, 9–18 and 9–19–75 32369
President's Cancer Panel, 9–11–75 32369
Thrombosis Specialized Centers of Research ad hoc Review Committee, 9–24 and 9–25–75 32370
Saint Lawrence Seaway Development Corporation: Advisory Board, 8–15–75 32387

contents

AGRICULTURAL MARKETING SERVICE

Rules
Avocados grown in south Fla.; container regulations 32306
Limitations of handling and shipping:
Lemons grown in Arizona and California 32305
Onions grown in Idaho and Oregon 32307
Onions; importation 32308

Proposed Rules
Expenses and rates of assessment:
Peaches grown in Colo 32338
Milk marketing orders:
Nashville, Tenn.; correction 32338

AGRICULTURE DEPARTMENT
See Agricultural Marketing Service; Farmers Home Administration.

ARMY DEPARTMENT
See Engineers Corps.

CIVIL AERONAUTICS BOARD

Notices
Hearings, etc.:
Aeroperu 32372
Eastern Air Lines Inc. and United Air Lines Inc 32372
International Air Transport Association 32373

COAST GUARD

Rules
Drawbridge operations:
Escatawpa River, Miss 32329
Lake Okeechobee, Fla 32328
Oklawaha River, Fla 32328

Proposed Rules
Lifesaving equipment; new specifications 32339
Metal borings, shavings, turnings and cuttings; carbon dioxide fire extinguishing system, deletion of requirement 32341

Notices
Equipment, construction and materials; approval notice 32370

COMMERCE DEPARTMENT
See also Domestic and International Business Administration; National Bureau of Standards; National Oceanic and Atmospheric Administration; National Technical Information Service.

Notices
Refrigerators, refrigerator-freezers and freezers; voluntary energy conservation; testing and labeling 32415

CONSUMER PRODUCT SAFETY COMMISSION

Proposed Rules
Private litigation; information disclosure and employee testimony; correction 32346

CUSTOMS SERVICE

Rules
Pesticides; importation 32321

Notices
Authority delegations:
Chief, Facilities Service Branch 32361
Regional Commissioners 32361
Contracting officer designation; Assistant Commissioner, Office of Administration, and Director, Facilities Management Division 32361

DEFENSE DEPARTMENT
See also Engineers Corps.

Notices
Meetings:
Defense Intelligence Agency Scientific Advisory Committee 32362

DOMESTIC AND INTERNATIONAL BUSINESS ADMINISTRATION

Notices
Scientific articles; duty-free entry:
Fred Hutchinson Cancer Research Center 32395

EDUCATION OFFICE

Rules
State equilization plans; assistance 32329

Proposed Rules
Student financial aid; need analysis 32539

EMPLOYMENT STANDARDS ADMINISTRATION

Notices
Index to general wage determination decisions and modifications 32674
Minimum wages for Federal and federally assisted construction; general wage determination decisions, modifications, and supersedeas decisions 32549

ENGINEERS CORPS

Notices
Meetings:
Winter Navigation Board 32361

ENVIRONMENTAL PROTECTION AGENCY

Rules
Pesticide programs; registration, reregistration and classification procedures; correction 32329

Puerto Rico; compliance schedules; correction ... 32329

Proposed Rules

Air quality implementation plans:
New York ... 32346
Washington ... 32347
Pesticide chemicals in or on raw agricultural commodities; tolerances and exemptions, etc.:
Cross-linked nylon-type encapsulating polymer ... 32348

Notices

Pesticide chemicals and food additives; tolerances, etc.; petitions:
E. I. duPont de Nemours & Co ... 32377
Merck & Co. and Uniroyal Chemical Co ... 32377
Rodenticides; intent to cancel certain registrations ... 32377
Predator control; sodium cyanide; correction ... 32377

ENVIRONMENTAL QUALITY COUNCIL

Notices

Environmental statements, availability ... 32373

FARMERS HOME ADMINISTRATION

Rules

Rural housing; minimum property standards ... 32309

Notices

Disaster areas:
Idaho ... 32367

FEDERAL AVIATION ADMINISTRATION

Rules

Airworthiness directives:
Beech (2 documents) ... 32314
British Aircraft Corp (3 documents) ... 32315, 32316
Handley Page ... 32315
Hawker Siddeley Aviation Ltd ... 32316
Lockheed-California Co ... 32316
McDonnell Douglas (2 documents) ... 32317, 32318
SIAI Marchetti ... 32318
Slingsby Sailplanes ... 32318
Control zones ... 32320
Standard instrument approach procedures ... 32320
Transition areas (4 documents) ... 32319, 32320

Proposed Rules

Airworthiness directives:
Hawker Siddeley Aviation, Ltd. (2 documents) ... 32342
Pilatus Aircraft Ltd. (2 documents) ... 32342, 32343
Control zones ... 32346
Transition areas (8 documents) ... 32343–32346

FEDERAL ENERGY ADMINISTRATION

Proposed Rules

Mandatory petroleum price regulations; price and octane number information and posting ... 32348

Notices

Old oil allocation program; 1975; entitlement notices:
May; correction ... 32378

FEDERAL HIGHWAY ADMINISTRATION

Rules

Hawaii; motor carrier operations; certain effective dates extended ... 32335

FEDERAL HOME LOAN BANK BOARD

Rules

Federal Savings and Loan System:
Social Security Administration's "direct deposit" program ... 32313

FEDERAL MARITIME COMMISSION

Notices

Agreements filed:
Schuldt Atlantic Line GMBH & Co. and Contramar S.A ... 32378

FEDERAL POWER COMMISSION

Notices

Certificates of public convenience and necessity; applications, abandonment of service, and petitions to amend ... 32378
Hearings, etc.:
Alabama Power Co ... 32379
Amerada Hess Corp ... 32380
Arkansas Oklahoma Gas Corp ... 32380
Columbia Gas Transmission Corp. and Sylvania Corp ... 32380
Consolidated Gas Supply Corp ... 32381
Continental Oil Co ... 32381
Dayton Power & Light Co ... 32382
El Paso Natural Gas Co ... 32382
Exchange Oil & Gas Corp. (2 documents) ... 32382, 32383
Interstate Power Co ... 32383
Kansas-Nebraska Natural Gas Company Inc ... 32383
McCullough Oil Corp ... 32384
Mid-Louisiana Gas Co ... 32384
Mississippi River Transmission Corp ... 32384
Nevada Power Co ... 32385
Superior Water, Light, and Wind Power Co ... 32385
Tampa Electric Co ... 32385
Transwestern Pipeline Co ... 32385

FEDERAL REGISTER OFFICE

Rules

CFR checklist; 1975 issuances ... 32305

FEDERAL RESERVE SYSTEM

Proposed Rules

Truth in lending; fair credit billing ... 32350

FISH AND WILDLIFE SERVICE

Notices

Endangered species and marine mammal permit; application:
Campbell, Howard W. and Irvine, A. Blair ... 32366
Endangered species permits, applications (2 documents) ... 32363, 32364

GENERAL ACCOUNTING OFFICE

Notices

Regulatory reports review proposals:
Equal Employment Opportunity Commission ... 32385
Interstate Commerce Commission ... 32385

GENERAL SERVICES ADMINISTRATION

Rules

Energy conservation; humidity controls ... 32329

HEALTH, EDUCATION AND WELFARE DEPARTMENT

See Education Office, National Institutes of Health.

HOUSING AND URBAN DEVELOPMENT DEPARTMENT

Notices

Real estate settlement procedures; advance proposed rulemaking ... 32370

IMMIGRATION AND NATURALIZATION SERVICE

Rules

Nonimmigrant classes:
special requirements for extension and maintenance of status of students; approval of schools; and withdrawal of school approval ... 32312

INTERIOR DEPARTMENT

See Fish and Wildlife Service; Land Management Bureau; Reclamation Bureau.

INTERNAL REVENUE SERVICE

Rules

Employee's plans and trusts; determination letters ... 32322

INTERSTATE COMMERCE COMMISSION

Rules

Car Service orders:
Burlington Northern, Inc ... 32337
Central Iowa Railway Co ... 32337

Proposed Rules

Freight forwarders and non-vessel operating common carriers by water (NVO); tariffs ... 32350

Notices

Abandonment of service:
Chicago & North Western Transportation Co ... 32451
Missouri Pacific Railroad Co ... 32453
Car service exemptions, mandatory:
Bessemer & Lake Erie Railroad Co. and Penn Central Transportation Co ... 32451
Erie Lackawanna Railway Co. and Penn Central Transportation Co ... 32452
Florida East Coast Railway Co. et al ... 32452
Norfolk & Western Railway Co. and Penn Central Transportation Co ... 32453
Fourth section applications for relief ... 32452
Hearing assignments (2 documents) ... 32451
Motor carriers:
Temporary authority applications (2 documents) ... 32454, 32456
Transfer proceedings (2 documents) ... 32453
Rerouting of traffic:
New York, Susquehanna & Western Railroad Co ... 32453
Penn Central Transportation Co ... 32453

JUSTICE DEPARTMENT

See Immigration and Naturalization Service; Law Enforcement Assistance Administration.

LABOR DEPARTMENT

See also Employment Standards Administration; Manpower Administration; Wage and Hour Division.

Notices

Adjustment assistance:
- Consolidated Cigar Corp. 32389
- General Motors Corp. 32390
- International Shoe Co. 32390
- L. J. O'Neill Shoe Co. 32391
- M. B. Associates 32391
- Tricnit Industries, Inc. 32392
- Singer Co. 32391
- Western Supplies Co. 32392

LAND MANAGEMENT BUREAU

Notices

Survey plat filings:
- Wisconsin 32362

LAW ENFORCEMENT ASSISTANCE ADMINISTRATION

Notices

Meetings:
- Private Security Task Force to the National Advisory Committee on Criminal Justice Standards and Goals 32362

MANAGEMENT AND BUDGET OFFICE

Notices

Clearance of reports; list of requests (2 documents) 32386, 32387

MANPOWER ADMINISTRATION

Notices

Employment transfer and business competition determinations; financial assistance applications 32389

NATIONAL BUREAU OF STANDARDS

Notices

Federal information processing data encryption; proposed standard 32395

NATIONAL HIGHWAY TRAFFIC SAFETY ADMINISTRATION

Rules

Motor vehicle safety standards:
- Windshield defrosting and defogging systems 32336
- Brake hoses 32336

Notices

Motor vehicle safety standards; exemption petitions:
- Travel Batcher Corp. 32372

NATIONAL OCEANIC AND ATMOSPHERIC ADMINISTRATION

Notices

Meetings:
- Marine Fisheries Advisory Committee 32415

NATIONAL INSTITUTES OF HEALTH

Notices

Meetings:
- Allergy and Immunology Research Committee 32368
- Arteriosclerosis and Hypertension Research Centers Advisory Committee 32368
- Artificial Kidney-Chronic Uremia Advisory Committee 32368
- Automation in the Medical Laboratory Sciences Review Committee 32368
- Blood Diseases and Resources Advisory Committee 32368
- Clinical Applications and Prevention Advisory Committee 32369
- Communicative Disorders Review Committee 32369
- General Clinical Research Centers Committee 32369
- Heart and Lung Advisory Council, National 32369
- Long Term Effects of Irradiation to Head and Neck in Infancy and Childhood 32370
- President's Cancer Panel 32369
- Thrombosis Specialized Centers of Research *ad hoc* Review Committee 32370

NATIONAL TECHNICAL INFORMATION SERVICE

Notices

Annual indexes; pricing policy 32415

NUCLEAR REGULATORY COMMISSION

Notices

Applications, etc.:
- General Electric Co. 32386

RECLAMATION BUREAU

Notices

Environmental statements; availability, etc.:
- Central Valley Project, Auburn-Folsom South Unit, Calif. 32362

SAINT LAWRENCE SEAWAY DEVELOPMENT CORPORATION

Notices

Meetings:
- Advisory Board 32387

SECURITIES AND EXCHANGE COMMISSION

Notices

Hearings, etc.:
- Canadian Javelin Ltd. 32387
- Continental Vending Machine Corp 32387
- E. I. du Pont de Nemours & Co. 32388
- Equity Funding Corporation of America 32388
- Industries International Inc. 32388
- Westgate California Corp. 32389

TRANSPORTATION DEPARTMENT

See Coast Guard; Federal Aviation Administration; Federal Highway Administration; National Highway Traffic Safety Administration; Urban Mass Transportation Administration.

TREASURY DEPARTMENT

See Customs Service; Internal Revenue Service.

URBAN MASS TRANSPORTATION ADMINISTRATION

Notices

Major urban mass transportation investments; proposed policy 32545

WAGE AND HOUR DIVISION

Notices

Students, full-time; certificates authorizing employment at subminimum wages (2 documents) 32392, 32393

list of cfr parts affected

The following numerical guide is a list of the parts of each title of the Code of Federal Regulations affected by documents published in today's issue. A cumulative list of parts affected, covering the current month to date, follows beginning with the second issue of the month.

A cumulative guide is published separately at the end of each month. The guide lists the parts and sections affected by documents published since January 1, 1974, and specifies how they are affected.

1 CFR

Ch. I 32305

7 CFR

910 32305
915 32306
958 32307
980 32308
1804 32309

PROPOSED RULES:

919 32338
1093 32338

8 CFR

214 32312

10 CFR

PROPOSED RULES:

212 32348

12 CFR

555 32313

PROPOSED RULES:

226 32350

14 CFR

39 (12 documents) 32314–32318
71 (5 documents) 32318, 32319
97 32319

PROPOSED RULES:

39 (4 documents) 32342, 32343
71 (9 documents) 32343–32346

16 CFR

PROPOSED RULES:

1016 32346

19 CFR

12 32321

26 CFR

601 32322

33 CFR

117 (3 documents) 32328, 32329

34 CFR

232 32329

40 CFR

52 32329
162 32329

PROPOSED RULES:

52 (2 documents) 32346, 32347
180 32348

45 CFR

156 32329

PROPOSED RULES:

144 32540
175 32540
176 32540

46 CFR

PROPOSED RULES:

33 32339
75 32339
78 32339
94 32339
97 32339
146 32341
167 32339
176 32339
192 32339

49 CFR

391 32335
393 32336
395 32336
571 (2 documents) 32336
1033 (2 documents) 32337

PROPOSED RULES:

1300 32350
1305 32350
1307 32350
1309 32350

FEDERAL REGISTER PAGES AND DATES—AUGUST

Pages	*Date*
32305–32725	1

Table of Effective Dates and Time Periods—August 1975

This table is for use in computing dates certain in connection with documents which are published in the FEDERAL REGISTER subject to advance notice requirements or which impose time limits on public response.

Federal Agencies using this table in calculating time requirements for submissions must allow sufficient extra time for FEDERAL REGISTER scheduling procedures.

In computing dates certain, the day after publication counts as one. All succeeding days are counted except that when a date certain falls on a weekend or holiday, it is moved forward to the next Federal business day. (See 1 CFR 18.17)

A new table will be published monthly in the first issue of each month.

Dates of FR publication	15 days after publication	30 days after publication	45 days after publication	60 days after publication	90 days after publication
August 1	August 18	September 2	September 15	September 30	October 30
August 4	August 19	September 3	September 18	October 3	November 3
August 5	August 20	September 4	September 19	October 6	November 3
August 6	August 21	September 5	September 22	October 6	November 4
August 7	August 22	September 8	September 22	October 6	November 5
August 8	August 25	September 8	September 22	October 7	November 6
August 11	August 26	September 10	September 25	October 10	November 10
August 12	August 27	September 11	September 26	October 14	November 10
August 13	August 28	September 12	September 29	October 14	November 11
August 14	August 29	September 15	September 29	October 14	November 12
August 15	September 2	September 15	September 29	October 14	November 13
August 18	September 2	September 17	October 2	October 17	November 17
August 19	September 3	September 18	October 3	October 20	November 17
August 20	September 4	September 19	October 6	October 20	November 18
August 21	September 5	September 22	October 6	October 20	November 19
August 22	September 8	September 22	October 6	October 21	November 20
August 25	September 9	September 24	October 9	October 24	November 24
August 26	September 10	September 25	October 10	October 28	November 24
August 27	September 11	September 26	October 14	October 28	November 25
August 28	September 12	September 29	October 14	October 28	November 26
August 29	September 15	September 29	October 14	October 28	November 28

rules and regulations

This section of the FEDERAL REGISTER contains regulatory documents having general applicability and legal effect most of which are keyed to and codified in the Code of Federal Regulations, which is published under 50 titles pursuant to 44 U.S.C. 1510.

The Code of Federal Regulations is sold by the Superintendent of Documents. Prices of new books are listed in the first FEDERAL REGISTER issue of each month.

Title 1—General Provisions

CHAPTER I—ADMINISTRATIVE COMMITTEE OF THE FEDERAL REGISTER

CFR CHECKLIST

1975 Issuances

This checklist, prepared by the Office of the Federal Register, is published in the first issue of each month. It is arranged in the order of CFR titles, and shows the revision date and price of the volumes of the Code of Federal Regulations issued to date for 1975. New units issued during the month are announced on the back cover of the daily FEDERAL REGISTER as they become available.

The rate for subscription service to all revised volumes issued for 1975 is $350 domestic, $75 additional for foreign mailing.

Order from Superintendent of Documents, Government Printing Office, Washington, D.C. 20402.

CFR Unit (Rev. as of Jan. 1, 1975):

Title	Price
1	$1.45
2	.70
3A 1974 Compilation	2.75
4	2.70
5	4.35
6 [Reserved]	
7 Parts:	
0–45	6.15
46–51	4.10
52	6.15
53–209	6.10
210–699	5.65
700–749	4.25
750–899	2.95
900–944	4.50
945–980	2.30
981–999	2.55
1000–1059	4.35
1060–1119	4.80
1120–1199	3.75
1200–1499	4.05
1500–end	6.30
8	2.45
9	6.25
10 Parts:	
0–199	4.90
200–end	3.00
11	1.35
12 Parts:	
1–299	6.35
300–end	6.40
13	3.60
14 Parts:	
1–59	5.85
60–199	6.10
200–end	7.15
15	4.50
16 Parts:	
0–149	6.05
150–end	5.50

CFR Unit (Rev. as of April 1, 1975):

Title	Price
17	$6.30
18 Parts:	
1–149	4.65
150–end	4.65
20 Parts:	
1–399	$2.45
21 Parts:	
1–9	2.10
200–299	1.60
500–599	3.60
600–1299	2.95
1300–end	1.90
22	4.75
23	3.55
24 Parts:	
0–499	5.80
500–end	5.45
25	4.40
26 Parts:	
1 (§§ 1.0–1—1.169)	5.90
1 (§§ 1.170–1.300)	3.65
1 (§§ 1.301–1.400)	2.90
1 (§§ 1.401–1.500)	3.45
1 (§§ 1.501–1.640)	4.00
1 (§§ 1.641–1.850)	4.40
1 (§§ 1.851–1.1200)	5.80
1 (§ 1.1201–end)	6.90
2–29	3.40
30–39	3.40
40–299	5.25
300–499	3.55
500–599 (Retain CFR Vol. Rev. 4–1–74)	3.15
600–end	1.70

1974 CFR volumes previously announced are available from the Superintendent of Documents at the prices listed below:

CFR Unit (Rev. as of July 1, 1974):

28	$2.20
29 Parts:	
0–499	4.50
500–1899	5.50
1900–end	9.90
30	5.65
31	4.35
32 Parts:	
1–8	5.95
9–39	4.05
40–399	4.85
400–589	4.10
590–699	1.95
700–799	5.65
800–999	4.40
1000–1399	1.70
1400–1599	3.05
1600–end	1.65
32A	3.35
33 Parts:	
1–199	4.85
200–end	3.65
34	1.10
35	3.25
36	2.70
37	1.75
38	5.90
39 (Rev. Aug. 1, 1974)	4.45
40 Parts:	
0–49	2.20
50–99	7.80
100–end	5.25
41 Chapters:	
1–2	$5.20
3–5C	5.50
6–9	5.15
10–17	3.10
18	7.60
19–100	2.60
101–end	5.00
General Index	3.05

CFR Unit (Rev. as of Oct. 1, 1974):

42	4.45
43 Parts:	
1–999	3.95
1000–end	5.65
44 [Reserved]	
45 Parts:	
1–99	3.00
100–199	5.30
200–499	3.15
500–end	3.65
46 Parts:	
1–29	2.05
30–40	2.05
41–69	3.85
70–89	2.05
90–109	1.90
110–139	1.90
140–149	7.60
150–165	3.70
166–199	2.55
200–end	6.20
47 Parts:	
0–19	4.10
20–69	5.20
70–79	4.45
80–end	6.05
48 [Reserved]	
49 Parts:	
1–99	1.90
100–199	7.20
200–999	5.85
1000–1199	3.40
1200–1299 (Rev. No. 1, 1974)	7.55
1300–end	2.75
50	3.80

Title 7—Agriculture

CHAPTER IX—AGRICULTURAL MARKETING SERVICE (MARKETING AGREEMENTS AND ORDERS; FRUITS, VEGETABLES, NUTS), DEPARTMENT OF AGRICULTURE

[Lemon Regulation 4]

PART 910—LEMONS GROWN IN CALIFORNIA AND ARIZONA

Limitation of Handling

This regulation fixes the quantity of California-Arizona lemons that may be shipped to fresh market during the week-

ly regulation period August 3–9, 1975. It is issued pursuant to the Agricultural Marketing Agreement Act of 1937, as amended, and Marketing Order No. 910. The quantity of lemons so fixed was arrived at after consideration of the total available supply of lemons, the quantity of lemons currently available for market, the fresh market demand for lemons, lemon prices, and the relationship of season average returns to the parity price for lemons.

§ 910.304 Lemon Regulation 4.

(a) *Findings.* (1) Pursuant to the marketing agreement, as amended, and Order No. 910, as amended (7 CFR Part 910), regulating the handling of lemons grown in California and Arizona, effective under the applicable provisions of the Agricultural Marketing Agreement Act of 1937, as amended (7 U.S.C. 601–674), and upon the basis of the recommendations and information submitted by the Lemon Administrative Committee, established under the said amended marketing agreement and order, and upon other available information, it is hereby found that the limitation of handling of such lemons, as hereinafter provided, will tend to effectuate the declared policy of the act.

(2) The need for this regulation to limit the quantity of lemons that may be marketed during the ensuing week stems from the production and marketing situation confronting the lemon industry.

(i) The committee has submitted its recommendation with respect to the quantity of lemons it deems advisable to be handled during the ensuing week. Such recommendation resulted from consideration of the factors enumerated in the order. The committee further reports the demand for lemons is somewhat improved this week due primarily to better quality fruit being available. Average f.o.b. price was $6.31 per carton the week ended July 26, 1975, compared to $6.01 per carton the previous week. Track and rolling supplies at 124 cars were down 36 cars from last week.

(ii) Having considered the recommendation and information submitted by the committee, and other available information, the Secretary finds that the quantity of lemons which may be handled should be fixed as hereinafter set forth.

(3) It is hereby further found that it is impracticable and contrary to the public interest to give preliminary notice, engage in public rule-making procedure, and postpone the effective date of this regulation until 30 days after publication hereof in the FEDERAL REGISTER (5 U.S.C. 553) because the time intervening between the date when information upon which this regulation is based became available and the time when this regulation must become effective in order to effectuate the declared policy of the act is insufficient, and a reasonable time is permitted, under the circumstances, for preparation for such effective time; and good cause exists for making the provisions hereof effective as hereinafter set forth. The committee held an open meeting during the current week, after giving due notice thereof, to consider supply and market conditions for lemons and the need for regulation; interested persons were afforded an opportunity to submit information and views at this meeting; the recommendation and supporting information for regulation during the period specified herein were promptly submitted to the Department after such meeting was held; the provisions of this regulation, including its effective time, are identical with the aforesaid recommendation of the committee, and information concerning such provisions and effective time has been disseminated among handlers of such lemons; it is necessary, in order to effectuate the declared policy of the act, to make this regulation effective during the period herein specified; and compliance with this regulation will not require any special preparation on the part of persons subject hereto which cannot be completed on on before the effective date hereof. Such committee meeting was held on July 29, 1975.

(b) *Order.* (1) The quantity of lemons grown in California and Arizona which may be handled during the period August 3, 1975, through August 9, 1975, is hereby fixed at 280,000 cartons.

(2) As used in this section, "handler" and "carton(s)" have the same meaning as when used in the said amended marketing agreement and order.

(Secs. 1–19, 48 Stat. 31, as amended; 7 U.S.C. 601–674)

It is hereby certified that the economic and inflationary impacts of regulation of lemons throughout the 1975–76 season in the form of weekly volume limitation of shipments have been carefully evaluated in accordance with OMB Circular A–107.

Dated: July 31, 1975.

CHARLES R. BRADER,
Deputy Director, Fruit and Vegetable Division, Agricultural Marketing Service.

[FR Doc.75-20298 Filed 7-31-75;12:19 pm]

[Avocado Order 5, Amdt. 13]

PART 915—AVOCADOS GROWN IN SOUTH FLORIDA

Container Regulation

This amendment revises the container regulation presently in effect so as to reduce the net weight requirement of avocados packed in specified containers. The amendment is effective on and after August 8, 1975.

On July 3, 1975, notice of rulemaking was published in the FEDERAL REGISTER (40 F.R. 28090) regarding a proposed amendment of the current container regulation (7 CFR 915.305) in effect pursuant to the marketing agreement, as amended, and Order No. 915, as amended (7 CFR Part 915), regulating the handling of avocados grown in south Florida. The proposal was submitted by the Avocado Administrative Committee (established pursuant to said amended marketing agreement and order). This is a regulatory marketing program issued pursuant to the applicable provisions of the Agricultural Marketing Agreement Act of 1937, as amended (7 U.S.C. 601–674). No exception to said notice was filed.

The amendment would reduce the minimum net weight requirement for avocados packed in specified containers from 13½ or 13 pounds to 12½ pounds and from 27 or 26 pounds to 25 pounds, respectively. Such action is designed to place Florida avocados on the same footing as avocados grown in other producing areas. Currently, avocados produced in California, the other principal producing State, can be shipped in similar containers with the lower minimum net weight; i.e. 12½ and 25 pounds (11 and 22 pounds for smaller sizes of avocados). It is, therefore, concluded that it would be advantageous to growers to permit the handling of containers of Florida avocados at net weights of 12½ and 25 pounds.

After consideration of all relevant matters presented, including the proposal set forth in the aforesaid notice, the recommendations and information submitted by the committee, and other available information, it is hereby found that the amendment hereinafter set forth is in accordance with the provisions of said amended marketing agreement and order; and such amendment will tend to effectuate the declared policy of the act.

It is hereby further found that good cause exists for making this amendment effective at the time hereinafter set forth, and for not postponing the effective date hereof until 30 days after publication in the FEDERAL REGISTER (5 U.S.C. 553) in that: (1) notice of proposed rulemaking concerning this amendment was published in the FEDERAL REGISTER on July 3, 1975 (40 F.R. 28090), and no objection to such amendment was received; (2) the regulatory provisions are the same as those contained in said notice; (3) compliance with the amendatory requirements will not require any special preparation on the part of the persons subject thereto which cannot be completed by the effective time thereof; and (4) this amendment relieves restrictions on the handling of avocados.

Order. The provisions of § 915.305(a)(1)(viii), (ix) and (x) (Avocado Order 5; 7 CFR 915.305) are hereby revised to read as follows:

§ 915.305 Avocado Order 5.

(a) *Order.* (1) * * *

(viii) With respect to the containers prescribed in subdivisions (ii) through (iv) of this subparagraph, all avocados packed in such containers shall be placed in one layer only and the net weight of all varieties of avocados in any such container shall be not less than 12½ pounds: *Provided,* That not to exceed 5 percent, by count, of such containers in any lot

may fail to meet such applicable weight requirement.

(ix) With respect to the container prescribed in subdivision (v) of this subparagraph, all avocados packed in such containers shall be placed in one layer only and the net weight of all avocados in any such container shall be not less than 12½ pounds: *Provided*, That not to exceed 5 percent, by count, of such containers in any lot may fail to meet such weight requirement.

(x) With respect to the containers prescribed in paragraph (a)(1)(vi) of this section, all avocados in such containers shall be placed in two layers and the net weight of the avocados in any such container shall be not less than 25 pounds: *Provided*, That not to exceed 5 percent, by count, of such containers in any lot may fail to meet the applicable net weight requirement: *Provided further*, That the requirement as to placing avocados in two layers only shall not apply to such container if each of the avocados therein weighs 14 ounces or less.

* * * * *

Dated: July 28, 1975, to become effective August 8, 1975.

CHARLES R. BRADER,
Deputy Director, Fruit and Vegetable Division, Agricultural Marketing Service.

[FR Doc.75-20007 Filed 7-31-75;8:45 am]

PART 958—ONIONS GROWN IN DESIGNATED COUNTIES IN IDAHO AND MALHEUR COUNTY, OREGON

Handling Regulation

This regulation, designed to promote orderly marketing of Idaho-Eastern Oregon onions, imposes minimum quality standards and requires inspection of fresh market shipments to keep low quality onions from being shipped to consumers.

Notice of rulemaking with respect to a proposed handling regulation to be effective under Marketing Agreement No. 130 and Order No. 958, both as amended (7 CFR Part 958), regulating the handling of onions grown in the production area defined therein, was published in the July 3, 1975, issue of the FEDERAL REGISTER (40 F.R. 28091). This program is effective under the Agricultural Marketing Agreement Act of 1937, as amended (7 U.S.C. 601 et seq.). The notice afforded interested persons an opportunity to file data, views, or arguments pertaining thereto not later than July 18, 1975. None was filed.

Findings. After consideration of all relevant matters, including the proposal set forth in the aforesaid notice which was recommended by the Idaho-Eastern Oregon Onion Committee, established pursuant to the said marketing agreement and order, it is hereby found that the handling regulation, as hereinafter set forth, will tend to effectuate the declared policy of the act.

The recommendations of the committee reflect its appraisal of the composition of the 1975 crop of Idaho-Eastern Oregon onions and the marketing prospects for this season and are consistent with the marketing policy it adopted. Harvesting of onions is expected to begin about August 4.

The grade, size and quality requirements provided herein are necessary to prevent onions of poor quality or less desirable sizes from being distributed in fresh market channels. They will also provide consumers with good quality onions consistent with the overall quality of the crop, and maximize returns to producers for the preferred quality and sizes.

Exceptions are provided to certain of these requirements to recognize special situations in which such requirements are inappropriate or unreasonable. Shipments are allowed to certain special purpose outlets without regard to the grade, size, quality, pack and inspection requirements, provided that safeguards are met to prevent such onions from reaching unauthorized outlets.

It is hereby further found that good cause exists for not postponing the effective date of this regulation until 30 days after its publication in the FEDERAL REGISTER (5 U.S.C. 553) in that (1) shipments of onions grown in the production area will begin on or about the effective date specified herein, (2) to maximize benefits to producers, this regulation should apply to as many shipments as possible during the marketing season, (3) information regarding the provisions of this regulation, which are similar to those which were in effect during the previous season, has been made available to producers and handlers in the production area, (4) compliance with this regulation will not require any special preparation by handlers which cannot be completed by the effective date, and (5) notice of the proposed regulation was published in the FEDERAL REGISTER of July 3, 1975.

Section 958.320 is added to Title 7 CFR Part 958 as follows:

§ 958.320 Handling regulation.

During the period August 4, 1975, through April 30, 1976, no person may handle any lot of yellow or white varieties of onions unless such onions are at least "moderately cured," as defined in paragraph (f) of this section, and meet the requirements of paragraphs (a) and (b) of this section, or unless such onions are handled in accordance with paragraphs (c), (d), or (e) of this section.

(a) *Grade, size, and pack requirements.*—(1) *Yellow varieties.* U.S. No. 1, 2¼ inches minimum diameter; or U.S. No. 1, 1½ inches minimum to 2¼ inches maximum diameter, if packed separately; or U.S. No. 2 grade, 3 inches minimum diameter, if not more than 30 percent of the lot is comprised of onions of U.S. No. 1 quality.

(2) *White varieties.* U.S. No. 1, 1½ inches minimum diameter; or U.S. No. 2, if not more than 30 percent of the lot is comprised of onions of U.S. No. 1 quality, 1½ inches minimum diameter; or U.S. No. 2, 1 inch minimum to 2 inches maximum diameter if packed separately.

(b) *Inspection.* No handler may handle any onions regulated hereunder unless such onions are inspected by the Federal-State Inspection Service and are covered by a valid applicable inspection certificate, except when relieved of such requirement pursuant to paragraphs (c) or (e) of this section.

(c) *Special purpose shipments.* The minimum grade, size, quality, pack and inspection requirements of this section shall not be applicable to shipments of onions for any of the following purposes:

(1) Planting;
(2) Livestock feed;
(3) Charity;
(4) Dehydration;
(5) Canning; and
(6) Freezing.

(d) *Safeguards.* Each handler making shipments of onions for dehydration, canning, or freezing pursuant to paragraph (c) of this section shall:

(1) First apply to the committee for and obtain a Certificate of Privilege to make such shipments;

(2) Prepare, on forms furnished by the committee, a report in quadruplicate on each individual shipment to such outlets authorized in paragraph (c) of this section;

(3) Bill or consign each shipment directly to the applicable processor; and

(4) Forward one copy of such report to the committee office and two copies to the processor for signing and returning one copy to the committee office. Failure of the handler or processor to report such shipments by promptly signing and returning the applicable report to the committee office shall be cause for cancellation of such handler's Certificate of Privilege and/or the processor's eligibility to receive further shipments pursuant to such Certificate of Privilege. Upon cancellation of any such Certificate of Privilege the handler may appeal to the committee for reconsideration.

(e) *Minimum quantity exception.* Each handler may ship up to, but not to exceed, one ton of onions each day without regard to the inspection and assessment requirements of this part, if such onions meet minimum grade, size, and quality requirements of this section. This exception shall not apply to any portion of a shipment that exceeds one ton of onions.

(f) *Definitions.* The terms "U.S. No. 1" and "U.S. No. 2" have the same meaning except for sizes of grades regulated as when used in the "United States Standards for Grades of Onions," as amended (§§ 51.2830-51.2854 of this title). The term "moderately cured" means the onions are mature and are more nearly well cured than fairly well cured. Other terms used in this section have the same meaning as when used in Marketing Agreement No. 130 and this part.

(Secs. 1-19, 48 Stat. 31, as amended; 7 U.S.C. 601-674).

It is hereby certified that the economic and inflationary impacts of this proposed regulation have been carefully evaluated in accordance with OMB Circular A-107.

Dated July 28, 1975, to become effective August 4, 1975.

CHARLES R. BRADER,
Deputy Director, Fruit and Vegetable Division, Agricultural Marketing Service.

[FR Doc.75-20088 Filed 7-31-75;8:45 am]

PART 980—VEGETABLES; IMPORT REGULATIONS

Onions

This regulation establishes minimum quality requirements for imported onions.

Notice of rulemaking regarding proposed requirements on the importation of onions into the United States to be made effective under Section 8e of the Agricultural Marketing Agreement Act of 1937, as amended (7 U.S.C. 608e-1), was published in the July 3, 1975, FEDERAL REGISTER (40 F.R. 28091).

The notice afforded interested persons an opportunity to file data, views, or arguments in regard thereto not later than July 18, 1975. None was filed.

Section 8e of the act provides that whenever a Federal marketing order is in effect for onions, the importation of onions shall be prohibited unless they comply with the grade, size, quality and maturity provisions of such order. The provisions hereinafter set forth comply with those which will become effective August 4, 1975, under Marketing Order No. 958 for onions grown in Idaho and Malheur County, Oregon. It is not contemplated that any other marketing order will have concurrent grade, size, quality and maturity provisions in effect regulating onions until the spring of 1976.

Findings. (a) After consideration of all relevant matters, including the proposal set forth in the aforesaid notice, and other available information, it is hereby found that the proposal as published in the notice should be issued and that imported onions comply with the grade, size, quality and maturity requirements, as hereinafter provided, applicable to onions produced in the United States, and effective under Marketing Order No. 958, as amended (7 CFR Part 958) regulating the handling of onions grown in designated counties of Idaho and Malheur County, Oregon. This regulation is subject to amendment with adequate notice as domestic regulations are changed.

(b) It is hereby further found that good cause exists for not postponing the effective date of this regulation beyond the time specified (5 U.S.C. 553) in that (1) the requirements established by this regulation are mandatory under Section 8e of the act; (2) all known onion importers were notified of the proposed regulation; and (3) notice hereof was published in the July 3, 1975, FEDERAL REGISTER (40 F.R. 28091), and such notice is determined to be reasonable.

Section 980.114 is added to 7 CFR Part 980 as follows:

§ 980.114 Onion import regulation.

Except as otherwise provided herein, during the period beginning August 4, 1975, and continuing through April 30, 1976, no person may import onions of the yellow or white varieties unless such onions are inspected and meet the requirements of this section.

(a) *Grade, size and maturity requirements*—(1) *Yellow varieties:* U.S. No. 2, or better grade, 1½ inches minimum diameter.

(2) *White varieties:* U.S. No. 2, or better grade, 1 inch minimum diameter.

(3) *Yellow and white varieties:* At least "moderately cured."

(b) *Condition.* Due consideration shall be given to the time required for transportation and entry of onions into the United States. Onions with transit time from country of origin to entry into the United States of ten or more days may be entered if they meet an average tolerance for decay of not more than 5 percent, provided they meet the other requirements of this section.

(c) *Minimum quantity.* Any importation which in the aggregate does not exceed 100 pounds in any day, may be imported without regard to the provisions of this section.

(d) *Plant quarantine.* Provisions of this section shall not supersede the restrictions or prohibitions on onions under the Plant Quarantine Act of 1912.

(e) *Designation of governmental inspection service.* The Federal or the Federal-State Inspection Service, Fruit and Vegetable Division, Agricultural Marketing Service, United States Department of Agriculture, and the Fruit and Vegetable Division, Production and Marketing Branch, Canada Department of Agriculture, are designated as governmental inspection services for certifying the grade, size, quality and maturity of onions that are imported into the United States under the provisions of section 8e of the act.

(f) *Inspection and official inspection certificates.* (1) An official inspection certificate certifying the onions meet the United States import requirements for onions under section 8e of the act (7 U.S.C. 608e-1), issued by a designated governmental inspection service and applicable to a specific lot is required on all imports of onions.

(2) Inspection and certification by the Federal or Federal-State Inspection Service will be available and performed in accordance with the rules and regulations governing certification of fresh fruits, vegetables and other products (Part 51 of this title). Each lot shall be made available and accessible for inspection as provided therein. Cost of inspection and certification shall be borne by the applicant.

(3) Since inspectors may not be stationed in the immediate vicinity of some smaller ports of entry, importers of onions should make advance arrangements for inspection by ascertaining whether or not there is an inspector located at their particular port of entry. For all ports of entry where an inspection office is not located, each importer must give the specified advance notice to the applicable office listed below prior to the time the onions will be imported.

Ports	Office	Advance notice
All Texas points.	Leo M. Denbo, P.O. Box 107, San Juan, Tex. 78589 (Phone 512-787-4091 or 6881).	1 day.
All Arizona points.	B. O. Morgan, P. O. Box 1614, Nogales, Ariz. 85621 (Phone 602-287-2902).	Do.
All California points.	D. P. Thompson, 784 South Central Ave., Room 266, Los Angeles, Calif. 90021 (Phone 213-622-8756).	3 days.
All Hawaii points.	Stevenson Ching, P.O. Box 5425, Pawaa Substation, 1428 South King St., Honolulu, Hawaii 96814 (Phone 808-941-3051).	1 day.
All Puerto Rico points.	John L. Coulon, P.O. Box 10163, Santurce, P.R. 00908 (Phone 809-783-2250 or 4116).	2 days.
New York City, N.Y.	Carmine J. Cavallo, Room 28A Hunts Point Market, Bronx, N.Y. 10474 (Phone 212-991-7069 or 7068).	1 day.
New Orleans, La.	Leonard E. Mixon, 5027 Federal Office Bldg., 701 Loyola Ave., New Orleans, La. 70113 (Phone 504-589-6741 or 6742).	Do.
Miami, Fla.	Lloyd W. Boney, 1350 Northwest 12th Ave., Room 330, Miami, Fla. 33136, (Phone 305-324-6116 or 6117).	Do.
All other Florida points.	C. B. Brantley, P.O. Box 1232, Winter Haven, Fla. 33880 (Phone 813-294-3080).	Do.
All other points.	Chief, FPSI Branch, Fruit and Vegetable Division, AMS, Washington, D.C. 20250 (Phone 202-447-5870).	3 days.

(4) Inspection certificates shall cover only the quantity of onions that is being imported at a particular port of entry by a particular importer.

(5) In the event the required inspection is performed prior to the arrival of the onions at the port of entry, the inspection certificate that is issued must show that the inspection was performed at the time of loading such onions for direct transportation to the United States; and if transportation is by water, the certificate must show that the inspection was performed at the time of loading onto the vessel.

(6) Each inspection certificate issued with respect to any onions to be imported into the United States shall set forth, among other things:

(i) The date and place of inspection;

(ii) The name of the shipper, or applicant;

(iii) The commodity inspected;

(iv) The quantity of the commodity covered by the certificate;

(v) The principal identifying marks on the containers;

(vi) The railroad car initials and number, the truck and trailer license number, the name of the vessel, or other identification of the shipment; and

(vii) The following statement, if the facts warrant: Meets import requirements of 7 U.S.C. 608e-1.

(g) *Reconditioning prior to importation.* Nothing contained in this part shall

be deemed to preclude any importer from reconditioning prior to importation any shipment of onions for the purpose of making it eligible for importation.

(h) *Definitions.* For the purpose of this section, "Onions" means all varieties of Allium cepa marketed dry, except dehydrated, canned and frozen onions, onion sets, green onions, and pickling onions. The term "moderately cured" means the onions are mature and are more nearly well cured than fairly well cured. "Importation" means release from custody of the United States Bureau of Customs.

(Secs. 1–19, 48 Stat. 31, as amended; 7 U.S.C. 601–674).

It is hereby certified that the economic and inflationary impacts of this proposed regulation have been carefully evaluated in accordance with OMB Circular A–107.

Dated July 28, 1975 to become effective August 4, 1975.

CHARLES R. BRADER,
Deputy Director, Fruit and Vegetable Division, Agricultural Marketing Service.

[FR Doc.75–20089 Filed 7–31–75;8:45 am]

CHAPTER XVIII—FARMERS HOME ADMINISTRATION, DEPARTMENT OF AGRICULTURE

[FmHA Instruction 424.1]

PART 1804—PLANNING AND PERFORMING DEVELOPMENT WORK

Minimum Property Standards

Sections 1804.2(d), 1804.3(d) (1) and (2) and 1804.3(f)(1)(ii)(*a*) of Subpart A, Part 1804, Chapter XVIII, Title 7 of the Code of Federal Regulations (36 FR 18062) are amended; Appendix C is added. Section 1804.2(d) is amended to delete the definition of "A Guide to the Construction of Farm Buildings," which guide is now obsolete. This guide is replaced by the "Minimum Property Standards (MPS)," adopted by the Farmers Home Administration from the Department of Housing and Urban Development's Minimum Property Standards (39–FR 26–895) which provide all the technical requirements for minimum acceptable design, material, and construction standards. Section 1804.3(d) (1) and (2) are amended to include appropriate MPS guidelines which describe the standards for new construction, rehabilitation of older buildings, design and construction standards for housing loans made under § 1822.7(b)(3) of this chapter, and requirements of the Department of Labor, Bureau of Employment Security (20 CFR 620—added October 31, 1968); § 1804.3(f)(1)(ii)(*a*) is amended to make reference to the drawings and specifications to be included in the application for building construction and building site development. Added to this Subpart A is Appendix C, "List of Required Drawings and Specifications," for all new buildings, including single family housing and related facilities.

It is the policy of this Department that rules relating to public property, loans, grants, benefits or contracts shall be published for comment notwithstanding the exemption in 5 U.S.C. 553 with respect to such rules. This amendment, however, is being published without prior notice of proposed rulemaking inasmuch as the amendment incorporates technical standards already published and adopted by HUD and the Department of Labor, and for that reason such notice is unnecessary.

1. As revised, § 1804.2(d), 1804.3(d) (1) and (2), and (f)(1)(ii)(*a*) of Subpart A of Part 1804 read as follows:

§ 1804.2 Definitions.

As used in this Subpart:

* * * * *

(d) "Minimum Property Standards" (MPS) means the Department of Housing and Urban Development (HUD) Minimum Property Standards which have been adopted by the Farmers Home Administration (FmHA) for housing financed with RH, RRH, and FO loans. The MPS supplements this subpart with the technical requirements for minimum acceptable design, materials and construction methods to protect the interests of the borrower and the FmHA.

* * * * *

§ 1804.3 Planning development.

* * * * *

(d) *Construction.* (1) All new buildings to be constructed and all alterations and repairs to buildings will be planned to conform with good construction practices. All improvements to the property will conform to applicable laws, ordinances, codes, and regulations which relate to safety and the sanitation of buildings.

(i) In new housing, all design, materials and construction will meet or exceed the requirements of the appropriate mandatory MPS.

(*a*) MPS for One and Two Family Dwellings 4900.1.

(*b*) MPS for Multifamily Housing 4910.1.

(c) The MPS Manual of Acceptable Practices (MPS–MAP) 4930.1 is a nonmandatory fully illustrated guidance manual providing detailed backup data and information for a better understanding of the mandatory standards.

(ii) Rehabilitation of older one and two family existing properties will be guided by HUD Handbook 4940.4, "Minimum Design Standards for Rehabilitation for Residential Properties."

(iii) The design and construction for housing loans made with RH funds under § 1822.7(b)(3) of this chapter will, as near as practical, meet the requirements of the MPS as determined by the County Supervisor with assistance from the State Office as necessary.

(iv) Farm Labor Housing design and construction standards shall meet or exceed the requirements of the Department of Labor, Bureau of Employment Security; however, in order to be easily converted to rental housing, it should be in substantial conformity with the design and construction requirements of the MPS for Multifamily Housing 4910.1.

(2) Adequate drawings, specifications, and estimates will be provided to fully describe the work. See Appendix C to this Subpart A for the Information that would be included in the drawings and specifications.

* * * * *

(f) *Responsibilities for planning development.* * *

(1) *Responsibility of the applicant.* * * *

(ii) * * *

(*a*) The "List of Required Drawings and Specifications", Appendix C to this Subpart, describes the drawings and the specifications that are required to be included in the application for building construction and Subpart D of this Part describes the drawings that should be included for building site development in subdivision projects.

* * * * *

2. An Appendix C is added to Subpart A of 7 CFR Part 1804, reading as follows:

APPENDIX C—LIST OF REQUIRED DRAWINGS AND SPECIFICATIONS

This list is for all new buildings to be constructed, including all single family housing and related facilities and as applicable to farm housing and farm service buildings.

1. *General.* The Documents recommended in this Appendix C correspond with the list of Exhibits required in Chapter 3 of HUD 4145.2, "Handbook for Building Single Family Dwellings." However, this listing shall be used as a guide for drawings and specifications to be submitted in support of all types of housing loan and/or grant applications or any type of application involving the construction of buildings. This Appendix C may be used as a public handout. A minimum of three (3) copies of the drawings and specifications shall be provided by the applicant for a loan or conditional commitment which involves construction of major new buildings or extensive rehabilitation or alterations or additions to existing buildings. Drawings and specifications, for minor alterations or repairs, need pertain only to work to be done and may be in narrative form when accepted by the County Supervisors. Adequate and accurate exhibits are necessary:

a. To determine compliance with the applicable Standards and codes.

b. To prepare a cost estimate

c. To determine the acceptability of the physical improvements and,

d. To provide a basis for inspections and the builder's warranty.

2. *Drawings for individual applications.* Drawings for single family individual housing shall be submitted by the applicant in triplicate and provide at least the following:

a. *Plot plan.* At scale, 1"=1'0" minimum.

(1) Lot and block number.

(2) Dimensions of plot and north point.

(3) Dimensions of front, rear and side yard.

(4) Location and dimensions of garage, carport and other accessory buildings.

(5) Location and sizes of walks, driveways, and approaches.

(6) Location and sizes of steps, terraces, porches, fences, and retaining walls.

(7) Location and dimensions of easements and established setback requirements, if any.

(8) Elevations at the following points: (a) first floor of dwelling, and floor of garage, carport and other accessory building; (b) finish curb or crown of street at points of extension of lot lines; (c) finish grade elevation at each principal corner of structure; (d)

finish grade at bottom of drainage swales at extension of each side of structure as feasible.

(9) The following additional elevations as applicable, shall be submitted if the topography or the design of the structure is such that special grading, drainage or foundations may be necessary. Examples are irregular or steeply sloping sites, filled areas on sites, or multilevel structure designs: (a) finish and existing grade elevations at each corner plot; (b) existing grade at each principal corner or dwelling; (c) finish grade at both sides of abrupt changes of grade such as retaining walls, slopes, etc.; (d) other elevations that may be necessary to show grading and drainage.

(10) Indication of lot grading type and approximate location of drainage swales.

(11) Example Plot Plan No. 1 attached.

(12) Where an individual water supply and/or sewage system is proposed, submit drawings and specifications prescribed in Section 5 of this Appendix C and written opinion of Health Authority having jurisdiction and opinion, if available, of local USDA-Soil Conservation Service Official.

(b) *Floor plans.*

(1) Scale, ¼"=1'0".

(2) Floor plan of each floor and of basement, if any. Recommend typical furniture locations shown to suggest intended use of each habitable space.

(3) Plan of all attached terraces and porches, and of garage or carport.

(4) If dwelling is of crawl-space type, provide separate foundation plan. Slab-type foundation may be shown on sections.

(5) Direction, size and spacing of all floor and ceiling framing members, girders, columns or piers.

(6) Location of all partitions and indication of door sizes, and direction of door swing.

(7) Location and size of all permanently installed construction and equipment such as kitchen cabinets, closets, storage shelving, plumbing fixtures, water heaters, etc. Details of kitchen cabinets may be on separate drawing.

(8) Location and symbols of all electrical equipment, including switches, outlets, fixtures, etc.

(9) Heating system on separate drawing or when it may be shown to clearly explain, it may be as part of floor or basement plan showing: (a) layout of system; (b) location and size of ducts, piping, registers, radiators, etc.; (c) location of heating unit and room thermostat; (d) total calculated heat loss of dwelling including heat loss through all vertical surfaces, ceiling and floor. When a duct or piped distribution system is used, calculated heat loss of each heated space is required.

(10) Cooling system, on separate drawings or as a part of heating plan, floor or basement plan showing: (a) layout of system; (b) location and size of ducts, registers, compressors, coils, etc.; (c) heat gain calculations, including estimated heat gain for each space conditioned; (d) model number and Btuh capacity of equipment or units in accordance with applicable Air Conditioning and Refrigeration Institute (ARI) or American Society of Refrigerating Engineers (ASRE) Standard; (e) Btuh Capacity and total Kilowatt (KW) input at stated local design conditions; (f) if room or zone conditioners are used, provide location, size and installation details.

c. *Exterior elevations.*

(1) Scale, ¼"=1'0". Elevations, other than main elevation, which contain no special details may be drawn at ⅛"=1'0".

(2) Front, rear and both side elevations, and elevations of any interior courts.

(3) Windows and doors—indicate size unless separately scheduled or shown on floor plan.

(4) Wall finish materials where more than one type is used.

(5) Depth of wall footings, foundations, or piers, if stepped or at more than one level.

(6) Finish floor lines.

(7) Finish grade lines at buildings.

d. *Details and sections.*

(1) Section through exterior wall showing all details of construction from footings to highest point of room. Where more than one type of wall material is used, show each type. Scale, ⅜"=1'0" minimum.

(2) Section through any portion of dwelling where rooms are situated at various levels or where finished attic is proposed. Scale, ¼"=1'0" minimum.

(3) Section through stair wells, landings, and stairs, including headroom clearances and surrounding framing. Scale, ¼"=1'0" minimum.

(4) Details of roof trusses if proposed, including connections and stress or test data with seal of architect or engineer responsible. Scale of connections, ¾"=1'0" minimum.

(5) Elevation and section through fireplace. Scale 3/8"=1'0" minimum.

(6) Elevations and section through kitchen cabinets, indicating shelving. Scale, ¼"=1'0" minimum.

(7) Sections and details of all critical construction points, fastening systems, anchorage methods, special structural items or special millwork. Scale as necessary to provide information, ⅜"=1'0" minimum.

3. *Drawings for group applications.* Drawings for group applications (conditional commitments) may be submitted in triplicate in lieu of drawings for each individual property when a number of applications are simultaneously submitted involving repetition of a basic type dwelling.

a. Master Plot Plan shall include the following:

(1) Scale which will provide the following information in a clear and legible manner.

(2) North point.

(3) Location and width of streets and rights-of-way.

(4) Location and dimensions of all easements.

(5) Dimensions of each lot.

(6) Location of each dwelling on lot with basic dimensions.

(7) Dimensions of front, rear, and side yard.

(8) Location and dimensions of garages, carports, or other accessory buildings.

(9) Identification of each lot by number and indication of basic plan and elevation type.

(10) Location of walks, driveways, and other permanent improvements.

b. Typical Plot Plan for each basic type dwelling may be submitted in lieu of fully detailing each lot on Master Plot Plan, when topography and lot arrangements present no individual planning or construction problems.

(1) Information not shown on Typical Plot Plan shall be included on Master Plot Plan.

(2) Typical Plot Plans shall not be used for corner lots, lots with irregular boundaries, lots involving pronounced topographic variations or other lots where individual detailing is necessary.

(3) Show location of dwelling on typical lot and full dimensions.

(4) Provide location and dimension of all typical improvements such as garage, carport, accessory buildings, walks, drives, steps, porches, terraces, trees, shrubs, retaining walls, fences, etc.

c. Grading may be shown on separate grading plan or on the Master Plot Plan. Scale shall be sufficiently large to provide the following information in clear and legible manner:

(1) Contours of existing grade at intervals of not more than 5 feet. Intervals less than 5 feet may be required when indicated by the character of the topography. See HUD data sheet (series 79) for applications involving deep cuts and fill.

(2) Location of house and accessory buildings on each lot.

(3) Identification of each lot by number.

(4) Elevations in accordance with individual plot plan including bench mark and datum or, in lieu of finish grade elevations, contours of proposed finish grading may be submitted. Contour intervals selected shall be appropriate to the topography of the site.

(5) Lot grading shall be shown by indicating protective slopes and approximate location of drainage swales.

(6) Location of drainage outfall if any drainage is not to a street.

d. Floor plans, elevations, sections, and details shall be submitted for each basic plan. Alternate elevations to basic plan may be shown at scale, ⅛"=1'—0".

4. *Specifications. Form FmHA* 424–2 "Dwelling Specifications" or HUD Form 2005 "Description of Materials" or other acceptable and comparable description of all materials forms shall be submitted with the drawings by the applicant. The forms shall be completed fully in accordance with instructions on Form FmHA 424–2 to describe the materials to be used in the construction.

a. Submit in triplicate with the drawings along with each application.

b. Form FmHA 424–2 may be reproduced provided size, format and printed text are identical to current official form. The HUD Form 2005 may be substituted for Form FmHA 424–2. When current official form is reproduced, the following deletions must be made:

(1) All lines indicating FmHA form numbers or other Government agency initials and numbers.

(2) The United States Government Printing Office (GPO) imprint and reference number.

c. The material identification information shall be in sufficient detail to fully describe the material, size, grade and where applicable, manufacture's model or identification numbers. Where necessary, additional sheets must be attached as well as manufacturer's specification sheets for equipment and/or special materials, such as aluminum siding and carpeting.

5. *Individual water supply, and sewage disposal systems.* When an individual water and/or sewage disposal system is proposed, the following additional information must be submitted:

a. *Approval and recommendations of various authorities.*

(1) A written opinion by the Health Authority having jurisdiction that the site is suitable and acceptable for the proposed system(s) and

(2) If available, a soils report from the local USDA-Soil Conservation Service Office and any recommendations they may have.

(3) Approval of appropriate environmental control authority.

(4) A signature of the Health Authority on the plot plan indicating approval of design of the proposed system.

b. *Plot plan.*

(1) Location and size of septic tank, distribution box, absorption field or bed, seepage pits and other essential parts of the sewage disposal system and distance to all individual wells and open streams or drainageways.

(2) Location of well, service line and other essential parts of the water supply system and distance to other wells and/or sewage disposal systems.

(3) Exact location of individual systems (water or sewage) on adjacent properties and description of system if available.

(4) Example Plot Plan No. 2 attached.

c. *Construction details.* Construction details of all component parts of individual water supply and sewage disposal system shall clearly indicate material, equipment and construction. Extra sheets and drawings should be added as necessary to fully explain the proposed installation.

Appendix C Attachment 1

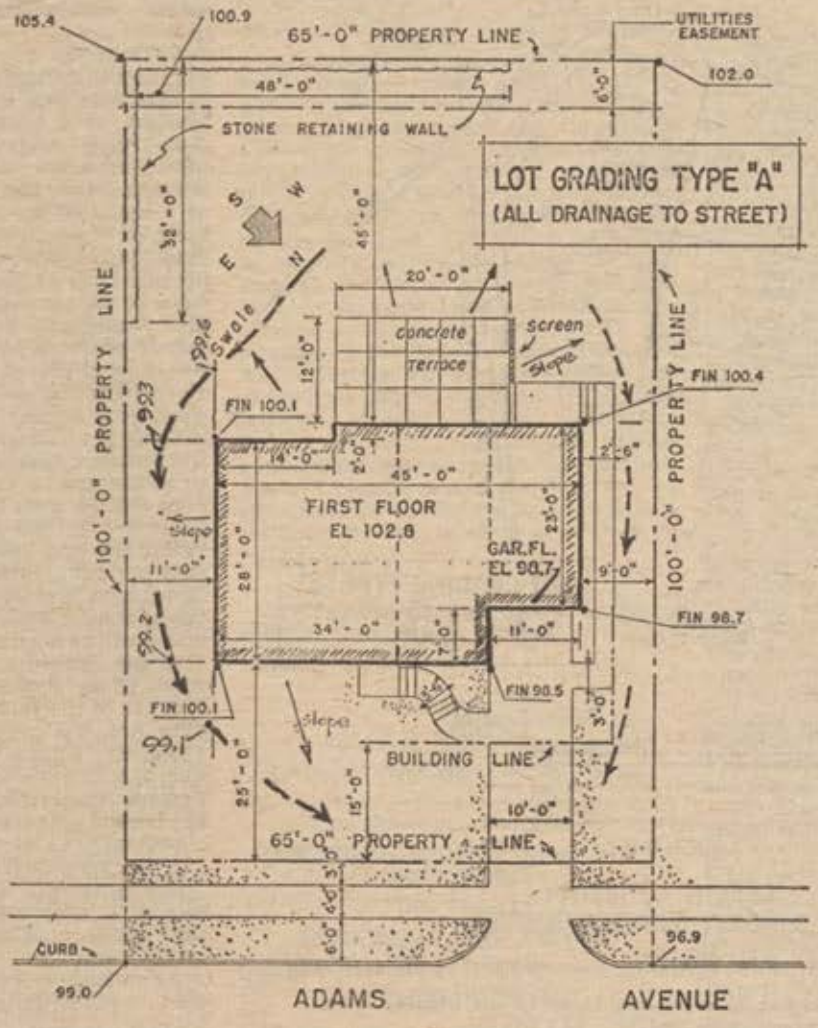

Lot 4 Block 7
CHESTNUT HILL - BRAINARD, COLUMBIA

Scale 1/16" = 1'-0" (Typical)

EXAMPLE PLOT PLAN No 1

See Chapter 3 in the MPS for detailed requirements and Chapter 3 in the MPS-MAP for design recommendations.

Appendix C Attachment 2

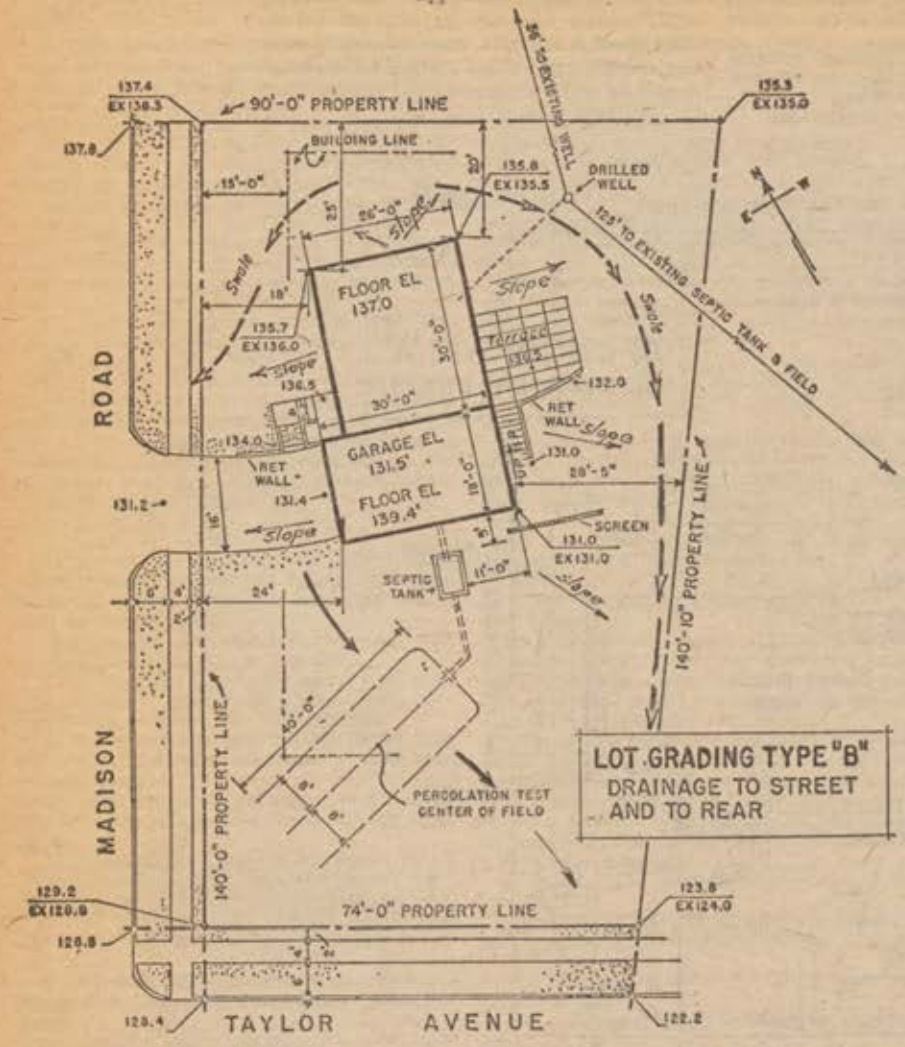

LOT 29, BLK. 2 HEALTH AUTHORITY.....
HOMESTEAD ADDITION, LINCOLN COUNTY, COLUMBIA

EXAMPLE PLOT PLAN NO. 2 *Scale 1" = 20' (Typical)*

See Chapter 3 in the MPS for detailed requirements and Chapter 3 in the MPS-MAP for design recommendations.

Effective date. This amendment is effective on August 1, 1975.

(7 U.S.C. 1989; 42 U.S.C. 1480; delegation of authority by the Sec. of Agri., 7 CFR 2.23; delegation of authority by the Asst. Sec. for Rural Development, 7 CFR 2.70)

Dated: July 17, 1975.

FRANK B. ELLIOTT,
Administrator,
Farmers Home Administration.

[FR Doc.75-19951 Filed 7-31-75;8:45 am]

Title 8—Aliens and Nationality

CHAPTER I—IMMIGRATION AND NATURALIZATION SERVICE, DEPARTMENT OF JUSTICE

PART 214—NONIMMIGRANT CLASSES

Special Requirements for Extension and Maintenance of Status of Students; Approval of Schools; and Withdrawal of School Approval

Reference is made to the Notice of Proposed Rule Making which was published in the Federal Register of April 4, 1975 (40 FR 15092) pursuant to the provisions of 5 U.S.C. 553 (80 Stat. 383) and 5 U.S.C. 552(a)(4), as amended by Public Law 93-502 (88 Stat. 1561), and in which there were set forth proposed amendments to 8 CFR 214.2, 214.3 and 214.4, pertaining to full course of study, employment, reporting requirements for approved schools, and withdrawal of school approval.

All fourteen representations received in response to the proposed rules of April 4, 1975 were very carefully considered in arriving at a determination as to the final rules. Certain editorial changes have been made for the purpose of clarification. Other changes have been made as a result of the views and arguments received in response to the notice of proposed issuance of rules and regulations to provide that 12 hours of instructions a week or its equivalent at a postsecondary vocational, business, or language school which is equal in all respects to the same course of undergraduate study given by a college or university will be considered equally in determining what consists of a full course of study; the entire sentence relating to classes scheduled to commence at or after 6:00 p.m. has been deleted since there is no identifiable difference in the academic quality between day and evening classes; and the date of July 1, 1975 has been changed to January 1, 1976 to provide schools additional time needed to meet the requirements of the adopted regulations.

In the light of the foregoing and pursuant to the authority contained in section 103 of the Immigration and Nationality Act, the proposed amendments to § 214.2(f); § 214.3(g), and § 214.4(a) of Part 214, Chapter I, Title 8 of the Code of Federal Regulations, as set forth below, are hereby adopted:

Section 214.4(f) is amended as follows:

A new subparagraph (1a) is added:

Subparagraph (6) is amended by inserting a sentence before the existing first sentence of that regulation, as set forth below.

As amended, § 214.2(f), in pertinent part, reads as follows:

§ 214.2 Special requirements for admission, extension, and maintenance of status.

* * * * *

(f) *Students*—(1) *General.* * * *

(1a) *Full course of study.* A "full course of study" as required by section 101(a)(15)(F)(i) of the Act means (i) postgraduate study at a college or university, or undergraduate or postgraduate study at a religious seminary, certified by an authorized official of the institution as a full course of study; or (ii)

undergraduate study at a college or university, certified by an authorized official of the institution to consist of at least 12 hours of instruction a week, or its equivalent; or (iii) study at a postsecondary vocational, business, or language school that confers upon its graduates recognized associate or other degrees or has established that its credits have been and are accepted unconditionally by at least three institutions of higher learning within category (1) or (2) of section 214.3(c) of this chapter, and which has been certified by an authorized official of the institution to consist of at least 12 hours of instruction a week, or its equivalent; or (iv) study at any other vocational, business, or language school, certified by an authorized official of the institution to consist of at least 20 clock hours of attendance a week, if classroom instruction comprises the dominant part of the course of study, or at least 25 clock hours a week if shop or laboratory work comprises the dominant part of the course of study; or (v) study at a primary or secondary school, certified by an authorized official of the institution to consist of class attendance for not less than the minimum number of hours a week prescribed by such school for normal progress towards graduation. Also, to be deemed a full course of study, the authorized school official must certify that successful completion of the course of study will lead to the attainment of a stated educational, professional, or vocational objective. For purposes of this section, a college or university is an institution of higher learning which awards recognized associate, bachelor, master, doctor, or professional degrees; schools which devote themselves exclusively or primarily to vocational, business, or language instructions are not included in the category of colleges or universities for such purposes. A nonimmigrant admitted to the United States prior to January 1, 1976 under section 101(a)(15)(F)(i) of the Act or granted a change to that classification prior to that date, notwithstanding that he may not be taking a full course of study as defined in this subsection, may continue in that nonimmigrant classification until he completes the course of study at the school he was authorized to attend prior to that date: provided he continues to carry not less than what the school considered to be a full course of study prior to January 1, 1976, and he otherwise continues to maintain student status.

* * * * *

(6) *Employment.* A nonimmigrant student is not permitted to engage in off-campus employment in the United States, either for an employer or independently, unless his application to do so has first been approved by the Service. * * *

* * * * *

In Part 214, in § 214.3(g) the second sentence is revised to read as follows:

§ 214.3 Petitions for approval of schools.

* * * * *

(g) *Reporting requirements.* * * * An immediate report shall also be made in the case of each nonimmigrant student who fails to carry a full course of study as defined in § 214.2(f)(1a), fails to attend classes to the extent normally required, or terminates his attendance at the institution. * * *

* * * * *

Also in Part 214, § 214.4(a) is revised to read as follows:

§ 214.4 Withdrawal of school approval.

(a) *General.* The approval by the Service, pursuant to section 101(a)(15)(F) of the Act and this part, of a petition by a school or school system for the attendance of nonimmigrant students shall be withdrawn if the school or school system is no longer entitled to such approval for any reason including, but not limited to, the following: (1) failure to submit reports required by § 214.3(g); (2) issuance of certificates of eligibility, Forms I-20, to students lacking scholastic, financial, or language requirements; (3) issuance of Forms I-20 to aliens who will not be enrolled in or carry a full course of study as defined in § 214.2(f)(1a); (4) failure to operate as a bona fide institution of learning; (5) failure to employ qualified professional personnel; (6) failure to maintain proper facilities for instruction; or (7) failure to limit its advertising in the manner prescribed in § 214.3(i).

* * * * *

Effective date. This order shall become effective September 2, 1975.

Dated: July 29, 1975.

L. F. CHAPMAN, Jr.,
Commissioner of Immigration and Naturalization.

[FR Doc.75-20050 Filed 7-31-75;8:45 am]

Title 12—Banks and Banking

CHAPTER V—FEDERAL HOME LOAN BANK BOARD

[No. 75-645]

PART 555—BOARD RULINGS

Deposit Assurance of Direct-Deposit Social Security Payments

JULY 28, 1975.

The Federal Home Loan Bank Board deems it advisable to issue the following Ruling to clarify the authority of Federal savings and loan associations to provide "deposit assurance" to social security beneficiaries as part of such associations' participation in the Social Security Administration's "direct deposit program".

Accordingly, the Federal Home Loan Bank Board hereby amends Part 555 of the Rules and Regulations for the Federal Savings and Loan System (12 CFR Part 555), by adding a new § 555.18 thereto, as set forth below effective August 1, 1975.

Since the above amendment is an interpretive rule, the Board hereby finds that notice and public procedure with respect to said amendment are unnecessary under the provisions of 12 CFR 508.11 and 5 U.S.C. 553(b), and since publication of said amendment for the 30-day period specified in 12 CFR 508.14 and 5 U.S.C. 553(d) would, in the opinion of the Board, likewise be unnecessary for the same reason, the Board hereby provides that said amendment shall become effective as hereinbefore set forth.

Section 555.18 is added to 12 CFR Part 555 as follows:

§ 555.18 Deposit assurance of direct deposit of social security payments.

(a) Under the Social Security Administration's "direct deposit program", a social security beneficiary may designate a financial institution, including a Federal savings and loan association, as the recipient of his benefit payments. Once a beneficiary properly designates a financial institution as recipient, payments will be made directly to the institution. Initially, the payments will take the form of checks drawn on the Treasury and payable to the institution; the method of payment eventually will be by means of magnetic tape notices of deposit to the institution.

(b) The "deposit assurance" given by a Federal association to a beneficiary incident to such program would be in the form of an undertaking by the association to credit the beneficiary's account with a "deposit" in the amount of the social security payment on the date such payment was due to be received, whether or not the check or magnetic tape notice actually was received by the association from the Treasury on or before that date. The impetus for assurance of deposits on a particular day is the certainty which will be afforded to social security beneficiaries, and the likelihood that they will maintain their savings accounts at financial institutions providing such deposit assurance.

(c) The Board has concluded that the giving of such deposit assurance is within the implied powers of Federal associations under section 5 of the Home Owners' Loan Act of 1933. The Board also has concluded that a Federal association may be deemed to have "constructively" received a social security payment as a deposit on the day it was due, even though it was not received on that day. The basis for this latter conclusion is the unique nature of the social security direct-deposit program and the likelihood that there will be very few instances in which the check or magnetic tape notice is not received.

(d) The Board also is of the view that deposit assurance may involve some risk for Federal associations participating in such a program, and that such associations must establish adequate safeguards and controls in conjunction with providing deposit assurance.

(Sec. 5, 48 Stat. 132, as amended; 12 U.S.C. 1464, Reorg. Plan No. 3 of 1947; 3 CFR 1943-48 Comp., p. 1071).

By the Federal Home Loan Bank Board.

[SEAL] J. J. FINN,
Secretary.

[FR Doc.75-20077 Filed 7-31-75;8:45 am]

Title 14—Aeronautics and Space

CHAPTER I—FEDERAL AVIATION ADMINISTRATION, DEPARTMENT OF TRANSPORTATION

[Docket No. 75-CE-19-AD; Amdt. 39-2296]

PART 39—AIRWORTHINESS DIRECTIVES

Beech Models 95, 95-55, 55, 56 and 58 Series Airplanes

Amendment 39-600, AD 68-10-7, published in the FEDERAL REGISTER on May 17, 1968, was an Airworthiness Directive (AD) which required installation of a redesigned elevator trim tab push-pull rod and strengthening of the elevator trim tab actuator rod end on certain Beech 95 and 95-55 series airplanes. The purpose of this AD was to prevent an unsafe flight condition which could occur as a result of looseness in the elevator trim tab system. Service experience demonstrated that the redesigned rod and subsequent modifications did not correct the problem. As a result AD 68-10-7 was superseded by AD 75-05-03 which was published in the FEDERAL REGISTER on February 21, 1975. AD 75-05-03 provided for the installation of new components to ensure a more secure trim tab system in Beech Models 95, 55, 95-55, 56 and 58 series airplanes. Subsequent to the issuance of AD 75-05-03, it has been determined that the parts installed by this AD are inadequate for the intended purpose and in some instances are defective in that they were not properly machined prior to installation. Accordingly, a new AD is being issued superseding AD 75-05-03, applicable to the above mentioned airplanes. This new AD will require replacement of all elevator trim tab rods and/or assemblies with new designed parts and until replaced, provides for an interim inspection of existing elevator trim tab rods and assemblies to detect looseness, cracks, bending and defectively reamed holes.

Since a situation exists which requires expeditious adoption of the amendment, notice and public procedure hereon are impracticable and good cause exists for making this amendment effective in less than thirty (30) days.

In consideration of the foregoing and pursuant to the authority delegated to me by the Administrator 14 C.F.R. 11.89 (31 F.R. 13697), § 39.13 of Part 39 of the Federal Aviation Regulations is amended by adding the following new AD.

BEECH: Applies to 95-55, 95-A55, 95-B55, 95-B55A, 95-B55B, 95-C55, 95-C55A, D55, D55A, E55, E55A, 58, 58A, 56TC, A56TC, 95, B95, B95A, D95A and E95 (Serial Numbers listed below).

Compliance: Required as indicated on specific models and serial numbers unless previously accomplished.

To prevent failure of elevator trim tab systems, accomplish the following as specified:

A) On Beech Models 95-55, 95-A55, 95-B55 and 95-B55A, serials TC-1 through TC-1143 except TC-350; 95-B55B (T-42A), serials TF-1 through TF-65; 95, B95, B95A, D95A and E95, serials TD-2 through TD-721; 95-C55, 95-C55A, D55 and D55A, serials TC-350 and TE-1 through TE-617; 56TC, serials TG-1 through TG-69, within 25 hours time in service after the effective date of this AD, unless otherwise complied with, inspect the elevator trim tab control rod and identify configuration/part number (swaged taper ends or 5/16" OD straight tubes).

1) If P/N 96-520012-9 assemblies (5/16" OD straight tubes with rivets in forward end are installed:

a) Ascertain whether "SI" is etched on a flat surface of the rod end fitting. If so, no further inspection is required. Part is to be replaced in accordance with following paragraphs of this AD.

b) If "SI" is not etched on rod end fitting, remove the assembly and radiographically inspect the tube for eccentric reaming in the vicinity of the forward end fitting. Take radiographs from three equidistant directions (120° apart). Before further flight, replace any tube where wall thickness at any one point is twice or more the thickness at the opposite side of the tube in accordance with the following paragraphs of this AD.

2) Remove all other P/N tube assemblies with swaged taper ends and inspect for cracks, looseness of end fittings, bending, or other signs of unairworthiness. Prior to further flight, replace any assembly found defective in accordance with the following paragraphs of this AD.

B) On Beech Models 95-55, 95-A55, 95-B55 and 95-B55A, serials TC-1 through TC-1072 except TC-350 and TC-1071; 95-B55B (T-42A), serials TF-1 through TF-65; 95-C55, 95-C55A, D55 and D55A, serials TC-350, TE-1 through TE-542 except TE-521, TE-525 and TE-528 through TE-538; 56TC, serials TG-1 through TG-62 except TG-42, TG-45, TG-50, TG-51 and TG-55; 95, B95, B95A, D95A and E95, serials TD-2 through TD-714 except TD-707, within 100 hours time in service after February 26, 1975, (effective date of AD 75-05-03), remove the two AN470AD3 rivets installed in the rod ends of P/N 45-524565-3 and 45-524565-5 elevator trim tab actuators and replace with P/N 96-524032 shoulder pins and MS20435F3-8 or MS20613-3C8 rivets.

C) On Beech Models 95-55, 95-A55, 95-B55 and 95-B55A, serials TC-1 through TC-1143 except TC-350; 95-B55B (T-42A), serials TF-1 through TF-65; 95, B95, B95A, D95A and E95, serials TD-2 through TD-721, within the next 100 hours time in service after effective date of this AD, but not later than October 15, 1975, remove existing 5/16" diameter 45-526009 swaged, 96-526011 swaged, or 96-526012-9 5/16" OD elevator trim tab control rod tubes and install new 3/8" OD tube assemblies P/N 96-520013-1. On aircraft which have elevator tab assemblies, P/N 45-610005-120 and -121, installed, remove 5/16" OD elevator tube assembly P/N 96-520012-13, and install new P/N 96-520013-7 3/8" OD tube assembly; or, alternately install new elevator tab assemblies, P/N 45-610005-122 and -123.

D) On Beech Models 95-C55, 95-C55A, D55 and D55A, serials TC-350 and TE-1 through TE-617; 56TC, serials TG-1 through TG-69, within the next 100 hours time in service after the effective date of this AD, but not later than October 15, 1975, remove existing 5/16" diameter 45-526009 swaged, 96-526011 swaged, or 96-526012-9 5/16" OD elevator trim tab control rod tubes and install a new 3/8" OD tube assmbly P/N 96-520013-1. On aircraft which have elevator tab assemblies, P/N 96-610006-65 and -66 installed, remove 5/16" OD elevator tube assembly, P/N 96-520012-13, and install new 3/8" OD P/N 96-520013-7 tube assembly; or, alternately install new elevator tab assemblies P/N 96-610006-69 and -70.

E) On Beech Models 95-B55 and 95-B55A, serials TC-1144 through TC-1379; D55, D55A, E55 and E55A, serials TE-618 through TE-837; 56TC and A56TC, serials TG-70 through TG-94, 58 and 58A, serials TH-1 through TH-120, within the next 100 hours time in service after the effective date of this AD, but not later than October 15, 1975, remove existing 96-526019 (basic) elevator trim tab tube assemblies having rod ends secured to the tube with 3/32 aluminum rivets and install new tube assembly, P/N 96-526021-9, having rod ends secured to the tube with 1/8" monel rivets or new elevator tab assemblies, P/N 96-610006-67 and -68. Alternately, replace four AN470AD3 rivets which attach the end fittings to the existing tube with four MS20615-3M or MS20613-3C rivets of appropriate length in accordance with Advisory Circular 43.13-1A.

F) On Beech Models 95-B55 and 95-B55A, serials TC-1380 through TC-1775; 95-B55B (T-42A), serials TF-66 through TF-70; E55 and E55A, serials TE-838 through TE-1005, 58 and 58A, serials TH-121 through TH-533, within the next 100 hours time in service after the effective date of this AD, but not later than October 15, 1975, remove existing 96-526019-5 or -13 elevator tab tube assemblies having rod ends secured to the tube with 3/32 aluminum rivets and install new tube assembly, P/N 96-526021-1, having rod ends secured to the tube with 1/8" monel rivets.

Alternately, replace the four AN470AD3 rivets which attach the end fitting to the existing rod with four MS20615-3M or MS20613-3C rivets of appropriate length in accordance with Advisory Circular 43.13-1A.

G) Any alternate method of compliance with this AD must be approved by the Chief, Engineering and Manufacturing Branch, FAA, Central Region.

H) Make a log book entry when complying with this AD. This entry must include date of compliance and method of compliance identified by AD paragraph and parts installed, signature, and number of certified agency/individuals performing the work. Beech Service Instructions No. 0610-152, Rev. II or later revision covers this subject.

This AD supersedes Amendment 39-600 (AD 68-10-09) effective May 21, 1968 and Amendment 39-2097 (AD 75-05-03) effective February 26, 1975.

This amendment becomes effective August 6, 1975.

(Secs. 313(a), 601 and 603 of the Federal Aviation Act of 1958 (49 U.S.C. 1354(a), 1421 and 1423); sec. 6(c) of the Department of Transportation Act (49 U.S.C. 1655(c)))

Issued in Kansas City, Missouri, on July 23, 1975.

GEORGE R. LACAILLE,
Acting Director,
Central Region.

[FR Doc.75-19966 Filed 7-31-75;8:45 am]

[Docket No. 75-CE-17-AD; Amdt. 39-2268]

PART 39—AIRWORTHINESS DIRECTIVES

Beech Model 99 Series Airplanes; Correction

In F.R. Doc. 75-18733, appearing on page 30463 in the issue of Monday, July 21, 1975, the Service Instructions identified in the body of the AD as "Beechcraft Service Instructions No. 0000-231" should read "Beechcraft Service Instructions 0743-231".

Issued in Kansas City, Missouri, on July 25, 1975.

C. R. MELUGIN, Jr.,
Director, Central Region.

[FR Doc.75-19968 Filed 7-31-75;8:45 am]

[Docket No. 1270; Amdt. 39-2303]

PART 39—AIRWORTHINESS DIRECTIVES

British Aircraft Corporation Model 1-11, 200 Series Airplanes

A proposal to amend Part 39 of the Federal Aviation Regulations to include an airworthiness directive requiring inspection and repair, as necessary, of the nose landing gear sustaining ram on BAC Model 1-11, 200 Series airplanes was published in 38 FR 9092.

Interested persons have been afforded an opportunity to participate in the making of the amendment. Although no objections were received, the FAA has reevaluated the need for the proposed AD and determined that it should be adopted.

This amendment is made under the authority of sections 313(a), 601, and 603 of the Federal Aviation Act of 1958 (49 U.S.C. 1354(a), 1421, and 1423), and of section 6(c) of the Department of Transportation Act (49 U.S.C. 1655(c)).

In consideration of the foregoing and pursuant to the authority delegated to me by the Administrator (14 CFR § 11.89), § 39.13 of Part 39 of the Federal Aviation Regulations is amended by adding the following new airworthiness directive:

BRITISH AIRCRAFT CORPORATION. Applies to BAC Model 1-11, 200 series airplanes.

Compliance is required as indicated.

To detect and repair cracks in the nose landing gear sustaining ram, accomplish the following:

(a) Within the next 500 landings after the effective date of this AD or before the accumulation of 20,500 landings, whichever occurs later, unless already accomplished within the last 1,000 landings, and thereafter at intervals not to exceed 1,500 landings from the last inspection, inspect the nose landing gear sustaining ram P/N AB44A-1399, for cracks using a permanent magnet or suitable electro-magnetic process in accordance with British Aircraft Corporation Alert Service Bulletin No. 32-A-PM-5070, Issue 1, dated March 14, 1972, or an FAA-approved equivalent.

(b) If cracks are found during an inspection required by paragraph (a) which exceed a 2½ inch continuous length around the circumference of the ram, before further flight, replace the nose landing gear sustaining ram, P/N AB44A-1399, with a serviceable part of the same part number.

(c) If cracks are found during an inspection required by paragraph (a) which are 2½ inches in continuous length or less around the circumference of the ram, before further flight, either—

(1) Replace the nose landing gear sustaining ram, P/N AB44A-1399, with a serviceable part of the same part number; or

(2) Remove the crack and reprotect the ram in accordance with BAC Alert Service Bulletin No. 32-A-PM-5070, Issue 1, dated March 14, 1972, or an FAA-approved equivalent.

(d) For the purpose of complying with this AD, subject to acceptance by the assigned FAA Maintenance Inspector, the number of landings may be determined by dividing each airplane's hours' time in service by the operators's fleet average time from takeoff to landing for the BAC 1-11 airplane.

This amendment becomes effective September 1, 1975.

Issued in Washington, D.C., on July 25, 1975.

R. P. SKULLY,
Director,
Flight Standards Service.

[FR Doc.75-19962 Filed 7-31-75;8:45 am]

[Docket No. 12797; Amdt. No. 39-2301]

PART 39—AIRWORTHINESS DIRECTIVES

British Aircraft Corporation Viscount Model 744, 745D, and 810 Series Airplanes

A proposal to amend § 39.13 of Part 39 of the Federal Aviation Regulations to include an airworthiness directive requiring removal of the two attachment bolts that may cause interference with aileron control movement on BAC Viscount Model 744, 745D, and 810 Series airplanes was published in the Federal Register at 38 FR 11113.

Interested persons have been afforded an opportunity to participate in the making of the amendment. Although no objections were received, the FAA has reevaluated the need for the proposed AD, and determined that it should be adopted.

This amendment is made under the authority of sections 313(a), 601, and 603 of the Federal Aviation Act of 1958 (49 U.S.C. 1354(a), 1421, and 1423), and of section 6(c) of the Department of Transportation Act (49 U.S.C. 1655(c)).

In consideration of the foregoing, and pursuant to the authority delegated to me by the Administrator (14 CFR § 11.89), § 39.13 of Part 39 of the Federal Aviation Regulations is amended by adding the following new airworthiness directive:

BRITISH AIRCRAFT CORPORATION. Applies to Viscount Model 744, 745D, and 810 Series airplanes, with Modification D.1860 incorporated.

Compliance is required within the next 125 hours time in service after the effective date of this AD, unless already accomplished.

To prevent interference with the movement of the aileron control in-flight, accomplish the following:

(a) Remove the two A25-1C attachment bolts on the false trailing edge member access door adjacent to the gust lock unit lever, if they are presently installed, and replace with rivets, or an FAA-approved equivalent as shown in Figure 1 of BAC Alert Preliminary Technical Leaflet No. 160, Issue 2, dated December 8, 1972, for 810 series airplanes or Figure 1 of BAC Alert Technical Leaflet No. 292, Issue 2, dated December 8, 1972, for 700 series airplanes.

(b) For false trailing edge member access doors not having the two A25-1C attachment bolts adjacent to the gust lock unit lever presently installed, block off the two bolt-holes with rivets, or an FAA-approved equivalent.

This amendment becomes effective September 1, 1975.

Issued in Washington, D.C. on July 25, 1975.

R. P. SKULLY,
Director,
Flight Standards Service.

[FR Doc.75-19969 Filed 7-31-75;8:45 am]

[Docket No. 12867; Amdt. 39-2305]

PART 39—AIRWORTHINESS DIRECTIVES

Handley Page (Scottish Aviation, Ltd.) Model HP-137 Jetstream Airplanes

A proposal to amend § 39.13 of Part 39 of the Federal Aviation Regulations to include an airworthiness directive requiring inspection for depth of engagement, and repair or replacement, as necessary, of wing-fuselage fittings on Handley Page Model HP-137 Jetstream airplanes was published in 38 FR 14759.

Interested persons have been afforded an opportunity to participate in the making of the amendment. Although no objections were received, the FAA has reevaluated the need for the proposed AD and determined that it should be adopted.

This amendment is made under the authority of sections 313(a), 601, and 603 of the Federal Aviation Act of 1958 (49 U.S.C. 1354(a), 1421, and 1423), and of section 6(c) of the Department of Transportation Act (49 U.S.C. 1655(c)).

In consideration of the foregoing, and pursuant to the authority delegated to me by the Administrator (14 CFR § 11.89), § 39.13 of Part 39 of the Federal Aviation Regulations is amended by adding a new airworthiness directive to read as follows:

HANDLEY PAGE (SCOTTISH AVIATION, LTD.) Applies to Jetstream Model HP-137 Mark I airplanes that do not have Handley Page Modification No. 1219 incorporated.

Compliance is required as indicated.

To provide for adequate depth of engagement of wing-fuselage fittings accomplish the following:

(a) For Jetstream airplanes Serial Numbers 213, 216, 217, 218, 220, 221, 224, 237, 238, and 246, within the next 100 hours' time in service after the effective date of this AD or, prior to the accumulation of a total of 2,500 landings, whichever occurs later, unless already accomplished, comply with paragraph (c) of this AD.

(b) For all other airplanes, within the next 100 hours' time in service after the effective date of this AD, unless already accomplished radiographically inspect spigots, P/N 13781-B-5, for depth of engagement of the spigot in its housing in accordance with paragraph 2(2) of Handley Page Jetstream Service Bulletin No. 7/1, Issue No. 3, dated February 1970, or an FAA-approved equivalent.

(1) If the spigot is found during the inspection required by this paragraph to be recessed in its housing by an amount more than 0.26 inches before further flight, except that the airplane may be flown in accordance with FAR 21.197 to a base where this work can be performed, comply with paragraph (c) of this AD.

(2) If the spigot is found during the inspection required by this paragraph to be recessed in its housing by an amount of 0.26 inches or less, but greater than 0.20 inches, before the accumulation of a total of 2,500 landings, comply with paragraph (c) of this AD.

(c) Replace affected spigots by accomplishing one of the following:

(1) Install a longer spigot, P/N 13781B-7.

(2) Install a new spigot of the same part number that is shown by radiographic inspection performed in accordance with paragraph 2(2) of Handley Page Jetstream Service Bulletin No. 7/1, Issue No. 3, dated February 1970, or an FAA-approved equivalent

to be recessed in its housing by an amount not exceeding 0.26 inches, and comply with paragraph (d) of this AD, as applicable.

(d) For replacement spigots, P/N 13781B-5, that are found during an inspection required by paragraph (c) of this AD to be recessed by an amount of 0.26 inches or less but exceeding 0.20 inches, before the accumulation of 2,500 landings on the replacement spigot, comply with paragraph (c) of this AD.

(e) For the purpose of complying with this AD, and subject to acceptance by the assigned FAA Maintenance Inspector, the number of landings may be established by dividing each airplane's hours' time in service by the operator's fleet average flight time from takeoff to landing for the Model HP-137 Jetstream airplane.

This amendment becomes effective September 1, 1975.

Issued in Washington, D.C. on July 25, 1975.

R. P. SKULLY,
Director,
Flight Standards Service.

[FR Doc.75-19963 Filed 7-31-75;8:45 am]

[Docket No. 14628; Amdt. 39-2302]

PART 39—AIRWORTHINESS DIRECTIVES

Hawker Siddeley Aviation Ltd., DH/BH-125 Airplanes

Amendment 39-2233 (40 FR 23843), AD 75-13-05, requires replacement of the original cockpit side window panel "C" assemblies on Hawker Siddeley Aviation, Ltd. DH/BH-125 airplanes. After issuing amendment 39-2233, the FAA determined that additional installation requirements are necessary to ensure an acceptable installation of the replacement windows. Therefore, the AD is being amended to include instructions for rework of the window panel seating area where necessary in accordance with the manufacturer's revised modification service bulletin or an FAA-approved equivalent.

Since a situation exists that requires immediate adoption of this regulation, it is found that notice and public procedure hereon are impracticable and good cause exists for making this amendment effective in less than 30 days.

This amendment is made under the authority of Sections 313(a), 601, and 603 of the Federal Aviation Act of 1958 (49 U.S.C. 1354(a), 1421, and 1423) and of Section 6(c) of the Department of Transportation Act (49 U.S.C. 1655(c)).

In consideration of the foregoing, and pursuant to the authority delegated to me by the Administrator (14 CFR § 11.89), § 39.13 of Part 39 of the Federal Aviation Regulations, Amendment 39-2233 (40 FR 23843), AD 75-13-05, is amended as follows:

1. By deleting the words "Modification Service Bulletin 56-16, Revision 1, dated October 9, 1974," and inserting in place thereof the words, "Modification Service Bulletin 56-16 (2410), Revision 2, dated May 23, 1975,".

2. By deleting original part number "25FN4875 A/B (L/H)" and inserting in place thereof "25FN4865 A/B (L/H)".

This amendment becomes effective August 15, 1975.

Issued in Washington, D.C. on July 25, 1975.

R. P. SKULLY,
Director,
Flight Standards Service.

[FR Doc.75-19970 Filed 7-31-75;8:45 am]

[Docket No. 12661 and 12893; Amdt. 39-2304]

PART 39—AIRWORTHINESS DIRECTIVES

British Aircraft Corporation Viscount Models 700 and 810 Series Airplanes

Proposals to amend § 39.13 of the Federal Aviation Regulations to include an airworthiness directive requiring inspection, repair, and periodic replacement of certain generator cable assemblies on BAC Viscount Model 700 and 800 series airplanes and on BAC Viscount Model 810 series airplanes were published in the Federal Register at 38FR 8751 38FR 15851, respectively.

Interested persons have been afforded an opportunity to participate in the making of the amendment. Although no objections were received to either notice, the FAA has reevaluated the need for the proposed ADs and determined that, except for applicability to one model series, they should be adopted. In this connection, the FAA has determined that the proposed AD would not be applicable to BAC Viscount Model 800 series airplanes and that the AD requirements for the Models 700 and 810 series airplanes are substantively the same. Accordingly, one AD is being issued applicable to both the BAC Viscount Models 700 and 810 series airplanes.

This amendment is made under the authority of Sections 313(a), 601, and 603 of the Federal Aviation Act of 1958 (49 U.S.C. 1354(a), 1421, and 1423) and of Section 6(c) of the Department of Transportation Act (49 U.S.C. 1655(c)).

In consideration of the foregoing, and pursuant to the authority delegated to me by the Administrator (14 CFR § 11.89), § 39.13 of Part 39 of the Federal Aviation Regulations is amended by adding the following new airworthiness directive:

BRITISH AIRCRAFT CORPORATION. Applies to BAC Viscount Model 700 and 810 series airplanes.

Compliance is required as indicated.

To prevent high resistance at aluminum cable assembly terminations rated at 35 amperes and above, and at generator main ground cable assembly terminations, accomplish the following:

(a) Within the next 500 hours' time in service, or 6 months after the effective date of this AD, whichever occurs sooner, and thereafter at intervals not to exceed 3 years from the date of the last inspection, inspect all aluminum cables and cable assemblies rated at 35 amperes and above, except generator main ground cable assemblies, for overheating, corrosion, cable conductor strand fracture, and loose bolted joints, in accordance with the BAC Alert PTL No. 289, dated July 12, 1972 (700 Series), and BAC Alert PTL No. 157, dated July 12, 1972 (810 Series), or FAA-approved equivalents, respectively.

(b) If cables or cable assemblies are found to be overheated, or corroded, or to have cable conductor strand fractions, or loose bolted joints during an inspection required by paragraph (a), before further flight, repair in accordance with BAC Alert PTL No. 289, dated July 12, 1972 (700 Series), and BAC Alert PTL No. 157, dated July 12, 1972 (810 Series), or FAA-approved equivalents, respectively, or replace with an equivalent new cable or cable assembly.

(c) Within the next 500 hours time in service or 6 months after the effective date of this AD, whichever occurs sooner, and thereafter at intervals not to exceed 1 year from the date of the last inspection, inspect all generator main ground cable assemblies for overheating, corrosion, cable conductor strand fracture, and loose bolted joints, in accordance with BAC Alert PTL No. 288, dated July 12, 1972 (700 Series), and BAC Alert PTL No. 156 dated July 12, 1972 (810 Series), or FAA-approved equivalents, respectively.

(d) If generator main ground cable assemblies are found to be overheated, or corroded, or to have cable conductor strand fractures, or loose bolted joints during an inspection required by paragraph (c) before further flight, repair in accordance with BAC Alert PTL No. 288, dated July 12, 1972 (700 Series) and BAC Alert PTL No. 156, dated July 12, 1972 (810 Series), or FAA-approved equivalents, respectively, or replace with an equivalent new cable assembly.

(e) Before the accumulation of 3 years total time in service, or within the next year after the effective date of this AD, whichever occurs later and thereafter at intervals not to exceed 5 years, replace generator main ground cable assemblies with serviceable cable assemblies that comply with the same standard.

This amendment becomes effective August 15, 1975.

Issued in Washington, D.C. on July 25, 1975.

R. P. SKULLY,
Director,
Flight Standards Service.

[FR Doc.75-19971 Filed 7-31-75;8:45 am]

[Airworthiness Docket No. 75-WE-42-AD; Amdt. 39-2299]

PART 39—AIRWORTHINESS DIRECTIVES

Lockheed-California Company Model L-1011-385-1 Series Airplanes

Amendment 39-2256, 40 F. R. 28604, AD 75-14-07, requires accomplishment of visual and dye-penetrant inspections and repairs as necessary of the forward ring on the S-duct assembly aft of the forward articulating joint on Lockheed-California Company L-1011-385-1 series airplanes, certificated in all categories, which incorporate the Part I or Part II configuration S-ducts. After issuing Amendment 39-2256, the agency determined that clarifications and corrections to the above amendment are necessary in consideration of comments received from the Air Transport Association. The agency agrees with the clarifications urged by the ATA, one of which results in an additional alternative means of compliance.

Since this amendment provides a clarification only and provides an alternative means of compliance and imposes no additional burden on any person, notice and public procedures hereon are unnecessary and the amendment may be made effective in less than 30 days.

Amendment 39-2256, AD 75-14-07, is amended as follows:

1. Amend paragraph I.(a), to read, in pertinent part, as follows:

(a) For those airplanes with 4,500 total flight hours or more total time in service on the effective date of this AD, within the next 250 flight hours time in service, unless previously accomplished, perform (1) inspections and repairs as necessary of the S-duct structure at the forward articulating joint per the instructions of paragraphs 2A(1) and 2A(2) of the above referenced Service Bulletin, or later FFA-approved revisions; and perform (2) inspections and repairs as necessary of the S-duct structure at the forward articulating joint per the instructions of the alternate methods of paragraphs 2A(3) or 2A(4) or 2A(5) of the Service Bulletin, referenced above.

2. Amend paragraph I.(c), to read, in pertinent part, as follows:

(c) Notwithstanding (a) and (b), above, all airplanes, unless previously accomplished, must have the initial visual and dye-penetrant inspections and repairs as necessary, described in paragraphs 2A(1), 2A(2), and 2A(3) or 2A(4) or 2A(5) of the Service Bulletin referenced above, accomplished within 90 days after the effective date of this AD.

3. Amend paragraphs I.(d) and (e), to read, as follows:

(d) The visual inspections and repairs as necessary of paragraph (a), above, must be accomplished per the instructions of paragraphs 2A(1), 2A(2), 2A(3) or 2A(4) or 2A(5) of the Service Bulletin referenced above at intervals not to exceed 800 hours additional time in service.

(e) Depending on which of the alternate inspection methods are used to inspect the upper half of the forward ring on the aft side of the articulating joint, repeat, at intervals not to exceed 800 flight hours or 1600 flight hours or 2400 flight hours time in service thereafter, as applicable, the dye-penetrant inspections and repairs as necessary, per the applicable instructions of paragraphs 2A(2), 2A(3) or 2A(4) or 2A(5) of the Service Bulletin referenced above.

4. Amend paragraph II.(a), to read, as follows:

(a) For those airplanes with 5000 flight hours or more, but less than 6,000 flight hours total time in service with the Part II configuration S-duct installed, on the effective date of this AD, as amended, prior to accumulating 6,000 flight hours total time in service, or 250 flight hours additional time in service from the effective date of this AD, as amended, whichever occurs later, unless already accomplished, perform the inspections and repairs as necessary described in (c), below.

5. Amend paragraph II.(b) to read, as follows:

(b) For those airplanes which have accumulated more than 6,000 flight-hours time in service on the effective date of this AD, as amended, with the Part II configuration S-duct installed, within the next 250 flight hours additional time in service, unless already accomplished, perform the inspections and repairs as necessary, described in (c), below.

This amendment becomes effective August 8, 1975.

This amendment is made under the authority of Sections 313(a), 601, and 603 of the Federal Aviation Act of 1958 (49 U.S.C. 1354(a), 1421, and 1423) and of Sections 6(c) of the Department of Transportation Act (49 U.S.C. 1655(c)).

Issued in Los Angeles, California on July 24, 1975.

ROBERT H. STANTON,
Director,
FAA Western Region.

[FR Doc.75-19964 Filed 7-31-75;8:45 am]

[Airworthiness Docket No. 75-WE-14-AD: Amdt. 39-2287]

PART 39—AIRWORTHINESS DIRECTIVES

McDonnell Douglas DC-10-10, DC-10-10F, DC-10-30, DC-10-30F and DC-10-40 Airplanes

By telegram dated February 21, 1975, an airworthiness directive was adopted to verify the proper installation of the outboard flap vane stops and stop bolts, performance of a dye-penetrant inspection, installation check and flap actuation, in accordance with instructions in McDonnell Douglas Alert Service Bulletin A57-48, dated February 20, 1975, or later FAA-approved revisions. This AD was distributed to all known operators of the DC-10 series airplanes by individual telegrams dated February 21, 1975.

By telegram dated March 14, 1975, the prior AD was superseded by an AD which continued the inspection for cracks and proper installation of flap vane stops, and imposed flap setting restrictions until modifications of the outboard flap vane assembly supports were incorporated per McDonnell Douglas Service Bulletin 57-48. This AD was distributed to all known operators of the DC-10 series airplane by individual telegram dated March 15, 1975.

These AD's were adopted because of two incidents where a segment of the outboard flap vane was lost during flight due to cracks in the support fitting.

Since the adoption of the AD dated March 14, 1975, the manufacturer has developed improved flap vane assembly supports/support assemblies. Incorporation of the improved parts provides for an unlimited life as to those parts. This AD, as published, incorporates the requirements of the telegraphic AD, and provides for the incorporation of the improved parts when accomplished, as a terminating action. The condition whereby immediate corrective action was required, notice and public procedure being impracticable and contrary to the public interest, and requiring the issuance of the telegraphic AD's, still exist. This AD supersedes the telegraphic AD dated March 14, 1975. The AD is hereby published in the Federal Register as an amendment to Section 39.13 of the Federal Aviation Regulations.

In consideration of the foregoing, and pursuant to the authority delegated to me by the Administrator (31 F.R. 13697), § 39.13 of Part 39 of the Federal Aviation Regulations is amended by adding the following new airworthiness directive:

MCDONNELL DOUGLAS. Applies to Model DC-10-10, DC-10-10F, DC-10-30, DC-10-30F, DC-10-40 airplanes certificated in all categories.

To prevent detachment of the flap vane assembly accomplish the following as indicated:

1. Within the next 150 hours time in service, unless already accomplished, on all airplanes with over 500 landings on or after the effective date of this AD, accomplish the dye-penetrant inspection, installation check, and flap actuation described in paragraphs 1, 2, and 3 of McDonnell Douglas DC-10 Alert Service Bulletin No. A57-48, dated February 20, 1975, or later FAA-approved revisions.

2. Operators shall, by the most immediate and practicable means, notify flight crews and adopt procedures to:

A. Use flap settings not to exceed 35°; and

B. Use speed not to exceed 175 knots when operating with 35° flaps.

3. Within 5 days after the effective date of this AD, unless already accomplished, affix a placard to the flap position indicator to show 175 knots limit for 35° flaps. The 35° flap limit and 175 knot limit may be removed when the outboard flap vane assembly supports are modified per McDonnell Douglas DC-10 Service Bulletin Nos. 57-48, dated March 14, 1975, or 57-51, dated April 23, 1975, or later FAA-approved revisions.

4. Modify the outboard flap vane assembly supports per paragraph 6, below, within 450 landings following the inspections and checks specified in paragraph 1, above, on all aircraft with 2000 or more landings time in service on the effective date of this AD, unless already accomplished.

5. Modify the outboard flap vane assembly supports per paragraph 6, below, prior to accumulation of 2450 landings on all airplanes with less than 2000 landings on the effective date of this AD unless already accomplished.

6. Modify outboard flap vane assembly supports at tracks 1, 2, 3, and 4, per McDonnell Douglas DC-10 Service Bulletin 57-48, dated March 14, 1975, or later FAA-approved revisions, or McDonnell Douglas Service Bulletin 57-51, dated April 23, 1975, or later FAA-approved revisions, or in accordance with an equivalent modification approved by the Chief, Aircraft Engineering Division, FAA Western Region, within the compliance times specified in paragraph 4 or 5, above.

7. Parts modified per Service Bulletin 57-48, per paragraph 6, above, must be replaced prior to the accumulation of 2000 landings following their modification with either serviceable parts per S.B. 57-48, or new parts, per S.B. 57-51.

8. Modification of the outboard flap vane assembly supports per Service Bulletin 57-51, dated April 23, 1975, or later FAA-approved revisions, when accomplished, relieves the operator from the requirements of this AD. The new parts installed per Service Bulletin 57-51 are not life-limited.

9. Equivalent inspections and repairs may be approved by the Chief, Aircraft Engineering Division, FAA Western Region.

10. Special flight permits may be issued under FAR 21.197 and 21.199 for the purpose of moving the aircraft to a base to perform the requirements of this AD.

11. This supersedes the telegraphic AD dated March 14, 1975.

This amendment becomes effective August 6, 1975.

This amendment is made under the authority of Sections 313(a), 601, and 603 of the Federal Aviation Act of 1958 (49 U.S.C. 1354(a), 1421, and 1423) and

of Section 6(c) of the Department of Transportation Act (49 U.S.C. 1655(c)).

Issued in Los Angeles, California on July 22, 1975.

ROBERT H. STANTON,
Director,
FAA Western Region.

[FR Doc.75-19967 Filed 7-31-75;8:45 am]

[Airworthiness Docket No. 75-WE-34-AD; Amdt. 39-2297]

PART 39—AIRWORTHINESS DIRECTIVES

McDonnell Douglas Models DC-10-10, -10F, -30, -30F

Amendment 39-2229 (40 F.R. 23722), AD 75-12-03 requires (1) increased clearance of the aft engine inlet adapter ring; (2) Inspection of the anti-ice valve manual override cable installation; and (3) Inspection of the adapter bellmouth fittings for pulled fasteners/inserts and repairs, if applicable, on DC-10-10, -10F, -30, -30F airplanes. After issuing Amendment 39-2229, the agency determined that, as a result of further analysis by the McDonnell Douglas Aircraft Company, the repetitive inspection requirements of the AD may be discontinued when the modifications of McDonnell Douglas Service Bulletin 71-73 are incorporated. The amendment provides for the accomplishment of the Service Bulletin as an alternative means of compliance, and as a terminating action. The amendment does not add an additional burden; it is relieving in nature. Therefore, public notice and procedure are impracticable and the amendment to the AD is being published in the Federal Register as an adopted rule made effective in less than 30 days.

In consideration of the foregoing, and pursuant to the authority delegated to me by the Administrator (31 F.R. 13697), Section 39.13 of Part 39 of the Federal Aviation Regulations, Amendment 39-2229 (40 F.R. 2372), AD 72-12-3, is amended by adding the following new paragraph after the paragraph citing the modification requirements:

The repetitive inspections required per this AD may be discontinued when the modifications described in McDonnell Douglas Service Bulletin No. 71-73, dated July 15, 1975 or later FAA-approved revisions, are accomplished.

This amendment becomes effective August 7, 1975.

This amendment is made under the authority of Sections 313(a) 601, and 603 of the Federal Aviation Act of 1958 (49 U.S.C. 1354(a), 1421, and 1423) and of Section 6(c) of the Department of Transportation Act (49 U.S.C. 1655(c)).

Issued in Los Angeles, California on July 23, 1975.

ROBERT H. STANTON,
Director,
FAA Western Region.

[FR Doc.75-19965 Filed 7-31-75;8:45 am]

[Docket No. 14852; Amdt. 39-2307]

PART 39—AIRWORTHINESS DIRECTIVES

SIAI Marchetti F.260 and F.260B Airplanes

There have been instances of malfunction of the electrical landing gear operating system on SIAI Marchetti F.260 and F.260B airplanes, resulting in inability to extend the landing gear by means of the normal electrical procedure. In this condition emergency extension procedures must be employed.

Since this condition is likely to exist or develop in other airplanes of the same type design, an airworthiness directive is being issued which requires that revised emergency landing gear extension procedures be incorporated in the airplane Flight Manual for SIAI Marchetti F.260 series airplanes.

Since a situation exists that requires immediate adoption of this regulation, it is found that notice and public procedure hereon are impracticable and good cause exists for making this amendment effective in less than 30 days.

This amendment is made under the authority of Sections 313(a), 601, and 603 of the Federal Aviation Act of 1958 (49 U.S.C. 1354(a), 1421, and 1423) and of Section 6(c) of the Department of Transportation Act (49 U.S.C. 1655(c)).

In consideration of the foregoing, and pursuant to the authority delegated to me by the Administrator (14 CFR § 11.89), § 39.13 of Part 39 of the Federal Aviation Regulations is amended by adding the following new airworthiness directive:

SIAI MARCHETTI. Applies to Models F.260 and F.260B, all serial numbers, certificated in all categories.

Compliance is required within the next 10 hours time in service after the effective date of this AD, unless already accomplished.

To provide instructions for the correct operation of the emergency landing gear control, replace the "Emergency Landing Gear Extension" procedure set forth on page 9 of the airplane Flight Manual with a copy of the procedure set forth in SIAI Service Bulletin S.B. No. 260B5, dated December 23, 1970, or an FAA-approved equivalent. Retain a copy of the procedure of Service Bulletin S.B. No. 260B5, or an FAA-approved equivalent, in the airplane Flight Manual until the procedure has been incorporated by the approved revision dated August 9, 1973 into the airplane Flight Manual.

This amendment becomes effective August 15, 1975.

Issued in Washington, D.C. on July 25, 1975.

R. P. SKULLY,
Director,
Flight Standards Service.

[FR Doc.75-19961 Filed 7-31-75;8:45 am]

[Docket No. 14853; Amdt. 39-2308]

PART 39—AIRWORTHINESS DIRECTIVES

Slingsby Sailplanes—T53B Gliders

A fatigue fracture in the welded frame joining the forward spar member with the rear spar member and fatigue cracks in welded brackets holding the wing center section to the fuselage frame have been found on Slingsby T53B gliders that could result in structural failure of the affected parts. Since this condition is likely to exist or develop in other gliders of the same type design, an airworthiness directive is being issued which imposes an operating limitation and requires periodic inspections until strengthening of the fuselage center section and installation of new brackets has been accomplished on Slingsby T53B gliders.

Since this situation requires immediate adoption of this regulation, notice and public procedure hereon are impracticable and good cause exists for making this amendment effective in less than 30 days.

This amendment is made under the authority of sections 313(a), 601, and 603 of the Federal Aviation Act of 1958 (49 U.S.C. 1354(a), 1421, and 1423), and of section 6(c) of the Department of Transportation Act (49 U.S.C. 1655(c)).

In consideration of the foregoing and pursuant to the authority delegated to me by the Administrator (14 CFR § 11.89), § 39.13 of Part 39 of the Federal Aviation Regulations is amended by adding the following new airworthiness directive:

SLINGSBY SAILPLANES. Applies to Slingsby T53B gliders certificated in all categories.

Compliance is required as indicated, unless already accomplished.

To prevent structural failure of the welded frame and attach brackets due to fatigue cracks, accomplish the following:

(a) Within the next 10 hours' time in service after the effective date of this AD, install a placard on the instrument panel in full view of the pilot reading: "CLOUD FLYING AND AEROBATIC MANEUVERS PROHIBITED".

(b) Within the next 10 hours' time in service after the effective date of this AD and thereafter at intervals not to exceed 5 hours' time in service from the last inspection, comply with the following:

(1) Visually inspect the welded frame, P/N T53B-10-79, which joins the forward spar member with the rear spar member of the fuselage center section for cracks at the forward extremity of the lower two tubes where they are welded to the thin vertical channels.

(2) Visually inspect the two aft welded brackets, P/N T53B-10-168, that attach the wing center section to the fuselage frame No. 6, for cracks at the corner of the bracket where the attach flanges begin.

(c) If cracks are found as a result of the inspections required by paragraph (b)(1) of this AD, prior to further flight, modify the tubular structure in accordance with Slingsby Sailplanes Technical Instruction No. 68, dated August 14, 1974, or an FAA-approved equivalent.

(d) If cracks are found as a result of the inspections required by paragraph (b)(2) of this AD, prior to further flight, replace the aft two brackets in accordance with Slingsby Sailplanes Technical Instruction No. 70, dated September 11, 1974, or an FAA-approved equivalent.

(e) The placard required by paragraph (a) of this AD may be removed, and the inspections required by paragraph (b) of this AD may be discontinued, after the modification of the tubular structure, in accordance with Slingsby Sailplanes Technical Instruction No. 68, dated August 14, 1974, or an

FAA-approved equivalent has been accomplished, and when the aft two brackets have been replaced in accordance with Slingsby Sailplanes Technical Instruction No. 70, dated September 11, 1974, or an FAA-approved equivalent.

This amendment becomes effective August 15, 1975.

Issued in Washington, D.C., on July 25, 1975.

R. P. SKULLY,
Director,
Flight Standards Service.

[FR Doc.75-19960 Filed 7-31-75;8:45 am]

[Airspace Docket No. 74-SO-121]

PART 71—DESIGNATION OF FEDERAL AIRWAYS, AREA LOW ROUTES, CONTROLLED AIRSPACE, AND REPORTING POINTS

Designation of Transition Area

On January 13, 1975, a Notice of Proposed Rulemaking was published in the Federal Register (40 F.R. 2445), stating that the Federal Aviation Administration was considering an amendment to Part 71 of the Federal Aviation Regulations that would designate the Greenville, Ala., transition area.

Interested persons were afforded an opportunity to participate in the rulemaking through the submission of comments. There were no comments received.

In consideration of the foregoing, Part 71 of the Federal Aviation Regulations is amended, effective 0901 GMT, October 9, 1975, as hereinafter set forth.

In § 71.181 (40 F.R. 441), the following transition area is added:

GREENVILLE, ALA.

That airspace extending upward from 700 feet above the surface within a 6.5-mile radius of Greenville Municipal Airport (latitude 31°50'44" N., longitude 86°36'38" W.); within 3 miles each side of the 148° bearing from Persimmon RBN (latitude 31°51'03" N., longitude 86°36'52" W.), extending from the 6.5-mile radius area to 8.5 miles southeast of the RBN.

This amendment is made under the authority of Sec. 307(a) of the Federal Aviation Act of 1958 (49 U.S.C. 1348(a)) and of Sec. 6(c) of the Department of Transportation Act (49 U.S.C. 1655(c)).

Issued in East Point, Ga., on July 23, 1975.

PHILLIP M. SWATEK,
Director, Southern Region.

[FR Doc.75-19972 Filed 7-31-75;8:45 am]

[Airspace Docket No. 75-CE-6]

PART 71—DESIGNATION OF FEDERAL AIRWAYS, AREA LOW ROUTES, CONTROLLED AIRSPACE, AND REPORTING POINTS

Designation, Alteration and Revocation of Transition Area

On Pages 20955 and 20956 of the FEDERAL REGISTER dated May 14, 1975, the FAA published a Notice of Proposed Rulemaking which would amend Section 71.181 of the Federal Aviation Regulations so as to extend 1200 foot floor controlled airspace to cover the entire States of Kansas and Nebraska, and to that end and with reference to the State of Nebraska, to alter the Douglas, Wyoming, transition area to delete reference to airspace within Nebraska, to alter the Sidney, Nebraska, transition area to eliminate 8500 MSL airspace within the State of Nebraska and to alter the floors of Airways V524, V6 and V148 so that they will conform to the standard 1200 foot floor transition area base in Nebraska.

Interested persons were given 30 days to submit written data, views and arguments concerning the proposed amendment. Only one adverse comment was received. That commentator objected in that he sees no need for, or benefit from, the proposal and feels that the controlled airspace, if designated, will be a deterrent to flight which will discourage young people from becoming pilots. Upon re-evaluation of the proposal, the FAA cannot agree with the commentator's position. The proposed designation of controlled airspace does not limit flight activities for VFR pilots beyond requiring increased flight visibility from 1 mile to 3 miles. This factor enhances safety and along with the many other significant benefits mentioned in the proposal dictates issuance of an adopted rule. In view of the foregoing, the proposed amendment is hereby adopted without change and is set forth below.

This amendment becomes effective 0901 GMT, October 9, 1975.

This amendment is made under the authority of Sections 307(a) of the Federal Aviation Act of 1958 (49 U.S.C. 1348), and of Section 6(c) of the Department of Transportation Act (49 U.S.C. 1655(c)).

Issued in Kansas City, Missouri, on July 15, 1975.

GEORGE R. LACAILLE,
Acting Director,
Central Region.

In § 71.181 (40 FR 441), the following transition areas are amended by deleting references to that airspace extending upward from 1200 feet above the surface.

Ainsworth, Nebraska
Alliance, Nebraska
Broken Bow, Nebraska
Burwell, Nebraska
Chadron, Nebraska
Colby, Kansas
Goodland, Kansas
Kearney, Nebraska
Lexington, Nebraska
McCook, Nebraska
North Platte, Nebraska
Ogallala, Nebraska
Oshkosh, Nebraska
Phillipsburg, Kansas
Scottsbluff, Nebraska
Sidney, Nebraska
Thedford, Nebraska
Valentine, Nebraska

In § 71.181 (40 FR 441), the following transition areas would be amended as indicated:

Douglas, Wyo.—in the second line after the words "east by"

Douglas, Wyo.—in the second line after the words "east by" insert "the Wyoming-Nebraska state boundary and".

Sidney, Nebraska—in the sixth line after the words "bounded on the N" insert "by the 41st Parallel" to replace "by the south edge of V-138".

Section 71.123 (40 FR 307, 39 FR 41518) is amended as follows:

In V524—All after "Scottsbluff;" is deleted and "North Platte, Nebr." is substituted therefor.

In V6—"Sidney 13 miles, 26 miles 57 MSL, North Platte, Nebr.;" is deleted and "Sidney, North Platte, Nebr.;" is substituted therefor.

V148—"North Platte, Nebr. 21 miles, 84 miles 49 MSL, O'Neill, Nebr.; 10 miles, 62 miles, 35 MSL, Sioux Falls, S. Dak.;" is deleted and "North Platte, Nebr.; O'Neill, Nebr., Sioux Falls, S. Dak.;" is substituted therefor.

In § 71.181 (40 FR 441), the following transition areas are amended to read:

KANSAS

That airspace extending upward from 1200' above the surface within the State of Kansas.

NEBRASKA

That airspace extending upward from 1200' above the surface within the State of Nebraska.

[FR Doc.75-19973 Filed 7-31-75;8:45 am]

[Airspace Docket No. 75-SO-64]

PART 71—DESIGNATION OF FEDERAL AIRWAYS, AREA LOW ROUTES, CONTROLLED AIRSPACE, AND REPORTING POINTS

Designation of Transition Area

On June 16, 1975, a Notice of Proposed Rulemaking was published in the Federal Register (40 FR 25480), stating that the Federal Aviation Administration was considering an amendment to Part 71 of the Federal Aviation Regulations that would designate the Flemingsburg, Ky., transition area.

Interested persons were afforded an opportunity to participate in the rulemaking through the submission of comments. There were no comments received.

In consideration of the foregoing, Part 71 of the Federal Aviation Regulations is amended, effective 0901 GMT, October 9, 1975, as hereinafter set forth.

In § 71.181 (40 FR 441), the following transition area is added:

FLEMINGSBURG, KY.

That airspace extending upward from 700 feet above the surface within a 6.5-mile radius of Fleming-Mason Airport (latitude 38°-32'33" N., longitude 83°44'25" W.); within 3 miles each side of the 061° bearing from Flemingsburg RBN (latitude 38°32'17" N., longitude 83°44'49" W.), extending from the 6.5-mile radius area to 8.5 miles northeast of the RBN.

This amendment is made under the authority of Sec. 307(a) of the Federal Aviation Act of 1958 (49 U.S.C. 1348(a)) and of Sec. 6(c) of the Department of Transportation Act (49 U.S.C. 1655(c)).

Issued in East Point, Ga., on July 25, 1975.

PHILLIP M. SWATEK,
Director, Southern Region.

[FR Doc.75-19974 Filed 7-31-75;8:45 am]

[Airspace Docket No. 75-SO-56]

PART 71—DESIGNATION OF FEDERAL AIRWAYS, AREA LOW ROUTES, CONTROLLED AIRSPACE, AND REPORTING POINTS

Alteration of Transition Area

On June 17, 1975, a Notice of Proposed Rulemaking was published in the Federal Register (40 FR 25601), stating that the Federal Aviation Administration was considering an amendment to Part 71 of the Federal Aviation Regulations that would alter the Alabaster, Ala., transition area.

Interested persons were afforded an opportunity to participate in the rulemaking through the submission of comments. There were no comments received.

In consideration of the foregoing, Part 71 of the Federal Aviation Regulations is amended, effective 0901 GMT, October 9, 1975, as hereinafter set forth.

In § 71.181 (40 FR 441), the Alabaster, Ala., transition area is amended as follows: "* * * long. 86°47'00" W.) * * * would be deleted and "* * * long. 86°47'-00" W.); within a 6.5-mile radius of Bessemer Airport (lat. 33°18'49" N., long. 86°55'29" W.); excluding that portion which coincides with the Birmingham transition area * * *" would be substituted therefor.

This amendment is made under the authority of Sec. 307(a) of the Federal Aviation Act of 1958 (49 U.S.C. 1348(a)) and of Sec. 6(c) of the Department of Transportation Act (49 U.S.C. 1655(c)).

Issued in East Point, Ga., on July 25, 1975.

PHILLIP M. SWATEK,
Director, Southern Region.

[FR Doc.75-19975 Filed 7-31-75;8:45 am]

[Airspace Docket No. 75-SO-81]

PART 71—DESIGNATION OF FEDERAL AIRWAYS, AREA LOW ROUTES, CONTROLLED AIRSPACE, AND REPORTING POINTS

Alteration of Control Zone

The purpose of this amendment to Part 71 of the Federal Aviation Regulations is to alter the Homestead, Fla., control zone.

The Homestead control zone is described in § 71.171 (40 F.R. 354). In the description, an extension is predicated on the OM. The United States Air Force plans to decommission the OM on October 9, 1975, therefore, it is necessary to alter the control zone by deleting reference to the OM. Since this amendment is minor in nature, notice and public procedure hereon are unnecessary.

In consideration of the foregoing, Part 71 of the Federal Aviation Regulations is amended, effective 0901 GMT, October 9, 1975, as hereinafter set forth.

In § 71.171 (40 F.R. 354), the Homestead, Fla., control zone is amended as follows: "* * * 1.5 miles northeast of the OM * * *" is deleted and "* * * 5 miles southwest of the runway end * * *" is substituted therefor.

This amendment is made under the authority of Sec. 307(a) of the Federal Aviation Act of 1958 (49 U.S.C. 1348(a)) and of Sec. 6(c) of the Department of Transportation Act (49 U.S.C. 1655(c)).

Issued in East Point, Ga., on July 24, 1975.

PHILLIP M. SWATEK,
Director, Southern Region.

[FR Doc.75-19976 Filed 7-31-75;8:45 am]

[Docket No. 14828; Amdt. No. 979]

PART 97—STANDARD INSTRUMENT APPROACH PROCEDURES

Recent Changes and Additions

This amendment to Part 97 of the Federal Aviation Regulations incorporates by reference therein changes and additions to the Standard Instrument Approach Procedures (SIAPs) that were recently adopted by the Administrator to promote safety at the airports concerned.

The complete SIAPs for the changes and additions covered by this amendment are described in FAA Forms 8260-3, 8260-4, or 8260-5 and made a part of the public rule making dockets of the FAA in accordance with the procedures set forth in Amendment No. 97-696 (35 F.R. 5609).

SIAPs are available for examination at the Rules Docket and at the National Flight Data Center, Federal Aviation Administration, 800 Independence Avenue, S.W., Washington, D.C. 20591. Copies of SIAPs adopted in a particular region are also available for examination at the headquarters of that region. Individual copies of SIAPs may be purchased from the FAA Public Information Center, AIS-230, 800 Independence Avenue, S.W., Washington, D.C. 20591 or from the applicable FAA regional office in accordance with the fee schedule prescribed in 49 CFR 7.85. This fee is payable in advance and may be paid by check, draft, or postal money order payable to the Treasurer of the United States. A weekly transmittal of all SIAP changes and additions may be obtained by subscription at an annual rate of $150.00 per annum from the Superintendent of Documents, U.S. Government Printing Office, Washington, D.C. 20402. Additional copies mailed to the same address may be ordered for $30.00 each.

Since a situation exists that requires immediate adoption of this amendment, I find that further notice and public procedure hereon is impracticable and good cause exists for making it effective in less than 30 days.

In consideration of the foregoing, Part 97 of the Federal Aviation Regulations is amended as follows, effective on the dates specified:

1. Section 97.23 is amended by originating, amending, or canceling the following VOR-VOR/DME SIAPs, effective *September 11, 1975.*

Alamosa, Co.—Alamosa Municipal Arpt., VOR-A, Amdt. 3.
Alamosa, Co.—Alamosa Municipal Arpt., VOR/DME-B, Amdt. 1.
Ardmore, Okla.—Ardmore Municipal Arpt., VOR Rwy 4, Amdt. 12.
Ashland, Ky.—Ashland-Boyd County Arpt., VOR Rwy 10, Amdt. 14.
Columbus, Ga.—Columbus Metropolitan Arpt., VOR-A, Amdt. 15.
Columbus, Ga.—Columbus Metropolitan Arpt., LOC (BC) Rwy 23, Amdt. 6.
Corvallis, Oregon—Corvallis Municipal Arpt., VOR A, Amdt. 2.
Corvallis, Oregon—Corvallis Municipal Arpt., VOR Rwy 17, Amdt. 9.
Corvallis, Oregon—Corvallis Municipal Arpt., VOR/DME Rwy 35, Amdt. 4.
Covington, Ga.—Covington Municipal Arpt., VOR/DME Rwy 27, Amdt. 1.
Decatur, Texas—Decatur Municipal Arpt., VOR-A, Amdt. 1.
Dublin, Ga.—Dublin Municipal Arpt., VOR Rwy 26, Amdt. 1.
Ft. Collins-Loveland, Co.—Ft. Collins-Loveland Arpt., VOR/DME-A, Amdt. 1.
Greenville, N.C.—Pitt-Greenville Arpt., VOR/DME Rwy 14, Orig.
Longview, Texas—Gregg County Arpt., VORTAC Rwy 31, Amdt. 5.
Lumberton, N.C.—Lumberton Municipal Arpt., VOR Rwy 5, Amdt. 1.
Lumberton, N.C.—Lumberton Municipal Arpt., VOR Rwy 13, Amdt. 1.
Minden, La.—Minden-Webster Arpt., VOR/DME-A, Amdt. 1.
Paducah, Ky.—Barkley Arpt., VOR Rwy 4, Amdt. 10.
Paducah, Ky.—Barkley Arpt., VOR/DME Rwy 22, Amdt. 2.
Pompano Beach, Fla.—Pompano Beach Airpark, VOR Rwy 14, Amdt. 3.
Springfield, Ohio—Springfield Municipal Arpt., VOR Rwy 6, Amdt. 3.
Springfield, Ohio—Springfield Municipal Arpt., VOR Rwy 24, Amdt. 3.

. . . effective August 14, 1975

Higginsville, Mo.—Higginsville Industrial Municipal Arpt., VOR Rwy 16, Orig.
Trenton, Tenn.—Gibson County Arpt., VOR/DME-A, Amdt. 2.

. . . effective August 7, 1975

N. Myrtle Beach, S.C.—Myrtle Beach Arpt., VOR Rwy 5, Amdt. 11.
N. Myrtle Beach, S.C.—Myrtle Beach Arpt., VOR Rwy 23, Amdt. 12.

. . . effective July 17, 1975

Danbury, Conn.—Danbury Municipal Arpt., VOR-A, Amdt. 4.

2. Section 97.25 is amended by originating, amending, or canceling the following SDF-LOC-LDA SIAPs, *effective September 11, 1975.*

Jackson, Miss.—Allen C. Thompson Arpt., LOC Rwy 33L, Amdt. 1.
Longview, Texas—Gregg County Arpt., LOC/DME(BC) Rwy. 31, Amdt. 3.
Nashville, Tenn.—Metropolitan Arpt., LOC (BC) Rwy 20R, Amdt. 13.
San Juan, P.R.—Puerto Rico International Arpt., LOC Rwy 10, Amdt. 2.

. . . . effective August 7, 1975.

N. Myrtle Beach, S.C.—Myrtle Beach Arpt., LOC Rwy 23, Amdt. 2, cancelled.

3. Section 97.27 is amended by originating, amending, or canceling the following NDB/ADF SIAPs, *effective September 11, 1975.*

Ardmore, Okla.—Ardmore Municipal Arpt., NDB Rwy 8, Amdt. 11.
Connersville, Indiana—Mettel Field, NDB Rwy 18, Amdt. 4.
Daytona Beach, Fla.—Daytona Beach Regional Arpt., NDB Rwy 6L, Amdt. 15.
Ft. Collins-Loveland, Co.—Ft. Collins-Loveland Arpt., NDB Rwy 33, Amdt. 3.
Greenville, N.C.—Pitt-Greenville Arpt., NDB Rwy 19, Amdt. 4.
Paducah, Ky.—Barkley Arpt., NDB Rwy 4, Amdt. 6.
Springfield, Ohio — Springfield Municipal Arpt., NDB Rwy 24, Amdt. 10.

. . . . *effective August 14, 1975.*

Oxford, Ct.—Waterbury-Oxford Arpt., NDB Rwy 18, Orig., cancelled.
Trenton, Tenn.—Gibson County Arpt., NDB Rwy 19, Orig.

. . . . *effective August 7, 1975.*

N. Myrtle Beach, S.C.—Myrtle Beach Arpt., NDB Rwy 23, Amdt. 3.

4. Section 97.29 is amended by originating, amending, or canceling the following ILS SIAPs, *effective September 11, 1975.*

Daytona Beach, Fla.—Daytona Beach Regional Arpt., ILS Rwy 6L, Amdt. 19.
Paducah, Ky.—Barkley Arpt., ILS Rwy 4, Amdt. 2.

. . . *effective August 14, 1975.*

Oxford, Ct.—Waterbury-Oxford Arpt., ILS Rwy 36, Amdt. 1.

. . . *effective August 7, 1975.*

N. Myrtle Beach, S.C.—Myrtle Beach Arpt., ILS Rwy 23, Orig.

5. Section 97.31 is amended by originating, amending, or canceling the following Radar SIAPs, *effective September 11, 1975.*

Chapel Hill, N.C.—Horace Williams Arpt., Radar-1, Amdt. 2.

. . . *effective August 21, 1975.*

Jackson, Miss.—Allen C. Thompson Field, Radar-1, Amdt. 8.

These amendments are made effective under the authority of Secs. 307, 313, 601, 1110, Federal Aviation Act of 1958; 49 U.S.C. 1438, 1354, 1421, 1510, and Sec. 6(c) Department of Transportation Act, 49 U.S.C. 1655(c).

Issued in Washington, D.C., on July 24, 1975.

JAMES M. VINES,
Chief,
Aircraft Programs Division.

NOTE: Incorporation by reference provisions in §§ 97.10 and 97.20 (35 FR 5610) approved by the Director of the Federal Register on May 12, 1969.

[FR Doc.75-19977 Filed 7-31-75;8:45 am]

Title 19—Customs Duties

CHAPTER I—UNITED STATES CUSTOMS SERVICE, DEPARTMENT OF THE TREASURY

[T.O. 75-194]

PART 12—SPECIAL CLASSES OF MERCHANDISE

Imported Pesticides and Devices

On June 28, 1974, a notice of proposed rulemaking was published in the FEDERAL REGISTER (39 FR 24018) which proposed to amend Part 12 of the Customs Regulations (19 CFR Part 12) to set forth regulations for the control of imported pesticides and devices. It was also proposed to make certain other conforming changes in Part 12 of the Customs Regulations to reflect the inclusion of the proposed regulations in that part.

After consideration of all the comments received, it has been determined that, with two exceptions, the amendments should be adopted as set forth in the notice of proposed rulemaking. Proposed section 12.113 has been changed to provide that the Notice of Arrival completed by the Administrator of the Environmental Protection Agency and indicating Customs action to be taken with respect to a shipment shall be presented to the district director of Customs at the port of entry rather than at the port of arrival. In addition, proposed section 12.117(b) has been rewritten to provide that the consignee of a shipment of pesticides and devices which has been found to be in violation of the Federal Insecticide, Fungicide, and Rodenticide Act, as amended, shall be notified promptly by the Administrator of the Environmental Protection Agency of the nature of the violation and be given a reasonable time, not to exceed 20 days, to submit written material or, at his option, to appear before the Administrator and introduce testimony, to show cause why the shipment should not be destroyed or refused entry.

The proposed amendments, including these changes, are adopted as set forth below.

Effective date. These amendments shall become effective September 2, 1975.

VERNON D. ACREE,
Commissioner of Customs.

Approved: July 24, 1975.

DAVID R. MACDONALD,
Assistant Secretary of the Treasury.

1. Paragraph (b) of § 12.1 is amended to read as follows:

§ 12.1 Cooperation with certain agencies; joint regulations.

* * * * *

(b) *Federal Insecticide, Fungicide, and Rodenticide Act.* The importation of pesticides and devices is governed by section 17(c) of the Federal Insecticide, Fungicide, and Rodenticide Act, as amended (7 U.S.C. 136o(c)), and regulations issued under the authority of section 17(e) of that Act (7 U.S.C. 136o (e)) by the Secretary of the Treasury, in consultation with the Administrator of the Environmental Protection Agency, as set forth below (§ 12.110 *et seq.*).

* * * * *

§ 12.2 [Deleted]

2. Part 12 of the Customs Regulations is amended by deleting § 12.2.

3. Section 12.3 is amended to read as follows:

§ 12.3 Release under bond.

No food, drug, device, cosmetic, pesticide, hazardous substance, or dangerous caustic or corrosive substance, the subject of § 12.1 shall be released except in accordance with the laws and regulations applicable thereto. Where any such merchandise is to be released under bond pursuant to regulations applicable thereto, a bond on Customs Form 7551, 7553, or 7595, containing a condition for the return of the merchandise, or any part thereof, to Customs custody upon demand of the district director of Customs, shall be required.

4. Part 12 of the Customs Regulations is amended by adding §§ 12.110–12.117 under the center heading "Pesticides and Devices".

PESTICIDES AND DEVICES

Sec.
12.110 Definitions.
12.111 Registration.
12.112 Notice of arrival of pesticides and devices.
12.113 Arrival of shipment.
12.114 Release or refusal of delivery.
12.115 Release under bond.
12.116 Samples.
12.117 Procedure after examination.

AUTHORITY: R.S. 251, as amended 19 U.S.C. 66; sec. 17(e), Federal Insecticide, Fungicide, and Rodenticide Act, as amended by the Federal Environmental Pesticide Control Act of 1972; Pub. L. 92-516 (7 U.S.C. 136o (e)).

PESTICIDES AND DEVICES

§ 12.110 Definitions.

Except as otherwise provided below, the terms used in §§ 12.111 through 12.117 shall have the meanings set forth for those terms in the Federal Insecticide, Fungicide, and Rodenticide Act, as amended (7 U.S.C. 136 *et seq.*), hereinafter referred to as "the Act." The term "Administrator" shall mean the Administrator of the Environmental Protection Agency.

§ 12.111 Registration.

All imported pesticides are required to be registered under the provisions of section 3 of the Act, and under the regulations (40 CFR 162.10) promulgated thereunder by the Administrator before being permitted entry into the United States. Devices, although not required to be registered, must not bear any statement, design, or graphic representation that is false or misleading in any particular.

§ 12.112 Notice of arrival of pesticides and devices.

(a) *General.* An importer desiring to import pesticides or devices into the United States shall submit to the Administrator a Notice of Arrival of Pesticides and Devices (Environmental Protection Agency Form 3540-1), hereinafter referred to as a Notice of Arrival, prior to the arrival of the shipment in the United States. The Administrator shall complete the Notice of Arrival, indicating the disposition to be made of the shipment of pesticides or devices upon its arrival in the United States, and shall return the completed

Notice of Arrival to the importer or his agent.

(b) *Chemicals imported for use other than as pesticides.* Chemicals which can be used as pesticides but which are not imported for such use and are not shown on the Abbreviated List of Pesticides compiled by the Environmental Protection Agency, may be entered without the submission of the Notice of Arrival.

§ 12.113 Arrival of shipment.

(a) *Notice of arrival presented.* Upon the arrival of a shipment of pesticides or devices, the importer or his agent shall present to the district director of Customs at the port of entry the Notice of Arrival completed by the Administrator and indicating the Customs action to be taken with respect to the shipment. The district director shall compare entry documents for the shipment of pesticides or devices with the Notice of Arrival and notify the Administrator of any discrepancies.

(b) *Notice of arrival not presented.* When a shipment of pesticides or devices arrives in the United States without the presentation by the importer or his agent of the Notice of Arrival completed by the Administrator, the shipment shall be detained by the district director at the importer's risk and expense until the completed Notice of Arrival is presented or until other disposition is ordered by the Administrator, but not to exceed a period of 30 days, or such extended period, not in excess of 30 additional days, as the district director for good cause may specially authorize. An application of the importer or his agent requesting an extension of the initial 30-day period shall be filed with the district director at the port of entry.

(c) *Disposition of pesticides or devices remaining under detention.* A shipment that remains detained or undisposed of due to failure of presentment of a completed Notice of Arrival or nonreceipt of an order of the Administrator as to its disposition shall be treated as a prohibited importation. The district director shall cause the destruction of any such shipment not exported by the consignee within 90 days after the expiration of the detention period specified or authorized pursuant to § 12.113(b).

§ 12.114 Release or refusal of delivery.

If the completed Notice of Arrival directs the district director of Customs to release the shipment of pesticides or devices, the shipment shall be released to the consignee. If the completed Notice of Arrival directs the district director to refuse delivery of the shipment, the shipment shall be refused delivery and treated as a prohibited importation. The district director shall cause the destruction of any shipment refused delivery and not exported by the consignee within 90 days after notice of such refusal of delivery.

§ 12.115 Release under bond.

If the completed Notice of Arrival so directs, a shipment of pesticides or devices shall be detained at the importer's expense by the district director of Customs pending an examination by the Administrator to determine whether the shipment complies with the requirements of the Act. However, a shipment detained for examination may be released to the consignee prior to a determination by the Administrator provided a bond is furnished on Customs Form 7551, 7553, or 7595 for the return of the merchandise to Customs custody. The bond shall be in the amount required under § 113.14 of this chapter. When a shipment of pesticides or devices is released to the consignee under bond, the shipment shall not be used or otherwise disposed of until the determination is made by the Administrator.

§ 12.116 Samples.

Upon the request of the Administrator, either on the completed Notice of Arrival or otherwise, the district director of Customs shall deliver to the Administrator samples of the imported pesticides or devices, together with all accompanying labels, circulars, and advertising matter pertaining to such merchandise. The district director shall notify the consignee, in writing, that the samples of imported pesticides or devices, together with all accompanying labels, circulars, and advertising matter pertaining to such merchandise have been delivered to the Administrator.

§ 12.117 Procedure after examination.

(a) *Merchandise complying with the Act.* If, upon examination or analysis of a sample from a shipment of pesticides or devices, the sample is found to be in compliance with the Act, the Administrator shall notify the district director of Customs that the shipment may be released to the consignee.

(b) *Merchandise not complying with the Act.* If, upon examination or analysis of a sample from a shipment of pesticides or devices, the sample is found to be in violation of the Act, the consignee shall be notified promptly by the Administrator of the nature of the violation and be given a reasonable time, not to exceed 20 days, to submit written material or, at his option, to appear before the Administrator and introduce testimony, to show cause why the shipment should not be destroyed or refused entry. If, after consideration of all the evidence presented, it is still the opinion of the Administrator that the merchandise is in violation of the Act, the Administrator shall notify the district director of this opinion and the district director shall either (1) refuse delivery to the consignee, or (2) if the shipment has been released to the consignee under bond, demand redelivery of the shipment under the terms of the bond. If the merchandise is not redelivered within 30 days after the date of demand by the district director, the district director shall assess liquidated damages in the full amount of the bond. The district director shall cause the destruction of any merchandise refused delivery to the consignee, or redelivered by the consignee pursuant to a demand therefor, and not exported by the consignee within 90 days after notice of such refusal of delivery or within 90 days after such redelivery, as applicable.

(R.S. 251, as amended, sec. 624, 46 Stat. 759 (19 U.S.C. 66, 1624))

[FR Doc.75-20081 Filed 7-31-75;8:45 am]

Title 26—Internal Revenue

CHAPTER I—INTERNAL REVENUE SERVICE, DEPARTMENT OF THE TREASURY

PART 601—STATEMENT OF PROCEDURAL RULES

Determination Letters of Employees' Plans and Trusts

Preamble. This document contains amendments to the Statement of Procedure Rules (26 CFR Part 601). The amendments relate to the issuance of certain rulings and determination letters. In general, the amendments describe the procedures to be followed by the Internal Revenue Service when making determinations as to the qualification of retirement plans under Subchapter D of chapter 1 of the Internal Revenue Code, as amended by the Employee Retirement Income Security Act of 1974 (88 Stat. 829).

The amendments describe the procedure to be followed by applicants requesting an advance determination as to the qualification of a retirement plan. The amendments provide rules for determining which forms are to be filed and where they are to filed. In addition, the procedures incorporate the provisions of Rev. Proc. 75-31, which describes the manner in which applicants must notify interested parties that an application for qualification has been submitted and the information which must be included in the notice.

These procedural rules also describe the administrative remedies available within the Internal Revenue Service to an applicant, interested party, and the Pension Benefit Guaranty Corporation, as well as when an exhaustion of administrative remedies has occurred.

The determination by the Internal Revenue Service as to the qualification or nonqualification of the plan shall be based solely upon the facts contained in the administrative record. These procedural rules describe which written documents will be included in the administrative record.

Although these procedural rules take effect immediately, interested members of the public are encouraged to submit written comments, suggestions, data, or arguments concerning these procedural regulations to the Commissioner of Internal Revenue, Attention: CC:LR:T, Washington, D.C. 20224. Persons making submissions are requested to do so by September 2, 1975. Material thus submitted will be evaluated and acted upon

in the same manner as if this document were a notice of proposed rule making.

PARAGRAPH 1. Section 601.201(o) is revised to read as follows:

§ 601.201 Rulings and determination letters.

* * * * *

(o) *Employees' trusts or plans*—(1) *In general.* Paragraph (o) provides procedures relating to the issuance of determination letters with respect to the qualification of retirement plans. Paragraph (o)(2) of this section sets forth the authority of key district directors to issue determination letters. Paragraph (o)(3) provides instructions to applicants, including which forms to file, where such forms must be filed, and requirements for giving notice to interested parties. Paragraph (o)(5) describes the administrative remedies available to interested parties and the Pension Benefit Guaranty Corporation. Paragraphs (o)(6) and (7) describe the administrative appeal rights available to applicants. Paragraph (o)(8) provides for the issuance of notice of final determination. Paragraph (o)(9) describes the documents which will make up the administrative record. Paragraph (o)(10) describes the notice of final determination. Paragraph (o)(11) sets forth the actions that will be necessary on the part of applicants, interested parties, and the Pension Benefit Guaranty Corporation in order for each to exhaust the administrative remedies within the meaning of section 7476(b)(3) of the Code.

(2) *Determination letters.* (i) The district directors of the key district offices (described in paragraph (o)(4) of this section) shall have the authority to issue determination letters involving the provisions of sections 401, 403(a), 405, and 501(a) of the Internal Revenue Code of 1954 with respect to:

(*a*) Initial qualification of stock bonus, pension, profit-sharing, annuity, and bond purchase plans;

(*b*) Initial exemption from Federal income tax under section 501(a) of trusts forming a part of such plans, provided that the determination does not involve application of section 502 (feeder organizations) or section 511 (unrelated business income), or the question of whether a proposed transaction will be a prohibited transaction under section 503;

(*c*) Compliance with the applicable requirements of foreign situs trusts as to taxability of beneficiaries (section 402(c)) and deductions for employer contributions (section 404(a)(4)) in connection with a request for a determination letter as to the qualification of a retirement plan;

(*d*) Amendments, curtailments, or terminations of such plans and trusts.

(ii) Determination letters authorized by paragraph (o)(2)(i) of this section do not include determinations or opinions relating to other inquiries with respect to plans or trusts. Thus, except as specifically provided in paragraph (o)(2)(i) of this section, key district directors may not issue determination letters relating to issues under other sections of the Code, such as sections 72, 402 through 404, 412, 502, 503, and 511 through 515, unless such determination letters are otherwise authorized under paragraph (c) of this section.

(3) *Instructions to taxpayers.* (i) If an applicant for a determination letter does not comply with all the provisions of this paragraph, the district director, in his discretion, may return the application and point out to the applicant those provisions which have not been met. If such a request is returned to the applicant, the 270 day period described in section 7476(b)(3) will not begin to run until such time as the provisions of this paragraph are complied with.

(ii) An applicant requesting a determination letter must file with the appropriate district director specified in paragraph (o)(3)(xii) of this section the application form required by paragraphs (o)(3)(iii) through (x) of this section including all information and documents required by such form. (See section 6104 and the regulations thereunder for provisions relating to the extent to which information submitted to the Internal Revenue Service in connection with the application for determination may be subject to public inspection.) However, before filing such application, the applicant must comply with the provisions of paragraphs (o)(3)(xiv) through (xx) of this section (relating to notification of interested parties). (See paragraph (o)(5)(vi) of this section with respect to the effective date of paragraphs (o)(3)(xiv) through (xx) of this section.)

(iii) Paragraphs (o)(3)(iv)–(vi), (viii), and (ix) apply only to applications for determinations in respect of plan years to which section 410 of the Code does not apply. Paragraph (o)(3)(x) applies only to applications for determinations in respect of plan years to which section 410 applies. Paragraph (o)(3)(vii) applies whether or not the application is for a determination in respect of plan years to which section 410 applies. For this purpose, section 410 will be considered to apply with respect to a plan year if an election has been made under section 1017(d) of the Employee Retirement Income Security Act of 1974 to have section 410 apply to such plan year, whether or not the election is conditioned upon the issuance by the Commissioner of a favorable determination. For purposes of this paragraph (o)(3), in the case of an organization described in section 410(c)(1), section 410 will be considered to apply to a plan year of such organization for any plan year to which section 410(c)(2) applies to such plan.

(iv) If the request relates to the initial qualification of an individually designed plan, a subsequent amendment thereto, or compliance with the requirements for a foreign situs trust, the employer should (*a*) if the plan does not include self-employed individuals, file Form 4573, Application for Determination—Individually Designed Plan (not covering self-employed individuals), or (*b*) if the plan includes self-employed individuals, file Form 4574, Application for Determination—Individually Designed Plan Covering Self-Employed Individuals, except that where a bond purchase plan includes a self-employed individual, file Form 4578, Application for Approval of Bond Purchase Plan. (See paragraph (o)(3)(iii) for plan years to which this paragraph (o)(3)(iv) applies.)

(v) If the request involves a curtailment or termination of the plan (or complete discontinuance of contributions), the applicant should file Form 4576, Application for Determination—Termination or Curtailment of Plan. This form will also be applicable to the termination of a plan that includes self-employed individuals. (See paragraph (o)(3)(iii) of this section for plan years to which this paragraph (o)(3)(v) applies.)

(vi) An association of employers or a board of trustees should file Form 4577, Application for Determination—Industry-Wide Plan and Trust, if the request relates to the initial qualification or subsequent amendments of an industry-wide or area-wide union negotiated plan. (See paragraph (o)(3)(iii) of this section for plan years to which this paragraph (o)(3)(vi) applies.)

(vii) If the request relates to the qualification of a bond purchase plan, which includes self-employed individuals, the applicant should file, in duplicate, Form 4578, Application for Approval of Bond Purchase Plan that includes Self-Employed Individuals. When properly completed, Form 4578 will constitute a bond purchase plan. (See paragraph (o)(3)(iii) for plan years to which this section (o)(3)(vii) applies.)

(viii) An employer who desires a determination letter on his adoption of a master or prototype plan which is designed to satisfy section 401(a) or 403(a) but which is not designed to include self-employed individuals within the meaning of section 401(c)(1) must file Form 4462, Employer Application—Determination as to Qualification of Pension, Annuity, or Profit-sharing Plan and Trust, and furnish a copy of the adoption agreement or other evidence of adoption of the plan and such additional information as the district director may require. (See paragraph (o)(3)(iii) of this section for plan years to which this paragraph (o)(3)(viii) applies.)

(ix) An applicant who amends his adoption agreement under a master or prototype plan may request a determination letter as to the effect of such amendment by filing Form 4462 with his district director, together with a copy of the amendment and a summary of the changes. However, in the event an applicant desires to amend his adoption agreement by filing Form 4462 with his district director and such amendment is not contemplated or permitted under the plan, then such amendment will in effect substitute an individually designed plan for the master or prototype plan. (See paragraph (o)(3)(iii) of this section for plan

years to which this paragraph (o)(3)(ix) applies.)

(x) An applicant requesting a determination letter relating to a defined contribution plan, other than a letter on the qualification of a bond purchase plan, shall file in duplicate, Form 5301, Application for Determination of Defined Contribution Plan, and Form 5302, Employee Census. Those forms are to be filed in accordance with the instructions therefor and accompanied by any schedules or additional material prescribed in those instructions. (See paragraph (o)(3)(iii) of this section for plan years to which this paragraph (o)(3)(x) applies.)

(xi) When, in connection with an application for a determination on the qualification of the plan, it is necessary to determine whether an organization (including a professional service organization) is a corporation or an association classified as a corporation under § 301.7701-2 of this chapter of the Regulations on Procedure and Administration, and whether an employer-employee relationship exists between it and its associates, the district director will make such determination. In such cases, the application with respect to the qualification of the plan should be filed in accordance with the provisions herein set forth and should contain the information and documents specified in the application. It should also be accompanied by such information and copies of documents as the organization deems appropriate to establish its status. The Service may, in addition, require any further information that is considered necessary to determine the status of the organization, the employment status of the individuals involved, or the qualification of the plan. After the taxable status of the organizations and the employer-employee relationship have been determined, the key district director may issue a determination letter as to the qualification of the plan.

(xii) Requests for determination letters on matters authorized by paragraph (o)(2) of this section, and the necessary supporting data, are to be addressed to the district director (whether or not such district director is the director of a key district) specified below (determined without regard to the application of section 414 (b) or (c) to the plan):

(*a*) In the case of a plan for a single employer, the request shall be addressed to the district director for the district in which such employer's principal place of business is located.

(*b*) In the case of a single plan for a parent company and its subsidiaries, the request shall be addressed to the district director for the district in which the principal place of business of the parent company is located, whether separate or consolidated returns are filed.

(*c*) In the case of a plan established or proposed for an industry by all subscribing employers whose principal places of business are located within more than one district, the request shall be addressed to the district director for the district in which is located the principal place of business of the trustee, or if more than one trustee, the usual meeting place of the trustees.

(*d*) In the case of a pooled fund arrangement (individual trusts under separate plans pooling their funds for investment purposes through a master trust), the request on behalf of the master trust shall be addressed to the district director for the district where the principal place of business of such trust is located. Requests on behalf of the participating trusts and related plans will be addressed as otherwise provided herein.

(*e*) In the case of a plan of multiple employers (other than a master or prototype plan) not otherwise herein provided for, the request shall be addressed to the district director for the district in which is located the principal place of business of the trustee, or if not trusteed or if more than one trustee, the principal or usual meeting place of the trustees or plan supervisors.

(xiii) The applicant's request for a determination letter may be withdrawn by a written request at any time prior to appealing a proposed determination to the regional office as described in paragraph (o)(6) of this section. In the case of such a withdrawal the Service will not render a determination of any type. A failure to render a determination as a result of such a withdrawal will not be considered a failure of the Secretary or his delegate to make a determination within the meaning of section 7476. In the case of a withdrawal the district director may consider the information submitted in connection with the withdrawn request in a subsequent audit or examination.

(xiv) In the case of an application for a determination for plan years to which section 410 applies (see paragraph (o)(5)(vi) of this section), notice that an application for an advance determination regarding the qualification of plans described in section 401(a), 403(a), or 405(a) is to be made must be given to all interested parties in the manner set forth in the regulations under section 7476 of the Code.

(xv) When the notice referred to in paragraph (o)(3)(xiv) of this section is given by posting or in person, such notice must be given not less than 7 days nor more than 21 days prior to the date that application for a determination is made. When the notice is given by mailing, it should be given not less than 10 days nor more than 24 days prior to the date the application for a determination is made. See paragraph (o)(3)(xxi) of this section for determining when an application is made. If, however, an application is returned to the applicant for failure to notify all interested parties, those interested parties who were notified of the original application need not be renotified merely because, as a result of the resubmission, the time limitations of this paragraph (o)(3)(xv) would not be met.

(xvi) The notice referred to in paragraph (o)(3)(xiv) of this section shall be in writing and shall contain the following information:

(*a*) A brief description identifying the class or classes of interested parties to whom the notice is addressed (*e.g.*, all present employees of the employer, all present employees eligible to participate);

(*b*) The name of the plan, the plan identification number, and the name of the plan administrator;

(*c*) The name and taxpayer identification number of the applicant;

(*d*) That an application for a determination as to the qualified status of the plan is to be made to the internal Revenue Service, stating whether the application relates to an initial qualification, a plan amendment or a plan termination, and the address of the district director to whom the application will be submitted;

(*e*) A description of the class of employees eligible to participate under the plan;

(*f*) Whether or not the Service has issued a previous determination as to the qualified status of the plan;

(*g*) A statement that any person to whom the notice is addressed is entitled to submit, or request the Department of Labor to submit, to the district director described in paragraph (o)(3)(xvi)(*d*) of this section, a comment on the question of whether the plan meets the requirements for qualification under part I of Subchapter D of Chapter 1 of the Internal Revenue Code of 1954; that two or more such persons may join in a single comment or request; and that if such a person or persons request the Department of Labor to submit a comment and that department declines to do so in respect of one or more matters raised in the request, the person or persons so requesting may submit a comment to the district director in respect of the matters on which the Department of Labor declines to comment;

(*h*) That a comment to the district director or a request of the Department of Labor must be made according to the following procedures:

(*1*) A comment to the district director must be received on or before the 45th day (specified by date) after the day on which the application for determination is received by the district director;

(*2*) Or if the comment is being submitted on a matter on which the Department of Labor was first requested but declined to comment, on or before the later of such 45th day or the 15th day after the day on which the Department of Labor notifies such person or persons that it declines to comment, but in no event later than the 60th day (specified by date) after the day the application is received by the district director; and

(*3*) A request of the Department of Labor to submit such a comment must be received by such department on or before the 25th day (specified by date) (or if the person or persons requesting the Department of Labor to submit such a comment wish to preserve their right to submit a comment to the district director in the event the Department of Labor declines to comment, on or before the 15th day (specified by date)) after the day the application is received by the district director;

(i) except to the extent there is included in the notice the additional informational materials which paragraphs (o)(3)(xviii), (xix), and (xx) of this section require be made available to interested parties, a description of a reasonable procedure whereby such additional informational material will be made available to them (see paragraph (o)(3)(xvii) of this section).

(xvii) The procedure referred to in paragraph (o)(3)(xvi)(i) of this section whereby the additional informational material required by paragraphs (o)(3)(xviii), (xix) and (xx) of this section will (to the extent not included in this notice) be made available to interested parties, may consist of making such material available for inspection and copying by interested parties at a place or places reasonably accessible to such parties, or supplying such material in person or by mail to interested parties requesting the same in person or by mail, or by a combination of the foregoing, provided such procedure is immediately available to all interested parties and is designed to supply them with such additional informational material in time for them to pursue their rights within the time period prescribed, and is available until the earlier of the filing of a pleading commencing a declaratory judgment action under section 7476 of the Code with respect to the qualification of the plan or the ninety-second day after the day the notice of final determination is mailed to the applicant.

(xviii) Unless provided in the notice, the following materials shall be made available to interested parties under a procedure described in paragraph (o)(3)(xvii) of this section:

(*a*) An updated copy of the plan and the related trust agreement (if any);

(*b*) The application for determination;

provided, however, That if there would be less than 26 participants in the plan, as described in the application (including, as participants, retired employees and beneficiaries of deceased employees who have a nonforfeitable right to benefits under the plan and employees who would be eligible to participate upon making mandatory employee contributions, if any), then in lieu of making such materials available to interested parties who are not participants (as described above), there may be made available to such interested parties a document containing the following information: a description of the plan's requirements respecting eligibility for participation and benefits; a description of the provisions providing for nonforfeitable benefits; a description of the circumstances which may result in ineligibility, or denial or loss of benefits; a description of the source of financing of the plan and the identity of any organization through which benefits are provided; whether the applicant is claiming in his application that the plan meets the requirements of section 410(b)(1)(A) of the Code, and, if not, the coverage schedule required by the application in the case of plans not meeting the requirements of such section. However, once such an interested party or his designated representative receives a notice of final determination, the applicant must, upon request, make available to such interested party (regardless of whether or not the interested party is a participant in the plan and regardless of whether or not the plan has less than 26 participants) an updated copy of the plan and related trust agreement (if any) and the application for determination. Information of the type described in section 6104(a)(1)(D) of the Code should not be included in the application, plan, or related trust agreement submitted to the Internal Revenue Service. Accordingly, such information should not be included in any of the materials required by this paragraph (o)(3) to be available to interested parties. There may be excluded from such material information contained in Form 5302 (Employee Census). However, information showing the number of individuals covered and not covered in the plan, listed by compensation range, shall not be excluded.

(xix) Unless provided in the notice, there shall be made available to interested parties under a procedure described in paragraph (o)(3)(xvii) of this section, any additional document dealing with the application which is submitted by or for the applicant to the Internal Revenue Service, or furnished by the Internal Revenue Service to the applicant; provided, however, if there would be less than 26 participants in the plan as described in the application (including, as participants, retired employees and beneficiaries of deceased employees who have a nonforfeitable right to benefits under the plan and employees who would be eligible to participate upon making mandatory employee contributions, if any), such additional documents need not be made available to interested parties who are not participants (as described above) until they or their designated representative, receive a notice of final determination. The applicant may also withhold from such inspection and copying, information described in section 6104(a)(1)(C) and (D) of the Code which may be contained in such additional documents.

(xx) Unless provided in the notice, there shall be made available to all interested parties under a procedure described in paragraph (o)(3)(xvii) of this section, material setting forth the following information:

(*a*) The rights of interested parties described in paragraph (o)(5)(i) of this section; and

(*b*) The information provided in paragraph (o)(5)(ii), (iii), (iv) and (v) of this section.

(xxi) An application for an advance determination, a comment to the district director, or a request to the Department of Labor, shall be deemed made when it is received by the district director, or the Department of Labor. The notice to interested parties required by paragraph (o)(3)(xiv) of this section shall be deemed given when it is given in person, posted as prescribed in the regulations under section 7476 or received through the mail. In any case where such an application, request, comment, or notice is sent by mail, it shall be deemed received as of the date of the postmark (or if sent by certified or registered mail, the date of certification or registration), if it is deposited in the mail in the United States in an envelope, or other appropriate wrapper first class postage prepaid, properly addressed. However, if such an application, request or comment is not received within a reasonable period from the date of postmark, the immediately preceding sentence shall not apply.

(4) *Key district offices.* Following are the 19 key district offices that issue determination letters and the area covered:

Key district(s)	*IRS districts covered*
Central Region:	
Cincinnati	Cincinnati, Louisville, Indianapolis.
Cleveland	Cleveland, Parkersburg.
Detroit	Detroit.
Mid-Atlantic Region:	
Baltimore	Baltimore (which includes the District of Columbia and Office of International Operations), Pittsburgh, Richmond.
Philadelphia	Philadelphia, Wilmington.
Newark	Newark.
Midwest Region:	
Chicago	Chicago.
St. Paul	St. Paul, Fargo, Aberdeen, Milwaukee.
St. Louis	St. Louis, Springfield, Des Moines, Omaha.
North-Atlantic Region:	
Boston	Boston, Augusta, Burlington, Providence, Hartford, Portsmouth.
Manhattan	Manhattan.
Brooklyn	Brooklyn, Albany, Buffalo.
Southeast Region:	
Atlanta	Atlanta, Greensboro, Columbia, Nashville.
Jacksonville	Jacksonville, Jackson, Birmingham.
Southwest Region:	
Austin	Austin, New Orleans, Albuquerque, Denver, Cheyenne.
Dallas	Dallas, Oklahoma City, Little Rock, Wichita.
Western Region:	
Los Angeles	Los Angeles, Phoenix, Honolulu.
San Francisco	San Francisco, Salt Lake City, Reno.
Seattle	Seattle, Portland, Anchorage, Boise, Helena.

(5) *Administrative remedies of interested parties and the Pension Benefit Guaranty Corporation.* (i) With respect to plan years to which section 410 applies (see paragraph (o)(5)(vi) of this section), persons who qualify as interested parties under the regulations issued under section 7476 and the Pension Benefit Guaranty Corporation shall have the following rights:

(*a*) To submit to the district director for the district where an application for determination is filed, by the 45th day after the day on which the application is received by the district director, a written comment on said application, with respect to the qualification of the plan under subchapter D of chapter 1 of the Internal Revenue Code.

(*b*) To request the Administrator of Pension and Welfare Benefit Programs, Department of Labor, 200 Constitution Avenue, N.W., Washington, D.C. 20210, to submit to such district director such a written comment under the provisions of section 3001(b)(2) of the Employee Retirement Income Security Act of 1974. Such a request, if made by an interested party or parties, must be received by such department on or before the 25th day after the day said application is received by the district director. However, if such party or parties requesting the Department of Labor to submit such a comment wish to preserve their rights to submit a comment to the district director in the event the Department of Labor declines to comment (pursuant to paragraph (o)(5)(i)(*c*) of this section), such request must be received by such department on or before the 15th day after the day the application is received by the district director.

(*c*) If a request described in paragraph (o)(5)(i)(*b*) of this section is made and the Department of Labor notifies the interested party or parties making the request that it declines to submit a comment on a matter concerning qualification of the plan which was raised in such request, to submit a written comment to the district director on such matter by the later of the 45th day after the day the application for determination is received by the district director or the 15th day after the day on which the Department of Labor notifies such party or parties that it declines to submit a comment on such matter, but, in no event later than the 60th day after the application for determination was received. (See paragraph (o)(5)(iii) of this section for determining when notice that the Department of Labor declines to comment is received by an interested party or parties.)

Such a comment must comply with the requirements of paragraph (o)(5)(ii) of this section, and include a statement that the comment is being submitted on matters raised in a request to the Department of Labor on which that department declined to comment.

(ii) A comment submitted by an interested party or parties to the district director must be in writing, signed by such party or parties or by an authorized representative of such party or parties (as provided in paragraph (e)(6) of this section), be addressed to the district director described in paragraph (o)(3)(xvi)(*d*) of this section, and contain the following:

(*a*) The name or names of the interested party or parties making the comment;

(*b*) The name of taxpayer identification number of the applicant making the application;

(*c*) The name of the plan and the plan identification number;

(*d*) Whether the party or parties submitting the comments are—

(*1*) Employees eligible to participate under the plan,

(*2*) Former employees or beneficiaries of deceased former employees who have a vested right to benefits under the plan, or

(*3*) Employees not eligible to participate under the plan;

(*e*) The specific matter or matters raised by the interested party or parties on the question of whether the plan meets the requirements for qualification under Part I of Subchapter D of the Code, and how such matter or matters relate to the interests of such party or parties making such comment.

(*f*) The address of the interested party submitting the comment to which all correspondence, including a notice of the Internal Revenue Service's final determination with respect to qualification, should be sent. (See section 7476(b)(5) of the Code.) If more than one interested party submits the comment, they must designate a representative for receipt of such correspondence and notice on behalf of all interested parties submitting the said comment, and state the address of such representative. Such representative shall be one of the interested parties submitting the comment or the authorized representative.

(iii) For purposes of paragraph (o)(3)(xvi)(*h*) and (o)(5)(i)(*c*), notice by the Department of Labor that it declines to comment shall be deemed given to the interested party designated to receive such notice when received by him.

(iv) A request of the Department of Labor to submit a comment to the district director must be in writing, signed, and in addition to the information prescribed in paragraph (o)(5)(ii) of this section must also contain the address of the district director to whom the application was, or will be, submitted. The address designated for notice by the Internal Revenue Service will be used by the Department of Labor in communicating with the party or parties submitting the request.

(v) The contents of written comments submitted by interested parties to the Internal Revenue Service pursuant to paragraphs (o)(5)(i)(*a*) and (*c*) will not be treated as confidential material and may be inspected by persons outside the Internal Revenue Service, including the applicant for the determination. Accordingly, designations of material as confidential or not to be disclosed, contained in such comments, will not be accepted. Thus, a person submitting a written comment should not include therein material that he considers to be confidential or inappropriate for disclosure to the public. It will be presumed by the Internal Revenue Service that every written comment submitted to it is intended by the party or parties submitting it to be subject in its entirety to public inspection and copying.

(vi) (*a*) Paragraphs (o)(3)(xiv) through (xxi) and (o)(5) of this section apply to an application for an advance determination in respect of a plan year or years to which section 410 applies to the plan, whether or not such application is received by the district director before the first date on which such section applies to the plan.

(*b*) For purposes of paragraph (o)(5)(vi)(*a*) of this section, section 410 shall be considered to apply to a plan year if an election has been made under section 1017(d) of the Employee Retirement Income Security Act of 1974 to have section 410 apply to such plan year, whether or not the election is conditioned upon the issuance by the Commissioner of a favorable determination.

(*c*) For purposes of paragraph (o)(5)(vi)(*a*) of this section, in the case of an organization described in section 410(c)(1), section 410 will be considered to apply to a plan year of such organization for any plan year to which section 410(c)(2) applies to such plan.

(vii) The Internal Revenue Service will provide to the applicant a copy of all comments on the application submitted pursuant to paragraph (o)(5)(i)(*a*), (*b*) or (*c*) of this section. In addition, the Internal Revenue Service will provide to the applicant a copy of all correspondence in respect of a comment between the Internal Revenue Service and a person submitting the comment.

(6) *Reference of matters to the regional office.* (i) Where issues arise in a district director's office on matters within the contemplation of paragraph (o)(2)(i) of this section, and the matter has not been referred from the District Office to the National Office for technical advice with respect to such issues, if the key district director issues a notice of proposed determination which is adverse to the applicant, the applicant may notify the key district director that it intends to request Regional Office consideration by submitting the request, in writing, to the key district director within 30 days from issuance of such notice. The key district director will forward such request and the administrative record to the Regional Office, and will so notify the applicant in writing. A failure by the applicant to request such Regional Office consideration will constitute a failure to exhaust available administrative remedies as required by section 7476(b)(3) and will thus preclude such applicant from seeking a declaratory judgment as provided under section 7476. (See paragraph (o)(11)(i)(*c*) of this section).

(ii) The request for Regional Office consideration must show the following:

(*a*) Date of application for determination letter;

(b) Name and address of the applicant and the name and address of the representative, if any, who has been authorized to represent the applicant as provided in paragraph (e)(6) of this section;

(c) The Key District Office in which the case is pending;

(d) Type of plan (pension, annuity, profit-sharing, stock bonus, bond purchase, and foreign situs trusts), and type of action involved (initial qualification, amendment, curtailment, or termination);

(e) Date of filing this request with the key district director and the date and symbols of the letter referred to in paragraph (o)(6)(i) of this section;

(f) A complete statement of the issues and a presentation of the arguments in support of the applicant's position;

(g) Whether a conference is desired.

(iii) After receipt of the administrative record in the Regional Office, the applicant will be afforded the opportunity of a conference, if such conference was requested. After full consideration of the entire administrative record, the office of the Assistant Regional Commissioner (EP/EO) will notify the applicant in writing of the proposed decision and the reasons therefor. Where the applicant either agrees with the proposed decision or chooses not to request National Office consideration in accordance with paragraph (o)(7) of this section, the administrative record will be returned to the key district director for issuance of a notice of final determination in accordance with the proposed decision of the Regional Office. A failure by the applicant to request such National Office consideration will constitute a failure to exhaust available administrative remedies as required by section 7476(b)(3) and will thus preclude such applicant from seeking a declaratory judgment under section 7476. (See paragraph (o)(11)(i)(d) of this section).

(iv) Applicants are advised to make full presentation of the facts, circumstances, and arguments at the initial level of consideration, since submission of additional facts, circumstances, and arguments at any level of appeal may result in suspension of appeal procedures and referral of the case back to the key district for additional consideration.

(7) *Reference of matters to the National Office.* (i) If the applicant disagrees with the proposed decision of the Regional Office, the applicant will be entitled to request National Office (Assistant Commissioner (EP/EO)) consideration of any disagreed issue (unless such issue had previously been referred for technical advice to the National Office) by submitting the request, in writing, to the Assistant Regional Commissioner (EP/EO), within 30 days after the date of the notice of the proposed decision of the Regional Office referred to in paragraph (o)(6)(iii) of this section. The request must state, with supporting argument, the ground(s) upon which the request is based (see paragraph (o)(7)(ii) of this section) and whether a conference is desired in the National Office. Upon receipt of the request from the applicant, the Assistant Regional Commissioner (EP/EO) will forward the administrative record to the National Office for appropriate action and will so notify the applicant, in writing. A failure by the applicant to request such National Office consideration will constitute a failure to exhaust available administrative remedies as required by section 7476(b)(3) and will thus preclude such applicant from seeking a declaratory judgment under section 7476. (See paragraph (o)(11)(i)(d) of this section.)

(ii) The grounds referred to in paragraph (o)(7)(i) of this section are:

(a) That the position of the Regional Office is contrary to the law or regulations on the points at issue; or

(b) That the position of the Regional Office is contrary to a published precedent of the Service currently in effect; or

(c) That the position of the Regional Office is contrary to a court decision that is followed by the Service, e.g., acquiescence in an adverse Tax Court decision; or

(d) That the contemplated Regional Office action is in conflict with a determination made in a similar case in the same or another region; or

(e) That the issues arise because of unique or novel facts that have not previously been passed upon in any published precedent.

(iii) Upon receipt of the administrative record, the National Office will determine whether the case is to be considered by the National Office, and the applicant will be advised of this determination. If the National Office denies the request for National Office consideration, the administrative record will be returned to the key district office for issuance of a notice of final determination. If the request for National Office consideration is granted, the applicant will be afforded the opportunity for a conference in Washington, D.C., if such conference was requested. After consideration by the National Office, the National Office will notify the applicant of its decision, and the administrative record will be returned to the key district office for issuance of a notice of final determination in accordance therewith.

(8) *Issuance of the notice of final determination.* The key district director will send notice of the final determination to the applicant, to the interested parties who have previously submitted comments on the application to the Internal Revenue Service pursuant to paragraph (o)(5)(i)(a) or (c) of this section (or to the persons designated by them to receive such notice), to the Department of Labor in the case of a comment submitted by that department upon the request of interested parties or the Pension Benefit Guaranty Corporation pursuant to paragraph (o)(5)(i)(b) of this section, and to the Pension Benefit Guaranty Corporation if it has filed a comment pursuant to paragraph (o)(5)(i)(a) of this section.

(9) *Administrative record.* (i) In the case of a request for an advance determination in respect of a retirement plan, the determination of the district director on the qualification or nonqualification of the retirement plan shall be based solely upon the facts contained in the administrative record. Such administrative record shall consist of the following:

(a) The request for determination, the retirement plan and any related trust instruments, and any written modifications or amendments thereof made by the applicant during the proceedings within the Internal Revenue Service;

(b) All other documents submitted to the Internal Revenue Service by or on behalf of the applicant in respect of the request for determination;

(c) All written correspondence between the Internal Revenue Service and the applicant in respect of the request for determination and any other documents issued to the applicant from the Internal Revenue Service;

(d) All written comments submitted to the Internal Revenue Service pursuant to paragraphs (o)(5)(i)(a), (b), and (c) of this section, and all correspondence in respect of comments submitted between the Internal Revenue Service and persons (including the Pension Benefit Guaranty Corporation and the Department of Labor) submitting comments pursuant to paragraphs (o)(5)(i)(a), (b), and (c) of this section;

(e) In any case in which the Internal Revenue Service makes an investigation regarding the facts as represented or alleged by the applicant in his request for determination or in comments submitted pursuant to paragraphs (o)(5)(i)(a), (b), and (c) of this section, a copy of the official report of such investigation;

(ii) The administrative record shall be closed upon the earlier of the following events:

(a) The date of mailing of a notice of final determination by the Internal Revenue Service in respect of the application for determination; or

(b) The filing of a petition with the United States Tax Court seeking a declaratory judgment in respect of the retirement plan.

Any oral representation or modification of the facts as represented or alleged in the application for determination or in a comment filed by an interested party, which is not reduced to writing shall not become a part of the administrative record and shall not be taken into account in the determination of the qualified status of the retirement plan by the district director.

(10) *Notice of final determination.* For purposes of this paragraph (o), the notice of final determination shall be:

(i) In the case of a final determination which is favorable to the applicant, the letter issued by the key district director (whether or not by certified or registered mail) which states that the

applicant's plan satisfies the qualification requirements of the Internal Revenue Code.

(ii) In the case of a final determination which is adverse to the applicant, the letter issued by certified or registered mail by the key district director, subsequent to a letter of proposed determination, stating that the applicant's plan fails to satisfy the qualification requirements of the Internal Revenue Code.

(11) *Exhaustion of administrative remedies.* For purposes of section 7476 (b)(3), a petitioner shall be deemed to have exhausted the administrative remedies available to him in the Internal Revenue Service upon the completion of the steps described in paragraph (o)(11) (i), (ii), or (iii) of this section, subject, however, to paragraphs (o)(11) (iv) and (v) of this section. If an applicant, interested party, or the Pension Benefit Guaranty Corporation does not complete the applicable steps described below, such applicant, interested party, or the Pension Benefit Guaranty Corporation will not have exhausted available administrative remedies as required by section 7476(b)(3) and will thus be precluded from seeking a declaratory judgment under section 7476 except to the extent that paragraph (o)(11) (iv) (*b*) or (v) of this section applies.

(i) The administrative remedies of an applicant with respect to any matter relating to the qualification of a plan are:

(*a*) filing of a completed application with the appropriate district director pursuant to paragraphs (o)(3) (iii) through (xii) of this section;

(*b*) compliance with the requirements pertaining to notice to interested parties as set forth in paragraphs (o)(3)(xiv) through (o)(3)(xxi) of this section;

(*c*) an appeal to the Office of the Assistant Regional Commissioner (EP/EO) pursuant to paragraph (o)(6) of this section, in the event of a notice of proposed adverse determination from the district director;

(*d*) a request for National Office consideration pursuant to paragraph (o)(7) of this section, in the event the Assistant Regional Commissioner (EP/EO) upholds the proposed adverse determination; and

(*e*) receipt of a notice of final determination from the key district director.

(ii) The administrative remedies of an interested party with respect to any matter relating to the qualification of the plan are:

(*a*) submission to the district director of a comment raising such matter in accordance with paragraph (o)(5)(i)(*a*) of this section or requesting the Department of Labor to submit to the district director a comment with respect to such matter in accordance with paragraph (o)(5)(i) (*b*) of this section, and, if such department declines to comment, submission of such a comment in accordance with paragraph (o)(5)(i)(*c*) of this section, so that such comment may be considered by the Internal Revenue Service through the administrative process; and

(*b*) receipt from the key district director of a notice of the final determination referred to in paragraph (o)(11)(i)(*e*) of this section.

(iii) The administrative remedies of the Pension Benefit Guaranty Corporation with respect to any matter relating to the qualification of the plan are:

(*a*) submission to the district director of a comment raising such matter in accordance with paragraph (o)(5)(i)(*a*) of this section or requesting the Department of Labor to submit to the district director a comment with respect to such matter in accordance with paragraph (o)(5)(i)(*b*) of this section, and, if such department declines to comment, submission of such a comment to the Internal Revenue Service directly, so that such comment may be considered by the Internal Revenue Service through the administrative process; and

(*b*) receipt from the key district director of a notice of the final determination referred to in paragraph (o)(11)(i)(*e*) of this section.

(iv) An applicant, or an interested party, or the Pension Benefit Guaranty Corporation shall in no event be deemed to have exhausted his (its) administrative remedies prior to the earlier of—

(*a*) The completion of all the steps described in paragraph (o)(11) (i), (ii), or (iii) of this section, whichever is applicable, subject, however, to paragraph (o)(11)(v), or

(*b*) The expiration of the 270 day period described in section 7476(b)(3), in a case where the completion of the steps referred to in paragraph (o)(11)(iv)(*a*) of this section shall not have occurred before the expiration of such 270 day period because of the failure of the Internal Revenue Service to proceed with due diligence.

(v) The administrative remedies described in paragraphs (o)(11)(i) (*c*) and (*d*) of this section will not be available to an applicant with respect to any issue on which technical advice from the National Office has been obtained.

DONALD C. ALEXANDER,
Commissioner.

[FR Doc.75-20086 Filed 7-31-75;8:45 am]

Title 33—Navigation and Navigable Waters

CHAPTER I—COAST GUARD, DEPARTMENT OF TRANSPORTATION

[CGD 75-076]

PART 117—DRAWBRIDGE OPERATION REGULATIONS

Lake Okeechobee, Florida

This amendment changes the regulations for the State Road 717 drawbridge across the navigation channel, Lake Okeechobee between Torry Island and Lake Shore near Belle Glade, Florida to allow more restrictive time during which the draw may remain closed to navigation. This amendment was circulated as a public notice dated April 29, 1975 by the Commander, Seventh Coast Guard District and was published in the FEDERAL REGISTER as a notice of proposed rule making (CGD 75-076) on April 30, 1975 (40 F.R. 18793). No comments were received.

Accordingly, Part 117 of Title 33 of the Code of Federal Regulations is amended by revising paragraph (h)(28) of § 117.245 to read as follows:

§ 117.245 Navigable waters discharging into the Atlantic Ocean south of and including Chesapeake Bay and into the Gulf of Mexico, except the Mississippi River and its tributaries and outlets; bridges where constant attendance of draw tenders is not required.

* * * * *

(h) * * *

(28) Belle Glade Dike Bridge, Fla. State Road 717 across the navigation channel, Lake Okeechobee between Torry Island and Lake Shore near Belle Glade, Florida. From 6 p.m. to 7 a.m., Monday through Thursday, and from 7 p.m. to 7 a.m., Friday through Sunday, the draw need not open for passage of vessels. At all other times the draw shall open on signal.

* * * * *

(Sec. 5, 28 Stat. 362, as amended, sec. 6(g)(2), 80 Stat. 937; 33 U.S.C. 499, 49 U.S.C. 1655(g)(2); 49 CFR 1.46(c)(5), 33 CFR 1.05-1(c)(4)).

Effective date. This revision shall become effective on September 1, 1975.

Dated: July 25, 1975.

R. I. PRICE,
Rear Admiral, U.S. Coast Guard, Chief, Office of Marine Environment and Systems.

[FR Doc.75-20024 Filed 7-31-75;8:45 am]

[CGD 75-062]

PART 117—DRAWBRIDGE OPERATION REGULATIONS

Oklawaha River, Florida

This amendment changes the regulations for the Sharpes Ferry drawbridge across the Oklawaha River to require that the draw open on signal from 7 a.m. to 7 p.m. Saturday and Sunday, and from 7 a.m. to 9 a.m., and 5 p.m. to 7 p.m. Monday through Friday. At all other times, at least 1 hour notice is required. This amendment was circulated as a public notice dated April 4, 1975 by the Commander, Seventh Coast Guard District and was published in the FEDERAL REGISTER as a notice of proposed rule making (CG 75-062) on March 27, 1975 (40 F.R. 13518). One response was received that offered no objection to the proposed change.

Accordingly, Part 117 of Title 33 of the Code of Federal Regulations is amended by revising § 117.434 to read as follows:

§ 117.434 Oklawaha River, Florida.

(a) *Sharpes Ferry Bridge.* From 7 a.m. to 7 p.m. on Saturday and Sunday, and from 7 a.m. to 9 a.m. and 5 p.m. to 7 p.m., Monday through Friday, the draw shall open on signal. At all other times, the draw shall open on signal if at least 1 hour notice is given.

(b) *Bridges over the Oklawaha River, north of State Road 464 at Mullan Farms, State Road 464 at Moss Bluff and State Road 42 at Starkes Ferry.* From 7 a.m. to 7 p.m. the draws shall open on signal. From 7 p.m. to 7 a.m. the draws shall open on signal if at least 3 hours notice is given.

(c) The owner of or agency controlling each bridge shall conspicuously post notices containing these regulations both upstream and downstream of each bridge, on the bridge or elsewhere, in such a manner that they can easily be read at all times from an approaching vessel. The notice shall state how the authorized representative may be reached.

(Sec. 5 28 Stat. 362, as amended, sec. 6(g)(2), 80 Stat. 937; 33 U.S.C. 499, 49 U.S.C. 1655(g)(2); 49 CFR 1.46(c)(5), 33 CFR 1.05-1(c)(4))

Effective date. This revision shall become effective on September 1, 1975.

Dated: July 25, 1975.

R. I. PRICE,
Rear Admiral, U.S. Coast Guard, Chief, Office of Marine Environment and Systems.

[FR Doc.75-20025 Filed 7-31-75;8:45 am]

[CGD 75-114]

PART 117—DRAWBRIDGE OPERATION REGULATIONS

Escatawpa River, Miss.

This amendment changes the regulations for the Mississippi State Highway 63 drawbridge across the Escatawpa River, mile 1.0 to more accurately reflect the current vehicular traffic pattern. This amendment was circulated as a public notice dated June 16, 1975 by the Commander, Eighth Coast Guard District and was published in the FEDERAL REGISTER as a notice of proposed rule making (CGD 75-114) on June 9, 1975 (40 FR 24532). One response was received which supported this proposal.

Accordingly, Part 117 of Title 33 of the Code of Federal Regulations is amended by revising § 117.485 to read as follows:

§ 117.485 Escatawpa River, Miss.; Mississippi State Highway 63 drawbridge, mile 1.0.

The draw need not open for the passage of vessels from 6:00 a.m. to 6:45 a.m., 7:00 a.m. to 7:30 a.m., 3:25 p.m. to 3:45 p.m., and 4:00 p.m. to 5:00 p.m., Monday through Friday, except on national holidays. At all other times the draw shall open promptly on signal.

(Sec. 5, 28 Stat. 362, as amended, sec. 6(g)(2), 80 Stat. 937; 33 U.S.C. 499, 49 U.S.C. 1655(g)(2); 49 CFR 1.46(c)(5), 33 CFR 1.05-1(c)(4).)

Effective date. This revision shall become effective on September 1, 1975.

Dated: July 25, 1975.

R. I. PRICE,
Rear Admiral, U.S. Coast Guard, Chief, Office of Marine Environment and Systems.

[FR Doc.75-20023 Filed 7-31-75;8:45 am]

Title 34—Government Management

CHAPTER II—OFFICE OF FEDERAL MANAGEMENT POLICY, GENERAL SERVICES ADMINISTRATION

[FMC 74-1, Supp. 3]

PART 232—FEDERAL ENERGY CONSERVATION

Humidity Controls

This document amends appendix C to Part 232 (Federal Management Circular 74-1, "Federal energy conservation" dated January 21, 1974). The purpose of this amendment is to remove the prohibition against operating humidity controls in general office space in subparagraph 4c of appendix C. Comments and reports received regarding the elimination of humidity controls indicated that such controls are not high energy users and that humidification during the heating season may contribute to a lessening of respiratory illnesses.

APPENDIX C—HEATING, COOLING, AND LIGHTING OF BUILDINGS

* * * * *

4. *Policies and procedures.*

* * * * *

c. *Humidity controls.* Humidity controls shall not be provided during the cooling season for general office space. Humidity controls may be provided during the heating season for general office space. Requirements for humidity controls in special purpose space or in certain geographical locations shall be handled on a case-by-case basis by the official responsible for operation and maintenance of the facility with the concurrence of the agency's Energy Conservation Coordinator.

* * * * *

(Federal Energy Office Memorandum dated January 17, 1974, and Executive Order 11717 (38 FR 12315, May 11, 1973))

Effective Date. This regulation is effective July 8, 1975.

Dated: July 8, 1975.

DWIGHT A. INK,
Acting Administrator of General Services.

[FR Doc.75-18911 Filed 7-31-75;8:45 am]

Title 40—Protection of Environment

CHAPTER I—ENVIRONMENTAL PROTECTION AGENCY

[FRL 409-4]

PART 52—APPROVAL AND PROMULGATION OF IMPLEMENTATION PLANS

Puerto Rico: Compliance Schedules; Correction

FEDERAL REGISTER Documents 74-19509 and 75-11037, published at pages 30833 and 18551, respectively in the issues dated Monday, August 26, 1974, and Tuesday, April 29, 1975, incorrectly stated the section number for compliance schedules in Part 52 for Puerto Rico as § 52.2724. This reference is corrected to read § 52-2730—Compliance schedules.

Dated: July 28, 1975.

ROGER STRELOW,
Assistant Administrator for Air and Waste Management.

[FR Doc.75-19952 Filed 7-31-75;8:45 am]

[FRL 393-4]

PART 162—REGULATIONS FOR THE ENFORCEMENT OF THE FEDERAL INSECTICIDE, FUNGICIDE, AND RODENTICIDE ACT

Subpart A—Registration, Reregistration and Classification Procedures

Correction

In F.R. Doc. 75-17018 appearing on page 28242 in the issue for Thursday, July 3, 1975 the following changes should be made:

1. On page 28279, § 162.10(h)(1), in the table for "Toxicity categories", the listing for the "Inhalation LC_{50}" category, column II, now reading "From 2, thru 2 mg/liter", should read "From .2, thru 2 mg/liter."

2. The sentence "In making this determination the Agency will take into consideration the type of effect, the statistical significance of the findings and whether the tests were conducted in accordance with the material requirements for valid tests as recognized by experts in the field.", should be inserted at the end of § 162.11(a)(3) which appears on page 28281.

Title 45—Public Welfare

CHAPTER I—OFFICE OF EDUCATION, DEPARTMENT OF HEALTH, EDUCATION, AND WELFARE

PART 156—ASSISTANCE TO STATES FOR STATE EQUALIZATION PLANS

Notice of proposed rule making was published in the FEDERAL REGISTER on April 9, 1975, at (40 FR 16086) setting forth regulations and guidelines prescribing requirements and criteria for the administration of Section 842, Part D, Title VIII of the Education Amendments of 1974 (20 U.S.C. 246), Pub. L. 93-380 (enacted August 21, 1974). Section 842 authorizes funds to reimburse States for costs incurred in the development or administration of a plan for costs incurred in the development or administration of a plan for equalization of State and local school finance programs. Such plans must be consistent with the provisions of the Fourteenth Amendment, and have as their primary purpose achievement of equality of opportunity for all children enrolled in schools in the State's local educational agencies. Interested parties were given 60 days in which to present views and make recommendations regarding the proposed regulations and guidelines.

Pursuant to the provisions of Section 842(a)(3) of Pub. L. 93-380, following is a summary of the views and recommendations submitted by interested parties and the comments of the Commissioner respecting such views and recommendations.

Comment. One commenter questioned the proposed definition of administration in § 156.3(b) as implementation activities only.

Response. The proposed rule set forth in § 156.3(b) defines administration as costs associated with implementation and

installation of a plan. Nothing in the Act or its legislative history indicates that reimbursement is intended for on-going normal costs for administering a State school aid program. To the contrary, the Act is intended to encourage the development and implementation of new school finance programs.

Comment. One commenter suggested that the language of the proposed rules be modified to make clear that expenditures for the improvement of a State plan are also eligible for reimbursement under the Act.

Response. The Commissioner concurs with this suggestion and has modified the language of § 156.3(c) to indicate that development means formulation or improvement of a State program of financial assistance.

Comment. Five comments were received in reference to § 156.4(a). Four of the commenters expressed the view that in many instances State agencies and instrumentalities other than the State educational agency would be the most appropriate applicant for the purposes of Section 842, and consequently objected to the proposed rule which would make the State educational agency the eligible applicant unless State law designated or created another eligible applicant. One commenter supported the proposed rule and pointed out that the State educational agency was more likely to achieve an objective and nonpartisan approach to school finance planning than a political agency or body.

Response. The rule takes the approach of establishing a process whereby the State would determine the eligible applicant. If the State through its legal authority does not specifically create or designate an applicant other than the State educational agency, then the State educational agency would be considered the sole eligible applicant. The exercise of such authority is not delimited to legislative authority but would also include any specific authority under State law of a Governor to designate or create an eligible applicant for this Act. This regulation presumes that the State educational agency will be the primary eligible applicant. Only if State law specifically directs otherwise will the State educational agency not be the eligible applicant. The rationale for this approach is based on the fact that the State educational agency in all but a few States administers the State aid program and is assigned general authority by State law to carry out school finance planning and developmental activities.

These agencies historically have played a central role in school finance planning and reform and have been particularly active in recent years in this regard. However, if in a particular State, the State educational agency is clearly not considered the appropriate body to apply as an applicant under this Act, then the proposed rule would give a State the opportunity to designate the applicant.

Comment. Two commenters requested that the rules be modified to require that local educational agencies and appropriate groups and interests be provided a period to review and comment on any State school finance plan prior to its submission to the Commissioner under the provisions of Section 842.

Response. The Commissioner concurs with these views and accordingly has added a new provision to § 156.4 which requires that local educational agencies and other interested parties be provided an opportunity to present views and make recommendations on a State plan which will be submitted under the provisions of Section 842, and that all such written or recorded views and recommendations be submitted to the Governor with the State plan for comment. This requirement is intended to encourage concurrence within the State of affected parties regarding the State plan.

Comment. One commenter suggested that the rules be modified to require an opportunity for local educational agencies to comment annually on the State finance plan and its supporting budget.

Response. The Commissioner's authority under Section 842 can only relate to the content of a State plan and the processes and procedures by which it is developed.

Comment. One commenter suggested that the State plan should be submitted to the State planning and development clearinghouse with respect to OMB Circular A–95.

Response. It is the opinion of the Commissioner that OMB Circular A–95 does not require that the State plans contemplated by this program be submitted to the State clearinghouse established with respect thereto. It is felt that these regulations and guidelines make sufficient provision for the notification and review by State and local governmental agencies as well as other interested parties as regards any application that is to be submitted under this part. Specifically, it is believed that sections 156.4, 156.5 and 156.16, as revised, will encourage and facilitate coordinated development planning on an intergovernmental basis, in addition to allowing for appropriate public participation.

Comment. One commenter requested additional language clarifying procedures for amending the State plan.

Response. State plan amendment procedures are set forth in the applicable General Provisions Regulations in Part 100a of this chapter.

Comment. Section 156.5(b) of the regulations states that ". . . applications for reimbursement may be submitted for plans developed prior to or subsequent to the effective date of Section 842 of the Act or for a plan the State proposes to develop." One commenter asked if there was a limit as to how far the prior period could extend.

Response. While the law and its legislative history clearly intend that retroactive reimbursements be permitted if a State chooses to seek reimbursement for past effort, no specific guidance was given regarding a limit as to how far the prior period for retroactive reimbursements might extend. The Commissioner is confident, however, that States seeking retroactive reimbursements will exercise a rule of reasonableness and request reimbursements only for school finance planning or implementation efforts carried out within a period reasonably contemporaneous to the enactment of this provision.

Comment. One commenter asked that the parameters of the term "substantive basis" in § 156.5(e) be defined.

Response. The term "substantive basis" requires that the State respond to the requirements of Section 842(b) of the Act in good faith and that the statements in support of each rejection of a guideline address the actual policies, issues, or conditions which led to the rejection.

Comment. One commenter advocated that the concept of negotiation between State and Federal authorities be emphasized within the scope of the proposed rules.

Response. While State plans, proposals, and reimbursement requests must be reviewed in terms of the requirements of the Act, it is the Commissioner's intention that the review and approval process will result in mutual agreement by both State and Federal authorities.

Comment. Two commenters suggested that § 156.5(f) be elaborated to require coordination and involvement of specific State agencies and of local educational agencies because the operation of such agencies and subdivisions are directly affected by State school finance plans.

Response. The Commissioner feels it would be unwise to designate specific State agencies which must be coordinated with or involved in State plan development or implementation because these agencies will differ from State to State. However, the Commissioner concurs with the suggestion that local educational agencies be consulted and involved in this activity and has modified the language of § 156.5(f) accordingly.

Comment. Two commenters inquired when information would be available on each State's reimbursement entitlement under Section 842.

Response. After an appropriation is made for Section 842, the National Center for Educational Statistics will prepare a table setting forth the allocation of funds for each State under the Act. The table will be expeditiously disseminated to all interested parties.

Comment. One commenter asked what census data will be used in determining State allocations under the Act.

Response. For a FY 1976 appropriation, 1973 Bureau of the Census population estimates will be used in calculating State allocations. For a FY 1977 appropriation, 1974 population estimates will be used.

Comment. One commenter requested that § 156.6 be clarified to indicate that no State will be eligible to receive less than $100,000 in reimbursement payments under the Act.

Response. The proposed rule, § 156.6(b), clearly states that any calculation of reduced entitlement to a State is subject to the provisions of section 842(c)(1) of

the Act which states that no State shall receive less than $100,000.

Comment. One commenter asked if the July 1, 1977, requirement set forth in § 156.7(b) applied to both State plans and proposals to develop State plans.

Response. The language refers only to State plans. A cut off date for submission of proposals to develop a State plan will be established and published in the FEDERAL REGISTER. Such date will be established sufficiently in advance of July 1, 1977, to permit the development of a State plan. It is contemplated that such notice will be published during the first fiscal year for which funds are made available for purposes of this program.

Comment. One commenter requested a definition of the language "adequate educational programs" which appears in § 156.11 of the proposed rules.

Response. The Commissioner agrees that the language is vague and in itself communicates no general meaning of what is meant by "adequacy." Accordingly, § 156.11 has been rewritten to indicate that each State must determine what is the level of programs, services and facilities adequate to assure equality of educational opportunity for pupils within the State, must calculate the cost of providing them and must consider such educational and financial factors in the development of its financial assistance plan.

Comment. One commenter requested that § 156.12 be broadened to include research into questions of municipal overburden.

Response. While the equity guidelines do not specifically mention the problem of municipal overburden, the language of § 156.14(a) which requires a State to justify an equitable measure of the relative financial ability of local educational agencies would permit studies of the problem of municipal overburden in a State.

Comment. One commenter suggested that the rules be modified to prescribe specific groups of children who are in need of additional educational opportunities.

Response. The proposed rules do illustrate in § 156.13 types of programs and pupils which the State plan might recognize. However, because the types of pupils needing special educational programs and the types of programs to meet these needs will vary from State to State, the Commissioner felt that the State through the plan development process was best able to determine the categories of pupils and types of programs which should be recognized in the State plan.

Comment. Two commenters suggested minor changes in the language of § 156.13 to strengthen and clarify the meaning of the guidelines related to the comprehensiveness of the program.

Response. The Commissioner concurs with both suggestions and accordingly has deleted the phrase "when appropriate" and added after the words "such as" the phrase "but not limited to."

Comment. One commenter asked if the language in § 156.13(b) referred to cost-of-living indices.

Response. To the extent that cost-of-living indices measure variations in the costs of providing equivalent resources, then such measures are included within the meaning of the language.

Comment. Two comments were received in reference to § 156.14 expressing concern that the proposed rule was so strict that a few if any State equalization plans would satisfy its requirements.

Response. The Commissioner is aware of the strictness of the guidelines regarding equalization of financial ability. This proposed guideline and the other equity guidelines are not intended to distinguish those programs which incorporate a "reasonable" or "acceptable" level of equity. Rather the guidelines set forth in § 156.11 through § 156.18 are a statement of what should be aimed for and not necessarily a statement of what can always be expected.

A State equalization plan which does not fully satisfy § 156.14 or any other of the equity guidelines may nevertheless be considered eligible for reimbursement since the provisions of Section 842(b) of the Act permits a State to reject any of the equity guidelines if it states the reason for any such rejection.

Comment. One commenter suggested that language be added to § 156.14 which would require that wealth be measured in terms of family income and property valuation.

Response. While § 156.14 would not preclude the use of such a combination of factors in the measurement of wealth, it would be inappropriate for the Commissioner to require the inclusion of any specific factor or factors in the measurement of wealth because the conditions related to such consideration vary substantially from State to State.

Comment. One commenter objected to use of the word "quality" in § 156.14 because it was undefined.

Response. The Commissioner concurs with the objection and accordingly has deleted the phrase "quality of the" and substituted the phrase "resources expended for the" to clarify the purpose of the guidelines which is to require fiscal neutrality.

Comment. One commenter asked what types of assurances are required by § 156.14(b) regarding uniformity in the measurement of wealth.

Response. A statement is required to the effect that the procedures will be applied. A State may submit documentation in support of the assurances if it desires.

Comment. Two commenters were concerned that the proposed rule § 156.15 on tax support which requires that the State's financial assistance plan be financed by an equitable tax system be broadly and flexibly interpreted.

Response. The Commissioner realizes the difficulty of applying this guideline in an evaluative sense to a State finance plan. State and increasingly local tax structures are comprised of a variety of tax bases. Without earmarked tax sources it is difficult to relate specific tax bases to a specific category of expenditure such as education. Secondly, there is considerable disagreement among economists as to the equity of various taxes and particularly the property tax which is a primary tax base for education.

Essentially this guideline is proposed in order to challenge State school finance planners to examine the revenue source dimension of school finance and to focus attention on the importance of tax structure equity as it relates to school finance.

Comment. One commenter suggested that language be added to § 156.15 which would require that in determining the relative ability of taxpayers to pay taxes that the total tax burden on taxpayers be taken into account.

Response. While § 156.15 would not preclude the recognition of municipal overburden factors, it would be inappropriate for the Commissioner to require such recognition because the conditions related to such consideration vary substantially from State to State.

Comment. One commenter suggested that § 156.16 be revised to positively encourage citizen participation.

Response. The Commissioner concurs with the suggestion and has revised the guideline accordingly.

Comment. One commenter suggested that the phrase "to the extent possible" be deleted from the language of § 156.16 in order to strengthen the intent of the guideline.

Response. The Commissioner concurs with this suggestion and accordingly has deleted the phrase.

Comment. One commenter asked if the phrase "educational programs, supportive services, and facilities" which appears throughout the proposed rules includes such resources as textbooks.

Response. Textbooks are considered as an integral resource to a school program.

Comment. Numerous comments have been received that the proposed guidelines made no reference to efficiency in the delivery of educational services and in school district organization.

Response. The Commissioner agrees with the comments that efficiency is an important element in the development of a State system of school finance and that an amendment with respect thereto is merited. Accordingly, a new § 156.17 has been added to provide that a State financial assistance plan shall encourage these objectives. In addition, proposed § 156.17 has been renumbered § 156.18 to reflect this change.

Comment. One commenter stated that the proposed regulations and guidelines, in substantial part, fail to conform to the standards relating to programs of State aid required by the Fourteenth Amendment, as set forth by the United States Supreme Court in *San Antonio School District* v. *Rodriquez*, 411 U.S. 1 (1973), by imposing conditions not contemplated by the Court. In particular, the commenter stated that proposed Sections 156.14, 156.15 and 156.17 conflicted with the Congressional direction that the Office of Education establish a program consistent with such standards.

Response. Section 842 requires that the State plan designed to implement a program of State aid for free public educa-

tion submitted to the Commissioner be consistent with such standards as may be required by the Fourteenth Amendment (20 U.S.C. 246(a)(1)(A)). Insofar as the Fourteenth Amendment may impose certain requirements, the State plan must, as a minimum, be consistent with them. Section 842 requires that the State plan must also have as a primary purpose the achievement of equal educational opportunity for all children attending schools of local educational agencies in the State (20 U.S.C. 246(a)(1)(B)).

Under Section 842 the Commissioner is directed to issue guidelines generally defining the possible methods of attaining these two principles (20 U.S.C. 246(a)(2)). Thus, the standards which may be required by the Fourteenth Amendment, as defined by the guidelines, serve as one of the bases upon which a State plan must be founded. The guidelines may not require less than what the Fourteenth Amendment requires, but may require more in order to assure, in the Commissioner's judgment, that the State plan's primary purpose is the achievement of equality of educational opportunity for all children enrolled in schools in the State's local educational agencies. (Sen. Rep. No. 93-763, at 103 (1974)).

In the Rodriquez case, the Court did not purport to establish identifiable standards required by the Fourteenth Amendment for school finance equalization plans. Because the Court has not established such identifiable standards does not mean that there are no standards for Section 842. The standards in the sections of the guidelines referenced by the commenter are designed to implement Section 842(a)(1)(B) relating to equal educational opportunity. Taken at face value, the comment suggests that the Commissioner must reimburse a State for development or administration of any school finance plan which the State cared to designate for the purpose of Section 842 regardless of its adherence or nonadherence to the principles set forth in Section 842. While Section 842 contemplates the establishment of guidelines, one or more of which may be rejected by a State for valid reasons, it does not appear that it was intended to provide no basic standards whatsoever. Traditionally "guidelines" illustrate a method of conforming to either statutory or regulatory standards. While failure to follow a specific "guideline" does not *per se* constitute nonconformity to the standards, the underlying standard must still be adhered to. Moreover, if the guidelines contemplated for Section 842 were intended to be completely nugatory, it is difficult to understand why Congress wrote into the section the detailed prescription for Congressional review before the guidelines become effective.

Comment. Two commenters stated that § 115.11 in focusing upon educational adequacy, goes beyond the purpose of Section 842 in that such provision is designed only to inure that States would construct an equitable system of school finance to permit each school district to receive its fair share of educational funds.

Response. As discussed above, § 115.11 has been modified, indicating that each State must determine what is an adequate level of programs, services and facilities for providing equal educational opportunity to pupils within the State. It is believed that this guideline is directly related to the purpose of Section 842 because any equitable system of school finance must be capable of assuring that through the provision of sufficient funds every pupil in the State receives the minimum education commonly provided other pupils in the State. Less than that would not promote equality of educational opportunity.

Comment. Two comments were received criticizing § 115.10 for establishing the equity guidelines as the basis for determining the eligibility of State plans for funding. It was further stated by both commenters that the guidelines failed to recognize the right under Section 842 for a State to reject any guideline if the reason for such rejection is stated.

Response. § 115.10 properly places the emphasis on eligibility upon a State plan's conforming to the statutory principles set forth in Section 842(a)(1) of Pub. L. 93-380, as further defined by these guidelines. The intent of Section 842 was to promote the reconsideration, and to the extent appropriate, the reform of State school finance programs within the perimeters of these principles. While the Commissioner has developed these guidelines for States as suggested methods of achieving those principles, it is not presumed that these guidelines are the exclusive means of achieving them. While any one or more of these guidelines may be rejected, it is clear that under Section 842 the Commissioner may only reimburse State plans which are designed to achieve the principles set forth in § 842. "To assist States in developing such plans, the Commissioner shall develop guidelines generally defining the possible methods of attaining the principles *which must be common to all State plans.*" (Sen. Rep. No. 93-763, 103 (1974); emphasis added.) Section 115.10 does recognize the right of a State to reject one or more of the guidelines, but does not permit rejection of the principles upon which the State plan must be based. In subpart A, § 156.5(e) details how a State may reject any one or more of these guidelines.

Comment. Two comments were received objecting to § 115.15 and its requirement of an equitable tax structure to support the State school finance system. The commenters believed that the inclusion of tax equity considerations was beyond the scope of school finance systems reform contemplated by Section 842.

Response. A significant relationship exists between the equity of a tax system used to support a school finance program and the ability of such a program to provide equal educational opportunity. A school finance program supported by a tax system which fails to appropriately recognize the relative tax resources of different local educational agencies is likely to cause an inequitable distribution of school funds and, thus, serve as a barrier to the achievement of equal educational opportunity. In an exhaustive treatment of school finance programs and planning, it was stated that inequities in fiscal capacity and effort constitute a major obstacle to the achievement of equal educational opportunity and that in developing a comprehensive school finance plan one of the fundamental policy issues which should be resolved is the degree of progressivity or regressivity of the tax structure used to finance the schools. (NEFP, *Alternative Programs for Financing Education*, Vol. 5, chapters 4 and 9 (1971)). Furthermore, where because of the structure of the school tax system it takes a greater tax effort by a "property-poor" school district to approach or equal the tax resources of a "property-rich" district, there may arise practical limitations as to how much of a greater effort a district may be able to undertake. In seeking to promote school finance equalization, Section 842 aims at assisting States in overcoming the pattern of such inequitable distribution of school funds that has resulted, in part, from inequitable tax support systems. It should be remembered that one of the purposes of these guidelines is to deepen the awareness of related problems and issues that should be examined in the consideration of school finance reform.

Other Changes. 1. Section 156.7(b) of the proposed regulations has been deleted. This provision stated that only one plan may be submitted by a State for reimbursement under the provisions of the Act. The Commissioner felt that this provision might be misunderstood by the State applicant. While the Act states that a State desiring to develop "a plan" may be reimbursed, the Commissioner does not interpret this language as meaning one document bound in one cover. To the contrary, it is anticipated that the State plan for a number of States will be comprised of separate documents dealing with distinct portions of the State plan.

2. In § 156.10 a new phrase has been added to clarify the meaning of the provision. In the second sentence of § 156.10 following the words ". . . of these guidelines . . ." and preceding the words ". . ., a State plan . . .," the phrase ". . . and still be considered eligible for reimbursement . . ." has been inserted.

3. In § 156.14 a new phrase has been added to clarify the meaning of the provision. The Commissioner felt that the original language might be incorrectly interpreted to mean that an equalization scheme on a county or intermediate district level would satisfy the requirements of the guideline. The requirement is for fiscal neutrality on a Statewide level. Accordingly, in the first sentence of § 156.14 the phrase ". . . is not the result of . . ." has been deleted and in its place the phase ". . . reflects the wealth of the State as a whole and not . . ." has been inserted.

4. In § 156.15 all language following ". . . which is . . ." has been deleted and in its place the word "equitable" has been

inserted. In view of the Commissioner's comments made earlier in this preamble that this guideline is intended to be more of a challenge to States to consider the importance of the revenue source dimension in school finance planning than an evaluative criteria, it was felt that the deleted language added unnecessary specificity to the guideline.

5. In § 156.18 the language following ". . . but not limited to, . . ." has been deleted and in its place the phrase ". . . the objective of achieving the equality of educational opportunity.", has been inserted. The Commissioner felt that the two part enumeration was unnecessary.

Effective date. Pursuant to Section 842 (a)(4), Pub. L. 93-380 (20 U.S.C. 246), these regulations and guidelines have been transmitted to the President of the Senate and the Speaker of the House of Representatives concurrently with the publication of this document in the FEDERAL REGISTER (August 1, 1975). Such section provides that these guidelines shall become effective on December 1, 1975 subject to the provisions therein concerning Congressional action. In view of substantive changes made in the regulations, the document is also being retransmitted to the Congress pursuant to Section 431(d) of the General Education Provisions Act, as amended (20 U.S.C. 1232(d)) which provides that regulations subject thereto shall become effective on the forty-fifth day following the date of transmission of the same to the Congress, subject to the provisions therein concerning Congressional action and adjournment.

It is hereby certified that the economic and inflationary impacts of this proposed regulation have been carefully evaluated in accordance with OMB Circular A-107.

Dated: July 7, 1975.

DUANE J. MATTHEIS,
(Acting) U.S. Commissioner of Education.

Approved: July 28, 1975.

CASPAR W. WEINBERGER,
Secretary of Health, Education, and Welfare.

Title 45 of the Code of Federal Regulations is amended by adding a new Part 156 to read as set forth below.

PART 156—ASSISTANCE TO STATES FOR STATE EQUALIZATION PLANS

Subpart A—General

Sec.
156.1 Purpose and scope.
156.2 Applicability of General Provisions Regulations.
156.3 Definitions.
156.4 Eligible applicants.
156.5 Application for reimbursement.
156.6 Entitlement.
156.7 State plan requirements.
156.8 Review and disposition of applications.

Subpart B—Equity Guidelines

156.10 Eligibility of plans.
156.11 Adequate educational programs.
156.12 Cost variations.
156.13 Comprehensiveness of program.
156.14 Equalizing financial ability.
156.15 Tax support.
156.16 Educational and financial decisions.
156.17 Educational efficiency.
156.18 Evaluation.

AUTHORITY: Sec. 842, Part D, Title VIII, Education Amendments of 1974 (20 U.S.C. 246), Pub. L. 93-380.

Subpart A—General

§ 156.1 Purpose and scope.

The purpose of the regulations in this part is to implement the provisions of section 842 of the Education Amendments of 1974 which provides for reimbursement for the development or administration of a State plan for a program of financial asistance to local educational agencies which is consistent with standards which may be required by the fourteenth amendment to the Constitution, and the primary purpose of which is to achieve equality of educational opportunity for all children in attendance at the schools of the local educational agencies of the State.

(20 U.S.C. 246)

§ 156.2 Applicability of General Provisions Regulations.

Assistance provided under this part is subject to applicable provisions contained in Subchapter A of this chapter (relating to fiscal, administrative, property management, and other matters), except for the following:

(a) § 100a.16 (Project Description);

(b) § 100a.19 (Cooperative Agreements);

(c) § 100a.26 (Review of Applications); and

(d) § 100a.27 (Disposition of Applications).

(20 U.S.C. 246)

§ 156.3 Definitions.

As used in this part:

(a) "Act" means the Education Amendments of 1974, Pub. L. 93-380.

(b) "Administration" means any action deemed necessary to implement a State Plan, but does not mean any action taken after such implementation in the normal course of operating the State program of financial assistance to local educational agencies in conjunction with such plan. Implementation may include action necessary to the installation of the plan such as: (1) the design and installation of data systems required for the implementation of the plan, (2) the gathering, processing, and analysis of such data, (3) inservice training, (4) obtaining advice and comment regarding plan implementation, and (5) evaluation of the plan.

(c) "Development" means any action which is deemed necessary to formulate or improve a State program of financial assistance to local educational agencies. Development may include such actions as: (1) planning and designing such studies, (2) carrying out such studies, and (3) dissemination and public hearings and generally those activities associated with plan adoption.

(d) "State plan" means a plan submitted by a State pursuant to section 842 of Pub. L. 93-380 and the regulations in this part in order to establish eligibility to receive Federal reimbursement for the development or administration of such plan. The State plan shall be a detailed description of the State's policies, program, and operating procedures relating to the State's program of financial assistance to local educational agencies in that State. The plan may be, but is not limited to those policies, programs, and operating procedures which have been enacted into law.

(20 U.S.C. 246)

§ 156.4 Eligible applicants.

(a) An application under this part shall be submitted by the State educational agency or such other agency or instrumentality of the State designated or created under State law as the eligible applicant for the purposes of Section 842 of the Act.

(b) The State plan and any amendment thereto shall include as an attachment of certificate by the State's Attorney General, or other official designated in accordance with State law to advise the State on legal matters, to the effect that the agency or instrumentality submitting the application for reimbursement under this part is the agency or instrumentality which has the authority under State law to submit the State plan for the purposes of section 842 of the Act.

(c) Prior to the submission to the Commissioner of a State plan as part of an application under this part, the State agency shall afford local educational agencies and other interested parties the opportunity, to present views and recommendations, in writing or at a recorded public hearing, on the State plan. All such written or recorded views and recommendations shall be submitted to the Governor with the State plan when such State plan is submitted to the Governor under the provisions of § 156.4(d) of this part.

(20 U.S.C. 246(a)(1))

(d) Prior to the submission to the Commissioner of any State plan as part of an application under this part, the State agency shall afford the Governor of such State an opportunity to comment on the relationship of such State plan to comprehensive and other State plans and programs. The Governor shall be afforded a period of not less than 45 days in which to make such comments, or, if the Governor makes no comments, a statement to that effect shall be attached to such plan when the same is submitted to the Commissioner.

(20 U.S.C. 246(a)(1); OMB Circular No. A-95)

§ 156.5 Application for reimbursement.

(a) Application for reimbursement under this part shall be made in accordance with the applicable provisions of subparts B and C of part 100a of this chapter.

(20 U.S.C. 246)

(b) Applications for reimbursement under this part and section 842 of the Act for costs incurred or to be incurred in the development or administration of the State plan shall be submitted to the Commissioner. Applications for reimbursement may be submitted for plans developed prior to or subsequent to the effective date of section 842 of the Act or for a plan the State proposes to develop. If reimbursement is desired for a plan which has been developed, then the plan as developed shall be submitted to the Commissioner. If reimbursement is desired for a plan the State proposes to develop, then the State shall submit a proposal to develop a plan. The proposal shall set forth the goals, objectives, and scope of the plan to be developed and describe how such plan will address the major questions of school finance equity as considered in this part and section 842 of the Act.

(20 U.S.C. 246; Cong. Record, daily edition, May 20, 1974, S. 8505)

(c) An application for reimbursement must be submitted no later than 90 days following submission of the plan or the proposal to develop a plan.

(d) An application for reimbursement shall set forth a detailed account of costs incurred or a schedule of reimbursements for costs to be incurred. In the latter case, reimbursements shall not be made more often than monthly).

(20 U.S.C. 246)

(e) If a State plan rejects, or is intended to reject, any of the guidelines developed pursuant to section 842(a)(3) of the Act and as set forth in subpart B of this part, then the applicant shall set forth the reasons for each rejection. Such statements in support thereof shall justify any rejection of these guidelines on a substantive basis and shall give detailed reasons therefor.

(20 U.S.C. 246(b); Sen. Report No. 93-763, at p. 104 (1974))

(f) An application for reimbursement shall describe the manner in which the applicant coordinated and involved, or proposes to coordinate and involve, appropriate State agencies or branches of State government, local educational agencies, and other interested parties in the development or administration of the plan.

(20 U.S.C. 246)

§ 156.6 Entitlement.

(a) The entitlement of each State shall be determined on the basis of a straight-line formula such that the entitlement of the most populous State shall be $1,000,000, the entitlement of the least populous State shall be $100,000, and the entitlement of each other State shall fall between these amounts based on the ratio of that State's population to the population of the Nation as a whole.

(b) In the event that the funds appropriated for this section are insufficient to meet the entitlement as calculated above, then the above procedure shall be used to recalculate the entitlements with the exception that the entitlement of the most populous State shall be reduced and the entitlement of each other State shall be recalculated based on this revised limit. Subject to the provisions of section 842(c)(1) of the Act, the entitlement of the most populous State shall be reduced to a level so that the sum of the recalculated entitlements for all States equals the appropriated amount.

(c) If additional amounts become available making reimbursements under Section 842 of the Act following a recalculation of entitlements under paragraph (b), such entitlements (as reduced by such recalculation) shall be increased (in accordance with such additional amounts) on the same basis that they were reduced.

(d) After a determination regarding eligibility for reimbursement has been made for all applications timely filed under this part, any available appropriations which remain unallocated shall be ratably distributed among approved applicants for the purpose of satisfying the maximum entitlement provided for each State under Section 842(c)(1) of the Act, except that no State may receive an amount in excess of such maximum entitlement.

(20 U.S.C. 246(c)(1))

§ 156.7 State plan requirements.

A State plan shall be submitted to the Commissioner not later than July 1, 1977, to be eligible for cost reimbursement under section 842.

(20 U.S.C. 246(a)(1))

§ 156.8 Review and disposition of applications.

(a) Upon receipt of an application for reimbursement under this part, the Commissioner will review such application for conformity with the regulations and guidelines set forth under this part and the provisions of section 842 of the Act. In reviewing any such application, the Commissioner shall have the discretion to obtain the review of a panel of experts. The Commissioner may also consult with the applicant at any time concerning the sufficiency of the application.

(b) After reviewing the application, the Commissioner will determine whether the applicant may be reimbursed and if so, the costs allowable for such reimbursement, and will notify the applicant in writing of such determination.

(c) If an adverse determination as to the application is made by the Commissioner, the applicant may request a meeting with the Commissioner within 30 days of notice of such determination to discuss the application.

(20 U.S.C. 246)

Subpart B—Equity Guidelines

§ 156.10 Eligibility of plans.

The Commissioner will, in determining the eligibility of plans for reimbursement submitted under the provisions of section 842 of the Act, apply the guidelines set forth in § 156.11–17. While a State plan may reject any of these guidelines and still be considered eligible for reimbursement, a State plan cannot in substantial part reject the principles set forth in section 842(a)(1) of the Act.

(20 U.S.C. 246; Sen. Rpt. No. 93-763 at p. 103 (1974))

§ 156.11 Adequate educational programs.

In the development of the financial assistance plan, the State shall determine that level of educational programs, supportive services and facilities in such State which is adequate to assure equal educational opportunity for all pupils enrolled in the local educational agencies of the State.

(20 U.S.C. 246)

§ 156.12 Cost variations.

In determining the relative financial need of local educational agencies, the financial assistance plan,

(a) shall be designed to identify those pupils with varying and greater educational needs and take these needs into account in amounts provided and expended for appropriate educational programs, supportive services, and facilities; and

(b) shall take into account any variations among such local agencies in the costs of providing equivalent educational programs, supportive services, and facilities which might be associated with such factors as sparsity or density of population, cost of resources and socio-economic characteristics of the population of the local educational agencies.

(20 U.S.C. 246)

§ 156.13 Comprehensiveness of program.

The financial assistance plan shall be designed to include all necessary and required program, supportive service, and facility costs such as but not limited to: (1) costs for the regular educational programs, special education programs, vocational education programs, educationally disadvantaged pupil programs, and bilingual education programs; (2) costs of guidance and counseling, and transportation; and (3) costs for capital outlay and debt service.

(20 U.S.C. 246)

§ 156.14 Equalizing financial ability.

The financial assistance plan shall be designed to ensure that the resources expended for the educational programs, supportive services, and facilities provided to a pupil within that State reflects the wealth of the State as a whole and not the wealth of the local educational agency in which the pupil attends school. If the financial assistance plan is designed to share the educational costs between the State and its local educational agencies,

(a) the plan shall justify and set forth an equitable measure of the relative financial abilities of local educational agencies; and

(b) the plan shall provide assurances that the State and local educational agencies will apply procedures which will ensure uniformity in the measurement of wealth against which taxes for education are levied.

(20 U.S.C. 246)

§ 156.15 Tax support.

The financial assistance plan shall be financed by a tax system which is equitable.

(20 U.S.C. 246)

§ 156.16 Educational and financial decisions.

The financial assistance plan shall be designed to encourage citizen interest and participation in the educational decision-making process.

(20 U.S.C. 246)

§ 156.17 Educational efficiency.

A financial assistance plan shall be designed to encourage efficiency in the size and organization of school districts and in the delivery of educational programs and other school services as a means of promoting equality in educational opportunities.

(20 U.S.C. 246)

§ 156.18 Evaluation.

The financial assistance plan shall be designed to provide systems and procedures for evaluating the degree to which the plan is achieving its stated objectives including, but not limited to, the objective of achieving equality of educational opportunity.

(20 U.S.C. 246)

[FR Doc.75-20052 Filed 7-31-75;8:45 am]

Title 49—Transportation

CHAPTER III—FEDERAL HIGHWAY ADMINISTRATION, DEPARTMENT OF TRANSPORTATION

[Docket No. MC-54; Notice No. 75-14]

COMPLIANCE WITH SAFETY REGULATIONS

Motor Carrier Operations in Hawaii—Certain Effective Dates Extended

The Director, Bureau of Motor Carrier Safety, is granting certain exceptions to the Federal Motor Carrier Safety Regulations as they apply to the State of Hawaii.

By petition filed with the Bureau, the Hawaii Trucking Association, Inc., and the American Trucking Associations, Inc., have requested special consideration in applying the Federal Motor Carrier Safety Regulations to Hawaii. The petition requests action to permit drivers under 21 years old who are currently employed to continue in service provided they reach the age of 21 no later than April 1, 1976; grandfather the provisions relating to the application for employment, investigation and inquiries, road test, and written test for regularly employed drivers employed prior to April 1, 1975; extend the time for compliance with the requirements for defrosting devices, seat belts and vehicle interior noise level requirements; and establish a blanket exemption from the daily log requirement.

In support of their petition urging that the minimum age limit requirement be made applicable to only those drivers hired on and after April 1, 1975, and that drivers under 21 who are currently employed be permitted to continue in service provided they will have attained the age of 21 no later than April 1, 1976, petitioners state that prior to Part 391 of the Federal Motor Carrier Safety Regulations becoming applicable on April 1, 1975, operations of vehicles over 10,000 pounds were subject to the State minimum age for truck and bus drivers which was 20. A need to discharge these drivers on or before April 1, 1975, would create an unwarranted burden on industry for recruiting, processing, and training replacements. In addition, it would impose a burden on the industry in terms of the reduced efficiency of inexperienced employees and the strong possibility of an increase in truck accidents involving these inexperienced drivers. Petitioners also do not believe it is reasonable or proper to force the arbitrary discharge of satisfactory employees by the extension of regulations to a new area of coverage. The Director is of the opinion that the request has merit, and the regulations will be amended to permit those drivers that will attain the age of 21 by April 1, 1976, to operate in interstate or foreign commerce within the State of Hawaii.

With respect to the request for a grandfather provision for drivers who were regularly employed prior to April 1, 1975, relative to the application for employment, investigation and inquiries, road test, and written test, the Director agrees with petitioners in view of the fact that when Part 391 became effective on January 1, 1971, grandfather provisions were incorporated for these requirements.

Petitioners further request an exemption from Section 393.79, Defrosting device, which requires a commercial motor vehicle to be equipped with a defrosting device ". . . when operating under conditions such that ice, snow, or frost would be likely to collect on the outside of the windshield or condensation on the inside of the windshield . . ." In support of their request for an exemption, petitioners state that the mildness of the Hawaiian climate allows the driver to operate with windows open, which would effectively preclude fogging of the windshield or other glass. Since the Regulations do not presently require defrosting/defogging devices when conditions are such that they are not needed, the Director is denying the request for extention of time for compliance.

Petitioners also request an extention of time to permit retrofitting of seat belts and to comply with the interior noise level requirements. The Director agrees that motor carriers operating in Hawaii should be granted the same period of time as was allowed motor carriers operating in the Continental United States, and is, therefore, granting the petition in this regard.

A blanket exemption from the daily log requirement was also requested. Petitioners state that with but one exception, all operations are conducted within a radius of 50 miles of the driver's home terminal. The one type of operation in which the 50-mile radius is exceeded is found on the Island of Hawaii where there are trips from the east coast to the west coast. These trips are found to be within a 65-mile radius. The Association estimates that the total number of trips on the Island of Hawaii that would go beyond the 50-mile radius would be approximately ¼ of one percent of all driver trips (Inter and Intra) operated within the entire State. It further estimates that interstate trips on the Island of Hawaii going beyond the 50-mile radius would not exceed 1-1/10th of one percent of Statewide driver trips. There were a number of other factors that petitioners set forth in support of their request.

The Director is convinced that normal records of time worked will provide ample information for the review of compliance with hours of service limits of those drivers operating beyond the 50-mile radius and will afford ample control for carrier management and the regulatory authorities. These operations on the Island of Hawaii are unique and if, in the future, the Bureau finds that the time records are not sufficient for ample control it may institute a proceeding to require drivers operating beyond the 50-mile radius to maintain logs.

It is the opinion of the Director that maintaining logs for those few drivers operating beyond the 50-mile radius would not enhance safety at this time. The request for an exemption from the daily log requirement is granted.

In consideration of the foregoing, the Federal Motor Carrier Safety Regulations as they apply to operations within the State of Hawaii (Subchapter B in Chapter III of Title 49, CFR) are amended as set forth below.

Effective date. These amendments are effective on August 1, 1975.

These amendments are issued under the authority of section 204 of the Interstate Commerce Act, as amended, 49 U.S.C. 304, section 6 of the Department of Transportation Act, 49 U.S.C. 1655, and the delegations of authority by the Secretary of Transportation and the Federal Highway Administrator at 49 CFR 1.48 and 389.4, respectively.

Issued on July 25, 1975.

ROBERT A. KAYE,
Director, Bureau of Motor Carrier Safety.

PART 391—QUALIFICATIONS OF DRIVERS

49 CFR Part 391 is amended by adding a new § 391.69, as follows:

§ 391.69 **Drivers operating in Hawaii.**

(a) Drivers who will reach the age of 21 no later than April 1, 1976, may continue to drive within the State of Hawaii.

(b) The provisions of § 391.21 (relating to application for employment), § 391.23 (relating to investigations and inquiries), § 391.31 (relating to road tests), and § 391.35 (relating to written examinations and the requirements of these sections) do not apply to a driver who has been a regularly employed driver (as defined in § 395.2(f) of this subchapter) of a motor carrier operating in the State of Hawaii for a continuous period which began before April 1, 1975, as long as he continues to be a regularly employed driver of that motor carrier. Such a driver is qualified to drive a motor vehicle if he fulfills the requirements of subparagraphs (1) through (9) of § 391.11(b) (relating to qualifications of drivers).

PART 393—PARTS AND ACCESSORIES NECESSARY FOR SAFE OPERATION

Section 393.93 is amended by revising subsection (b)(1) and adding subsection (d) to read as follows:

§ 393.93 **Seats, seat belt assemblies, and seat belt assembly anchorages.**

* * * * *

(b) *Trucks and truck tractors*—(1) *Trucks and truck tractors manufactured on and after January 1, 1965, and before July 1, 1971.* Except as provided in paragraph (d) of this section, after June 30, 1972, every truck and truck tractor manufactured on or after January 1, 1965, and before July 1, 1971, must be equipped with a Type 1 or Type 2 seat belt assembly that conforms to Federal Motor Vehicle Safety Standard No. 209 (§ 571.209) installed at the driver's seat and at the right front outboard seat, if the vehicle has one, and seat belt assembly anchorages that conform to the location and geometric requirements of Federal Motor Vehicle Safety Standard No. 210 (§ 571.210) for each seat belt assembly that is required by this subparagraph.

* * * * *

(d) Trucks and truck tractors manufactured on or after January 1, 1965, and before July 1, 1971, and operated in the State of Hawaii, must comply with the provisions of paragraph (b) of this section on and after January 1, 1976.

Section 393.94 is amended by revising subsection (a) and adding subsection (d) to read as follows:

§ 393.94 **Vehicle interior noise levels.**

(a) *Application of the rule in this section.* Except as provided in paragraph (d) of this section, this section applies to all motor vehicles manufactured on and after October 1, 1974. On and after April 1, 1975, this section applies to all motor vehicles manufactured before October 1, 1974.

* * * * *

(d) Vehicles manufactured before October 1, 1974, and operated wholly within the State of Hawaii, need not comply with this section until April 1, 1976.

PART 395—HOURS OF SERVICE OF DRIVERS

Section 395.8(t) is amended by adding a new subparagraph (5) to read as follows:

§ 395.8 **Driver's Daily Log.**

* * * * *

(t) *Exemptions.* * * *

(5) *Drivers operating in Hawaii.* The rules in this section do not apply to a driver who drives a motor vehicle in the State of Hawaii, if the motor carrier who employs the driver maintains and retains for a period of one year accurate and true records showing—1.

(i) The total number of hours the driver is on duty each day; and

(ii) The time at which the driver reports for, and is released from, duty each day.

[FR Doc.75-20068 Filed 7-31-75;8:45 am]

CHAPTER V—NATIONAL HIGHWAY TRAFFIC SAFETY ADMINISTRATION, DEPARTMENT OF TRANSPORTATION

[Docket No. 73-6; Notice 4]

PART 571—FEDERAL MOTOR VEHICLE SAFETY STANDARDS

Windshield Defrosting and Defogging Systems

The purpose of this notice is to amend Motor Vehicle Safety Standard No. 103, *Windshield Defrosting and Defogging Systems*, 49 CFR 571.103, to specify a relocation of the test chamber temperature and wind velocity sensors.

On March 24, 1975, the National Highway Traffic Safety Administration published a notice (40 FR 13002) proposing a change in the location of the test chamber temperature and wind velocity sensors to a position where they would not be affected by air released from vehicle engines during testing. A petition from Jaguar Cars Division of British Leyland UK Limited, describing compliance problems for vehicles that direct engine heat at the windshield as part of the defrosting process, prompted the rulemaking action.

It was proposed that the temperature and wind sensors be positioned at the forwardmost point of the vehicle or 36 inches from the base of the windshield, whichever is farther forward, at a level halfway between top and bottom of the windshield. At this location, the NHTSA concluded that the temperature measurement would not be affected by expelled engine heat and the wind measurement would not be affected by air released from hood ducts.

Comments to the proposal were received from Chrysler, Jaguar, and General Motors. Both Chrysler and General Motors supported adoption of the amendment.

Jaguar took issue with the proposed thermocouple location and asked that the sensors be placed 3 feet forward of the vehicle. The NHTSA denies this request, having found that the proposed thermocouple position provides for reliable and objective temperature and wind velocity measurements. Location of the sensors at the position suggested by Jaguar is therefore unnecessary and would tend to penalize those manufacturers using short cold chambers for compliance testing. The purpose of the amendment is to relocate the temperature and wind sensors to locations where they will not be affected by air released from vehicle engines. The agency concludes that the proposed location accomplishes this goal and should therefore be adopted.

In consideration of the foregoing, Standard No. 103 (49 CFR 571.103) is amended by adding in S4.3 a new paragraph (h), to read as follows:

§ 571.103 **Windshield defrosting and defogging systems.**

* * * * *

S4.3 * * *

(h) The test chamber temperature and the wind velocity shall be measured, after the engine has been started, at the forwardmost point of the vehicle or a point 36 inches from the base of the windshield, whichever is farther forward, at a level halfway between the top and bottom of the windshield on the vehicle centerline.

* * * * *

Effective date: September 1, 1975.

(Secs. 103, 119, Pub. L. 89-563, 80 Stat. 718, 15 U.S.C. 1392, 1407; delegation of authority at 49 CFR 1.51.)

Issued on July 28, 1975.

JAMES B. GREGORY,
Administrator.

[FR Doc.75-20079 Filed 7-31-75;8:45 am]

[Docket No. 1-5; Notice 17]

PART 571—FEDERAL MOTOR VEHICLE SAFETY STANDARDS

Brake Hoses

This notice delays for 6 months the effective date of the hose label masking requirements of 49 CFR 571.106-74 (Standard No. 106-74, *Brake Hoses*), in order to allow time for public comment on a proposal to eliminate those requirements.

S5.2.2, S7.2, and S9.1 of the standard require certain information to be labeled at intervals of not more than 6 inches on new hydraulic, air, and vacuum brake hose, respectively. Those requirements were effective September 1, 1974, and are unchanged by this notice. S5.2.2, by itself and as incorporated by reference in S7.2 and S9.1, also requires at least one legend of this information to remain either visible after painting and undercoating, or properly masked, on each brake hose in a completed vehicle. This requirement, which as a practical matter requires masking, would become effective September 1, 1975, because it applies to vehicles. The NHTSA intends to propose, in the near future, an amendment of Standard

No. 106-74 that would eliminate the requirement entirely. In order to allow time for public comment on the proposal, and to permit vehicle manufacturers to defer preparation for compliance with a requirement which might never become effective, this notice delays the effective date of the masking requirement. There is no change in the requirement that vehicles manufactured on or after September 1, 1975, be equipped with brake hoses, brake hose end fittings, and brake hose assemblies that comply with the standard.

In consideration of the foregoing, the effective date of the requirement in S5.2.2, S7.2, and S9.1 of 49 CFR 571.106-74 (Standard No. 106-74, *Brake Hoses*), that hose label information remain visible on completed vehicles unless properly masked, is changed to March 1, 1976. Because of the need to allow time for public comment on the prospective proposal to eliminate the requirement, the NHTSA for good cause finds that notice and public procedure on the delay are impracticable and contrary to the public interest.

(Secs. 103, 112, 114, 119, Pub. L. 89-563, 80 Stat. 718 (15 U.S.C. 1392, 1401, 1403, 1407); delegation of authority at 49 CFR 1.51)

Issued on July 29, 1975.

JAMES B. GREGORY,
Administrator.

[FR Doc.75-20082 Filed 7-29-75;4:08 pm]

CHAPTER X—INTERSTATE COMMERCE COMMISSION

[S.O. 1184, Amdt. 3]

PART 1033—CAR SERVICE

Central Iowa Railway Co.

At a session of the Interstate Commerce Commission, Railroad Service Board, held in Washington, D.C., on the 25th day of July, 1975.

Upon further consideration of Service Order No. 1184 (39 FR 17321, 38381; and 40 F.R. 19200), and good cause appearing therefor:

It is ordered, That: § 1033.1184 *Service Order No. 1184* (Central Iowa Railway Company authorized to operate over tracks of Chicago, Rock Island and Pacific Railroad Company) be, and it is hereby, amended by substituting the following paragraph (e) for paragraph (e) thereof:

(e) *Expiration date.* The provisions of this order shall expire at 11:59 p.m., January 31, 1976, unless otherwise modified, changed, or suspended by order of this Commission.

Effective date. This amendment shall become effective at 11:59 p.m., July 31, 1975.

(Secs. 1, 12, 15, and 17(2), 24 Stat. 379, 383, 384, as amended; 49 U.S.C. 1, 12, 15, and 17 (2). Interprets or applies Secs. 1(10-17), 15 (4), and 17(2), 40 Stat. 101, as amended, 54 Stat. 911; 49 U.S.C. 1(10-17), 15(4), and 17 (2).)

It is further ordered, That a copy of this amendment shall be served upon the Association of American Railroads, Car Service Division, as agent of all railroads subscribing to the car service and car hire agreement under the terms of that agreement, and upon the American Short Line Railroad Association; and that notice of this amendment be given to the general public by depositing a copy in the Office of the Secretary of the Commission at Washington, D.C., and by filing it with the Director, Office of the Federal Register.

By the Commission, Railroad Service Board.

[SEAL] ROBERT L. OSWALD,
Secretary.

[FR Doc.75-20093 Filed 7-31-75;8:45 am]

[S.O. 1206, Amdt. 1]

PART 1033—CAR SERVICE

Burlington Northern Inc.

At a session of the Interstate Commerce Commission, Railroad Service Board, held in Washington, D.C., on the 25th day of July 1975.

Upon further consideration of Service Order No. 1206 (40 F.R. 2587), and good cause appearing therefor:

It is ordered, That: § 1033.1206 *Service Order No. 1206* (Burlington Northern Inc., authorized to operate over tracks of Union Pacific Railroad Company) be, and it is hereby, amended by substituting the following paragraph (e) for paragraph (e) thereof:

(e) *Expiration date.* The provisions of this order shall expire at 11:59 p.m., January 31, 1976, unless otherwise modified, changed, or suspended by order of this Commission.

Effective date. This amendment shall become effective at 11:59 p.m., July 31, 1975.

(Secs. 1, 12, 15, and 17(2), 24 Stat. 379, 383, 384, as amended; 49 U.S.C. 1, 12, 15, and 17(2). Interprets or applies Secs. 1(10-17), 15(4), and 17(2), 40 Stat. 101, as amended, 54 Stat. 911; 49 U.S.C. 1(10-17), 15(4), and 17(2).)

It is further ordered, That a copy of this amendment shall be served upon the Association of American Railroads, Car Service Division, as agent of all railroads subscribing to the car service and car hire agreement under the terms of that agreement, and upon the American Short Line Railroad Association; and that notice of this amendment be given to the general public by depositing a copy in the Office of the Secretary of the Commission at Washington, D.C., and by filing it with the Director, Office of the Federal Register.

By the Commission, Railroad Service Board.

[SEAL] ROBERT L. OSWALD,
Secretary.

[FR Doc.75-20094 Filed 7-31-75;8:45 am]

proposed rules

This section of the FEDERAL REGISTER contains notices to the public of the proposed issuance of rules and regulations. The purpose of these notices is to give interested persons an opportunity to participate in the rulemaking prior to the adoption of the final rules.

DEPARTMENT OF AGRICULTURE

Agricultural Marketing Service

[7 CFR Part 919]

PEACHES GROWN IN MESA COUNTY, COLORADO

Expenses and Rate of Assessment for the 1974–75 Fiscal Period

This notice invites written comment relative to the proposed expenses of $1,000 and rate of assessment of $0.00728 per cwt. of peaches to support activities of the Administrative Committee for the 1974–75 fiscal period under Marketing Order No. 919.

Consideration is being given to the following proposals submitted by the Administrative Committee, established under the marketing agreement, as amended, and Order No. 919, as amended (7 CFR Part 919), regulating the handling of peaches grown in the County of Mesa in the State of Colorado, effective under the applicable provisions of the Agricultural Marketing Agreement Act of 1937, as amended (7 U.S.C. 601–674), as the agency to administer the terms and provisions thereof:

(1) That expenses that are reasonable and likely to be incurred by the Administrative Committee during the period December 1, 1974, through November 30, 1975, will amount to $1,000.

(2) That there be fixed, at $0.00728 per cwt. of peaches, the rate of assessment payable by each handler in accordance with § 919.41 of the aforesaid marketing agreement and order.

All persons who desire to submit written data, views, or arguments in connection with the aforesaid proposals should file the same, in quadruplicate, with the Hearing Clerk, United States Department of Agriculture, Room 112, Administration Building, Washington, D.C. 20250, not later than August 18, 1975. All written submissions made pursuant to this notice will be made available for public inspection at the office of the Hearing Clerk during regular business hours (7 CFR 1.27(b)).

Dated: July 28, 1975.

CHARLES R. BRADER,
Deputy Director, Fruit and Vegetable Division, Agricultural Marketing Service.

[FR Doc.75-20008 Filed 7-31-75;8:45 am]

[7 CFR Part 1090]

[Docket No. AO-184-A37]

MILK IN THE NASHVILLE, TENNESSEE, MARKETING AREA

Decision on Proposed Amendments to Marketing Agreement and to Order

Correction

In FR Doc. 75-19871 appearing at page 32133 in the issue for Thursday, July 31, 1975, the appended order was inadvertently filed as part of the original document. Set forth below is the order which should have appeared after the signature.

Order[1] amending the order, regulating the handling of milk in the Nashville, Tennessee, marketing area.

FINDINGS AND DETERMINATIONS

The findings and determinations hereinafter set forth are supplementary and in addition to the findings and determinations previously made in connection with the issuance of the aforesaid order and of the previously issued amendments thereto; and all of said previous findings and determinations are hereby ratified and affirmed, except insofar as such findings and determinations may be in conflict with the findings and determinations set forth herein.

(a) *Findings.* A public hearing was held upon certain proposed amendments to the tentative marketing agreement and to the order regulating the handling of milk in the Nashville, Tennessee, marketing area. The hearing was held pursuant to the provisions of the Agricultural Marketing Agreement Act of 1937, as amended (7 U.S.C. 601 et seq.), and the applicable rules of practice and procedure (7 CFR Part 900).

Upon the basis of the evidence introduced at such hearing and the record thereof, it is found that:

(1) The said order as hereby amended, and all of the terms and conditions thereof, will tend to effectuate the declared policy of the Act;

(2) The parity prices of milk, as determined pursuant to section 2 of the Act, are not reasonable in view of the price of feeds, available supplies of feeds, and other economic conditions which affect market supply and demand for milk in the said marketing area, and the minimum prices specified in the order as hereby amended, are such prices as will reflect the aforesaid factors, insure a sufficient quantity of pure and wholesome milk, and be in the public interest; and

(3) The said order as hereby amended regulates the handling of milk in the same manner as, and is applicable only to persons in the respective classes of industrial or commercial activity specified in, a marketing agreement upon which a hearing has been held.

Order relative to handling. It is therefore ordered that on and after the effective date hereof the handling of milk in the Nashville, Tennessee, marketing area shall be in conformity to and in compliance with the terms and conditions of the order, as amended, and as hereby amended, as follows:

The provisions of the proposed marketing agreement and order amending the order contained in the recommended decision issued by the Deputy Administrator, Regulatory Programs, on May 20, 1975, and published in the FEDERAL REGISTER on May 23, 1975 (40 FR 22548) shall be and are the terms and provisions of this order, amending the order, and are set forth in full herein, subject to the following modifications in §§ 1098.12, 1098.44, 1098.60, 1098.71, and 1098.73.

§ 1098.7 [Amended]

1. In § 1098.7, amend paragraph (c) by replacing the words "two-thirds" with the words "60 percent," and amend paragraph (d)(4) by replacing the word "January" with the word "February."

2. In § 1098.12, paragraphs (b)(2) and (3) are revised and a new paragraph (b)(4) is added as follows:

§ 1098.12 Producer.

* * * * *

(b) * * *

(2) Any person with respect to milk produced by him which is diverted to a pool plant from another order plant if the other order designates such person as a producer under that order and such

[1] This order shall not become effective unless and until the requirements of § 900.14 of the rules of practice and procedure governing proceedings to formulate marketing agreements and marketing orders have been

milk is allocated to Class II or Class III utilization pursuant to § 1098.44(a)(8)(iii) and the corresponding step of § 1098.44(b);

(3) Any person with respect to milk produced by him which is reported as diverted to an other order plant if any portion of such person's milk so moved is assigned to Class I under the provisions of such other order; and

(4) A person with respect to any milk produced by him that is received at or diverted from a supply plant that has automatic pool status pursuant to § 1098.7(b) in any month of March through July, unless at least 60 days' production from the farm of such person was producer milk during the preceding September through February or unless such supply plant is a pool plant for the month on the basis of shipments to pool plants described in § 1098.7(a).

3. In § 1093.13, paragraph (b) is revised, as follows:

§ 1093.13 Producer milk.

* * * * *

(b) Diverted by the operator of a pool plant or a cooperative association from a pool plant to a nonpool plant that is not a producer handler plant, subject to the following conditions:

(1) Such milk shall be accounted for as received by the diverting handler at the location of the nonpool plant to which diverted;

(2) Not less than two days' production of the producer whose milk is diverted is physically received at a pool plant during the month;

(3) To the extent that it would result in nonpool status for the pool plant from which diverted, milk diverted for the account of a cooperative association from the pool plant of another handler shall not be producer milk; and

(4) The cooperative association shall designate the dairy farmer deliveries that are not producer milk pursuant to paragraph (b)(3) of this section. If the cooperative association fails to make such designation, no milk diverted by it to a nonpool plant(s) shall be producer milk.

4. In § 1098.44, paragraphs (a)(7)(v) and (vi) are revised and a new paragraph (a)(7)(vii) is added as follows:

§ 1098.44 Classification of producer milk.

* * * * *

(a) * * *

(7) * * *

(v) Receipts of reconstituted skim milk in filled milk from an unregulated supply plant that were not subtracted pursuant to paragraph (a)(2) of this section;

(vi) Receipts of reconstituted skim milk in filled milk from an other order plant that is regulated under any Federal milk order providing for individual-handler pooling to the extent that reconstituted skim milk is allocated to Class I at the transferor-plant; and

(vii) Receipts of milk from a person described in § 1098.12(b)(4);

* * * * *

5. In § 1098.60, paragraph (d) is revised as follows:

§ 1098.60 Handler's value of milk for computing uniform price.

* * * * *

(d) Add the amount obtained from multiplying the difference between the Class I price applicable at the location of the pool plant and the Class III price by the hundredweight of skim milk and butterfat subtracted from Class I pursuant to § 1098.44(a)(7)(i) through (iv) and (vii) and the corresponding step of § 1098.44(b), excluding receipts of bulk fluid cream products from an other order plant;

* * * * *

6. In § 1098.71, paragraph (a) is revised as follows:

§ 1098.71 Payments to the producer-settlement fund.

(a) On or before the 25th day of each month each handler receiving milk from producers or from a handler described in § 1098.9(c) (except for producers having made deliveries for less than 20 days during the month) shall pay to the market administrator for deposit into the producer-settlement fund an amount of money calculated by multiplying the hundredweight of producer milk received by him during the first 15 days of such month by the Class III price for the preceding month or 90 percent of the weighted average price for the preceding month, whichever is higher, except that for milk received in March, April, May, June, and July from a producer for whom no daily average base can be computed pursuant to § 1098.92, the applicable rate for making payment pursuant to this paragraph shall be the Class III price for the preceding month.

* * * * *

4. In § 1098.73, paragraph (a) is revised as follows:

§ 1098.73 Payments to producers and to cooperative associations.

(a) On or before the last day of each month, the market administrator shall make payment to each producer for milk received from such producer during the first 15 days of such month by handlers from whom the appropriate payments have been received pursuant to § 1098.71(a) at not less than the Class III price per hundredweight for the preceding month or 90 percent of the weighted average price per hundredweight for the preceding month, whichever is higher, except that for milk received in March, April, May, June, and July from a producer for whom no daily average base can be computed pursuant to § 1098.92, the applicable rate for making payment pursuant to this paragraph shall be the Class III price per hundredweight for the preceding month;

* * * * *

DEPARTMENT OF TRANSPORTATION

Coast Guard

[CGD 75-040]

[46 CFR Parts 33, 75, 78, 94, 97, 167, 176, 192]

LIFESAVING EQUIPMENT

Specification Requirements for Inflatable Liferafts

The Coast Guard is considering amending the lifesaving equipment regulations to reflect new specification requirements for inflatable liferafts.

Interested persons may participate in this proposed rule making by submitting written data, views, or arguments to the Executive Secretary, Marine Safety Council (G-CMC/82), Room 8234, U.S. Coast Guard Headquarters, 400 Seventh Street, SW., Washington, D.C. 20590. Each person submitting a comment should include his name and address, identify this notice (CGD 75-040), and give reasons for each recommendation. Comments received before September 15, 1975 will be considered before final action is taken on this proposal. Copies of all written comments received will be available for examinations by interested persons in room 8234, 400 Seventh Street, SW., Washington, D.C. The proposal may be changed in light of the comments received.

No public hearing is contemplated but one may be held at a time and place set in a later notice in the FEDERAL REGISTER, if requested by an interested person raising a genuine issue and desiring to comment orally at a public hearing.

In the March 13, 1974 issue of the FEDERAL REGISTER (39 FR 9668), the Coast Guard promulgated an amendment to 46 CFR Subpart 160.051, effective on April 12, 1974. Included in this amendment is a change in the inflation test (§ 160.051-5(c)(4)) that requires a test device to reach (at 70°F) its designed working pressure, including the fully erect canopy, in not more than 1 minute 30 seconds after the first inflation valve is operated.

The temperature exposure test (§ 160.051-5(e)(11)) has also been changed. This test requires a packed raft to be exposed to a temperature of −22°F and to achieve design shape, including a fully erect canopy, and to be ready for use in 3 minutes. The raft is repacked, exposed to a temperature of 150°F, and reinflated. The raft must be ready for use with fabric that does not show signs of cracking, tackiness, or slipping seams.

A new paragraph (c) was added to § 160.051-1 to terminate liferaft approval numbers of "160.051/" followed by a number that is smaller than 50 followed by a revision number on January 1, 1975. Approval numbers "160.051/" followed by a number that is greater than 49 followed by a revision number would be assigned to inflatable liferafts meeting the new testing requirements.

In the December 30, 1974 issue of the FEDERAL REGISTER (39 FR 45059), the Coast Guard terminated the following 22 approval numbers, effective January 1, 1975: 160.051/1/1; 160.051/2/3; 160.051/3/3; 160.051/4/3; 160.051/6/3; 160.051/10/3; 160.051/11/3; 160.051/13/3; 160.051/14/2; 160.051/15/4; 160.051/16/4; 160.051/18/4; 160.051/19/4; 160.051/20/4; 160.051/22/0; 160.051/24/0; 160.051/25/0; 160.051/26/0; 160.051/27/0; 160.051/28/3; 160.051/33/0. The preamble to this termination of approval notice stated that inflatable liferafts with one of the 22 approval numbers that were terminated could be used on vessels certificated for Great Lakes service until January 1, 1976 and on other certificated vessels until January 1, 1980. Since that statement had no legal effect, the regulations proposed in this document would put into effect the substance of that statement.

It is proposed to amend §§ 33.01–30, 75.10–5, 94.10–5, 167.35–2, 176.25–20, 176.25–22, and 192.10–5 by requiring new inspection requirements for inflatable liferafts. These requirements concern markings that are effective after January 1, 1976 for inflatable liferafts on vessels certificated for Great Lakes service and after January 1, 1980 for inflatable liferafts on other certificated vessels. New inflatable liferafts that meet the new requirements in Subpart 160.051 would be marked with an approval number consisting of "160.051/" followed by a number that is greater than "49" that is followed by a revision number, e.g. 160.051/50/0.

Those inflatable liferafts approved before the latest amendment to Subpart 160.051 and bearing an approval number consisting of "160.051/" followed by a number smaller than 50 that is followed by a revision number (e.g. 160.051/48/1) may be fitted with a larger inflation system to meet the test contained in 46 CFR 160.051–5(c)(4). Those liferafts brought into compliance with Subpart 160.051 would be marked as follows:

1. The original approval number.
2. The words "MOD. TEMP."
3. A Coast Guard inspector's initials.
4. The date an inspector found that the liferaft met 46 CFR 160.051–5(c)(4).

It is also proposed to amend the notes following §§ 33.25–10(b), 78.47–63(c), 97.37–40(c), and 167.55–5(j)(2) to reflect the new inspection requirements.

In consideration of the foregoing, it is proposed to amend Chapter 1 of Title 46, Code of Federal Regulations, as follows:

1. By revising § 33.01–30(f) to read as follows:

§ 33.01–30 Approval of lifesavings appliances—TB/ALL.

* * * * *

(f) An inflatable liferaft must meet the following:

(1) The liferaft must be approved under Subpart 160.051 of this chapter.

(2) On a tankship on an international voyage, the liferaft must have a carrying capacity of not less than 6 or more than 25 persons.

(3) Except as required in paragraph (f)(4) of this section, the liferaft must be marked in accordance with § 160.051–8 of this chapter.

(4) After January 1, 1976 on vessels certificated for Great Lakes service and after January 1, 1980 on other certificated vessels, the liferaft must show on or near the liferaft's nameplate, and the liferaft's container must show on or near the plate, marking approved by a Coast Guard inspector that is—

(i) An approval number consisting of "160.051/" followed by a number that is greater than "49" that is followed by a revision number (e.g. 160.051/50/1); or

(ii) An approval number consisting of "160.051/" followed by a number that is smaller than 50 that is followed by a revision number (e.g. 160.051/48/1), the words "MOD. TEMP", a Coast Guard inspector's initials, and the date that an inspector found that the liferaft met § 160.051–5(c)(4) of this chapter.

* * * * *

2. By revising the note following § 33.25–10(b) to read as follows:

§ 33.25–10 Marking of liferafts—TB/ALL.

* * * * *

(b) * * *

NOTE: See § 33.01–30(f), (3) and (4) and § 160.051–8 of this chapter for required markings on an inflatable liferaft and a liferaft's container.

3. By revising § 75.10–5(b)(3) to read as follows:

§ 75.10–5 Type of lifeboats, liferafts, lifefloats, and buoyant apparatus required.

* * * * *

(b) * * *

(3) An inflatable liferaft must meet the following:

(i) The liferaft must be approved under Subpart 160.051 of this chapter.

(ii) Except as required in paragraph (b)(3)(iii) of this section, the liferaft must be marked in accordance with § 160.051–8 of this chapter.

(iii) After January 1, 1976 on vessels certificated for Great Lakes service and after January 1, 1980 on other certificated vessels, the liferaft must show on or near the liferaft's nameplate, and the liferaft's container must show on or near the plate, marking approved by a Coast Guard inspector that is—

(A) An approval number consisting of "160.051/" followed by a number that is greater than 49 followed by a revision number (e.g. 160.051/50/1); or

(B) An approval number consisting of "160.051/" followed by a number that is smaller than 50 that is followed by a revision number (e.g. 160.051/48/1), the words "MOD. TEMP.", a Coast Guard inspector's initials, and the date that an inspector found that the liferaft met § 160.051–5(c)(4) of this chapter.

* * * * *

4. By revising the note following § 78.47–63(c) to read as follows:

§ 78.47–63 Liferafts, lifefloats, and buoyant apparatus.

* * * * *

(c) * * *

NOTE: See § 75.10–5(b)(3)(ii) and (iii) and § 160.051–8 of this chapter for required markings on an inflatable liferaft and a liferaft's container.

5. By revising § 94.10–5(b)(2) to read as follows:

§ 94.10–5 Type of lifeboats, liferafts, lifefloats, buoyant apparatus, and rescue boats required.

* * * * *

(b) * * *

(2) An inflatable liferaft must meet the following:

(i) The liferaft must be approved under Subpart 160.051 of this chapter.

(ii) Except as required in paragraph (b)(3)(iii) of this section, the liferaft must be marked in accordance with § 160.051–8 of this chapter.

(iii) After January 1, 1976 on vessels certificated for Great Lakes service and after January 1, 1980 on other certificated vessels, the liferaft must show on or near the liferaft's nameplate, and the liferaft's container must show on or near the plate, marking approved by a Coast Guard inspector that is—

(A) An approval number consisting of "160.051/" followed by a number that is greater than 49 followed by a revision number (e.g. 160.051/50/1); or

(B) An approval number consisting of "160.051/" followed by a number that is smaller than 50 that is followed by a revision number (e.g. 160.051/48/1), the words "MOD. TEMP.", a Coast Guard inspector's initials, and the date that an inspector found that the liferaft met § 160.051–5(c)(4) of this chapter.

* * * * *

6. By revising the note following § 97.37–40(c) to read as follows:

§ 97.37–40 Liferafts, lifeboats, and buoyant apparatus.

* * * * *

(c) * * *

NOTE: See § 94.10–5(b)(2)(ii) and (iii) and § 160.051–8 of this chapter for required markings on an inflatable liferaft and a liferaft's container.

7. By amending § 167.35–2 by adding a new paragraph (e) to read as follows:

§ 167.35–2 Inflatable liferafts.

* * * * *

(e) An inflatable liferaft must meet the following:

(1) The liferaft must be approved under Subpart 160.051 of this chapter.

(2) Except as required in paragraph (b)(3)(iii) of this section, the liferaft must be marked in accordance with § 160.051–8 of this chapter.

(3) After January 1, 1976 on vessels certificated for Great Lakes service and after January 1, 1980 on other certificated vessels, the liferaft must show on or near the liferaft's nameplate, and the liferaft's container must show on or near

the plate, marking approved by a Coast Guard inspector that is—

(i) an approval number consisting of "160.051/" followed by a number that is greater than 49 followed by a revision number (e.g. 160.051/50/1); or

(ii) an approval number consisting of "160.051/" followed by a number that is smaller than 50 that is followed by a revision number (e.g. 160.051/48/1), the words "MOD. TEMP.", a Coast Guard inspector's initials, and the date that an inspector found that the liferaft met § 160.051–5(c)(4) of this chapter.

8. By revising the note following § 167.55–5(j)(2) to read as follows:

§ 167.55–5 Marking of fire and emergency equipment, etc.

* * * * *

(j) * * *

(2) * * *

NOTE: See § 167.35–2(e) (2) and (3) and § 160.051–8 of this chapter for required markings on an inflatable liferaft and a liferaft's container.

9. By amending § 176.25–20 by adding a new paragraph (d) to read as follows:

§ 176.25–20 Lifesaving equipment—S.

* * * * *

(d) An inflatable liferaft must meet the following:

(1) The liferaft must be approved under Subpart 160.051 of this chapter.

(2) Except as required in paragraph (b)(3)(iii) of this section, the liferaft must be marked in accordance with § 160.051–8 of this chapter.

(3) After January 1, 1976 on vessels certificated for Great Lakes service and after January 1, 1980 on other certificated vessels, the liferaft must show on or near the liferaft's nameplate, and the liferaft's container must show on or near the plate, marking approved by a Coast Guard inspector that is—

(i) An approval number consisting of "160.051/" followed by a number that is greater than 49 followed by a revision number (e.g. 160.051/50/1); or

(ii) An approval number consisting of "160.051/" followed by a number that is smaller than 50 that is followed by a revision number (e.g. 160.051/48/1), the words "MOD. TEMP.", a Coast Guard inspector's initials, and the date that an inspector found that the liferaft met § 160.051–5(c)(4) of this chapter.

10. By amending § 176.25–22 by adding a new paragraph (e) to read as follows:

§ 176.25–22 Lifesaving equipment—L.

* * * * *

(e) An inflatable liferaft must meet the following:

(1) The liferaft must be approved under Subpart 160.051 of this chapter.

(2) Except as required in paragraph (b)(3)(iii) of this section, the liferaft must be marked in accordance with § 160.051–8 of this chapter.

(3) After January 1, 1976 on vessels certificated for Great Lakes service and after January 1, 1980 on other certificated vessels, the liferaft must show on or near the liferaft's nameplate, and the liferaft's container must show on or near the plate, marking approved by a Coast Guard inspector that is—

(i) An approval number consisting of "160.051/" followed by a number that is greater than 49 followed by a revision number (e.g. 160.051/50/1); or

(ii) An approval number consisting of "160.051/" followed by a number that is smaller than 50 that is followed by a revision number (e.g. 160.051/48/1), the words "MOD. TEMP.", a Coast Guard inspector's initials, and the date that an inspector found that the liferaft met § 160.051–5(c)(4) of this chapter.

11. By revising § 192.10–5(b)(2) to read as follows:

§ 192.10–5 Type of lifeboats, liferafts, lifefloats, buoyant apparatus, and rescue boats required.

* * * * *

(b) * * *

(2) An inflatable liferaft must meet the following:

(i) The liferaft must be approved under Subpart 160.051 of this chapter.

(ii) Except as required in paragraph (b)(3)(iii) of this section, the liferaft must be marked in accordance with § 160.051–8 of this chapter.

(iii) After January 1, 1976 on vessels certificated for Great Lakes service and after January 1, 1980 on other certificated vessels, the liferaft must show on or near the liferaft's nameplate, and the liferaft's container must show on or near the plate, marking approved by a Coast Guard inspector that is—

(A) An approval number consisting of "160.051/" followed by a number that is greater than 49 followed by a revision number (e.g. 160.051/50/1); or

(B) An approval number consisting of "160.051/" followed by a number that is smaller than 50 that is followed by a revision number (e.g. 160.051/48/1), the words "MOD. TEMP.", a Coast Guard inspector's initials, and the date that an inspector found that the liferaft met § 160.051–5(c)(4) of this chapter.

* * * * *

(R.S. 4417a, as amended (46 U.S.C. 391a), R.S. 4405, as amended (46 U.S.C. 375), R.S. 4462, as amended (46 U.S.C. 416), sec. 6(b)(1), 80 Stat. 937 (49 U.S.C. 1655(b)(1)); 49 CFR 1.46(b))

Dated: July 18, 1975.

W. M. BENKERT,
Rear Admiral, U.S. Coast Guard, Chief, Office of Merchant Marine Safety.

[FR Doc.75–19260 Filed 7–31–75;8:45 am]

[CGD 75–133]

[46 CFR Part 146]

METAL BORINGS, SHAVINGS, TURNINGS, AND CUTTINGS

Proposed Deletion of Requirement for Carbon Dioxide Fire Extinguishing System

The Coast Guard is considering amending Part 146 of Title 46 of the Code of Federal Regulations by deleting the requirement in § 146.27–28(b)(1) that the hold of a vessel carryring metal borings, shavings, turnings, or cuttings be equipped with a carbon dioxide or equivalent fire-extinguishing system. Section 146.27–28(b)(1) was published in the Federal Register of July 16, 1973 (38 FR 18885). Its intended purpose was to provide a means of controlling a fire in a hold carrying metal borings, shavings, turnings, or cuttings long enough to allow the vessel to reach a port where the cargo could be unloaded and appropriate fire fighting action taken.

Since publication of this requirement, however, the Coast Guard has conducted a series of tests of various fire-extinguishing agents on fires involving metal turnings. The temperature drop and other effects achieved by application of carbon dioxide and similar fire-extinguishing agents were of extremely short duration and were determined to be of no value in controlling the fires. Because the tests have shown that the required systems are ineffective, the Coast Guard proposes to delete the requirement.

Written Comments. Interested persons are invited to participate in this proposed rulemaking by submitting written views, data, or arguments to the Executive Secretary, Marine Safety Council (G–CMC/82), U.S. Coast Guard, Washington, D.C. 20590. Each person submitting a comment should include his name and address, identify this notice (CGD 75–133) and the specific section of the proposal to which his comment applies, and give the reasons for his comments. The proposal may be changed in light of the comments received.

Closing Date for Comments. All comments received before September 15, 1975, will be considered before final action is taken on the proposal. Copies of all written comments received will be available for examination by interested persons in Room 8234, Nassif Building, 400 Seventh Street, S.W., Washington, D.C.

No Public Hearing. No public hearing is planned but one may be held at a time and place to be set in a later notice in the FEDERAL REGISTER if requested in writing by an interested person raising a genuine issue and desiring to comment orally at a public hearing.

This amendment is proposed under the authority of 46 U.S.C. 170; 49 U.S.C. 1655(b)(1); and 49 CFR 1.4(b) and 1.46(b).

In consideration of the foregoing, it is proposed to amend § 146.27–28 of Title 46 of the Code of Federal Regulations by deleting paragraph (b)(1) of that section. As amended, § 146.27–28(b)(1) would read as follows:

§ 146.27–28 Metal borings, shavings, turnings, and cuttings.

* * * * *

(b) *Conditions for stowage and transportation.* * * *

(1) [Reserved]

* * * * *

Dated: July 29, 1975.

J. V. CAFFREY,
Captain, U.S. Coast Guard, Acting Chief, Office of Merchant Marine Safety.

[FR Doc.75–20026 Filed 7–31–75;8:45 am]

Federal Aviation Administration

[14 CFR Part 39]

[Docket No. 14847]

PILATUS AIRCRAFT LTD. AND FAIRCHILD HILLER MODEL PC–6 AIRPLANES

Proposed Airworthiness Directive

The Federal Aviation Administration is considering amending Part 39 of the Federal Aviation Regulations by adding an airworthiness directive applicable to Pilatus Model PC–6 airplanes. There have been reports of fatigue cracks in the flange of the elevator attachment brackets of Pilatus Model PC–6 airplanes that could result in weakening and eventual failure of the brackets. Since this condition is likely to exist or develop in other airplanes of the same type design, the proposed airworthiness directive would require repetitive inspections and repair or replacement of the bracket, as necessary, on Pilatus Model PC–6 airplanes manufactured by Pilatus Aircraft Ltd. and Fairchild Hiller.

Interested persons are invited to participate in the making of the proposed rule by submitting such written data, views, or arguments as they may desire. Communications should identify the docket number and be submitted in duplicate to the Federal Aviation Administration, Office of the Chief Counsel, Attention: Rules Docket AGC–24, 800 Independence Avenue SW., Washington, D.C. 20591. All communications received on or before September 1, 1975, will be considered by the Administrator before taking action upon the proposed rule.

The proposals contained in this notice may be changed in the light of comments received. All comments will be available, both before and after the closing date for comments, in the rules docket for examination by interested persons.

This amendment is proposed under the authority of sections 313(a), 601, and 603, of the Federal Aviation Act of 1958 (49 U.S.C. 1354(a), 1421, and 1423), and of section 6(c) of the Department of Transportation Act (49 U.S.C. 1655(c)).

In consideration of the foregoing, it is proposed to amend § 39.13 of Part 39 of the Federal Aviation Regulations by adding the following new airworthiness directive:

PILATUS AIRCRAFT LTD. Applies to Pilatus Model PC–6 airplanes (all variants) manufactured by Pilatus Aircraft Ltd. serial numbers 667 and subsequent and serial numbers 2001 through 2047 inclusive manufactured by Fairchild Hiller.

Compliance is required as indicated.

To prevent a possible fatigue failure of the elevator attachment brackets on the inboard ends of the right and left elevator surfaces, accomplish the following:

(a) Within the next 25 hours' time in service after the effective date of this AD unless already accomplished within the last 25 hours' time in service and thereafter at intervals not to exceed 50 hours' time in service since the last inspection, visually inspect both the left and right brackets, P/N 6300.0011.00, of the welded attachment assembly for cracks in the flanges using a glass of at least 10 power in accordance with paragraph 2.1 of Pilatus Aircraft Ltd. Service Bulletin No. 107, dated May 1971, or an FAA-approved equivalent.

(b) If cracks are found, before further flight, repair in accordance with paragraph 2.1 of Pilatus Aircraft Ltd. Service Bulletin No. 107, dated May 1971, or an FAA-approved equivalent.

(c) Within the next 200 hours' time in service after the effective date of this AD, install reinforcement plates, P/Ns 6002.6993.51 and 6002.6993.52, unless already accomplished, in accordance with paragraph 2.2 of Pilatus Aircraft Ltd. Service Bulletin No. 107, dated May, 1971, or an FAA-approved equivalent.

(d) The repetitive inspections required by paragraph (a) of this AD may be discontinued after all cracks have been repaired and reinforcement plates have been installed in accordance with paragraph (c) of this AD.

(Fairchild Hiller Service Bulletin PC–6–55–3 pertains to this same subject.)

Issued in Washington, D.C. on July 25, 1975.

R. P. SKULLY,
Director,
Flight Standards Service.

[FR Doc.75–19978 Filed 7–31–75;8:45 am]

[14 CFR Part 39]

[Docket No. 14848]

HAWKER SIDDELEY AVIATION LTD., DH/BH–125 AIRPLANES

Proposed Airworthiness Directive

The Federal Aviation Administration is considering amending Part 39 of the Federal Aviation Regulations by adding an airworthiness directive applicable to Hawker Siddeley Aviation, Ltd. DH/BH–125 airplanes. There have been a number of cases reported of structural damage to the inboard end of the flaps on Hawker Siddeley DH/BH–125 airplanes which has been attributed to landing on heavily watered, or slush, or snow covered runways. The damage is centered in the area of the top skin and top spar flange which if undetected could result in complete failure of the inboard section of the flap on subsequent flights. Since this condition is likely to exist or develop in other airplanes of the same type design, the proposed airworthiness directive would require a modification to strengthen the inboard flap structure.

Interested persons are invited to participate in the making of the proposed rule by submitting such written data, views, or arguments as they may desire. Communications should identify the docket number and be submitted in duplicate to the Federal Aviation Administration, Office of the Chief Counsel, Attention: Rules Docket, 800 Independence Avenue, S.W., Washington, D.C. 205901. All communications received on or before September 1, 1975, will be considered by the Administrator before taking action upon the proposed rule. The proposals contained in this notice may be changed in the light of comments received. All comments will be available, both before and after the closing date for comments, in the rules docket for examination by interested persons.

This amendment is proposed under the authority of Sections 313(a), 601, and 603, of the Federal Aviation Act of 1958 (49 U.S.C. 1354(a), 1421, 1423) and of Section 6(c) of the Department of Transportation Act (49 U.S.C. 1655(c)).

In consideration of the foregoing, it is proposed to amend § 39.13 of Part 39 of the Federal Aviation Regulations by adding the following new airworthiness directive:

HAWKER SIDDELEY AVIATION LTD. Applies to DH–125 series 3AR, S/N 25/148 and 149; series 3ARA, S/N 25/151, 152, 153, 155, 156, 158, 159, and NA 700 through NA 710; series 400 A, S/N NA 711 through NA 752 airplanes and to BH–125 series 400 A, S/N NA 753 through NA 780; and series 600A, S/N 25/6001 through 6004, 6007, 6009, 6010, 6011, 6013, 6014, 6016, 6018, 6020, 6022 through 6026, 6032, 6034, 6038, 6040, 6044, 6046, 6047, and 6051 airplanes.

Compliance required within the next 100 hours time in service after the effective date of this AD, unless already accomplished.

To prevent structural damage to the inboard end of the flaps which can result from landing on heavily watered, or slush, or snow covered runways, incorporate the structural modification to the inboard end of the flap (L/H & R/H) in accordance with the accomplishment instructions in Hawker Siddeley Aviation, Ltd., Service Bulletin 27–112 (2426), Revision 1, dated March 11, 1975, or an FAA-approved equivalent.

Issued in Washington, D.C. on July 25, 1975.

R. P. SKULLY,
Director,
Flight Standards Service.

[FR Doc.75–19979 Filed 7–31–75;8:45 am]

[14 CFR 39]

[Docket No. 14849]

HAWKER SIDDELEY AVIATION LTD. DH–104 SERIES AIRPLANES

Proposed Airworthiness Directive

The Federal Aviation Administration is considering amending Part 39 of the Federal Aviation Regulations by adding an airworthiness directive applicable to Hawker Siddeley Aviation Ltd. DH–104 series airplanes. There have been cracks of the nose gear and main gear adjusting screws on Hawker Siddeley Aviation Ltd. DH–104 airplanes that could result in an inability to lower the gear. Since this condition is likely to exist or develop in other airplanes of the same type design, the proposed airworthiness directive would require the adjusting screws to be replaced with improved parts on Hawker Siddeley Aviation Ltd. DH–104 series airplanes.

Interested persons are invited to participate in the making of the proposed rule by submitting such written data, views, or arguments as they may desire. Communications should identify the docket number and be submitted in duplicate to the Federal Aviation Administration, Office of the Chief Counsel, Attention: Rules Docket, AGC–24, 800

Independence Avenue, SW., Washington, D.C. 20591. All communications received on or before September 1, 1975, will be considered by the Administrator before taking action upon the proposed rule. The proposals contained in this notice may be changed in the light of comments received. All comments will be available, both before and after the closing date for comments, in the Rules Docket for examination by interested persons.

This amendment is proposed under the authority of sections 313(a), 601, and 603 of the Federal Aviation Act of 1958 (49 U.S.C. 1354(a), 1421, and 1423) and of section 6(c) of the Department of Transportation Act (49 U.S.C. 1655(c)).

In consideration of the foregoing, it is proposed to amend § 39.13 of Part 39 of the Federal Aviation Regulations by adding the following new airworthiness directive:

HAWKER SIDDELEY AVIATION LTD. Applies to DH-104 Series airplanes certificated in all categories except those modified in accordance with Hawker Siddeley Modification 1723.

Compliance is required within the next 250 hours' time in service after the effective date of this AD, unless already accomplished.

To prevent cracking of the nose gear and main gear adjusting screws, replace the three adjusting screws, P/N 4U.493, with new adjusting screws, P/N 4U.567, in accordance with paragraph No. 5 of Hawker Siddeley Technical News Sheet No. 231, dated March 19, 1973, or with FAA-approved equivalent parts and procedure.

Issued in Washington, D.C. on July 25, 1975.

R. P. SKULLY,
Director,
Flight Standards Service.

[FR Doc.75-19980 Filed 7-31-75;8:45 am]

[14 CFR Part 39]

[Docket No. 14850]

PILATUS AIRCRAFT LTD. MODEL PC-6/A AIRPLANES

Proposed Airworthiness Directive

The Federal Aviation Administration is considering amending Part 39 of the Federal Aviation Regulations by adding an airworthiness directive applicable to Pilatus Model PC-6/A airplanes. There has been a report of a broken lug on the U-shaped channel P/N 6201.922 of the Astazou engine mount to fuselage attachment on a Pilatus Model PC-6/A airplane with Astazou engine installation that could result in the failure of the engine to fuselage attachment. Since this condition is likely to exist or develop in other airplanes of the same type design, the proposed airworthiness directive would require reinforcement of the U-shaped channel on Pilatus Model PC-6/A airplanes with Astazou engine installations manufactured by Pilatus Aircraft Ltd. The proposed AD would not be applicable to Pilatus Model PC-6/A airplanes manufactured by Fairchild Hiller.

Interested persons are invited to participate in the making of the proposed rule by submitting such written data, views, or arguments as they may desire. Communications should identify the docket number and be submitted in duplicate to the Federal Aviation Administration, Office of the Chief Counsel, Attention: Rules Docket, AGC-24, 800 Independence Avenue, S.W., Washington, D.C. 20591. All communications received on or before September 1, 1975, will be considered by the Administrator before taking action upon the proposed rule. The proposals contained in this notice may be changed in the light of comments received. All comments will be available, both before and after the closing date for comments, in the rules docket for examination by interested persons.

This amendment is proposed under the authority of sections 313(a), 601, and 603, of the Federal Aviation Act of 1958 (49 U.S.C. 1354(a), 1421, and 1423) and of section 6(c) of the Department of Transportation Act (49 U.S.C. 1655(c)).

In consideration of the foregoing, it is proposed to amend § 39.13 of Part 39 of the Federal Aviation Regulations by adding the following new airworthiness directive:

PILATUS AIRCRAFT LTD. Applies to Pilatus Model PC-6/A airplanes up to and including S/N 659 (all variants) with Astazou engine installations manufactured by Pilatus Aircraft Ltd.

NOTE: This AD does not apply to Pilatus Model PC-6/A airplanes manufactured by Fairchild Hiller.

Compliance required within the next 100 hours' time in service after the effetcive date of this AD, unless already accomplished.

To prevent failure of the engine mount to fuselage attachment, reinforce the U-channel, P/N 6201.992, by installing a steel plate, P/N 112.35.06.337, to each U-channel lug and rework the engine strut heads, P/N 6501.106, in accordance with paragraph 2.2 of Pilatus Aircraft Ltd. Service Bulletin No. 83A dated February 1971, or an FAA-approved equivalent.

Issued in Washington, D.C., on July 25, 1975.

R. P. SKULLY,
Director,
Flight Standards Service.

[FR Doc.75-19981 Filed 7-31-75;8:45 am]

[14 CFR Part 71]

[Airspace Docket No. 75-CE-8]

TRANSITION AREA

Proposed Alteration

The Federal Aviation Administration is considering amending Part 71 of the Federal Aviation Regulations so as to alter the transition area at Clinton, Missouri.

Interested persons may participate in the proposed rule making by submitting such written data, views or arguments as they may desire. Communications should be submitted in triplicate to the Director, Central Region, Attention: Chief, Air Traffic Division, Federal Aviation Administration, Federal Building, 601 East 12th Street, Kansas City, Mo. 64106. All communications received on or before September 2, 1975 will be considered before action is taken on the proposed amendment. No public hearing is contemplated at this time, but arrangements for informal conferences with Federal Aviation Administration officials may be made by contacting the Regional Air Traffic Division Chief. Any data, views or arguments presented during such conferences must also be submitted in writing in accordance with this notice in order to become part of the record for consideration. The proposal contained in this notice may be changed in the light of comments received.

A public docket will be available for examination by interested persons in the Office of the Regional Counsel, Federal Aviation Administration, Federal Building, 601 East 12th Street, Kansas City, Mo. 64106.

Since designation of controlled airspace at Clinton, Missouri, a new NDB instrument approach procedure is being established for the Clinton Memorial Airport. Accordingly, it is necessary to alter the Clinton 700-foot transition area to adequately protect aircraft executing this new approach procedure.

In consideration of the foregoing, the Federal Aviation Administration proposes to amend Part 71 of the Federal Aviation Regulations as hereinafter set forth:

In § 71.181 (40 FR 441), the following transition area is amended to read:

CLINTON, MISSOURI

That airspace extending upward from 700 feet above the surface within five miles of the Clinton, Missouri Airport (latitude 38°-21'27" N., longitude 93°40'54" W.); within three miles each side of the 054° bearing from the Clinton Memorial Airport extending from the five-mile radius to eight miles northeast of the airport; and within three miles each side of the 217° bearing from the Clinton Memorial Airport extending from the five-mile radius to eight miles southwest of the airport.

This amendment is proposed under the authority of Section 307(a) of the Federal Aviation Act of 1958 (49 U.S.C. 1348), and of Section 6(c) of the Department of Transportation Act (49 U.S.C. 1655(c)).

Issued in Kansas City, Missouri, on July 11, 1975.

C. R. MELUGIN, Jr.,
Director, Central Region.

[FR Doc.75-19988 Filed 7-31-75;8:45 am]

[14 CFR Part 71]

[Airspace Docket No. 75-CE-9]

TRANSITION AREA

Proposed Alteration

The Federal Aviation Administration is considering amending Part 71 of the Federal Aviation Regulatiohs so as to after the transition area at Sedalia, Missouri.

Interested persons may participate in the proposed rule making by submitting such written data, views or arguments as they may desire. Communications should be submitted in triplicate to the Director, Central Region; Attention: Chief, Air

Traffic Division, Federal Aviation Administration, Federal Building, 601 East 12th Street, Kansas City, Mo. 64106. All communications received on or before September 2, 1975 will be considered before action is taken on the proposed amendment. No public hearing is contemplated at this time, but arrangements for informal conferences with Federal Aviation Administration officials may be made by contacting the Regional Air Traffic Division Chief. Any data, views or arguments presented during such conferences must also be submitted in writing in accordance with this notice in order to become part of the record for consideration. The proposal contained in this notice may be changed in the light of comments received.

A public docket will be available for examination by interested persons in the Office of the Regional Counsel, Federal Aviation Administration, Federal Building, 601 East 12th Street, Kansas City, Mo. 64106.

Since designation of controlled airspace at Sedalia, Missouri, a new NDB instrument approach procedure is being established for the Sedalia Memorial Airport. Accordingly, it is necessary to alter the 700-foot transition area at Sedalia, Missouri, to adequately protect aircraft executing this new approach procedure.

In consideration of the foregoing, the Federal Aviation Administration proposes to amend Part 71 of the Federal Aviation Regulations as hereinafter set forth:

In § 71.181 (40 F.R. 441), the following transition area is amended to read:

SEDALIA, MISSOURI

That airspace extending upward from 700 feet above the surface within an eight-mile radius of Whiteman AFB (latitude 38°43'50" N., longitude 93°33'00" W.); within two miles each side of Whiteman AFB ILS localizer south course, extending from the eight-mile radius area to eight miles south of the OM; within a 6.5 mile radius of Sedalia Memorial Airport (latitude 38°42'15" N., longitude 93°11'00" W.); within three miles each side of the 010° bearing from Sedalia Memorial Airport, extending from the 6.5 mile radius area to eight miles north of the airport; and within three miles each side of the 176° bearing from Sedalia Memorial Airport, extending from the 6.5 mile radius area to eight miles south of the airport.

This amendment is proposed under the authority of Section 307(a) of the Federal Aviation Act of 1958 (49 U.S.C. 1348), and of Section 6(c) of the Department of Transportation Act (49 U.S.C. 1655(c)).

Issued in Kansas City, Missouri, on July 11, 1975.

C. R. MELUGIN, JR.,
Director, Central Region.

[FR Doc.75-19989 Filed 7-31-75;8:45 am]

[14 CFR Part 71]

[Airspace Docket No. 75-SW-45]

TRANSITION AREA

Proposed Alteration

The Federal Aviation Administration is considering amending Part 71 of the Federal Aviation Regulations to alter the College Station, Tex., transition area.

Interested persons may submit such written data, views or arguments as they may desire. Communications should be submitted in triplicate to Chief, Airspace and Procedures Branch, Air Traffic Division, Southwest Region, Federal Aviation Administration, P.O. Box 1689, Fort Worth, Texas 76101. All communications received on or before September 2, 1975 will be considered before action is taken on the proposed amendment. No public hearing is contemplated at this time, but arrangements for informal conferences with Federal Aviation Administration officials may be made by contacting the Chief, Airspace and Procedures Branch. Any data, views or arguments presented during such conferences must also be submitted in writing in accordance with this notice in order to become part of the record for consideration. The proposal contained in this notice may be changed in the light of comments received.

The official docket will be available for examination by interested persons at the Office of the Regional Counsel, Southwest Region, Federal Aviation Administration, Fort Worth, Texas. An informal docket will also be available for examination at the Office of the Chief, Airspace and Procedures Branch, Air Traffic Division.

It is proposed to amend Part 71 of the Federal Aviation Regulations as hereinafter set forth.

In § 71.181 (40 FR 441), the College Station, Tex., transition area is amended as follows:

COLLEGE STATION, TEX.

That airspace extending upward from 700 feet above the surface within a 5-mile radius of Easterwood Field (latitude 30°35'19" N., longitude 96°21'54" W.); within 2 miles each side of the College Station VORTAC 107° radial extending from the 5-mile-radius area to 18 miles east of the VORTAC; within 3.5 miles each side of the College Station northwest localizer course extending from the 5-mile-radius area to 13 miles northwest of the localizer site (latitude 30°35'59" N., longitude 96°21'48.3" W.); within 1.5 miles each side of the southeast localizer course extending from the 5-mile-radius area to 7 miles southeast of the localizer site; within a 5-mile radius of Coulter Field (latitude 30°43'00" N., longitude 96°19'45" W.); within 2 miles each side of the College Station VORTAC 025° radial extending from the 5-mile-radius area of Coulter Field to 15 miles northeast of the College Station VORTAC.

Alteration of the transition area is necessary to provide controlled airspace for aircraft executing the proposed VOR/DME-A original instrument approach procedure at Coulter Field Airport.

This amendment is proposed under the authority of Section 307(a) of the Federal Aviation Act of 1958 (49 U.S.C. 1348) and of Section 6(c) of the Department of Transportation Act (49 U.S.C. 1655(c)).

Issued in Forth Worth, TX., on July 21, 1975.

ALBERT H. THURBURN,
Acting Director,
Southwest Region.

[FR Doc.75-19987 Filed 7-31-75;8:45 am]

[14 CFR Part 71]

[Airspace Docket No. 75-SW-46]

TRANSITION AREA

Proposed Alteration

The Federal Aviation Administration is considering amending Part 71 of the Federal Aviation Regulations to alter the Houston, Tex., transition area.

Interested persons may submit such written data, views or arguments as they may desire. Communications should be submitted in triplicate to Chief, Airspace and Procedures Branch, Air Traffic Division, Southwest Region, Federal Aviation Administration, P.O. Box 1689, Fort Worth, Texas 76101. All communications received on or before September 2, 1975 will be considered before action is taken on the proposed amendment. No public hearing is contemplated at this time, but arrangements for informal conferences with Federal Aviation Administration officials may be made by contacting the Chief, Airspace and Procedures Branch. Any data, views or arguments presented during such conferences must also be submitted in writing in accordance with this notice in order to become part of the record for consideration. The proposal contained in this notice may be changed in the light of comments received.

The official docket will be available for examination by interested persons at the Office of the Regional Counsel, Southwest Region, Federal Aviation Administration, Fort Worth, Texas. An informal docket will also be available for examination at the Office of the Chief, Airspace and Procedures Branch, Air Traffic Division.

It is proposed to amend Part 71 of the Federal Aviation Regulations as hereinafter set forth.

In § 71.181 (40 FR 441), the Houston, Tex., transition area is amended to read:

HOUSTON, TEX.

That airspace extending upward from 700 feet above the surface within an area bounded by a line beginning at latitude 30°35'00" N., longitude 95°28'00" W.; thence to latitude 29°45'00" N., longitude 94°44'00" W.; thence to the intersection of the arc of a 5-mile-radius circle centered on Scholes Field, Galveston, Tex. (latitude 29°15'55" N., longitude 94°41'35" W.), and latitude 29°16'-00" N. at a point east of Scholes Field; thence clockwise along the arc of the 5-mile-radius circle to latitude 29°16'00" N. at a point west of Scholes Field; thence to latitude 29°30'00" N., longitude 95°54'00" W.; to latitude 30°26'00" N., longitude 95°42'00" W. to point of beginning and including within 3.5 miles each side of the 335°T (327°M) bearing from the Lakeside Airport NDB (latitude 29°50'52" N., longitude 95°41'19" W.) extending from the NDB to 11.5 miles northwest.

Alteration of the transition area is necessary to provide controlled airspace for aircraft executing the proposed NDB RWY 15 (Original) instrument approach procedure at the Lakeside Airport.

This amendment is proposed under the authority of section 307(a) of the Federal Aviation Act of 1958 (49 U.S.C. 1348) and of section 6(c) of the Department of Transportation Act (49 U.S.C. 1655(c)).

Issued in Fort Worth, TX., on July 24, 1975.

ALBERT H. THURBURN,
Acting Director,
Southwest Region.

[FR Doc.75-19982 Filed 7-31-75;8:45 am]

[14 CFR Part 71]

[Airspace Docket No. 75-SW-48]

TRANSITION AREA

Proposed Alteration

The Federal Aviation Administration is considering amending Part 71 of the Federal Aviation Regulations to alter the Athens, Tex., transition area.

Interested persons may submit such written data, views or arguments as they may desire. Communications should be submitted in triplicate to Chief, Airspace and Procedures Branch, Air Traffic Division, Southwest Region, Federal Aviation Administration, P.O. Box 1689, Fort Worth, Texas 76101. All communications received on or before September 2, 1975 will be considered before action is taken on the proposed amendment. No public hearing is contemplated at this time, but arrangements for informal conferences with Federal Aviation Administration officials may be made by contacting the Chief, Airspace and Procedures Branch. Any data, views or arguments presented during such conferences must also be submitted in writing in accordance with this notice in order to become part of the record for consideration. The proposal contained in this notice may be changed in the light of comments received.

The official docket will be available for examination by interested persons at the Office of the Regional Counsel, Southwest Region, Federal Aviation Administration, Fort Worth, Texas. An informal docket will also be available for examination at the Office of the Chief, Airspace and Procedures Branch, Air Traffic Division.

It is proposed to amend Part 71 of the Federal Aviation Regulations as hereinafter set forth.

In § 71.181 (40 FR 441), the Athens, Tex., transition area is amended to read:

ATHENS, TEX.

That airspace extending upward from 700 feet above the surface within a 5-mile radius of Jones Municipal Airport (latitude 32°10'00" N., longitude 95°50'00" W.); within an 8.5-mile radius of Lochridge Ranch Airport (latitude 31°59'21" N., longitude 95°57'03" W.); within 3.5 miles each side of the 176° bearing from the Athens RBN (latitude 32°09'35" N., longitude 95°49'50" W.) extending from the 5-mile-radius area to 11.5 miles south of the RBN; and within 3 miles each side of a 211° bearing from the Athens RBN extending from the 5-mile-radius area to the 8.5-mile-radius area.

Alteration of the transition area will provide controlled airspace for aircraft executing the proposed instrument approach procedure to Lochridge Ranch Airport, Tex.

This amendment is proposed under the authority of Section 307(a) of the Federal Aviation Act of 1958 (49 U.S.C. 1348) and of Section 6(c) of the Department of Transportation Act (49 U.S.C. 1655 (c)).

Issued in Fort Worth, Tex., on July 24, 1975.

ALBERT H. THURBURN,
Acting Director,
Southwest Region.

[FR Doc.75-19983 Filed 7-31-75;8:45 am]

[14 CFR Part 71]

[Airspace Docket No. 75-SW-49]

TRANSITION AREA

Proposed Designation

The Federal Aviation Administration is considering amending Part 71 of the Federal Aviation Regulations to designate a 700-foot transition area at Mansfield, La.

Interested persons may submit such written data, views or arguments as they may desire. Communications should be submitted in triplicate to Chief, Airspace and Procedures Branch, Air Traffic Division, Southwest Region, Federal Aviation Administration, P.O. Box 1689, Fort Worth, Texas 76101. All communications received on or before September 2, 1975 will be considered before action is taken on the proposed amendment. No public hearing is contemplated at this time, but arrangements for informal conferences with Federal Aviation Administration officials may be made by contacting the Chief, Airspace and Procedures Branch. Any data, views or arguments presented during such conferences must also be submitted in writing in accordance with this notice in order to become part of the record for consideration. The proposal contained in this notice may be changed in the light of comments received.

The official docket will be available for examination by interested persons at the Office of the Regional Counsel, Southwest Region, Federal Aviation Administration, Fort Worth, Texas. An informal docket will also be available for examination at the Office of the Chief, Airspace and Procedures Branch, Air Traffic Division.

It is proposed to amend Part 71 of the Federal Aviation Regulations as hereinafter set forth.

In § 71.181 (40 FR 441), the following transition area is added:

MANSFIELD, LA.

That airspace extending upward from 700 feet above the surface within an 8.5-mile radius of DeSoto Parish Airport (latitude 32°04'20" N., longitude 93°45'47" W.).

The proposed transition area will provide controlled airspace for Category III aircraft executing the proposed NDB RWY 18 (Original) instrument approach procedure.

This amendment is proposed under the authority of Section 307(a) of the Federal Aviation Act of 1958 (49 U.S.C. 1348) and of Section 6(c) of the Department of Transportation Act (49 U.S.C. 1655(c)).

Issued in Fort Worth, Tex., on July 24, 1975.

ALBERT H. THURBURN,
Acting Director,
Southwest Region.

[FR Doc.75-19985 Filed 7-31-75;8:45 am]

[14 CFR Part 71]

[Airspace Docket No. 75-SW-50]

TRANSITION AREA

Proposed Designation

The Federal Aviation Administration is considering amending Part 71 of the Federal Aviation Regulations to designate a 700-foot transition area at Springhill, La.

Interested persons may submit such written data, views or arguments as they may desire. Communications should be submitted in triplicate to Chief, Airspace and Procedures Branch, Air Traffic Division, Southwest Region, Federal Aviation Administration, P. O. Box 1689, Fort Worth, Texas 76101. All communications received on or before September 2, 1975 will be considered before action is taken on the proposed amendment. No public hearing is contemplated at this time, but arrangements for informal conferences with Federal Aviation Administration officials may be made by contacting the Chief, Airspace and Procedures Branch. Any data, views or arguments presented during such conferences must also be submitted in writing in accordance with this notice in order to become part of the record for consideration. The proposal contained in this notice may be changed in the light of omments received.

The official docket will be available for examination by interested persons at the Office of the Regional Counsel, Southwest Region, Federal Aviation Administration, Fort Worth, Texas. An informal docket will also be available for examination at the Office of the Chief, Airspace and Procedures Branch, Air Traffic Division.

It is proposed to amend Part 71 of the Federal Aviation Regulations as hereinafter set forth.

In § 71.181 (40 FR 441), the following transition area is added:

SPRINGHILL, LA.

That airspace extending upward from 700 feet above the surface within an 8.5-mile radius of Springhill Municipal Airport, Springhill, La. (latitude 32°58'50" N., longitude 93°24'35" W.).

The proposed transition area will provide controlled airspace for Category III aircraft executing the proposed NDB RWY 17 (Original) instrument approach procedure.

This amendment is proposed under the authority of Section 307(a) of the Federal Aviation Act of 1958 (49 U.S.C. 1348) and of Section 6(c) of the Department of Transportation Act (49 U.S.C. 1655 (c)).

Issued in Fort Worth, TX., on July 24, 1975.

ALBERT H. THURBURN,
Acting Director,
Southwest Region.

[FR Doc.75-19984 Filed 7-31-75;8:45 am]

[14 CFR Part 71]

[Airspace Docket No. 75-SW-51]

CONTROL ZONE

Proposed Alteration

The Federal Aviation Administration is considering amending Part 71 of the Federal Aviation Regulations to alter the Shreveport, La. (Barksdale AFB), control zone.

Interested persons may submit such written data, views or arguments as they may desire. Communications should be submitted in triplicate to Chief, Airspace and Procedures Branch, Air Traffic Division, Southwest Region, Federal Aviation Administration, P.O. Box 1689, Fort Worth, Texas 76101. All communications received on or before September 2, 1975 will be considered before action is taken on the proposed amendment. No public hearing is contemplated at this time, but arrangements for informal conferences with Federal Aviation Administration officials may be made by contacting the Chief, Airspace and Procedures Branch. Any data, views or arguments presented during such conferences must also be submitted in writing in accordance with this notice in order to become part of the record for consideration. The proposal contained in this notice may be changed in the light of comments received.

The official docket will be available for examination by interested persons at the Office of the Regional Counsel, Southwest Region, Federal Aviation Administration, Fort Worth, Texas. An informal docket will also be available for examination at the Office of the Chief, Airspace and Procedures Branch, Air Traffic Division.

It is proposed to amend Part 71 of the Federal Aviation Regulations as hereinafter set forth.

In § 71.171 (40 FR 354), the Shreveport, La. (Barksdale AFB), control zone is amended to read:

SHREVEPORT, LA. (BARKSDALE AFB)

That airspace within a 5-mile radius of Barksdale AFB (latitude 32°30'05" N., longitude 93°39'45" W.); within 2 miles each side of the Elm Grove VOR 330° radial extending from the 5-mile radius zone to 0.5 of a mile NW of the VOR; within 2 miles each side of the Barksdale TACAN 148° radial extending from the 5-mile radius zone to 7.5 miles SE of the TACAN; excluding the portion within the Shreveport, La. (Shreveport Regional Airport), control zone and excluding the portion within the Shreveport, La. (Downtown Airport), control zone.

The proposed modification to the control zone redefines the Barksdale AFB control zone without reference to the Shreveport, La. (Downtown Airport), control zone being under Barksdale's jurisdiction during specific hours and alters the TACAN extension to the southeast.

This amendment is proposed under the authority of Section 307(a) of the Federal Aviation Act of 1958 (49 U.S.C. 1348 and of Section 6(c) of the Department of Transportation Act (49 U.S.C. 1655(c)).

Issued in Fort Worth, TX., on July 24, 1975.

ALBERT H. THURBURN,
Acting Director,
Southwest Region.

[FR Doc.75-19990 Filed 7-31-75;8:45 am]

[14 CFR Part 71]

[Airspace Docket No. 75-WE-17]

TRANSITION AREA

Proposed Designation

The Federal Aviation Administration is considering an amendment to Part 71 of the Federal Aviation Regulations that would establish a new transition area for Firebaugh Airport, Firebaugh, California.

A new instrument approach procedure has been developed for Firebaugh, California Airport. This new procedure is based on the Los Banos VORTAC 060°T (044°M) radial. Los Banos VORTAC is the initial approach fix and Pablu INT (LSN 044° DME) is the final approach fix. The portion of 700 foot transition area is required to provide controlled airspace protection for aircraft executing the instrument procedure.

Interested persons may participate in the proposed rule making by submitting such written data, views, or arguments as they may desire. Communications should be submitted in triplicate to the Chief, Airspace and Procedures Branch, Federal Aviation Administration, 15000 Aviation Boulevard, Lawndale, California 90261. All communications received on or before September 2, 1975 will be considered before action is taken on the proposed amendment. No public hearing is contemplated at this time, but arrangements for informal conferences with Federal Aviation Administration officials may be made by contacting the Regional Air Traffic Division Chief. Any data, views, or arguments presented during such conferences must also be submitted in writing in accordance with this notice in order to become part of the record for consideration. The proposal contained in this notice may be changed in the light of comments received.

A public docket will be available for examination by interested persons in the Office of the Regional Counsel, Federal Aviation Administration, 15000 Aviation Boulevard, Lawndale, California 90261.

In consideration of the foregoing, the FAA proposes the following airspace action.

In § 71.181 (40 FR 441) the following transition area is added:

FIREBAUGH, CALIFORNIA

That airspace extending upward from 700 feet above the surface within a 3-mile radius of Firebaugh Airport (latitude 36°51'36" N., longitude 120°27'49" W.) and within 3 miles each side of the Los Banos VORTAC 060° radial, extending from the 3-mile-radius area to 15 miles NE of the VORTAC.

This amendment is proposed under the authority of Section 307(a) of the Federal Aviation Act of 1958, as amended, (49 U.S.C. 1348(a)), and of Section 6(c) of the Department of Transportation Act (49 U.S.C. 1655(c)).

Issued in Los Angeles, California, on July 21, 1975.

ROBERT H. STANTON,
Director, Western Region.

[FR Doc.75-19986 Filed 7-31-75;8:45 am]

CONSUMER PRODUCT SAFETY COMMISSION

[16 CFR Part 1016]

PRIVATE LITIGATION

Policies and Procedures Regarding Information Disclosure and Commission Employee Testimony

Correction

In FR Doc. 75-17874 appearing on page 29092 in the issue for Thursday, July 10, 1975, the last sentence of § 1016.2(b) now reading "The Secretary shall make available to the applicant any requested insion may make public in accordance with § 1016.2(a)", should read "The Secretary shall make available to the applicant any requested information or record that the Commission may make public in accordance with § 1016.2(a)."

ENVIRONMENTAL PROTECTION AGENCY

[40 CFR Part 52]

[FRL 407-5]

NEW YORK STATE

Transportation Control Plan

On June 22, 1973 (38 FR 16550), the Administrator approved the New York State Transportation Control Plan. This plan provided for the attainment and maintenance of the national ambient air quality standard for photochemical oxidants in the Genesee-Finger Lakes Intrastate Air Quality Control Region (AQCR).

On April 8, 1974, the Commissioner of the New York State Department of Environmental Conservation submitted a proposed revision to that portion of the Transportation Control Plan containing the control strategy for photochemical oxidants in the Genesee-Finger Lakes Intrastate AQCR. Appendix J of 40 CFR 51 shows that a forty-five percent reduction in hydrocarbon emissions is necessary to attain the photochemical oxidant standard in the Genesee-Finger Lakes Intrastate AQCR. The plan, as approved, provided for the necessary reduction through replacement of older vehicles with newer, less polluting vehicles (vehicle turnover), stationary source controls, and a mandatory inspection/maintenance program for light duty motor vehicles.

Based on motor vehicle data specific to Monroe County and revised hydrocarbon emissions from process sources, in its revision request the State shows that

the reductions in hydrocarbon emission that would result from control of stationary sources and from the Federal Motor Vehicle Control Program will be sufficient to attain and maintain the national standard for photochemical oxidants in the Genesee-Finger Lakes Intrastate AQCR. The revised emissions data from process sources was submitted on May 8, 1975 and Table 1 summarizes the State's calculations.

TABLE 1.—*Monroe County hydrocarbon inventory (tons per year)*

	1970	1975	Change 1970-75	Percent change
I Fuel stationary sources	1,029	1,130	+101	+0.1
II Process	18,289	15,664	−2,625	−8.2
III Solid waste	2,994	1,497	−1,497	−1.8
IV Transportation	55,069	29,415	−25,654	−31.5
V Service stations	4,071	4,946	+875	+1.1
Total	81,452	52,652	−28,801	−35.3

The New York State Department of Environmental Conservation further estimates that an additional process reduction of 10,322 tons per year will occur from solvent reformulation and control. This represents an additional 12.7 percent reduction which, when added to the 35.3 percent resulting from the other controls, totals a 48.0 percent reduction from 1970 emissions. This figure is greater than the 45% reduction needed to attain standards.

The reduction attributed to solvent reformulation and control is based upon the fact that Eastman Kodak has consented to a Commissioner's Order, dated May 19, 1975, to abate their hydrocarbon emissions by installing emission controls and by reformulations of chemicals used to water-based forms. As indicated, a crucial aspect of the proposed revision request involves the effective control of hydrocarbon emissions which result from industrial processes at the Eastman Kodak Company in Rochester, New York. Prior to EPA taking action on the State proposal, it was necessary for the State to certify to EPA that a compliance schedule by which Kodak would reformulate reactive to water-based solvents and control the remaining emissions using conventional methods had been obtained, thereby guaranteeing the required emission reduction necessary to obviate the need for the I/M program upstate.

The Commissioner's revised Order of Consent to Kodak requires control and reformulation of its process solvents by June 30, 1976. This extension was necessary to allow Kodak additional time to obtain water-based solvents necessary for its operation.

This notice is issued to advise the public that comments may be submitted on whether the revised control strategy should be approved or disapproved as required by Section 110 of the Clean Air Act. Only comments received on or before September 2, 1975 will be considered. The Administrator's decision to approve or disapprove the proposed plan revision is based on whether it meets the requirements of section 110(a)(2)(A)-(H) and EPA regulations in 40 CFR 51.

Copies of the plan revision submission are available for public inspection during normal business hours at the Office of Public Affairs, EPA Region II, 26 Federal Plaza, New York, New York 10007 and at the Freedom of Information Center, EPA, 401 M Street, S.W., Washington, D.C. 20460. All comments should be addressed to the Regional Administrator, Environmental Protection Agency, Region II, 26 Federal Plaza, New York, New York 10007.

(42 U.S.C. 1857c-5)

Dated: July 22, 1975.

M. M. HANSLER,
Regional Administrator, Environmental Protection Agency, Region II.

[FR Doc.75-19812 Filed 7-31-75;8:45 am]

[40 CFR Part 52]

[FRL 408-6]

APPROVAL AND PROMULGATION OF IMPLEMENTATION PLANS

Revision to Washington Implementation Plan

On May 31, 1972 (37 FR 10842), pursuant to Section 110 of the Clean Air Act, as amended, and 40 CFR Part 51, the Administrator of the Environmental Protection Agency (EPA) approved, with specific exceptions, the State of Washington Air Quality Implementation Plan (SIP). Subsequently, pursuant to a ruling in early 1973 by the United States Court of Appeals for the District of Columbia in the case *Natural Resources Defense Council v. Environmental Protection Agency*, 475 F 2d 968 (D.C. 1973), the Administrator disapproved all State plans with respect to maintenance of standards.

Pursuant to the above court order, on June 18, 1973 (38 FR 15834), the Administrator promulgated requirements directing states to submit implementation plan revisions by August 15, 1973, to provide for preconstruction review and approval of indirect sources of air pollution to insure maintenance of standards. Also pursuant to the court order, on February 14, 1974 EPA promulgated an indirect source regulation to be incorporated into the implementation plans of those states which had not submitted state regulations.

On June 14, 1974, the State of Washington submitted to EPA amendments to the Washington Administrative Code (WAC) 18-24—State Jurisdiction Over Motor Vehicles—to provide for preconstruction review and approval of complex (indirect) sources of air pollution as a revision to the SIP. The approval of the amended regulation by the Administrator was published on November 21, 1974 (39 FR 40855). On June 26, 1975, the Governor of Washington submitted a further revision to the Washington SIP which repeals the program of review for construction or modification of complex sources. This revision was submitted after proper notice and public hearing, in accordance with 40 CFR 51.4 and 51.6.

In his letter to the Administrator, the Governor indicated that the State's action was prompted in part by uncertainties about the future of the indirect source program nationally. On December 30, 1974, (39 FR 45014) the Administrator announced suspension, pending further notice, of the implementation of the indirect source review procedures under the federal regulation, 40 CFR 52.22(b). The suspension, however, had no effect on the applicability or validity of existing state indirect source laws or regulations. On July 3, 1975 (40 FR 28064), the Administrator announced an indefinite suspension of the federal indirect source regulation. The July 3 notice further indicated that EPA believes that an indirect source regulation is most effective when implemented at the state or local level, not the federal level. EPA encourages states to adopt indirect source regulations, and to continue to enforce those already adopted.

The Administrator is required, under Section 110 of the Act, to approve or disapprove any proposed revision submitted for EPA's approval by a state. Interested persons are invited to participate in this rulemaking by submitting written comments, preferably in triplicate, to the Regional Administrator, Region X, EPA, 1200 Sixth Avenue, Seattle, Washington 98101, Attention: Ms. K. Higley.

It should be noted that if the repeal of the State's complex source review regulation is approved as a SIP revision, it would be necessary for EPA to repromulgate, for purposes of national consistency, 40 CFR 52.2495. Section 52.2495 disapproves the State plan to the extent that it does not provide for indirect source review and incorporates by reference 40 CFR 52.22(b), the federal indirect source regulation, into the Washington SIP. However, as stated in the July 3, FEDERAL REGISTER, the federal regulation has been suspended indefinitely, so EPA's repromulgation of § 52.2495 will have no practical effect unless and until such time as the federal regulation is reinstated. EPA's action would be taken only to maintain consistency in providing for an indirect source review regulation in all implementation plans.

Copies of the proposed revision are available for public review at the EPA Regional Office listed above and also at the EPA Freedom of Information Center, 401 M Street SW, Washington, D.C. 20460 and the State of Washington Department of Ecology, Headquarters Office, St. Martins College, Lacey, Washington. Copies of all public comments received shall also be available for public review at the above addresses.

This Notice is published under the authority of Section 110 of the Clean Air Act, as amended. (42 U.S.C. 1857c-5).

Dated: July 29, 1975.

CLIFFORD V. SMITH,
Regional Administrator.

[FR Doc.75-19953 Filed 7-31-75;8:45 am]

[40 CFR Part 180]

[PRL 409-2; PP 5E1585/P5]

PESTICIDE PROGRAMS; TOLERANCES AND EXEMPTIONS FROM TOLERANCES

Cross-Linked Nylon-Type Encapsulating Polymer; Proposed Exemption From Requirement of a Tolerance

AGCHEM Division of Penwalt Corp., PO Box 1297, Tacoma WA 98401, submitted a pesticide petition (PP 5E1585) to the Environmental Protection Agency (EPA). This petition proposed an exemption from the requirement of a tolerance for the cross-linked nylon-type polymer formed by the reaction of a mixture of sebacoyl chloride and polymethylene polyphenylisocyanate with a mixture of ethylene diamine and diethylenetriamine when used as an inert encapsulating material for formulations of the insecticide methyl parathion applied before harvest to apples and pears.

The data submitted in the petition and other relevant material have been evaluated. There are existing tolerances for residues of methyl parathion or its methyl homolog *per se* at 1 part per million in or on apples and pears (40 CFR 180.121), and these tolerances are adequate to cover residues from the proposed uses. There is no reasonable expectation of residues in meat, milk, poultry, or eggs, and § 180.6(a)(3) applies. The proposed exemption from the requirement of a tolerance established by amending Section 180.1028 will protect the public health.

Any person who has registered or submitted an application for the registration of a pesticide under the Federal Insecticide, Fungicide, and Rodenticide Act which contains any of the ingredients listed herein may request, on or before September 2, 1975, that this proposal be referred to an advisory committee in accordance with Section 408(e) of the Federal Food, Drug, and Cosmetic Act.

Interested persons are invited to submit written comments on this proposal to the Federal Register Section, Technical Services Division (WH-569), Office of Pesticide Programs, Environmental Protection Agency, Room 401, East Tower, 401 M Street, SW, Washington, DC 20460. Three copies of the comments should be submitted to facilitate the work of the Agency and others interested in inspecting them. The comments must be received within 30 days from the publication of this notice and should bear a notation indicating the subject (PP 5E1585/P5). All written comments filed pursuant to this notice will be available for public inspection in the office of the Federal Register Section from 8:30 a.m. to 4:00 p.m. Monday through Friday.

Dated: July 28, 1975.

JOHN B. RITCH, Jr.,
Director,
Registration Division.

AUTHORITY: Sec. 408(e), Federal Food, Drug, and Cosmetic Act [21 U.S.C. 346a(e)].

It is proposed that Part 180, Subpart D, be amended by revising § 180.1028 to include apples and pears among those agricultural commodities on which residues of the cross-linked nylon-type encopsulating polymer used as an inert encapsulating material for formulations of methyl parathion is exempted from the requirement of a tolerance. It is proposed that this section be revised to read as follows.

§ 180.1028 Cross-linked nylon-type encapsulating polymer; exemption from the requirement of a tolerance.

The cross-linked nylon-type polymer formed by the reaction of a mixture of sebacoyl chloride and polymethylene polyphenylisocyanate with a mixture of ethylenediamine and diethylenetriamine is exempted from the requirement of a tolerance when used as an inert encapsulating material for formulations of methyl parathion applied to growing alfalfa; apples and pears; corn (field and sweet); cotton; forage grasses; soybeans; peas (applied before pods form); and barley, oats, and wheat (applied before heads form).

[FR Doc.75-19954 Filed 7-31-75;8:45 am]

FEDERAL ENERGY ADMINISTRATION

[10 CFR Part 212]

PRICE AND OCTANE NUMBER INFORMATION AND POSTING

Notice of Proposed Rulemaking and Public Hearing

The Federal Energy Administration hereby gives notice of a proposed rulemaking and public hearing to consider whether to amend the octane number posting requirement of 10 CFR 212.129 by revising the definition of "Octane number" in 10 CFR 212.31, to specify the Research Octane Number (RON).

BACKGROUND

On January 15, 1974, the Federal Energy Office (FEO) adopted § 212.129 of the Mandatory Petroleum Price Regulations requiring retail sellers of gasoline and No. 2-D diesel fuel to post in a prominent place on each pump used to dispense such fuels the maximum lawful price of the product and the octane number or numbers of the gasoline dispensed from that pump. These requirements appeared substantially in the form that had been promulgated originally by the Cost of Living Council (CLC) in November 1973, and called for posting in a manner to be prescribed by FEO. The manner so prescribed was on a form (CLC-9004A) prepared by CLC. When authorization for that form lapsed, its subsequent unavailability made compliance with the posting rule difficult for many sellers. Additionally, statutory authority (the Economic Stabilization Act of 1970) under which CLC initially adopted the regulation, expired on April 30, 1974.

Accordingly, on August 5, 1974, the Federal Energy Administration (FEA) issued notice (39 FR 28646, August 9, 1974) of a proposal to amend § 212.129 by revising the prescribed method of posting to eliminate the requirement that a CLC form be used and solicited comments "on the factual relationship between the proposed octane and price posting regulations and the FEA's statutory authority" to amend the regulation "in light of the changes in statutory authority which have occurred since the initial issuance of the regulations." Based upon the premise that "octane numbers are a primary indication of the quality of gasoline and that a reduction in octane number without a change in price is the same as a price increase", FEA made the preliminary determination that the Emergency Petroleum Allocation Act of 1973 ("EPAA", Pub. L. 93-159, as amended, Pub. L. 93-511) provides sufficiently broad statutory authority to support the proposed regulation.

Preliminary comments of the Administrator of the Environmental Protection Agency (EPA), which were included with the initial notice and published at a later date, foresaw "no unfavorable impacts on the quality of the environment" as a result of the proposed amendment. Written comments, more than half of which were from oil companies, were received from approximately 30 interested persons. That number included further comments from EPA, as well as comments from the Federal Trade Commission (FTC), a newspaper, several trade associations, the Public Interest Campaign, the State of New York, a petroleum refiner, and the American Automobile Association.

A public hearing was held on November 5 at which three interested parties presented oral statements with emphasis in two major areas: (1) FEA authority to promulgate an octane posting regulation, and (2) alternative octane number computation methods.

On February 5, 1975, after consideration of all the comments and oral presentations, FEA determined that the amendment should be adopted substantially as proposed (40 FR 6323, February 1, 1975). The February 5 amendment differed from the previous posting requirement in that it eliminated the required use of CLC forms, and looked ahead to the eventual effective date for the FTC's octane posting regulation by providing that sellers may comply with the FEA requirement by complying with the proposed FTC regulation, whether required by the FTC to do so or not.

COMPUTATION OF OCTANE NUMBER

Section 212.31 of the price regulations defines "Octane number" as

"the octaine number derived from the sum of Research (R) and Motor (M) octane numbers divided by two (R+M)/2. The research octane (R) and motor octane number (M) shall be as described in the American Society for Testing and

Materials (ASTM) "Standard Specifications for Gasoline" D439-70, and subsequent revisions, and ASTM Test Methods D2699 and D2700."

Although FEA had not proposed in the February 5 rulemaking to revise the definition of octane number, FEA received comments and heard oral testimony during the course of the proceeding that raised certain questions concerning the continued suitability of the (R+M)/2 formula. The EPA, for example, which had preliminarily concluded that the proposed amendment would have no adverse impact on the environment, commented that

"there is still some concern as to whether the posted octane value should be the anti-knock index (AKI) which averages the Research Octane Number (RON) and the Motor Octane Number (MON) or some other formula. It is generally accepted that, compared to either RON or MON alone, the AKI is the more technically correct over the current mix of cars and is, therefore, a more useful basis for an octane rating system. However, the posted AKI value may encourage octane overbuying since the AKI is typically four numbers less than the RON with which the consumer may be more familiar."

One proposal to eliminate the possible confusion adverted to by EPA that might result from use of the (R+M)/2 formula—which yields a number four points lower than the RON number—suggested the addition of four points to the AKI, or the (R+M)/2 number, *i.e.*, [(R+M)/2]+4.

After considering these comments, FEA concluded that it should defer to the conclusion of the FTC-based upon the Commission's previous in-depth consideration of the issue of octane posting formulae—that (R+M)/2 "is the simplest, [most] technically precise, and meaningful indication of road octane performance for premium grade requirement cars on the road and also for the majority of regular grade requirement cars . . .", and that "[a]ny change in the posted number by FEA at [that] time would only serve to confuse the motoring public, particularly as the octane numbers required to be posted since November of 1973 have been based on the (R+M)/2 formulation." Moreover, sound policy considerations dictated that the potential for conflicting posting requirements by FEA and FTC be avoided.

Since the February 5 amendment, however, the FEA staff has completed an independent technical analysis of the octane number issue. The conclusions of this staff study are reported in "Automobile Octane Requirement, Fuel Economy and Petroleum Conservation", dated May 1975, and indicate that FEA should adopt the Research Octane Number (RON). Although FEA has not reached any final decisions concerning the conclusions and recommendations set forth in this staff study, FEA has determined on the basis of the study and other information received from interested persons that continued deference to the technical conclusions of the FTC may no longer be justified. FEA is therefore proposing to modify its octane posting requirement so as to base it upon the Research Octane Number (RON). However, comments are solicited from interested parties on this proposal and on any other alternative methods of determining the appropriate octane number to be posted (including, but not limited to, (R+M)/2, [(R+M)/2]+4, and Motor Octane Number), so that the preliminary conclusions of FEA's staff technical analysis may be considered in the context of formal rulemaking proceedings before a final decision as to the appropriate octane number definition is reached. In the event that FEA reaches a final decision to depart from the present use of (R+M)/2, a conforming change would be made in § 212.129 to eliminate the current provision allowing compliance with the proposed FTC regulation. Interested persons may obtain a copy of the FEA staff technical analysis from Room 2214, 2000 M Street, N.W., Washington, D.C.

Procedures for Written Comments and Public Hearing

Interested persons are invited to participate in this rulemaking by submitting data, views, or arguments with respect to the proposed amendment set forth in this notice to Executive Communications, Room 3809, Federal Energy Administration, Box DZ, Washington, D.C. 20461.

Comments should be identified on the outside of the envelope and on documents submitted to FEA Executive Communications with the designation "Price and Octane Number Information and Posting." Fifteen copies should be submitted. All comments received by August 21, 1975 before 4:30 p.m., e.d.t. and all relevant information, will be considered by the Federal Energy Administration before final action is taken on the proposed amendment.

Any information or data considered by the person furnishing it to be confidential must be so identified and submitted in writing, one copy only. The FEA reserves the right to determine the confidential status of the information or data and to treat it according to that determination.

The public hearing in this proceeding will be held at 9:30 a.m., e.d.t., on Tuesday, August 26, 1975, and will be continued, if necessary on Wednesday, August 27, 1975, in Room 2105, 2000 M St., N.W., Washington, D.C., in order to receive comments from interested persons on the matters set forth herein.

Any person who has an interest in the proposed amendment issued today, or who is a representative of a group or class of persons that has an interest in today's proposed amendment, may make a written request for an opportunity to make oral presentation. Such a request should be directed to Executive Communications, FEA, and must be received before 4:30 p.m., e.d.t., on Monday, August 18, 1975. Such a request may be hand-delivered to Room 3309, Federal Building, 12th & Pennsylvania Avenue, N.W., Washington, D.C., between the hours of 8:00 a.m. and 4:30 p.m., Monday through Friday. The person making the request should be prepared to describe the interest concerned; if appropriate, to state why he is a proper representative of a group or class of persons that has such a interest; and to give a concise summary of the proposed oral presentation and a phone number where he may be contacted through Friday, August 22, 1975. Each person selected to be heard will be so notified by the FEA before 4:30 p.m., e.d.t., Wednesday, August 20, 1975 and must submit 100 copies of his statement to Executive Communications, FEA, Room 2214, 2000 M St., N.W., Washington, D.C. 20461, before 4:30 p.m., e.d.t., on Monday, August 25, 1975.

The FEA reserves the right to select the persons to be heard at the hearing, to schedule their respective presentations and to establish the procedures governing the conduct of the hearing. The length of each presentation may be limited, based on the number of persons requesting to be heard.

An FEA official will be designated to preside at the hearing, which will not be a judicial or evidentiary-type hearing. Questions may be asked only by those conducting the hearing, and there will be no cross-examination of persons presenting statements. Any decision made by the FEA with respect to the subject matter of this proposal will be based on all information available to the FEA. At the conclusion of all initial oral statements, each person who has made an oral statement will be given the opportunity, if he so desires, to make a rebuttal statement. The rebuttal statements will be given in the order in which the initial statements were made and will be subject to time limitations.

Any interested person may submit questions, to be asked of any person making a statement at the hearing, to Executive Communications, FEA, before 4:30 p.m., e.d.t., Friday, August 22, 1975. Any person who wishes to ask a question at the hearing may submit the question, in writing, to the presiding officer. The FEA or the presiding officer, if the question is submitted at the hearing, will determine whether the question is relevant, and whether the time limitations permit it to be presented for answer.

Any further procedural rules needed for the proper conduct of the hearing will be announced by the presiding officer.

A transcript of the hearing will be made and the entire record of the hearing, including the transcript, will be retained by the FEA and made available for inspection at the Administrator's Reception Area, Room 3400, Federal Building, 12th & Pennsylvania Avenue, N.W., Washington, D.C., between the hours of 8:00 a.m. and 4:30 p.m., Monday through Friday. Any person may purchase a copy of the transcript from the reporter.

As required by section 7(c)(2) of the Federal Energy Administration Act of

1974 (Pub. L. 93-275), a copy of this notice has been submitted to the Administrator of the Environmental Protection Agency for his comments concerning the impact of this proposal on the quality of the environment. The Administrator had no comments to offer on the proposal.

This proposal has been reviewed in accordance with Executive Order 11821, issued November 27, 1974, and has been determined not to be of a nature that requires an evaluation of its inflationary impact pursuant to Executive Order 11821.

(Emergency Petroleum Allocation Act of 1973, Pub. L. 93-159, as amended, Pub. L. 93-511; Federal Energy Administration Act of 1974, Pub. L. 93-275; E.O. 11790, 39 FR 23185.)

In consideration of the foregoing, it is proposed to amend Part 212, Chapter II of Title 10 Code of Federal Regulations, as set forth below.

Issued in Washington, D.C. July 29, 1975.

ROBERT E. MONTGOMERY, JR.,
General Counsel,
Federal Energy Administration.

Section 212.31 is amended by revising the definition of "Octane number" to read as follows:

§ 212.31 Definitions.

* * * * *

"Octane number" means the Research Octane Number (RON) as described in the American Society for Testing and Materials (ASTM) "Standard Specifications for Gasoline" D439-70, and subsequent revisions, and ASTM Test Method D2699.

* * * * *

[FR Doc.75-20114 Filed 7-30-75;9:53 am]

INTERSTATE COMMERCE COMMISSION

[49 CFR Parts 1300, 1305, 1307, 1309]

[Ex Parte No. 261 (Sub-No. 1)]

FREIGHT FORWARDERS AND NON-VESSEL OPERATING COMMON CARRIERS BY WATER (NVO)

Tariffs Containing Joint Rates and Through Routes

At a general session of the Interstate Commerce Commission, held at its office in Washington, D.C., on the 27th day of June, 1975.

It appearing, That the Interstate Commerce Commission by its report on further reconsideration in Ex Parte No. 261, *International Joint Rates and Through Routes,* I.C.C., decided June 27, 1975, concluded that the issue of participation of freight forwarders and NVO's in joint rate-international through route tariffs should be considered and resolved in a separate sub-numbered proceeding;

It further appearing, That with respect to freight forwarder participation in international joint rate and through route tariffs the initial question to be resolved is whether there is statutory authority for freight forwarders to establish such joint rates and in the event this question is answered in the affirmative than the issue to be considered is whether, as a matter of policy, freight forwarders should be allowed to establish such joint rates and similar issues appear to relate to NVO's participation in such joint rates;

And it further appearing, That in addition to the discussion of the matter of participation in international joint rate and through route tariffs by freight forwarders and NVOs set forth in the prior reports in Ex Parte No. 261 the discussion in Investigation Into Status of Freight Forwarders, 339 I.C.C. 711, 807-809 appears to be relevant to the issues involved in this proceeding.

It is ordered, That a rule-making proceeding be, and it is hereby, instituted under the Interstate Commerce Act and the Administrative Procedure Act looking toward the possible application of 49 C.F.R. 1300, 1307, and 1308 to the intermodal operations of freight forwarders and NVOs between points in the United States and points in foreign countries;

It is further ordered, That persons intending to take an active part in this proceeding by filing and receiving evidence and otherwise participating as a party be, and they are hereby, directed to file with the Interstate Commerce Commission, Office of Proceedings, Room 5342, Washington, D.C. 20423, on or before August 11, 1975, an original and 2 copies of a statement of intent to participate and that thereafter a service list of parties to the proceeding will be circulated to those persons that filed notice of intent to participate. Persons not timely filing a statement of intention by August 11, 1975, will not be permitted to participate except upon a showing of good cause for such late participation and leave granted;

It is further ordered, That after the preparation of the service list a procedural order will be entered by the Commission directing the further procedures that must be followed in this proceeding;

And it is further ordered, That notice of this order shall be given to the general public by depositing a copy in the Office of the Secretary, Interstate Commerce Commission, Washington, D.C. and by filing a copy with the Director, Office of the Federal Register, for publication in the FEDERAL REGISTER.

By the Commission.

[SEAL] ROBERT L. OSWALD,
Secretary.

[FR Doc.75-20100 Filed 7-31-75;8:45 am]

FEDERAL RESERVE SYSTEM

[12 CFR Part 226]

[Reg. Z]

TRUTH IN LENDING

Fair Credit Billing Amendments

On May 5, 1975, the Board of Governors published for comment in the *Federal Register* (40 F.R. 19489) proposed regulations implementing the Fair Credit Billing Act (Title III of Pub. L. 93-495). The comment period on this proposal was initially set to terminate on May 30 and was subsequently extended through June 20, 1975 (40 F.R. 23896). Following the receipt of approximately 300 comments the Board on July 24, 1975, announced in the *Federal Register* (40 F.R. 30986) its intent to publish revised regulations implementing the Fair Credit Billing Act (Title III of Pub. L. 93-495) for comment and to hold informal hearings August 5 and 6, 1975, on these revised proposals. The comment period on these revised regulations, initially set to terminate on August 12, has been extended to August 18, 1975.

The changes made in revised regulatory proposals contained herein are responsive to comments received. Many of the changes are minor adjustments in drafting to eliminate ambiguities. The more significant alterations in the proposed regulations which result in substantive revisions include:

(1) The definition of a billing error (§ 226.2(j)(1)) has been refined to specifically include:

(a) A misdescription or insufficient description of the transaction,

(b) A reflection of a transaction which was not made to the customer or to someone authorized to use his account and from which use the customer receives no benefit, or

(c) A misstatement as to the amount of the transaction or as to the date that the transaction took place.

(2) The definition of billing error (§ 226.2(j)(3)) has also been adjusted to reflect goods or services not accepted because they differ from what was specified by agreement in that they were delivered in the wrong quantity, to the wrong location, or were delivered late. However, any dispute with respect to the quality of goods or services in the physical possession of the customer is expressly excluded from this particular definition of billing error.

(3) Section 226.4(i) relating to price differentials offered by sellers for payment in cash has been amended to include surcharges of up to five per cent. Such surcharges under the amended proposal may be imposed without the need to disclose them as part of the finance charge.

(4) Draft language has been included in § 226.6(b)(2) to set forth proposed rules regarding the treatment of inconsistent State laws under section 171(a) of the Act.

Particular difficulty has been experienced in drafting these provisions in light of (1) the need to carry out the Congressional direction that State law shall be preempted only to the extent inconsistent with Federal law and shall be preserved to the extent it gives "greater protection" to consumers; and (2) the difficulty of wending through the diversity of State provisions, of ascertaining which items can be considered in isolation or should be considered as steps in procedure and, in many instances, of deciding what constitutes "greater protection."

Comment is invited (especially from persons with experience with State law)

on the sufficiency and clarity of the proposed rules, as well as on any other aspects of the implementation of section 171(a).

(5) The statement of fair credit billing rights required to be given to new customers initially and semiannually thereafter (§ 226.7(a)(9) and § 226.7(d)) may be printed on both sides of one page and only those rights applicable to a given creditor's plan need be included.

(6) The required disclosure on the periodic statement of the outstanding balance at the beginning and close of the billing cycle in § 226.7(b)(1)(i) and (ix) has been expanded to include a specific indication when the outstanding balance is a credit balance.

(7) The provisions dealing with the identification of transactions on a periodic statement (§ 226.7(b)(1)(ii)) have been amended to cover cash advance transactions. In addition, the footnoted definition of related persons has been adjusted to include franchised or licensed sellers of the creditor's product, sellers who assign or sell open end customer sales accounts, and sellers who arrange for open end credit. These provisions implement section 411 of Title IV of Pub. L. 93-495 and were initially published in the FEDERAL REGISTER on June 24, 1975 (40 F.R. 26571).

(8) The rules regarding prompt crediting of payments (§ 226.7(g)) have been adjusted as follows:

(a) Each creditor must specify at least one location at which payments received will be credited as of the date of receipt.

(b) Payments received at such locations must be credited as of the date of receipt, except that during a transitional period, partial payments on accounts where finance charges are computed on the basis of daily balances or average daily balances received at such address must be credited promptly (but in no event later than 3 business days following the date of receipt). Delayed crediting in these cases is allowed to provide a transition period for creditors to overcome operational problems. The length of this transition period has yet to be determined.

(c) If the creditor accepts payments at locations other than that specified in paragraph (a) above, crediting of such payments may be delayed up to 3 business days, provided the customer is notified of the possibility of such delay.

(d) Payments need not be credited as of the date of receipt, if a delay in crediting does not result in the imposition of finance charges or later payment charges. In any event, the crediting date of payments would be disclosed on the customer's periodic statement under the proposed amendment to § 226.7(b)(iii).

(e) If the creditor fails to credit payments in accordance with the timing provisions of (b), (c), or (d), he must adjust the customer's account during the next billing cycle for any finance charges that were imposed as a result of the delay.

(9) The provisions relating to prompt refund of overpayments (§ 226.7(h)) have been adjusted to remove the reference to standing authorizations for refunds to customers. However, overpayments must be credited in the same manner as are regular payments, and refunds must be made within 5 business days of receipt of a specific refund request.

(10) The provision relating to the assertion of claims and defenses against a card issuer when the merchant fails to satisfactorily resolve disputes as to goods or services (§ 26.13(i)) has been adjusted to exclude cash advance check transactions which are unrelated to any specific purchase of goods or services. The regulation has been clarified to indicate that the mere honoring of a credit card does not remove the distance and dollar amount limitations set forth in the statutory section. A new provision has been added prohibiting the issuance of an adverse credit report merely because the customer asserts his statutory rights. The footnote discussing tort claims has been deleted as unnecessary, because of the statutory limitations on recovery to the amount outstanding in the customer's account.

(11) The provision relating to prompt notification of returns (§ 226.13(k)) has been amended to require that the seller, within 5 business days of any return, transmit notice thereof into the normal channels through which charges are handled and that the customer's card issuer credit the customer's account within 3 business days of receipt of such notice.

(12) The provisions prohibiting certain acts by card issuers (§ 226.13(l)) have been amended to require card issuers to notify participating merchants of the invalidity of any contract provisions prohibiting merchants from offering discounts for cash payments in lieu of use of a credit card or from imposing surcharges on credit card purchases. In addition, the provision prohibiting tie-in services has been clarified to the effect that a card issuer may not require a participating merchant to open a *deposit* account or to procure any other *service not essential to the operation of a credit card plan*. The term "device" has been omitted from this provision.

(13) The provision relating to the correction of billing errors (§ 226.14(a)) has been amended to permit the creditor to rely on a customer's oral agreement that any alleged error has been resolved to his satisfaction; the requirement of written notification by the customer indicating that the dispute has been resolved has been omitted.

(14) The provision relating to the adjustment of finance charges on disputed amounts (§ 226.14(b)) has been amended to clarify that the creditor need adjust the customer's account only where the investigation of a billing dispute indicates that an error has been made, including any error in the amount, description, or date of the transaction, failure to mail the statement to the customer's current address, in billing for goods or services not delivered or accepted by the customer in accordance with any agreement, or any accounting error in the imposition of charges to the account. However, if the creditor has made no error, then he may collect finance charges as usual. In addition, this section has been clarified to the effect that a creditor need not remove from a customer's account and place into a suspense or other account any disputed amounts as well as finance charges on the disputed amounts during the error resolution period. However, the creditor must clearly disclose on the periodic statement that the customer need not pay any amount in dispute. A specific amount in dispute need not be identified or disclosed on the periodic periodic statement.

(15) The provisions dealing with prohibited offsets (§ 226.14(c)) have been clarified to the effect that they only relate to accounts maintained by the creditor. In addition, these provisions have been amended to provide that the creditor must reverse any automatic debiting of a customer's account if he receives written notice of a billing error within 16 days of mailing the periodic statement.

(16) The provisions relating to credit reports on amounts in dispute (§ 226.14(e)) have been amended to require creditors, in the case where notification of a billing error has been received subsequent to the issuance of a delinquent credit report, to give notice of the billing dispute to only those parties who received the report of delinquency and who are in the business of collecting and disseminating information about the creditworthiness of customers. Notification to such parties must occur within one billing cycle.

Pursuant to the authority granted in 15 U.S.C. 1604 (1970) the Board proposes to amend Regulation Z, 12 CFR Part 226, as follows:

1. To implement section 302, § 226.1(a) would be amended as follows:

a. Section 226.1(a)(1) is revised as set forth below.

b. Section 226.1(a)(2) is amended by inserting the following sentence immediately before the last sentence to read as set forth below.

§ 226.1 Authority, scope, and purpose, etc.

(a) *Authority, scope, and purpose.* (1) This Part comprises the regulations issued by the Board of Governors of the Federal Reserve System pursuant to Title I (Truth in Lending Act) and Title V (General Provisions) of the Consumer Credit Protection Act, as amended (15 U.S.C. 1601 et seq.). Except as otherwise provided herein, this Part, within the context of its related provisions, applies to all persons who are creditors, as defined in paragraph(s) of § 226.2.

(2) * * * In addition, this part is designed to assist the customer to resolve credit billing disputes in a fair and timely manner, to regulate certain billing and credit card practices, and to strengthen the legal rights of consumers. * * *

§§ 226.2, 226.13 [Amended]

2. Certain paragraphs of §§ 226.2 and 226.13 would be redesignated as shown below.

Old section No.	New section No.
226.13(a)(1)	226.2(a)
226.13(a)(2)	226.2(c)
226.13(a)(3)	226.2(l)
226.13(a)(4)	226.2(m)
226.13(a)(6)	226.2(r)
226.13(a)(7)	226.2(ii)
226.2(a)	226.2(b)
226.2(b)	226.2(d)
226.2(c)	226.2(e)
226.2(d)	226.2(f)
226.2(e)	226.2(g)
226.2(f)	226.2(h)
226.2(g)	226.2(i)
226.2(h)	226.2(k)
226.2(i)	226.2(n)
226.2(j)	226.2(o)
226.2(k)	226.2(p)
226.2(l)	226.2(q)
226.2(m)	226.2(s)
226.2(n)	226.2(t)
226.2(o)	226.2(u)
226.2(p)	226.2(v)
226.2(q)	226.2(w)
226.2(r)	226.2(x)
226.2(s)	226.2(y)
226.2(t)	226.2(z)
226.2(u)	226.2(aa)
226.2(v)	226.2(bb)
226.2(w)	226.2(dd)
226.2(x)	226.2(ee)
226.2(y)	226.2(ff)
226.2(z)	226.2(gg)
226.2(aa)	226.2(hh)
226.2(bb)	226.2(jj)
226.2(cc)	226.2(kk)
226.2(dd)	226.2(ll)

3. To implement sections 103 and 161, in § 226.2, redesignated paragraphs (h), (p), (q), (s), (u), and (x) would be revised and new paragraphs (j) and (cc) would be added as set forth below:

§ 226.2 Definitions and rules of construction.

* * * * *

(h) "Arrange for the extension of credit" means to provide or offer to provide consumer credit which is or will be extended by another person under a business or other relationship pursuant to which the person arranging such credit

(1) Receives or will receive a fee, compensation, or other consideration for such service, or

(2) Has knowledge of the credit terms and participates in the preparation of the contract documents required in connection with the extension of credit.

It does not include honoring a credit card or similar device where no finance charge is imposed at the time of that transaction.

* * * * *

(j) "Billing error" means:

(1) A reflection on or with a periodic statement of an extension of credit which was not made to the customer or to a person who had actual, implied, or apparent authority of the customer to use the account and from which use the customer received no benefit, or, if made, was misidentified, insufficiently identified, or was not in the amount indicated or on the date specified on or with the periodic statement, or

(2) A reflection on a periodic statement of an extension of credit or indebtedness for which the customer requests explanation or clarification, including requests for copies of documentary evidence of the indebtedness reflected therein, or

(3) A reflection on a periodic statement of an extension of credit for property or services not accepted by the customer or his designee, or not delivered to the customer or his designee in accordance with any agreement made in connection with the transaction,[1] or

(4) Any failure to properly reflect on a periodic statement, a payment or other credit to the customer's account, or

(5) A computation error or similar error of an accounting nature made by the creditor on a periodic statement, including errors in computing finance charges or late payment charges, or

(6) A failure to mail or deliver a customer's periodic statement to his current designated address, if the creditor has received notification of the change of address at least 10 days prior to the closing date of a billing cycle for which a finance charge, late payment charge, or an additional minimum payment is imposed.

* * * * *

(p) "Consumer credit" means credit offered or extended to a natural person, in which the money, property, or service which is the subject of the transaction is primarily for personal, family, household, or agricultural purposes. "Consumer loan" is one type of "consumer credit."

(q) "Credit" means the right granted by a creditor to a customer to defer payment of debt, incur debt and defer its payment, or purchase property or services and defer payment therefor. (See also paragraph (jj) of this section.)

* * * * *

(s) "Creditor" means a person who in the ordinary course of business regularly extends or arranges for the extension of consumer credit, or offers to extend or arrange for the extension of such credit, which is payable by agreement in more than four instalments, or for which the payment of a finance charge is or may be required, whether in connection with loans, sales of property or services, or otherwise. For purposes of the requirements of §§ 226.7(a) (6), (7), (8), and (9); 226.7(b) (1) (i), (ii), (iii), (ix), and (x); 226.7(b) (2); 226.7 (c), (d), (f), (g), (h), and (i); 226.13; and 226.14, the term "creditor" shall also include card issuers, whether or not the payment of a finance charge is or may be required. For purposes of the requirements of § 226.4(i) and 226.13(k), the term "creditor" shall include any person who honors a credit card.

* * * * *

[1] The delivery of property or services different from that described in any agreement, the delivery of the wrong quantity, late delivery, or delivery to the wrong location shall be considered to be a billing error subject to this paragraph, but any dispute with respect to the quality of property in the physical possession of the customer or services performed for the customer shall not be considered a billing error under this paragraph.

(u) "Customer" means (1) a cardholder or (2) a natural person to whom consumer credit is offered or to whom it is or will be extended, and includes a comaker, endorser, guarantor, or surety for such natural person who is or may be obligated to repay the extension of consumer credit.

* * * * *

(x) "Open end credit" means consumer credit extended on an account pursuant to a plan under which (1) the creditor may permit the customer to make purchases or obtain loans, from time to time, directly from the creditor or indirectly by use of a credit card, check, or other device, as the plan may provide; (2) the customer has the privilege of paying the balance in full or in instalments; and (3) a finance charge may be computed by the creditor from time to time on an outstanding unpaid balance. For purposes of the requirements of §§ 226.7(a) (6), (7), (8), and (9); 226.7(b) (1) (i), (ii), (iii), (ix), and (x); 226.7(b) (2); 226.7 (c), (d), (f), (g), (h), and (i); 226.13 (i), (j), and (k); and 226.14, the term includes consumer credit extended on an account by use of a credit card, whether or not a finance charge may be imposed. The term does not include negotiated advances under an open end real estate mortgage or a letter of credit.

* * * * *

(cc) "Proper written notification of a billing error" is any written notification (other than notice on a payment medium or other material accompanying the periodic statement if the creditor so stipulates in the disclosure required by § 226.7(a)(9), (d), and (i)), received at the address disclosed under § 226.7 (b)(1)(x) within 60 days of the first mailing or delivering to the customer's current designated address (as required in § 226.7(b)) of the periodic statement on which the disputed item(s) or amount(s) is reflected in which the customer

(1) Sets forth or otherwise enables the creditor to identify the name and account number (if any) of the customer,

(2) Indicates the customer's belief that the periodic statement contains a billing error and the suspected amount of such error, and

(3) Sets forth the reasons for such belief, to the extent applicable or known by the customer.

* * * * *

§ 226.3 [Amended].

4. Footnote in § 226.3 would be redesignated as follows: Footnote 1 is redesignated 1a, footnote 1a is redesignated 1b, and new footnote 1 is added to read as follows:

[1] The delivery of property or services different from that described in any agreement, the delivery of the wrong quantity, late delivery, or delivery to the wrong location shall be considered to be a billing error subject to this paragraph, but any dispute with respect to the quality of property in the physical possession of the customer or services performed for the customer shall not be considered a billing error under this paragraph.

5. To implement section 167, § 226.4(i) would be added as follows:

§ 226.4 Determination of finance charge.

* * * * *

(i) *Price differentials for payments in cash.* (1) Notwithstanding any other provision of this section, any price differential which a person offers, allows, or otherwise makes available for the purpose of inducing payment for a purchase by cash, check, or similar means rather than by use of a credit card account, whether or not a credit card is physically used, is not a finance charge: *Provided*, That:

(i) Such price differential does not exceed 5 per cent when computed or expressed as a percentage of the tag, posted, or advertised price of the property or services which are the subject of the transaction,

(ii) Such price differential is available to all prospective buyers, and that fact is clearly and conspicuously disclosed by a sign or display posted at or near each public entrance to the place of business wherein such price differential is offered, and at all locations within the place of business where a purchase may be paid for, and

(iii) If an offer of property or services is advertised in any medium or if offers are invited or accepted through the mail, over the telephone, or by means other than personal contact between the customer and the person offering such a price differential, and if customers are allowed to pay by use of a credit card or its underlying account and such fact is disclosed in the advertisement, telephone contact, or in other correspondence, the availability of a price differential for payments in cash must be clearly and conspicuously disclosed in any advertisement for such offerings and, in any case, before the transaction has been completed by use of the credit card or its underlying account.

(2) With respect to any price differential to cash purchasers in excess of 5 per cent, the total amount of any such price differential shall constitute a finance charge under § 226.4(a) to be disclosed in accordance with § 226.7(e).

(3) The availability of any price differential for payments in cash may be limited by the person offering such price differentials to certain types of property or services or to certain outlets maintained by the person, provided that such limitations are clearly and conspicuously disclosed, as applicable, in conjunction with any notice as prescribed by paragraphs (ii) and (iii) of this section.

6. To implement section 171(a) and to provide a transition period to obtain new forms, § 226.6 would be amended by revising paragraps (b)(1)(i) and (2) (i) thru (v) and paragraph (k).

§ 226.6 General disclosure requirements.

* * * * *

(b) *Inconsistent State requirements.* (1) With respect to the requirements of this Part, State law is inconsistent with the requirements of the Act and this Part, within the meaning of section 111(a) of the Act to the extent that it:

(i) Requires a creditor to make disclosures or take actions different from the requirements of this Part with respect to form, content, terminology, or time of delivery;

* * * * *

(2)(i) To the extent that any State law with respect to credit billing practices is inconsistent with Chapter 4 of the Act and the implementing provisions of this Part, such State law is preempted, but no such State law is inconsistent if it gives greater protection to the consumer that does this Part. The fact that a creditor must comply with a State law which is inconsistent with this Part does not excuse the creditor from the obligation to comply with this Part. The Board hereby determines that certain State laws are inconsistent and certain State laws are not, within the meaning of sections 171(a) and 111(a) of the Act, as set forth below.

(ii) Subject to the following provisions of § 226.6(b)(2), the issue of whether a State law is inconsistent with this Part, as contemplated by the preceding paragraph, depends upon whether or not a creditor can comply with the State law without violating this Part; if the creditor can comply with the State law without violating this Part, the State law is not inconsistent with this Part, but, if the creditor cannot comply with the State law without violating this Part, the State law is inconsistent with this Part.

(iii) With respect to any State law which is similar to section 161 of the Act in specifying particular actions to be taken by the customer and the creditor in the process of resolving billing errors, if compliance by the customer with such State law as to any stage of the process would constitute noncompliance with this Part, and, hence, cause the customer to lose any rights under this Part, then the State law as to that portion of the process is inconsistent with this Part: *Provided*, That a State law is not inconsistent with this Part to the extent that it permits a customer to set in motion the State procedure for resolving billing errors after the time allowed for setting in motion the comparable procedure under this Part has expired, and in such circumstances (when the time limit imposed by this Part has expired) the entire State law shall have full force and effect.

(iv) With respect to any State law which requires a creditor to notify a customer of the customer's rights or creditor's responsibilities under State law, similar to those under sections 161, 162, or 170 of the Act, such State law is inconsistent with this Part to the extent that it would require the creditor to notify the customer of any provision of State law duplicative of or inconsistent with this Part, and the creditor shall not notify the customer of any such provision. When a creditor gives written notice to any customer of the customer's rights under any provision of State law which would permit a customer to set in motion the State procedure for resolving billing errors after the time allowed for setting in motion the comparable procedure under this Part has expired, the creditor shall clearly and conspicuously set forth in the notice that reliance upon the longer time period available under the State law may cause the customer to lose important rights which could be preserved by acting more promptly under the Federal law.

(v) To the extent that any State law applies to any case not clearly covered by the above determinations, the Board hereby determines that the State law is inconsistent, as contemplated by § 226.6(b)(2)(i); but the Governor, Attorney General or any official of the State having responsibilities under such State law may apply to the Board for a contrary determination.

* * * * *

(k) *Transition period.* Any creditor who can demonstrate that he has taken bona fide steps, prior to October 28, 1975, to obtain printed forms which are necessary to comply with the requirements of this Part may, until such forms are received but in no event later than April 30, 1976, utilize existing supplies of printed forms for the purpose of complying with the disclosure requirements of this Part: *Provided*, That such forms are altered or supplemented as necessary to assure that all of the items of information the creditor is required to disclose to the customer are set forth clearly and conspicuously.

* * * * *

7. To implement sections 127(a)(8), 127(b)(11), 127(c), 163, 164, 165, and 167, § 226.7 would be amended as follows:

a. Paragraph (a)(9) is added as set forth below.

b. The text following the heading of paragraph (b) is redesignated as paragraph (b)(1).

c. Paragraphs (b)(1) through (9) are redesignated as paragraphs (b)(1)(i) through (ix).

d. Paragraph (b)(1)(x) is added as set forth below.

e. Redesignated paragraphs (b)(1)(i), (ii), (iii), (v), and (ix) are revised as set forth below.

f. Paragraph b)(2) is added as set forth below.

g. Paragraph (c)(1) and (2) are revised, paragraph (c)(3) is amended by adding a last sentence, and (c)(4) is added to read as set forth below.

h. Paragraphs (d) and (e) are redesignated as paragraphs (e) and (f); new paragraphs (d), (g), (h), and (i) are added, and redesignated paragraph (e) is revised as set forth below.

§ 226.7 Open end credit accounts—specific disclosures.

(a) * * *

(9) The following notice: *"NOTICE:* See accompanying statement for important information regarding your rights

to dispute billing errors" and a separate statement containing substantially the following text,[8b] as applicable, written clearly and conspicuously, shall accompany such a statement; or the following text without the preceding notice may be included on the statement required by paragraph (a) of this section if disclosed clearly and conspicuously; or the following text may be included on the reverse side of the statement required by paragraph (a) of this section with the following notice on the face of the statement: "*NOTICE:* See reverse side for important information regarding your rights to dispute billing errors.":

IN CASE OF ERRORS ON YOUR BILL

The Federal Truth in Lending Act requires prompt correction of billing mistakes.

1. If you want to preserve your rights under the Act, here's what to do if you think your bill is wrong or if you need more information about an item on your bill:

a. Do not write on the bill. On a separate sheet of paper write [*Alternate:* Write on the bill or other sheet of paper] (you may telephone your inquiry but *doing so will not preserve your rights under this law*) the following:

i. Your name and account number (if any).

ii. Describe the error and why (to the extent you can) you believe it is an error.

If you need only more information, explain the item you are not sure about, and if you wish, ask for evidence of the charge such as a copy of the charge slip. Do not send in your copy of a sales slip or other document unless you have a duplicate copy for your records.

iii. The dollar amount of the suspected error.

iv. Any other information (such as your address) which you think will help the creditor to identify you or the reason for your complaint or inquiry.

b. Send your billing error notice to the address on your bill which is listed after the words: "Send Inquiries to:" [*Alternate:* Send your billing error notice to: (*creditor's name and address*)].

Mail it as soon as you can, but in any case early enough to reach the creditor within 60 days after the bill was mailed to you. If you have authorized your bank to automatically pay from your checking or savings account any credit card bills from that bank, you can stop or reverse payment on any amount you think is wrong by mailing your notice within 16 days after the bill was sent to you. You do not have to meet this 16 day deadline, though, to get your bill corrected.

2. The creditor must acknowledge all letters pointing out possible errors within 30 days of receipt, unless the creditor is able to correct your bill during that 30 days. Within 90 days after receiving your letter, the creditor must either correct the error or show why the creditor believes the bill was correct. Once the creditor has explained the bill, the creditor has no further obligation to you even though you still believe that there is an error, except as provided in paragraph 5 below.

3. After the creditor has been notified, neither the creditor nor an attorney nor a collection agency may send you letters or take other collection action with respect to the amount in dispute; but periodic statements may be sent to you, and the disputed amount can be applied against your credit limit. You cannot be threatened with damage to your credit rating or sued for the amount in question, nor can the disputed amount be reported to a credit bureau or to other creditors as delinquent until the creditor has answered your inquiry.

4. If it is determined that the creditor has made a mistake on your bill, you will not have to pay any finance charges on any disputed amount. If it turns out that the creditor has not made an error, you may have to pay finance charges on the amount in dispute, and you will have to make up any missed minimum or required payments on the disputed amount. The creditor must send you a statement of what you owe, and you must be given the time to pay which you normally are given to pay undisputed amounts before any more finance charges or late payment charges can be charged to you.

5. If the creditor's explanation does not satisfy you and you notify the creditor *in writing* within *10* days that you still refuse to pay the disputed amount, the creditor may report you to credit bureaus and other creditors and may pursue regular collection procedures. But the creditor must tell them that you do not think you owe the money, and the creditor must let you know to whom such reports were made. Once the matter has been settled between you and the creditor, the creditor must send follow-up notices to those to whom the creditor reported you as delinquent.

6. If the creditor does not follow these rules, the creditor is not allowed to collect the first $50 of a disputed amount, even if the bill turns out to be correct.

7. If you have a problem with goods or services purchased with a credit card, you may have the right not to pay the remaining amount due on them, if you first try in good faith to return them or give the merchant a chance to correct the problem. There are two limitations on this right:

a. You must have bought them in your home state or within 100 miles of your current mailing address (whichever is farther); and

b. The purchase price must have been more than $50.

However, these limitations do not apply if the merchant is owned or operated by the creditor, or if the creditor mailed you the advertisement for the goods or services.

(b) *Periodic statements required.* (1) Except in the case of an account which the creditor deems to be uncollectible or with respect to which delinqueny collection procedures have been instituted, the creditor of any open end credit account shall mail or deliver to the customer's current designated address (if the creditor has received notice of the customer's change of address 10 days prior to the closing date of the previous billing cycle) for each billing cycle at the end of which there is an outstanding undisputed debit or credit balance in excess of $1 in that account or with respect to which a finance charge is imposed, a statement or statements which the customer may retain, setting forth in accordance with paragraph (c) of this section each of the following items to the extent applicable:

(i) The outstanding balance in the account at the beginning of the billing cycle, using the term "previous balance," and in the case of a credit balance, an appropriate identification as such.

(ii) (A) In cases in which an actual copy of the document evidencing the credit transaction accompanies the periodic statement, the amount of the transaction and either the date of the transaction or the date the transaction is debited to the customer's account; or

(B) In cases in which an actual copy of the document evidencing the credit transaction does not accompany the periodic statement, is least:

(*1*) The date on which the transaction took place[7] and the amount of the transaction; provided that, with respect to transactions in which the creditor and the seller are not the same person or related persons,[7a] the creditor may rely upon and disclose the information supplied by the seller with respect to the date and amount of the transaction; and

(2) A brief identification[7b] of the property or services purchased in cases in which the creditor and the seller are the same person or related persons, or the seller's name and address (city and state or foreign country, using understandable and generally accepted abbreviations if the creditor so desires) where the transaction took place in cases in which the creditor and the seller are not the same person or related persons.

(C) Notwithstanding the provisions of paragraphs (A) and (B), in cases in which a transaction involving a cash advance or overdraft checking plan is reflected on the periodic statement, at least:

(*1*) An actual copy of the document evidencing the transaction which shows the amount of the transaction and either the date of the transaction, the date the transaction was debited to the customer's account, or the date placed on the document or instrument by the customer (if the customer signed the document or instrument); or

---

[8b] Wherever the word "creditor" appears or is referred to in the statement, the creditor may substitute appropriate references, such as "company," "bank," "we" or a specific name.

[7] With respect to transactions which are not billed in full on any single statement but for which precomputed installments are billed periodically, the date the transaction takes place for purposes of this paragraph shall be deemed to be the date on which the amount is debited to the customer's account.

[7a] For purposes of this paragraph, a person is not related to the creditor simply because he and the creditor have an agreement or contract pursuant to which he is authorized to honor the creditor's credit card under the terms specified in the agreement or contract. Franchised or licensed sellers of a creditor's product shall be considered to be related to the creditor for purposes of this paragraph. Sellers who assign or sell open end customer sales accounts to a creditor or arrange for such credit under an open end credit plan which allows the customer to use the credit only in transactions with that seller shall be considered related to the creditor for purposes of this paragraph.

[7b] For purposes of this paragraph, designations such as "merchandise" or "miscellaneous" shall not be considered sufficient identification of goods or services, but a reference to a department in a sales establishment which accurately conveys the identification of the type(s) of property or services which are available in such department shall be sufficient under this paragraph. Identification may be made on an accompanying slip or by symbol relating to an identification list printed on the statement.

(2) A description of the transaction, which characterizes it as a cash advance, loan, overdraft loan, or other designation as appropriate, and which includes the date of the transaction [*] or the date which appears on the document evidencing the transaction (if the customer signed the document or instrument).

This paragraph shall apply to any case in which a transaction involving the use of a cash advance check issued by the creditor for use with the open end credit account is reflected on a periodic statement.

(D) In a case in which any of the information with regard to the date of the transaction, the description of the goods and services purchased, or the seller's name and address as required by paragraph (B) is not available to the creditor, an identifying number or symbol which appears on the document evidencing the credit transaction given to the customer at the time of the transaction must be disclosed. The provisions of the first sentence of this paragraph shall not relieve the creditor of responsibility for maintaining procedures reasonably adapted to procure such information.

(iii) The amounts and dates of crediting to the account during the billing cycle for payments, using the term "payments," and for other credits including returns, rebates of finance charges, and adjustments, using the term "credits," and unless previously furnished a brief identification of each of the items included in such other credits.

* * * * *

*(v) Each periodic rate, using the term "periodic rate" (or "rates"), that may be used to compute the finance charge (whether or not applied during the billing cycle), the range of balances to which it is applicable, and the corresponding annual percentage rate determined by multiplying the periodic rate by the number of periods in a year. The words "corresponding annual percentage rate," "corresponding nominal annual percentage rate," "nominal annual percentage rate," or "annual percentage rate" (or "rates") may be used to describe the corresponding annual percentage rate. The requirements of § 226.6(a) of this Part with respect to disclosing the term "annual percentage rate" more conspicuously than other required terminology shall not be applicable to the disclosure made under this paragraph, although such term (or words incorporating such term) may, at the creditor's option, be shown as conspicuously as the terminology required under (b)(1)(vi) of this paragraph. Where a minimum charge may be applicable to the account, the amount of such minimum charge shall be disclosed.[*a]

* * * * *

[*] In cases in which an amount is debited to a customer's open end credit account under an overdraft checking plan, the date of debiting the open end credit account shall be considered the date of the transaction for purposes of this paragraph.

(ix) The closing date of the billing cycle and the outstanding balance in the account on that date, using the term "new balance," and in the case of a credit balance, appropriately identified as such, accompanied by the statement of the date by which, or the period, if any, within which, payment must be made to avoid additional finance charges, except that the creditor may, at his option and without disclosure, impose no such additional finance charges if payment is received after such date or termination of such period.

(x) An address to be used by the creditor, for the purpose of receiving billing inquiries from customers. Such address shall be preceded by the caption: "Send Inquiries To:", or other similar langauge indicating that the address is the proper location to send such inquiries.

(2) If the terms of the open end credit plan provide a time period within which the customer may repay any portion of the new balance without incurring an additional finance charge or a late payment charge, no such charge may be imposed with respect to any portion of such new balance unless the periodic statement disclosing such new balance is mailed or delivered to the customer's current designated address (if the creditor has received notice of the customer's change of address 10 days prior to the closing date of the previous billing cycle) at least 14 days prior to the date specified in the statement as being the date by which payment of the new balance must be made in order to avoid the imposition of that finance charge or late payment charge, except that such time limitation shall not apply in any case where the creditor has been prevented, delayed, or hindered in mailing or delivering such periodic statement within such time limit because of an act of God, war, civil disorder, natural disaster, or strike.

(c) * * *

(1) The information required to be disclosed under paragraph (b)(1)(ii) of this section and itemization of the amount of "credits" disclosed under paragraph (b)(1)(iii) of this section and of the amount of any finance charge required to be disclosed under paragraph (b)(1)(iv) of this section, may be made on the reverse side of the periodic statement or on a separate accompanying statement(s), provided that the totals of such respective amounts are disclosed on the face of the periodic statement; and

(2) The disclosures required under paragraph (b)(1)(v) and (b)(1)(viii) of this section, except the balance on which the finance charge was computed, may be made on the reverse side of the periodic statement or on the face of a single supplemental statement which shall accompany the periodic statement.

(3) The disclosure required by paragraph (b)(1)(x) of this section may be made on the reverse side of the periodic statement.

(4) If the creditor exercises any of the options provided under this paragraph, the face of the periodic statement shall contain one of the following notices, as applicable: "NOTICE: See reverse side for important information" or "NOTICE: See accompany statement(s) for important information" or "NOTICE: See reverse side and accompanying statement(s) for important information," and the disclosures shall not be separated so as to confuse or mislead the customer or obscure or detract attention from the information required to be disclosed.

(d) *Semiannual statement required.* (1) The creditor shall mail or deliver during two billing cycles per year to each customer entitled to receive a periodic statement under § 226.7(b) for such billing cycle, the statement required by § 226.7(a)(9), written clearly and conspicuously either on the face and reverse of a separate page or included with the disclosures required by paragraph (b) of this section.

(2) The semiannual statement shall be mailed or delivered not less than 5 nor more than 7 months after the month in which the last preceding such notice was mailed or delivered, provided that,

(i) In any case the creditor shall mail or deliver such statements at least twice in any 12 month calendar period, and

(ii) The first semiannual statement to any new customer may be mailed or delivered to that customer during the next regularly scheduled mailing or delivery of semiannual statements in which he is entitled to receive a semiannual notice under paragraph (d)(1) of this section.

(3) If the creditor chooses to alter the cycle of mailing or delivering semiannual statements, the creditor may mail or deliver the semiannual statement less than 5 months after the last preceding such statement was mailed or delivered, provided that the creditor mails or delivers at least 3 such statements in the next twelve months computed from the month in which the last preceding semiannual statement was mailed or delivered.

(4) Nothing in this section shall be construed to prohibit a creditor from mailing or delivering the statement required by this section more frequently than semiannually.

(e) *Finance charge imposed at the time of transaction.* (1) Any creditor, other than the creditor of the open end credit account, who imposes a finance charge not excepted by § 226.4(l) *Price differentials for payments in cash,* at the time of honoring a customer's credit card, shall make the disclosures required under paragraphs (b)(2) and (d) of § 226.8 *Credit other than open end—specific disclosures,* at the time of that transaction, and the annual percentage rate to be disclosed shall be determined by dividing the amount of the finance charge by the amount financed and multiplying the quotient (expressed as a percentage) by 12.

(2) The creditor of the open end credit account shall disregard any charge imposed under this paragraph for purposes of the disclosure requirements of paragraphs (a) and (b) of this section.

* * * * *

(g) *Prompt crediting of payments.* Regardless of the date of actual posting of

a payment to an account, such payment shall be credited to the customer's account as of the date such payment is received by the creditor and no finance charge or late payment charge shall be imposed with respect to the amount of such payment which is properly received by the creditor on or before the time indicated by the creditor as necessary to avoid imposition thereof: *Provided*, That:

(1) If a creditor fails to post the customer's payment in time to avoid the imposition of finance charges or late payment charges (except those charges resulting from the delays allowed in paragraphs (g)(3) and (5) of this section), the creditor shall adjust the customer's account so that the finance charges or late payment charges are credited to the account during the customer's next billing cycle.

(2) For the purpose of this paragraph, the creditor may specify reasonable requirements with respect to the form, amount, manner, location, and time for the crediting of payments, except that:

(i) If no particular hour of the day has been clearly indicated to the customer on the periodic statement as the time by which payment must be received by the creditor in order to obtain crediting to the customer's account on such date, payments made prior to the close of business on that day must be credited as of that date, and

(ii) If no location(s) has been clearly indicated on the periodic statement or on a return envelope accompanying the periodic statement as the location(s) at which payment may be made, then payment at any location where the creditor conducts business shall be credited as of the date such payment is presented, and

(iii) If no particular manner of payment has been clearly indicated on the periodic statement, then payment by check, cash, money order, bank draft, or other similar instrument in properly negotiable form shall constitute proper manner of payment.

(3) If the creditor accepts payment at locations other than those specified under paragraph (g)(2)(ii) of this section, the creditor shall credit the customer's account promptly (in no case later than 3 business days), provided that the possibility of such delay is clearly disclosed to the customer on the periodic statement.

(4) Payments need not be credited as of the date of receipt (but in any case must be credited promptly) if a delay in crediting does not result in the imposition of any finance charges or late payment charges for that billing cycle or a later billing cycle.

(5) If, because of operational limitations, the creditor is unable to credit a partial payment made on an average daily balance or daily balance account as of the date of receipt, a creditor may credit such payment promptly (in no case more than 3 business days) until

(h) *Crediting and refunding excess payments.* (1) Whenever a customer mails or delivers payment to the creditor in excess of the new balance (as provided in § 226.7(b)(1)(ix)) to which the payment is to be applied, the creditor shall:

(i) Credit the customer's account with the total amount of the payment as of the date of receipt as specified in paragraph (g) of this section, or

(ii) Credit the customer's account with an amount equal to the total new balance in the manner prescribed by paragraph (g) of this section and promptly (in no case more than 5 business days from the creditor's receipt of the payment) refund the excess amount.

(2) Notwithstanding the provisions of paragraph (g)(1) of this section, a creditor shall refund any excess payments of $1 or more promptly (in no case more than 5 business days from receipt of the customer's request) if the customer requests such a refund in writing.

(3) A creditor may refund any excess payment of any amount, whether or not requested by the customer.

(i) *Open and credit accounts existing on October 28, 1975.* In the case of any open end credit account in existence and in which a balance of more than $1 remains unpaid at or after the closing date of the creditor's first full billing cycle after October 28, 1975, and which balance is deemed to be collectible and with respect to which delinquency collection procedures have not been instituted, the items described in paragraph (a) of this section, to the extent applicable and not previously required to be disclosed to the customer, shall be disclosed in the form prescribed in paragraph (a) of this section, and mailed or delivered to the customer not later than the time of mailing or delivery of the periodic statement required under paragraph (b) of this section for that billing cycle.

8. To implement section 103(f) and to clarify certain disclosure requirements with respect to credit other than open end which is extended on an account by use of a credit card, § 226.8(n) and (o)(6) would be revised and (q) would be added as follows:

§ 226.8 Credit other than open end—specific disclosures.

* * * * *

(n) *Periodic statements.* (1) If a creditor transmits a periodic billing statement[13] other than a delinquency notice, payment coupon book, or payment passbook, or a statement, billing, or advice relating exclusively to amounts to be paid by the customer as escrows for payment of taxes, insurance, and water, sewer, and land rents, it shall be in a form which the customer may retain and shall set forth:

(i) The annual percentage rate or rates unless exempted by § 226.8(b)(2); and

(ii) The date by which, or the period, if any, within which payment must be made in order to avoid late payment or delinqency charges.

(2) If the creditor is required to send a periodic statement under paragraph(q) of this section, the requirements of §§ 226.7(b)(1)(i), (ii), (iii), (ix) and (x), and § 226.7(b)(2) shall be met, as applicable, in addition to the disclosures required by this paragraph.

*(o) * * *

* * * * *

(6) If a transaction subject to § 226.8(o) is debited to an open end credit account, disclosures shall be made as specified in paragraph (1) of this section and also as specified in § 226.7. The full amount of the obligation including the amount of the discount may be debited to the open end credit account, under § 226.7(b)(1)(ii), and the amount of any finance charge representing the discount need not be added to any other finance charge for the purpose of computing and disclosing the total amount of finance charge and the annual percentage rate under § 226.5(a) and § 226.7.[13a]

* * * * *

(q) *Credit card accounts.* In addition to the requirements of this section, consumer credit other than open end which is extended on an account by use of a credit card shall also be subject to the requirements of §§ 226.7(a)(6), (7), (8), and (9); 226.7(b)(1)(i), (ii), (iii), (ix), and (x); 226.7(c), (d), (g), (h), and (i); 226.13(i), (j), and (k); and 226.14, to the extent not required by other portions of this section.

9. Section 226.11(a)(2) and (3) would be revised as follows:

§ 226.11 Comparative index of credit cost for open end credit.

(a) * * *

* * * * *

(2) Shall recompute the Comparative Index of Credit Cost in accordance with paragraph (b) of this section based upon any new open end credit account terms to be adopted and shall disclose the new Comparative Index of Credit Cost in accordance with paragraph (c)(2) of this section concurrently with the notice required under paragraph (f) of § 226.7.

(3) Shall, when making such disclosure under the provisions of paragraphs (a)(5) and (b)(1)(vii) of § 226.7, make the disclosure to all open end credit account customers; and

* * * * *

10. To implement section 171, § 226.12(a) and (b) would be revised as follows:

§ 226.12 Exemption of certain State regulated transactions.

(a) *Exemption for State regulated transactions.* In accordance with the provisions of Supplements II, IV, and V to Regulation Z, any State may make application to the Board for exemption of any class of transactions within the State

[13] Any statement, notice, or reminder of payment due on any transaction payable in instalments which is mailed or delivered periodically to the customer in advance of the due date of the instalment shall be a periodic billing statement for the purpose of this paragraph.

from the requirements of Chapters 2 and 4 of the Act and the corresponding provisions of this Part: *Provided*, That:

(1) The Board determines that, under the law of that State, that class of transactions is subject to requirements substantially similar to those imposed under Chapter 2 or Chapter 4 of the Act or both and the corresponding provisions of this Part; or in the case of Chapter 4, the consumer is afforded greater protection than is afforded under Chapter 4 of the Act, and

(2) There is adequate provision for enforcement.

(b) *Procedures and criteria.* The procedures and criteria under which any State may apply for the determination provided for in paragraph (a) of this section are set forth in Supplement II to Regulation Z with respect to disclosure and rescission requirements (sections 121–131 of Chapter 2), Supplement IV with respect to the prohibition of the issuance of unsolicited credit cards and the liability of the cardholder for unauthorized use of a credit card (section 132–133 of Chapter 2), and in Supplement V which will be issued on or before October 28, 1975, with respect to fair credit billing requirements (sections 161–171 of Chapter 4).

* * * * *

11. To implement sections 166, 167, 168, 169, and 170, § 226.13 would be amended as follows:

a. Paragraphs (a) (1) through (4), and (a) (6) and (7), are incorporated into § 226.2 as shown in the redesignation table of paragraph 2 above.

b. Paragraph (a) (5) is deleted.

c. Paragraphs (b) through (i) are redesignated as paragraphs (a) through (h).

d. Paragraphs (a) through (h) are revised and paragraphs (i), (j), (k), and (l) are added as set forth below.

§ 226.13 Credit card transactions—special requirements.

(a) *Issuance of credit cards.* Regardless of whether a credit card is to be used for personal, family, household, agricultural, business or commercial purposes, no credit card shall be issued to any person except:

(1) In response to a request or application therefor, or

(2) As a renewal of, or in substitution for, an accepted credit card whether such card is issued by the same or a successor card issuer.

(b) *Conditions of liability of cardholder.* A cardholder shall be liable for unauthorized use of each credit card issued only if,

(1) The credit card is an accepted credit card;

(2) Such liability does not exceed the lesser of $50 or the amount of money, property, labor, or services obtained by such use prior to notification of the card issuer pursuant to paragraph (e) of this section;

(3) The card issuer has given adequate notice to the cardholder of his potential liability on the credit card or within two years preceding the unauthorized use; and

(4) The card issuer has provided the cardholder with an addressed notification requiring no postage to be paid by the cardholder which may be mailed by the cardholder in the event of the loss, theft, or possible unauthorized use of the credit card.

(c) *Other conditions of liability.* In addition to the conditions of liability in paragraph (b) of this section, no cardholder shall be liable for the unauthorized use of any credit card which was issued after January 24, 1971, and, regardless of the date of its issuance, after January 24, 1972, no cardholder shall be liable for the unauthorized use of any credit card, unless the card issuer has provided a method whereby the user of such card can be identified as the person authorized to use it, such as by signature, photograph, or fingerprint on the credit card or by electronic or mechanical confirmation.

(d) *Notice to cardholder.* The notice to cardholder pursuant to paragraph (b) (3) of this section may be given by printing the notice on the credit card, or by any other means reasonably assuring the receipt thereof by the cardholder. An acceptable form of notice must state that liability shall not exceed $50 (or any lesser amount), that notice of loss, theft, or possible unauthorized use may be given orally or in writing, and the name and address of the party to receive the notice. It may include any additional information which is not inconsistent with the provisions of this section. An example of an acceptable notice is as follows:

"You may be liable for the unauthorized use of your credit card [*or other term which describes the credit device*]. You will not be liable for unauthorized use which occurs after you notify [*name of card issuer or his designee*] at [*address*] orally or in writing of loss, theft, or possible unauthorized use. In any case liability shall not exceed [*insert $50 or any lesser amount under other applicable law or under any agreement with the cardholder*]."

(e) *Notice to card issuer.* For the purposes of this section, a cardholder notifies a card issuer by taking such steps as may be reasonably required in the ordinary course of business to provide the card issuer with the pertinent information with respect to loss, theft, or possible unauthorized use of any credit card, whether or not any particular officer, employee, or agent of the card issuer does, in fact, receive such notice or information. Irrespective of the form of notice provided under paragraph (b) (4) of this section, at the option of the cardholder, notice may be given to the card issuer or his designee in person or by telephone or by letter, telegram, radiogram, cablegram, or, other written communication which sets forth the pertinent information. Notice by mail, telegram, radiogram, cablegram, or other written communication shall be considered given at the time of receipt or, whether or not received, at the expiration of the time ordinarily required for transmission, whichever is earlier.

(f) *Action to enforce liability.* In any action by a card issuer to enforce liability for the use of a credit card, the burden of proof is upon the card issuer to show that the use was authorized or, if the use was unauthorized, then the burden of proof is upon the card issuer to show that the conditions of liability for the unauthorized use of a credit card, as set forth in paragraphs (b) and (c) of this section, have been met.

(g) *Effect on other applicable law or agreement.* Nothing in this section imposes liability upon a cardholder for the unauthorized use of a credit card in excess of his liability for such use under other applicable law or under any agreement with the card issuer.

(h) *Business use of credit cards.* If 10 or more credit cards are issued by one card issuer for use by the employees of a single business or other organization, nothing in this section prohibits the card issuer from agreeing by contract with such business or other organization as to liability for unauthorized use of any such credit cards without regard to the provisions of this section, but in no case may any business or other organization or card issuer impose liability on any employee of such business or other organization with respect to unauthorized use of such credit card except in accordance with and subject to the other liability limitations of this section.

(i) *Right of cardholder to assert claims or defenses against card issuer.* (1) When a creditor who provides property or services fails to satisfactorily resolve a dispute as to property or services purchased by use of a credit card in connection with a consumer credit transaction, the cardholder may assert all claims (other than tort claims) and defenses arising out of the transaction and relating to such failure against the card issuer and the cardholder may withhold payment up to the amount of credit outstanding with respect to the property or services which gave rise to the dispute and any finance charges or late payment charges imposed on that amount if:

(i) The cardholder has made a good faith attempt to obtain satisfactory resolution of the disagreement or problem relative to the transaction from the person honoring the credit card,

(ii) The amount of credit extended by the card issuer to the customer to obtain the property or services which resulted in the assertion of the claim or defense by the cardholder exceeds $50, and

(iii) The initial transaction which gave rise to the assertion of the claim or defense by the customer occurred in the same State as the cardholder's current designated address or within 100 miles from such address (whichever is greater), except that the limitations stated in paragraphs (ii) and (iii) of this section shall not apply when the person honoring the credit card:

(A) Is the same person as the card issuer, or

(B) Is controlled, directly or indirectly, by the card issuer, or

(C) Is under the direct or indirect control of a third person who also directly or indirectly controls the card issuer, or

(D) Controls, directly or indirectly, the card issuer, or

(E) Is a franchised dealer in the card issuer's products or services, or

(F) Has obtained the order for the transaction relative to which the claim(s) or defense(s) is asserted through a mail solicitation made by or participated in by the card issuer, in which the cardholder is solicited to enter into such transaction by using the credit card issued by the card issuer.

Simply honoring or indicating that a person honors a particular credit card shall not be deemed to be any of the relationships or connections described in paragraphs (A) through (F) for the purpose of removing the dollar and distance limitations.

(2) The amount of the claims or defenses assertable by the cardholder under this section may not exceed the amount of credit outstanding with respect to the transaction which gave rise to the assertion of the claim(s) or defense(s) at the time the cardholder first notifies the card issuer or the person honoring the credit card for such transaction of the existence of such claim(s) or defense(s). For purposes of determining the amount of credit outstanding with respect to such transactions as provided in the preceding sentence, payments and other credits to the cardholder's account will be deemed to have been applied, in the order indicated, to the payment of:

(i) Late charges in the order of entry to the account;

(ii) Finance charges in the order of entry to the account;

(iii) Any other debits in the order in which each debit entry was made to the account; and

(iv) When more than one item is included in a single extension of credit, credits are to be distributed pro rata according to prices and applicable taxes.

(3) This section does not apply to cash advances obtained with a credit card when the advance is unrelated to any specific credit sale item.

(4) If the customer refuses to pay the amount of credit outstanding with respect to the property or services which gave rise to the claim or defense under this section, the creditor may not report to any person that particular amount as delinquent.

(j) *Prohibition of offsets by card issuer.* (1) A card issuer may not take any action to offset a cardholder's indebtedness arising in connection with a consumer credit transaction under the relevant credit card plan against funds of the cardholder held on deposit with the card issuer unless a court order[16] is obtained.

(2) The prohibition in paragraph (j) (1) of this section does not apply to credit card plans whereby the cardholder authorizes the card issuer as a method of payment to periodically deduct all or a portion of the cardholder's credit card debt from his deposit account with the card issuer (subject to the limitations in § 226.14(c)): *Provided*, That:

(i) Such automatic debit was previously authorized in writing by the cardholder, or

(ii) With respect to such automatic debit accounts in existence on October 28, 1975, the card issuer has given notice of the provisions of paragraph (j) of this section to such accounts prior to renewal of the authorization (in no case later than October 28, 1976).

(k) *Prompt notification of returns.* (1) When any creditor other than the card issuer accepts the return of property or forgives a debt for services which is to be reflected as a credit to the customer's open end credit card account, he shall promptly (in no case later than 5 business days from the date the return is accepted) transmit a statement with respect thereto to the card issuer through the normal channels established by the card issuer for the transmittal of such statements.

(2) Upon receipt of a credit statement, the card issuer shall credit the customer's account promptly (in no case later than 3 business days from receipt of the refund statement) with the amount of the refund.

(3) If it is a creditor's policy to give cash refunds to cash customers, he must also give credit or cash refunds to credit card customers, unless he clearly and conspicuously discloses that he does not give credit or cash refunds for returns at the time the transaction is consummated. Nothing in this section shall be construed to require that a seller give refunds for returns nor shall it be construed to require the institution of any particular refund policy.

(l) *Prohibited acts of card issuers.* (1) No card issuer may, by contract or otherwise,

(i) Prohibit any person from offering any price differentials to all customers of such person, including cardholder customers, to induce such customers to pay by cash, check, or other similar means rather than by use of a credit card or its underlying account for the purchase of property or services; or

(ii) Require any person who honors the card issuer's credit card to open or maintain a deposit account or procure any other service not essential to the operation of the credit card plan from the card issuer, its subsidiary, agent, or any other person, as a condition of participation in a credit card plan.

(2) Within 30 days of the effective date of these regulations, any card issuer with existing contracts which include either one or both of the restrictive clauses prohibited in paragraph (1) shall inform all parties to the contract that such provisions are inapplicable and no longer enforceable.

12. To implement sections 161, 162, and 170, § 226.14 would be added as follows:

§ 226.14 Billing errors—resolution procedure.

(a) *Correction of billing errors.* After the creditor receives proper written notification of a billing error reflected on a periodic statement from a customer, unless the customer has subsequently agreed that the periodic statement is correct, the creditor shall:

(1) Not later than 30 days after receipt of such notification, mail or deliver written acknowledgment thereof to the customer's current designated address, unless the appropriate actions in paragraph (2) of this section are taken within such 30 day period; and

(2) Resolve the dispute not later than 2 complete billing cycles (in no event more than 90 days) from the date of receipt of the notice of billing error and prior to any action by the creditor to collect[17] any portion of the amount(s) indicated by the customer as being in dispute or any finance charges or late payment charges computed on such disputed amount(s) by

(i) Correcting the customer's account in accordance with paragraph (b) (2) of this section and mailing or delivering to the customer a written notification of corrections;[18] or

(ii) Correcting the customer's account by a differing amount from that indicated by the customer as being erroneously billed in accordance with paragraph (b) (2) of this section and mailing

---

[16] This paragraph does not alter or affect the right of a card issuer acting under State law to attach or otherwise levy upon funds of a cardholder held on deposit with the card issuer if that remedy is constitutionally available to creditors generally.

[17] If, despite reasonable procedures established by the creditor to assure compliance with this paragraph, the creditor or his agent, within 2 business days after receiving proper written notification of a billing error pursuant to this section, inadvertently takes action to collect in contravention of this paragraph, such inadvertent action to collect will not be considered in violation of this paragraph.

[18] A notice on a subsequent billing statement clearly identifying any amount credited to the customer's account pursuant to a billing error notice is one type of a proper transmittal of a written notification of corrections.

or delivering to the customer an explanation of the change(s), accompanied by copies of documentary evidence of the customer's indebtedness as to the amount in dispute, if such evidence is requested by the customer; or

(iii) Mailing or delivering a written explanation or clarification to the customer, after having conducted a reasonable investigation setting forth, to the extent applicable, the reasons why the creditor believes the amount(s) was correctly shown on the periodic statement and, if the customer so requests, furnishing copies of documentary evidence of the customer's indebtedness with respect to a disputed amount. In any case where the customer alleges that the periodic statement reflects property or services not delivered to the customer or his designee in accordance with any agreement made in connection with the transaction giving rise to the disputed amount, a creditor may not construe such amount to be correctly shown on the billing statement unless the creditor determines, upon reasonable investigation, that such property or services were actually delivered, mailed, or otherwise sent to the customer or his designee and provides the customer with a written statement explaining such determination. In any case where the customer alleges that an amount of a transaction reflected on the periodic statement is improper because the person honoring the credit card has made an incorrect report to the card issuer of the amount which should have been charged, the card issuer may not construe such amount to be correctly reflected on the periodic statement unless the creditor determines, upon reasonable investigation, that the proper amount is shown on the periodic statement and provides the customer with a written statement explaining such determination.

After complying with the provisions of paragraph (a) of this section with respect to an alleged billing error, a creditor has no further responsibility under this section if the obligor continues to make substantially the same allegation with respect to such error, except as provided under paragraph (e) of this section.

(b) *Minimum payments and finance charges on disputed amounts.* (1) When a customer is permitted to make a minimum payment, he need only make a minimum payment calculated on the basis of amounts not in dispute. When the disputed amount is only a part of the total amount of an item, the customer remains obligated to pay the amount not in dispute, and any minimum payment and finance charges or late payment charges may be collected on the undisputed amount. If, at the completion of the error resolution procedure, it is determined that the customer owes some or all of the disputed amount, the creditor may require payment of any minimum payment amounts which the customer did not pay because of the dispute. The creditor may not, however, accelerate the customer's entire debt solely because the customer has exercised rights provided by the Act or this Part.

(2) With respect to an erroneous billing, the creditor must credit the customer's account in any amount erroneously billed plus any finance charges or late payment charges imposed as a result of the erroneous billing. An erroneous billing by a creditor includes, but is not limited to, a misidentification, insufficient identification, or incorrect date of a transaction; a mailing of the periodic statement to the wrong address; improper crediting of payments or other credits; computation errors; or a billing for property or services not accepted or delivered in accordance with any agreement; as well as mistakes in dollar amounts.

(3) After completion of the dispute resolution procedure in § 226.14(a), the creditor shall promptly mail or deliver to the customer a statement of any amount owned by the customer according to the requirement of § 226.7(b)(2).

(4) Nothing in this section shall be construed to prohibit the mailing or delivery of periodic statements which include disputed amounts to the customer, provided that the creditor indicates to the customer on the face of the periodic statement that payment of the amount in dispute is not required pending the creditor's compliance with the provisions of this section.

(5) Nothing in this section shall prohibit any action by a creditor to collect any amount which has not been indicated by the customer to contain a billing error.

(c) *Automatic debit of disputed amounts.* (1) In the case of credit plans where the cardholder has agreed to permit the card issuer to periodically pay the cardholder's indebtedness by deducting the appropriate amount from the cardholder's deposit account, and if the card issuer receives a proper written notification of a billing error within 16 days from the date of mailing or delivery of the periodic statement on which the suspected billing error first appears, the card issuer shall:

(i) Prevent the automatic debiting of any disputed amounts if receipt of such notification precedes the automatic debiting of the cardholder's account, or

(ii) Promptly (in no case no more than one business day after receipt of the notice) restore to the cardholder's deposit account any portion of the disputed amount which was previously deducted, if receipt of such notification follows the automatic debiting of the cardholder's account for any disputed amounts.

(2) Nothing in this subsection shall limit the cardholder's right to dispute an amount he believes to be in error within 60 days of the mailing or delivery of the erroneous periodic statement, as otherwise provided in this section.

(d) *Closing of accounts.* A creditor may not, prior to complying with the requirements of paragraphs (a) and (b) of this section, restrict or close an account with respect to which the customer has indicated a belief that such account contains a billing error solely because of the customer's refusal or failure to pay the amount indicated to be in error. This paragraph does not prohibit the creditor from applying any such amount to the customer's credit limitation.

(e) *Credit reports on amounts in dispute.* (1) After receiving a proper written notification of a billing error pursuant to this section, neither the creditor nor his agent may directly or indirectly threaten to report adversely to any person on the customer's credit standing or credit rating because of the customer's failure to pay the amount specified in such notification as being in error or any finance charge imposed on the disputed amount, nor shall such amount be reported as delinquent[19] to any third person unless such amount remains unpaid after the creditor has complied with all the requirements of this section and has allowed that customer the same number of days thereafter as he customarily or by credit agreement allows, whichever is longer (in no case less than 10 days), for the customer to pay undisputed amounts so as to avoid the imposition of additional finance charges or late payment charges. If, despite reasonable procedures established by the creditor to assure compliance with this paragraph, the creditor or his agent, within 2 business days after receiving proper written notification of a billing error pursuant to this section, inadvertently takes action in contravention of this paragraph, such inadvertent action will not be considered in violation of this paragraph.

(2) If, within the time limit allowed for payment in paragraph (e)(1) of this section, the creditor receives a further written notification from the customer that any portion of a previously disputed amount is still in dispute, the creditor may not report to any third party that such amount is delinquent, unless the creditor also reports that the amount or account is in dispute and, at the same time, notifies the customer in writing of the name and address of each party to whom the creditor is reporting information concerning the disputed amount. If, pursuant to this section, a creditor has reported a disputed amount as being delinquent to any third person, the creditor shall report promptly in writing to any person to whom such report was made any subsequent resolution of the reported delinquency.

(3) If a creditor has reported an amount as being delinquent to a third party which is in the business of collecting and disseminating information relating to the credit worthiness of customers, and such amount is subsequently disputed by the customer in accordance with the requirements of paragraph (a) of this section, the creditor shall, within

[19] Nothing in this paragraph prohibits a creditor from reporting the disputed amount or account as being in dispute.

one billing cycle after receipt by the creditor of proper written notification of the billing error, mail or deliver a written notice to each such third party to whom the delinquency was reported that the amount is in dispute.

(f) *Forfeiture penalty.* (1) Any creditor who fails to comply with the requirements of this section forfeits any right to collect from the customer the amount indicated by the customer as being in error, whether or not such amount is in fact in error, and any corresponding finance charges, provided that the amount so forfeited under this section shall not exceed $50 for each item or transaction on a periodic statement indicated by the customer as being in error. In no case shall a creditor forfeit any amount for an error in a total figure or subtotal figure reflected on a statement which is caused solely by an error in another item which is the subject of a dispute, nor shall a creditor suffer any forfeit more than once for any item or transaction which may appear on a periodic statement.

(2) Nothing in this subsection shall be construed to limit a customer's right to recover under section 130 of the Act.

(g) *Exceptions to general rule.* This section does not apply to credit other than open end, whether or not a periodic statement is mailed or delivered, unless it is consumer credit extended on an account by use of a credit card.

13. Draft regulations to implement section 409 of Title IV of Pub. L. 93-495 will be issued by the Board at a later date.

14. The effective date of these regulations shall be October 28, 1975.

15. This notice is published pursuant to section 553(b) of Title 5, United States Code, and § 262.2(a) of the Rules of Procedure of the Board of Governors of the Federal Reserve System (12 CFR 262.2(a)).

Interested persons are invited to submit relevant data, views, or arguments concerning this proposal, including possible effects on the cost and the availability of consumer credit. Any such material should be submitted in writing to the Secretary, Board of Governors of the Federal Reserve System, Washington, D.C. 20551, to be received not later than August 18, 1975. Such material will be made available for inspection and copying upon request, except as provided in § 261.6(a) of the Board's Rules Regarding Availability of Information.

By order of the Board of Governors, July 30, 1975.

[SEAL] THEODORE E. ALLISON,
Secretary of the Board.

[FR Doc.75-20254 Filed 7-31-75;8:45 am]

notices

This section of the FEDERAL REGISTER contains documents other than rules or proposed rules that are applicable to the public. Notices of hearings and investigations, committee meetings, agency decisions and rulings, delegations of authority, filing of petitions and applications and agency statements of organization and functions are examples of documents appearing in this section.

DEPARTMENT OF THE TREASURY

Customs Service

[T.D. 75-191]

CHIEF, FACILITIES SERVICE BRANCH, ET AL.

Revocation of Authority

Pursuant to T.D. 73-168, the Chief, Facilities Services Branch, Facilities Management Division, Office of Administration, the Senior Contracting Officer, Facilities Management Division, Office of Administration, and the Head, Purchases and Property Section, Facilities Services Branch, Facilities Management Division, Office of Administration, were designated as contracting officers to enter into certain contracts.

A reorganization of the Office of Administration requires that these designations be rescinded and new designations be made. Purusant to Customs Delegation Order No. 46 (T.D. 73-163, 38 F.R. 15857), designation of contracting officers shall be accomplished in accordance with Treasury Department Order No. 208 (Revision 3), dated May 7, 1975 (40 F.R. 20959) by execution of Treasury Form 4014, Certificate of Appointment as Contracting Officer for the United States of America.

[SEAL] JOHN A. HURLEY,
Assistant Commissioner,
Office of Administration.

[FR Doc.75-19992 Filed 7-31-75;8:45 am]

[T.D. 75-192]

ASSISTANT COMMISSIONER, ADMINISTRATION AND DIRECTOR, FACILITIES MANAGEMENT

Designation of Contracting Officers

Customs Delegation Order No. 46 (T.D. 73-163, 38 FR 15857) designated the Assistant Commissioner, Office of Administration, U.S. Customs Service, and the Director, Facilities Management Division, Office of Administration, U.S. Customs Service, as contracting officers to enter into certain contracts.

In order to reflect the recent reorganization in the Office of Administration, Customs Delegation Order No. 46 is amended by substituting for Director, Facilities Management Division, Office of Administration, the new title, Director, Logistics Management Division, Office of Administration.

[SEAL] G. R. DICKERSON,
Acting Commissioner of Customs.

[FR Doc.75-19993 Filed 7-31-75;8:45 am]

[T.D. 75-190]

REGIONAL COMMISSIONERS OF CUSTOMS

Delegation of Authority

Pursuant to T.D. 73-169, Regional Commissioners of Customs were designated as contracting officers with certain limited authority which could not be redelegated. To insure efficient administration of the Customs Service, it has been determined that Regional Commissioners should be granted broader authority and should be authorized to redelegate such authority.

1. By virtue of the authority vested in me by Customs Delegation Order No. 46 (T.D. 73-163, 38 F.R. 15857), I hereby designate the Regional Commissioners of Customs as contracting officers with authority to enter into and administer contracts for the procurement of personal property and nonpersonal services (including construction), not in excess of $100,000 and for the lease of real property.

2. This delegation is subject to the requirements and limitations of Treasury Department Order No. 208 (Revision 3), dated May 7, 1975 (40 F.R. 20959), and Customs Delegation Order No. 46 dated June 12, 1973 (T.D. 73-163, 38 F.R. 15857), and shall be exercised in accordance with the requirements and limitations of title III of the Federal Property and Administrative Services Act of 1949 (41 U.S.C., ch. 4), as well as the applicable Federal Procurement Regulations, 41 CFR, chapters 1 and 10, and the applicable provisions of the "Customs Accounting Manual."

3. Subject to the requirements and limitations of paragraph 2 above, the authority herein delegated may be redelegated by Regional Commissioners to other officers of the Customs Service under their supervision in such manner as they shall direct.

4. Any action heretofore taken by the Regional Commissioners of Customs which involved the exercise of authority hereby granted is affirmed and ratified.

5. This order supersedes the delegation of authority issued June 18, 1973 (T.D. 73-169, 38 F.R. 16788).

[SEAL] JOHN A. HURLEY,
Assistant Commissioner,
Office of Administration.

[FR Doc.75-19991 Filed 7-31-75;8:45 am]

DEPARTMENT OF DEFENSE

Department of the Army, Engineers Corps

WINTER NAVIGATION BOARD ON GREAT LAKES—ST. LAWRENCE SEAWAY

Meeting

Pursuant to Section 10(a)(2) of the Federal Advisory Committee Act (Public Law 92-463) notice is hereby given of a meeting of the Winter Navigation Board to be held on 27 August 1975 at the Host International Hotel at Detroit Metropolitan Airport in Romulus, Michigan. The meeting will be in session from 10:00 A.M. until 4:30 P.M.

The Winter Navigation Board is a multi-agency organization which includes representatives of Federal agencies and non-Federal public and private interests. It was established to direct the Great Lakes—St. Lawrence Seaway navigation season extension investigations being conducted pursuant to Public Laws 91-611 and 93-251.

The primary purpose of the meeting is to discuss the Fiscal Year 1976 program priorities. Other topics of discussion will include: Application to the International Joint Commission for an ice boom test at Odgen Island, a status report by the Winter Navigation Board's Legal Committee, a report on the Canadian Winter Navigation Program, and status report on the Environmental Impact Statement on FY-76 demonstration activities.

The meeting will be open to the public subject to the following limitations:

a. As the seating capacity of the meeting room is limited, it is desired that advance notice of intent to attend be provided. This will assure adequate and appropriate arrangements for all attendants.

b. Written statements, to be made part of the minutes, may be submitted prior to, or up to 10 days following the meeting, but oral participation by the public is precluded because of the time schedule.

Inquiries may be addressed to Mr. David Westheuser, U.S. Army Engineer District, Detroit, Corps of Engineers, P.O. Box 1027, Detroit, Michigan 48231, telephone (313) 226-6770.

Dated: July 28, 1975.

By authority of the Secretary of the Army.

ROBERT G. FLOWERS,
Lt. Colonel, U.S. Army,
Chief, Plans Office, TAGO.

[FR Doc.75-20053 Filed 7-31-75;8:45 am]

Office of the Secretary

DEFENSE INTELLIGENCE AGENCY SCIENTIFIC ADVISORY COMMITTEE

Closed Meetings

Pursuant to the provisions of Section 10 of Public Law 92-463, effective January 5, 1973, notice is hereby given that closed meetings of the DIA Scientific Advisory Committee will be held at the Pentagon on: Monday & Tuesday, 8-9 September 1975.

The entire meetings commencing at 0900 hours are devoted to the discussion of classified information as defined in Section 552(b)(1), Title 5 of the U.S. Code and therefore will be closed to the public. The Committee will receive briefings on and discuss several current critical intelligence issues and advise the Director, DIA, on related scientific and technical intelligence matters.

Dated: July 29, 1975.

MAURICE W. ROCHE,
Director Correspondence and Directives OASD (Comptroller).

[FR Doc.75-20051 Filed 7-31-75;8:45 am]

DEPARTMENT OF JUSTICE

Law Enforcement Assistance Administration

NATIONAL ADVISORY COMMITTEE ON CRIMINAL JUSTICE STANDARDS AND GOALS PRIVATE SECURITY TASK FORCE

Meeting

Notice is hereby given that an ad hoc working committee of the Private Security Task Force to the National Advisory Committee on Criminal Justice Standards and Goals will meet Monday, August, 25, 1975, in Atlanta, Georgia. The meeting is scheduled to convene at 9:00 a.m. at the Lawyers' Club, 14th Floor Commerce Building, Marietta and Broadway Streets, in downtown Atlanta. The meeting will adjourn by 6:00 p.m.

Discussion will focus upon possible recommendations regarding licensing, registration, and make-up of regulatory agencies for the private security industry. The meeting will be open to the public.

For further information, please contact: Mr. John Marshall, Office of National Priority Programs, LEAA, U.S. Department of Justice, 633 Indiana Avenue, NW., Washington, D.C. 20531. 202/376-3687.

GERALD YAMADA,
Attorney-Advisor, Office of General Counsel.

[FR Doc.75-20067 Filed 7-31-75;8:45 am]

DEPARTMENT OF THE INTERIOR

Bureau of Land Management

[ES 15247]

WISCONSIN; (SURVEY GROUP 97)

Filing of Plat of Survey

JULY 25, 1975.

A plat of dependent resurvey and survey of omitted lands in T. 40 N., R. 9 E., Fourth Principal Meridian, Vilas County, Wisconsin was accepted on April 11, 1975. It will be officially filed in this office as of 10:00 A.M. on August 29, 1975.

The plat represents a retracement and reestablishment of: the north boundary, which is a portion of the Fourth Standard Parallel North; portions of the subdivisional and original meander lines in Section 4, designed to restore the corners in their true, original locations according to the best available evidence; and a survey of the subdivision of Section 4 and the present meander lines of Camp 12 Lake in Section 4.

The new acreages and lottings in Section 4, which are shown below, describe lands omitted from the original surveys. They encompass the area between the original meander lines, which are now recognized as fixed boundary lines, and the present meander lines of Camp 12 Lake. They are described as:

FOURTH PRINCIPAL MERIDIAN

T. 40 N., R. 9 E.,
Sec. 4: lot 6 (21.01 acres), lot 7 (24.76 acres), lot 8 (25.70 acres), lot 9 (37.96 acres).

The area aggregates 109.43 acres.

The character of the lands included in this survey is similar in every respect to that of the land included in the original surveys. The land is nearly level to gently rolling, and the area is at an elevation of about 1640 feet. That portion of the land which lies within the area bounded by the adjusted original meander lines contains both upland and lowland areas. The upland areas consist of aspen, birch, maple and oak interspersed with pine, and the soil is mostly sandy to gravelly with a little sandy loam. In the lowland areas, which consist of alder swamp and spruce-tamarack bogs, peat and very poorly drained soils dominate. Pickerel Creek runs through a portion of the omitted land area.

Lots 6 and 7 are over 50% upland in character within the meaning of the Act of September 28, 1850. They are, therefore, held to be public land.

For a period of 90 days from August 29, 1975, claimants under the Act of February 27, 1925 (43 Stat. 1013; 43 U.S.C. 994), have a preferred right of application to Lots 6 and 7. Claimants under the Act of August 24, 1954 (68 Stat. 789; 43 U.S.C. 1221-1223), have one year from August 29, 1975, to apply for Lots 6 and 7.

Except for valid existing rights, these lots will not be subject to application, petition, selection, or to any other type of appropriation under any other public land laws, including the mining and mineral leasing laws, until a further order is issued.

Lots 8 and 9 have been determined to be more than 50% swamp in character within the purview of the Swampland Act of September 28, 1850. Title to these lands inured to the State of Wisconsin as of that date; therefore, they are open only to selection by the State under that Act.

All inquiries relating to these lands should be sent to the Director, Eastern States, Bureau of Land Management, 7981 Eastern Avenue, Silver Spring, Maryland 20910.

LOWELL J. UDY,
Director, Eastern States.

[FR Doc.75-20066 Filed 7-31-75;8:45 am]

Bureau of Reclamation

SUGAR PINE DAM RESERVOIR AND CONDUIT, AUBURN-FOLSOM SOUTH UNIT, CENTRAL VALLEY PROJECT, CALIFORNIA

Public Hearing on Draft Environmental Statement

Pursuant to Section 102(2)(C) of the National Environmental Policy Act of 1969, the Department of the Interior has prepared a draft environmental statement for the authorized Sugar Pine Dam Reservoir and Conduit, Auburn-Folsom South Unit, of the Central Valley Project in Placer County in California. The statement (INT DES 75-41) was transmitted to the Council on Environmental Quality on July 21, 1975, and was made available to the public on July 24, 1975.

The proposed action is the construction of Sugar Pine Dam, Reservoir and Conduit to develop a water supply for the community of Foresthill and surrounding area on the Forest Hill Divide served by the Foresthill Public Utility District, Placer County, California. An existing 300 acre-foot supply will be increased to 2,500 acre-feet in the Foresthill area and 300 acre-feet for the Forest Hill Divide recreation area at Auburn Reservoir. The yield from a 160-acre lake created by a 173-foot dam on North Shirttail Canyon Creek will be conveyed by an 8-mile pipeline to a 40 acre-foot regulating reservoir and thence into the FPUD system. A 9-mile pipeline will be constructed to deliver water to users below Foresthill and the State-administered Auburn Reservoir recreation area.

A public hearing will be held in Foresthill, California, at the Foresthill Memorial Hall, Harrison at Soap Street at 7:30 p.m. on September 4, 1975, to receive views and comments from interested individuals and organizations concerning the draft environmental statement. The hearing will continue until all persons desiring to comment have been heard.

Individuals and representatives of organizations desiring to present their views at the hearing should contact the Regional Environmental Quality Officer, Bureau of Reclamation, 2800 Cottage Way, Sacramento, California 95825 (telephone (916) 484-4792). Requests for scheduling of oral presentations will be accepted until 4:00 p.m., August 29, 1975. Insofar as practicable, speakers will be scheduled according to the time preference indicated in their letter or telephone requests.

The time permitted for oral presentations at the hearing may be limited to 10 minutes per speaker, depending on the

number of presentations scheduled. Speakers will not be permitted to trade or consolidate their scheduled time to make longer individual presentations. However, the person presiding at the hearing may allow additional oral comments by anyone after all scheduled speakers have been heard. Written statements by persons who desire to supplement their oral presentations and by those unable to attend the public hearing may be submitted to the Regional Environmental Quality Officer (address given above) through September 12, 1975, for inclusion in the hearing record.

Copies of the draft environmental statement are available for public examination at the Mid-Pacific Regional Office of the Bureau of Reclamation, 2800 Cottage Way, Sacramento, California 95825. Single copies of the statement may be obtained without charge by writing to the Regional Director, Bureau of Reclamation, at the address given above for the Mid-Pacific Regional Office.

Dated: July 29, 1975.

JAMES J. O'BRIEN,
Acting Commissioner of Reclamation.

[FR Doc.75-20091 Filed 7-31-75;8:45 am]

Fish and Wildlife Service

ENDANGERED SPECIES PERMIT

Receipt of Application

Notice is hereby given that the following application for a permit is deemed to have been received under section 10 of the Endangered Species Act of 1973 (P.L. 93-205).

Applicant:

Cleveland Zoological Park, Post Office Box 09040, Cleveland, Ohio 44109; Dr. Leonard J. Goss, Director; Donald J. Kuenzer, Assistant Curator.

OMB NO. 42-R1570

DEPARTMENT OF THE INTERIOR
U.S. FISH AND WILDLIFE SERVICE

FEDERAL FISH AND WILDLIFE LICENSE/PERMIT APPLICATION

1. APPLICATION FOR (Indicate only one)
☐ IMPORT OR EXPORT LICENSE ☒ PERMIT

2. BRIEF DESCRIPTION OF ACTIVITY FOR WHICH REQUESTED LICENSE OR PERMIT IS NEEDED.
Export one female captive born Jaguar (Endangered Species) to Venezuela to participate in a supervised, scientific reintroduction program under the auspices of Dr. Pedro Trebbau, Director, Jardin Zoologico, Caracas, Venezuela. The animal will also be used in natural history studies in semi-natural and natural conditions in Venezuela.

3. APPLICANT. (Name, complete address and phone number of individual, business, agency, or institution for which permit is requested)
Cleveland Zoological Park
P. O. Box 09040
Cleveland, Ohio 44109
U.S.A.
Phone: 216-661-6500

4. IF "APPLICANT" IS AN INDIVIDUAL, COMPLETE THE FOLLOWING:
☐ MR. ☐ MRS. ☐ MISS ☐ MS. | HEIGHT | WEIGHT
DATE OF BIRTH | COLOR HAIR | COLOR EYES
PHONE NUMBER WHERE EMPLOYED | SOCIAL SECURITY NUMBER
OCCUPATION
ANY BUSINESS, AGENCY, OR INSTITUTIONAL AFFILIATION HAVING TO DO WITH THE WILDLIFE TO BE COVERED BY THIS LICENSE/PERMIT

5. IF "APPLICANT" IS A BUSINESS, CORPORATION, PUBLIC AGENCY, OR INSTITUTION, COMPLETE THE FOLLOWING:
EXPLAIN TYPE OR KIND OF BUSINESS, AGENCY, OR INSTITUTION
Exhibition, care and propagation of animals in captivity.
NAME, TITLE, AND PHONE NUMBER OF PRESIDENT, PRINCIPAL OFFICER, DIRECTOR, ETC.
Dr. Leonard J. Goss, Director (216) 661-6500
IF "APPLICANT" IS A CORPORATION, INDICATE STATE IN WHICH INCORPORATED
NA

6. LOCATION WHERE PROPOSED ACTIVITY IS TO BE CONDUCTED
Export from Cleveland, Ohio to
Caracas, Venezuela

7. DO YOU HOLD ANY CURRENTLY VALID FEDERAL FISH AND WILDLIFE LICENSE OR PERMIT? ☐ YES ☐ NO
(If yes, list license or permit number(s))

8. IF REQUIRED BY ANY STATE OR FOREIGN GOVERNMENT, DO YOU HAVE THEIR APPROVAL TO CONDUCT THE ACTIVITY YOU PROPOSE? ☐ YES ☐ NO
(If yes, list jurisdictions and type of document)
See attachments. (Communication with Trebbau.)

9. CERTIFIED CHECK OR MONEY ORDER (If applicable) PAYABLE TO THE U.S. FISH AND WILDLIFE SERVICE ENCLOSED IN AMOUNT OF
$

10. DESIRED EFFECTIVE DATE
Oct. 1, 1975

11. DURATION NEEDED
30 Days

12. ATTACHMENTS. THE SPECIFIC INFORMATION REQUIRED FOR THE TYPE OF LICENSE/PERMIT REQUESTED (See 50 CFR 13.12(a)) MUST BE ATTACHED, IT CONSTITUTES AN INTEGRAL PART OF THIS APPLICATION. LIST SECTIONS OF 50 CFR UNDER WHICH ATTACHMENTS ARE PROVIDED.
See Attached

CERTIFICATION

I HEREBY CERTIFY THAT I HAVE READ AND AM FAMILIAR WITH THE REGULATIONS CONTAINED IN TITLE 50, PART 13, OF THE CODE OF FEDERAL REGULATIONS AND THE OTHER APPLICABLE PARTS IN SUBCHAPTER B OF CHAPTER I OF TITLE 50, AND I FURTHER CERTIFY THAT THE INFORMATION SUBMITTED IN THIS APPLICATION FOR A LICENSE/PERMIT IS COMPLETE AND ACCURATE TO THE BEST OF MY KNOWLEDGE AND BELIEF. I UNDERSTAND THAT ANY FALSE STATEMENT HEREIN MAY SUBJECT ME TO THE CRIMINAL PENALTIES OF 18 U.S.C. 1001.

SIGNATURE (In ink) | DATE

3-200
8/74)

JULY 1, 1975.

DIRECTOR, FISH AND WILDLIFE SERVICE,
U.S. Department of the Interior,
Washington, D.C. 20240.

(Attention of Law Enforcement)

DEAR SIR: Below is permit application per paragraph 17.23, USDI Fish & Wildlife Regulations, Vol. 39, Number 111 for the export of 0.1 Jaguar (*Panthera onca*) from the Cleveland Zoological Park, P.O. Box 09040, Cleveland, Ohio to the Jardin Zoologicos Parque, Caracas, Venezuela.
17.23

1. Jaguar (*Panthera onca*)—one female born June 6, 1974 at the Cleveland Zoological Park.

2. Enclosed is a communique between Dr. Leonard J. Goss of the Cleveland Zoological Park and Dr. P. Trebbau establishing agreement under which wildlife is to be imported into Venezuela.

3. The Smithsonian Institution, National Zoological Park, is undertaking a major ecological investigation program in Venezuela in cooperation with the Organisation for the Conservation of Natural Resources in Venezuela, the Ministry of Rural Affairs, and the Jardin Zoologico, Caracas. Part of the research program involves ecological, behavioral, and reproductive investigations of the Jaguar (*Panthera onca*) to be conducted principally by Dr. G. G. Montgomery, National Zoological Park, and Dr. P. Trebbau, Director of Zoological Parks, National Institute of Parks, Venezuela.

It is proposed (see attachment) that the animal to be exported will be released into a 2,000 square meter compound enclosing a portion of natural forest. In this compound, basic natural history, growth and development and reproductive data will be recovered from this animal to be correlated with work being conducted simultaneously on a natural, wild population of Jaguars elsewhere in Vernequela. Additionally, the feasibility of reintroducing this animal into nature will be studied. This aspect of the study is extremely important as it will give valuable information as to the feasibility of reintroducing captive born carnivores back into nature. If reintroduction is deemed unfeasible, the animal will be taken to the Jardin Zoologico in Caracas where it will become part of an ongoing program of reproduction and natural history study under the auspices of Dr. Trebbau.

4. The Jaguar will be maintained in a 2,000 square meter fenced compound enclosing natural Venezuelan forest in a protected watershed area 15 miles east of Caracas. The animal will be maintained by personnel from the Smithsonian/Venezuelan Research Program and the National Institute of Parks, Venezuela. For technical purposes the address for the base of operations for the Jaguar Program will be: Dr. Pedro Trebbau, Direcion de Parques Zoologicos, Parqua Caricuao, Apdo, 28058, Caracas 102, Venezuela.

5. The animal involved in this permit application was captive born in the United States in an approved zoo. (See paragraph 1.)

6. As this animal was captive born no impact will be effected on natural populations of Jaguar except in a positive sense.

71. The area where the animal will be maintained is a completely enclosed natural forest area 15 miles east of Caracas. The compound is 2,000 square meters and is located in a protected (patrolled by the

National Institute of Parks security) watershed area.

7ii. Technical expertise will be supplied by the National Zoological Park, Smithsonian Institution; the National Institute of Parks, Venezuela; and the Organization for the Conservation of Natural Resources in Venezuela. All of the organizations have the most serious interest in the preservation of wildlife and the National Zoo and the Institute of Parks have had extensive experience in reproducing many diverse species of animals. Both the National Zoo and the Institute of Parks have successfully reproduced the Jaguar in captivity and both organizations intend to continue to do so.

7iii. The National Zoo, the Institute of Parks, and the Organization for the Conservation of Natural Resources will readily participate in cooperation breeding programs and in the maintenance of a studbook on *Panthera onca*.

7iv. The animal will be shipped in wooden, metal reinforced crate approximately 48" long x 24" wide x 35" high. A water pan will be included in the cage but as in-transit time is estimated at less than 12 hours no special accommodations will be made for feeding.

The animal will be aided through customs and health inspection by Dr. Pedro Trebbau. The animal will then be sent to the Jardin Zoologicos, Caracas, for necessary quarantine under the supervision of a registered veterinarian.

This animal is to be used in a research project which is a part of a broad ecological investigation of the Wildlife of Venezuela. The research project goals are to obtain information on this specific endangered species and to investigate the feasibility of "restocking" wild populations with captive born animals. This end can be seen as an attempt to achieve one logical endpoint of the captive propagation of endangered species. This approach is all the more appropriate and salient at this time in view of the fact that zoos appear close to the saturation point in Jaguars. This contention is supported by the fact that the Cleveland Zoo and other zoos, have recently encountered great difficulty in disposing of their Jaguar surpluses.

Your prompt attention to this application is appreciated.

Sincerely yours,

DONALD KUENZER,
Assistant Curator.

Documents and other information submitted in connection with this application are available for public inspection during normal business hours at the Service's office in Suite 600, 1612 K Street, N.W., Washington, D.C.

Interested persons may comment on this application by submitting written data, views, or arguments, preferably in triplicate, to the Director (FWS/LE), U.S. Fish and Wildlife Service, Post Office Box 19183, Washington, D.C. 20036. All relevant comments received on or before September 2, 1975.

Dated: July 28, 1975.

C. R. BAVIN,
Chief, Division of Law Enforcement, U.S. Fish and Wildlife Service.

[FR Doc.75-20110 Filed 7-31-75;8:45 am]

ENDANGERED SPECIES PERMIT

Notice of Receipt of Application

Notice is hereby given that the following application for a permit is deemed to have been received under section 10 of the Endangered Species Act of 1973 (P.L. 93-205).

Applicant: Erie Zoological Society, 653 Shunpike Road (Post Office Box 3268), Erie, Pennsylvania 16508. James P. Rhea, Director.

OMB NO. 42-R1870

DEPARTMENT OF THE INTERIOR
U.S. FISH AND WILDLIFE SERVICE

FEDERAL FISH AND WILDLIFE LICENSE/PERMIT APPLICATION

1. APPLICATION FOR (Indicate only one)
☐ IMPORT OR EXPORT LICENSE ☒ PERMIT

2. BRIEF DESCRIPTION OF ACTIVITY FOR WHICH REQUESTED LICENSE OR PERMIT IS NEEDED.
Export three tigers(endangered species) in foreign commerce, in the course of a commercial activity, for breeding purposes.

3. APPLICANT. (Name, complete address and phone number of individual, business, agency, or institution for which permit is requested)
Erie Zoological Society
653 Shunpike Road
P.O. Box 3268
Erie, PA 16508
Phone: 814-864-4091

4. IF "APPLICANT" IS AN INDIVIDUAL, COMPLETE THE FOLLOWING:
☐ MR. ☐ MRS. ☐ MISS ☐ MS.
HEIGHT | WEIGHT
DATE OF BIRTH | COLOR HAIR | COLOR EYES
PHONE NUMBER WHERE EMPLOYED | SOCIAL SECURITY NUMBER
OCCUPATION

5. IF "APPLICANT" IS A BUSINESS, CORPORATION, PUBLIC AGENCY, OR INSTITUTION, COMPLETE THE FOLLOWING:
EXPLAIN TYPE OR KIND OF BUSINESS, AGENCY, OR INSTITUTION
A public zoological park operated as a non-profit organization for the purposes of promoting wildlife education and preservation.

ANY BUSINESS, AGENCY, OR INSTITUTIONAL AFFILIATION HAVING TO DO WITH THE WILDLIFE TO BE COVERED BY THIS LICENSE/PERMIT

NAME, TITLE, AND PHONE NUMBER OF PRESIDENT, PRINCIPAL OFFICER, DIRECTOR, ETC.
James P. Rhea, Director, 814-864-4091

IF "APPLICANT" IS A CORPORATION, INDICATE STATE IN WHICH INCORPORATED

6. LOCATION WHERE PROPOSED ACTIVITY IS TO BE CONDUCTED
Export from Erie, Pennsylvania, USA to Santo Domingo, Dominican Republic.

7. DO YOU HOLD ANY CURRENTLY VALID FEDERAL FISH AND WILDLIFE LICENSE OR PERMIT? ☒ YES ☐ NO
(If yes, list license or permit number)
5-SP-33(eagle)

8. IF REQUIRED BY ANY STATE OR FOREIGN GOVERNMENT, DO YOU HAVE THEIR APPROVAL TO CONDUCT THE ACTIVITY YOU PROPOSE? ☐ YES ☐ NO
(If yes, list jurisdictions and type of documents)
Not required.

9. CERTIFIED CHECK OR MONEY ORDER (If applicable) PAYABLE TO THE U.S. FISH AND WILDLIFE SERVICE ENCLOSED IN AMOUNT OF
$ 50

10. DESIRED EFFECTIVE DATE
August 1, 1975

11. DURATION NEEDED
90 days

12. ATTACHMENTS. THE SPECIFIC INFORMATION REQUIRED FOR THE TYPE OF LICENSE/PERMIT REQUESTED (See 50 CFR 13.12(a)) MUST BE ATTACHED, IT CONSTITUTES AN INTEGRAL PART OF THIS APPLICATION. LIST SECTIONS OF 50 CFR UNDER WHICH ATTACHMENTS ARE PROVIDED.
Section 17.23 of 50CFR.

CERTIFICATION

I HEREBY CERTIFY THAT I HAVE READ AND AM FAMILIAR WITH THE REGULATIONS CONTAINED IN TITLE 50, PART 13, OF THE CODE OF FEDERAL REGULATIONS AND THE OTHER APPLICABLE PARTS IN SUBCHAPTER B OF CHAPTER I OF TITLE 50, AND I FURTHER CERTIFY THAT THE INFORMATION SUBMITTED IN THIS APPLICATION FOR A LICENSE/PERMIT IS COMPLETE AND ACCURATE TO THE BEST OF MY KNOWLEDGE AND BELIEF. I UNDERSTAND THAT ANY FALSE STATEMENT HEREIN MAY SUBJECT ME TO THE CRIMINAL PENALTIES OF 18 U.S.C. 1001.

SIGNATURE (In ink) James P. Rhea Dirct. Erie Zoo — DATE June 17, 1975

3-200 10/74 James P. Rhea, Director, Erie Zoo

JUNE 27, 1975.

DIRECTOR (FWS/LE),
U.S. Fish and Wildlife Service, P.O. Box 19183, Washington, D.C. 20036.

DEAR DIRECTOR: Enclosed is the application and additional information for permit to export endangered foreign wildlife to Santo Domingo, Dominican Republic for propagational purposes as requested under Title 50, Section 17.23 of the Code of Federal Regulations.

Thank you for your cooperation.

Sincerely,

JAMES P. RHEA,
Director.

COMMON AND SCIENTIFIC NAMES OF SPECIES, NUMBER, SEX OF WILDLIFE TO BE COVERED IN THE PERMIT

The wildlife to be covered in the permit are three (3) Bengal Tigers or Panthera tigris—two (2) males and one (1) female. Each tiger is approximately 15 months old at the time of this writing.

STATEMENT THE WILDLIFE TO BE COVERED IN THE PERMIT WERE BORN IN CAPTIVITY

The three Bengal Tigers to be covered in the permit were born in captivity in the Erie Zoo, Erie, Pennsylvania on March 17, 1974.

DESCRIPTION OF THE SHIPPING CONTAINER, AND ARRANGEMENTS TO CARE FOR THE WILDLIFE IN TRANSIT

Crates will be custom constructed for tiger shipment by zoo carpenters. The crates will be constructed of one-half inch thick exterior plywood joined with screws (not nails). The ends will be vented and consist of expanded steel. Each crate will be smooth tin-lined to eliminate chewing damage. Each tiger will be shipped in its own crate. Crate dimensions: 30 inches high, 26 inches wide and 60 inches long. This type of crate has been used for tiger shipment by the Erie Zoo for many years successfully.

Crates will be plainly marked with the names and addresses of the shipper and the consignee and a statement showing the contents by number and kind.

On shipping day adequate time will be allowed for animal to settle down after crating.

The tigers will be shipped by air from Cleveland, Ohio to Santo Domingo, Dominican Republic. Checking current airline routing information, we have found the time frame for the flights and connections will be approximately 12 hours. Feed will not be required or desirable in a flight of this time frame. Tigers will be watered prior to shipment by Erie Zoo personnel in Cleveland. Water dishes will be attached to vented ends of crates and so arranged that the dish can be filled from the outside of the crate. Proper signs will be attached to crates asking airline personnel to add water to dishes between connecting flights. Also signs will specify crates be placed in a cool shaded area during time at airports. Airlines involved have indicated priority handling as far as shade, water and expediency.

Prior to shipment routing information will be rechecked. All efforts will be made to keep flight within same time frame. Twenty-four hours before shipping, phone calls will be made to obtain weather forecasts for transfer points. Each receiving airport will be notified by phone of shipment arrival time, crate dimensions, weight estimates, flight number and all connecting flights and airlines.

Consignee will also be called and advised of flight schedule, all flight numbers and airway bill number.

JAMES RHEA,
Director,
Erie Zoological Society.

PARQUE ZOOLOGICO NACIONAL
(EN CONSTRUCCION)
GOBIERNO DOMINICANO
ARROYO SALADO D.N.
Santo Domingo, República Dominicana,
June 8, 1975.

PLANS FOR UTILIZATION OF 2.1 BENGAL TIGERS

The Parque Zoologico Nacional wishes to purchase the 2.1 Bengal Tigers from the Erie Zoological Park to form the nebulus of a breeding group of tigers in our brand new tiger facility. We firmly believe that the Parque Zoologico Nacional can help enhance the survival of this endangered species by joining with those zoos already maintaining successful breeding groups of tigers in two major endeavors.

First, by maintaining tiger breeding stock with an accountable genetic heritage. Of central importance to the whole concept of breeding tigers in captivity is the exchange of animals amongst zoos breeding tigers. Due to the Dominican Republic's proximity to the United States the transportation of tiger exchanges with U.S. zoos will not present a problem.

Second, by providing information on the species through research. Due to the expansive nature of our tiger facility, these animals could offer us the opportunity to record behaviors not displayed by tigers kept under more typical captive conditions. Nor will the animals have to spend the winter months housed indoors for the climate here is mild all year long.

A major department in our zoo is that of education. The tigers will also be available for public viewing and through formal as well as informal programs developed by the zoos education department, the tigers will serve to help bring about awareness in the people of the Dominican Republic of the need for the conservation of the world's wildlife. The need for conservation of the world's vanishing wildlife is of primary importance in the goals set for the Parque Zoologico Nacional and to this end we are devoted.

The 2.1 Bengal Tigers will live out their natural lives in the Parque Zoologico Nacional. Upon their demise the carcasses will be made available to interested research institutions whether Dominican or other to help maximize the tigers usefulness for research.

DESCRIPTION AND ADDRESS OF FACILITIES WHERE BENGAL TIGERS WILL BE MAINTAINED

The Bengal Tigers will be maintained at: Parque Zoologico National, Arroyo Salado, Apartado Postal #1857, Santo Domingo, Dominican Republic.

The Parque Zoologico National consists of 180 acres with approximately 75 acres in present use. Construction began in January, 1973 and the zoo is due to open to the public at the end of June this year. The project is funded by the Dominican government and is to serve as a cultural and research institution.

The zoo has eighteen major exhibit areas. Ten of these are large moated exhibits designed to house breeding groups of animals under simulated natural surroundings. All ten enclosures have housing facilities for holding and isolation. The lion and tiger exhibit is one of these ten. There are six island exhibits. Three of these are for primates and one is for Barbary sheep. The two remaining islands are for birds in the large waterfowl lake. Besides the waterfowl lake the zoo has a smaller lake for the breeding and display of the native American crocodile. The zoo's free flight cage is one of the largest in the world. It covers 125,000 square feet, and spans an entire natural canyon. The zoo also has a children's zoo, cafeteria and rubber tire trains for public viewing and transportation. Rather than boasting of number of species, the zoo's animal collection emphasizes the desire to maintain breeding groups of animals, where possible, displayed in natural settings.

The Dominican government has had considerable assistance in planning and direction from Peace Corps, Organization of American States, San Diego Zoo and the National Zoo in Washington, D.C. The zoo is also unique in its intimate association with the national Dominican university, Pedro Henriquez Ureña. Dr. Viñas Román, the zoo's director is also head of the faculty of science at this university. Also on the faculty of this university is Sr. Marcos Peña who is head of the research department at the zoo. Research is central in the zoo's purpose and currently the zoo is providing facilities for a research project in freshwater ecology of the Dominican Republic. This project is in part funded by O.A.S. and is headed by Sr. Peña. The Parque Zoologico National is by far the most modern zoological park both in purpose and design in all of Latin America.

DESCRIPTION OF ENCLOSURE WHERE BENGAL TIGERS WILL BE HOUSED

The 2.1 Bengal Tigers will be housed in the Parque Zoologico Nacionals brand new tiger and lion facility. This exhibit is divided. The eastern part is for tigers and the western part is for lions (see photographs and architects drawings).

The total area of the outside yards is approximately 120,000 square feet. About two-thirds of this area comprises the tiger yard while the remaining one-third is for the lion yard. These two yards are divided by reinforced cyclone fencing eighteen feet high. The lower part of this fence will be covered by palm thatch. Because as of yet there are no trees large enough to provide shade several large shade umbrellas of palm thatch are presently available. The tiger area will also have a swimming pool approximately sixteen feet in diameter.

The whole enclosure is surrounded by a moat that is twenty-five feet wide and eighteen feet deep. The moat will have approximately two and one-half feet of water in it. Should an animal happen to fall into the moat the two and one-half feet of water would help break the fall but allow for the cat to touch bottom and thus prevent a possible drowning. Removable escape ramps will be used in the moat to allow an animal that has fallen into the moat to return to the enclosure.

The building facility for the tigers consists of six stalls with shift doors and two squeeze cage facilities (see architects plans). The four smaller stalls are approximately 80 square feet each and the larger two are approximately 170 square feet each. The plan is duplicated on the west side as housing for lions. The lion and tiger sides of the building are separated by a cement covered concrete block wall. The building also has keeper kitchen area and services and storage area.

Please note two changes in the architects drawings. First, a cross section drawing shows sliding doors that divide the corridors that run between the stalls. These doors do not exist in the exhibit.

Second, drawings show conical palm thatch roofs. Simple flat roofs are used instead.

Two temporary training enclosures will be used in the yards for both tigers and lions. They will be at the entrances to the building and used to familiarize the animals with the routine of entering the building before the animals are released to the entire yard.

DOMINICAN GOVERNMENT RESTRICTIONS

The Dominican government has no law which restricts the taking, possession, transportation, importation or sale of the said wildlife, 2.1 Bengal Tigers.

PLANS FOR HANDLING TIGERS UPON ARRIVAL

Upon arrival at the airport the tigers will be examined by one of the zoo veterinarians. If needed they will be given water and then they will be transported in their crates to their enclosures in the new zoo. They will be immediately introduced to the inside stalls of the tiger building. Here they will remain for a few days to insure that they are in good health. Then they will be trained to the routine of entering the building and individual stalls by use of a temporary cage built at the entrance to the building in the outside yard. This is to insure that the animals will be familiar with entering the building before they have access to the complete yard.

PERSONNEL RESPONSIBLE FOR THE WELL BEING OF THE TIGERS

Hans Schaeffler D.V.M. head of veterinary and zoology departments.—Dr. Schaeffler has been with the zoo since its beginning. He has spent eight months studying zoo technique in various zoos in Germany, Spain and Switzerland. Dr. Schaeffler and Dr. Viñas Román, the Director of the Parque Zoologico Nacional are currently attending the zoo con-

ference in Tunis, Tunisia and will be making a months tour of European zoos.

Alfonso Frerreira, D.V.M., zoo veterinarian.—Dr. Frerreira is currently studying zoo techniques on a O.A.S. grant spending one month at each of the following U.S. zoos: National Zoo, Washington, D.C., New York Zoological Park and the San Diego Zoo.

José Fernandez Brache, D.V.M. zoo veterinarian.—Dr. Brache is the newest member of the three man veterinarian team at the Parque Zoologico Nacional.

Julian J. Duval, curator of mammals.—Mr. Duval is a Peace Corps volunteer—Smithsonian Environmental Program, on assignment with the Parque Zoologico Nacional. Mr. Duval is a graduate of New Mexico State University in Wildlife Science. He has also worked for the Chicago Zoological Society, Brookfield Zoo for nearly seven years in various capacities. Although he was not directly involved with Brookfield's feline collection he did successfully raise a baby Clouded Leopard in his house for three months that was in failing health.

José David Campo Zelaya.—Sr. Zelaya is the principal feline keeper. Sr. Zelaya has been employed by the Parque Zoologico Nacional for the past two years. During this time he has been principle keeper for the zoo's feline collection which has been maintained in the old zoo facilities here in Santo Domingo. This collection presently includes lions, cheetahs, pumas and a jaguar. Sr. Zelaya has also had one year experience caring for the feline collection at the zoo in San Salvador. He has also had approximately four and one-half years experience training and keeping feline collections for various circuses in Columbia, El Salvador and Mexico.

PLANS TO REGISTER TIGERS IN A STUDBOOK

The Parque Zoologico Nacional is a member of International Species Inventory System. The 2.1 Bengal Tigers will be registered in this system. The Parque Zoologico Nacional is also an organizational member of the American Association of Zoological Parks and Aquariums. As stated earlier, the Parque Zoologico Nacional has full intentions of breeding tigers in captivity and will assist in any ongoing cooperative breeding programs for this species.

JULIAN J. DUVAL,
Curator of Mammals.

MARCOS PEÑA FRANJUL,
Master Vida Silvestro,
Director Provisional.

Documents and other information submitted in connection with this application are available for public inspection during normal business hours at the Service's office in Suite 600, 1612 K Street, N.W., Washington, D.C.

Interested persons may comment on this application by submitting written data, views, or arguments, preferably in triplicate, to the Director (FWS/LE), U.S. Fish and Wildlife Service, Post Office Box 19183, Washington, D.C. 20036. All relevant comments received on or before September 2, 1975, will be considered.

Dated: July 24, 1975.

RICHARD M. PARSONS,
Acting Chief, Division of Law Enforcement, U.S. Fish and Wildlife Service.

[FR Doc.75-19818 Filed 7-31-75;8:45 am]

ENDANGERED SPECIES AND MARINE MAMMAL PERMITS

Notice of Receipt of Application

Notice is hereby given that the following application for a permit is deemed to have been received under section 10 of the Endangered Species Act of 1973 (P.L. 93-205), *and* the Marine Mammal Protection Act of 1972 (16 U.S.C. 1361-1407).

Applicant: National Fish and Wildlife Laboratory, Gainesville Field Station, 2820 East University Avenue, Gainesville, Florida 32601. Howard W. Campbell, Ph. D., Chief. A. Blair Irvine, MS, Wildlife Biologist.

OMB NO. 42-R1070

DEPARTMENT OF THE INTERIOR
U.S. FISH AND WILDLIFE SERVICE

FEDERAL FISH AND WILDLIFE LICENSE/PERMIT APPLICATION

1. APPLICATION FOR (Indicate only one)
☐ IMPORT OR EXPORT LICENSE ☒ PERMIT

2. BRIEF DESCRIPTION OF ACTIVITY FOR WHICH REQUESTED LICENSE OR PERMIT IS NEEDED: a) Capture and hold up to twelve (12) West Indian manatees, Trichechus manatus, (marine mammal, endangered species), to develop tagging technology for scientific research. b) Use the techniques in (a) to capture tag and release up to 50 additional manatees as part of a scientific study to investigate movements and activities of this species.

3. APPLICANT. (Name, complete address and phone number of individual, business, agency, or institution for which permit is requested)
Howard W. Campbell, Ph.D., Chief
A. Blair Irvine, MS, Wildlife Biologist
Department of the Interior
National Fish and Wildlife Laboratory
Gainesville Field Station
2820 East University Avenue
Gainesville, Florida 32601

4. IF "APPLICANT" IS AN INDIVIDUAL, COMPLETE THE FOLLOWING: N/A
☐ MR. ☐ MRS. ☐ MISS ☐ MS. | HEIGHT | WEIGHT
DATE OF BIRTH | COLOR HAIR | COLOR EYES
PHONE NUMBER WHERE EMPLOYED | SOCIAL SECURITY NUMBER
OCCUPATION
ANY BUSINESS, AGENCY, OR INSTITUTIONAL AFFILIATION HAVING TO DO WITH THE WILDLIFE TO BE COVERED BY THIS LICENSE/PERMIT

5. IF "APPLICANT" IS A BUSINESS, CORPORATION, PUBLIC AGENCY, OR INSTITUTION, COMPLETE THE FOLLOWING:
EXPLAIN TYPE OR KIND OF BUSINESS, AGENCY, OR INSTITUTION: U. S. Government Research Station - conducting research on Sirenians.
NAME, TITLE, AND PHONE NUMBER OF PRESIDENT, PRINCIPAL OFFICER, DIRECTOR, ETC.
IF "APPLICANT" IS A CORPORATION, INDICATE STATE IN WHICH INCORPORATED

6. LOCATION WHERE PROPOSED ACTIVITY IS TO BE CONDUCTED: a) On NASA Cape Kennedy Base, in Merritt Island Nat. Wildl. Refuge near Titusville, Florida; at extreme north end of Banana River. b) Permission is requested to capture, tag and release T. manatus throughout its existing range in the United States and Caribbean area.

7. DO YOU HOLD ANY CURRENTLY VALID FEDERAL FISH AND WILDLIFE LICENSE OR PERMIT? ☒ YES ☐ NO
(If yes, list license or permit numbers): PRT 8-45-C and PRT 9-5-C

8. IF REQUIRED BY ANY STATE OR FOREIGN GOVERNMENT, DO YOU HAVE THEIR APPROVAL TO CONDUCT THE ACTIVITY YOU PROPOSE? ☐ YES ☒ NO
(If yes, list jurisdictions and type of documents): Federal permits supercede State requirements; advanced notification of and coordination with local authorities is planned and in progress. Foreign tagging will be cleared in advance.

9. CERTIFIED CHECK OR MONEY ORDER (if applicable) PAYABLE TO THE U.S. FISH AND WILDLIFE SERVICE ENCLOSED IN AMOUNT OF: $

10. DESIRED EFFECTIVE DATE: August 1, 1975

11. DURATION NEEDED: 5 years

12. ATTACHMENTS. THE SPECIFIC INFORMATION REQUIRED FOR THE TYPE OF LICENSE/PERMIT REQUESTED (See 50 CFR 13.12(a)) MUST BE ATTACHED. IT CONSTITUTES AN INTEGRAL PART OF THIS APPLICATION. LIST SECTIONS OF 50 CFR UNDER WHICH ATTACHMENTS ARE PROVIDED.

CERTIFICATION

I HEREBY CERTIFY THAT I HAVE READ AND AM FAMILIAR WITH THE REGULATIONS CONTAINED IN TITLE 50, PART 13, OF THE CODE OF FEDERAL REGULATIONS AND THE OTHER APPLICABLE PARTS IN SUBCHAPTER B OF CHAPTER I OF TITLE 50, AND I FURTHER CERTIFY THAT THE INFORMATION SUBMITTED IN THIS APPLICATION FOR A LICENSE/PERMIT IS COMPLETE AND ACCURATE TO THE BEST OF MY KNOWLEDGE AND BELIEF. I UNDERSTAND THAT ANY FALSE STATEMENT HEREIN MAY SUBJECT ME TO THE CRIMINAL PENALTIES OF 18 U.S.C. 1001.

SIGNATURE (Sign in ink): Howard W. Campbell — DATE: June 6, 1975

3-200 (6/74)

JUNE 5, 1975.

To: Director, U.S. Fish and Wildlife Service, Washington, D.C.

Via: Director, National Fish and Wildlife Laboratory, Washington, D.C.

From: Howard W. Campbell, Chief, Gainesville Field Station, NFWL Gainesville, Fla.

Subject: Request for Endangered Species Permit to Tag and Release Manatee, *Trichechus manatus*

Enclosed find an application form for an Endangered Species permit to temporarily restrain, tag, and release specimens of the West Indian Manatee, *Trichechus manatus*.

The permit request is divided into two subsections, one for development of methodology and one for application of the methodology. It would be optimal if permits for both programs could be issued at this time; if, however, the current lack of a suitable methodology would prevent issuance of a permit for application please consider the request for a permit to develop to methodology separately.

HOWARD W. CAMPBELL.

ATTACHMENT TO FEDERAL FISH AND WILDLIFE PERMIT APPLICATION

12. *c.f. 50 CFR Section 17.23*
13.12(a).

(1) West Indian Manatee, *Trichechus manatus*. Subrequest: (a) 12 adults of either sex; (b) 50 adults of either sex; total, 62 adults of either sex.

(2) NA.

(3) The National Fish and Wildlife Laboratory has recently (July 1974) been charged by the Department of the Interior to conduct studies of the West Indian manatee, *Trichechus manatus*, which is covered by the Endangered Species Act of 1973 (PL 93-205; 87 STAT 884) and the Marine Mammal Protection Act of 1972 (PL 92-522; 86 STAT 1027).

Manatees are most often found in bays, estuaries and sluggish rivers primarily in peninsula Florida, the West Indies, and Central America. They are totally aquatic and usually can only be observed consistently in selected clear water environments, most notably a few fresh water spring areas in Florida where they congregate during periods of cold weather. To study manatee biology, it is essential that data be collected concerning movements and activities of individual animals. Such data are a necessary foundation upon which to base sound conservation and management decisions. Information of this type can only become available, however, after technology to mark and/or track these animals has been developed. The purpose of this permit request is to allow this laboratory to develop and implement the necessary tagging techniques for use on *T. manatus*.

Project Goals:

The research will be divided into two phases:

Phase I: For purposes of development of tagging technology, a maximum of twelve (12) manatee (sex unspecified) would be captured and confined. No calves or small animals still closely associating (and possibly nursing) with full sized manatees would be selected. Neither would potentially lacating mothers (those closely associating with calves) be selected.

The animals will be confined alone while one or more tagging procedures (see below) will be tested. If possible, the holding facilities (described below) will be situated in a natural manatee habitat so that capture would only involve forming an enclosure rather than restraint and transportation to the tag-testing site. Likewise, release would only entail opening the enclosure. Should enclosure not prove possible local manatees will be netted, stranded, and transported to a nearby enclosure site. Should transportation be required, the animal will be carried on foam mattresses and covered with wet sheets.

Phase II: This phase will encompass the field application of the tagging techniques developed in Phase I. In Phase II, we would capture, tag and release up to 50 manatees by September 1, 1980, using the methods tested on capitives and described below. Some manatees potentially could be tagged in the wild without first being captured (i.e., by using dart-type tabs). However, permission to briefly capture and restrain all subjects is a necessity in case the use of dart-type tags does not prove satisfactory.

Because of the lag time involved with obtaining permit approval, it is requested that this application cover both Phase I, the tag-testing phase of the research (on twelve animals) as well as Phase II, the field application to 50 more manatees, as related but independent activities. Upon termination of the tag testing phase, the Office of Endangered Species and the Marine Mammal Commission will be notified in writing of the results at least 30 days prior to initiation of the field application phase.

Tag Methods:

(1) Freeze Brands: Utilize super cooled (−70° C) copper brands applied directly to the skin. The cold temperatures kills skin pigmentation, thus leaving a highly visible mark without extensive tissue destruction. Freeze brands were developed as an alternative to hot brands for cattle, etc., because they reduce the danger of brand-induced infection and do not damage the hide. Freeze brands have been used extensively on livestock and recently on cetaceans. One of us (Irvine) has used this technique extensively on dolphins.

(2) Dart-type Tags: This type of tag can be applied with a lance which imbeds a small head under the skin and leaves a flexible plastic piece trailing free. These tags are numbered to provide tag identity if the animal is recovered and are color-coded to indicate tagging location if the animal is observed. Dart-type "spaghetti tags" have been extensively used on cetaceans and attempts will be made to develop a similar tag for manatees.

(3) Attachment Tag:

(a) Type of Tag:

(i) Both radio and sonic tags will be developed as technically feasible to permit long-term tracking and relocation of individual manatees.

Informal tests are currently being conducted to determine the hearing range of a captive *T. manatus* at Marineland of Florida. Results of these tests should suggest a usable frequency of sonic tags which will be out of manatee hearing range.

(ii) Visual tags: Several types of visual tags have been designed for cetaceans (see Evans et al. 1972 for a review). Most require some variety of attachment through the skin and are susceptable to being rubbed off. The most feasible tag type for manatees has yet to be developed, but the form used will undoubtedly be of a highly visible, low profile plastic or metal.

(b) Attachment:

The optimum place and method of tag attachment must be determined. The most obvious possibilities are harness or belts, stitching or bolting the tag in place, and internal placement. Several different methods of tag attachment will be tested. Any internal implantations will be supervised by a licensed veterinarian, as will the general maintenance of the captives.

Criteria for acceptance of an attachment method and/or package size will be dependent on the reaction of the captives. The animals will be observed for a minimum of 3 days after tagging. Special attention will be paid to swimming behaviors and any irritations that the tags may cause to the subject. Tags will be pre-tested in an effort to make recapture for removal and/or adjustment unnecessary. Test subjects will be released with the tag(s) in place, and will be tracked for as long as is feasible.

Holding Facilities: A dredged area, approximately 25 m x 40 m is located at the extreme northern end of the Banana River, Merritt Island, Florida, on the NASA Base. Groups of manatee are seen to move in and around this area almost daily. We intend to enclose one or more animals in that area. They will be separated with flexible fencing in pens at least 8 m x 13 m x 2 m deep. During tag application, the animals will be netted and stranded with the aid of either a portable crane or a floatable squeeze box-type device. If possible, tags will be applied in such a way that they can be observed without requiring recapture.

(4) During tag testing, each manatee will be confined for not more than 21 days (see above). During that period each animal will be provided with at least 75 lbs. of aquatic vegetation or lettuce if they will eat it. Note: Lettuce is the most common staple of captive manatee diets.

(5) NA.

(6) NA.

(7) NA.

(c) (1) No adverse effects on wild populations of this species are expected to result from issuance of this permit as no animals are to be removed from wild populations.

(2) The purpose of the activities covered by the permit is directly related to furthering our knowledge of the natural history of the species so that more effective conservation and management decisions can be made to lessen the threats to the species.

(3) NA.

(4) Staff of the Gainesville Field Station, NFWL, have had extensive experience with capture, tagging, and tracking aquatic animals. Blair Irvine has had previous experience with other marine mammals (dolphins and killer whales) and currently is directing similar tracking on dolphins under contract to the Marine Mammal Commission.

(5) NA.

Documents and other information submitted in connection with this application are available for public inspection during normal business hours at the Service's office in Suite 600, 1612 K Street, N.W., Washington, D.C.

Interested persons may comment on this application by submitting written data, views, or arguments, preferably in triplicate, to the Director (FWS/LE), U.S. Fish and Wildlife Service, Post Office Box 19183, Washington, D.C. 20036. All relevant comments received on or before September 2, 1975, will be considered.

Dated: July 24, 1975.

RICHARD M. PARSONS,
Acting Chief, Division of Law Enforcement, U.S. Fish and Wildlife Service.

[FR Doc.75-19817 Filed 7-31-75;8:45 am]

DEPARTMENT OF AGRICULTURE

Farmers Home Administration

[Notice of Designation Number A241]

IDAHO

Designation of Emergency Areas

The Secretary of Agriculture has found that a general need for agricultural credit exists in Oneida County, Idaho, as a result of a natural disaster consisting of an earthquake March 27, 1975.

Therefore, the Secretary has designated this area as eligible for Emergency loans, pursuant to the provisions of the Consolidated Farm and Rural Development Act, as amended by Public Law 93-237, and the provisions of 7 CFR 1832.3(b) including the recommendation of Governor Cecil D. Andrus that such designation be made.

Applications for Emergency loans must be received by this Department no later than September 15, 1975, for physical losses and April 19, 1976, for production losses, except that qualified borrowers who receive initial loans pursuant to this designation may be eligible for subsequent loans. The urgency of the need for loans in the designated area makes it impracticable and contrary to the public

interest to give advance notice of proposed rule making and invite public participation.

Done at Washington, D.C., this 28th day of July, 1975.

JOSEPH R. HANSON,
Acting Administrator,
Farmers Home Administration.

[FR Doc.75-20090 Filed 7-31-75;8:45 am]

DEPARTMENT OF HEALTH, EDUCATION, AND WELFARE

National Institutes of Health

ALLERGY AND IMMUNOLOGY RESEARCH COMMITTEE

Meeting

Pursuant to Public Law 92-463, notice is hereby given of the meeting of the Allergy and Immunology Research Committee, National Institute of Allergy and Infectious Diseases on September 29, 1975, at the National Institutes of Health, Building 31C, Conference Room 7, Bethesda, Maryland. This meeting will be open to the public from 9:00 a.m. to 10:00 a.m. for the discussion of general policy matters and administrative reports. Attendance by the public will be limited to space available.

In accordance with the provisions set forth in Sections 552(b)(4), 552(b)(5), and 552(b)(6), Title 5, U.S. Code and Section 10(d) of P.L. 92-463, the meeting of the committee will be closed to the public on September 29 from 10:00 a.m. to adjournment for the review, discussion, and evaluation of individual initial pending, and renewal grant applications. The closed portions of the meetings involve solely the internal expression of views and judgments of committee members on individual grant applications containing detailed research protocols, designs, and other technical information; financial data, such as salaries; and personal information concerning individuals associated with the applications.

Mr. Robert L. Schreiber, Chief, Office of Research Reporting and Public Response, NIAID, National Institutes of Health, Building 31, Room 7A32, Bethesda, Maryland 20014, (301) 496-5717, will furnish rosters of committee members, summaries of the meetings, and other information pertaining to the meetings.

(Catalog of Federal Domestic Assistance Program No. 13.855, National Institutes of Health.)

Dated: July 28, 1975.

SUZANNE L. FREMEAU,
Committee Management Officer,
National Institutes of Health.

[FR Doc.75-20062 Filed 7-31-75;8:45 am]

ARTERIOSCLEROSIS AND HYPERTENSION RESEARCH CENTERS ADVISORY COMMITTEE

Meeting

Pursuant to Public Law 92-463, notice is hereby given of the meeting of the Arteriosclerosis and Hypertension Research Centers Advisory Committee, National Heart and Lung Institute, September 29-30, 1975, in the Landow Building, Conference Room A809, Bethesda, Maryland.

The entire meeting will be open to the public from 9:00 am to 5:00 pm on Monday, September 29 and from 8:30 am to 1:00 pm on Tuesday, September 30, to evaluate program support in Arteriosclerosis and Hypertension. Attendance by the public will be limited to space available.

Mr. York Onnen, Chief, Public Inquiries and Reports Branch, NHLI RM. 5A21, Building 31, National Institutes of Health, Bethesda, Maryland 20014, Phone (301) 496-4236, will provide summaries of the meeting and rosters of committee members.

Dr. Gardner C. McMillan, Associate Director for Etiology, Arteriosclerosis and Hypertension Branch, NHLI, RM. C803, Landow Building, National Institutes of Health, Bethesda, Maryland 20014, Phone (301) 496-1613, will furnish substantive program information.

Dated: July 24, 1975.

SUZANNE L. FREMEAU,
Committee Management Officer,
National Institutes of Health.

[FR Doc.75-20059 Filed 7-31-75;8:45 am]

ARTIFICIAL KIDNEY-CHRONIC UREMIA ADVISORY COMMITTEE

Meeting

Pursuant to Public Law 92-463, notice is hereby given of the meeting of the Artificial Kidney-Chronic Uremia Advisory Committee, National Institute of Arthritis, Metabolism, and Digestive Diseases, September 9, 1975, Building 31, Conference Room 7, National Institutes of Health.

This meeting will be open to the public on September 9 from 9 A.M. to 10 A.M. to discuss administrative reports. Attendance by the public will be limited to space available. In accordance with the provisions set forth in Sections 552(b)(4) and 552(b)(6), Title 5, U.S. Code and Section 10(d) of P.L. 92-463, the meeting will be closed to the public on September 9, 1975, from 10 A.M. to adjournment for the review, discussion and evaluation of individual contract proposals. The proposals contain information of a proprietary or confidential nature, including detailed research protocols, designs, and other technical information; financial data, such as salaries; and personal information concerning individuals associated with the proposals.

The Information Officer, NIAMDD, NIH, Mr. Victor Wartofsky, Building 31, Room 9A04, Bethesda, Maryland 20014 (301) 496-3583 will provide summaries of the meeting, and rosters of the committee members.

(Catalog of Federal Domestic Assistance Program No. 13.828, National Institutes of Health)

Dated: July 25, 1975.

SUZANNE L. FREMEAU,
Committee Management Officer,
National Institutes of Health.

[FR Doc.75-20063 Filed 7-31-75;8:45 am]

AUTOMATION IN THE MEDICAL LABORATORY SCIENCES REVIEW COMMITTEE

Meeting

Pursuant to Public Law 92-463, notice is hereby given of the meeting of the Automation in the Medical Laboratory Sciences Review Committee, September 17-18, 1975, 9 a.m., National Institutes of Health, Building 31A, Conference Room 4. This meeting will be open to the public on September 17 from 9 a.m. to 12 noon for opening remarks and general discussion. Attendance by the public will be limited to space available. In accordance with the provisions set forth in Sections 552(b)(4) and 552(b)(6), Title 5, U.S. Code and Section 10(d) of P.L. 92-463, the meeting will be closed to the public on September 17 from 12 noon to 5 p.m., and September 18 from 9 a.m. to 5 p.m., for the review, discussion, evaluation, and ranking of individual contract proposals. The proposals contain information of a proprietary or confidential nature, including detailed research protocols, designs, and other technical information; financial data, such as salaries; and personal information concerning individuals associated with the proposals.

Mr. Paul Deming, Research Reports Officer, NIGMS, Building 31, Room 4A46, Bethesda, Maryland 20014, Telephone: 301-496-5676, will provide a summary of the meeting and a roster of committee members.

Dr. Robert S. Melville, Executive Secretary, Automation in the Medical Laboratory Sciences Review Committee, Westwood Building, Room 954, Bethesda, Maryland 20014, Telephone: 301-496-7081, will furnish substantive program information.

(Catalog of Federal Domestic Assistance Program No. 13-860, National Institute of General Medical Sciences, National Institutes of Health)

Dated: July 25, 1975.

SUZANNE L. FREMEAU,
Committee Management Officer,
National Institutes of Health.

[FR Doc.75-20064 Filed 7-31-75;8:45 am]

BLOOD DISEASES AND RESOURCES ADVISORY COMMITTEE

Meeting

Pursuant to Public Law 92-463, notice is hereby given of the meeting of the Blood Diseases and Resources Advisory Committee, National Heart and Lung Institute, October 20 and 21, 1975, Fogarty International Center, Building 16 (Stone House), Conference Room, National Institutes of Health.

The entire meeting will be open to the public from 9:00 AM-5:00 PM, October 20 and from 8:30 AM-4:30 PM, October 21, 1975, to discuss the status of the Blood Diseases and Resources program, needs and opportunities. Attendance by the public will be limited to space available.

Mr. York Onnen, Chief, Public Inquiries and Reports Branch, National Heart and Lung Institute, Building 31, Room 5A21, National Institutes of Health, Bethesda, Maryland 20014,

phone: (301) 496-4236, will provide summaries of the meeting and rosters of the committee members.

Dr. Fann Harding, Special Assistant to the Director, Division of Blood Diseases and Resources, National Heart and Lung Institute, Building 31, Room 4A05, National Institutes of Health, Bethesda, Maryland 20014, phone: (301) 496-5911, will furnish substantive program information.

Dated: July 24, 1975.

SUZANNE L. FREMEAU,
Committee Management Officer, National Institutes of Health.

[FR Doc.75-20058 Filed 7-31-75;8:45 am]

CLINICAL APPLICATION AND PREVENTION ADVISORY COMMITTEE

Meeting

Pursuant to Public Law 92-463, notice is hereby given of the meeting of the Clinical Applications and Prevention Advisory Committee, Division of Heart and Vascular Diseases, National Heart and Lung Institute, September 12, 1975, Conference Room 5A16, Building 31, National Institutes of Health.

The entire meeting will be open to the public from 8:30 a.m. to 5:00 p.m. when the progress of selected research programs of the Clinical Applications and Prevention area and proposals for new initiatives needing implementation will be discussed. Attendance by the public will be limited to space available.

Mr. York Onnen, Chief, Public Inquiries and Reports Branch, National Heart and Lung Institute, Building 31, Room 496-2533, will furnish substantive program information.
5A21, National Institutes of Health, Bethesda, Maryland 20014, phone (301) 496-4236, will provide summaries of the meeting and rosters of the committee members.

Dr. William J. Zukel, Executive Secretary of the Committee, Landow Building, Room C809, Bethesda, Maryland 20014, phone (301) 496-2533, will furnish substantive program information.

(Catalog of Federal Domestic Assistance Program No. 13.837, National Institutes of Health.)

Dated: July 24, 1975.

SUZANNE L. FREMEAU,
Committee Management Officer, National Institutes of Health.

[FR Doc.75-20061 Filed 7-31-75;8:45 am]

COMMUNICATIVE DISORDERS REVIEW COMMITTEE

Meeting

Pursuant to Public Law 92-463, notice is hereby given of the meeting of the Communicative Disorders Review Committee, National Institute of Neurological and Communicative Disorders and Stroke, National Institutes of Health, September 19, 1975, at 8:30 a.m., in the Sheraton-Dallas Hotel, Southland Center, Dallas, Texas 75221.

This meeting will be open to the public from 8:30 a.m. until 9:30 a.m. on September 19th, to discuss program planning and program accomplishments. Attendance by the public will be limited to space available. In accordance with the provisions set forth in Sections 552(b)(4), 552(b)(5) and 552(b)(6), Title 5, U.S. Code and Section 10(d) of P.L. 92-463, the meeting will be closed to the public on September 19, from 9:30 a.m. to adjournment, for the review, discussion and evaluation of individual initial pending and renewal grant applications. The closed portion of the meeting involves solely the internal expression of views and judgments of committee members on individual grant applications which contain information of a proprietary or confidential nature, including detailed research protocols, designs, and other technical information; financial data, such as salaries; and personal information concerning individuals associated with the applications in the field of communicative disorders.

Mrs. Ruth Dudley, Institute Information Officer, Bldg. 31, Room 8A03, Bethesda, Maryland, 20014, (301) 496-5751, will provide summaries of the meeting and rosters of committee members.

Dr. J. Buckminster Ranney, Executive Secretary, Westwood Bldg., Room 7A16A, Bethesda, Maryland, 20014 (301) 496-7725, will furnish substantive program information.

(Catalog of Federal Domestic Assistance Program No. 13.851, National Institutes of Health.)

Dated: July 28, 1975.

SUZANNE L. FREMEAU,
Committee Management Officer, National Institutes of Health.

[FR Doc.75-20065 Filed 7-31-75;8:45 am]

GENERAL CLINICAL RESEARCH CENTERS COMMITTEE

Meeting

Pursuant to Public Law 92-463, notice is hereby given of the meeting of the General Clinical Research Centers Committee on October 6-7, 1975, from 9:00 a.m. to 5:00 p.m., in Building 31, Conference Room 9, Bethesda, Maryland. This meeting will be open to the public from 9 a.m. to 10 a.m. on October 6, 1975, to discuss administrative reports. Attendance by the public will be limited to space available.

In accordance with the provisions set forth in Sections 552(b)(4), 552(b)(5) and 552(b)(6), Title 5 U.S. Code and Section 10(d) of Public Law 92-463, the meeting of the Committee will be closed to the public on October 6 from 10:00 a.m. to 5:00 p.m. and on October 7 from 9:00 a.m. to 5:00 p.m. for the review, discussion and evaluation of individual initial pending, renewal, and supplemental grant applications. The closed portions of the meetings involve solely the internal expression of views and judgments of Committee members on individual grant applications containing detailed research protocols, designs, and other technical information; financial data, such as salaries; and personal information concerning individuals associated with the applications.

Mr. James Augustine, Information Officer, Division of Research Resources, National Institutes of Health, Building 31, Room 5A39, Bethesda, Maryland 20014, (301) 496-5545, will furnish rosters of Committee members, summaries of the meetings, and other information pertaining to the meetings.

(Catalog of Federal Domestic Assistance Program No. 13.333, National Institutes of Health)

Dated: July 28, 1975.

SUZANNE L. FREMEAU,
Committee Management Officer, National Institutes of Health.

[FR Doc.75-20054 Filed 7-31-75;8:45 am]

NATIONAL HEART AND LUNG ADVISORY COUNCIL

Meeting

Pursuant to Public Law 92-463, notice is hereby given of a special meeting of the National Heart and Lung Advisory Council, National Heart and Lung Institute, September 18 and 19, 1975, from 9:00 a.m. to 5:00 p.m. in Building 31, Conference Room 10, Bethesda, Maryland. This meeting will be open to the public to discuss the implementation of the National Heart, Blood Vessel, Lung, and Blood Diseases Program and the Council's Annual Report on the progress of the Program toward the accomplishment of its objectives. Attendance by the public will be limited to space available.

Mr. York Onnen, Chief, Public Inquiries and Reports Branch, National Heart and Lung Institute, Building 31, Room 5A21, National Institutes of Health, Bethesda, Maryland 20014 (301) 496-4236, will provide summaries of the meetings and rosters of the Council members.

Dr. Jerome G. Green, Director of Extramural Affairs, NHLI, Westwood Building, Room 5A18, (301) 496-7416, will provide substantive program information.

Dated: July 24, 1975.

SUZANNE L. FREMEAU,
Committee Management Officer, National Institutes of Health.

[FR Doc.75-20060 Filed 7-31-75;8:45 am]

PRESIDENT'S CANCER PANEL

Meeting

Pursuant to Public Law 92-463, notice is hereby given of the meeting of the President's Cancer Panel, National Cancer Institute, September 11, 1975, 10:00 a.m. to adjournment, Bowman Room, McArdle Laboratory for Cancer Research, University of Wisconsin, 450 North Randall Avenue, Madison, Wisconsin. This meeting will be open to the public from 10:30 a.m. to adjournment for a Report from the Chairman, President's Cancer Panel, Report from the Director, NCI, and reports on the status and programs of the McArdle Laboratory for

Cancer Research. Attendance by the public will be limited to space available. The meeting will be closed to the public from 10:00 a.m. to 10:30 a.m. for review and discussion of the proposed fiscal year 1977 budget in accordance with the provisions set forth in Section 552(b)(5) of Title 5 U.S. Code and 10(d) of Public Law 92-463.

Dr. Richard A. Tjalma, Executive Secretary, Building 31, Room 11A46, National Institutes of Health, Bethesda, Maryland 20014 (301/496-5854) will provide substantive program information, transcripts of the open meeting and roster of committee members.

Dated: July 28, 1975.

SUZANNE L. FREMEAU,
Committee Management Officer, National Institutes of Health.

[FR Doc.75-20055 Filed 7-31-75;8:45 am]

DIVISION OF CANCER CONTROL AND REHABILITATION

Meeting

Notice is hereby given of a workshop and state of the art discussion by government and public representatives on the subject of Long Term Effects of Irradiation to the Head and Neck in Infancy and Childhood, National Cancer Institute, September 24-25, 1975, Building 1, Wilson Hall.

This meeting will take place from 9:00 a.m. to 5:00 p.m. on September 24, and from 9:00 a.m. to 12:00 noon on September 25, and will be open to the public. Attendance by the public will be limited to space available.

For additional information, please contact: Dr. Margaret Sloan, Blair Building, Room 722, Division of Cancer Control and Rehabilitation, National Cancer Institute, National Institutes of Health, Bethesda, Maryland 20014 (301) 327-7968.

Dated: July 25, 1975.

SUZANNE L. FREMEAU,
Committee Management Officer, National Institutes of Health.

[FR Doc.75-20056 Filed 7-31-75;8:45 am]

THROMBOSIS SPECIALIZED CENTERS OF RESEARCH AD HOC REVIEW COMMITTEE

Meeting

Pursuant to Public Law 92-463, notice is hereby given of the meeting of the Thrombosis Specialized Centers of Research (SCOR) *ad hoc* Review Committee, National Heart and Lung Institute, September 24-25, 1975, National Institutes of Health, Landow Building, Conference Room C418. This meeting will be open to the public on September 24, 1975, from 8:00 a.m. to approximately 8:30 a.m. to discuss administrative details and the criteria to be used in the review of the Thrombosis SCOR applications. Attendance by the public will be limited to space available.

In accordance with the provisions set forth in Sections 552(b)(4), 552(b)(5) and 552(b)(6), Title 5, U.S. Code and Section 10(d) of P.L. 92-463, the meeting of the Thrombosis Specialized Centers of Research (SCOR) *ad hoc* Review Committee will be closed to the public on September 24, 1975, from 8:30 a.m. until the adjournment on September 25, 1975, for the review, discussion, and evaluation of individual initial pending and renewal grant applications. The closed portion of the meeting involves solely the internal expression of views and judgments of committee members on individual grant applications containing detailed research protocols, designs, and other technical information; financial data, such as salaries; and personal information concerning individuals associated with the applications.

Mr. York E. Onnen, Chief, Public Inquiries and Reports Branch, NHLI, NIH, Building 31, Room 5A21, Bethesda, Maryland 20014, telephone 301 496-4236, will provide summaries of the meeting and rosters of the committee members. Dr. Charles L. Turbyfill, Executive Secretary, NHLI, NIH, Westwood Building, Room 550, telephone 301 496-7915, will furnish substantive program information.

(Catalog of Federal Domestic Assistance Program No. 13.837, National Institutes of Health.)

Dated: July 28, 1975.

SUZANNE L. FREMEAU,
Committee Management Officer, National Institutes of Health.

[FR Doc.75-20057 Filed 7-31-75;8:45 am]

DEPARTMENT OF HOUSING AND URBAN DEVELOPMENT

Office of the Secretary

[Docket No. N-75-402]

REAL ESTATE SETTLEMENT PROCEDURES

Advance Notice of Proposed Rulemaking

The Department of Housing and Urban Development is considering amending the Regulations which implement Sections 4, 5 and 6 of the Real Estate Settlement Procedures Act of 1974 (RESPA). The amendments to Part 82 of Title 24 of the Code of Federal Regulations (Regulation X) would make any changes or additions which may be appropriate and desirable to clarify and improve the implementation of Sections 4, 5 and 6 of RESPA.

Furthermore, HUD in conjunction with the Department of Justice is issuing legal opinions with respect to Sections 7 and 8 of RESPA. The first such opinion, RESPA opinion No. 1 of July 11, 1975 was published in the Federal Register on July 21, 1975 (40 F.R. 30480).

Interested persons are invited to participate in the making of the proposed rule by submitting written views and data. Communications should be identified by the above docket number and title and should be filed with the Rules Docket Clerk, Office of General Counsel, Room 10245, Department of Housing and Urban Development, 451 7th Street, S.W., Washington, D.C. 20410. All relevant materials received on or before September 30, 1975, will be considered before taking action on the proposed rule. Copies of comments submitted will be available for public inspection during normal business hours at the above address.

This advance notice of proposed rulemaking is issued under the authority of the Real Estate Settlement Procedures Act of 1974, Pub. L. 93-533.

Issued in Washington, D.C. on July 28, 1975.

CARLA A. HILLS,
Secretary of Housing and Urban Development.

[FR Doc.75-20022 Filed 7-31-75;8:45 am]

DEPARTMENT OF TRANSPORTATION

Coast Guard

[CGD 75-152]

EQUIPMENT, CONSTRUCTION, AND MATERIALS

Approval Notice

1. Certain laws and regulations (46 CFR Chapter I) require that various items of lifesaving, firefighting and miscellaneous equipment, construction, and materials used on board vessels subject to Coast Guard inspection, on certain motorboats and other recreational vessels, and on the artificial islands and fixed structures on the outer Continental Shelf be of types approved by the Commandant, U.S. Coast Guard. The purpose of this document is to notify all interested persons that certain approvals have been granted as herein described during the period from April 11, 1975 to June 3, 1975 (List No. 13-75). These actions were taken in accordance with the procedures set forth in 46 CFR 2.75-1 to 2.75-50.

2. The statutory authority for equipment, construction, and material approvals is generally set forth in sections 367, 375, 390b, 416, 481, 489, 526p, and 1333 of Title 46, United States Code, section 1333 of Title 43, United States Code, and section 198 of Title 50, United States Code. The Secretary of Transportation has delegated authority to the Commandant, U.S. Coast Guard with respect to these approvals (49 CFR 1.46(b)). The specifications prescribed by the Commandant, U.S. Coast Guard for certain types of equipment, construction, and materials are set forth in 46 CFR Parts 160 to 164.

3. The approvals listed in this document shall be in effect for a period of 5 years from the date of issuance, unless sooner cancelled or suspended by proper authority.

WATER, EMERGENCY DRINKING (IN HERMETICALLY SEALED CONTAINERS), FOR MERCHANT VESSELS

Approval No. 160.026/12/4, container for emergency provisions, dwg. No. 18135, dated July 18, 1972, and specification 18135, dated July 18, 1972, manufactured by Globe Equipment Corporation, 681 Main Street, Belleville, New Jersey 07109, effective April 11, 1975. (It supersedes Approval No. 160.026/

12/4 dated August 18, 1972 to show change of address of manufacturer.)

Approval No. 160.026/20/0, container for emergency provisions, dwg. No. 202-P dated March 26, 1951, and Specification 202-S-1 dated April 6, 1951, two containers required per ration, manufactured by Globe Equipment Corporation, 681 Main Street, Belleville, New Jersey 07109, effective April 11, 1975. (It supersedes Approval No. 160.026/20/0 dated March 1, 1971 to show change of address of manufacturer.)

Approval No. 160.026/27/2, container for emergency drinking water, Globe Equipment Corporation dwg. No. 1313 dated November 1, 1956, revised May 6, 1959, packed by Ash Jon Corporation, 257 Water Street, Brooklyn, New York 11201, for Globe Equipment Corporation, 681 Main Street, Belleville, New Jersey 07109, effective April 11, 1975. (It supersedes Approval No. 160.026/27/2 dated January 3, 1974 to show change of address of distributor.)

Approval No. 160.026/37/0, container for emergency provisions for lifeboats and life rafts, dwg. No. FL-1 dated May 17, 1974, Marking: ¼ Ration for lifeboats, ½ Ration for life rafts, manufactured by F & L Packing Corporation, 681 Main Street, Belleville, New Jersey 07109, effective April 11, 1975. (It supersedes Approval No. 160.026/37/0 dated June 3, 1974 to show change of address of manufacturer.)

Approval No. 160.026/40/0, container for emergency provisions dwg. No. FL-2 dated May 17, 1974 and specification data sheet dated May 17, 1974, manufactured by F & L Packing Corporation, 681 Main Street, Belleville, New Jersey 07109, effective April 11, 1975. (It supersedes Approval No. 160.026/40/0 dated June 4, 1974 to show change of address of manufacturer.)

Approval No. 160.026/41/0, container for emergency drinking water dwg. No. FL-3 dated May 17, 1974, manufactured by F & L Packing Corporation, 681 Main Street, Belleville, New Jersey 07109, effective April 11, 1975. (It supersedes Approval No. 160.026/41/0 dated June 4, 1974 to show change of address of manufacturer.)

Mechanical Disengaging Apparatus, Lifeboat, for Merchant Vessels

Approval No. 160.033/61/2, Rottmer type releasing gear, approved for maximum working load of 8700 pounds per hook, identified by disengaging apparatus drawing No. 501-111 dated January 15, 1975 and drawing list MDA-501-111 dated January 24, 1975, manufactured by Whittaker Corporation, Survival Systems Division, 5159 Baltimore Drive, La Mesa, California 92041, effective May 20, 1975. (It supersedes Approval No. 160.033/61/1 dated April 9, 1974 to show cast hook post and associated changes.)

Lifeboats

Approval No. 160.035/363/2, 24.0' x 8.0' x 3.5' steel, hand-propelled lifeboat, 40-person capacity, identified by general arrangement dwg. No. 24-9G Rev. F dated June 11, 1970, with added note for Type "M" hand propelling unit, U.S.C.G. Approval No. 160.034/18/0 as an alternate to Type "X", 46 CFR 160.035-13(c) Marking, Weights: Condition "A" =3,980 pounds; Conditions "B"=11,358 pounds, manufactured by Marine Safety Equipment Corporation, Foot of Wycoff Road, Farmingdale, New Jersey 07727, effective May 15, 1975. (It is an extension of Approval No. 160.035/363/2 dated July 15, 1970.)

Inflatable Life Rafts

Approval No. 160.051/53/0, 25-person inflatable life raft with "Ocean Service Equipment", identified by general arrangement drawing RFD-US-1051, revision 5 dated December 2, 1974, and Specification RFD-US-100, revision No. 5 dated March 22, 1975, satisfies temperature-exposure inflation requirements of 46 CFR 160.051-5(e)(11) as revised in Federal Register of March 13, 1974, inflation system requires aluminum cylinder(s), manufactured by B. F. Goodrich, Engineered Systems Company, Union, West Virginia 24983, effective May 22, 1975.

Approval No. 160.051/63/0, 4-person inflatable life raft; identified by general arrangement drawing CJH/MN/4001 (Alt. 7) dated May 1, 1975, raft satisfies temperature-exposure inflation requirements of 46 CFR 160.051-5(e)(11) as per Federal Register of March 13, 1974, manufactured by Patten/Pan Avion Division of American Safety Flight Systems, Inc., P.O. Box 480213, Miami, Florida 33148, for C. J. Hendry Company, 139 Townsend Street, San Francisco, California 94107, effective May 15, 1975.

Approval No. 160.051/64/0, 6-person inflatable life raft; identified by general arrangement drawing CJH/MN/6001 (Alt. 7) dated May 5, 1975, raft satisfies temperature-exposure inflation requirements of 46 CFR 160.051-5(e)(11) as per Federal Register of March 13, 1974, manufactured by Patten/Pan Avion Division of American Safety Flight Systems, Inc., P.O. Box 480213, Miami, Florida 33148, for C. J. Hendry Company, 139 Townsend Street, San Francisco, California 94107, effective June 2, 1975. (It supersedes Approval No. 160.051/64/0 dated May 15, 1975 to show minor revisions.)

Approval No. 160.051/68/0, 15-person inflatable life raft; identified by general arrangement drawing CJH/MN/15001 (Alt. 8) dated April 25, 1975, raft satisfies temperature-exposure inflation requirements of 46 CFR 160.051-5(e)(11) as per Federal Register of March 13, 1974, manufactured by Patten/Pan Avion Division of American Safety Flight Systems, Inc., P.O. Box 480213, Miami, Florida 33148, for C. J. Hendry Company, 139 Townsend Street, San Francisco, California 94107, effective May 22, 1975.

Approval No. 160.051/81/0, 25-person inflatable life raft with "Limited Service Equipment"; identified by general arrangement drawing RFD-US-1051, revision 5 dated December 2, 1974, and Specification RFD-US-100, revision No. 5 dated March 22, 1975, satisfies temperature-exposure inflation requirements of 46 CFR 160.051-5(e)(11) as revised in Federal Register of March 13, 1974, inflation system can use either steel or aluminum cylinders, manufactured by B. F. Goodrich, Engineered Systems Company, Union, West Virginia 24983, effective May 22, 1975.

Marine Buoyant Device

Approval No. 160.064/870/0, adult, Model No. FJ-10, cloth covered unicellular plastic foam "Floater Jacket", manufactured in accordance with U.S.C.G. Specification Subpart 160.064 and UL/MD report file No. MQ 178, factory location: East Wind Manufacturing Company, Inc., 1514 E. Chestnut Avenue, Trenton, New Jersey 08611, Type III PFD, manufactured by American Marine Products, Inc., 240 Shore Drive, Hinsdale, Illinois 60521, effective June 2, 1975.

Approval No. 160.064/871/0, adult, Model No. FJ-15, cloth covered unicellular plastic foam "Floater Jacket", manufactured in accordance with U.S.C.G. Specification Subpart 160.064 and UL/MD report file No. MQ 178, factory location: East Wind Manufacturing Company, Inc., 1514 E. Chestnut Avenue, Trenton, New Jersey 08611, Type III PFD, manufactured by American Marine Products, Inc., 240 Shore Drive, Hinsdale, Illinois 60521, effective June 2, 1975.

Approval No. 160.064/872/0, adult, Model No. FJ-20, cloth covered unicellular plastic foam "Floater Jacket", manufactured in accordance with U.S.C.G. Specification Subpart 160.064 and UL/MD report file No. MQ 178, factory location: East Wind Manufacturing Company, Inc., 1514 E. Chestnut Avenue, Trenton, New Jersey 08611, Type III PFD, manufactured by American Marine Products, Inc., 240 Shore Drive, Hinsdale, Illinois 60521, effective June 2, 1975.

Approval No. 160.064/873/0, adult, Model No. FJ-5, cloth covered unicellular plastic foam "Floater Jacket", manufactured in accordance with U.S.C.G. Specification Subpart 160.064 and UL/MD report file No. MQ 178, factory location: East Wind Manufacturing Company, Inc., 1514 E. Chestnut Avenue, Trenton, New Jersey 08611, Type III PFD, manufactured by American Marine Products, Inc., 240 Shore Drive, Hinsdale, Illinois 60521, effective June 2, 1975.

Approval No. 160.064/885/0, adult, Model No. 705, cloth covered unicellular plastic foam "Buoyant vest", manufactured in accordance with U.S.C.G. Specification Subpart 160.064 and UL/MD report file No. MQ 182, Type III PFD, manufactured by Miltco Products Corporation, 139 Emerson Place, Brooklyn, New York 11250, effective June 2, 1975.

Approval No. 160.064/886/0, adult, Model No. 805, cloth covered unicellular plastic foam "Buoyant Vest", manufactured in accordance ance with U.S.C.G. Specification Subpart 160.064 and UL/MD report file No. MQ 182, Type III PFD, manufactured by Miltco Products Corporation, 139 Emerson Place, Brooklyn, New York 11250, effective June 2, 1975.

Fire-Protective Systems

Approval No. 161.002/2/0, "Detect-A-Fire," Type 27020, fire alarm thermostat, having temperature ratings of 140° F, 160° F, and 225° F, for use with approved closed-circuit type fire indicating and alarm systems; approved as affording protection of an area where no point on the overhead is more than 17.5 feet from the thermostat except that the overhead on each side of beams over 12 inches in depth shall be considered as separate areas for the purpose of this space limitation; identified by drawing 27020-2, revision J/9 dated February 28, 1969, manufactured by Fenwal, Inc., Ashland, Massachusetts 01721, effective June 3, 1975. (It supersedes Approval No. 161.002/2/0 dated July 30, 1970.)

Approval No. 161.002/3/0, "Detect-A-Fire," Type 27021, fire alarm thermostat, having temperature ratings of 140° F, 160° F, and 225° F, for use with approved open-circuit type fire indicating and alarm systems; approved as affording protection of an area where no point on the overhead is more than 17.5 feet from the thermostat except that the overhead on each side of beams over 12 inches in depth shall be considered as separate areas for the purpose of this spacing limitation; identified by drawing 27021-2, revision J/10 dated February 28, 1969, manufactured by Fenwal, Inc., Ashland, Massachusetts 01721, effective June 3, 1975. (It supersedes Approval No. 161.002/3/0 dated July 30, 1970.)

Incombustible Materials for Merchant Vessels

Approval No. 164.009/179/0, "Ultrafine CG#8", fibrous glass type incombustible hull board, identical to that described in National Bureau of Standards Test Report No. FR3900, dated April 30, 1975 approved in a nominal 4.0 pound per cubic foot density, manufactured by Certain-Teed Products Corporation, CSG Group, Old Route 202, Eagle School Road, Valley Forge, Pennsylvania 19481, plants located in Shelbyville, Indiana; Mountain Top, Pennsylvania; Kansas City, Kansas, effective May 19, 1975.

Approval No. 164.009/180/0, "Ultrafine CG#8", fibrous glass type incombustible pipe insulation, identical to that described in National Bureau of Standards Test Report No.

FR3900, dated April 30, 1975 approved in nominal 4.0 pound per cubic foot density, manufactured by Certain-Teed Products Corporation, CSG Group, Old Route 202, Eagle School Road, Valley Forge, Pennsylvania 19481, plants located at Shelbyville, Indiana; Kansas City, Kansas, effective May 19, 1975.

Dated: July 25, 1975.

J. V. CAFFREY,
Captain, U.S. Coast Guard, Acting Chief, Office of Merchant Marine Safety.

[FR Doc.75-20027 Filed 7-31-75;8:45 am]

National Highway Traffic Safety Administration

[Docket No. EX75-21; Notice 2]

TRAVEL BATCHER CORP.

Petition for Temporary Exemption From Federal Motor Vehicle Safety Standard

The National Highway Traffic Safety Administration has decided to grant Travel Batcher Corporation of Salt Lake City, Utah, an exemption from Motor Vehicle Safety Standard No. 121, *Air Brake Systems* that expires February 1, 1976, on the basis that compliance would cause it substantial economic hardship.

Notice of Travel Batcher's petition was published on June 27, 1975 (40 FR 27287) and an opportunity afforded for comment.

In the period February 1, 1974, to March 1, 1975, Travel Batcher manufactured seven motor vehicles (ready-mix trucks). It normally produces 10 vehicles a year and has manufactured none since March 1, 1975, the effective date of Standard No. 121. In the fiscal year ending July 31, 1974, it had a net profit of $21,386.15 which reduced its retained earnings deficit to $32,993.33. Travel Batcher requested an exemption until July 1, 1976. Because of the specialized nature of its vehicles and small production, it alleges that it was impossible for it to meet Standard No. 121 on the effective date. Travel Batcher is now working with a supplier who, it is confident, will fill its needs. It argued that an exemption would be in the public interest and consistent with the objectives of the National Traffic and Motor Vehicle Safety Act because "of an outstanding record of safety for all the years of our manufacturing. . . ." The alleged effect of a denial would bankrupt the company.

The petition was supported by Senator E. J. Garn and Representative Allan T. Howe of Utah. No comments were filed opposing it. It is apparent that petitioner has only marginal financial resources. An exemption would allow it to sell vehicles and apply the profits toward resolving its compliance problems. The company's limited production makes it unlikely that its exempted vehicles would present a significant threat to traffic safety. The company is therefore being granted what is essentially a 6-month exemption in the belief that this should be adequate time to conclude arrangements with its supplier and to bring its vehicles into compliance.

For the reasons discussed above, Travel Batcher Corporation is granted NHTSA Exemption No. 75-21 from 49 CFR 571-121 Motor Vehicle Safety Standard No. 121 *Air Brake Systems* expiring February 1, 1976.

(Sec. 3, Pub. L. 92-548, 88 Stat. 1159 (15 USC 1410); delegation of authority at 49 CFR 1.51).

Issued on July 28, 1975.

JAMES B. GREGORY,
Administrator.

[FR Doc.75-20078 Filed 7-31-75;8:45 am]

CIVIL AERONAUTICS BOARD

[Docket 28109]

AEROPERU

Notice of Prehearing Conference and Hearing

In the matter of Aeroperu, foreign permit application, (addition of Washington, D.C., New York, N.Y. and Quito, Ecuador), Docket 28109.

Notice is hereby given that a prehearing conference in the above-entitled matter is assigned to be held on August 18, 1975, at 10:00 a.m. (local time) in Room 503, Universal Building, 1825 Connecticut Avenue, N.W., Washington, D.C., before Administrative Law Judge William A. Kane, Jr.

Notice is also given that the hearing may be held immediately following conclusion of the prehearing conference unless a person objects or shows reason for postponement on or before August 11, 1975.

Ordinary transcript will be adequate for the proper conduct of this proceeding.

Dated at Washington, D.C., July 29, 1975.

[SEAL] ROBERT L. PARK,
Chief-Administrative Law Judge.

[FR Doc.75-20071 Filed 7-31-75;8:45 am]

[Order 75-7-131; Dockets 27990 and 28044]

EASTERN AIR LINES, INC. AND UNITED AIR LINES, INC.

Chicago-New Orleans Nonstop Route Proceeding

Adopted by the Civil Aeronautics Board at its office in Washington, D.C. on the 28th day of July, 1975.

Chicago-New Orleans nonstop route proceeding, Docket 27990; in the matter of the application of Eastern Air Lines, Inc. and United Air Lines, Inc., 28044, for prior board approval of a route purchase agreement.

By Order 75-6-104, June 23, 1975, the Board instituted in Docket 27990 an investigation to determine whether the public convenience and necessity require the certification of an air carrier to engage in competitive nonstop service between Chicago, Illinois and New Orleans, Louisiana and, if so, which carrier or carriers should be authorized to provide such service. Also placed in issue was the question of whether Eastern Air Lines' existing nonstop Chicago-New Orleans authority should be terminated or suspended.[1] Thereafter, on July 2, 1975, Eastern Air Lines and United Air Lines filed an agreement in Docket 28044 whereby Eastern's nonstop authority in the Chicago-New Orleans market would be transferred to United.

Northwest Airlines has filed a motion seeking to defer consideration of the Eastern-United agreement pending the outcome of the Chicago-New Orleans route case. Eastern and United, on the other hand, have sought reconsideration of Order 75-6-104 and urge the Board to defer the route case pending disposition of the agreement.[2] Upon consideration of the matters presented, we have determined that consolidation of both proceedings is most conducive to the proper dispatch of the Board's business.

We have set down the Chicago-New Orleans case in view of our judgment that a general examination of the needs of the Chicago-New Orleans market, including the question of which carrier or carriers, if any, should be authorized to provide any needed competitive service, is warranted at this time. Our views in this regard have not changed. While we appreciate the argument of Eastern and United that favorable Board action on their application might obviate the need for the route case, we must also recognize, as a procedural matter, that unfavorable action would require the Board to go through a second evidentiary hearing, with the attendant delay and cost. Moreover, the instant investigation already includes one matter—i.e., the deletion or suspension of Eastern's nonstop authority—which is a fundamental part of the subsequently filed agreement. And, clearly, the matters involved in Dockets 27990 and 28044, although different, are related, so that consolidation of both proceedings will not unduly complicate or delay the instant investigation and will, at the same time, accord Eastern and United prompt consideration of their application.

In all these circumstances, we find that the orderly dispatch of the Board's business requires the consolidation of the application filed in Docket 28044 into Docket 27990.

Accordingly, it is ordered that:

1. The joint application of Eastern Air Lines and United Air Lines, Docket 28044, be and it hereby is consolidated for hearing and decision in Docket 27990.

2. The motion of Northwest, Docket 28044, and the petition for reconsideration filed by Eastern and United in Docket 27990 be and they hereby are denied.

The order will be published in the FEDERAL REGISTER.

By the Civil Aeronautics Board:

[SEAL] EDWIN Z. HOLLAND,
Secretary.

[FR Doc.75-20072 Filed 7-31-75;8:45 am]

[1] Eastern is currently suspended in the market.

[2] Petitions for reconsideration of Order 75-6-104 have also been filed by Ozark Air Lines and Delta Air Lines. These petitions will be dealt with by subsequent order.

[Order 75-7-136; Docket 27573; Agreement C.A.B. 25171 and 25185]

INTERNATIONAL AIR TRANSPORT ASSOCIATION

North Atlantic Cargo Rates

Adopted by the Civil Aeronautics Board at its office in Washington, D.C. on the 29th day of July, 1975.

In the matter of agreement adopted by the Joint Traffic Conferences of the International Air Transport Association relating to North Atlantic cargo rates, Docket 27573; Agreement C.A.B. 25171 and 25185.

An agreement has been filed with the Board, pursuant to section 412(a) of the Federal Aviation Act of 1958 (the Act) and Part 261 of the Board's Economic Regulations, between various air carriers, foreign air carriers, and other carriers, embodied in the resolutions of the Joint Traffic Conferences of the International Air Transport Association (IATA). The agreement was adopted June 6, 1975 at the Composite Cargo Traffic Conference held in Nice for expedited July 1, 1975 effectiveness.

The agreement would readopt the existing IATA North Atlantic cargo rate structure which expired June 1, 1975, with certain amendments, and is proposed for effect through August 31, 1975, when the overall rate structure for the period September 1, 1975 through September 30, 1977, is proposed to become effective.[1] The amendments, which are incorporated in the September 1 agreement, would adopt new 10,000 kg. specific commodity rates (ESCR's) for containerized shipments in both directions to replace Pan American's unilateral 10,000 kg. FAK rates, at levels about three cents per kg. higher; cancel current IATA rates for 30,000 kg. specific commodity rate shipments; rescind the North Atlantic minimum cargo charter rate resolution; and adopt a new SCR for Item 1295 (leather goods) from Paris to New York.

Pan American and Trans World Airlines, Inc. (TWA) have submitted statements in support of the agreement, and Seaboard has submitted comments opposing the agreement. In their statements of justification, Pan American and TWA generally assert that the purpose of the agreement is to close the current open-rate situation and to eliminate allegedly uneconomic existing rates such as the 30,000 kg. SCR's and various non-IATA rates including 15,000 and 30,000 kg. government-ordered rates as well as the 34,000 and 42,500 kg. FAK rates. The proponents further contend that the new rates are economic and include various supporting data, alleging that the net effect will be a revenue improvement of $43,700 a week for Pan American and $18,400 a month for TWA.

Seaboard urges that the agreement be disapproved on the basis that, rather than the usual "interim" agreement which merely extends existing rates to close an open-rate situation, this proposal includes the major structural changes of the overall September 1 agreement; eliminates all existing high weightbreak rates on scheduled service as well as minimum charter rates and will result in massive diversion of large shipments from scheduled service to charters; flouts the Board's policy statement issued prior to the Nice Conference; and that the justification is totally inadequate for an agreement with such a serious impact on the North Atlantic market.

Upon full consideration of the subject agreement, the statements of justification and comments, the Board has determined to defer action pending its disposition of the entire North Atlantic package proposed for effect September 1. The agreement's proposed effectiveness covers a very limited period and neither Pan American nor TWA have made a clear showing of a compelling necessity to close the present open-rate situation prior to the intended implementation of the overall "Nice package." The agreement before us proposes major structural changes, and the Board prefers to consider the pattern of rates proposed for the next two years as a whole, with the benefit of complete economic justification and supporting data from the U.S. carriers as well as comments from interested persons. Order 75-7-88 established procedural dates for the submission of such material.

Accordingly, it is ordered that:

Action on Agreements C.A.B. 25171 and 25185 be and hereby is deferred.

This order will be published in the FEDERAL REGISTER.

By the Civil Aeronautics Board:

[SEAL] EDWIN Z. HOLLAND,
Secretary.

[FR Doc.75-20073 Filed 7-31-75;8:45 am]

[1] The rate structure became open due to the filing of U.S.-Germany high weight-break (34,000 and 42,500 kg.) freight-all-kinds (FAK) rates by Seaboard World Airlines, Inc. (Seaboard), and 10,000 kg. U.S./Europe FAK rates filed by Pan American World Airways, Inc. (Pan American), an IATA member, as well as reduced charter rates filed by Pan American.

COUNCIL ON ENVIRONMENTAL QUALITY

ENVIRONMENTAL IMPACT STATEMENTS

List of Statements Received

Environmental impact statements received by the Council on Environmental Quality from July 21 through July 25, 1975. The date of receipt for each statement is noted in the statement summary. Under Council Guidelines the *minimum* period for public review and comment on draft environmental impact statements in forty-five (45) days from this *Federal Register* notice of availability. (September 15, 1975). The thirty (30) day period for each final statement begins on the day the statement is made available to the Council and to commenting parties.

Copies of individual statements are available for review from the originating agency. Back copies will also be available at cost from the Environmental Law Institute, 1346 Connecticut Avenue, Washington, D.C. 20036.

DEPARTMENT OF AGRICULTURE

Contact: Dr. FOWDEN G. MAXWELL, Coordinator of Environmental Quality Activities, Office of the Secretary, U.S. Department of Agriculture, Room 359-A, Washington, D.C. 20250, 202-447-3965.

FOREST SERVICE

Draft

Ozone Unit Plan, Ozark-St. Francis N.F., Johnson County, Ark., July 23: The proposed action is to manage the 66,417 acre Ozone Unit of the Ozark-St. Francis National Forest. The 10-year plan includes regenerating 5560 acres, thinning and releasing 9600 acres, increasing the diversity of wildlife habitat conditions, maintenance and improvement of existing developed recreation sites, administration of on-going gas and oil leasing activities, managing the range resource and the construction or reconstruction by timber purchasers, contractors, permittees or lessees of 67 miles of single lane, gravel roads. The planned activities may make portions of the unit less suitable for wilderness or other natural area designation. (ELR Order No. 51067.)

Smith Creek Planning Unit, Kaniksu N.F., Boundary County, Idaho, July 21: The proposed project is the implementation of a land use plan for the 92,130-acre Smith Creek Planning Unit, Kaniksu N.F. In the state of Idaho. The plan emphasizes management of timber sites, roadless area recreation, and mountain caribou, grizzly bear and fishery habitat. Adverse impacts include alteration of roadless areas; reduced opportunities for solitude; reduction of air quality due to logging, burning of debris, and traffic; increased sedimentation; reduced quality of grizzly bear and fish spawning habitats; disruption of unique plant habitats; increased noise; possible disturbance of historical and archaeological sites; increased fire hazard; and increased chance of insects. (ELR Order No. 51048.)

Final

Ruby Mountains, Humboldt N.F., Elko, White, and Pine Counties, Nev., July 21: The statement refers to a proposed land use plan for the 361,098 acre Ruby Mountains-East Humboldt Planning Unit of the Humboldt National Forest. Land use objectives include watershed protection; maintenance of wildlife habitat; maintenance of livestock grazing; development of winter sports facilities; construction of access roads for mineral development; and related objectives. There will be adverse impact to air, water, and natural landscape qualities. The adverse impacts will result in the loss of wilderness characteristics on 3,603 acres to be committed to the winter sports development. Comments made by: DOC, DOI, USDA, EPA, HEW, state agencies, and individuals. (ELR Order No. 51043.)

Herbicide Use, Mt. Hood, Willamette, Rogue River N.F., Oregon and California, July 21: The statement is a supplement to an eis filed 24 June 1974 to update the Vegetation Management Program of FY 1974. The program involves the use of herbicides 2,4,-D, 2,4-DP, 2,4,5-DT, Silvex, Amtrole, Picloram, and Dicamba to reduce the competition from native vegetation where it hampers forest management activities in Mt. Hood, Rogue River, and Willamette National Forests. Changes in wildlife populations will occur due to changes in habitat. Comments made by: DOI, USDA, DOC, EPA, state, and local agencies. (ELR Order No. 51042.)

SOIL CONSERVATION SERVICE

Final

Upper Brushy Creek Watershed, Escambia County, Ala., July 21: The statement concerns a project for watershed protection flood prevention, and drainage in Escambia County, Alabama. The plan proposes that over a period of five years, conservation land treatment methods be applied on 5600 acres of cropland, 880 acres of pastureland and 3055 acres of forest land; and 7.2 miles of channel work. Adverse impacts include direct loss of 75 acres of bottom land forest, increased depth of flooding below the channel work, and increased turbidity during construction. Comments made by: COE, HEW, HUD, DOI, DOT, EPA, AHP, and state agencies. (ELR Order No. 51047.)

Rabon Creek Watershed, Laurens and Greenville Counties, S.C., July 23: Proposed is a project for watershed protection, flood prevention and recreation on the 85,500 acre Rabon Creek Watershed. Project measures will include two floodwater retarding structures, one multiple purpose structure, a recreation development, and land treatment measures. Adverse impacts will include the commitment of 744 acres of land to project structures; the temporary inundation of 811 acres; and the permanent inundation of 10 miles of stream. Comments made by: COE, HEW, DOI, DOT, EPA, AHP, and state and regional agencies. (ELR Order No. 51062.)

Bogota Watershed, Dyer and Obion Counties, Tenn., July 24: The project involves watershed protection and flood prevention in the Bogota Watershed which encompasses the drainage area of Daugherty Creek. Action called for includes conservation measures on 5,910 acres of land, and about 29.2 miles of stream channel work with appurtenant measures construction of one grade stabilization structure, and mitigating measures. Adverse impacts include the loss of 61 acres of shrubs and trees, loss of 220 acres of cropland and 10 acres of pasture, and minor increases in sediment load during construction. Comments made by: COE, HEW, DOI, DOT, EPA, and state agencies. (ELR Order No. 51093.)

DEPARTMENT OF DEFENSE

ARMY CORPS

Contact: Mr. Francis X. Kelly, Director, Office of Public Affairs, Attn: DAEN-PAP, Office of the Chief of Engineers, U.S. Army Corps of Engineers, 1000 Independence Avenue, S.W., Washington, D.C. 20314, 202-693-6861.

Draft

Pago Pago Harbor, Tutuila Island, Permit, American Samoa, July 22: The statement concerns permit applications for expansion, modification, and improvement of existing marine-oriented facilities in the navigable waters of Pago Pago Harbor. The action should encourage planned development in the harbor region (Honolulu District). (ELR Order No. 51060.)

Lake Seminole and Jim Woodruff Lock and Dam, Alabama, Florida and Georgia, July 23: The statement concerns the operation and maintenance of the powerhouse, lock, dam, and reservoir, including associated buildings, water quality monitors, access roads, public use areas, and boat channels. The construction of new recreational areas is also covered. The reservoir provides ideal habitat for the continued growth of aquatic plants and mosquitoes. Other adverse impacts include the loss of fish food organisms due to fluctuating pool levels, aggravated pollution due to increased navigation, and dredging disruption (Mobile District). (ELR Order No. 51063.)

Kaneohe-Kailua Area Flood Control, Oahu County, Hawaii, July 23: The project consists of a detention dam and reservoir in the headwaters of Kaneohe Stream and about 1,274 feet of allied channel improvements at the stream outlet to Kaneohe Bay for the purpose of flood control for the urban area. Completion of the dam and reservoir will inundate 3,500 feet of free-flowing streams and will result in some intrusion on the residential area downstream due to increased recreational use. The net loss of about 10 acres of bananas will adversely affect the already declining banana industry (Honolulu District). (ELR Order No. 51071.)

Ala Moana Park Drainage Canal Improvements, Honolulu County, Hawaii, July 26: The statement concerns the issuance of a permit to the City and County of Honolulu, Department of Public Works, to improve the existing Ala Moana Park Drainage Canal. The project will fill the existing canal, excavate 42,000 cubic yards of material for a double-celled box drain, which will empty into the Diamond Head lagoons, construct a new park road bridge and new outlet into the Ala Wai Yacht Harbor, and construct a storm drainage pipe system into the Kewalo Basin lagoon. The project will reduce the recreational diversity of the park by eliminating 28,500 square feet of estuarine habitat and its associated biological resources. Construction will create temporary inconveniences. (ELR Order No. 51094.)

Gordons Creek Flood Control, Forrest County, Miss., July 21: The proposed flood control project for Gordons Creek involves channel enlargement, clearing and snagging along 2.35 miles of the Creek. Adverse impacts include temporary adverse effect to water quality and construction-related noise and disruption (Mobile District). (ELR Order No. 51056.)

Stocco Homes, Inc. Lagoon Development, Cape May County, N.J., July 23: Proposed is the approval of a permit application for the construction of a waterfront residential development at Ocean City, New Jersey. The construction includes the dredging of two additional lateral lagoons in an existing lagoon system, the bulkheading of these new lagoons and all previously dredged lagoons, disposal of dredge spoil material behind inclosed sod banks on the site, and the building of roadways, houses and dock facilities. Construction would result in 113 new single family dwellings, with docking facilities (Philadelphia District). (ELR Order No. 51061.)

Denison Dam, Lake Texoma, Red River O & M, Oklahoma and Texas, July 21: The project entails the operation and maintenance of Denison Dam, Lake Texoma, consisting of reservoir regulation; flood control; management of land resources and facilities; and management of leases, easements and other outgrants. Adverse impacts include soil erosion and/or compaction (due to recreational use, traffic, and wave action and pool fluctuation); damage to and loss of vegetation (due to pool fluctuation and construction); and alterations of the natural environment through recreational development and construction. (ELR Order No. 51054.)

Sabine-Neches Waterway, Maintenance Dredging, Jefferson and Orange Counties, Tex., July 21: The proposed action is the maintenance dredging of the Sabine-Neches Waterway for purposes of navigation. Removal of approximately 400 acres of tidal marsh will result from levee construction, and dredging operations will destroy benthic organisms (Galveston District). (ELR Order No. 51041.)

Galveston Harbor and Channel Maintenance Dredging, Galveston County, Tex., July 24: This statement concerns the maintenance dredging of Galveston Channel, including deepening, dredging 4 million cubic yards of sediment every 2 years, and placing dredged materials in leveed land disposal areas. Adverse effects will be: the covering of low quality vegetation in disposal areas, the return of some pollutants to Galveston Bay via the controlled spillways, the removal of bottom dwelling organisms, and minor turbidity and resuspension near the dredge (Galveston District). (ELR Order No. 51091.)

Richmond Flood Protection Measures (2), Virginia, July 22: The statement is a revision of a draft eis filed with CEQ 7 October 1974. The recommended project for flood protection for the area includes the construction of two floodwalls to protect the Shockoe Creek area and a separate floodproofing project for the sewage treatment plant. A portion of the old Libby Prison site would be permanently covered by the wall on the north side, and a concrete gravity wall will cover an area of river bottom 900' x 50' (Norfolk District). (ELR Order No. 51057.)

Final

Millers Ferry Lock and Dam, Wilcox and Dallas Counties, Ala., July 23: Proposed is the completion of construction of the Millers Ferry Project; the concrete gravity-type dam, powerhouse, navigation lock, and reservoir have already been completed. The project will result in the conversion of 1,689 acres of agricultural and forest lands to public use areas, the inundation of 17,200 acres of land, the loss of stream fishery and mussel fishery, elimination of the mollusk, "Quadrula stapes," temporary increases in turbidity, and loss of 9,300 acres of agricultural and forest land (Mobile District). Comments made by: DOI, DOC, HUD, DOT, EPA, USDA, and Alabama Office of State Planning. (ELR Order No. 51077.)

Bayou La Batre, Maintenance Dredging, Alabama, July 23: The project involves maintaining existing channel dimensions in the Bayou La Batre. The channel has an overall length of approximately 33,500 ft. The project also includes maintenance dredging of a turning basin. Spoil from the inland portion of the project, and that area extending about 2,000 to 3,000 ft. from shore, is pumped to diked land disposal sites. Spoil from the remainder of the project is disposed of in open-water sites adjacent to the channel. The dredging will result in some disruption and destruction of benthic organisms and terrestrial habitat. Dredging will also cause temporary water turbidity (Mobile District) (34 pages). Comments made by: EPA, DOI, DOC, HUD, DOT, USCG, USDA, and state agencies. (ELR Order No. 51080.)

St. Joseph's Bay, Florida, July 23: The statement refers to the maintenance dredging of the entrance channel and inner harbor channels in St. Joseph Bay. Spoil will be placed in diked areas on land. Adverse impact will be to marine biota. Comments made by: HUD, DOT, USDA, EPA, DOI, and state agencies. (ELR Order No. 51073.)

Canaveral Harbor, Maintenance Dredging, Brevard County, Fla., July 23: The project involves the maintenance of required depths of the navigation channel at Canaveral Harbor by removing shoaled materials from the channel. Approximately 600,000 cubic yards of material is scheduled to be removed in 1974. Adverse impacts of the project are the loss of some benthic organisms, and temporary turbidity and siltation caused by dredging (Jacksonville District). Comments made by: EPA, USDA, DOI, DOT, and state agencies. (ELR Order No. 51076.)

Final

Jacksonville Harbor (Maintenance Dredging), Fla., July 23: The statement refers to

the maintenance dredging of the navigation channel at Jacksonville Harbor by removing shoaled material from the channel. Approximately 1,000,000 cubic yards are scheduled for removal in FY–75 and FY–76 with placement on the proposed Quarantine Island site. Adverse impacts are the destruction of some benthic organisms, temporary turbidity, loss of some existing terrestrial organisms and vegetation, and the loss of about 50 acres of marsh and about 675 acres of open water over a 20-year period (Jacksonville District). Comments made by: USDA, DOC, DOI, USCG, and EPA. (ELR Order No. 51079.)

Buford Dam and Lake Sidney Lanier several counties in Georgia, July 23: The project involves the operation and maintenance of an existing multipurpose dam and reservoir located on the Chattanoochee River in Gwinett and Forsyth Counties. The project provides flood control, navigation, hydroelectric power and recreational opportunities. Adverse environmental effects include flooding of tributary mouths downstream because of releases in peak power generation, and discharges from the project in late summer containing low dissolved oxygen levels (Mobile District). Comments made by: DOT, HUD, DOI, EPA, USDA, DOC, USCG, and state agencies. (ELR Order No. 51072.)

Beach Erosion, So. Boulevard, Evanston, Ill., July 21: Proposed is the construction of a 600 foot groin into Lake Michigan at South Boulevard Beach in Evanston, and beach nourishment with 30,000 cu. yds. of sand. Adverse impacts include: probable development of a scour hole directly down-drift from the groin; creation of a possible safety hazard; and disturbance to both human and aquatic populations during construction activities (Chicago District). Comments made by: EPA, USDA, DOC, DOI, DOT, HUD, and state and local agencies. (ELR Order No. 51049.)

Kent Creek Local Protection Project, Winnebago County, Ill., July 21: Proposed is a revised general design for the local flood control project at Kent Creek, Rockford, Illinois. Project measures would include a dam and dry reservoir, as well as channel work, on the North Branch, and channel diversion and the raising of the level of the existing dam on the South Branch. Approximately 857 acres will be acquired for project development; 224 acres of vegetation and four miles of stream will be lost (Rock Island District). (ELR Order No. 51050.)

South Haven Harbor, Mitigation of Shore Damage, Van Buren County, Mich., July 21: The statement refers to the mitigation of shore erosion in the vicinity of South Haven Harbor. The plan considered most practical is the creation of "feeder beaches" to nourish the areas suffering shore damage with littoral materials supplied in part from the unpolluted dredging obtained during harbor maintenance operations. Adverse impacts are temporary turbidity of water at the operational sites, and temporary increases in noise and inconvenience caused by the construction and transportation operations associated with the feeder beach formation (Detroit District) (45 pages). Comments made by: AHP, USDA, DOC, DOI, EPA, and state agencies. (ELR Order No. 51051.)

St. Joseph Harbor, Shore Damage, Berrien County, Mich., July 23: The statement refers to the attempt to mitigate shore erosion in the vicinity of St. Joseph Harbor. The plan considered most practical for this purpose entails the creation of "feeder beaches" to nourish the areas suffering shore damage with littoral materials supplied in part from the unpolluted dredgings obtained during harbor maintenance operations. Adverse impacts include temporary turbidity due to dredging, and temporary increases in noise during construction (Detroit District). Comments made by: USDA, USCG, DOT, HEW, FPC, HUD, DOC, EPA, AHP, and DOI. (ELR Order No. 51078.)

Ponce Harbor Maintenance Dredging, Puerto Rico, July 23: The project involves the maintenance of navigation channels at authorized depths by the removal of shoaled materials. Approximately 300,000 cu. yds. of material will be removed and placed in an offshore disposal area. Adverse impact will include temporary siltation and destruction of some marine biota (Jacksonville District). Comments made by: USDA, DOC, DOI, EPA, and USCG. (ELR Order No. 51074.)

Harris Fork Creek, Obion and Forked Deer Rivers, Tennessee and Kentucky, July 23: The project consists of a fenced, vertical-walled, sculptured concrete-lined channel on Harris Fork Creek and on South Fulton Branch in the urban areas and about 10 miles of channel enlargement on the stream from South Fulton to the junction with North Fork, Obion River. A small amount of timberland and small game habitat will be reduced. Sediment loads will increase during construction and affect water quality. The aesthetic appeal of the stream bank in the rural areas will be lessened (Memphis District). Comments made by: DOI, HUD, TVA, USDA, EPA, HEW, DOT, and state and local agencies. (ELR Order No. 51069.)

West Tennessee Tributaries Project, Tennessee, July 25: The project involves channel work on 225 miles of the Obion and Forked Deer River tributaries, in order to reduce the frequency, depth, and duration of flooding. Additionally, approximately 32,000 acres of woodlands will be acquired for wildlife management, recreational, and environmental purposes. Adverse impact will include erosion, water quality degradation, and loss of some wetlands (Memphis District) (5 volumes). Comments made by: DOI, USDA, EPA, HEW, DOT, HUD, and state agencies. (ELR Order No. 51097.)

North Springfield Lake Operation, Vermont, July 23: The statement refers to the annual operation and maintenance of the North Springfield Lake flood control project, with its permanent 100 acre pool and permanent 65 acre subimpoundment, both of which provide opportunities for recreation activities. Flooding at certain times could have serious effects on the reproduction of some fish and wildlife species (Waltham District). Comments made by: DOI, HUD, HEW, and EPA. (ELR Order No. 51075.)

Virginia Beach Erosion Control, Virginia, July 24: The statement refers to the continued nourishment of 3.3 miles of Virginia Beach shoreline by truck haul of sand from a designated stockpile site. Adverse impacts include turbidity increases during dredging, loss of terrestrial habitat, loss of sandy beach habitat, noise, and loss of benthic and suspended life in dredged areas (Norfolk District). Comments made by: EPA, DOC, DOI, AHP, and state and local agencies. (ELR Order No. 51092.)

Lower Granite Project, Snake River (3), Washington and Idaho, July 23: Proposed is the completion of a dam, generators, and navigation lock at river mile 107.5 on the Snake River, and operation of the Lower Granite project. The dam will have a power capacity of 810,000 kilowatts when all six generators are operational. The project also includes completion of highway, railroad, and utility relocations, beautification of the levees, and implementation of fish and wildlife compensation measures (Walla Walla District). Comments made by: DOI, USCG, DOC, EPA, FPC, USDA, and state and local agencies. (ELR Order No. 51068.)

Chief Joseph Dam, Columbia River, Douglas and Okanogan County, Wash., July 23: The statement refers to the Chief Joseph Dam and its reservoir, Rufus Woods Lake, located on the Columbia River. Involved is the continued operation and maintenance of the existing dam, powerhouse, reservoir, and associated lands, including the granting of specified types of permits; the addition of 11 generating units to the powerhouse; and the raising of the normal full pool of the reservoir 10 feet, with associated modifications to the dam. Adverse impacts are alterations of Columbia River flow characteristics, the lowering of terrestrial and aquatic biological productivity, and the displacement of 45 persons (Seattle District). Comments made by: AHP, DOC, HUD, DOI, DOT, EPA, FPC, and state and local agencies. (ELR Order No. 51070.)

GENERAL SERVICES ADMINISTRATION

Contact: Mr. Andrew E. Kauders, Executive Director of Environmental Affairs, General Services Administration, 18th and F Streets, N.W., Washington, D.C. 20405, 202–343–4161.

Draft

Federal Youth Center, Ventura County, Calif., July 24: The proposed action is the construction and operation of a 195,000-square foot correctional facility, the Federal Youth Center, on a 315-acre site near Camarillo. Adverse impacts include the permanent removal of 85 acres of arable land from agricultural use, an insignificant increase in air pollution, and temporary construction disruption. (ELR Order No. 51090.)

Final

Federal Office Building, New Haven, Conn., July 25: Proposed is the construction of a Post Office-Federal Building in New Haven, and the retention and renovation of the existing U.S. Post Office and Courthouse. The two projects will be part of a Government center complex being planned by the City of New Haven. There will be adverse impact from construction disruption. Comments made by: AHP, DOI, USDA, DLAB, HEW, HUD, DOT, EPA, and state and local agencies. (ELR Order No. 51096.)

DEPARTMENT OF HUD

Contact: Mr. Richard H. Broun, Director, Office of Environmental Quality, Room 7258, 451 7th Street, S.W., Washington, D.C. 20410, 202–755–6308.

Draft

Inner Harbor West Urban Renewal, Baltimore County, Md., July 25: Proposed is a project for urban renewal encompassing 68 acres of land bordering on the southern end of the Central Business District of Baltimore. Roughly 1,300 housing units are planned of which approximately 80 to 100 units are slated for rehabilitation under the City's homesteading project. There are potential noise problems associated with automobile and truck traffic should I–395 be constructed. There will also be a potential negative impact on the housing market. (ELR Order No. 51095.)

Final

Santa Rosa Urban Renewal, Sonoma County, Calif., July 25: The Santa Rosa Center Urban Renewal Project entails the development of a major regional shopping center covering 12 blocks (30 acres) in the business center of downtown Santa Rosa. The project is being developed in three phases, with land use being for government, institutional, commercial, and retail purposes. In

addition to temporary construction disruption, the project will have adverse impacts on air quality, noise levels, and circulation patterns, due to increases in traffic. The project is also subject to possible seismic hazards. Comments made by: AHP, DOT, HEW, COE, USDA, DOC, EPA, DOI, and state agencies. (ELR Order No. 51098.)

Sterling Park, Seminole County, Fla., July 22: The statement refers to the development of Sterling Park, a 948-acre tract of land in Seminole County, 9 miles northeast of Orlando, Florida. The plan includes a land use proposal for construction of single family dwellings, townhouses, condominiums, patio homes, common areas, green belts, recreation areas, commercial areas, schools, and parks. Traffic congestion and excess demand on facilities will result. Comments made by: AHP, DOT, USDA, ERDA, DOI, DOC, HUD, FEA, EPA, and state agencies. (ELR Order No. 51058.)

SECTION 104(h)

The following are Community Development Block Grant statements prepared and circulated directly by applicants pursuant to section 104(h) of the 1974 Housing and Community Development Act. Copies may be obtained from the office of the appropriate local chief executive. (Copies are not available from HUD).

Draft

Brunswick Co. Water System, Brunswick County, N.C., July 21: The statement concerns a Community Development project for the Brunswick County water system, Phase II that will include a well water supply, water treatment facilities, high service water mains, and elevated water storage. The statement indicates no significant adverse environmental effect. (ELR Order No. 51055.)

Final

Vegas Heights Community Development, Las Vegas, Nev., July 23: The project is to provide urbanization improvements, i.e., streets, curbs, gutters, parking lanes, sidewalks, driveways, and street lighting to the Vegas Heights area of the City of Las Vegas, Nevada. The proposed project area is contained in the neighboring residential area bounded by Highland Avenue on the west, Carey Avenue on the north, "H" Street on the east, and Lake Mead Boulevard on the south. Construction disruption will result. Comments made by: EPA and state and regional agencies. (ELR Order No. 51066.)

Physical Environment Projects, Reading, Berks County, Pa., July 23: The statement concerns a proposal for the enhancement of the physical environment of the City of Reading which includes: the planting of street trees along 20 blocks; the lighting of about 60 blocks; the replacement, repair and upgrading of deteriorated sections of the City's storm sewer and water service system; and the rebuilding and repaving of 30 streets. The new facilities require long-term maintenance. Comments made by: EPA and state and local agencies. (ELR Order No. 51081.)

Near Northwest Neighborhood Improvement, Reading, Berks County, Pa., July 23: The statement concerns a program for improvement of Near Northwest neighborhood which includes the improvement of existing streets, the extension of storm sewers, the addition and replacement of street lights, and the addition of street trees and green spaces. Construction disruption will result. Comments made by: EPA and state and local agencies. (ELR Order No. 51082.)

Court Street Widening Project, Reading, Berks County, Pa., July 23: Proposed is the widening of a section of Court Street (between Thorn and North Streets) to complete the Service System necessitated by the Downtown East Urban Renewal Project and Penn Square. The project will require the demolition of two buildings and the relocation of one family. Construction disruption will result. Comments made by: EPA and state and local agencies. (ELR Order No. 51083.)

Housing Programs and Projects, Berks County, Pa., July 23: The statement concerns a housing rehabilitation program intended to improve the City of Reading through enforcement of existing codes and through the provision of about 200 new rehabilitation loans with grants supplemented by public rehabilitation. The project will require the rehabilitation of 50 units and the demolition of 75 units. Adverse impacts include the displacement of residents of the demolished home temporary change in land use, and economic impact to residents and landowners who will be required to comply with existing codes. Comments made by: EPA and state and local agencies. (ELR Order No. 51084.)

11th and Penn Residential Development, Reading, Berks County, Pa., July 23: The statement concerns a proposal for the city of Reading to purchase a one acre tract of land, located at 11th and Penn Streets which is currently owned by the State of Penna. While the site is presently leased by the Reading Parking Authority for a parking lot, it would be sold to a private developer for a residential development project of approximately 100 units. The units would house mid- to upper-income families. Comments made by: EPA and state and local agencies. (ELR Order No. 51085.)

Northeast Industrial Area Development, Reading, Berks County, Pa., July 23: The statement concerns a 50 acre industrial renewal project in the Northeast section of Reading. The City will acquire land, install storm and sanitary sewers, water lines, improve roads, and provide street lighting and trees. Private development of the land would then be encouraged. The major adverse effects are those associated with an increase in storm runoff and the expected increase in vehicular traffic within and adjacent to the project area. Comments made by: EPA and state and local agencies. (ELR Order No. 51086.)

Parks and Recreation Project, Reading, Berks County, Pa., July 23: Proposed is the upgrading of 22 existing parks and playgrounds and the development of new parks in Reading in hopes of arresting the migration of residents to the suburbs. The improvements made to existing parks will result in increased traffic in the immediate areas of the parks and the disruption of construction. Comments made by: EPA and state and local agencies. (ELR Order No. 51087).

DEPARTMENT OF INTERIOR

Contact: Mr. Bruce Blanchard, Director, Environmental Project Review, Room 7260, Department of the Interior, Washington, D.C. 20240, 202-343-3891.

BUREAU OF RECLAMATION

Draft

Sugar Pine Dam, Reservoir, and Conduit, Placer County, Calif., July 21: Proposed is the construction of Sugar Pine Dam reservoir, and conduit for the purpose of providing a water supply to the area served by the Foresthill Public Utility District. Water will be conveyed by an 8-mile pipeline from the 160-acre lake to a 40-acre-foot regulating reservoir. Construction of the 173-foot dam will convert 2 miles of trout stream to a 7,000 acre-foot lake. The reservoir will flood the wildlife habitat of 24 resident deer and numbers of smaller animals. (ELR Order No. 51052.)

Four Corners Powerplant and Navajo Mine, Modification, San Juan County, N. Mex., July 21: The Four Corners Powerplant proposes to modify the air pollution equipment on all units in order to bring the plant into compliance with existing state and federal standards. A 200-acre limestone quarry and kiln would be opened 130 miles northwest of the plant. Utah International Inc. (Navajo Mine) is requesting an additional amendment to their present lease. Amendment Four to the Navajo Mine would disturb approximately 3,000 acres of land over its 30-year life. If mine reclamation is not successful, this could be a permanent displacement. (ELR Order No. 51053.)

BUREAU OF SPORTS FISHERIES AND WILDLIFE

Final

Missisquoi Wilderness Area, Franklin County, Vt., July 21: The proposal recommends that 620 acres including Shad Island in Missisquoi National Wildlife Refuge, be designated as wilderness within the National Wilderness Preservation System. Wilderness designation would preclude the option to develop and intensively manage for maximum wildlife production (44 pages). Comments made by: USDA, DOC, and DOI. (ELR Order No. 51045.)

NATIONAL PARK SERVICE

Draft

Knife River Indian Villages Nat'l Historic Site, Mercer County, N. Dak., July 21: The National Park Service proposes the establishment of Knife River Indian Villages National Historic Site in North Dakota, to protect and interpret a cluster of four Indian village sites on 129.56 acres of land near the confluence of the Knife and Missouri Rivers north of Stanton, North Dakota. The project will result in social impact from acquisition of properties and ecological impact through increased visitor use. (ELR Order No. 51044.)

DEPARTMENT OF TRANSPORTATION

Contact: Mr. Martin Convisser, Director, Office of Envirbnmental Affairs, 400 7th Street, S.W., Washington, D.C. 20590, 202-426-4357.

FEDERAL HIGHWAY ADMINISTRATION

Draft

Arizona Forest Highway 12, Young to SR 260, Conconinio and Gila County, Ariz., July 23: The proposed action involves the improvement of Forest Highway 12, located in Tonto and Sitgreaves National Forests, from a dirt road to an all-weather highway by grading, paving, and construction of proper drainage structures. The project will cause inconvenience and disruption of traffic, require the use of grazing and timber land, cause the removal of vegetation with the subsequent threat of erosion, and directly change the widlife habitat in the area. The road will also lead to increased recreational and developmental pressures. (ELR Order No. 51064.)

Connector Highway, US 276 to US 76, Laurens, Greenville, and Anderson Counties, S.C., July 23: Proposed is a 30-mile, 4-lane, divided connector route from U.S. 276 in Laurens County to U.S. 76 southeast of Anderson, South Carolina. The project would result in improved access to Anderson industrial area from central South Carolina and economic development and growth throughout the corridor. Twelve residences and possibly one business would be displaced and some disruption to wildlife and temporary effects to streams by bridging construction would result. (ELR Order No. 51065.)

SR 67, Johnson City to Elizabethton, Elizabethton, Washington, and Carter Counties, July 22: Proposed is the construction of a 6.5 mile segment of State Route 67 between SR 91 in Elizabethton and Appalachian Corridor "B" in Johnson City. The project will

displace 11 businesses and 76 families and will introduce air and noise pollution into the area. (ELR Order No. 51059.)

Beltway 8, I.H. 10 to I.H. 45, Harris County, Tex., July 24: The proposed project is the construction of a 17.4 mile segment of Beltway 8 encircling Houston. This controlled-access road will have 8 lanes, interchanges at major thoroughfares, and rights-of-way from 420 to 530 feet wide. Adverse impacts include the loss of an unspecified amount of wildlife habitat, with particular danger to the endangered Houston toad; increased vehicle emissions to adjacent properties; noise levels exceeding EPA design noise levels; and temporary construction disruption. (ELR Order No. 51088.)

Beltway 8, from U.S. 59 to I.H. 10, Harris County, Tex., July 24: This project entails the construction of 10.1 miles of Beltway 8 (encircling Houston), from U.S. 59 to I.H. 10. The Beltway is an 8-lane, controlled-access highway with 420- to 530-foot wide rights-of-way, and interchanges at major thoroughfares. Adverse impacts include the acquisition of land for rights-of-way, the removal of 150 pine trees, increased noise exceeding EPA design levels, and increased vehicle emissions to adjacent properties. (ELR Order No. 51089.)

S.H. 160–550, LaPlata County, Colo., July 21: The project involves the construction of approximately 4.6 miles of four-lane highway on S.H. 160–550 beginning at their north intersection in Durango and extending to their south intersection 3.8 miles south of Durango. Adverse impacts are loss of vegetation, disturbance to the Ammas River due to bridge crossing and/or channel changes and the displacement of 13 families and 5 businesses (242 pages). Comments made by: COE, DOC, USDA, HUD, DOI, EPA, and state agencies. (ELR Order No. 51046.)

U.S. 6, Ely, White Pine County, Nev., July 21: Proposed is the relocation and construction of a 2 mile segment U.S. 6 from one mile south of the intersection with U.S. 50 (Aultman Street) to an intersection with Fayette Avenue. The project will require the conversion of 36.6 acres of land from private and municipal use to highway use. Construction disruption will result (79 pages). (ELR Order No. 51040.)

Summers County Airport, West Virginia was noticed in the FEDERAL REGISTER of June 11, 1975 as a draft. The statement is a final, and was received by the Council June 30, 1975. The review period ended July 30, 1975.

GARY L. WIDMAN,
General Counsel.

[FR Doc.75-20010 Filed 7-31-75;8:45 am]

ENVIRONMENTAL PROTECTION AGENCY

[FRL 409-1; PF14]

E. I. DU PONT DE NEMOURS & CO.

Filing of Pesticide Petition

E. I. du Pont de Nemours and Company, Wilmington DE 19898, has filed pesticide petition (PP 5F1650), which proposes the establishment of a tolerance (40 CFR 180) for residues of Oxamyl (methyl *N'*, N' dimethyl-*N*-[(methylcarbamoyl)oxy]-1-thiooxamimidate) in or on the raw agricultural commodity celery at 3 parts per million. The proposed analytical method for the determination of Oxamyl residues is a flame photometric gas chromatographic procedure. Notice of filing is given pursuant to the provisions of Section 408(d)(1) of the Federal Food, Drug, and Cosmetic Act.

Interested persons are invited to submit written comments on this notice to the Federal Register Section, Technical Services Division (WH-569), Office of Pesticide Programs, Environmental Protection Agency, Room 401, East Tower, 401 M Street, SW, Washington DC 20460. Three copies of the comments should be submitted to facilitate the work of the Agency and others interested in inspecting them. The comments should be submitted as soon as possible and should bear a notation indicating the subject (PF14). Comments may be made at any time while a petition is pending before the Agency. All written comments filed pursuant to this notice will be available for public inspection in the office of the Federal Register Section from 8:30 a.m. to 4:00 p.m. Monday through Friday.

Dated: July 28, 1975.

JOHN B. RITCH, Jr.,
Director, Registration Division.

[FR Doc.75-19956 Filed 7-31-75;8:45 am]

MERCK & CO. INC. AND UNIROYAL CHEMICAL

[FRL 409-3; PFT1]

Filing of Food Additive Petitions

Petitions proposing the establishment of food/feed additive tolerances for residues resulting from the use of a pesticide in an experimental use program have been filed with the Environmental Protection Agency. Notice is given pursuant to the provisions of Section 409(b)(5) of the Federal Food, Drug, and Cosmetic Act. The petitions and proposals are:

FAP 5"5098. Merck & Co., Inc., Rahway NJ 07065. Proposes establishment of a food and feed additive tolerance (21 CFR Parts 123 and 561) for residues of the fungicide 2-(4-thiazolyl) benzimidazole in dried sugar beet pulp at 50 parts per million (ppm), sugarbeet molasses at 40 ppm, and sugarbeet sugar at 0.50 ppm resulting from the use of the fungicide in a proposed experimental program involving postharvest application to sugarbeets.

FAP 5H5092. Uniroyal Chemical, A Division of Uniroyal, Inc., 74 Amity Rd., Bethany CT 06525. Proposes to amend 21 CFR 561.330 to establish a feed additive tolerance for residues of the insecticide propargite [2-(*p-tert*-butylphenoxy)cyclohexyl 2 propynyl sulfite] in dry sugarbeet pulp at 2 ppm resulting from the use of the insecticide in a proposed experimental program involving application to growing sugarbeets.

Interested persons are invited to submit written comments on this notice to the FEDERAL REGISTER Section, Technical Services Division (WH-569), Office of Pesticide Programs, Environmental Protection Agency, Room 401, East Tower, 401 M Street, SW, Washington DC 20460. Three copies of the comments should be submitted to facilitate the work of the EPA and others interested in inspecting them. The comments should be submitted as soon as possible and should bear a notation indicating the subject (PFT1). Comments may be made at any time while a petition is pending before the Agency. All written comments filed pursuant to this notice will be available for public inspection in the office of the Federal Register Section office of the F5DERAL REGISTER Section from 8:30 a.m. to 4:00 p.m. Monday through Friday.

Dated July 25, 1975.

JOHN B. RITCH, Jr.,
Director, Registration Division.

[FR Doc.75-19955 Filed 7-31-75;8:45 am]

[FRL 408-7; FIFRA Docket No. 382]

PREDATOR CONTROL

Registration of Sodium Cyanide; Prehearing Conference; Correction

In the Notice of Prehearing Conference, dated July 24, 1975, fourth paragraph, the reference to the Notice of Prehearing Conference on August 7, 1975, is corrected to read "(40 F.R. 31261, July 25, 1975)."

FREDERICK W. DENNISTON,
Administrative Law Judge.

JULY 28, 1975.

[FR Doc.75-19958 Filed 7-31-75;8:45 am]

[FRL 408-8; OPP-66013]

RODENTICIDES

Intent To Cancel Certain Pesticide Registrations

Pursuant to section 6(b) of the Federal Insecticide, Fungicide, and Rodenticide Act (FIFRA), as amended (86 Stat. 984), the Environmental Protection Agency (EPA) has notified the following registrants of its intent to cancel the registrations of the pesticide products listed:

EPA Reg. No. 1573-2. Kill Balm Co., Brookfield, WI 53005. KILL-BALM RAT AND MOUSE POISON.

EPA Reg. No. 1573-3. Kill Balm Co., Brookfield, WI 53005. 1.4% KILL-BALM MOUSE POISON.

EPA Reg. No. 690-31. Perk Products Co., Nashville, TN 37210. PERKERSON'S FINAL NOTICE RAT KILLER NO. 89.

EPA Reg. No. 2227-1. Singletary & Co., Rocky Mount, NC 27801. SINGLETARY'S PEST CONTROL.

EPA Reg. No. 7040-5. Winn Chemical Co., Blountsville, AL 35031. WINN'S RAT POISON.

The Agency has requested that these registrants provide efficacy data to substantiate the claims made for their respective products. If the registrants do not submit the required efficacy data necessary for continued registration, the registrations of the above products will not be in compliance with the provisions of FIFRA.

Cancellation of these registrations shall be effective at the end of 30 days

from receipt of a notice of intent to cancel by each registrant, or publication of this notice in the FEDERAL REGISTER, whichever occurs later, unless the registrant makes the necessary corrections, if possible. Within this period of time, any person adversely affected by this notice may request a hearing as provided in section 6(b) of the FIFRA, and should file in accordance with the provisions of sections 164.5 and 164.20 of Part 164, Title 40 CFR, of the regulations for the enforcement of the FIFRA, an original and two copies of the document stating his objections to the Administrator's intent to cancel these registrations. The request for hearings and such documents should be filed with the Hearing Clerk, Environmental Protection Agency, Room 1019, East Tower, 401 M Street, SW, Washington DC 20460.

Dated: July 25, 1975.

EDWIN L. JOHNSON,
Deputy Assistant Administrator for Pesticide Programs.

[FR Doc.75-19957 Filed 7-31-75;8:45 am]

FEDERAL ENERGY ADMINISTRATION

OLD OIL ALLOCATION PROGRAM

Correction of Entitlement Notice for May 1975

On July 15, 1975, FEA issued a notice listing the entitlement purchase and sale requirements for May 1975 for the old oil allocation program (40 FR 30745; July 22, 1975). Subsequent to the issuance of this notice, FEA determined that Arizona Fuels Corporation had made an unauthorized sale of 41,461 entitlements for the month of April to Shell Oil Company. Due to the magnitude of this transaction, FEA has determined that the May listing should be amended immediately to correct for this unauthorized transaction by decreasing the respective entitlement purchase and sale requirements of Shell and Arizona accordingly, giving effect to the increased entitlement price for the month of May. Accordingly, the entitlement purchase and sale requirements of Shell and Arizona for the month of May are hereby amended to read as follows:

Reporting firm, short name	Old oil adjusted receipts	Entitlement position		
		Issued	Required to buy	Required to sell
Arizona	0	10,380	0	10,38
Shell	12,802,081	11,115,549	1,776,541	

All other entitlement purchase and sale requirements indicated in the May listing are unaffected by this amendment.

Issued in Washington, D.C., on July 29, 1975.

ROBERT E. MONTGOMERY, Jr.,
General Counsel.

[FR Doc.75-20087 Filed 7-31-75;8:45 am]

FEDERAL MARITIME COMMISSION

SCHULDT ATLANTIC LINE GMBH & CO. AND CONTRAMAR S.A.

Notice of Agreement Filed

Notice is hereby given that the following agreement has been filed with the Commission for approval pursuant to section 15 of the Shipping Act, 1916, as amended (39 Stat. 733, 75 Stat. 763, 46 U.S.C. 814).

Interested parties may inspect and obtain a copy of the agreement at the Washington office of the Federal Maritime Commission, 1100 L Street, N.W., Room 10126; or may inspect the agreement at the Field Offices located at New York, N.Y., New Orleans, La., San Juan, Puerto Rico and San Francisco, California. Comments on such agreements, including requests for hearing, may be submitted to the Secretary, Federal Maritime Commission, Washington, D.C., 20573, on or before August 11, 1975. Any person desiring a hearing on the proposed agreement shall provide a clear and concise statement of the matters upon which they desire to adduce evidence. An allegation of discrimination or unfairness shall be accompanied by a statement describing the discrimination or unfairness with particularity. If a violation of the Act or detriment to the commerce of the United States is alleged, the statement shall set forth with particularity the acts and circumstances said to constitute such violation or detriment to commerce.

A copy of any such statement should also be forwarded to the party filing the agreement (as indicated hereinafter) and the statement should indicate that this has been done.

Notice of Agreement Filed by:

G. Lagrange
Klipperstraat 15
2030 Antwerp
Belgium

Agreement No. 10170, between Schuldt Atlantic Line GMBH & Co. (SALG) and Contramar S. A. (CSA), would establish a joint service under the trade name of Schuldt Contramar Line in the westbound trade from ports in the United Kingdom, Eire, Continental Europe North of Gibralter including ports in Scandinavia and the Baltic Sea, to U.S. Atlantic ports, under the terms and conditions set forth in the agreement.

By Order of the Federal Maritime Commission.

Dated: July 29, 1975.

FRANCIS C. HURNEY,
Secretary.

[FR Doc.75-20083 Filed 7-31-75;8:45 am]

FEDERAL POWER COMMISSION

[Docket No. G-4820, etc.]

CERTIFICATES OF PUBLIC CONVENIENCE AND NECESSITY

Applications, Abandonment of Service and Petitions To Amend [1]

JULY 28, 1975.

Take notice that each of the Applicants listed herein has filed an application or petition pursuant to Section 7 of the Natural Gas Act for authorization to sell natural gas in interstate commerce or to abandon service as described herein, all as more fully described in the respective applications and amendments which are on file with the Commission and open to public inspection.

Any person desiring to be heard or to make any protest with reference to said applications should on or before August 21, 1975, file with the Federal Power Commission, Washington, D.C. 20426, petitions to intervene or protests in accordance with the requirements of the Commission's Rules of Practice and Procedure (18 CFR 1.8 or 1.10). All protests filed with the Commission will be considered by it in determining the appropriate action to be taken but will not serve to make the protestants parties to the proceeding. Persons wishing to become parties to a proceeding or to participate as a party in any hearing therein must file petitions to intervene in accordance with the Commission's Rules.

Take further notice that, pursuant to the authority contained in and subject to the jurisdiction conferred upon the Federal Power Commission by Sections 7 and 15 of the Natural Gas Act and the Commission's Rules of Practice and Procedure a hearing will be held without further notice before the Commission on all applications in which no petition to intervene is filed within the time required herein if the Commission on its own review of the matter believes that a grant of the certificates or the authorization for the proposed abandonment is required by the public convenience and necessity. Where a petition for leave to intervene is timely filed, or where the Commission on its own motion believes that a formal hearing is required, further notice of such hearing will be duly given.

Under the procedure herein provided for, unless otherwise advised, it will be unnecessary for Applicants to appear or be represented at the hearing.

KENNETH F. PLUMB,
Secretary.

[1] This notice does not provide for consolidation for hearing of the several matters covered herein.

Docket No. and date filed	Applicant	Purchaser and location	Price per Mcf	Pressure base
G-4820 ..... D 7-14-75	Texaco, Inc. (Operator) et al., P.O. Box 430, Bellaire, Tex. 77401.	Texas Eastern Transmission Corp., Hostetter, S. Karon, Rudman et al. Fields, Bee, McMullen, and Goliad Counties, Tex.	Depleted	.....
C161-316 ..... C161-1220 C162-1502 C167-179 7-9-75 [1]	General American Oil Co. of Texas, Meadows Bldg., Dallas, Tex. 75206.	United Gas Pipe Line Co., Hollywood and Crescent Farms Fields, Terrebonne Parish, La.	[2] 60.41671	15.025
C162-322 ..... C 7-14-75	Gulf Oil Corp., P.O. Box 1589, Tulsa, Okla. 74102.	Cities Service Gas Co., Northeast Waynoka Field, Woods County, Okla.	[3] 54.5010	14.65
C174-528 ..... C 7-16-75	Exxon Corp., P.O. Box 2180, Houston, Tex. 77001.	El Paso Natural Gas Co., Sand Hills Field, Crane County, Tex.	[4] 61.25	14.65
C175-456 ..... (C872-739) F 1-31-75 [5]	Exchange Oil & Gas Corp. (successor to Union Texas Petroleum, a division of Allied Chemical Corp.), 16th Floor, 1010 Common St., New Orleans, La. 70112.	Transcontinental Gas Pipe Line Corp., Orange Grove Field, Terrebonne Parish, La.	[3] [6] 62.7033	15.025
C176-4 ..... A 7-7-75	Monsanto Co., 1300 Post Oak Tower, 5051 Westheimer, Houston, Tex. 77027.	Transwestern Pipeline Co., Wilderspin No. 1 Well and Cerf Federal No. 1 Well, Eddy County, N. Mex.	[7] 80.0	14.65
C176-7 ..... A 7-9-75	do	El Paso Natural Gas Co., Russell Deep Field, Eddy County, N. Mex.	[7] 80.0	14.73
C176-11 ..... A 7-8-75	Texas Gas Exploration Corp., 1100 First City National Bank Bldg., Houston, Tex. 77052.	Kansas-Nebraska Natural Gas Co., Inc., McKenzie Field, Weld County, Colo.	[7] 76.5	14.73
C176-13 ..... A 7-10-75	Exxon Corp., P.O. Box 2180, Houston, Tex. 77001.	El Paso Natural Gas Co., Fairview Mills Field, Lea County, N. Mex.	[8] 55.23	14.73
C176-16 ..... A 7-11-75	Stephens Production Co., P.O. Box 248, Fort Smith, Ark. 72901.	Arkansas Oklahoma Gas Corp., Spiro Field, Leflore County, Okla.	55.0	14.65
C176-17 ..... A 7-14-75	Amoco Production Co., P.O. Box 3092, Houston, Tex. 77001.	Transwestern Pipeline Co., Empire South Morrow Field, Eddy County, N. Mex.	[7] L.10	14.65
C176-18 ..... A 7-14-75	Cities Service Oil Co., P.O. Box 300, Tulsa, Okla. 74102.	Trunkline Gas Co., Block 261, South Marsh Island Area, offshore Louisiana.	[3] 66.53	15.025
C176-19 ..... (C168-621) B 7-10-75	Tenneco Oil Co., P.O. Box 2511, Houston, Tex. 77001.	Tennessee Gas Pipeline Co., a division of Tenneco, Inc., Timbalier Bay Field, offshore Lafourche Parish, La.	Lease has expired	.....
C176-20 ..... B 7-14-75	V. F. Vasicek and J. M. Fullinwider, 1212 Vaughn Bldg., Midland, Tex. 79701.	Northern Natural Gas Co., Shoe Bar Atoka Pool, Lea County, N. Mex.	Depleted	.....
C176-22 ..... A 7-14-75	The Superior Oil Co. (Operator) et al., P.O. Box 1521, Houston, Tex. 77001.	Transwestern Pipeline Co., Denton Camp Field, Chaves County, N. Mex.	[7] 75.0	14.65
C176-24 ..... (C872-964) B 7-16-75	Estate of J. B. Stoddard, Deceased et al., 211 North Ervay St., Suite 1413, Dallas, Tex. 75201.	Kansas-Nebraska Natural Gas Co. Inc., Big Springs Field, Deuel County, Nebr.	[9]	.....
C176-26 ..... A 7-16-75	The Superior Oil Co.	Natural Gas Pipeline Co. of America, West Atoka (Morrow) Field, Eddy County, N. Mex.	[7] 70.0	14.65

[1] Amendment to delete acreage from dedication where gas reserves have been depleted and production units have expired and to enlarge the commitment to cover acreage hereafter acquired in conjunction with a deep test well which applicant has agreed to drill as part of the consideration for a renegotiated contract.
[2] Subject to upward and downward British thermal unit adjustment.
[3] Subject to upward and downward British thermal unit adjustment; includes 3.867¢/M ft³ production taxes.
[4] Includes 4.93¢/M ft³ upward British thermal unit adjustment and 1.40¢/M ft³ for gathering.
[5] Being renoticed to reflect the national rate per amendment filed July 16, 1975.
[6] Includes 7.0¢/M ft³ tax reimbursement, 0.5¢/M ft³ for delivery to central point, and 4.292¢/M ft³ upward British thermal unit adjustment.
[7] Applicant is willing to accept a certificate in accordance with Section 2.56a of the Commission's general policy and interpretations.
[8] Subject to upward and downward British thermal unit adjustment; estimated upward adjustment is 10.16¢/M ft³.
[9] Properties involved have substantially been depleted and have been sold by applicant and other co-owners to the purchaser, who intends to convert such properties to an underground gas storage reservoir.

Filing code: A—Initial service.
B—Abandonment.
C—Amendment to add acreage.
D—Amendment to delete acreage.
E—Succession.
F—Partial succession.

[FR Doc.75-19933 Filed 7-31-75;8:45 am]

[Walter Bouldin Dam Hydroelectric Project No. 2146]

ALABAMA POWER CO.

Application for Approval of Plans To Divert Flow of Pigeon Roost Creek and Tributaries Thereto

JULY 28, 1975.

Public notice is hereby given that application has been filed on July 17, 1975 under the Federal Power Act (16 U.S.C. §§ 791a–825r) by the Alabama Power Company (Correspondence to: S. R. Hart, Jr., Vice President—Engineering, Alabama Power Company, P.O. Box 2641, 600 North 18th Street, Birmingham, Alabama 35291) for approval of plans to divert the flow of Pigeon Roost Creek and tributaries thereto for constructed Project No. 2146, known as the Walter Bouldin Development, located on the Coosa River, in Elmore, Chilton, Coosa, Shelby, Talladega, Saint Clair, Calhoun, Etowah, and Cherokee Counties in Alabama and Floyd County in Georgia. The project affects navigable waters of the United States.

The applicant seeks Commission approval of its plans to temporarily divert the flow of Pigeon Roost Creek and tributaries thereto through a breach in the dike of the Walter Bouldin dam of the Coosa River Project No. 2146 located in Elmore County, Alabama. The proposed action to divert such flows is for the purpose of facilitating investigation of the Walter Bouldin Dam failure.

The diversion facilities would consist of: (1) a 23-foot high, 1,200-foot long dike located within the former reservoir which would prevent waters from the Pigeon Roost Creek drainage area from flowing to the powerhouse area; and (2) an opening excavated in the east dike of Bouldin Dam at the location of the Pigeon Roost Creek channel which would allow the waters from the drainage area to resume their original course. A weir constructed of steel sheet piling would control the flow of the creek.

Any person desiring to be heard or to make protest with reference to said application should on or before September 8, 1975, file with the Federal Power Commission, Washington, D.C. 20426, a petition to intervene or a protest in accordance with the requirements of the Commission's Rules of Practice and Procedure (18 C.F.R. § 1.8 or § 1.10). All protests filed with the Commission will be considered by it in determining the appropriate action to be taken but will not serve to make the protestants parties to a proceeding. Any person wishing to become a party to a proceeding or to participate as a party in any hearing therein must file a petition to intervene in accordance with the Commission's Rules. The application is on file with Commission and available for public inspection in Washington, D.C. and the Office of the Regional Engineer, 730 Peachtree Building, Atlanta, Georgia.

Take further notice that, pursuant to the authority contained in and conferred upon the Federal Power Commission by Sections 308 and 309 of the Federal Power Act (16 U.S.C. § 825g, § 825h) and the Commission's Rules of Practice and Procedure, specifically Section 1.32(b) (18 C.F.R. § 1.32(b), as amended by Order No. 518, a hearing may be held without further notice before the Commission on this application if no issue of substance is raised by any request to be heard, protest or petition filed subsequent to this notice within the time required herein and if the applicant or initial pleader requests that the shortened procedure of Section 1.32(b) be used. If an issue of substance is so raised or applicant or initial pleader fails to request the shortened procedure, further notice of hearing will be given.

Under the shortened procedure herein provided for, unless otherwise advised, it will be unnecessary for applicant or

initial pleader to appear or be represented at the hearing before the Commission.

KENNETH F. PLUMB,
Secretary.

[FR Doc.75-20031 Filed 7-31-75;8:45 am]

[Docket No. CI76-29]

AMERADA HESS CORP.

Application

JULY 28, 1975.

Take notice that on July 16, 1975, Amerada Hess Corporation (Applicant) P.O. Box 2040, Tulsa, Oklahoma 74102, filed in Docket No. CI76-29 an application pursuant to Section 7(b) of the Natural Gas Act for permission and approval to abandon the sale for resale of natural gas to Skelly Oil Company (Skelly) from the Eunice-Monument Field, Lea County, New Mexico, all as more fully set forth in the application on file with the Commission and open to public inspection.

Applicant states that it proposes to abandon the sale of natural gas to Skelly from the Eunice-Monument Field which has been made pursuant to a percentage-type casinghead gas contract. Applicant proposes to abandon the sale because the New Mexico Oil Conservation Commission has reclassified the E. W. Walden Well No. 7 located on the E. W. Walden Lease from an oil well to a gas well; and, therefore, Skelly is no longer contractually entitled to the gas from the subject acreage.

Applicant states that the gas from the subject well as reclassified is dedicated to Northern Natural Gas Company pursuant to a gas purchase contract dated June 21, 1974, on file as Supplement No. 33 to Applicant's FPC Gas Rate Schedule No. 30.

Any person desiring to be heard or to make any protest with reference to said application should on or before August 19, 1975, file with the Federal Power Commission, Washington, D.C. 20426, a petition to intervene or a protest in accordance with the requirements of the Commission's Rules of Practice and Procedure (18 CFR 1.8 or 1.10). All protests filed with the Commission will be considered by it in determining the appropriate action to be taken but will not serve to make the protestants parties to the proceeding. Any person wishing to become a party to a proceeding or to participate as a party in any hearing therein must file a petition to intervene in accordance with the Commission's Rules.

Take further notice that, pursuant to the authority contained in and subject to the jurisdiction conferred upon the Federal Power Commission by Sections 7 and 15 of the Natural Gas Act and the Commission's Rules of Practice and Procedure, a hearing will be held without further notice before the Commission on this application if no petition to intervene is filed within the time required herein, if the Commission on its own review of the matter finds that permission and approval for the proposed abandonment are required by the public convenience and necessity. If a petition for leave to intervene is timely filed, or if the Commission on its own motion believes that a formal hearing is required, further notice of such hearing will be duly given.

Under the procedure herein provided for, unless otherwise advised, it will be unnecessary for Applicant to appear or be represented at the hearing.

KENNETH F. PLUMB,
Secretary.

[FR Doc.75-20032 Filed 7-31-75;8:45 am]

[Docket No. CP76-13]

ARKANSAS OKLAHOMA GAS CORP.

Application

JULY 22, 1975.

Take notice that on July 11, 1975, Arkansas Oklahoma Gas Corporation (Applicant), 115 North Twelfth Street, Fort Smith Arkansas 72901, filed in Docket No. CP76-13 an application pursuant to Section 7(c) of the Natural Gas Act for a certificate of public convenience and necessity authorizing the construction and operaton of approximately 2,600 feet of 2⅜-inch gathering line in LeFlore County, Oklahoma, all as more fully set forth in the application on file with the Commission and open to public inspection.

Applicant proposes to construct and operate a 2⅜-inch O.D. gathering line, together with the necessary valves, fittings and metering and regulating facilities, which would run from a gas well owned by Stephens Production Company, et al., to a point of connection with Applicant's present facilities, all in LeFlore County, Oklahoma. It is stated that the proposed facilties would not result in any increase in the delivery capacity of Applicant's presently authorized pipeline system and that no new markets are proposed to be served. Estimated reserves to be connected are 1,065,000 Mcf of gas. Applicant estimates that the cost of the proposed construction would be approximately $14,570, and would be financed from funds on hand.

Any person desiring to be heard or to make any protest with reference to said applicaton should on or before August 14, 1975, file with the Federal Power Commission, Washington, D.C. 20426, a petition to intervene or a protest in accordance with the requirements of the Commission's Rules of Practice and Procedure (18 CFR 1.8 or 1.10) and the Regulations under the Natural Gas Act (18 CFR 157.10). All protests filed with the Commission will be considered by it in determining the appropriate action to be taken but will not serve to make the protestants parties to the proceeding. Any person wishing to become a party to a proceeding or to participate as a party in any hearing therein must file a petition to intervene in accordance with the Commission's Rules.

Take further notice that, pursuant to the authority contained in and subject to the jurisdiction conferred upon the Federal Power Commission by Sections 7 and 15 of the Natural Gas Act and the Commission's Rules of Practice and Procedure, a hearing will be held without further notice before the Commission on this application if no petition to intervene is filed within the time required herein, if the Commission on its own review of the matter finds that a grant of the certificate is required by the public convenience and necessity. If a petition for leave to intervene is timely filed, or if the Commission on its own motion believes that a formal hearing is required, further notice of such hearing will be duly given.

Under the procedure herein provided for, unless otherwise advised, it will be unnecessary for Applicant to appear or be represented at the hearing.

KENNETH F. PLUMB,
Secretary.

[FR Doc.75-20033 Filed 7-31-75;8:45 am]

[Docket No. CP76-19]

COLUMBIA GAS TRANSMISSION CORP. AND SYLVANIA CORP.

Application

JULY 28, 1975.

Take notice that on July 17, 1975, Columbia Gas Transmission Corporation (Columbia), P.O. Box 1273, Charleston, West Virginia 25325, and The Sylvania Corporation (Sylvania), 308 Seneca Street, Oil City, Pennsylvania 16301, jointly Applicants, filed in Docket No. CP76-19 an application pursuant to Section 7(c) of the Natural Gas Act for a certificate of public convenience and necessity authorizing the exchange of natural gas, all as more fully set forth in the application on file with the Commission and open to public inspection.

Applicants propose the exchange of natural gas in accordance with an exchange agreement of June 4, 1975. It is alleged that the terms of the exchange agreement provide for Columbia's accepting into its northern terminus of its 8-inch pipeline in the Thomas Corners Field all gas purchased by Sylvania from the Sylvania No. 1 Well, in the Town of Bath, Steuben County, New York, up to a maximum of 3,000 Mcf of gas per day. Columbia would deliver equal volumes of gas to National Fuel Gas Supply Corporation (National Fuel) for Sylvania's account at an existing point of delivery between Columbia and National Fuel at Columbia's Ellwood City Compressor Station in Beaver County, Pennsylvania. Applicants allege that no additional facilities would be constructed to effectuate the proposed exchange agreement and that the exchange would not impair Columbia's service to its present customers. There is said to be no transportation charge for the proposed service because over an extended period of time exchanges such as the one proposed are

of mutual benefit. The proposed exchange is said to obviate the need for duplication of pipeline facilities.

Any person desiring to be heard or to make any protest with reference to said application should on or before August 18, 1975, file with the Federal Power Commission, Washington, D.C. 20426, a petition to intervene or a protest in accordance with the requirements of the Commission's Rules of Practice and Procedure (18 CFR 1.8 or 1.10) and the Regulations under the Natural Gas Act (18 CFR 157.10). All protests filed with the Commission will be considered by it in determining the appropriate action to be taken but will not serve to make the protestants parties to the proceeding. Any person wishing to become a party to a proceeding or to participate as a party in any hearing therein must file a petition to intervene in accordance with the Commission's Rules.

Take further notice that, pursuant to the authority contained in and subject to the jurisdiciton conferred upon the Federal Power Commission by Sections 7 and 15 of the Natural Gas Act and the Commission's Rules of Practice and Procedure, a hearing will be held without further notice before the Commission on this application if no petition to intervene is filed within the time required herein, if the Commission on its own review of the matter finds that a grant of the certificate is required by the public convenience and necessity. If a petition for leave to intervene is timely filed, or if the Commission on its own motion believes that a formal hearing is required, further notice of such hearing will be duly given.

Under the procedure herein provided for, unless otherwise advised, it will be unnecessary for Applicants to appear or be represented at the hearing.

KENNETH F. PLUMB,
Secretary.

[FR Doc.75-20034 Filed 7-31-75;8:45 am]

[Docket No. CP75-260]

CONSOLIDATED GAS SUPPLY CORP.

Petition To Amend

JULY 28, 1975.

Take notice that on July 15, 1975, Consolidated Gas Supply Corporation (Applicant), 445 West Main Street, Clarksburg, West Virginia, 26301, filed in Docket No. CP75-260 a petition to amend the order of the Commission of May 6, 1975, in said docket to authorize the construction of a field gas compressor station near the town of Big Run, Jefferson County, Pennsylvania, and related metering and appurtenant facilities at the cost of approximately $623,000, and for the waiver of the single project cost limitation in Section 157.7(g) of the Regulations under the Natural Gas Act (18 CFR 157.7(g)) to allow the out-of-pocket costs for this single project to exceed $500,000, all as more fully set forth in the application on file with the Commission and open to public inspection.

Applicant states that by its order of May 6, 1975, the Commission granted to Applicant a budget-type certificate of public convenience and necessity authorizing the construction and operation of field gas compression facilities and related metering and appurtenant facilities. Applicant further states that in its initial planning of the Big Run facilities it had anticipated using all of its own personnel, but that all of its skilled labor will be required to work to comply with the Department of Transportation's cathodic protection regulations for all of the present construction season and much of the next. The estimated cost of the facilities is stated to have been $438,000. Applicant alleges that the construction of the proposed facility was awarded to an outside firm after competitive bidding for the cost of $394,000 and that the cost of material has risen since the original estimate to approximately $204,000. Applicant states that the current estimated cost of the proposed facilities is approximately $623,000, including $25,000 for inspection and testing of the equipment installed by the contractor.

Applicant states that the proposed facility would be located near a production area known as the Big Run-Rochester Mills Pool and that this area constitutes an existing source of supply within the meaning of Section 157.7(g) of the Regulations. Applicant further requests that Section 157.7(g) of the Regulations be waived in order that it may construct the proposed facilities under the budget-type authorization.

Any person desiring to be heard or to make any protest with reference to said petition to amend should on or before August 19, 1975, file with the Federal Power Commission, Washington, D.C. 20426, a petition to intervene or a protest in accordance with the requirements of the Commission's Rules of Practice and Procedure (18 CFR 1.8 or 1.10) and the Regulations under the Natural Gas Act (18 CFR 157.10). All protests filed with the Commission will be considered by it in determining the appropriate action to be taken but will not serve to make the protestants parties to the proceeding. Any person wishing to become a party to a proceeding or to participate as a party in any hearing therein must file a petition to intervene in accordance with the Commission's Rules.

KENNETH F. PLUMB,
Secretary.

[FR Doc.75-20035 Filed 7-31-75;8:45 am]

[Docket No. CI76-25]

CONTINENTAL OIL CO.

Application

JULY 28, 1975.

Take notice that on July 7, 1975, Continental Oil Company (Applicant), P.O. Box 2197, Houston, Texas 77001, filed in Docket No. CI76-25 an application pursuant to Section 7(b) of the Natural Gas Act for permission and approval to abandon a commitment of natural gas made to Arkansas Louisiana Gas Company (Arkla) from the Hendricks No. 1 Well, North Cooper Field, Blaine County, Oklahoma, all as more fully set forth in the application on file with the Commission and open to public inspection.

Applicant states that it is the assignee of the Exxon Corporation (Exxon) Lease No. 156629 by an assignment dated September 6, 1974, and that said lease was assigned subject to the contract of December 22, 1960, between Exxon and Arkla. Applicant states that the contract provides for the sale of casinghead gas and that the volume of gas produced from the Hendricks No. 1 well on the lease is approximately 200 Mcf per day. Further, Applicant states that Arkla has elected not to install facilities to take its share of the gas produced by the Hendricks No. 1 well and has agreed to release such property, insofar as the Hendricks No. 1 well is concerned, from the contract of December 22, 1960. Applicant requests that the abandonment of the commitment of gas be approved because no service to Arkla has commenced from the quarter section acquired by Applicant from Exxon.

Any person desiring to be heard or to make any protest with reference to said application should on or before August 15, 1975, file with the Federal Power Commission, Washington, D.C. 20426, a petition to intervene or a protest in accordance with the requirements of the Commission's Rules of Practice and Procedure (18 CFR 1.8 or 1.10). All protests filed with the Commission will be considered by it in determining the appropriate action to be taken but will not serve to make the protestants parties to the proceeding. Any person wishing to become a party to a proceeding or to participate as a party in any hearing therein must file a petition to intervene in accordance with the Commission's Rules.

Take further notice that, pursuant to the authority contained in and subject to the jurisdiction conferred upon the Federal Power Commission by Sections 7 and 15 of the Natural Gas Act and the Commission's Rules of Practice and Procedure, a hearing will be held without further notice before the Commission on this application if no petition to intervene is filed within the time required herein, if the Commission on its own review of the matter finds that permission and approval for the proposed abandonment are required by the public convenience and necessity. If a petition for leave to intervene is timely filed, or if the Commission on its own motion believes that a formal hearing is required, further notice of such hearing will be duly given.

Under the procedure herein provided for, unless otherwise advised, it will be unnecessary for Applicant to appear or be represented at the hearing.

KENNETH F. PLUMB,
Secretary.

[FR Doc.75-20036 Filed 7-31-75;8:45 am]

[Docket No. E-9216]

DAYTON POWER AND LIGHT CO.

Extension of Procedural Dates

JULY 28, 1975.

On July 22, 1975, Staff Counsel filed a motion to extend the procedural dates fixed by order issued February 19, 1975, as most recently modified by notice issued June 3, 1975, in the above-designated matter. The motion states that the parties have been notified and have no objection.

Upon consideration, notice is hereby given that the procedural dates in the above matter are modified as follows:

Service of Staff Testimony, August 15, 1975.
Service of Intervenor Testimony, September 5, 1975.
Service of Company Rebuttal, September 19, 1975.
Hearing, September 30, 1975 (10:00 a.m. EDT).

KENNETH F. PLUMB,
Secretary.

[FR Doc.75-20037 Filed 7-31-75;8:45 am]

[Docket No. CP76-20]

EL PASO NATURAL GAS CO.

Application

JULY 28 1975.

Take notice that on July 18, 1975, El Paso Natural Gas Company (Applicant), P.O. Box 1492, El Paso, Texas 79978, filed in Docket No. CP76-20 an application pursuant to Section 7(b) of the Natural Gas Act for permission and approval to abandon four meter stations, one well tie and two tap facilities, together with the natural gas service rendered by means of such facilities, in Pecos and Ochiltree Counties, Texas, Maricopa County, Arizona, and San Juan County, New Mexico, all as more fully set forth in the application on file with the Commission and open to public inspection.

Applicant proposes to abandon the following meter stations: (1) the Texas-New Mexico meter station served by the distributor, Southern Union Gas Company, located in San Juan County, New Mexico, authorized in Docket No. G-17257 (21 FPC 609), due to the removal of Texas-New Mexico Pipeline Company's crude oil pumping station facilities; (2) the Phillips stand-by gas Pecos County meter station located in Pecos County, Texas, authorized in Docket No. CP69-23 (42 FPC 562) due to the termination of the gas sales contract between Applicant and Phillips Natural Gas Company (Phillips) and the removal of Phillips' emergency back-up fuel line equipment; (3) the Pump Fuel-Battery No. 15 meter station (Pump Fuel), located in San Juan County, New Mexico, authorized in Docket No. CP69-23 due to the notification by Shell Pipe Line Corporation that gas is no longer needed due to the electrification of the pumping facilities that the Pump Fuel meter station is serving; and (4) the Buckeye meter station located in Maricopa County, Arizona, apparently installed without specific Commission authorization, due to the rearrangement of the measurement operations in the area that the meter station served through Arizona Public Service Company (APS).

Applicant also proposes to abandon the Ridgmorr-Fuelscher No. 1 Well tie, authorized in Docket No. CP61-92 (33 FPC 34), located in Ochiltree County, Texas, due to the cessation of the production of gas at the commercial level and termination of the current operator's lease rights. Applicant further proposes to abandon two taps serving L. H. Reeds, a right-of-way grantor on Applicant's Lateral 16 pipeline, in Maricopa County, Arizona, that were apparently installed without specific Commission authorization. The application states that APS and Applicant have agreed that natural gas service at the subject tap locations is no longer required.

Applicant proposes to abandon the subject meter stations, well tie and tap facilities, together with the natural gas service heretofore render by means thereof. The four meter stations and the one well tie would be removed, salvaged and placed into stock pending a future need, and the two taps would be removed and discarded. The total cost of abandonment of the above facilities is estimated to be approximately $3,450, including filing fees.

Any person desiring to be heard or to make any protest with reference to said application should, on or before August 21, 1975, file with the Federal Power Commission, Washington, D.C. 20426, a petition to intervene or a protest in accordance with the requirements of the Commission's Rules of Practice and Procedure (18 CFR 1.8 or 1.10) and the Regulations under the Natural Gas Act (18 CFR 157.10). All protests filed with the Commission will be considered by it in determining the appropriate action to be taken but will not serve to make the protestants parties to the proceeding. Any person wishing to become a party to a proceeding or to participate as a party in any hearing there must file a petition to intervene in accordance with the Commission's Rules.

Take further notice that, pursuant to the authority contained in and subject to the jurisdiction conferred upon the Federal Power Commission by Sections 7 and 15 of the Natural Gas Act and the Commission's Rules of Practice and Procedure, a hearing will be held without further notice before the Commission on this application if no petition to intervene is filed within the time required herein, if the Commission on its own review of the matter finds that permission and approval for the proposed abandonment are required by the public convenience and necessity. If a petition for leave to intervene is timely filed, or if the Commission on its own motion believes that a formal hearing is required, further notice of such hearing will be duly given.

Under the procedure herein provided for, unless otherwise advised, it will be unnecessary for Applicant to appear or be represented at the hearing.

KENNETH F. PLUMB,
Secretary.

[FR Doc.75-20038 Filed 7-31-75;8:45 am]

[Docket No. CI76-12]

EXCHANGE OIL & GAS CORP.

Application

JULY 28, 1975.

Take notice that on July 8, 1975, Exchange Oil & Gas Corporation (Applicant), 16th Floor, 1010 Common Street, New Orleans, Louisiana 70112, filed in Docket No. CI76-12 an application pursuant to Section 7(c) of the Natural Gas Act for a certificate of public convenience and necessity authorizing the sale for resale of natural gas from acreage in the Cameron Meadows Field, Cameron Parish, Louisiana, to United Gas Pipe Line Company (United) all as more fully set forth in the application on file with the Commission and open to public inspection.

Applicant states that part of its interest in the subject Cameron Field acreage is dedicated to a contract dated March 31, 1949, for an interstate sale to United by Magnolia Petroleum Company (predecessor of Mobil Oil Corporation) and that the term of the contract has not yet expired. Applicant states that the Cameron Meadows Field was originally owned in equal parts by Mobil and Humble Oil and Refining Company (predecessor of Exxon Corporation). Applicant further states that in 1971, Mobil conveyed its entire interest less and except the Planulina Sand in the East ½ of Section 27 and the West ½ of Section 28, Township 14 South, Range 13 West, to Curt Weaver and in 1972 Humble conveyed its interest in the same area, except the Planulina Sand lying beneath the subject base of the Planulina 3 Sand, to Curt Weaver. It is further stated that Applicant acquired in 1973, 70 percent of the interest conveyed to Curt Weaver by Mobil and Humble.

Applicant states that it is making an emergency 60-day sale to Columbia Gas Transmission Corporation from the subject properties and that United has refused to buy gas under such circumstances. Applicant states further that if it is not authorized to sell gas to United by the end of the emergency sale, the gas will be flared.

The instant application is said to cover sales from only that portion of Applicant's interest which Mobil originally owned. Applicant further states that on May 29, 1975, Applicant and United entered into a new gas purchase agreement contract that supersedes the prior agreement. This agreement, it is stated, calls for the sale of gas by Applicant to United from the Cameron Meadows Field at an initial price of 59.5213 cents per Mcf at 15.025 psia including 7.0 cents per Mcf for tax reimbursement and 0.5 cent per Mcf for delivery to a central point and subject to an upward and downward Btu adjustment from a base of 1,000 Btu per cubic foot. Estimated monthly sales are 4,594 Mcf of gas. The pricing provisions of the contract and the term of the contract are alleged to be identical to those in the Contract between Mobil and United.

Any person desiring to be heard or to make any protest with reference to said

application should on or before August 15, 1975, file with the Federal Power Commission, Washington, D.C. 20426, a petition to intervene or a protest in accordance with the requirements of the Commission's Rules of Practice and Procedure (18 CFR 1.8 or 1.10). All protests filed with the Commission will be considered by it in determining the appropriate action to be taken but will not serve to make the protestants parties to the proceeding. Any person wishing to become a party to a proceeding or to participate as a party in any hearing therein must file a petition to intervene in accordance with the Commission's Rules.

Take further notice that, pursuant to the authority contained in and subject to the jurisdiction conferred upon the Federal Power Commission by Sections 7 and 15 of the Natural Gas Act and the Commission's Rules of Practice and Procedure, a hearing will be held without further notice before the Commission on this application if no petition to intervene is filed within the time required herein, if the Commission on its own review of the matter finds that a grant of the certificate is required by the public convenience and necessity. If a petition for leave to intervene is timely filed, or if the Commission on its own motion believes that a formal hearing is required, further notice of such hearing will be duly given.

Under the procedure herein provided for, unless otherwise advised, it will be unnecessary for Applicant to appear or be represented at the hearing.

KENNETH F. PLUMB,
Secretary.

[FR Doc.75-20039 Filed 7-31-75;8:45 am]

[Docket No. CI76-27]

EXCHANGE OIL & GAS CORP.

Application

JULY 28, 1975.

Take notice that on July 15, 1975, Exchange Oil & Gas Corporation (Applicant), 16th Floor, 1010 Common Street, New Orleans, Louisiana 70112, filed in Docket No. CI76-27 an application pursuant to Section 7(c) of the Natural Gas Act for a certificate of public convenience and necessity authorizing the sale for resale of natural gas to Columbia Gas Transmission Corporation (Columbia) from the Cameron Meadows Field, Cameron Parish, Louisiana, all as more fully set forth in the application on file with the Commission and open to public inspection.

Applicant alleges that it acquired part of its interest on certain acreage in the Cameron Meadows Field from Exxon Corporation (Exxon) which had entered into a gas sales contract with Columbia on January 10, 1975. Applicant further alleges that the original dedication of the gas from the subject properties took place under a gas sales contract dated January 26, 1953, between Humble Oil & Refining Company (predecessor of Exxon) and Columbia and that the contract had expired November 1, 1974. Applicant proposes to sell its gas to Columbia pursuant to a contract of May 29, 1974, between Applicant and Columbia at an initial rate of 59.5213 cents per Mcf at 15.025 psia including a 7.0 cents per Mcf tax reimbursement and a 0.5 cent per Mcf for delivery to a central point, subject to upward and downward Btu adjustment from a base of 1,000 Btu per cubic foot. Estimated sales are 4,594 Mcf of gas per month.

Applicant states that all the wells involved in the instant application are oil wells and that the only gas presently being produced is casinghead gas which either must be sold or flared.

Any person desiring to be heard or to make any protest with reference to said application should on or before August 20, 1975, file with the Federal Power Commission, Washington, D.C. 20426, a petition to intervene or a protest in accordance with the requirements of the Commission's Rules of Practice and Procedure (18 CFR 1.8 or 1.10). All protests filed with the Commission will be considered by it in determining the appropriate action to be taken but will not serve to make the protestants parties to the proceeding. Any person wishing to become a party to a proceeding or to participate as a party in any hearing therein must file a petition to intervene in accordance with the Commission's Rules.

Take further notice that, pursuant to the authority contained in and subject to the jurisdiction conferred upon the Federal Power Commission by Sections 7 and 15 of the Natural Gas Act and the Commission's Rules of Practice and Procedure, a hearing will be held without further notice before the Commission on this application if no petition to intervene is filed within the time required herein, if the Commission on its own review of the matter finds that a grant of the certificate is required by the public convenience and necessity. If a petition for leave to intervene is timely filed, or if the Commission on its own motion believes that a formal hearing is required, further notice of such hearing will be duly given.

Under the procedure herein provided for, unless otherwise advised, it will be unnecessary for Applicant to appear or be represented at the hearing.

KENNETH F. PLUMB,
Secretary.

[FR Doc.75-20040 Filed 7-31-75;8:45 am]

[Docket No. E-9023]

INTERSTATE POWER CO.

Filing of Revised Rate Schedules and Refund Report, Pursuant to Approved Settlement Agreement

JULY 25, 1975.

Take notice that on July 16, 1975, Interstate Power Company (Interstate) tendered for filing copies of revised rate schedules, including fuel adjustment clause, applicable to firm wholesale customers. Interstate states that such filing is made in compliance with ordering paragraph "B" of the Commission's June 17, 1975, "Order Approving Settlement Agreement Subject to Condition."

Also included in the instant filing are billing summaries showing all firm municipal wholesale cities under the "interim rate" (as billed) [1] and under the settlement rate for the billing periods of November, 1974, through June, 1975. According to Interstate, such comparative billings show that for each city the settlement rate with the revised fuel cost adjustment would have resulted in higher total billing for the period in question than the revenue collected under the "interim rate" used for actual billing. Interstate states that it does not intend to seek recovery of said revenue difference.

Any person desiring to be heard or to protest said filing should file a petition to intervene or protest with the Federal Power Commission, 825 North Capitol Street NE., Washington, D.C. 20426, in accordance with Sections 1.8 and 1.10 of the Commission's Rules of Practice and Procedure (18 CFR 1.8, 1.10). All such petitions or protests should be filed on or before August 8, 1975. Protests will be considered by the Commission in determining the appropriate action to be taken, but will not serve to make protestants parties to the proceeding. Any person wishing to become a party must file a petition to intervene. Copies of this filing are on file with the Commission and are available for public inspection.

KENNETH F. PLUMB,
Secretary.

[FR Doc.75-20041 Filed 7-31-75;8:45 am]

[Docket No. CP73-224]

KANSAS-NEBRASKA NATURAL GAS COMPANY, INC.

Petition To Amend

JULY 28, 1975.

Take notice that on July 21, 1975, Kansas-Nebraska Natural Gas Company, Inc. (Petitioner), P.O. Box 608, Hastings, Nebraska 68901, filed in Docket No. CP73-224 a petition to amend the order of the Commission issued in the instant docket pursuant to Section 7(c) of the Natural Gas Act on August 28, 1973 (40 FPC 570), by authorizing new or additional sales of natural gas for four customers under its Winter Period Service rate schedule, all as more fully set forth in the petition to amend on file with the Commission and open to public inspection.

Petitioner proposes to sell 5 Mcf and 600 Mcf per day of new Winter Period Service to the City of Albert, Kansas, and Producers Gas Equities, Inc., respectively, and 100 Mcf and 2,701 Mcf per day of additional Winter Period Service to Natural Gas Distributing Company and Northwestern Public Service Company,

[1] Since October 21, 1974, Interstate was permitted to collect such "interim rate" subject to refund.

respectively. Petitioner states that Natural Gas Distributing Company and Northwestern Public Service Company have agreed that they will use the Winter Period Service on peak days to meet only the requirements of customers for service within priority categories 1 and 2 set forth in Section 2.78 of the Commission's General Policy and Interpretations (18 CFR 2.78).

Any person desiring to be heard or to make any protest with reference to said petition to amend should on or before August 22, 1975, file with the Federal Power Commission, Washington, D.C. 20426, a petition to intervene or a protest in accordance with the requirements of the Commission's Rules of Practice and Procedure (18 CFR 1.8 or 1.10) and the Regulations under the Natural Gas Act (18 CFR 157.10). All protests filed with the Commission will be considered by it in determining the appropriate action to be taken but will not serve to make the protestants parties to the proceeding. Any person wishing to become a party to a proceeding or to participate as a party in any hearing therein must file a petition to intervene in accordance with the Commission's Rules.

KENNETH F. PLUMB,
Secretary.

[FR Doc.75-20042 Filed 7-31-75;8:45 am]

[Docket No. CI76-28]

McCULLOCH OIL CORP.

Application

JULY 28, 1975.

Take notice that on July 15, 1975, McCulloch Oil Corporation (Applicant), 10880 Wilshire Boulevard, Suite 1500, Los Angeles, California 90024, filed in Docket No. CI76-28 an application pursuant to Section 7(b) of the Natural Gas Act for permission and approval to abandon the sale for resale of natural gas to Amoco Production Company (Amoco) from the Latigo Field, Arapahoe and Adams Counties, Colorado, all as more fully set forth in the application on file with the Commission and open to public inspection.

Applicant states that it has made sales to Amoco from the Latigo Field pursuant to a gas sales contract dated December 17, 1971. Applicant further states that its interest in the Latigo Field from the surface down to 100 feet below the "J" sand has been transferred to Colorado Interstate Gas Company, a division of Colorado Interstate Corporation (CIG) and that such transfer was authorized by the Commission by its order of March 14, 1975, issued in Docket No. CP74-320. Applicant states that title to the gas passed at the wellhead and the gas was gathered by Amoco for processing at its Peoria Gas Plant, Arapahoe County, Colorado. Applicant further states that it received 50 percent of the net weighted average sales prices of the processed residue gas as partial consideration for its sale of gas to Amoco, and that Amoco sold its residue gas to CIG under a separate contract at the tailgate of the Peoria Plant to which sale Applicant was not a party. Applicant alleges that the gas which is the subject of the instant application is produced, gathered, processed, transported, and consumed wholly within the state of Colorado. Applicant states that it has consistently denied the jurisdiction of the Commission and is applying for abandonment authorization without admitting such jurisdiction and without prejudicing its right to contest the same.

Any person desiring to be heard or to make any protest with reference to said application should on or before August 19, 1975, file with the Federal Power Commission, Washington, D.C. 20426, a petition to intervene or a protest in accordance with the requirements of the Commission's Rules of Practice and Procedure (18 CFR 1.8 or 1.10). All protests filed with the Commission will be considered by it in determining the appropriate action to be taken but will not serve to make the protestants parties to the proceeding. Any person wishing to become a party to a proceeding or to participate as a party in any hearing therein must file a petition to intervene in accordance with the Commission's Rules.

Take further notice that, pursuant to the authority contained in and subject to the jurisdiction conferred upon the Federal Power Commission by Sections 7 and 15 of the Natural Gas Act and the Commission's Rules of Practice and Procedure, a hearing will be held without further notice before the Commission on this application if no petition to intervene is filed within the time required herein, if the Commission on its own review of the matter finds that permission and approval for the proposed abandonment are required by the public convenience and necessity. If a petition for leave to intervene is timely filed, or if the Commission on its own motion believes that a formal hearing is required, further notice of such hearing will be duly given.

Under the procedure herein provided for, unless otherwise advised, it will be unnecessary for Applicant to appear or be represented at the hearing.

KENNETH F. PLUMB,
Secretary.

[FR Doc.75-20043 Filed 7-31-75;8:45 am]

[Docket No. RP75-68]

MID-LOUISIANA GAS CO.

Extension of Procedural Dates

JULY 28, 1975.

On July 21, 1973, Staff Counsel filed a motion to extend the procedural dates fixed by order issued April 11, 1975, in the above-designated matter. The motion states that the parties have been notified and have no objection.

Good cause having been shown, Section 1.13(d) of the Commission Rules and Regulations is waived and notice is hereby given that the procedural dates in the above matter are modified as follows:

Service of Staff Testimony, August 12, 1975.
Service of Intervenor Testimony, August 26, 1975.
Service of Company Rebuttal, September 9, 1975.
Hearing, September 23, 1975. (10:00 a.m. EST).

KENNETH F. PLUMB,
Secretary.

[FR Doc.75-20044 Filed 7-31-75;8:45 am]

[Docket No. CP76-17]

MISSISSIPPI RIVER TRANSMISSION CORP.

Application

JULY 28, 1975.

Take notice that on July 16, 1975, Mississippi River Transmission Corporation (Applicant), 9900 Clayton Road, St. Louis, Missouri 63124, filed in Docket No. CP76-17 an application pursuant to Section 7(c) of the Natural Gas Act, as implemented by Section 157.7(b) of the Regulations thereunder (18 CFR 157.7(b)), for a certificate of public convenience and necessity authorizing the construction during a twelve-month period, commencing October 8, 1975, and operation of certain natural gas purchase facilities, all as more fully set forth in the application on file with the Commission and open to public inspection.

Applicant states that the purpose of this budget-type application is to augment its ability to act with reasonable dispatch in contracting for and connecting to its pipeline system supplies of natural gas which may become available from various producing areas generally coextensive with its pipeline system or the systems of other pipeline companies which may be authorized to transport gas for sale or exchange with Applicant and in continuing the purchase and receipt of gas supplies which are already connected to its system.

The total cost of the proposed facilities would not be in excess of $1,000,000 and no single project would cost in excess of $250,000, which cost Applicant states would be financed from available funds.

Any person desiring to be heard or to make any protest with reference to said application should on or before August 19, 1975, file with the Federal Power Commission, Washington, D.C. 20426, a petition to intervene or a protest in accordance with the requirements of the Commission's Rules of Practice and Procedure (18 CFR 1.8 or 1.10) and the Regulations under the Natural Gas Act (18 CFR 157.10). All protests filed with the Commission will be considered by it in determining the appropriate action to be taken but will not serve to make the protestants parties to the proceeding. Any person wishing to become a party to a proceeding or to participate as a party in any hearing therein must file a petition to intervene in accordance with the Commission's Rules.

Take further notice that, pursuant to the authority contained in and subject to the jurisdiction conferred upon the Federal Power Commission by Sections 7 and 15 of the Natural Gas Act and the

Commission's Rules of Practice and Procedure, a hearing will be held without further notice before the Commission on this application if no petition to intervene is filed within the time required herein, if the Commisson on its own review of the matter finds that a grant of the certificate is required by the public convenience and necessity. If a petition for leave to intervene is timely filed, or if the Commission on its own motion believes that a formal hearing is required, further notice of such hearing will be duly given.

Under the procedure herein provided for, unless otherwise advised, it will be unnecessary for Applicant to appear or be represented at the hearing.

KENNETH F. PLUMB,
Secretary.

[FR Doc.75-20045 Filed 7-31-75;8:45 am]

[Docket No. E-9104]

NEVADA POWER CO.

Further Extension of Hearing Date

JULY 25, 1975.

On July 21, 1975, Staff Counsel filed a motion to extend the hearing date fixed by order issued January 17, 1975, as most recently modified by notice issued June 19, 1975, in the above-designated matter. The motion states that the parties have been notified and have no objection.

Upon consideration, notice is hereby given that the hearing date in the above matter is extended to September 3, 1975.

KENNETH F. PLUMB,
Secretary.

[FR Doc.75-20046 Filed 7-31-75;8:45 am]

[Docket No. E-8953]

SUPERIOR WATER, LIGHT AND WAND POWER CO.

Further Extension of Hearing Date

JULY 25, 1975.

On July 22, 1975, Staff Counsel filed a motion to extend the procedural dates fixed by order issued August 30, 1974, as most recently modified by notice issued June 23, 1975, in the above-designated matter. The motion states that the parties have been notified and have no objection.

Having shown good cause, Section 113(d) of the Commission Rules of Practice and Procedure is waived and notice is hereby given that the date of hearing in the above matter is extended to August 26, 1975.

KENNETH F. PLUMB,
Secretary.

[FR Doc.75-20047 Filed 7-31-75;8:45 am]

[Docket Nos. E-9007 and E-9054]

TAMPA ELECTRIC CO.

Further Extension of Procedural Dates

JULY 28, 1975.

On July 23, 1975, Tampa Electric Company filed a motion to extend the procedural dates fixed by order issued April 30, 1975, as most recently modified by notice issued June 25, 1975, in the above-designated matter. The motion states that the parties have been notified and have no objections.

Upon consideration, notice is hereby given that the procedural dates in the above matter are modified as follows:

Service of Tampa's Testimony, September 2, 1975.
Service of Staff Testimony, October 2, 1975.
Service of Intervenor Evidence, October 16, 1975.
Service of Tampa's Rebuttal Evidence, October 30, 1975.
Hearing, November 14, 1975 (10:00 a.m. EST).

KENNETH F. PLUMB,
Secretary.

[FR Doc.75-20048 Filed 7-31-75;8:45 am]

[Docket No. RP75-74]

TRANSWESTERN PIPELINE CO.

Extension of Procedural Dates

JULY 25, 1975.

On July 16, 1975, Staff Counsel filed a motion to extend the procedural dates fixed by order issued April 30, 1975, in the above-designated matter. The motion states that the parties have been notified and have no objection.

Upon consideration, notice is hereby given that the procedural dates in the above matter are modified as follows:

Service of Staff Testimony, September 9, 1975.
Service of Intervenor Testimony, September 30, 1975.
Service of Company Rebuttal, October 21, 1975.
Hearing, November 4, 1975 (10:00 a.m. EST).

KENNETH F. PLUMB,
Secretary.

[FR Doc.75-20049 Filed 7-31-75;8:45 am]

GENERAL ACCOUNTING OFFICE

EQUAL EMPLOYMENT OPPORTUNITY COMMISSION

Regulatory Reports Review; Receipt of Proposal

The following request for clearance of a report intended for use in collecting information from the public was received by the Regulatory Reports Review Staff, GAO on July 23, 1975. See 44 U.S.C. 3512 (c) & (d). The purpose of publishing this notice in the Federal Register is to inform the public of such receipt.

The notice includes the title of the request received; the name of the agency sponsoring the proposed collection of information; the agency form number, if applicable; and the frequency with which the information is proposed to be collected.

Written comments on the proposed E E O C form are invited from all interested persons, organizations, public interest groups, and affected businesses. Because of the limited amount of time GAO has to review the proposed form, comments (in triplicate) must be received on or before August 19, 1975, and should be addressed to Mr. Carl F. Bogar, Assistant Director, Office of Special Programs, United States General Accounting Office, Room 5216, 425 I Street, N.W., Washington, D.C. 20548.

Further information may be obtained from the Regulatory Reports Review Officer, 202-376-5425.

EQUAL EMPLOYMENT OPPORTUNITY COMMISSION

Request is hereby made to the General Accounting Office for a one year approval of the revised 1976 version of the Equal Employment Opportunity Employer Information Report, EEO-1. The filing of this report is required of all employers with 100 or more employees who are subject to Title 7 of the Civil Rights Act of 1964, as amended by the Equal Employment Opportunity Act of 1972. The filing of this report is also required of all government contractors or first-tier subcontractors with 50 or more employees and who (1) have a contract, subcontract, or purchase order amounting to $50,000 or more, or (2) serve as a depository of government funds in any amount, or (3) operate as a financial institution which is an issuing and paying agent for U.S. Savings Bonds and Savings Notes. About 54,000 respondents are required to file the EEO-1. Each respondent files an average of 4 reports and EEOC estimates it will take 5 hours per report for an average respondent burden of about 20 hours.

NORMAN F. HEYL,
Regulatory Reports, Review Officer.

[FR Doc.75-20111 Filed 7-31-75;8:45 am]

INTERSTATE COMMERCE COMMISSION

Regulatory Reports Review; Receipt of Proposal

The following request for clearance of a report intended for use in collecting information from the public was received by the Regulatory Reports Review Staff, GAO on July 25, 1975. See 44 U.S.C. 3512 (c) & (d). The purpose of publishing this notice in the Federal Register is to inform the public of such receipt.

The notice includes the title of the request received; the name of the agency sponsoring the proposed collection of information; the agency form number, if applicable; and the frequency with which the information is proposed to be collected.

Written comments on the proposed ICC form are invited from all interested persons, organizations, public interest groups, and affected businesses. Because of the limited amount of time GAO has to review the proposed form, comments (in triplicate) must be received on or before August 19, 1975, and should be addressed to Mr. Carl F. Bogar, Assistant Director, Office of Special Programs, United States General Accounting Office, Room 5216, 425 I Street, N.W., Washington, D.C. 20548.

Further information may be obtained from the Regulatory Reports Review Officer, 202-376-5425.

INTERSTATE COMMERCE COMMISSION

Request for extension, no change, of approval of ICC Form ACC–95, Terminal Listing Sheet, used to obtain a listing of all terminals for those motor carriers designated to participate in Highway Form A and B Cost Studies for a particular year.

Information reported on ACC–95 is used at the outset of a study to determine the selection of days and trips for Form 4 data (Pickup and Delivery Study), Form 7 data (Intercity Trip Study), and a sample of days and terminals for Form 10 data (Platform Handling Study). Approximately 250 "Instruction 27" carriers are studied each year. Data developed through regional Cost Studies are used by the carriers themselves, by the Commission, and by others in determining and evaluating motor carrier operating costs for ratemaking and related purposes. Time for carriers to prepare reports is estimated at 2 hours per response.

NORMAN F. HEYL,
Regulatory Reports Review Officer.

[FR Doc.75–20112 Filed 7–31–75;8:45 am]

NUCLEAR REGULATORY COMMISSION

[Docket No. 70–1308]

GENERAL ELECTRIC CO.

Consideration of Proposed Modification to GE Morris Operation Fuel Storage Facility

The Nuclear Regulatory Commission (the Commission) is considering approval of modification to the irradiated fuel storage facility of the GE Morris Operation licensed under Materials License No. SNM–1265. The activities take place in Grundy County near Morris, Illinois.

The proposed modification would increase the fuel storage capacity by the installation of new storage baskets and supporting grids in accordance with the licensee's proposal dated February 28, 1975.

Prior to approval of the proposed modification, the Commission will have made the findings required by the Atomic Energy Act of 1954, as amended (the Act), and the Commission's rules and regulations. The modification to the irradiated fuel storage facility will not be approved until the Commission has reviewed the proposal and has concluded that approval of the modification will not be inimical to the common defense and security and would not constitute an unreasonable risk to the health and safety of the public. The NRC will complete an environmental evaluation in accordance with 10 CFR 51 to determine if the preparation of an environmental impact statement, or negative declaration and environmental appraisal is warranted. The action will be the subject of a notice in the FEDERAL REGISTER.

Pursuant to 10 CFR § 2.105, by September 2, 1975, the licensee may file a request for a hearing and any person whose interest may be affected by this proceeding may file a request for a hearing in the form of a petition for leave to intervene with respect to the approval or disapproval of the modification to the subject irradiated fuel storage facility. Petitions for leave to intervene must be filed under oath or affirmation in accordance with the provisions of § 2.714 of 10 CFR Part 2 of the Commission's regulations. A petition for leave to intervene must set forth the interest of the petitioner in the proceeding, how that interest may be affected by the results of the proceeding, and the petitioner's contentions with respect to the proposed action. Such petitions must be filed in accordance with this FEDERAL REGISTER notice and § 2.714, and must be filed with the Secretary of the Commission, U.S. Nuclear Regulatory Commission, Washington, D.C. 20555, Attention: Docketing and Service Section, by September 2, 1975. A copy of the petition and/or request for a hearing should be sent to the Executive Legal Director, U.S. Nuclear Regulatory Commission, Washington, D.C. 20555, and to A. A. Kerr, Esq., 175 Curtner Avenue, MC 823, San Jose, California 95125, attorney for the licensee.

A petition for leave to intervene must be accompanied by a supporting affidavit which identifies the specific aspect or aspects of the proceeding as to which intervention is desired and specifies with particularity the facts on which the petitioner relies as to both his interest and his contentions with regard to each aspect on which intervention is requested. Petitions stating contentions relating only to matters outside the Commission's jurisdiction will be denied.

All petitions will be acted upon by the Commission or licensing board, designated by the Commission or by the Chairman of the Atomic Safety and Licensing Board Panel. Petitions will be considered to determine whether a hearing should be noticed or another appropriate order issued regarding the disposition of the petitions. In the event no request for a hearing or petition to intervene is filed by the above date, the Commission may issue a license amendment approving the modification.

In the event that a hearing is held and a person is permitted to intervene, he becomes a party to the proceeding and has a right to participate fully in the conduct of the hearing. For example, he may present evidence and examine and cross-examine witnesses.

For further details with respect to this action, see the licensee's proposal dated February 28, 1975, and supplements thereto, which are available for public inspection at the Commission's Public Document Room, 1717 H Street, N.W., Washington, D.C., and at the local Public Document Room at the Morris Public Library, 604 Liberty Street, Morris, Illinois 60451. The amendment to the Commission's license and the Safety Evaluation Report, when issued, may be inspected at the above locations. The report, when issued, can also be purchased, at current rates, from the National Technical Information Service, Springfield, Virginia 22161.

Dated at Bethesda, Maryland, this 25th day of July, 1975.

For the Nuclear Regulatory Commission.

JAMES R. MILLER,
Chief, Fuel Cycle Licensing Branch #2, Division of Materials and Fuel Cycle Facility Licensing.

[FR Doc.75–20160 Filed 7–31–75;8:45 am]

OFFICE OF MANAGEMENT AND BUDGET

CLEARANCE OF REPORTS

List of Requests

The following is a list of requests for clearance of reports intended for use in collecting information from the public received by the Office of Management and Budget on July 29, 1975 (44 U.S.C. 3509). The purpose of publishing this list in the FEDERAL REGISTER is to inform the public.

The list includes the title of each request received; the name of the agency sponsoring the proposed collection of information; the agency form number(s), if applicable; the frequency with which the information is proposed to be collected; the name of the reviewer or reviewing division within OMB, and an indication of who will be the respondents to the proposed collection.

Requests for extension which appear to raise no significant issues are to be approved after brief notice through this release.

Further information about the items on this daily list may be obtained from the Clearance Office, Office of Management and Budget, Washington, D.C. 20503 (202–395–4529), or from the reviewer listed.

NEW FORMS

DEPARTMENT OF AGRICULTURE

Farmer Cooperative Service, Buying Practices of Large Farmers in Four Selected Counties, single-time, large farmers in four selected areas, Lowry, R. L., 395–3772.

DEPARTMENT OF HEALTH, EDUCATION, AND WELFARE

Office of Human Development:
- Instructions for Completing Application for Federal Assistance for Rehabilitation R. & D. Grants, HEW–608T, annually, institutions of higher education and private nonprofit organizations, Caywood, D. P., 395–3443.
- Project Developmental Continuity Cost Analysis Forms, quarterly, staff and personnel in 15 sites, Human Resources Division, Caywood, D. P., 395–3532.

National Institute of Education, Career Education Product Installation Test, NIE 120, on occasion, local career education project directors, Caywood, D. P., 395–3443.

DEPARTMENT OF THE INTERIOR

Forest Service, Urban Users of Wildland Areas, single-time, households in two largest SMSA's in California, Lowry, R. L., 395–3772.

REVISIONS

DEPARTMENT OF AGRICULTURE

Statistical Reporting Service, Navajo Indian Wool and Mohair Inquiries, annually, trading posts, Lowry, R. L., 395-3772.

EXTENSIONS

U.S. CIVIL SERVICE COMMISSION

Application for Worker Trainee, WA-284, on occasion, job applicants, Marsha Traynham, 395-4529.

DEPARTMENT OF HEALTH, EDUCATION, AND WELFARE

National Institute of Education, Publishers Alert Service—Developer's Product Data Form, NIE 1, on occasion, educational product developers, Caywood, D. P., 395-3443.

DEPARTMENT OF THE TREASURY

Bureau of Engraving and Printing, Applicant Appraisal Questionnaire (to Former Employer), 9395, on occasion, business firms, Marsha Traynham, 395-4529.

PHILLIP D. LARSEN,
Budget and Management Officer.

[FR Doc.75-20165 Filed 7-31-75;8:45 am]

CLEARANCE OF REPORTS

List of Requests

The following is a list of requests for clearance of reports intended for use in collecting information from the public received by the Office of Management and Budget on July 28, 1975 (44 U.S.C. 3509). The purpose of publishing this list in the FEDERAL REGISTER is to inform the public.

The list includes the title of each request received; the name of the agency sponsoring the proposed collection of information; the agency form number(s), if applicable; the frequency with which the information is proposed to be collected; the name of the reviewer or reviewing division within OMB, and an indication of who will be the respondents to the proposed collection.

Requests for extension which appear to raise no significant issues are to be approved after brief notice through this release.

Further information about the items on this daily list may be obtained from the Clearance Office, Office of Management and Budget, Washington, D.C. 20503 (202-395-4529), or from the reviewer listed.

NEW FORMS

VETERANS ADMINISTRATION

Patient's Personal Information, 10-1310, on occasion, next of kin or guardian for patients, Caywood, D. P., 395-3443.

DEPARTMENT OF COMMERCE

National Bureau of Standards, Pilot Residential Loads Survey (Fire Exposure Curve), NBS-1041, single-time, heads of households, Sunderhauf, M. B., 395-6140.

DEPARTMENT OF HEALTH, EDUCATION, AND WELFARE

Office of Education, The Status of Community Education Programs at the State Educational Agency Level, OE 426, single-time, chief State school officers, Human Resources Division, Lowry, R. L., 395-3532.

DEPARTMENT OF HOUSING AND URBAN DEVELOPMENT

Office of the Secretary, Report of Mortgagee Protection and Preservation Performance at Acquisition, HUD-9516A, other (see SF-83), vacant HUD-acquired home properties, Community and Veterans Affairs Division, Sunderhauf, M. B., 395-3532.

Policy Development and Research, Questionnaire To Follow up the National Fair Housing Conference, single-time, organizations performing fair housing activities, Community and Veterans Affairs Division, 395-3532.

REVISIONS

U.S. CIVIL SERVICE COMMISSION

Supplemental Qualifications Statement, Computer Specialist, CSC 972, on occasion, Federal job applicants, Caywood, D. P., 395-3443.

DEPARTMENT OF COMMERCE

Bureau of the Census, Survey of Government Employment, E-1 through 7, LR-1 through 3, annually, Strasser, A., 395-5867.

DEPARTMENT OF HEALTH, EDUCATION, AND WELFARE

Office of Education, Application for Teacher Exchange Program, OE 356, on occasion, teachers, Lowry, R. L., 395-3772.

DEPARTMENT OF THE TREASURY

Departmental and other:

Weekly Report Positions in Specified Foreign Currencies of Banks in the United States, FC-1, weekly, banks and banking institutions, Hulett, D. T., 395-4730.

Monthly Foreign Currency Report of Banks in the United States, FC-1A, monthly, banks and banking institutions, Hulett, D. T., 395-4730.

Weekly Consolidated Report of Positions in Specified Foreign Currencies of Foreign Branches and Subsidiaries of Unit, FC-2, weekly, banks and banking institutions, Hulett, D. T., 395-4730.

Monthly Consolidated Report of Assets, Liabilities, and Positions in Specified Foreign Currencies of Foreign Branches, FC-2A, monthly, banks and banking institutions, Hulett, D. T., 395-4730.

EXTENSIONS

VETERANS ADMINISTRATION

Shop Data Sheet (Artificial Limbs), VA10-2793, annually, artificial limb manufacturers, Marsha Traynham, 395-4529.

DEPARTMENT OF HEALTH, EDUCATION, AND WELFARE

Office of Education, Request for Advance Funds To Help Establish or Strengthen Reserve Fund, OE 1107, on occasion, Marsha Traynham, 395-4529.

PHILLIP D. LARSEN,
Budget and Management Officer.

[FR Doc.75-20166 Filed 7-31-75;8:45 am]

SAINT LAWRENCE SEAWAY DEVELOPMENT CORPORATION

ADVISORY BOARD

Open Meeting

Notice is hereby given pursuant to the Federal Advisory Committee Act, section 10(a)(2), dated October 6, 1972, that an open meeting of the Advisory Board of the Saint Lawrence Seaway Development Corporation will be held at the Corporation's Administration Building, Andrews Street, Massena, New York on August 15, 1975 at 11:00 a.m.

Agenda items are as follows:

(1) Opening remarks by the Administrator;

(2) Approval of minutes of prior meeting;

(3) Administrative report;

(4) Program reviews;

(5) Closing remarks.

Reservations and further information may be obtained from Mr. Robert Kraft, Deputy General Counsel, Saint Lawrence Seaway Development Corporation, 800 Independence Avenue SW, Washington, D.C. 20590, or by calling 202-426-3574.

Issued: July 24, 1975.

[SEAL] D. W. OBERLIN,
Administrator.

[FR Doc.75-20074 Filed 7-31-75;8:45 am]

SECURITIES AND EXCHANGE COMMISSION

[File No. 500-1]

CANADIAN JAVELIN, LTD.

Suspension of Trading

JULY 25, 1975.

The common stock of Canadian Javelin, Ltd. being traded on the American Stock Exchange pursuant to provisions of the Securities Exchange Act of 1934 and all other securities of Canadian Javelin, Ltd. being traded otherwise than on a national securities exchange; and

It appearing to the Securities and Exchange Commission that the summary suspension of trading in such securities on such exchange and otherwise than on a national securities exchange is required in the public interest and for the protection of investors;

Therefore, pursuant to Section 12(k) of the Securities Exchange Act of 1934, trading in such securities on the above mentioned exchange and otherwise than on a national securities exchange is suspended, for the period from July 28, 1975 through August 6, 1975.

By the Commission.

[SEAL] GEORGE A. FITZSIMMONS,
Secretary.

[FR Doc.75-19995 Filed 7-31-75;8:45 am]

[File No. 500-1]

CONTINENTAL VENDING MACHINE CORP.

Suspension of Trading

JULY 28, 1975.

It appearing to the Securities and Exchange Commission that the summary suspension of trading in the common stock of Continental Vending Machine Corporation being traded otherwise than on a national securities exchange is required in the public interest and for the protection of investors;

Therefore, pursuant to Section 12(k) of the Securities Exchange Act of 1934, trading in such securities otherwise than

on a national securities exchange is suspended, for the period from July 29, 1975 through August 7, 1975.

By the Commission.

[SEAL] GEORGE A. FITZSIMMONS, *Secretary.*

[FR Doc.75-19996 Filed 7-31-75;8:45 am]

[Rel. No. 8864; 812-3786]

E. I. DU PONT DE NEMOURS AND CO.

Filing of Application

JULY 25, 1975.

In the matter of E. I. Du Pont De Nemours and Company, Wilmington, Delaware 19898.

Notice is hereby given that E. I. du Pont de Nemours and Company ("Applicant"), a Delaware corporation, has filed an application pursuant to Section 17(b) of the Investment Company Act of 1940 ("Act") for an order exempting from the provisions of 17(a) of the Act Applicant's proposed assignment to Mitsui Petrochemical Industries, Ltd. ("MPI"), a Japanese corporation, of certain Japanese patent rights, and grant of an exclusive license, with the right to grant sublicenses, to related technical information. All interested persons are referred to the application on file with the Commission for a full statement of the representations therein which are summarized below.

Christiana Securities Company ("Christiana"), a registered closed-end investment company, owns approximately 28.0% of the outstanding common stock of Applicant, which in turn owns 50% of the outstanding common stock of Mitsui Fluorochemicals Company, Ltd. (MFC) and Mitsui Polychemicals Company, Ltd. (MPC), both Japanese corporations, with the remaining common stock outstanding of each of the Japanese corporations being owned by MPI. Under Section 2(a)(9) of the Act, Applicant, MFC and MPC are presumed to be controlled by Christiana and under Section 2(a)(3) of the Act, Applicant, MFC and MPC are affiliated persons of Christiana, and MPI is an affiliated person of MFC and MPC.

Applicant states that MPI, a manufacturer of ethylene products, polypropylene products and aromatic products, seeks to acquire from Applicant Japanese patent rights, and on an exclusive basis in Japan, technical information which it requires to manufacture and sell synthetic paper.

Applicant and MPI have executed an agreement (the "agreement") providing for assignment to MPI of patents relating to the manufacture of synthetic paper and the grant of an exclusive license, with the right to grant sublicenses, to related technical information.

Section 17(a) of the Act, in pertinent part, provides that it shall be unlawful for any affiliated person of a registered investment company, or any affiliated person of such person, acting as principal, knowingly to sell to or purchase from such registered company or any company controlled by such company any security or other property.

Section 17(b) of the Act provides that the Commission, upon application may exempt a proposed transaction from the provisions of Section 17(a) if evidence establishes that the terms of the proposed transaction, including the consideration to be paid or received, are reasonable and fair and do not involve overreaching on the part of any person concerned and that the proposed transaction is consistent with the policy of each registered investment company concerned and with the general purposes of the Act.

Under the Agreement, as consideration for the patent rights and technical information relating to the manufacture of synthetic paper, MPI has agreed to pay Applicant $50,000, which is not returnable, and a royalty of one percent of the Net Selling Price as defined in the Agreement of all quantities used or sold by MPI or any MPI sublicensees that are (1) made, used, or sold under any unexpired patent or pending published patent application assigned in the agreement, or (2) made prior to the tenth (10th) anniversary of the effective date of the agreement employing DuPont technical information and used and sold, provided that no royalties are due unless MPI or any MPI sublicensee engages in the commercial manufacture of synthetic paper within ten (10) years from the date of the agreement. The timing of the royalties payable under the agreement requires MPI to pay Applicant within sixty (60) days after the end of each calendar quarter until the expiry of the patents or before the tenth (10) anniversary of the effective date of the agreement, whichever is longer.

Applicant submits that the royalty rate and other provisions of the proposed exclusive license and assignment between Applicant and MPI were negotiated at arm's length and are fair to both parties. Applicant asserts that the royalties payable on synthetic paper and the future rights to technology developed by MPI reasonably reflect the value of the patent, rights and technical information conveyed by the Agreement, and that the proposed transaction was approved by the Japanese governmental authorities on August 20, 1974.

Applicant states that the proposed transaction is consistent with the investment policies of Christiana and with the general purposes of the Act.

Notice is further given that any interested person may, not later than August 19, 1975 at 5:30 p.m., submit to the Commission in writing a request for a hearing on the matter accompanied by a statement as to the nature of his interest, the reason for such request, and the issues, if any, of fact or law proposed to be controverted, or he may request that he be notified if the Commission shall order a hearing thereon. Any such communication should be addressed: Secretary, Securities and Exchange Commission, Washington, D.C. 20549. A copy of such request shall be served personally or by mail (airmail if the person being served is located more than 500 miles from the point of mailing) upon Applicant at the address stated above. Proof of such service (by affidavit, or in case of an attorney-at-law, by certificate) shall be filed contemporaneously with the request. As provided by Rule 0-5 of the Rules and Regulations promulgated under the Act, an order disposing of the application will be issued as of course following said date unless the Commission thereafter orders a hearing upon request or upon the Commission's own motion. Persons who request a hearing, or advice as to whether a hearing is ordered, will receive any notices and orders issued in this matter, including the date of the hearing (if ordered) and any postponements thereof.

For the Commission, by the Division of Investment Management Regulation, pursuant to delegated authority.

[SEAL] GEORGE A. FITZSIMMONS, *Secretary.*

[FR Doc.75-19997 Filed 7-31-75;8:45 am]

[File No. 500-1]

EQUITY FUNDING CORPORATION OF AMERICA

Suspension of Trading

JULY 25, 1975.

It appearing to the Securities and Exchange Commission that the summary suspension of trading in the common stock, warrants to purchase the stock, 9½% debentures due 1990, 5½% convertible subordinated debentures due 1991, and all other securities of Equity Funding Corporation of America being traded otherwise than on a national securities exchange is required in the public interest and for the protection of investors;

Therefore, pursuant to Section 12(k) of the Securities Exchange Act of 1934, trading in such securities otherwise than on a national securities exchange is suspended, for the period from July 26, 1975 through August 4, 1975.

By the Commission.

[SEAL] GEORGE A. FITZSIMMONS, *Secretary.*

[FR Doc.75-19998 Filed 7-31-75;8:45 am]

[File No. 500-1]

INDUSTRIES INTERNATIONAL, INC.

Suspension of Trading

JULY 25, 1975.

It appearing to the Securities and Exchange Commission that the summary suspension of trading in the common stock of Industries International, Inc. being traded otherwise than on a national securities exchange is required in the public interest and for the protection of investors;

Therefore, pursuant to Section 12(k) of the Securities Exchange Act of 1934, trading in such securities otherwise than on a national securities exchange is suspended, for the period from July 26, 1975 through August 4, 1975.

By the Commission.

[SEAL] GEORGE A. FITZSIMMONS, *Secretary.*

[FR Doc.75-19999 Filed 7-31-75;8:45 am]

[File No. 500-1]

WESTGATE CALIFORNIA CORP.

Suspension of Trading

JULY 25, 1975.

It appearing to the Securities and Exchange Commission that the summary suspension of trading in the common stock (class A and B), the cumulative preferred stock (5% and 6%), the 6% subordinated debentures due 1979 and the 6½% convertible subordinated debentures due 1987, and all other securities of Westgate California Corporation being traded otherwise than on a national securities exchange is required in the public interest and for the protection of investors;

Therefore, pursuant to Section 12(k) of the Securities Exchange Act of 1934, trading in such securities otherwise than on a national securities exchange is suspended, for the period from July 26, 1975 through August 4, 1975.

By the Commission.

[SEAL] GEORGE A. FITZSIMMONS, *Secretary.*

[FR Doc.75-20000 Filed 7-31-75;8:45 am]

DEPARTMENT OF LABOR

Manpower Administration

EMPLOYMENT TRANSFER AND BUSINESS COMPETITION DETERMINATIONS

Notice of Applications

The organizations listed in the attachment have applied to the Secretary of Agriculture for financial assistance in the form of grants, loans, or loan guarantees in order to establish or improve facilities at the locations listed for the purposes given in the attached list. The financial assistance would be authorized by the Consolidated Farm and Rural Development Act, as amended, 7 U.S.C. 1924(b), 1932, or 1942(b).

The Act requires the Secretary of Labor to determine whether such Federal assistance is calculated to or is likely to result in the transfer from one area to another of any employment or business activity provided by operations of the applicant. It is permissible to assist the establishment of a new branch, affiliate or subsidiary, only if this will not result in increased unemployment in the place of present operations and there is no reason to believe the new facility is being established with the intention of closing down an operating facility.

The Act also prohibits such assistance if the Secretary of Labor determines that it is calculated to or is likely to result in an increase in the production of goods, materials, or commodities, or the availability of services or facilities in the area, when there is not sufficient demand for such goods, materials, commodities, services, or facilities to employ the efficient capacity of existing competitive commercial or industrial enterprises, unless such financial or other assistance will not have an adverse effect upon existing competitive enterprises in the area.

The Secretary of Labor's review and certification procedures are set forth at 29 CFR Part 75, published January 29, 1975 (40 FR 4393). In determining whether the applications should be approved or denied, the Secretary will take into consideration the following factors:

1. The overall employment and unemployment situation in the local area in which the proposed facility will be located.

2. Employment trends in the same industry in the local area.

3. The potential effect of the new facility upon the local labor market, with particular emphasis upon its potential impact upon competitive enterprises in the same area.

4. The competitive effect upon other facilities in the same industry located in other areas (where such competition is a factor).

5. In the case of applications involving the establishment of branch plants or facilities, the potential effect of such new facilities on other existing plants or facilities operated by the applicant.

All persons wishing to bring to the attention of the Secretary of Labor any information pertinent to the determinations which must be made regarding these applications are invited to submit such information in writing on or before August 15, 1975, to: Deputy Assistant Secretary for Manpower, 601 D Street NW., Washington, D.C. 20213.

Signed at Washington, D.C., this 28th day of July 1975.

BEN BURDETSKY, *Deputy Assistant Secretary for Manpower.*

Applications received during the week ending July 25, 1975

Name of applicant	Location of enterprise	Principal product or activity
American Kitchen Foods, Inc.	Presque Isle, Maine, Caribou, Maine; and Grand Forks, N. Dak.	Frozen and dehydrated potato products and other frozen vegetables.
Corporation of Southern Vermont College	Bennington, Vt.	Educational facility.
Glenelg Products of Puerto Rico, Inc.	Santa Isabel, P.R.	Production of roughage feed livestock pellets.
Manuel A. Diaz Melendez	Jayuya, P.R.	Manufacture of automotive brake linings.
Kingwood Plaza, Inc.	Kingwood, W. Va.	Retail sales leasing.
Miller-Picking Corp.	Johnstown, Pa.	Air-conditioning equipment.
Jack R. Hunnicutt, Jr.	Fort Valley, Ga.	Mobile home park.
Armbuster Manufacturing Co., Inc.	Waynesville, N.C.	Motorcycle wheel balancers.
Chokee Creek Elevator Co.	Gesoto, Ga.	Clean, dry, store, and ship small grains and soybeans.
H.C.H. Corp.	Clinton, S.C.	Car care center.
Upper Cumberland Concrete	Cookeville, Tenn.	Ready-mix concrete.
Perla Products, Inc.	Dunn, N.C.	Manufacture ladies and men's apparel.
Mesabi Drill and Tool, Inc.	Chisholm, Minn.	Manufacturing of high speed twist drills.
Benchmark Crafters, Inc.	Cannon Falls, Minn.	Manufacture of stuffed toys.
Lake City Manufacturing	Lake City, Mich.	High -pressure pipe fittings.
Henry Gardner Flyers	Brooks County, Tex.	Aerial application of agricultural chemicals.
Country-Club Inn of Vivian	Vivian, La.	Lodging and dining.
Cleo's United Super, Inc.	Carrizo Springs, Tex.	Grocery store.
Cow Palace, Inc.	Lamar, Colo.	Motel.
Brogdex Co.	Lindsay, Calif.	Manufacturing wax, chemicals, and equipment for citrus industries.

[FR Doc.75-20003 Filed 7-31-75;8:45 am]

Office of the Secretary

[TA-W-93]

CONSOLIDATED CIGAR CORP.

Investigation Regarding Certification of Eligibility To Apply for Worker Adjustment Assistance

On July 21, 1975, the Department of Labor received a petition filed under Section 221(a) of the Trade Act of 1974 ("the Act") on behalf of the workers and former workers of Consolidated Cigars Corporation, West Pittston, Pennsylvania, a sub-division of Gulf and Western Corporation, New York, New York (TA-W-93). Accordingly, the Acting Director, Office of Trade Adjustment Assistance, Bureau of International Labor Affairs, has instituted an investigation as provided in Section 221(a) of the Act and 29 CFR 90.12.

The purpose of the investigation is to determine whether absolute or relative increases of imports of articles like or directly competitive with cigars produced by Consolidated Cigar Corporation or an appropriate subdivision thereof have contributed importantly to an absolute decline in sales or production, or both, of such firm or subdivision and to the actual or threatened total or partial separation of a significant number or proportion of the workers of such firm or subdivision. The investigation will further relate, as appropriate, to the determination of the date on which total or partial separations began or threatened to begin and the subdivision of the firm involved. A group meeting the eligi-

bility requirements of Section 222 of the Act will be certified as eligible to apply for adjustment assistance under Title II, Chapter 2, of the Act in accordance with the provisions of Subpart B of 29 CFR Part 90.

Pursuant to 29 CFR 90.13, the petitioner or any other person showing a substantial interest in the subject matter of the investigation may request a public hearing, provided such request is filed in writing with the Acting Director, Office of Trade Adjustment Assistance, at the address shown below, not later than August 12, 1975.

The petition filed in this case is available for inspection at the Office of the Acting Director, Office of Trade Adjustment Assistance, Bureau of International Labor Affairs, U.S. Department of Labor, 3rd St. and Constitution Ave. NW., Washington, D.C. 20210.

Signed at Washington, D.C. this 23rd day of July 1975.

MARVIN M. FOOKS,
Acting Director, Office of Trade Adjustment Assistance.

[FR Doc.75-20013 Filed 7-31-75;8:45 am]

[TA-W-95]

GENERAL MOTORS CORP.

Investigation Regarding Certification of Eligibility To Apply for Worker Adjustment Assistance

On July 22, 1975, the Department of Labor received a petition filed under Section 221(a) of the Trade Act of 1974 ("the Act") by the International Union of Electrical, Radio and Machine Workers, on behalf of the workers and former workers of Delco Products Division of General Motors Corporation, Rochester, New York (TA-W-95). Accordingly, the Acting Director, Office of Trade Adjustment Assistance, Bureau of International Labor Affairs, has instituted an investigation as provided in Section 221(a) of the Act and 29 CFR 90.12.

The purpose of the investigation is to determine whether absolute or relative increases of imports of articles like or directly competitive with electric motors for motor vehicle accessories produced by General Motors Corporation, or an appropriate subdivision thereof have contributed importantly to an absolute decline in sales or production, or both, of such firm or subdivision and to the actual or threatened total or partial separation of a significant number or proportion of the workers of such firm or subdivision. The investigation will further relate, as appropriate, to the determination of the date on which total or partial separations began or threatened to begin and the subdivision of the firm involved. A group meeting the eligibility requirements of Section 222 of the Act will be certified as eligible to apply for adjustment assistance under Title II, Chapter 2, of the Act in accordance with the provisions of Subpart B of 29 CFR Part 90.

Pursuant to 29 CFR 90.13, the petitioner or any other person showing a substantial interest in the subject matter of the investigation may request a public hearing, provided such request is filed in writing with the Acting Director, Office of Trade Adjustment Assistance, at the address shown below, not later than August 12, 1975.

The petition filed in this case is available for inspection at the Office of the Acting Director, Office of Trade Adjustment Assistance, Bureau of International Labor Affairs, U.S. Department of Labor, 3rd St. and Constitution Ave. NW., Washington, D.C. 20210.

Signed at Washington, D.C. this 23rd day of July 1975.

MARVIN M. FOOKS,
Acting Director, Office of Trade Adjustment Assistance.

[FR Doc.75-20014 Filed 7-31-75;8:45 am]

[TA-W-32]

INTERNATIONAL SHOE CO.

Notice of Determination Regarding Certification of Eligibility To Apply for Worker Adjustment Assistance

In accordance with Section 223 of the Trade Act of 1974 the Department of Labor herein presents the results of TA-W-32; investigation regarding certification of eligibility to apply for worker adjustment assistance as prescribed in Section 222 of the Act.

The investigation was initiated on May 29, 1975 in response to a worker petition received on May 27, 1975 which was filed on behalf of workers formerly producing men's footwear at the Sikeston, Missouri plant of International Shoe Company, St. Louis, Missouri, a subsidiary of Interco, Incorporated, St. Louis, Missouri.

The Notice of investigation was published in the Federal Register (40 FR 24069) on June 4, 1975. No public hearing was requested and none was held.

The information upon which the determination was made was obtained principally from officials of International Shoe Company, its customers, the U.S. International Trade Commission, U.S. Department of Commerce, American Footwear Industries Association, industry analysts, and Department files.

In order to make an affirmative determination and issue a certification of eligibility to apply for adjustment assistance each of the group eligibility requirements of Section 222 of the Trade Act of 1974 must be met:

(1) that a significant number or proportion of the workers in such workers' firm or an appropriate subdivision of the firm have become totally or partially separated, or are threatened to become totally or partially separated,

(2) that sales or production, or both, of such firm or subdivision have decreased absolutely, and

(3) that increases of imports of articles like or directly competitive with articles produced by such workers' firm or an appropriate subdivision thereof contributed importantly to such total or partial separation, or threat thereof, and to such decline in sales or production.

For purposes of paragraph (3), the term "contributed importantly" means a cause which is important but not necessarily more important than any other cause.

Significant Total or Partial Separation

All workers engaged in the production of men's footwear at the Sikeston, Missouri plant of International Shoe Company were separated in the first five months of 1975, when the company closed the plant.

Sales or Production, or Both, Have Decreased Absolutely

Production of men's footwear at the Sikeston plant was terminated in May 1975 when International Shoe Company closed the plant.

Sales and production declined 40 percent and 42 percent respectively from fiscal year 1974 to fiscal year 1975.

Increased Imports Contributed Importantly

Imports of men's nonrubber footwear increased from about 45 million pairs in 1970 to about 69 million pairs in 1974. The import/consumption and import/production ratios increased from 35.4 percent and 54.7 percent respectively in 1970 to 44.5 percent and 80.1 percent in 1974.

Imports of men's leather footwear increased from about 29 million pairs in 1970 to about 56 million pairs in 1974. The ratios of imports to domestic consumption and production increased significantly from 35.0 percent and 53.7 percent respectively in 1970 to 54.2 percent and 118.3 percent respectively in 1974.

International Shoe Company imports of men's footwear constituted about 25 percent of the company's available supply of men's footwear in fiscal year 1975 for sale to its customers.

Conclusion

After careful review of the facts obtained in the investigation, I conclude that increases of imports like or directly competitive with men's footwear produced by the Sikeston, Missouri plant of International Shoe Company contributed importantly to the total or partial separation of workers of that plant. Section 223(b)(2) of the Trade Act of 1974 provides that certification of eligibility to apply for worker adjustment assistance may not apply to any worker last separated from the firm or subdivision more than six months before April 3, 1975, the effective date of the new program. In accordance with this provision of the Act I make the following certification:

"All workers, hourly, piecework and salaried, engaged in employment related to the production of men's footwear at the Sikeston, Missouri plant of Interna-

tional Shoe Company who became totally or partially separated from employment on or after October 3, 1974 are certified as eligible to apply for adjustment assistance under Title II, Chapter 2 of the Trade Act of 1974."

Signed at Washington, D.C. this 28th day of July 1975.

GLORIA G. PRATT,
Director, Office of Foreign Economic Policy.

[FR Doc.75-20011 Filed 7-31-75;8:45 am]

[TA-W-91]

L. J. O'NEILL SHOE CO.

Investigation Regarding Certification of Eligibility To Apply for Worker Adjustment Assistance

On July 17, 1975, the Department of Labor received a petition filed under Section 221(a) of the Trade Act of 1974 ("the Act") by the Boot and Shoe Workers Union, on behalf of the workers and former workers of L. J. O'Neill Shoe Company plant, St. Louis, Missouri of Florsheim Shoe Company, Chicago, Illinois (TA-W-91). Accordingly, the Acting Director, Office of Trade Adjustment Assistance, Bureau of International Labor Affairs, has instituted an investigation as provided in Section 221(a) of the Act and 29 CFR 90.12.

The purpose of the investigation is to determine whether absolute or relative increases of imports of articles like or directly competitive with women's footwear produced by L. J. O'Neill Shoe Company or an appropriate subdivision thereof have contributed importantly to an absolute decline in sales or production, or both, of such firm or subdivision and to the actual or threatened total or partial separation of a significant number or proportion of the workers of such firm or subdivision. The investigation will further relate, as appropriate, to the determination of the date on which total or partial separations began or threatened to begin and the subdivision of the firm involved. A group meeting the eligibility requirements of Section 222 of the Act will be certified as eligible to apply for adjustment assistance under Title II, Chapter 2, of the Act in accordance with the provisions of Subpart B of 29 CFR Part 90.

Pursuant to 29 CFR 90.13, the petitioner or any other person showing a substantial interest in the subject matter of the investigation may request a public hearing, provided such request is filed in writing with the Acting Director, Office of Trade Adjustment Assistance, at the address shown below, not later than August 12, 1975.

The petition filed in this case is available for inspection at the Office of the Acting Director, Office of Trade Adjustment Assistance, Bureau of International Labor Affairs, U.S. Department of Labor, 3rd St. and Constitution Ave., N.W., Washington, D.C. 20210.

Signed at Washington, D.C. this 23rd day of July 1975.

MARVIN M. FOOKS,
Acting Director, Office of Trade Adjustment Assistance.

[FR Doc.75-20015 Filed 7-31-75;8:45 am]

[TA-W-92]

M. B. ASSOCIATES

Investigation Regarding Certification of Eligibility To Apply for Worker Adjustment Assistance

On July 21, 1975, the Department of Labor received a petition filed under Section 221(a) of the Trade Act of 1974 ("the Act") on behalf of the workers and former workers of M. B. Associates, New York Operations, Brooklyn, New York (TA-W-92). Accordingly, the Acting Director, Office of Trade Adjustment Assistance, Bureau of International Labor Affairs, has instituted an investigation as provided in Section 221(a) of the Act and 29 CFR 90.12.

The purpose of the investigation is to determine whether absolute or relative increases of imports of articles like or directly competitive with chaff and fiber glass produced by M. B. Associates or an appropriate subdivision thereof have contributed importantly to an absolute decline in sales or production, or both, of such firm or subdivision and to the actual or threatened total or partial separation of a significant number or proportion of the workers of such firm or subdivision. The investigation will further relate, as appropriate, to the determination of the date on which total or partial separations began or threatened to begin and the subdivision of the firm involved. A group meeting the eligibility requirements of Section 222 of the Act will be certified as eligible to apply for adjustment assistance under Title II, Chapter 2, of the Act in accordance with the provisions of Subpart B of 29 CFR Part 90.

Pursuant to 29 CFR 90.13, the petitioner or any other person showing a substantial interest in the subject matter of the investigation may request a public hearing, provided such request is filed in writing with the Acting Director, Office of Trade Adjustment Assistance, at the address shown below, not later than August 12, 1975.

The petition filed in this case is available for inspection at the Office of the Acting Director, Office of Trade Adjustment Assistance, Bureau of International Labor Affairs, U.S. Department of Labor, 3rd St. and Constitution Ave., N.W., Washington, D.C. 20210.

Signed at Washington, D.C. this 23rd day of July 1975.

MARVIN M. FOOKS,
Acting Director, Office of Trade Adjustment Assistance.

[FR Doc.75-20016 Filed 7-31-75;8:45 am]

[TA-W-30]

SINGER CO.

Notice of Negative Determination Regarding Certification of Eligibility To Apply for Worker Adjustment Assistance

In accordance with Section 223 of the Trade Act of 1974 the Department of Labor herein presents the results of TA-W-30: Investigation regardiing certification of eligibility to apply for worker adjustment assistance as prescribed in Section 222 of the Act.

The investigation was initiated on May 27, 1975 in response to a worker petition received on that date which was filed by the International Union of Electrical, Radio and Machine Workers (AFL-CIO) on behalf of workers formerly producing circular knitting machines at the Ozone Park, New York plant of Singer Company.

The notice of investigation was published in the Federal Register (40 FR 23947) on June 3, 1975. No public hearing was requested and none was held.

The information upon which the determination was made was obtained principally from officials of the Singer Company, its major customers, industry analysts, the U.S. International Trade Commission, the U.S. Department of Commerce, and Department files.

In order to make an affirmative determination and issue a certification of eligibility to apply for adjustment assistance, each of the group eligibility requirements of Section 222 of the Trade Act must be met:

(1) that a significant number or proportion of the workers in such workers' firm or an appropriate subdivision of the firm have become totally or partially separated, or are threatened to become totally or partially separated,

(2) that sales or production, or both, of such firm or subdivision have decreased absolutely, and

(3) that increases of imports of articles like or directly competitive with articles produced by such workers' firm or an appropriate subdivision thereof contributed importantly to such total or partial separation, or threat thereof, and to such decline in sales or production.

For purposes of paragraph (3), the term "contributed importantly" means a cause which is important but not necessarily more important than any other cause.

Significant Total or Partial Separations

Employment levels at the Ozone Park plant declined from the fourth quarter of 1973 through the first quarter of 1975, when the plant closed. In the first quarter of 1975, employment of hourly workers was 64 percent below that in the first quarter of 1974.

Sales or Production, or Both, Have Decreased Absolutely

Sales of circular knitting machines producted at Ozone Park declined steadily since 1973. From 1973 to 1974, dollar sales declined by 42 percent, and the

number of machines sold declined 51 percent. Comparing the first quarter of 1975 to the same period in 1974, dollar sales were down 56 percent and sales volume declined 64 percent.

Increased Imports Contributed Importantly

Imports of articles like or directly competitive with the circular knitting machines made at Ozone Park have maintained a high share of the U.S. market since 1970. Foreign-made machines were considered superior in the production of double-knit fabrics popular until 1973. In 1974, however, imports of circular knitting machines declined 51 percent in quantity and 67 percent in value from 1973 levels. Imports relative to domestic production and consumption also declined sharply in 1974 and continued to decline absolutely in the first four months of 1975 compared to the same period in 1974.

The evidence developed in the Department's investigation indicates that the increased use by domestic clothing manufacturers of foreign-made circular knitting machines capable of producing double-knit fabrics began to diminish in 1973 as the popularity of double-knit fabrics declined. As the demand for woven fabrics increased in 1974 the need for knitting machines by domestic fabric and clothing manufacturers declined. In addition, the economic downturn of late 1974 caused many former purchasers of circular knitting machines to refrain from purchasing additional equipment until the demand for their product improved. The decision to close the Ozone Park plant was based upon the steadily declining demand for circular knitting machines by domestic manufacturers of fabric and apparel. By closing its rented facilities at Ozone Park, Singer was able to consolidate its remaining production of circular knitting machines at a company-owned facility in Monroe, North Carolina.

Conclusion

After careful review of the facts obtained in the investigation, I conclude that increases of imports like or directly competitive with circular knitting machines produced by the Ozone Park, New York plant of Singer Company did not contribute importantly to the total or partial separation of the workers or to the absolute decline in sales or production of the plant.

Signed at Washington, D.C. this 28th day of July 1975.

GLORIA G. PRATT,
Director, Office of Foreign Economic Policy.

[FR Doc.75-20012 Filed 7-31-75;8:45 am]

[TA-W-94]

TRICNIT INDUSTRIES, INC.

Investigation Regarding Certification of Eligibility To Apply for Worker Adjustment Assistance

On July 21, 1975, the Department of Labor received a petition filed under Section 221(a) of the Trade Act of 1974 ("the Act") on behalf of the workers and former workers of Tricnit Industries, Inc., New Ipswich and Franklin, New Hampshire (TA-W-94). Accordingly, the Acting Director, Office of Trade Adjustment Assistance, Bureau of International Labor Affairs, has instituted an investigation as provided in Section 221(a) of the Act and 29 CFR 90.12.

The purpose of the investigation is to determine whether absolute or relative increases of imports of articles like or directly competitive with stretch knitwear, knit tops and body wear produced by Tricnit Industries, Inc., or an appropriate subdivision thereof have contributed importantly to an absolute decline in sales or production, or both, of such firm or subdivision and to the actual or threatened total or partial separation of a significant number or proportion of the workers of such firm or subdivision. The investigation will further relate, as appropriate, to the determination of the date on which total or partial separations began or threatened to begin and the subdivision of the firm involved. A group meeting the eligibility requirements of Section 222 of the Act will be certified as eligible to apply for adjustment assistance under Title II, Chapter 2, of the Act in accordance with the provisions of Subpart B of 29 CFR Part 90.

Pursuant to 29 CFR 90.13, the petitioner or any other person showing a substantial interest in the subject matter of the investigation may request a public hearing, provided such request is filed in writing with the Acting Director, Office of Trade Adjustment Assistance, at the address shown below, not later than August 12, 1975.

The petition filed in this case is available for inspection at the Office of the Acting Director, Office of Trade Adjustment Assistance, Bureau of International Labor Affairs, U.S. Department of Labor, 3rd St. and Constitution Ave., N.W., Washington, D.C. 20210.

Signed at Washington, D.C. this 23rd day of July 1975.

MARVIN M. FOOKS,
Acting Director, Office of Trade Adjustment Assistance.

[FR Doc.75-20017 Filed 7-31-75;8:45 am]

[TA-W-96]

WESTERN SUPPLIES CO.

Investigation Regarding Certification of Eligibility To Apply for Worker Adjustment Assistance

On July 23, 1975, the Department of Labor received a petition filed under Section 221(a) of the Trade Act of 1974 ("the Act") by the International Association of Machinists on behalf of the workers and former workers of Western Supplies Company, St. Louis, Missouri (TA-W-96). Accordingly, the Acting Director, Office of Trade Adjustment Assistance, Bureau of International Labor Affairs, has instituted an investigation as provided in Section 221(a) of the Act and 29 CFR 90.12.

The purpose of the investigation is to determine whether absolute or relative increases of imports of articles like or directly competitive with cutting dies produced by Western Supplies Company, or an appropriate subdivision thereof have contributed importantly to an absolute decline in sales or production, or both, of such firm or subdivision and to the actual or threatened total or partial separation of a significant number or proportion of the workers of such firm or subdivision. The investigation will further relate, as appropriate, to the determination of the date on which total or partial separations began or threatened to begin and the subdivision of the firm involved. A group meeting the eligibility requirements of Section 222 of the Act will be certified as eligible to apply for adjustment assistance under Title II, Chapter 2, of the Act in accordance with the provisions of Subpart B of 29 CFR Part 90.

Pursuant to 29 CFR 90.13, the petitioner or any other person showing a substantial interest in the subject matter of the investigation may request a public hearing, provided such request is filed in writing with the Acting Director, Office of Trade Adjustment Assistance, at the address shown below, not later than August 12, 1975.

The petition filed in this case is available for inspection at the Office of the Acting Director, Office of Trade Adjustment Assistance, Bureau of International Labor Affairs, U.S. Department of Labor, 3rd St. and Constitution Ave., NW., Washington, D.C. 20210.

Signed at Washington, D.C. this 24th day of July 1975.

MARVIN M. FOOKS,
Acting Director, Office of Trade Adjustment Assistance.

[FR Doc.75-20018 Filed 7-31-75;8:45 am]

Wage and Hour Division

FULL-TIME STUDENTS EMPLOYED IN RETAIL AND SERVICE ESTABLISHMENTS

Certificates Authorizing Employment at at Subminimum Wages

Notice is hereby given that pursuant to section 14 of the Fair Labor Standards Act of 1938 (52 Stat. 1060, as amended, 29 U.S.C. 201 et seq.), the regulations on employment of full-time students (29 CFR 519), and Administrative Order 621 (36 F.R. 12819), the establishments listed in this notice have been issued special certificates authorizing the employment of full-time students working outside of school hours at hourly wage rates not less than 85 percent of the wage rates otherwise applicable under section 6 of the Act.

These certificates authorize the establishments listed to employ full-time students at subminimum wage rates for percentages not to exceed 10 percent of the total hours of all employees in any calendar month during the effective period of the certificate.

The authority provided by these certificates was not effective before April 1, 1975 and expires not later than April 30, 1976, but in no instance does the effective period for any one certificate exceed one year.

House of Fabrics: 1922 West Main Street, Mesa, AZ; 3817 East Thomas Road, 9623 Metro Parkway West, 104 Park Central Mall, 5308 West Indian School Road and 1644 West Montebello Avenue, Phoenix, AZ; 3663 East Broadway and 2808 North Campbell, Tucson, AZ; 3140 South 4th Avenue, Yuma, AZ; 2236 South Shore Center, Alameda, CA; 333 East Main Street, Alhambra, CA; 500 North Euclid Street, Anaheim, CA; 2626 County East Mall, Antioch, CA; 400 South Baldwin, Arcadia, CA; 335 North Citrus Avenue, Azusa, CA; 1415 Columbus Avenue and 2701 Ming Avenue, Bakersfield, CA; 230 East Main Street, Barstow, CA; 8340 La Palma, Buena Park, CA; 6600 Topanga Canyon Boulevard, Canoga Park, CA; 19232 Soledad Canyon Road, Canyon Country, CA; 2525 El Camino Real, Suite 114, Carlsbad, CA; 735 Carson Mall, Carson, CA; 225 Los Cerritos Center, Cerritos, CA; 801 East Avenue, Chico, CA; 1367 3rd Avenue, Chula Vista, CA; 6060 Sunrise Mall, Citrus Heights, CA; 105 Puente Hills Mall, City Industry, CA; 404 Sun Valley Mall, Concord, CA; Corte Madera Shopping Center, Corte Madera, CA; 3333 South Bristol Street, Costa Mesa, CA; 3874 Culver Center Street, Culver City, CA; 21 Serramonte Center, Daly City, CA; 9140 Stonewood Shopping Center, Downey, CA; 220 El Cerrito Plaza, El Cerrito, CA; 1461 East Valley Parkway, Escondido, CA; 800 West Harris Street, Eureka, CA; 39143 Fremont Hub, Fremont, CA; 4848 East Kings Canyon Road and 3760 North Blackstone, Fresno, CA; 220 Orangefair Mall, Fullerton, CA; 12181 Brookhurst Street, Garden Grove, CA; 485 Greenfield Avenue, Hanford, CA; 25181 San Jacinto Street, Hemet, CA; 7777 Edinger Avenue, Huntington Beach, CA; 6412 Pacific Boulevard, Huntington Park, CA; 24162 Laguna Hills Mall, Laguna Hills, CA; 5240 North Pepperwood Avenue, Lakewood, CA; Grossmont Center, La Mesa, CA; 542 West Lancaster Boulevard, Lancaster, CA; 1935 Second Street, Livermore, CA; 17 South School Street, Lodi, CA; 717 North H Street, Lompoc, CA; 2244 Bellflower Boulevard, Long Beach, CA; 600 Lindhurst Avenue, Marysville, CA; 520 Merced Mall, Merced, CA; No. 90 and 954 Tenth Street, Modesto, CA; 5021 Montclair Plaza Lane, Montclair, CA; 229 Mayfield Avenue, Mountain View, CA; 6100 Laurel Canyon Boulevard, North Hollywood, CA; 9301 Tampa Avenue, Northridge, CA; 13935 Pioneer Boulevard, Norwalk, CA; 942 North Mountain Avenue, Ontario, CA; 2112 North Orange Mall, Orange, CA; 143 Esplanada Avenue, Oxnard, CA; 195 South Farrell Drive, Palm Springs, CA; 8428 Van Nuys Boulevard, Panorama City, CA; 709 East Colorado Boulevard, Pasadena, CA; 1544 Holt Avenue, Pomona, CA; 1065 West Cypress Street, Redding CA; 525 East Palm Avenue, Redlands, CA; 1931 Hawthrone Boulevard, Redondo Beach, CA; 2116 Broadway, Redwood City, CA; 3624 Riverside Plaza and 355 Tyler Mall, Riverside, CA; 431 Roseville Square, Roseville, CA; 1611 Arden Way and 3322 El Camo, Sacramento, CA; 876 East Alisal Street, 426 Northridge Center and 1032 South Main Street, Salinas, CA; 133 Central City Mall and 138 Inland Shopping Center, San Bernardino, CA; 105 Tanforan Park, San Bruno, CA; 4259 Genessee Avenue and 213 The Mall-Station Box 0107, San Diego, CA; 5353 Almaden Expressway, 222 Eastridge Center, 1600 Saratoga Avenue and 2801 Stevens Creek Road, San Jose, CA; 22 Mall Level, San Leandro, CA; 14 Hillsdale Mall, San Mateo, CA; 650 El Portal Center, San Pablo, CA; 941 Fourth Street, San Rafael, CA; 1361 West 17th Street, Santa Ana, CA; 130 South Hope Street, Santa Barbara, CA; 1464 South Broadway, Santa Maria, CA; 1217 Santa Monica Mall, Santa Monica, CA; 320 Coddingtown Center, 710 Farmers Lane and 707 West 4th Street, Santa Rosa, CA; 2302–10 North Tapo Street, Simi Valley, CA; 4950 Pacific Avenue, Stockton, CA; 182 West Wilbur Road, Thousand Oaks, CA; 3525 Carson Street, Torrance, CA; 134 West Main Street, Turlock, CA; 2205 South Mooney Boulevard, Visalia, CA; 2753 East Garvey, West Covina, CA; 108 Westminster Mall, Westminster, CA; 15715 Whittwood Lane, Whittier, CA; 44 West Court, Woodland, CA; 708 Onstott, Yuba City, CA; 3470 Maryland Parkway and 4449 West Charleston Boulevard, Las Vegas, NV; 300 East Plumb Lane, Reno, NV; 2233 Oddie Boulevard, Sparks, NV.

So-Fro Fabrics: No. 903, Bloomington, IL; No. 904, Bridgeview, IL; No. 905, Champaign, IL; No. 930, Chicago, IL; No. 910 Danville, IL; Nos. 927 and 949, Decatur, IL; No. 911, Deerfield, IL; No. 912, DeKalb IL; No. 956, East Moline, IL; No. 925, Elgin, IL; No. 945, Kankakee, IL; No. 947, Lombard, IL; No. 951, Matteson, IL; No. 948, Mattoon, IL; No. 965, Moline, IL; No. 940, Niles, IL; Nos. 942 and 957, Norridge, IL; No. 946, Palatine, IL; No. 958, Pekin, IL; No. 954, Peoria, IL; No. 959, Quincy, IL; No. 950, Rockford, IL; No. 961, Schaumburg, IL; Nos. 960 and 980, Springfield, IL; No. 967, Sterling, IL; No. 990, Westmont, IL; No. 340, Lewiston, ME; No. 360, South Portland, ME; No. 390, Waterville, ME; No. 335, Flint, MI; No. 310, Grand Blanc, MI; Nos. 330 and 340, Grand Rapids, MI; No. 344, Jackson, MI; No. 345, Kalamazoo, MI; No. 350, Lansing, MI; No. 349, Livonia, MI; No. 351, Madison Heights, MI; No. 395, Traverse City, MI; No. 390, Warren, MI; No. 725, Duluth, MN; No. 675, Manchester, NH; Spaulding Turnpike & Gosling Road, Newington, NH; No. 505, Akron, OH; No. 513, Canton, OH; Nos. 515, 520 and 540, Columbus, OH; No. 550, Lima, OH; No. 560, Newark, OH; No. 595, Niles, OH; No. 565, Parma, OH; No. 575, Richmond Heights, OH; No. 580, Stow, OH; No. 590 and 4925 Jackmarr Road, Toledo, OH; No. 599, Youngstown, OH; No. 598, Zanesville, OH; No. 450, Middletown, RI; Rutland Mall-Woodstock Avenue, Rutland, VT.

Each certificate has been issued upon the representations of the employer which, among other things, were that employment of full-time students at subminimum wage rates is necessary to prevent curtailment of opportunities for employment, the hiring of full-time students at subminimum wage rates will not create a substantial probability of reducing the full-time employment opportunities of persons other than those employed under a certificate, and issuance of such a certificate will not result in a reduction of the wage rate paid to a current employee, including current student employees. The certificate may be annulled or withdrawn, as indicated therein, in the manner provided in Part 528 of Title 29 of the Code of Federal Regulations. Any person aggrieved by the issuance of any of these certificates may seek a review or reconsideration thereof on or before September 15, 1975.

Signed at Washington, D.C. this 28th day of July, 1975.

ARTHUR H. KORN,
Authorized Representative of the Administrator.

[FR Doc.75-20019 Filed 7-31-75;8:45 am]

FULL-TIME STUDENTS EMPLOYED IN RETAIL AND SERVICE ESTABLISHMENTS

Certificates Authorizing Employment at Subminimum Wages

Notice is hereby given that pursuant to section 14 of the Fair Labor Standards Act of 1938 (52 Stat. 1060, as amended, 29 U.S.C. 201 et seq.), Administrative Order No. 621 (36 F.R. 12819), the restaurants and other retail or service establishments providing retail food service listed in this notice have been issued special certificates authorizing the employment of full-time students working outside of school hours at hourly rates not less than 85 percent of the minimum wage rate otherwise applicable under section 6 of the Act.

These certificates provide for the indicated monthly limitations on the percentage of hours of employment of full-time students at subminimum wage rates to the total hours of employment of all employees.

The authority provided by these certificates was not effective before March 24, 1975, and expires not later than May 13, 1976, but in no instance does the effective period for any certificate exceed one year.

Arby's Roast Beef: No. 78, Aurora, IL, 19 to 47 percent; No. 37 Chicago, IL, 10 to 47 percent; No. 493 Countryside, IL, 27 to 61 percent; No. 604 Oak Park, IL, 19 to 47 percent.

The Back Door, 30 West 150 Roosevelt Road, West Chicago, IL, 10 to 47 percent.

Bishop Buffets of Wisconsin, Inc., Janesville, WI, 19 to 47 percent.

Burger Chef, 22 to 47 percent for establishments listed in IL, 40 to 75 percent for establishments listed in IN, 10 to 37 percent for establishments listed in KY, 12 to 34 percent for establishments listed in MI, 31 to 58 percent for establishments listed in MO, 32 to 64 percent for establishments listed in OH and 14 to 17 percent for establishments listed in TN: No. 14–1006, Belleville, IL; No. 14–716, Bloomington, IL; No. 14–1580, Centralia, IL; Nos. 14–220 and 14–1302, Collinsville, IL; No. 14–1402, East St. Louis, IL; No. 14–102, Granite City, IL; No. 14–1598, Jerseyville, IL; No. 14–761, Madison, IL; No. 14–1359, O'Fallon, IL; No. 14–32, Rantoul, IL; No. 15–963, Beech Grove, IN; No. 15–491, Brazil, IN; No. 15–849, Brownsburg, IN; No. 15–1498, Carmel, IN; No. 15–819, Crawfordsville, IN; No. 15–663, Danville, IN; No. 15–694, Frankfort, IN; No. 15–897, Franklin, IN; No. 15–919, Greencastle, IN; No. 15–410, Greenfield, IN; No. 15–0968, Greensburg, IN; Nos. 15–215, 15–221, 15–228, 15–309, 15–319, 15–364, 15–391, 15–396, 15–402, 15–423, 15–443, 15–485, 15–514, 15–519, 15–654, 15–740, 15–760, 15–820, 15–829, 15–850, 15–1043, 15–1103, 15–1156, 15–1355, 15–1400, 15–1401, 15–1427, 15–1483, 15–1519, 15–1546, 15–1565, 15–1566, 15–1572, 15–1582 and 15–1694, Indianapolis, IN; No. 15–868, Lebanon, IN; No. 1520, Martinsville, IN; No. 15–791, Mooresville, IN; No. 15–401, Plainfield, IN; Nos. 15–63, 15–395 and 15–497, Terre Haute, IN; No. 15–772, Wabash, IN; No. 15–1440, Washington, IN; Hopkinsville, KY; Jeffersontown, KY; Valley Station, KY; No. 1059, Ann Arbor, MI; No. 1575, Clawson, MI; No. 1577, Detroit, MI; No. 1324, Farmington, MI; No. 1586, Grosse Pointe Farms, MI; No. 1288, Harper Woods, MI; No. 75, Hazel Park, MI; No. 1574, Inkster, MI; Nos. 1282 and 1485, Lincoln Park, MI; Nos. 150, 210, and 315, Livonia, MI; No. 908, Melvindale, MI; No. 1583, Northville, MI; No. 1578, Oak Park, MI; No. 53, Plymouth, MI;

No. 62, Port Huron, MI; No. 1432, Royal Oak, MI; No. 34, St. Claire Shores, MI; No. 1291, Taylor, MI; No. 1017, Union Lake, MI; Nos. 1268 and 1495, Warren, MI; No. 1256, Wayne, MI; Nos. 140 and 1269, Westland, MI; No. 1530, Woodhaven, MI; No. 200, Ypsilanti, MI; No. 26–532, Ballwin, MO; No. 26–1433, Bridgeton, MO; No. 26–306, Cape Girardeau, MO; No. 26–1722, Fenton, MO; No. 1587, Ferguson, MO; Nos. 25–392 and 26–411, Kirkwood, MO; No. 26–1590, Lemay, MO; No. 26–1415, Maplewood, MO; No. 26–1031, O'Fallon, MO; No. 26–1572, Olivette, MO; No. 26–458, St. Charles, MO; Nos. 26–629, 26–712, 26–793, 26–998, 26–1052, 26–1164, 26–1395, 26–1416, 26–1462, 26–1567 and 26–1570, St. Louis, MO; No. 26–211, Sikeston, MO; No. 26–1596, Washington, MO; No. 26–435, Webster Groves, MO; Nos. 36–430, 36–490, 36–0944, 36–1262, 36–1309, 36–1374, 36–1390, 36–1421, 36–1608 and 36–1625, Cincinnati, OH; No. 36–1594, Fairfax, OH; No. 36–1703, Milford, OH; 969 Mount Vernon Road, Newark, OH; No. 36–1534, Springdale, OH; Nos. 36–575, 36–801 and 36–0576, Springfield, OH; Keith Street, Cleveland, TN.

Burger Chef Family Restaurant, 32 to 64 percent: No. 358, Battle Creek, MI; Nos. 365 and 366, Kalamazoo, MI; No. 106, Alliance, OH; No. 144, Bellaire, OH; No. 129, Bridgeport, OH; 117, Canton, OH; Nos. 105 and 138, Columbus, OH; No. 118, Cuyahoga Falls, OH; No. 107, Dover, OH; No. 131, Fremont, OH; No. 111, Ironton, OH; No. 124, Kent, OH; No. 136, Medina, OH; No. 137, North Canton, OH; No. 126, Norwalk, OH; No. 114, Piqua, OH; No. 142, Port Clinton, OH; No. 110, Portsmouth, OH; No. 115, Troy, OH; No. 113, Urbana, OH; No. 121, Van Wert, OH.

Cal's Inc, 19 to 47 percent: 1560 Lee Street, Des Plaines, IL; 1144 Sibley Boulevard, Dolton, IL; 1169 Dundee Avenue, Elgin, IL; 18262 Dixie Highway, Homewood, IL; 426 West Higgins Road, Schaumburg, IL; 557 South Green Bay Road, Waukegan, IL.

Captain's Steak Joynt, 40 to 75 percent: 2500 North Mayfair Road, 3473 South 27th Street, 8080 West Brown Deer Road and 7822 West Capitol Drive, Milwaukee, WI.

Dixie Pig Restaurant, 1401 South Butternut Street, Abilene, TX, 20 to 21 percent.

Doo Drop Inn, Inc., 2410 Henry Street, Muskegon, MI, 10 to 12 percent.

Frankenmuth Bavarian Inn, 713 South Main Street, Frankenmuth, MI, 10 to 17 percent.

Frank's Drive Inn, 4330 Lomas NE, Albuquerque, NM, 10 to 28 percent.

Hardee's, 5322 Troost, Kansas City, MO, 31 to 58 percent.

J.A.D.S., Inc., 501 42nd Avenue, East Moline, IL, First Avenue and Hero Street, Silvis, IL, 27 to 61 percent.

John Francis Restaurant, 7148 West 80th Street, Overland Park, KS, 23 to 27 percent.

King's Food Host, 31 to 58 percent: No. 516, Kansas City, KS; No. 510, Olathe, KS; No. 569, Salina, KS; Nos. 562 and 564, Topeka, KS; No. 565, Wichita, KS; No. 509, Independence, MO; No. 506, Sedalia, MO.

Lucky Steer Restaurant, 27 to 48 percent: 825 Broadway, Anderson, IN; 334 North 13th Street, Decatur, IN; 6721 Bluffton Road and 4102 Lake Avenue, Fort Wayne, IN; 8041 South Madison Street, Indianapolis, IN; Concord & Teal, Lafayette, IN; 1058 West Main Street, Van Wert, OH.

McDonald's Restaurant: 4902 Swope Parkway, Kansas City, MO, 12 to 55 percent; 7716 Metcalf, Overland Park, KS and 10815 West 63rd Street, Shawnee, KS, 10 to 31 percent.

The Maple Buffet, Knoxville, IA, 12 to 21 percent.

Marc's Big Boy, 40 to 75 percent, except as otherwise indicated: 23rd Avenue & 53rd Street, Moline, IL; 2904 Eleventh Street, Rock Island, IL; 875 Middle Road, Bettendorf, IA and 115 Second Avenue SE., Cedar Rapids, IA, (27 to 61 percent); 5440 Osseo Road, Brooklyn Center, MN; 6740 France Avenue South, Edina, MN; 627 Hennepin, Minneapolis, MN; 3900 College Avenue, 2199 South Memorial Drive, 2220 East Northland and 637 West Wisconsin Avenue, Appleton, WI; 14430 West Capitol Drive, Brookfield, WI; 8020 West Brown Deer Road, Brown Deer, WI; 5800 South Packard Avenue, Cudahy, WI; 131 North Pioneer Road, Fond du Lac, WI; 6311 South 27th Street, Franklin, WI; 1685 Main Street, 411 South Military, 500 South Monroe, 1601 West Shawano Avenue and 1609 West Shawano, Green Bay WI; 10653 West Forest Home Avenue, Hales Corners, WI; US Highway 14 & Wisconsin Highway 26, Janesville, WI; 4706 75th Street, Kenosha, WI; 219 West Main, Little Chute, WI; 2121 South Park, 4615 Verona Road, and 3451 East Washington Avenue, Madison, WI; 605 Reed Avenue and Ninth & Washington, Manitowoc, WI; Main Street, Menomonee Falls, WI; 2207 East North Avenue, 4793 North Hopkins, 2860 North Molton Street, 4097 North Oakland Avenue, 5265 North Port Road, 8707 North Port Washington Road, 5903 North 76 Street, 853 North 27th Street, 1201 North 35th Street, 1111 North Van Buren, 3907 South Howell Avenue, 2580 South Kinnickinnic, 2878 South 108th Street, 3240 South 27th Street, 3555 South 27th Street, 1707 South 60th Street, 7347 West Appleton Avenue, 1903 West Capitol Drive, 7926 West Capitol Drive, 2651 West Fond du Lac Avenue, 5500 West Fond du Lac Avenue, 7335 West Greenfield, 130 West Layton, 2717 North Mayfair Road, 1201 West Mitchell Street, 1574 West Mitchell, 2701 West Morgan, 2503 West National Avenue, 6706 West North Avenue, 7501 West Oklahoma, 9022 West Oklahoma Avenue, 155 West Wisconsin Avenue, 441 West Wisconsin Avenue, 541 West Wisconsin Avenue and 2711 West Wisconsin Avenue, Milwaukee, WI; 1930 Omro Road, Oshkosh, WI; 2100 Douglas Avenue and 3925 Durand Avenue, Racine, WI; 3016 Kholer Memorial Drive, Sheboygan, WI; 931 Marquette Avenue, South Milwaukee, WI; 226 North Main Street, Thiensville, WI; 170 Main Street, Waukesha, WI.

Old Market Restaurant, 7936 Quivira, Lenexa, KS, 22 to 41 percent.

Ponderosa Steak House, 54 to 82 percent for establishments listed in IN, 40 to 75 percent for establishments listed in MN; 2330 North Hickory Road, Mishawaka, IN; 311 East Ireland Road, 4134 Lincolnway West, and 5627 U.S. 31 North, South Bend, IN; No. 516, Bloomington, MN; No. 505, Brooklyn Park, MN; No. 251, Columbia Heights, MN; No. 209, Duluth, MN; No. 419, New Hope, MN; No. 569, St. Paul, MN; No. 560, Spring Lake Park, MN; No. 349, West St. Paul, MN.

Mr. Quick, 200 South Jefferson, Indianola, IA., 27 to 61 percent.

R & W Dairy Queen, Inc., 10678 St. Charles Rock Road, St. Ann, MO, 46 to 78 percent.

Regency Steak House, Inc., 6616 West 95th Street, Oak Lawn, IL, 32 to 61 percent.

Rockford Bishop Cafeteria Company, 4130 Newburg Road, Rockford, IL, 19 to 47 percent.

Rustler, 22 to 47 percent, except as otherwise indicated: Nos. 65–008, 65–009, 65–012, and 65–014, Chicago, IL; No. 65–015, Waukegan, IL; No. 25–001, Wilmington, NC, (35 to 47 percent); No. 74–002, Houston, TX, (20 to 45 percent).

Schensul's Cafeteria, 49 to 77 percent: G–4218 East Court Street, Flint, MI; 2590 Sprinkle Road, Kalamazoo, MI.

The Spot Restaurant, Inc., 115 North College, Piqua, OH, 30 to 50 percent.

Yannucci & Yannucci, 2205 Park Road, Springfield, OH, 40 to 70 percent.

Each certificate has been issued upon the representations of the employer which, among other things, were that employment of full-time students at subminimum wage rates is necessary to prevent curtailment of opportunities for employment, and the hiring of full-time students at subminimum wage rates will not create a substantial probability of reducing the full-time employment opportunities of persons other than those employed under a certificate. The certificate may be annulled or withdrawn, as indicated therein, in the manner provided in Part 528 of Title 29 of the Code of Federal Regulations. Any person aggrieved by the issuance of any of these certificates may seek a review or reconsideration thereof on or before September 15, 1975.

Signed at Washington, D.C. this 28th day of July, 1975.

ARTHUR H. KORN,
Authorized Representative of the Administrator.

[FR Doc.75-20020 Filed 7-31-75;8:45 am]

DEPARTMENT OF COMMERCE

Domestic and International Business Administration

FRED HUTCHINSON CANCER RESEARCH CENTER

Notice of Decision on Application for Duty-Free Entry of Scientific Article

The following is a decision on an application for duty-free entry of a scientific article pursuant to Section 6(c) of the Educational, Scientific, and Cultural Materials Importation Act of 1966 (Public Law 89-651, 80 Stat. 897) and the regulations issued thereunder as amended (40 F.R. 12253 et seq, 15 CFR 701, 1974.)

A copy of the record pertaining to this decision is available for public review during ordinary business hours of the Department of Commerce, at the Office of Import Programs, Department of Commerce, Washington, D.C. 20230.

DOCKET NUMBER: 75-00246-33-46040. APPLICANT: Fred Hutchinson Cancer Research Center, 1102 Columbia Street, Seattle, Washington 98104. ARTICLE: Electron Microscope, Model Corinth 500 and accessories. MANUFACTURER: AEI Scientific Apparatus Ltd., United Kingdom. INTENDED USE OF ARTICLE: The article is intended to be used for studies of a wide range of biological tissues, both human and animal in normal and pathological states, which include actual tumors removed at surgery or tissue obtained using various biopsy techniques, tissue culture cells, cell suspensions and pellets (bone marow, blood cells, etc.).

COMMENTS: No comments have been received with respect to this application.

DECISION: Application denied. An instrument or apparatus of equivalent scientific value to the foreign article, for such purposes as this article is intended to be used, is being manufactured in the United States.

REASONS: The applicant in response to Question 8 alleges that the foreign article provides the following pertinent features:

a. *Serial Section Holder* allows the investigator without interruption for changing specimens to view a large number of adjacent thin sections, which facilitates a three-dimensional view of various cell organelles.

b. *Four Specimen Facility*—While the characteristic is very convenient for the operator, it also allows comparison of four (4) specimens without alternate removal and replacement.

c. *Transmission Screen*—The large (6½ x 6½") viewing screen enables the investigators to view a much larger sample area without moving the specimen.

d. *70 mm Roll Camera*—allows 50 pictures to be taken without changing film, which in turn gives the instruments users a much higher volume of exposures than found in the domestic system.

The Department of Health, Education, and Welfare (HEW) advises in its memorandum dated March 3, 1975 that the Model EMU-4C electron microscope, which is manufactured by the Adam David Company, is the most closely comparable domestic instrument. HEW further advises that the applicant provides no pertinent specification within the meaning of Subsection 301.2(n) of the regulations upon which duty-free entry could be based. As to the specific allegations of the applicant in reply to Question 8, in the order listed above, the following is noted:

(a) HEW advises that the serial section holder is a convenience which is not pertinent to the work planned by the applicant.

(b) A multiple grid specimen holder is available for the EMU-4C. Further, HEW advises that the multiple specimen holding capability of the EMU-4C is equivalent to that offered by the foreign article.

(c) HEW advises that the size of the viewing screen is a convenience which is not pertinent to the work planned by the applicant.

(d) A 70 millimeter camera is available for the EMU-4C. Further HEW advises that the 70 millimeter camera available for the EMU-4C is equivalent to the camera available for the foreign article. HEW advises that the article and the domestic EMU-4C have equivalent resolution, magnification range, and accelerating voltages. For the foregoing reasons, we find that the Model EMU-4C electron microscope is of equivalent scientific value to the foreign article for such purposes as this article is intended to be used.

(Catalog of Federal Domestic Assistance Program No. 11.105, Importation of Duty-Free Educational and Scientific Materials.)

A. H. STUART,
Director, Special Import Programs Division.

[FR Doc.75-20021 Filed 7-31-75;8:45 am]

National Bureau of Standards

FEDERAL INFORMATION PROCESSING DATA ENCRYPTION

Proposed Standard

Under the provisions of Public Law 89-306 and Executive Order 11717, the Secretary of Commerce is authorized to establish uniform Federal ADP Standards. A proposed standard for computer data encryption is being recommended for Federal use. This proposed standard specifies a mathematical algorithm for encrypting (enciphering) and decrypting (deciphering) binary coded information. Encrypting converts data to an unintelligible form called cipher. Decrypting converts the cipher back to the original data.

Because certain communicated and stored data can have significant value or sensitivity, the need for adequate protection of these data from theft and misuse has become a national issue. It is generally recognized that cryptography is an effective means of protecting data, provided that encryption techniques of adequate strength are devised, validated and integrated into a system. In order to insure compatibility of cryptographically protected data, it is necessary to establish a Data Encryption Standard and develop guidelines for its implementation and use.

Solicitations for computer data encryption algorithms were published by NBS in the FEDERAL REGISTER issues of May 15, 1973 (38FR12763) and of August 27, 1974 (39FR30961). An algorithm was received in response to these submissions that satisfies the primary technical requirements for the algorithm of a Data Encryption Standard. This algorithm was published for comment in the FEDERAL REGISTER issue of March 17, 1975 (40FR12134) and is contained in the specification section of this proposed standard.

In order to ensure that all parties have a full opportunity to present their views, NBS is soliciting comments on the following Data Encryption Standard. Readers should be aware that cryptographic devices and technical data relating to them may come under the export controls of Title 22, Code of Federal Regulations, Parts 121 through 128. Readers should also be aware that certain U.S. and foreign patents contain claims which may cover implementation and use of this algorithm. In this connection, the reader should note the references in the proposed standard.

The proposed Federal Information Processing Standard contains two basic sections: (1) An announcement section which provides information concerning the applicability, implementation, and maintenance of the standard; and (2) a specification section which deals with the technical requirements of the standard. Both sections are provided in their entirety in this notice.

Interested parties may submit comments to the Associate Director for ADP Standards, Institute for Computer Sciences and Technology, National Bureau of Standards, Washington, D.C. 20234, within 90 days after publication of this notice in the FEDERAL REGISTER.

Dated: July 25, 1975.

JOHN D. HOFFMAN,
Acting Director.

Federal Information Processing Standards Publication

Date _____

ANNOUNCING THE DATA ENCRYPTION STANDARD

Federal Information Processing Standards Publications are issued by the National Bureau of Standards pursuant to the Federal Property and Administrative Services Act of 1949 as amended, Public Law 89-306 (79 Stat. 1127) as implemented by Executive Order 11717 (38 FR 12315, dated May 11, 1973), and Part 6 of Title 15 CFR (Code of Federal Regulations).

Name of Standard. Data Encryption Standard (DES)

Category of Standard. ADP Operations, Computer Security.

Explanation: This Data Encryption Standard specifies an algorithm for the cryptographic protection of computer data. This publication provides a complete description of a mathematical algorithm for encrypting (enciphering) and decrypting (deciphering) binary coded information. Encrypting converts data to an unintelligible form called cipher. Decrypting converts the cipher back to the original data. Both of these mathematical transformations are based on a single binary variable called the key.

Data may be protected against unauthorized disclosure by generating a random key and issuing it to the authorized users of the data. The cipher that has been produced by performing the steps of the encryption algorithm on data using a particular key can only be returned to the original data by use of the decryption algorithm using the identical key. Unauthorized recipients of the cipher who may have the algorithm but do not have this key cannot derive the original data. A standard algorithm based on a user-generated key thus provides a basis for compatible cryptographic protection of computer data while preventing unauthorized use of the data in cipher form.

Approving Authority. Secretary of Commerce.

Maintenance Agency. Institute for Computer Sciences and Technology, National Bureau of Standards.

Applicability. The Data Encryption Standard will be used by Federal agencies for protecting unclassified computer data when the responsible authority for the data or the computer systems of that agency has stipulated that cryptographic protection is required. Data that is considered sensitive by the responsible authority or data which has a high value or represents a high value should be cryptographically protected if it is vulnerable to unauthorized disclosure or undetected modification during transmission or in dormant storage. During transmission data may be encrypted at a terminal and the resulting cipher transmitted. Data may also be encrypted before it is written as cipher onto a storage device (magnetic tape, removable disk pack, etc.) which may be removed and read by unauthorized personnel. However, cipher must be decrypted before it can be processed. Data stored in cipher form can only be read if the key used to encrypt it is stored until the data is to be read and used. This standard is not applicable for the cryptographic protection of computer data that is classified according to the National Security Act of 1947 or the Atomic Energy Act of 1954, as amended. Provisions of these Acts and their implementing regulations specify the means for protecting classified data.

Implementation. This standard becomes effective six months from the date of its publication following approval by the Secretary of Commerce. As new ADP systems and networks are developed and current systems are improved, Federal agencies, based upon their specific data protection requirements, should develop and implement regulations for the use of this standard. These regulations should specify when and where data encryption should be used and include administrative procedures for using it in a computer system or network. Instructions for procuring data processing equipment utilizing the DES will be provided by the General Services Administration.

The algorithm specified in this Data Encryption Standard is to be implemented in special purpose hardware when used by Federal agencies. An electronic device which performs the mathematical steps of the algorithm may comprise one or more Large Scale Integration (LSI) "chips" in a single electronic package. An alternate implementation may consist of many Medium Scale Integration (MSI) electronic packages. Developing technologies may allow the effective and efficient performance of the algorithm in other electronic devices (e.g., micro-computers with Read Only Memories) which are dedicated to performing the operations of the algorithm. Only hardware implementations of the algorithm which can be tested and certified as being accurate will be considered as complying with the standard. Such devices must also conform to the export controls of Title 22, Code of Federal Regulations, Parts 121 through 128. These regulations specify that cryptographic devices or cryptographic information are controlled if intended for export.

Cryptographic devices implementing this standard may be covered by U.S. and foreign patents held by the International Business Machines Corporation, which has agreed to grant nonexclusive, royalty-free licenses under the patents to make, use and sell apparatus which complies with the standard. The terms, conditions and scope of the licenses are set out in a notice published in the May 13, 1975 issue of the *Official Gazette of the United States Patent and Trademark Office* (934 O. G. 452).

Specifications. Federal Information Processing Standard (FIPS) Data Encryption Standard (affixed).

Cross Index:

a. FIPS PUB 31, "Guidelines to ADP Physical Security and Risk Management"

b. FIPS PUB 41, "Computer Security Guidelines for Implementing the Privacy Act of 1974"

Qualifications. This Data Encryption Standard specifies an algorithm which may be utilized in many applications and environments. A device which performs the algorithm may be used as a fundamental building block in applications areas where cryptographic protection is needed. Implementation of a cryptographic system comprising many cryptographic devices located in computer terminals, computer "front end" communications processors and computer storage device data channels is a complex task. Guidelines for implementing and using data encryption devices will be provided by NBS. A series of technical notes describing alternative ways of using data encryption devices will be produced. For example, the algorithm may be used both directly as an encryptor of blocks of data and indirectly as a binary stream generator which may be combined with the data to produce the cipher. The cipher produced with the latter technique has the same high degree of cryptographic protection as the cipher produced if the data were entered directly into the data encryption device. In either case, the cryptographic device must be properly interfaced to the other system components in the application area. When properly implemented and used, Government agencies may rely on the DES to provide a high level of cryptographic protection to valuable and sensitive information. NBS, supported by the technical assistance of appropriate Government agencies, has determined that the algorithm in this Data Encryption Standard can provide this level of protection beyond the normal life cycle of its associated ADP equipment.

Comments and suggestions regarding the use of this standard are welcomed and should be addressed to the Associate Director for ADP Standards, Institute for Computer Sciences and Technology, National Bureau of Standards, Washington, D.C. 20234.

Waiver Procedure. The head of a Federal agency may waive the provisions of this FIPS PUB upon proper justification and upon coordination with the National Bureau of Standards. A waiver is not necessary unless cryptographic protection is required for unclassified computer data and either a different encryption algorithm is to be used or a software implementation of this algorithm is needed. Letters describing the nature of, and reasons for, the waiver should be addressed to the Associate Director for ADP Standards, Institute for Computer Sciences and Technology, National Bureau of Standards, Washington, D.C. 20234.

Sixty days should be allowed for review and response by NBS. The waiver is not to be made until a reply from NBS is received; however, the final decision for granting the waiver is the responsibility of the agency head.

Where to Obtain Copies of the Standard.

a. Copies of this publication are for sale by the Superintendent of Documents, U.S. Government Printing Office, Washington, D.C. 20402 (____ per copy; SD Catalog Number C _____). There is a 25 percent discount on quantities of 100 or more. When ordering, specify document number, title, and SD Catalog Number. Payment may be made by check, money order, coupons, or deposit account.

b. Microfiche copies of this publication are available from the National Technical Information Service, U.S. Department of Commerce, Springfield, Virginia 22161. When ordering, refer to Report Number NBS–FIPS–PUB–_____ and title. The cost is ____ per copy and payment may be made by check, money order, coupons or deposit account.

Federal Information

Processing Standards Publication

Date _____

SPECIFICATION FOR THE DATA ENCRYPTION STANDARD

The Data Encryption Standard (DES) shall consist of the following Data Encryption Algorithm implemented in a special purpose electronic device. This device shall be designed in such a way that it may be embedded in a computer system or network and provide cryptographic protection to binary coded data. The method of implementation, the control of the cryptographic device and the interface of the device to its associated equipment will depend on the application and environment. The device shall be designed and implemented in such a way that it may be tested and validated as accurately performing the transformations specified in the following algorithm. Certification of compliance with this standard is the responsibility of the designer and manufacturer of the device.

DATA ENCRYPTION ALGORITHM

Introduction

The algorithm is designed to encipher and decipher blocks of data consisting of 64 bits under control of a 64 bit key. Deciphering must be accomplished by using the same key as for enciphering, but with the schedule of addressing the key bits altered so that the deciphering process is the reverse of the enciphering process. A block to be enciphered is subjected to an initial permutation IP, then to a complex key-dependent computation and finally to a permutation which is the inverse of the initial permutation IP^{-1}. The key-dependent computation can be simply defined in terms of a function f, called the cipher function, and a function KS, called the key schedule. A description of the computation is given first, along with details as to how the algorithm is used for encipherment. Next, the use of the algorithm for decipherment is described. Finally, a definition of the cipher function f is given in terms of primitive functions which are called the selection functions S_i and the permutation function P. S_i, P and KS of the algorithm are contained in the Appendix.

The following notation is convenient: Given two blocks L and R of bits, LR denotes the block consisting of the bits of L followed by the bits of R. Since concatenation is associative

$B_1B_2...B_8$, for example, denotes the block consisting of the bits of B_1 followed by the bits of B_2... followed by the bits of B_8.

Enciphering

A sketch of the enciphering computation is given in Figure 1.

The 64 bits of the input block to be enciphered are first subjected to the following permutation, called the initial permutation IP:

IP

58	50	42	34	26	18	10	2
60	52	44	36	28	20	12	4
62	54	46	38	30	22	14	6
64	56	48	40	32	24	16	8
57	49	41	33	25	17	9	1
59	51	43	35	27	19	11	3
61	53	45	37	29	21	13	5
63	55	47	39	31	23	15	7

That is the permuted input has bit 58 of the input as its first bit, bit 50 as its second bit, and so on with bit 7 as its last bit. The permuted input block is then the input to a complex key-dependent computation described below. The output of that computation, called the preoutput, is then subjected to the following permutation which is the inverse of the initial permutation:

ENCIPHERING COMPUTATION

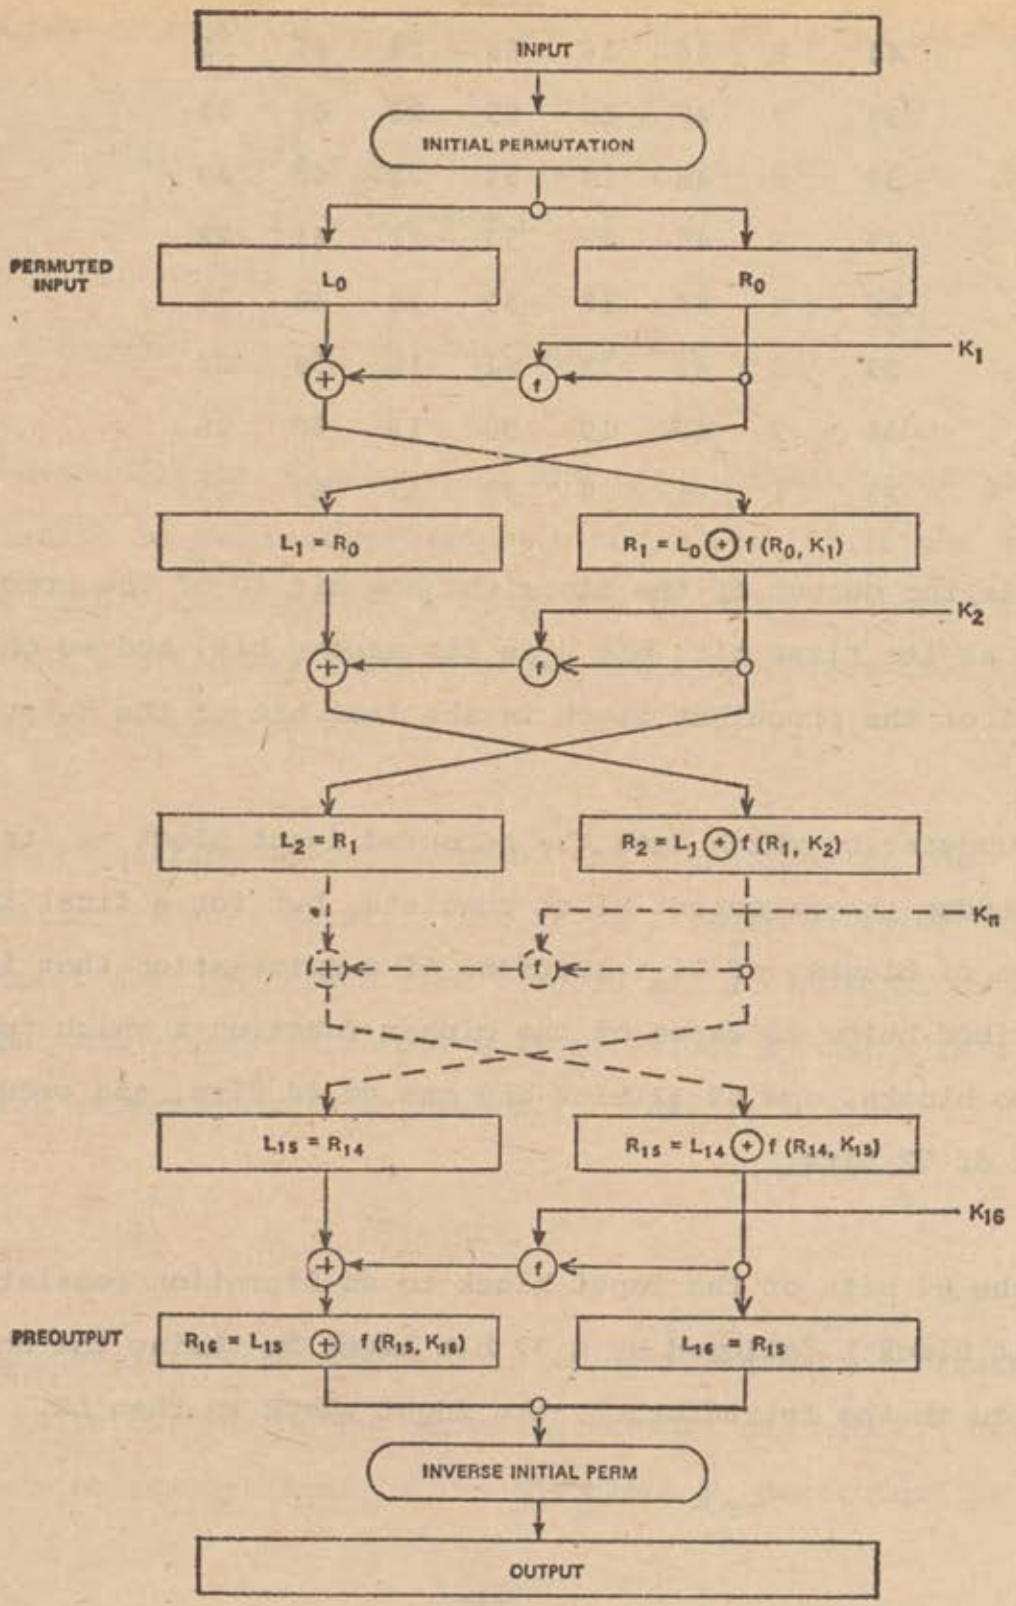

FIGURE 1

-3-

IP^{-1}

40	8	48	16	56	24	64	32
39	7	47	15	55	23	63	31
38	6	46	14	54	22	62	30
37	5	45	13	53	21	61	29
36	4	44	12	52	20	60	28
35	3	43	11	51	19	59	27
34	2	42	10	50	18	58	26
33	1	41	9	49	17	57	25

That is, the output of the algorithm has bit 40 of the preoutput block as its first bit, bit 8 as its second bit, and so on, until bit 25 of the preoutput block is the last bit of the output.

The computation which uses the permuted input block as its input to produce the preoutput block consists, but for a final interchange of blocks, of 16 iterations of a calculation that is described below in terms of the cipher function f which operates on two blocks, one of 32 bits and one of 48 bits, and produces a block of 32 bits.

Let the 64 bits of the input block to an iteration consist of a 32 bit block L followed by a 32 bit block R. Using the notation defined in the introduction, the input block is then LR.

Let K be a block of 48 bits chosen from the 64 bit key. Then the output L'R' of an iteration with input LR is defined by:

$$(1) \qquad L' = R$$
$$R' = L \oplus f(R,K)$$

where $\oplus$ denotes bit-by-bit addition modulo 2.

As remarked before, the input of the first iteration of the calculation is the permuted input block. If L'R' is the output of the 16th iteration then R'L' is the preoutput block. At each iteration a different block K of key bits is chosen from the 64 bit key designated by KEY.

With more notation we can describe the iterations of the computation in more detail. Let KS be a function which takes an integer n in the range from 1 to 16 and a 64 bit block KEY as input and yields as output a 48 bit block K_n which is a permuted selection of bits from KEY. That is

$$(2) \qquad K_n = KS(n,KEY)$$

with K_n determined by the bits in 48 distinct bit positions of KEY. KS is called the key schedule because the block K used in the n'th iteration of (1) is the block K_n determined by (2).

As before, let the permuted input block be LR. Finally, let L_o and R_o be respectively L and R and let L_n and R_n be respectively L' and R' of (1) when L and R are respectively L_{n-1} and R_{n-1} and K is K_n; that is, when n is in the range from 1 to 16,

$$(3) \qquad L_n = R_{n-1}$$
$$R_n = L_{n-1} \oplus f(R_{n-1}, K_n)$$

The preoutput block is then $R_{16}L_{16}$.

The key schedule KS of the algorithm is described in detail in the Appendix. The key schedule produces the 16 K_n which are required for the algorithm.

Deciphering

The permutation IP^{-1} applied to the preoutput block is the inverse of the initial permutation IP applied to the input. Further, from (1) it follows that:

$$(4) \qquad R = L'$$
$$L = R' \oplus f(L', K)$$

Consequently, to decipher it is only necessary to apply the very same algorithm to an enciphered message block, taking care that at each iteration of the computation the same block of key bits K is used during decipherment as was used during the encipherment of the block. Using the notation of the previous section, this can be expressed by the equations:

$$(5) \qquad \begin{aligned} R_{n-1} &= L_n \\ L_{n-1} &= R_n \oplus f(L_n, K_n) \end{aligned}$$

where now $R_{16}L_{16}$ is the permuted input block for the deciphering calculation and L_1R_1 is the preoutput block. That is, for the decipherment calculation with $R_{16}L_{16}$ as the permuted input, K_{16} is used in the first iteration, K_{15} in the second, and so on, with K_1 used in the 16th iteration.

The Cipher Function f

A sketch of the calculation of f(R,K) is given in Figure 2.

CALCULATION OF f(R,K)

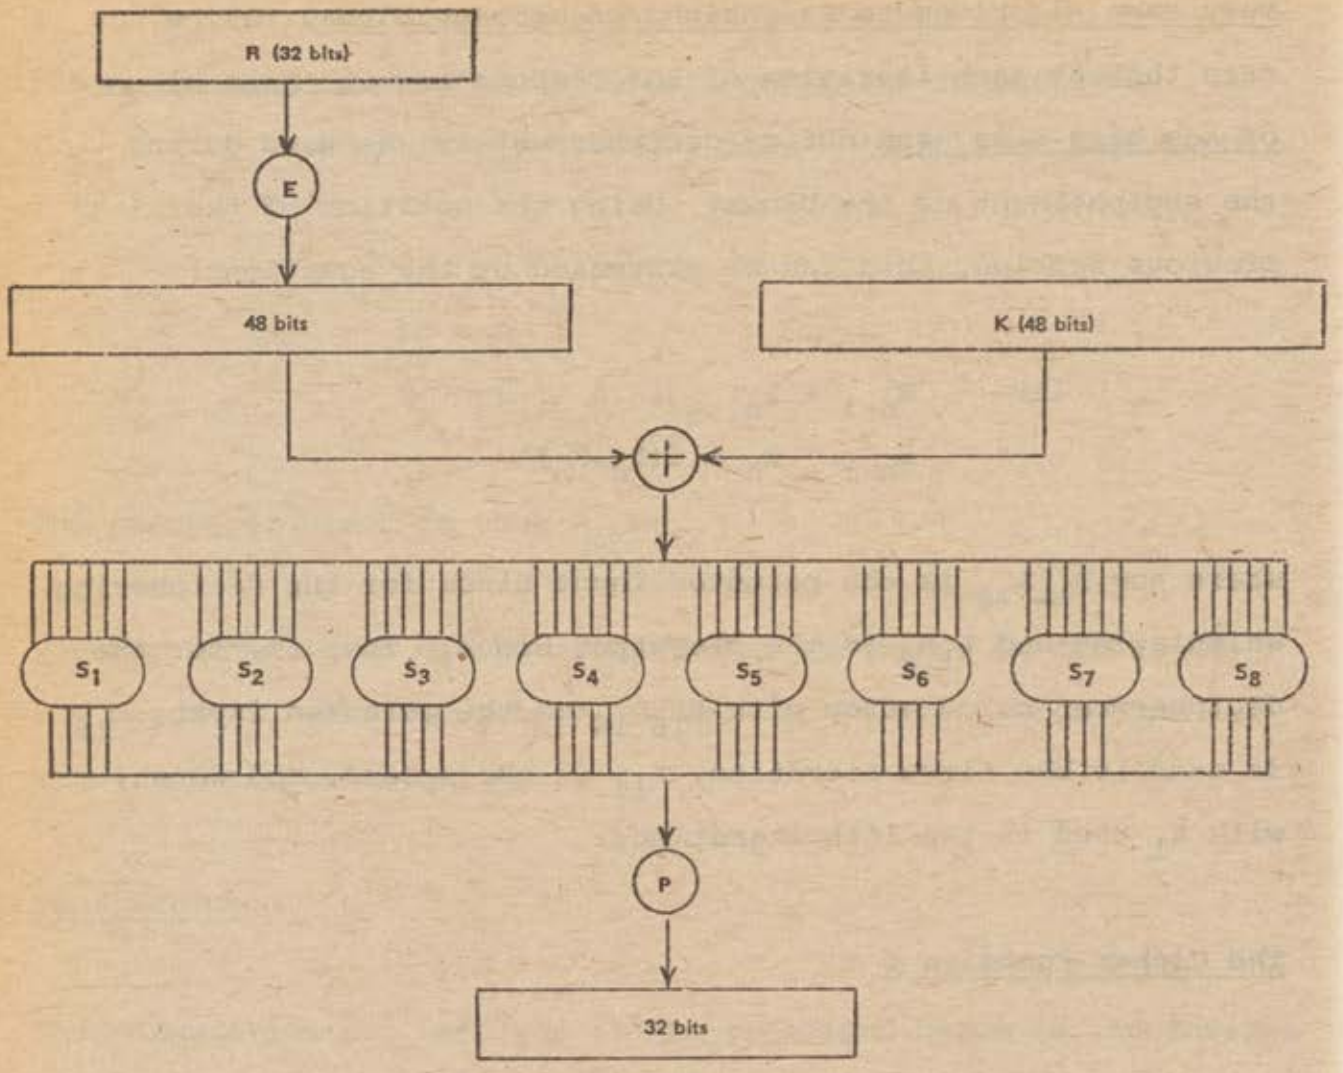

Figure 2

Let E denote a function which takes a block of 32 bits as input and yields a block of 48 bits as output. Let E be such that the 48 bits of its output, written as 8 blocks of 6 bits each, are obtained by selecting the bits in its inputs in order according to the following table:

E BIT-SELECTION TABLE

32	1	2	3	4	5
4	5	6	7	8	9
8	9	10	11	12	13
12	13	14	15	16	17
16	17	18	19	20	21
20	21	22	23	24	25
24	25	26	27	28	29
28	29	30	31	32	1

Thus the first three bits of E(R) are the bits in positions 32, 1 and 2 of R while the last 2 bits of E(R) are the bits in positions 32 and 1.

Each of the unique selection functions S_1, S_2, ..., S_8, takes a 6 bit block as input and yields a 4 bit block as output and is illustrated by using a table containing the recommended S_1:

S_1

Column Number

Row No.	0	1	2	3	4	5	6	7	8	9	10	11	12	13	14	15
0	14	4	13	1	2	15	11	8	3	10	6	12	5	9	0	7
1	0	15	7	4	14	2	13	1	10	6	12	11	9	5	3	8
2	4	1	14	8	13	6	2	11	15	12	9	7	3	10	5	0
3	15	12	8	2	4	9	1	7	5	11	3	14	10	0	6	13

If S_1 is the function defined in this table and B is a block of 6 bits, then $S_1(B)$ is determined as follows: The first and last bits of B represent in base 2 a number in the range 0 to 3. Let that number be i. The middle 4 bits of B represent in base 2 a number in the range 0 to 15. Let that number be j. Look up in the table the number in the i'th row and j'th column. It is a number in the range 0 to 15 and is uniquely represented by a 4 bit block. That block is the output $S_1(B)$ of S_1 for the input B. For example, for input 011011 the row is 01, that is row 1, and the column is determined by 1101, that is column 13. In row 1 column 13 appears 5 so that the output is 0101. Selection functions S_1, $S_2,\ldots,S_8$ of the algorithm appear in the Appendix.

The permutation function P yields a 32 bit output from a 32 bit input by permuting the bits of the input block. Such a function is defined by the following table:

P

16	7	20	21
29	12	28	17
1	15	23	26
5	18	31	10
2	8	24	14
32	27	3	9
19	13	30	6
22	11	4	25

The output P(L) for the function P defined by this table is obtained from the input L by taking the 16th bit of L as the first bit of P(L), the 7th bit as the second bit of P(L), and so on until the 25th bit of L is taken as the 32nd bit of P(L). The permutation function P of the algorithm is repeated in the Appendix.

Now let $S_1,\ldots,S_8$ be eight distinct selection functions, let P be the permutation function and let E be the function defined above.

To define f(R,K) we first define $B_1,\ldots,B_8$ to be blocks of 6 bits each for which

$$(6) \qquad B_1B_2\ldots B_8 = K \oplus E(R)$$

The block f(R,K) is then defined to be

$$(7) \qquad P(S_1(B_1)S_2(B_2)\ldots S_8(B_8))$$

Thus $K \oplus E(R)$ is first divided into the 8 blocks as indicated in (6). Then each B_i is taken as an input to S_i and the 8 blocks $S_1(B_1), S_2(B_2), \ldots, S_8(B_8)$ of 4 bits each are consolidated into a single block of 32 bits which forms the input to P. The output (7) is then the output of the function f for the inputs R and K.

APPENDIX

PRIMITIVE FUNCTIONS FOR THE DATA ENCRYPTION ALGORITHM

The choice of the primitive functions KS, S_1, ..., S_8 and P is critical to the strength of an encipherment resulting from the algorithm. Specified below is the recommended set of functions, describing S_1, ..., S_8 and P in the same way they are described in the algorithm. For the interpretation of the tables describing these functions, see the discussion in the body of the algorithm.

The primitive functions S_1,...,S_8, are:

S_1

14	4	13	1	2	15	11	8	3	10	6	12	5	9	0	7
0	15	7	4	14	2	13	1	10	6	12	11	9	5	3	8
4	1	14	8	13	6	2	11	15	12	9	7	3	10	5	0
15	12	8	2	4	9	1	7	5	11	3	14	10	0	6	13

S_2

15	1	8	14	6	11	3	4	9	7	2	13	12	0	5	10
3	13	4	7	15	2	8	14	12	0	1	10	6	9	11	5
0	14	7	11	10	4	13	1	5	8	12	6	9	3	2	15
13	8	10	1	3	15	4	2	11	6	7	12	0	5	14	9

S_3

10	0	9	14	6	3	15	5	1	13	12	7	11	4	2	8
13	7	0	9	3	4	6	10	2	8	5	14	12	11	15	1
13	6	4	9	8	15	3	0	11	1	2	12	5	10	14	7
1	10	13	0	6	9	8	7	4	15	14	3	11	5	2	12

S_4

7	13	14	3	0	6	9	10	1	2	8	5	11	12	4	15
13	8	11	5	6	15	0	3	4	7	2	12	1	10	14	9
10	6	9	0	12	11	7	13	15	1	3	14	5	2	8	4
3	15	0	6	10	1	13	8	9	4	5	11	12	7	2	14

S_5

2	12	4	1	7	10	11	6	8	5	3	15	13	0	14	9
14	11	2	12	4	7	13	1	5	0	15	10	3	9	8	6
4	2	1	11	10	13	7	8	15	9	12	5	6	3	0	14
11	8	12	7	1	14	2	13	6	15	0	9	10	4	5	3

S_6

12	1	10	15	9	2	6	8	0	13	3	4	14	7	5	11
10	15	4	2	7	12	9	5	6	1	13	14	0	11	3	8
9	14	15	5	2	8	12	3	7	0	4	10	1	13	11	6
4	3	2	12	9	5	15	10	11	14	1	7	6	0	8	13

S_7

4	11	2	14	15	0	8	13	3	12	9	7	5	10	6	1
13	0	11	7	4	9	1	10	14	3	5	12	2	15	8	6
1	4	11	13	12	3	7	14	10	15	6	8	0	5	9	2
6	11	13	8	1	4	10	7	9	5	0	15	14	2	3	12

S_8

13	2	8	4	6	15	11	1	10	9	3	14	5	0	12	7
1	15	13	8	10	3	7	4	12	5	6	11	0	14	9	2
7	11	4	1	9	12	14	2	0	6	10	13	15	3	5	8
2	1	14	7	4	10	8	13	15	12	9	0	3	5	6	11

The primitive function P is:

16	7	20	21
29	12	28	17
1	15	23	26
5	18	31	10
2	8	24	14
32	27	3	9
19	13	30	6
22	11	4	25

Recall that K_n, for $1 \leq n \leq 16$, is the block of 48 bits in (2) of the algorithm. Hence, to describe KS, it is sufficient to describe the calculation of K_n from KEY for n = 1, 2, ..., 16. That calculation is illustrated in Figure 3. To complete the definition of KS it is therefore sufficient to describe the two permuted choices, as well as the schedule of left shifts. One bit in each eight-bit byte of the KEY may be utilized for error detection in key generation, distribution and storage. Bits 8, 16, ..., 64 are for use in assuring that each byte is of odd parity.

KEY SCHEDULE CALCULATION

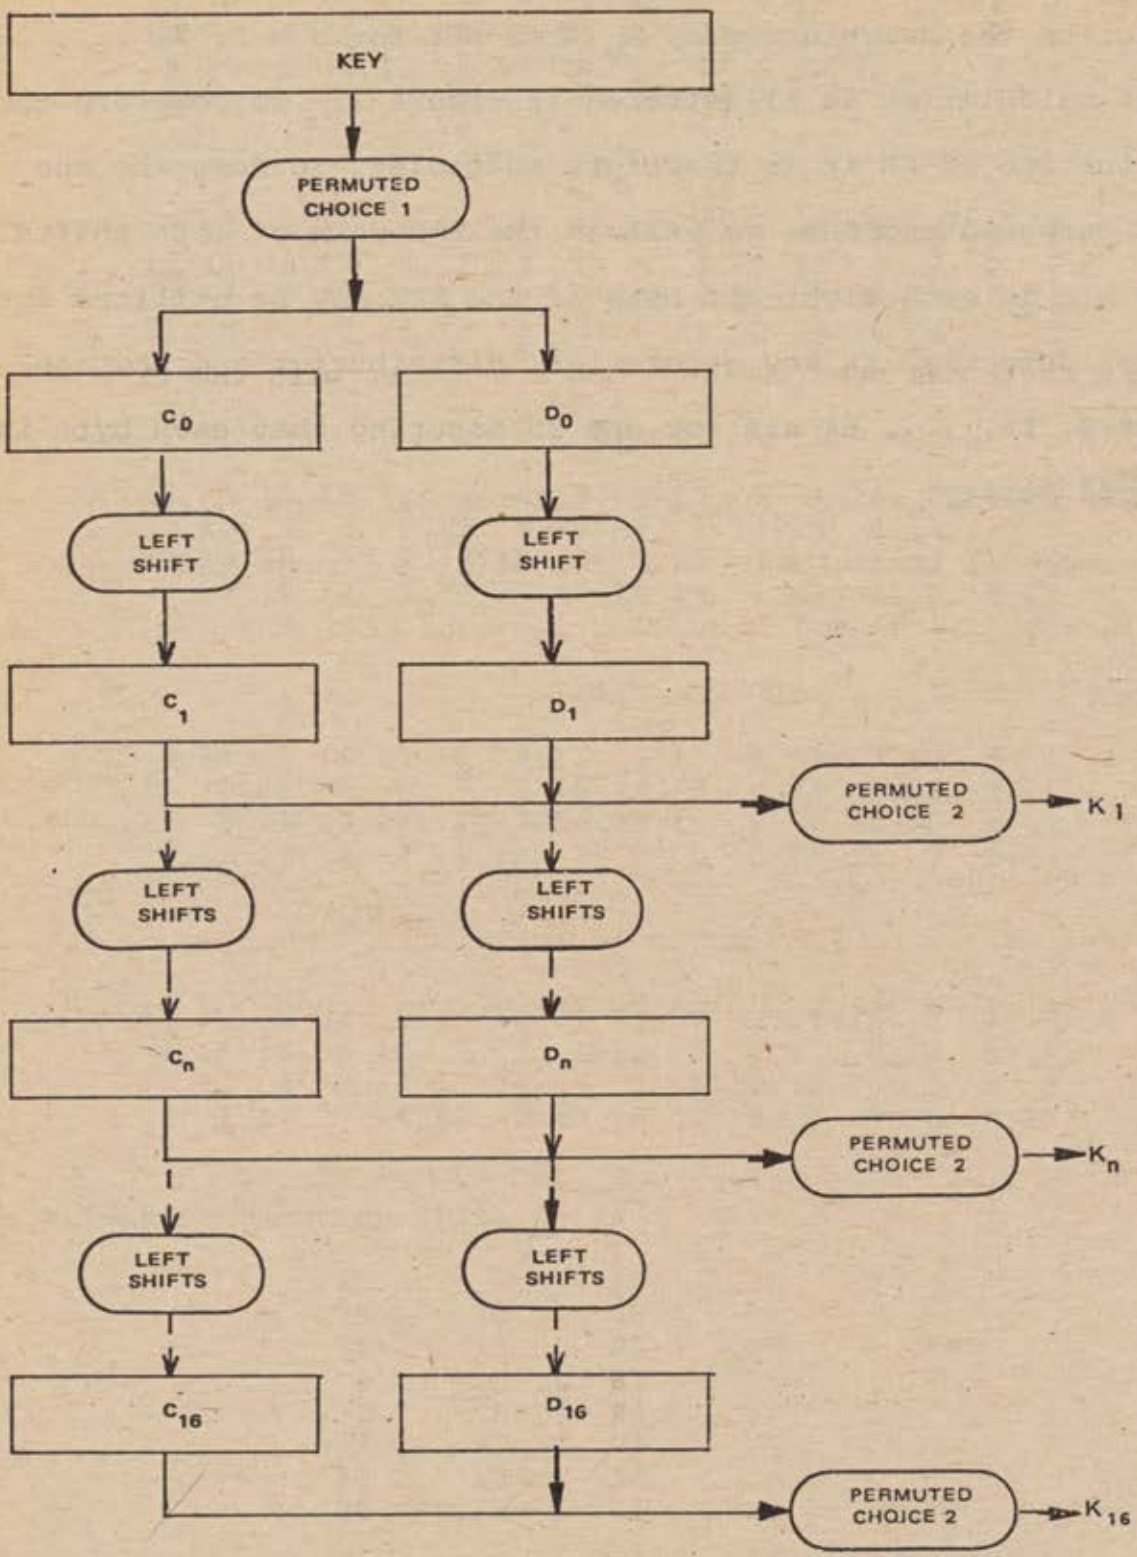

Figure 3

Permuted choice 1 is determined by the following table:

PC-1

57	49	41	33	25	17	9
1	58	50	42	34	26	18
10	2	59	51	43	35	27
19	11	3	60	52	44	36
63	55	47	39	31	23	15
7	62	54	46	38	30	22
14	6	61	53	45	37	29
21	13	5	28	20	12	4

The table has been divided into two parts, with the first part determining how the bits of C_o are chosen, and the second part determining how the bits of D_o are chosen. The bits of KEY are numbered 1 through 64. The bits of C_o are respectively bits 57, 49, 41, ..., 44 and 36 of KEY, with the bits of D_o being bits 63, 55, 47, ..., 12 and 4 of KEY.

With C_o and D_o defined, we now define how the blocks C_n and D_n are obtained from the blocks C_{n-1} and D_{n-1}, respectively, for $n = 1, 2, ..., 16$. That is accomplished by adhering to the following schedule of left shifts of the individual blocks:

Iteration Number	Number of Left Shifts
1	1
2	1
3	2
4	2
5	2
6	2
7	2
8	2
9	1
10	2
11	2
12	2
13	2
14	2
15	2
16	1

For example, C_3 and D_3 are obtained from C_2 and D_2, respectively, by two left shifts, and C_{16} and D_{16} are obtained from C_{15} and D_{15}, respectively, by one left shift. In all cases, by a single left shift is meant a rotation of the bits one place to the left, so that after one left shift the bits in the 28 positions are the bits that were previously in positions 2, 3, ..., 28, 1.

Permuted choice 2 is determined by the following table:

PC-2

14	17	11	24	1	5
3	28	15	6	21	10
23	19	12	4	26	8
16	7	27	20	13	2
41	52	31	37	47	55
30	40	51	45	33	48
44	49	39	56	34	53
46	42	50	36	29	32

Therefore, the first bit of K_n is the 14th bit of C_nD_n, the second bit the 17th, and so on with the 47th bit the 29th, and the 48th bit the 32nd.

[FR Doc.75-19882 Filed 7-31-75;8:45 am]

National Oceanic and Atmospheric Administration

MARINE FISHERIES ADVISORY COMMITTEE AND THE MARINE FISHERIES ADVISORY COMMITTEE SUBCOMMITTEE ON MARINE RECREATIONAL FISHERIES

Meeting

Pursuant to Section 10(a)(2) of the Federal Advisory Committee Act, 5 U.S.C., Appendix I (Supp. II, 1972), notice is hereby given of meetings of the Marine Fisheries Advisory Committee (MAFAC) and of the MAFAC Subcommittee on Marine Recreational Fisheries.

The committee will meet on Wednesday, September 3 in a workshop to review NMFS planning for fisheries management under extended jurisdiction. The workshop will begin at 10:00 a.m. in Room 6802 of the Department of Commerce Building, 14th Street between E Street and Constitution Avenue, N.W., Washington, D.C. and will adjourn at 4:30 p.m. The committee will meet again in Room 6802 to consider the items described below on September 4 from 8:00 a.m. to 4:30 p.m. and on September 5 from 8:00 a.m. to 12:30 p.m The Marine Recreational Fisheries Subcommittee will meet on September 3 from 6:00 p.m. to 10:00 p.m. in the Penthouse Conference Room in the Page I Building, 2001 Wisconsin Avenue , N.W., Washington, D.C. to review the marine recreational aspects of the National Plan for Marine Fisheries and other items as are to be decided.

The items proposed for discussion at the committee meeting include the following:

SEPTEMBER 3, 1975

10:00 a.m.–12:00 noon, MAFAC Workshop—Planning for Fisheries Management under Extended Jurisdiction.
12:00–1:30 p.m., Lunch.
1:30–4:30 p.m., Continuation of morning workshop.
6:00–10:00 p.m., Marine Recreational Fisheries Subcommittee meeting.

SEPTEMBER 4, 1975

8:00–8:30 a.m., Introductions and Announcements.
8:30–9:30 a.m., Review of OMB Guidance on NMFS Programs.
9:30–10:30 a.m., Fisheries Financial Assistance Programs.
10:30–11:00 a.m., Status of the Market News Report.
11:00–11:30 a.m., Management Problems from the Boldt Decision.
11:30–12 noon, Legislative Report.
12:00–1:30 p.m., Lunch.
1:30–2:30 p.m., National Ocean Policy Study.
2:30–3:30 p.m., Waiver Criteria for the Seizure Clause of the Foreign Military Sales Act.
3:30–4:30 p.m., Export-Import Bank Operations.
4:30 p.m., Adjourn for the day.

SEPTEMBER 5, 1975

8:00–9:00 a.m., Report on Workshop on Extended Jurisdiction.
9:00–10:00 a.m., Implementation of the National Plan for Marine Fisheries.
10:00–10:30 a.m., Publicizing the NMFS Voluntary Fishery Products Inspection Program.
10:30–11:00 a.m., LOS Status Report.
11:00–11:30 a.m., Report, Marine Recreational Fisheries Subcommittee.
11:30–12:30 p.m., Items Suggested by MAFAC Members.
12:30 p.m., Adjourn meeting.

The agenda items may be subject to change and interested members of the public should contact the Executive Secretary, at the address noted below, on or about August 27, 1975, in order to receive changes, if any, made to the agenda published herein.

At the discretion of the Chairman, interested members of the public may be permitted to speak at times which will not disrupt the orderly conduct of committee business but will allow a reasonable time relation between the committee's discussion of a given subject and an address to that same subject by a member of the public.

Interested members of the public who wish to submit written comments should do so by addressing the same to: Executive Secretary, Marine Fisheries Advisory Committee, National Oceanic and Atmospheric Administration, National Marine Fisheries Service, U.S. Department of Commerce, Washington, D.C. 20235, Telephone: Area Code 202–634–7270.

To receive due consideration and facilitate their inclusion within the record of the meeting, typewritten statements should be received within 10 days after the close of the committee meeting.

Dated: July 28, 1975.

ROBERT M. WHITE,
Administrator, National Oceanic and Atmospheric Administration.

[FR Doc.75-20002 Filed 7-31-75;8:45 am]

National Technical Information Service

ANNUAL INDEX

Notice of Pricing Policy

Notice is hereby given of the following pricing schedule adopted by the National Technical Information Service (NTIS). The NTIS provides government and public availability of federally sponsored business, economic, scientific and technical reports.

ANNUAL INDEXES

Effective August 1, 1975, the selling price for the NTIS Annual Index will reflect the following schedule:

	Domestic	Foreign
1968	$200	$250
1969	200	250
1970	200	250
1971	200	250
1972	250	325
1973	300	375
As a set (1968-73)	950	1,200

WILLIAM T. KNOX,
Director, NTIS.

[FR Doc.75-19959 Filed 7-31-75;8:45 am]

Office of the Secretary

REFRIGERATORS, COMBINATION REFRIGERATOR-FREEZERS, AND FREEZERS

Voluntary Energy Conservation: Testing and Labeling

By notice published in the FEDERAL REGISTER December 31, 1974 (39 FR 45334), the Department of Commerce announced its intention of issuing a Voluntary Energy Conservation Specification, hereinafter referred to as "Specification," for each of the following product groups: refrigerators, combination refrigerator-freezers, and freezers. These Specifications were to be issued in accordance with the Procedures for a Voluntary Labeling Program for Household Appliances and Equipment to Effect Energy Conservation, 15 CFR Part 9. Proposed Specifications for refrigerators, combination refrigerator-freezers, and freezers were published in the same FEDERAL REGISTER and interested parties were afforded an opportunity to file written comments and suggestions and to request hearings.

Comments in response to the above referenced publication of the proposed Specifications were received from fifty-three sources and were reviewed and analyzed within the Department. In addition, a public hearing was requested by two parties. The hearing was announced in the FEDERAL REGISTER January 29, 1975 (40 FR 4326), and was held at the Department of Commerce on February 25, 1975. A detailed analysis of the comments received has been prepared. A copy of this analysis, as well as copies of the letters of comment and of the hearing transcript, is filed in the Central Reference and Records Inspection Facility, Room 7068, Commerce Building, 14th Street between Constitution Avenue and E Street N.W., Washington, D.C. 20230 and is available for public inspection at that location.

Modifications have been made in the proposed Specifications based on the analysis of comments received, the presentation made at the public hearing on February 25, 1975, and coordination with the Federal Energy Administration. Based on these actions the final Specifications for refrigerators, combination refrigerator-freezers, and freezers, as set forth below, are hereby issued as part of the Department of Commerce Voluntary Labeling Program for Household Appliances and Equipment to Effect Energy Conservation.

The Specifications set forth below are incomplete in that the values for ranges of cost of energy, needed to complete Appendix A to each Specification, are not shown. These values have not yet been determined. When the cost of energy range values for each Appendix A have been determined, each Appendix A will be published in proposed form in the FEDERAL REGISTER for public comment, revised if appropriate, and published in final form in the FEDERAL REGISTER.

Each Specification set forth below shall become effective September 2, 1975,

and manufacturers may indicate their intent to become participants in the Program with respect to those Specifications at that time. However, each Specification set forth below will not become fully operational until thirty days after publication of the FEDERAL REGISTER of the final Appendix A to that Specification.

Issued: July 28, 1975.

BETSY ANCKER-JOHNSON, PH. D.,
Assistant Secretary for Science and Technology.

VOLUNTARY ENERGY CONSERVATION SPECIFICATION NO. 2-75, FOR REFRIGERATORS

Sec.

1.0 Purpose.
2.0 Scope.
3.0 Definitions.
4.0 Product Testing and Rating.
5.0 Product Labeling.
6.0 Use of Program Information in Sales Representations.
7.0 Participation in the Program.
8.0 Termination of Participation.
9.0 Use of Program Information by Other Than Manufacturers.
10.0 Amendment.

Figures 1, 2, 3, 4, 5, 6, and 7—Refrigerator Labels.
Appendix A—Total Refrigerated Volume and Cost of Energy Ranges.
Appendix B—Form for Manufacturer's Notice of Intent to Participate in the Program with Respect to Refrigerators.

1.0 *Purpose.*

The purpose of this Voluntary Energy Conservation Specification, hereinafter referred to as "Specification," is to establish procedures for testing and labeling refrigerators in compliance with the Procedures for a Voluntary Labeling Program for Household Appliances and Equipment to Effect Energy Conservation (15 CFR Part 9) and to define requirements for participation by manufacturers in the Voluntary Labeling Program for Household Appliances and Equipment to Effect Energy Conservation with regard to that product class.

2.0 *Scope.*

2.1 This Specification shall apply to the product class consisting of all refrigerators as defined in 3.4.

2.2 Refrigerators covered by this Specification shall be rated with respect to the following characteristics:

2.2.1 Total refrigerated volume as described in 4.3.1.

2.2.2 Energy consumption as described in 4.3.2.

2.2.3 Cost of energy as described in 4.3.3.

2.3 Values for cost of energy ranges for all refrigerators for which data are available are contained in Appendix A to this Specification. This appendix shall be updated and published in the Federal Register on an annual basis starting in January 1977. Copies of this appendix or updated versions thereof shall be provided by the Secretary to any interested party upon request.

3.0 *Definitions.*

3.1 The term "Secretary" means the Secretary of Commerce.

3.2 The term "manufacturer" means any person engaged in the manufacturing or assembling of refrigerators in the United States, or in the importing of such products for sale or resale, or any person whose brand or trademark appears on such products who owns such brand or trademark and has authorized its use on such product, if the brand or trademark of the person actually manufacturing or assembling the product does not appear on the product.

3.3 The term "Procedures" means Procedures for a Voluntary Labeling Program for Household Appliances and Equipment to Effect Energy Conservation (15 CFR Part 9).

3.4 The term "refrigerator" means a cabinet designed as a unit for the refrigerated storage of food at temperatures above 32° F, and having a source of refrigeration driven by an electric motor. It may include a compartment for the freezing and storage of ice and for short term storage of food at temperatures below 32° F, but does not provide a separate low temperature compartment designed for the freezing of and the long term storage of food at temperatures of 8° F or below. It has only one exterior door, but it may have interior doors on compartments.

3.5 The term "basic model group" means all refrigerators actually manufactured or assembled by one manufacturer and having the same total refrigerated volume and energy consumption. A basic model group may contain one or more members. Members of a basic model group may differ in details that do not affect total refrigerated volume or energy consumption as determined under 4.3. Subject to the foregoing, acceptable differences include, but are not limited to, variations in trim, color, sales model number, or brand name, or the presence of some special features.

3.6 The term "defrost system" means the components and/or procedures by which frost is removed from refrigerated surfaces.

3.6.1 The term "manual defrost" means a defrost system in which the defrosting action for all refrigerated surfaces is initiated manually.

3.6.2 The term "automatic defrost" means a defrost system in which the defrosting action for all refrigerated surfaces is initiated and terminated automatically.

3.7 The term "anti-sweat heaters" means devices incorporated into the design of a refrigerator to prevent the accumulation of moisture on exterior surfaces of the cabinet under conditions of high ambient humidity.

3.8 The term "total refrigerated volume" means the total volume of all refrigerated compartments as determined under 4.3.1 and referred to in the standard referenced in 4.1.1 as "net refrigerated volume."

3.9 The term "cost of energy" means the approximate cost of the electric energy used in a month as determined under 4.3.3.

3.10 The term "sales representation" means any printed advertising, offering, catalog, or the like that pertains to the retail sale of a refrigerator.

4.0 *Product Testing and Rating.*

4.1 Samples of refrigerators shall be tested by manufacturers or their agents in accordance with the following standards:

4.1.1 American National Standard B38.1-1970, Section 3.2, for computation of total refrigerated volume.

4.1.2 Association of Home Appliance Manufacturers Standard HRF-2-ECFT-1974 for measurement of energy consumption, except that all references to ANSI B38.1 shall be interpreted as references to ANSI B38.1-1970.

The following paragraph is required in addition to Section 4.1 of the Association of Home Appliance Manufacturers Standard HRF-2-ECFT-1974: "When an anti-sweat heater switch is provided, the energy consumption tests shall be conducted with the switch in both the lowest energy consuming position and the highest energy consuming position."

4.2 Samples of refrigerators shall be tested by manufacturers or their agents in accordance with the following requirements:

4.2.1 Unless otherwise required by the Secretary under 4.2.5, test results obtained in the testing of one member of a basic model group may be accepted as applicable to all members of that basic model group.

4.2.2 Sufficient units from each basic model group, that are representative of units to be produced, shall be tested according to the methods and procedures specified in 4.1 to provide a valid basis for determining ratings. Results of tests and calculations shall be retained as required under 7.5.

4.2.3 Manufacturers shall maintain such quality control programs, including testing, as are necessary to insure that the performance of units shipped is within the tolerances specified in 4.5. Results of tests and calculations shall be retained as required under 7.5.

4.2.4 Certification programs that are open to all manufacturers and that pertain to the performance characteristics listed on the label may be used by manufacturers as a means of verifying that the performance of the units shipped is within the tolerances specified in 4.5. Results of tests and calculations shall be retained as required under 7.5.

4.2.5 In addition to the testing required under 4.2.2 and 4.2.3, the Secretary may upon acquisition of evidence of possible mislabeling require that one or more units of any specified model, selected at random from among recent production units, be tested by the manufacturer or his agent according to the methods and conditions specified in 4.1. Such testing shall be performed at the manufacturer's expense and the resulting test data and calculations shall be provided to the Secretary within 60 days of receipt by the manufacturer of such a request. This requirement does not preclude the Department of Commerce from testing or having tested at its own expense any refrigerator.

4.3 Ratings of refrigerators shall be as follows:

4.3.1 Total refrigerated volume shall be expressed in cubic feet and shall be based on the result of the measurement and computation called for in 4.1.1.

4.3.2 Energy consumption shall be expressed in kilowatt-hours per month and shall be based on the result of the energy consumption test or tests called for in 4.1.2, which provides a rating expressed in kilowatt-hours per 24 hours, multiplied by 30 days per month, and rounded to the nearest kilowatt-hour per month.

4.3.3 Cost of energy shall be expressed in dollars per month and shall equal the energy consumption in kilowatt-hours per month multiplied by electric rates of 2, 4, 6, 8, and 10 cents per kilowatt-hour, these costs each rounded to the nearest one-tenth dollar per month.

4.4 Ranges of total refrigerated volume and cost of energy for use on labels shall be as follows:

4.4.1 Ranges shall be taken from the version of Appendix A in effect at the time the labels are applied, except that labels applied within a 90-day period following a revision of Appendix A need not be replaced with labels showing the new ranges.

4.4.2 The total refrigerated volume range shown on a label shall be taken from the appropriate line of Appendix A as determined by the total refrigerated volume of the model to be labeled. For example, if the model to be labeled has a total refrigerated volume of 12.0 cubic feet, the total refrigerated volume range used on the label for that model shall be 10.5 to 13.5 cubic feet.

4.4.3 The cost of energy range shown on a label shall be taken from the appropriate line of Appendix A as determined by the total refrigerated volume of the model to be labeled. The cost of energy ranges for refrigerators with all defrost systems available in this volume range shall be shown on each label.

4.4.4 The cost of energy ranges as given in Appendix A shall include both the lowest values obtainable with the anti-sweat heaters at their lowest energy consuming condition

and the highest values obtainable with the anti-sweat heaters at their highest energy consuming condition when anti-sweat heater switches are provided.

4.5 All members of a basic model group shall be held to be improperly rated and labeled if two units of that group, randomly selected, are tested under 4.2.4 or 4.2.5 and for both units, the ratings based on the results of such tests fall outside the following limits:

4.5.1 The value for total refrigerated volume shall not be less than 98.5 percent of the value shown on the label.

4.5.2 The value for energy consumption shall not be greater than 110 percent of the value shown on the label.

4.5.3 The values for cost of energy shall be accurate to the nearest one-tenth dollar per month.

5.0 *Product Labeling.*

5.1 The design of labels shall be as follows:

5.1.1 The design of labels shall be as shown in Figures 1 through 7 at the end of this Specification. Except as provided in 5.1.6 through 5.1.11, no marks or information other than that indicated in Figures 1 through 7 shall be placed within the border of the labels. The size of the labels and sizes of type shall be as shown or a proportional enlargement of the sizes indicated.

5.1.2 The design of labels for units without a switch which allows user control of the anti-sweat heaters, and which are to be attached as specified in 5.2.1, shall be as shown in Figures 1 and 2.

5.1.3 The design of labels for units with a switch which allows user control of the anti-sweat heaters, and which are to be attached as specified in 5.2.1, shall be as shown in Figures 2 and 3.

5.1.4 The design of labels for units without a switch which allows user control of the anti-sweat heaters, and which are to be attached as specified in 5.2.2, shall be as shown in Figure 4 or 6.

5.1.5 The design of labels for units with a switch which allows user control of the anti-sweat heaters, and which are to be attached as specified in 5.2.2, shall be as shown in Figure 5 or 7.

5.1.6 In cases where a manufacturer labels his anti-sweat heater switch with nomenclature such as "Economizer" or "Power Economizer," this nomenclature may be substituted for the term "Power Saver" in the note on the label, in the column heading in the cost table, and in the explanations of energy consumption and cost of energy. It may not be substituted for the term "anti-sweat heater switch" in the note on the label or in the definition. In the second sentence of the note, in the column headings in the cost table, and in the energy consumption section, the term "off" may be substituted for "on" and the term "on" substituted for "off" when the anti-sweat heater is activated with the switch in the "off" position.

In those cases where the switch has more than one position of activation, the second sentence in the energy consumption section may reflect such conditions by such wordage as, "while switched to the highest energy consumption position this unit will use ---- ------ kWh per month." In these cases, the cost values in the note and the highest energy value in the energy consumption section will reflect conditions with the switch in the highest position. Other variations in the wording to reflect switch positions, activations, and nomenclatures peculiar to specific models may be used only after prior clearance by the Assistant Secretary for Science and Technology, U.S. Department of Commerce, Room 3862, Washington, D.C. 20230.

5.1.7 When the labeled refrigerator is equipped with an anti-sweat heater switch, the following shall be added to the definitions shown in Figure 2 in the same style of lettering:

ANTI-SWEAT HEATERS

These are devices built into the cabinet to prevent the accumulation of moisture on the outer surfaces.

5.1.8 The range or ranges of cost of energy as determined under 4.4.3 and 4.4.4 for the type or types of defrost system as indicated in Appendix A for refrigerators in the same range of total refrigerated volume as the labeled unit shall be shown as indicated in the appropriate figure for the label design used.

5.1.9 The definition of each type of defrost system as specified in 5.1.8 shall be given on the label as indicated in the appropriate figure and shall be as stated below:

AUTOMATIC DEFROST

This is a system that automatically removes all frost as it forms. You never have to defrost. Some manufacturers use other names for this system.

MANUAL DEFROST

This type of refrigeration has no provision for automatic defrosting. You must remove frost.

5.1.10 Minor variations in the appearance of labels, that may be required for computerized printing techniques, may be requested by application to the Assistant Secretary for Science and Technology, U.S. Department of Commerce, Room 3862, Washington, D.C. 20230. Such variations shall be limited to changes in the type style or type size used to indicate values of ratings or ranges, model numbers, or other label elements that change from model to model. Applications for change shall include an example of the proposed change.

5.1.11 When two or more models having the same brand name have identical ratings, more than one model number may be shown on the label. The size of the label may be increased to accommodate such additional model number listings.

5.1.12 Labels shall be printed on white stock. The areas so indicated in Figures 1 through 7 shall be printed in *Pantone Super Warm Red*. The seal or logotype of the certifying agency shall be printed in any legible color or colors. All other printing shall be in black.

5.1.13 Camera-ready art suitable for printing the labels, but not including numerical ratings, model numbers, or the seal, logotype, or other designation of the certifying agency, shall be provided by the Secretary to any manufacturer upon request. Actual labels shall be accurate reproductions of this art.

5.2 Refrigerators shall be labeled as follows:

5.2.1 The labels specified in 5.1.2 and 5.1.3 shall be folded as indicated in Figures 1 and 3 and hung as a tag on the front of a shelf in the refrigerator compartment or from the inside of the refrigerator compartment door where they may be viewed from a standing position.

5.2.2 The labels specified in 5.1.4 and 5.1.5 shall be attached to the inside of the refrigerator compartment door and shall not be obscured by overhanging shelves or protrusions when viewed from a standing position.

5.2.3 When labels are shown with other information, they shall appear clearly distinct from any other information supplied or displayed by the manufacturer so that the Department of Commerce Energy Conservation Mark on the label cannot reasonably be associated with such other information.

5.2.4 If any model of a given brand of refrigerator is labeled, then every model of that brand shall be labeled. However, these requirements shall not apply to units intended for export or units manufactured prior to the manufacturer's entry into the Program.

5.2.5 For individual units manufactured and packaged prior to a manufacturer's entry into this Program, manufacturers are encouraged to attach appropriate labels, distribute appropriate labels to retailers to be attached to floor display models or other models, or provide point-of-purchase displays as described in 6.4. Manufacturers shall encourage retention of labels on labeled units until such units are delivered to consumers. Manufacturers shall also encourage the use of any point-of-purchase displays that will enhance the usefulness of the labels to the consumers.

6.0 *Use of Program Information in Sales Representations.*

6.1 For each labeled model for which sales representations are made that present quantitative energy consumption or cost of energy information, the listing shall either include a reproduction of the label for that model, or shall in some other format indicate the total refrigerated volume, energy consumption, cost of energy at 4¢ per kilowatt-hour, type of defrost system, and the ranges of total refrigerated volume and cost of energy apropriate to the listed model. The required information for one or more models may be presented in a table or tables.

6.2 For each labeled model for which sales representations are made that present quantitative energy consumption or cost of energy information, the ranges of cost of energy shown in the representation shall be determined as follows:

6.2.1 The ranges shall be taken from the version of Appendix A in effect 90 days before the press date of the sales representation or from a later version of Appendix A if it can be utilized before the press date of such sales representation.

6.2.2 The ranges shall be taken from the appropriate version of Appendix A using the procedures described in 4.4.

6.3 When labeled models with accompanying quantitative energy consumption or cost of energy information are listed in sales representations, the section in which the models are listed shall contain an explanation of how cost of energy can be calculated and may contain a reproduction of the Department of Commerce Energy Conservation Mark accompanied by the words "Tested in accordance with."

6.4 Legible reproductions of that portion of the Label shown in Figures 4, 5, 6, or 7, in any size, may be used on the product, on packaging, in point-of-purchase displays, or in other advertising applications, but such use shall not be a substitute for required labeling.

6.5 When, for a given model, the cost of energy at 4¢ per kilowatt-hour as determined under 4.3.3 is less than the lower limit of the appropriate cost of energy range as determined under 4.4 for use on labels or as determined under 6.2 for use in sales representations, manufacturers are encouraged to utilize this fact in their advertising of that model. This condition could result from introduction of a new or improved model, and in such case would persist until new cost of energy ranges had been issued.

7.0 *Participation in the Program.*

7.1 Manufacturers wishing to participate in the Voluntary Labeling Program for Household Appliances and Equipment to Effect Energy Conservation with respect to refrigerators shall notify the Department of Commerce of intended participation. Unless otherwise ruled by the Secretary, approval for participation by any manufacturer shall

automatically be granted upon this notification to the Department. Receipt of this notification shall be acknowledged.

7.2 A manufacturer's notice of intent to participate in the Program with respect to refrigerators shall be in a form substantially like that shown in Appendix B and shall include all points addressed in the form shown in Appendix B.

7.3 Manufacturers shall provide the Department of Commerce, not later than their stated effective date of entry into the Program with respect to refrigerators, a listing of all models to be labeled. Such listing shall include the sales model designation, the energy consumption and cost of energy at 4¢ per kilowatt-hour ratings for each model, and an indication of the grouping of sales models into basic model groups. All appropriate sales models as defined in 5.2.4 shall be included. This listing may be included with the notice of intended participation and shall be addressed to the Assistant Secretary for Science and Technology, U.S. Department of Commerce, Room 3862, Washington, D.C. 20230. This requirement for a listing of models to be labeled may be met by reference to a publicly available directory or listing of refrigerators if such directory or listing contains the required information.

7.4 When a manufacturer's listing of refrigerator models to be labeled or his listing of energy consumption ratings and cost of energy ratings as required under 7.3 is changed by the addition of models or by changes in model designations or ratings, the manufacturer or his agent shall notify the Secretary no later than 30 days after the first shipment of the newly listed or rated production models from his factory. When models are deleted or if the manufacturer terminates his participation in the Program with respect to refrigerators of a given brand name, the manufacturer or his agent shall notify the Secretary no later than 30 days after such a decision is effective. Such notification shall be addressed to the Secretary of Commerce, U.S. Department of Commerce, Room 5851, Washington, D.C. 20230.

7.5 Manufacturers or their agents shall maintain files of test results and calculations on which ratings are based and files of test results and calculations used to verify that the performance of manufactured units is within the tolerances specified in 4.5. Data relating to a given model shall be preserved for a period of two years after production of that model has been terminated, and if requested shall be provided to the Secretary within 30 days of such request.

7.6 Manufacturers or their agents shall transmit required information to the Secretary in concise and readily understandable form. For this purpose, copies of appropriate lists and reports used for other purposes, as for example reports submitted by a manufacturer to the sponsor of a nationally recognized certification program or reports submitted by an independent testing laboratory to such a sponsor or a manufacturer, shall be acceptable.

7.7 Should any refrigerator be tested and found to be improperly rated and labeled as described in 4.5, the manufacturer shall within 30 days of such a finding give notice of non-compliance and a statement of revised ratings in writing to the Secretary and to all distributors or others in the line of distribution who are responsible for sales to dealers or other retail outlets. He shall also within 60 days after such a finding arrange to have corrected labels available for substitution on models currently on display at retail outlets and for those placed on display at a later date and shall see that such outlets are notified through his normal channels of distribution.

8.0 *Termination of Participation.*

8.1 A manufacturer may at any time terminate his participation and responsibilities under the Program with respect to refrigerators of a given brand name by giving written notice to the Secretary that he will discontinue or has discontinued use of the labels on all refrigerators of that brand name. Such notice shall state the effective date of the manufacturer's termination of participation.

8.2 The Department of Commerce upon finding that a manufacturer is not complying with the conditions for participation set forth in this Specification and in the Procedures may terminate upon 30 days notice the manufacturer's participation in the Program: *Provided*, that the manufacturer shall first be given an opportunity to show cause why the participation should not be terminated.

8.3 Upon receipt of a notice of termination, a manufacturer may within 30 days request a hearing under the provisions of 5 U.S.C. 558.

9.0 *Use of Program Information by Other Than Manufacturers.*

9.1 Retail sales organizations that are not manufacturers as defined in 3.2, that sell refrigerators labeled under this Program, and have received appropriate and accurate Program-related information from manufacturers or the Secretary, are specifically encouraged to utilize such information in their sales efforts in the manner prescribed in 9.2.

9.2 Appropriate activities for non-manufacturers include the following:

9.2.1 Use of total refrigerated volume ratings and ranges, energy consumption ratings, cost of energy at 4¢ per kilowatt-hour ratings and ranges, explanations of how cost of energy can be calculated, and reproduction of the Department of Commerce Energy Conservation Mark, under the guidelines described in 6.1, 6.2, and 6.3, in sales representations.

9.2.2 Affixing of labels or appropriate use of point-of-purchase displays, provided by manufacturers under 5.2.5, in sales areas.

9.2.3 Use of reproductions of labels, in the manner described in 6.4, in sales representations.

9.2.4 Advertising of instances where the cost of energy at 4¢ per kilowatt-hour for a given model is less than the lower limit of the appropriate cost of energy range, as described under 6.5.

9.2.5 Distribution of Program information provided by the Department of Commerce. Program information may be obtained from the National Bureau of Standards, 441.00, Washington, D.C. 20234.

10.0 *Amendment.*

This Specification is subject to amendment as provided in Section 9.8 of the Procedures, except that Appendix A to this Specification may be updated and published in the Federal Register annually as described in 2.3 of this Specification without first publishing notice of the proposed change in the Federal Register.

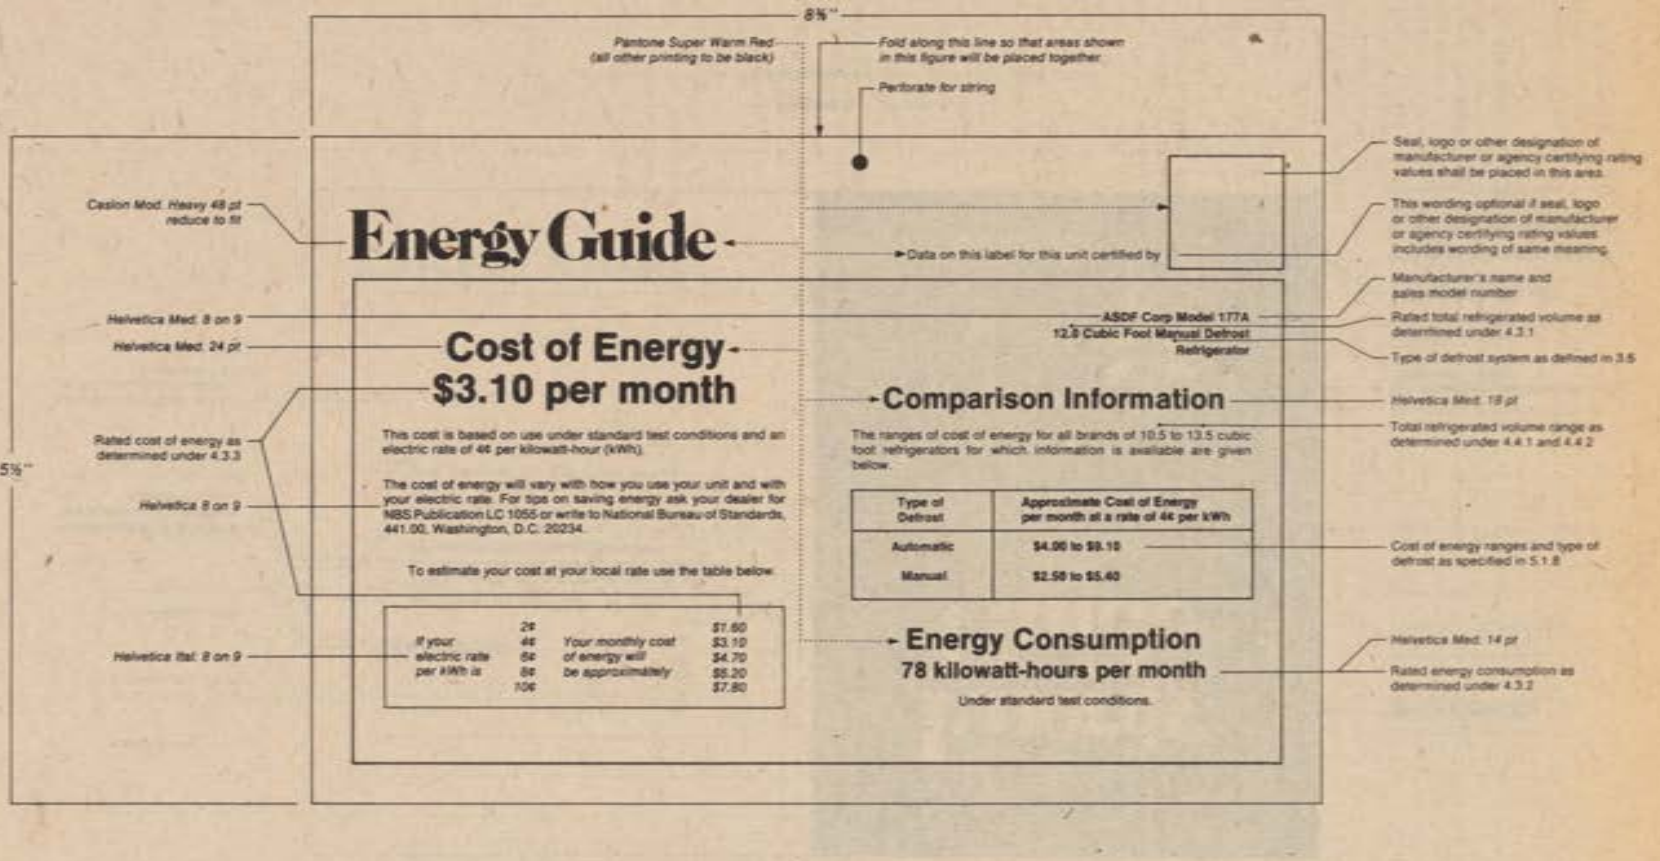

FIGURE 1
Refrigerator

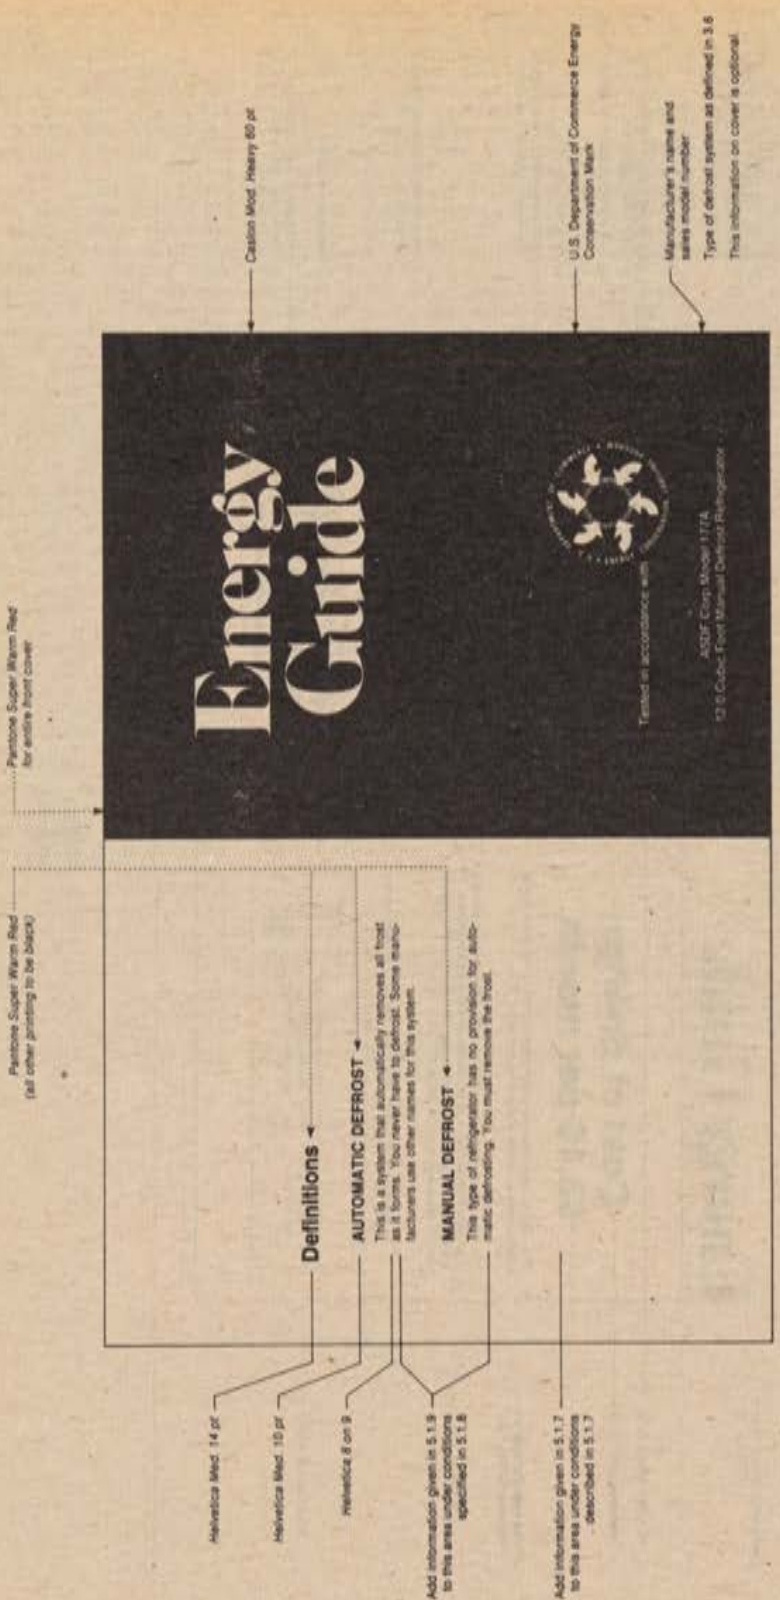

FIGURE 2
Refrigerator

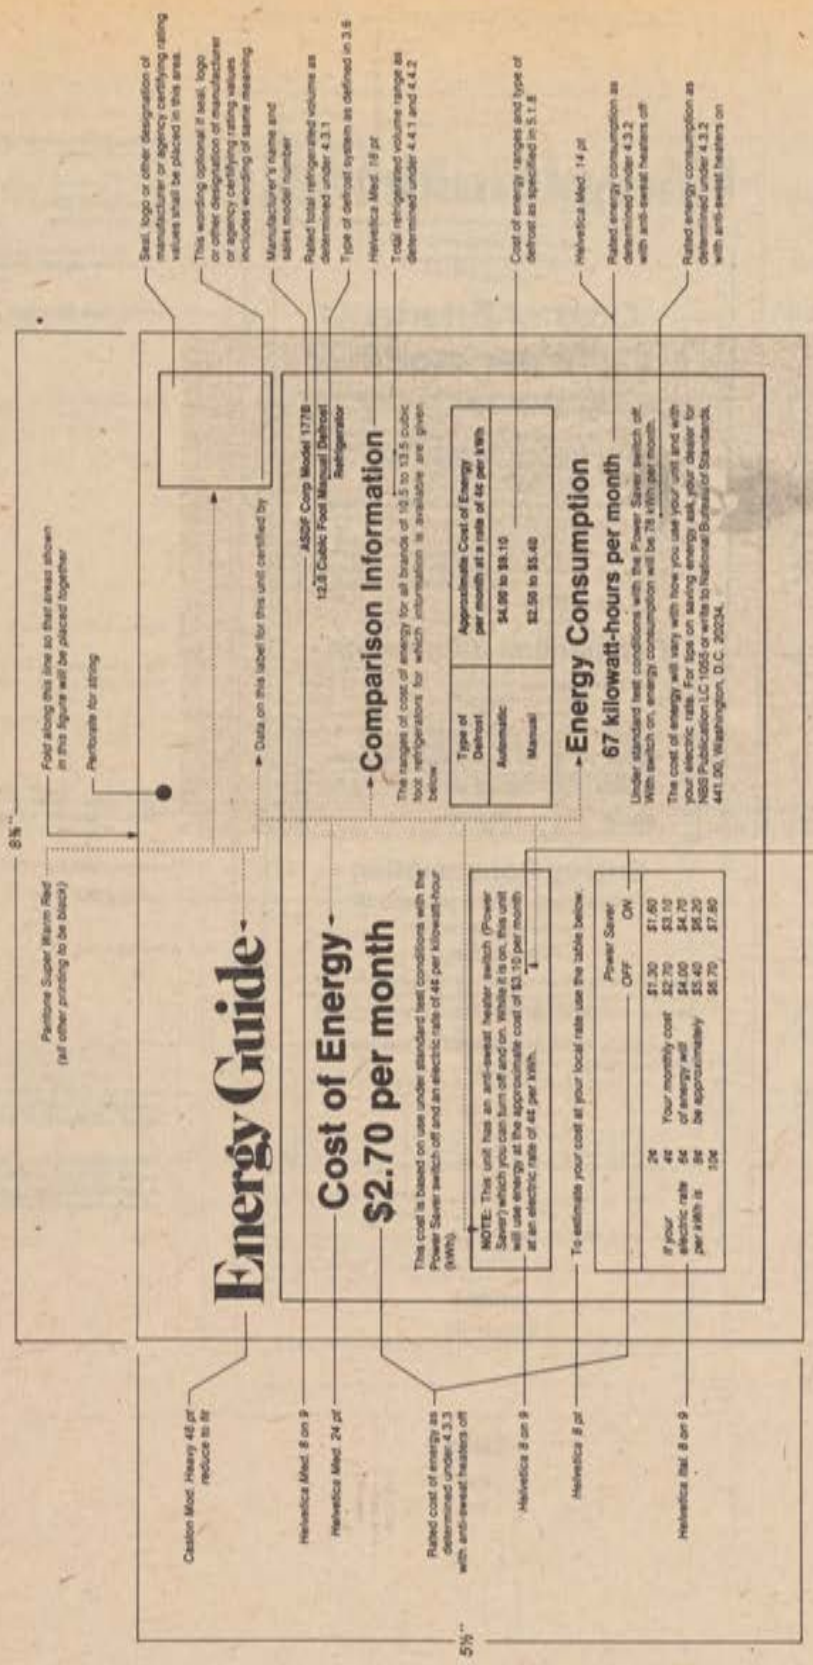

FIGURE 3
Refrigerator

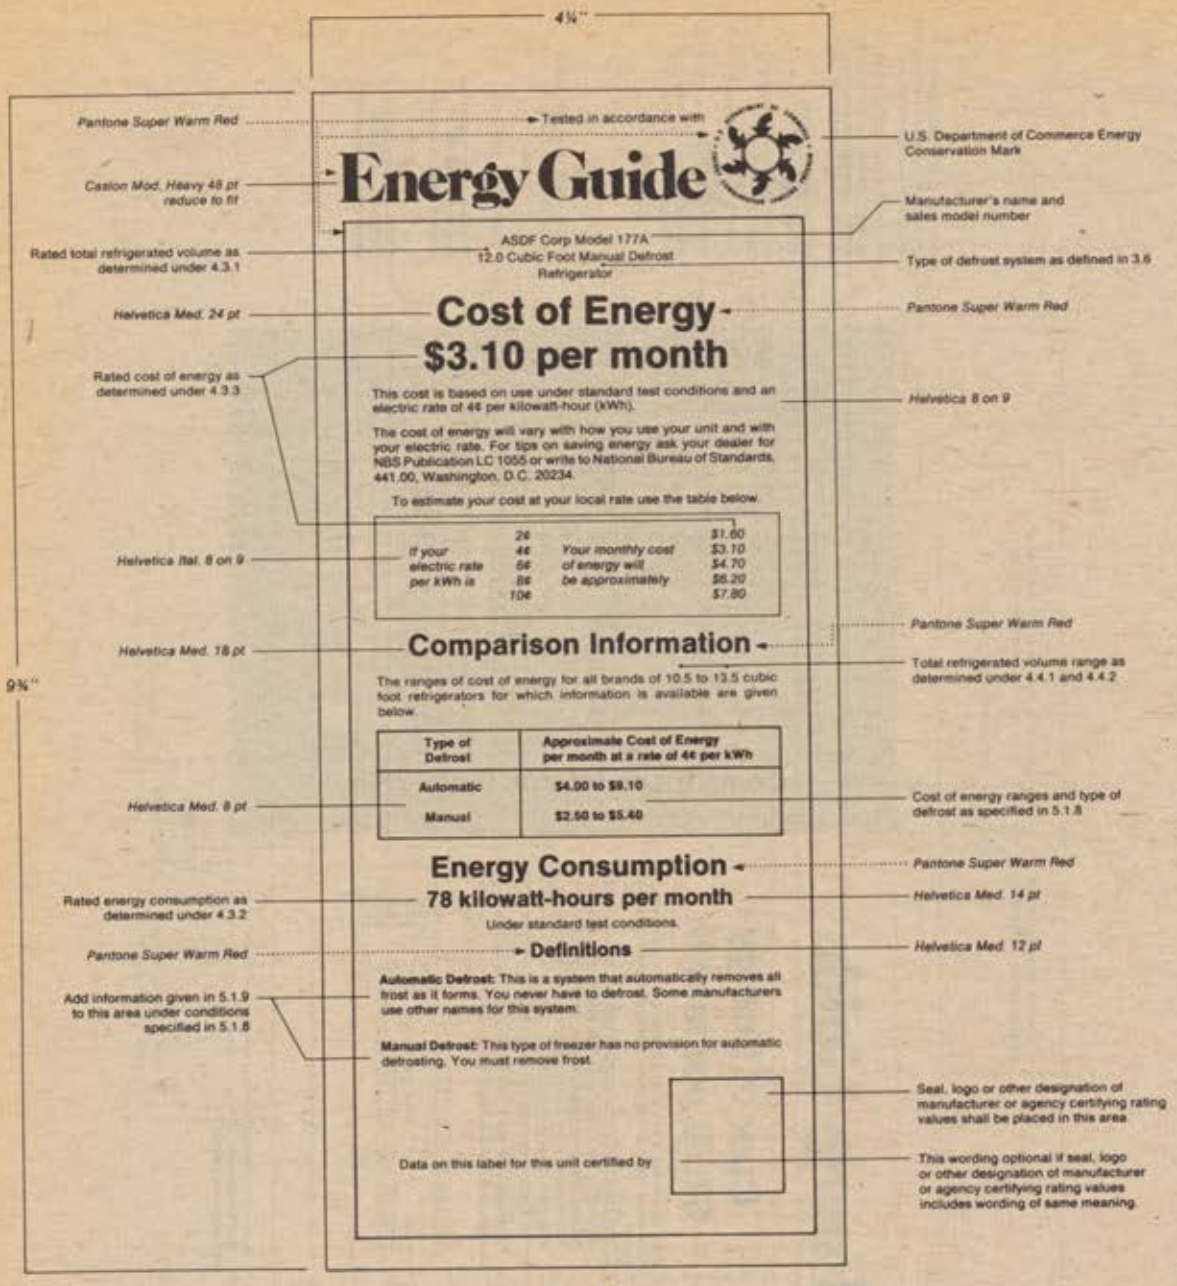

FIGURE 4

Refrigerator

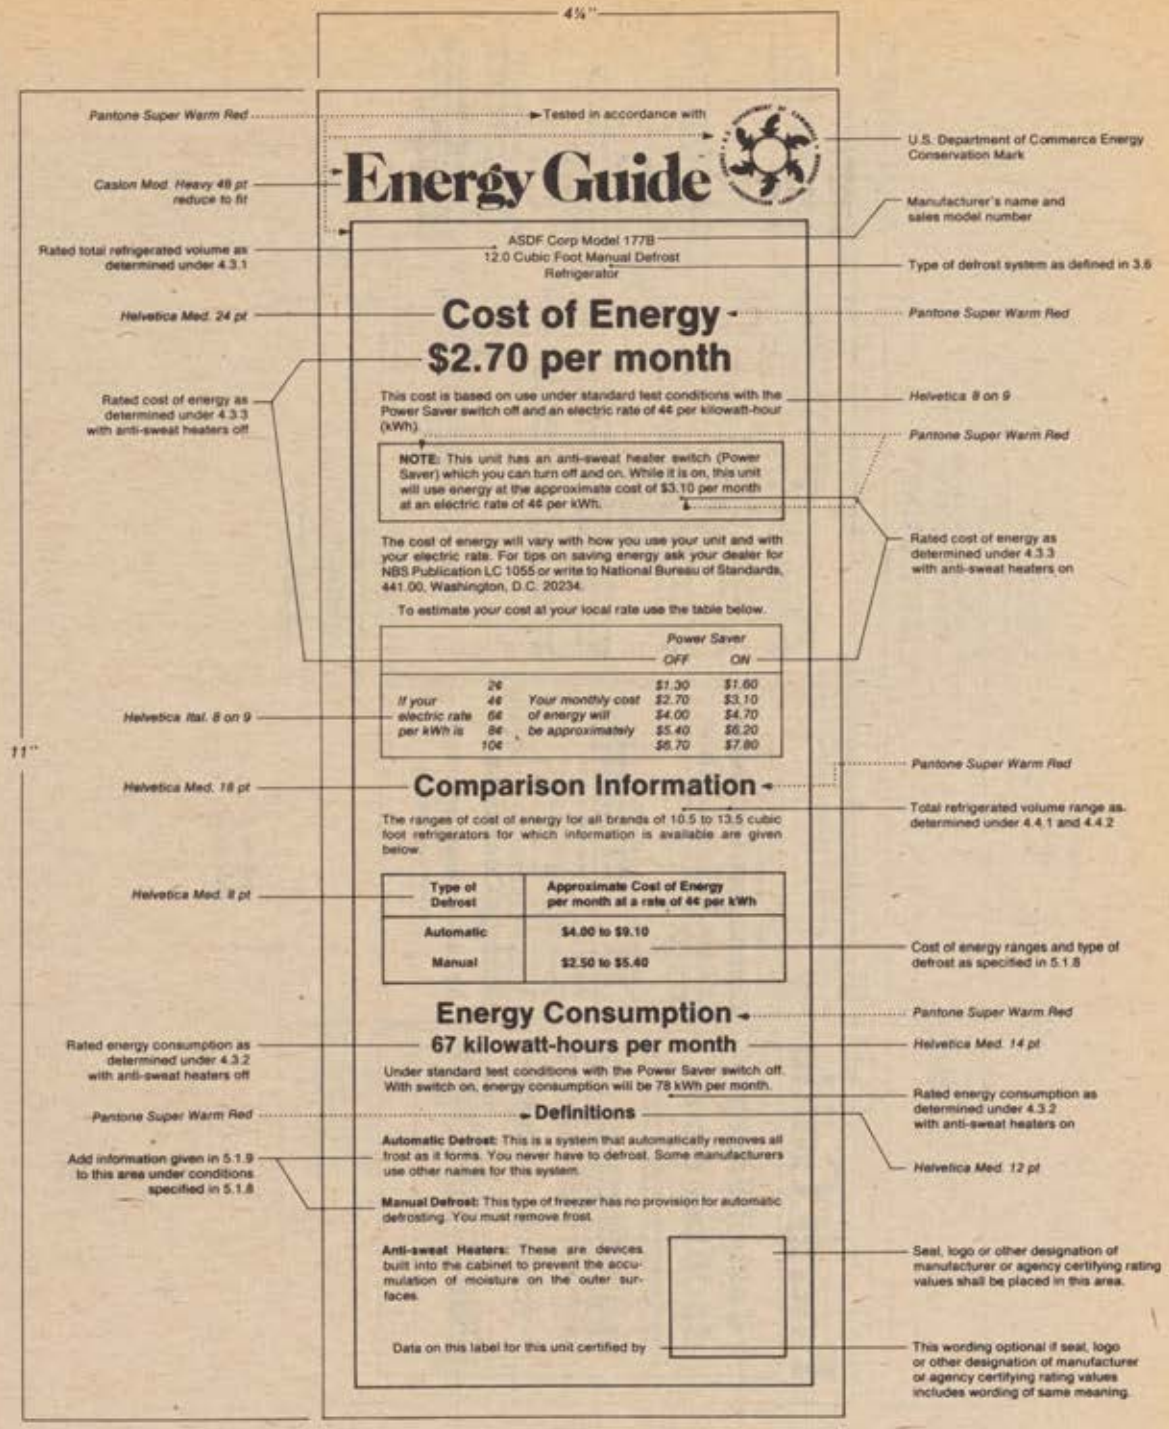

FIGURE 5

Refrigerator

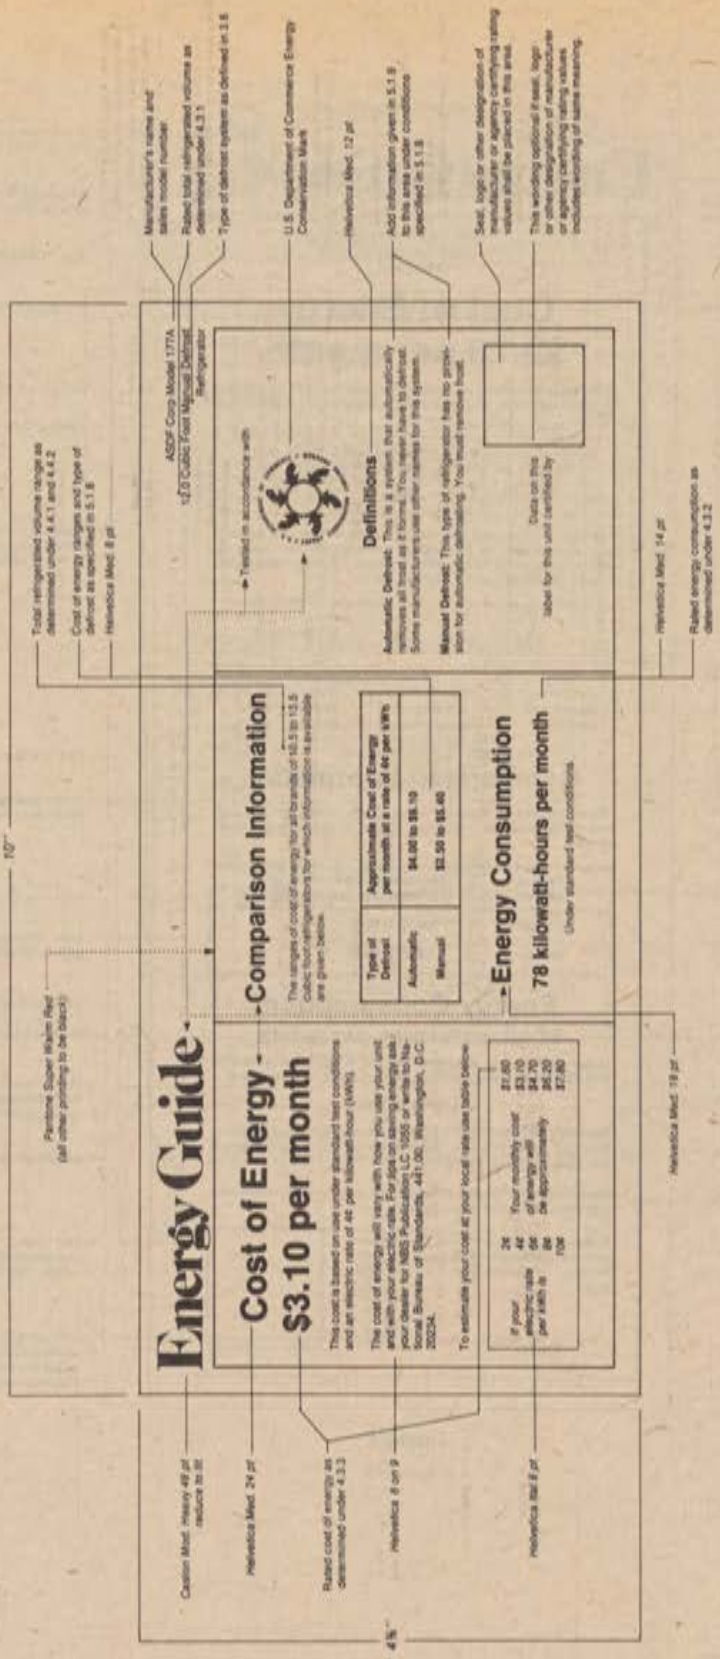

FIGURE 8
Refrigerator

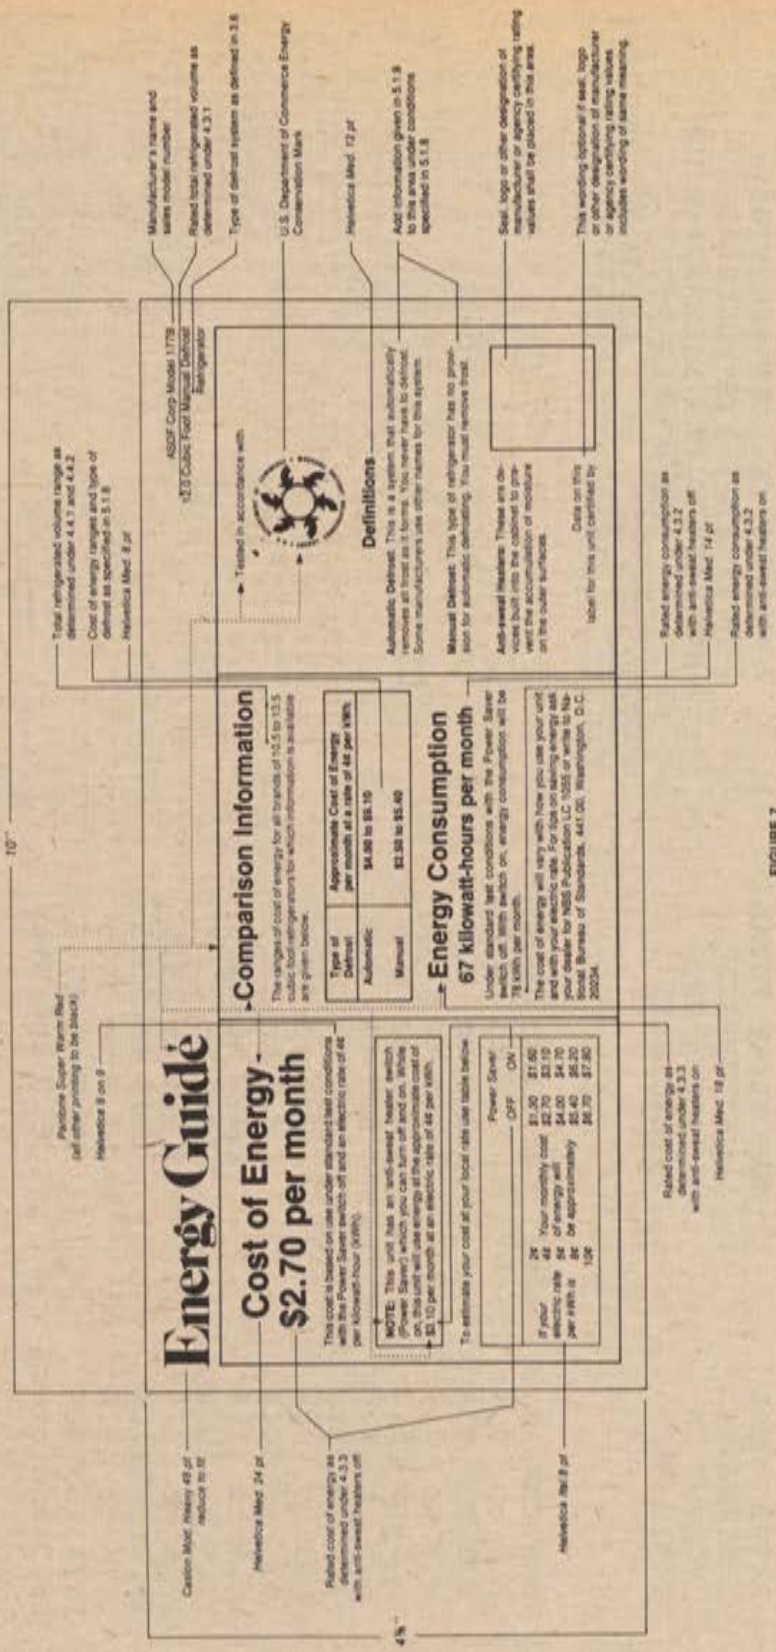

FIGURE 7
Refrigerator

VOLUNTARY ENERGY CONSERVATION SPECIFICATION NO. 2-75, FOR REFRIGERATORS

APPENDIX A: TOTAL REFRIGERATED VOLUME AND COST OF ENERGY RANGES

RATED TOTAL REFRIGERATED VOLUME IN CUBIC FEET	RANGES OF TOTAL REFRIGERATED VOLUME IN CUBIC FEET	*RANGES OF COST OF ENERGY IN DOLLARS PER MONTH AT A RATE OF 4¢ PER KILOWATT-HOUR FOR MODELS WITH	
		MANUAL DEFROST	AUTOMATIC DEFROST
		Min. Max.	Min. Max.
Less than 2.5	3.5 and less		
2.5 to 3.4	1.5 to 4.5		
3.5 to 4.4	2.5 to 5.5		
4.5 to 5.4	3.5 to 6.5		
5.5 to 6.4	4.5 to 7.5		
6.5 to 7.4	5.5 to 8.5		
7.5 to 8.4	6.5 to 9.5		
8.5 to 9.4	7.5 to 10.5		
9.5 to 10.4	8.5 to 11.5		
10.5 to 11.4	9.5 to 12.5		
11.5 to 12.4	10.5 to 13.5		
12.5 to 13.4	11.5 to 14.5		
13.5 to 14.4	12.5 to 15.5		
14.5 to 15.4	13.5 to 16.5		
15.5 to 16.4	14.5 to 17.5		
16.5 and over	15.5 and over		

*Cost of energy ranges include both the lowest value obtainable with anti-sweat heaters at their lowest energy consuming condition and the highest values obtainable with anti-sweat heaters at their highest energy consuming condition, for those models that have anti-sweat heater switches.

VOLUNTARY ENERGY CONSERVATION SPECIFICATION NO. 2–75, FOR REFRIGERATORS

APPENDIX B: FORM FOR MANUFACTURER'S NOTICE OF INTENT TO PARTICIPATE IN THE PROGRAM WITH RESPECT TO REFRIGERATORS

Assistant Secretary for Science and Technology, U.S. Department of Commerce, Room 3862, Washington, D.C. 20230.

(Name of Corporation) intends to participate in the Department of Commerce Voluntary Labeling Program with respect to refrigerators. Accordingly, (Name of Corporation) agrees to abide by all conditions for participation as set forth in the Procedures for a Voluntary Labeling Program for Household Appliances and Equipment to Effect Energy Conservation, 15 CFR Part 9, and Voluntary Energy Conservation Labeling Specification No. 2–75, for Refrigerators, including:

1. Conduct required tests (4.0).
2. Povide required labels (5.0).
3. Provide required information in sales representations (6.0).
4. Provide list of models to be labeled (7.3).
5. Provide notice of model changes (7.4).
6. Maintain required files (7.5).
7. Submit test data on request (7.6).
8. Notify appropriate parties in case of incorrect labeling (7.7).
9. Provide corrected labels when required (7.7).

(Numbers in parentheses refer to sections of labeling specification.)

The effective date for participation of (Name of Corporation) in the Program, after which all newly manufactured refrigerators will be labeled, is _____

(Date)

(Signature)

(Corporate Title)

1.0 *Purpose.*

The purpose of this Voluntary Energy Conservation Specification, hereinafter referred to as "Specification," is to establish procedures for testing and labeling combination refrigerator-freezers in compliance with the Procedures for a Voluntary Labeling Program for Household Appliances and Equipment to Effect Energy Conservation (15 CFR Part 9) and to define requirements for participation by manufacturers in the Voluntary Labeling Program for Household Appliances and Equipment to Effect Energy Conservation with regard to that product class.

2.0 *Scope.*

2.1 This Specification shall apply to the product class consisting of all combination refrigerator-freezers as defined in 3.4.

2.2 Combination refrigerator-freezers covered by this Specification shall be rated with respect to the following characteristics:

2.2.1 Total refrigerated volume as described in 4.3.1.

2.2.2 Energy consumption as described in 4.3.2.

2.2.3 Cost of energy as described in 4.3.3.

2.3 Values for cost of energy ranges for all combination refrigerator-freezers for which data are available are contained in Appendix A to this Specification. This appendix shall be updated and published in the FEDERAL REGISTER on an annual basis starting in January 1977. Copies of this appendix or updated versions thereof shall be provided by the Secretary to any interested party upon request.

VOLUNTARY ENERGY CONSERVATION SPECIFICATION NO. 3–75, FOR COMBINATION REFRIGERATOR-FREEZERS

Sec.

1.0 Purpose.
2.0 Scope.
3.0 Definitions.
4.0 Product Testing and Rating.
5.0 Product Labeling.
6.0 Use of Program Information in Sales Representations.
7.0 Participation in the Program.
8.0 Termination of Participation.
9.0 Use of Program Information by Other Than Manufacturers.
10.0 Amendment.
Figures 1, 2, 3, 4, 5, 6, and 7—Combination Refrigerator-Freezer Labels.
Appendix A—Total Refrigerated Volume and Cost of Energy Ranges.
Appendix B—Form for Manufacturer's Notice of Intent to Participate in the Program with Respect to Combination Refrigerator-Freezers.
Appendix C—Optional Format for Energy Consumption Plotting for Special Cases.

3.0 *Definitions.*

3.1 The term "Secretary" means the Secretary of Commerce.

3.2 The term "manufacturer" means any person engaged in the manufacturing or assembling of combination refrigerator-freezers in the United States, or in the importing of such products for sale or resale, or any person whose brand or trademark appears on such products who owns such brand or trademark and has authorized its use on such product, if the brand or trademark of the person actually manufacturing or assembling the product does not appear on the product.

3.3 The term "Procedures" means Procedures for a Voluntary Labeling Program for Household Appliances and Equipment to Effect Energy Conservation (15 CFR Part 9).

3.4 The term "combination refrigerator-freezer" means a cabinet designed as a unit and having two or more compartments, with at least one of the compartments designed for the refrigerated storage of foods at temperatures above 32° F and with at least one of the compartments designed for the freezing of and the storage of frozen foods at temperatures of 8° F or below, and having a control or controls that can be adjusted by the user to give an average freezer temperature of 0° F or below. It has a source of refrigeration driven by an electric motor.

3.5 The term "basic model group" means all combination refrigerator-freezers actually manufactured or assembled by one manufacturer and having the same total refrigerated volume and energy consumption. A basic model group may contain one or more members. Members of a basic model group may differ in details that do not affect total refrigerated volume or energy consumption as determined under 4.3. Subject to the foregoing, acceptable differences include, but are not limited to, variations in trim, color, sales model number, or brand name, or the presence of some special features.

3.6 The term "defrost system" means the components and/or procedures by which frost is removed from refrigerated surfaces.

3.6.1 The term "partial automatic defrost" means a defrost system in which the defrosting action for the refrigerated surfaces in the refrigerator compartment is initiated and terminated automatically and the defrosting action for the refrigerated surfaces in the freezer compartment is initiated manually.

3.6.2 The term "automatic defrost" means a defrost system in which the defrosting action for all refrigerated surfaces is initiated and terminated automatically.

3.7 The term "anti-sweat heaters" means devices incorporated into the design of a combination refrigerator-freezer to prevent the accumulation of moisture on exterior surfaces of the cabinet under conditions of high ambient humidity.

3.8 The term "total refrigerated volume" means the total volume of all refrigerated compartments as determined under 4.3.1 and referred to in the standard referenced in 4.1.1 as "net refrigerated volume."

3.9 The term "cost of energy" means the approximate cost of the electric energy used in a month as determined under 4.3.3.

3.10 The term "sales representation" means any printed advertising, offering, catalog, or the like that pertains to the retail sale of a combination refrigerator-freezer.

4.0 *Product Testing and Rating.*

4.1 Samples of combination refrigerator-freezers shall be tested by manufacturers or their agents in accordance with the following standards:

4.1.1 American National Standard B38.1–1970, Section 3.2, for computation of total refrigerated volume.

4.1.2 Association of Home Appliance Manufacturers Standard HRF–2–ECFT–1974 for measurement of energy consumption, except that in place of Sections 4.3.2.4.1, 4.3.2.4.2, and 4.3.2.4.3 of that Standard, for cases where the average freezer compartment temperature is always less than 5° F, manufacturers may at their option measure energy consumption at the highest average freezer temperature attainable as illustrated in Appendix C to this Specification.

Also, in HRF–2–ECFT–1974, all references to ANSI B38.1 shall be interpreted as references to ANSI B38.1–1970.

Also, the following paragraph is required in addition to Section 4.1 of the Association of Home Appliance Manufacturers Standard HRF–2–ECFT–1974: "When an anti-sweat heater switch is provided, the energy consumption tests shall be conducted with the switch in both the lowest energy consuming position and the highest energy consuming position."

4.2 Samples of combination refrigerator-freezers shall be tested by manufacturers or their agents in accordance with the following requirements:

4.2.1 Unless otherwise required by the Secretary under 4.2.5, test results obtained in the testing of one member of a basic model group may be accepted as applicable to all members of that basic model group.

4.2.2 Sufficient units from each basic model group, that are representative of units to be produced, shall be tested according to the methods and procedures specified in 4.1 to provide a valid basis for determining ratings. Results of tests and calculations shall be retained as required under 7.5.

4.2.3 Manufacturers shall maintain such quality control programs, including testing, as are necessary to insure that the performance of units shipped is within the tolerances specified in 4.5. Results of tests and calculations shall be retained as required under 7.5.

4.2.4 Certification programs that are open to all manufacturers and that pertain to the performance characteristics listed on the label may be used by manufacturers as a means of verifying that the performance of the units shipped is within the tolerances specified in 4.5. Results of tests and calculations shall be retained as required under 7.5.

4.2.5 In addition to the testing required under 4.2.2 and 4.2.3, the Secretary may upon acquisition of evidence of possible mislabeling require that one or more units of any specified model, selected at random from among recent production units, be tested by the manufacturer or his agent according to the methods and conditions specified in 4.1. Such testing shall be performed at the manufacturer's expense and the resulting test data

and calculations shall be provided to the Secretary within 60 days of receipt by the manufacturer of such a request. This requirement does not preclude the Department of Commerce from testing or having tested at its own expense any combination refrigerator-freezer.

4.3 Ratings of combination refrigerator-freezers shall be as follows:

4.3.1 Total refrigerated volume shall be expressed in cubic feet and shall be based on the result of the measurement and computation called for in 4.1.1.

4.3.2 Energy consumption shall be expressed in kilowatt-hours per month and shall be based on the result of the energy consumption test or tests called for in 4.1.2, which provides a rating expressed in kilowatt-hours per 24 hours, multiplied by 30 days per month, and rounded to the nearest kilowatt-hour per month.

4.3.3 Cost of energy shall be expressed in dollars per month and shall equal the energy consumption in kilowatt-hours per month multiplied by electric rates of 2, 4, 6, 8, and 10 cents per kilowatt-hour, these costs each rounded to the nearest one-tenth dollar per month.

4.4 Ranges of total refrigerated volume and cost of energy for use on labels shall be as follows:

4.4.1 Ranges shall be taken from the version of Appendix A in effect at the time the labels are applied, except that labels applied within a 90-day period following a revision of Appendix A need not be replaced with labels showing the new ranges.

4.4.2 The total refrigerated volume range shown on a label shall be taken from the appropriate line of Appendix A as determined by the total refrigerated volume of the model to be labeled. For example, if the model to be labeled has a total refrigerated volume of 16.0 cubic feet, the total refrigerated volume range used on the label for that model shall be 14.5 to 17.5 cubic feet.

4.4.3 The cost of energy range shown on a label shall be taken from the appropriate line of Appendix A as determined by the total refrigerated volume of the model to be labeled. The cost of energy ranges for combination refrigerator-freezers with all defrost systems available in this volume range shall be shown on each label.

4.4.4 The cost of energy ranges as given in Appendix A shall include both the lowest values obtainable with the anti-sweat heaters at their lowest energy consuming condition and the highest values obtainable with the anti-sweat heaters at their highest energy consuming condition when anti-sweat heater switches are provided.

4.5 All members of a basic model group shall be held to be improperly rated and labeled if two units of that group, randomly selected, are tested under 4.2.4 or 4.2.5 and for both units, the ratings based on the results of such tests fall outside the following limits:

4.5.1 The value for total refrigerated volume shall not be less than 98.5 percent of the value shown on the label.

4.5.2 The value for energy consumption shall not be greater than 110 percent of the value shown on the label.

4.5.3 The values for cost of energy shall be accurate to the nearest one-tenth dollar per month.

5.0 *Product Labeling.*

5.1 The design of labels shall be as follows:

5.1.1 The design of labels shall be as shown in Figures 1 through 7 at the end of this Specification. Except as provided in 5.1.6 through 5.1.11, no marks or information other than that indicated in Figures 1 through 7 shall be placed within the border of the labels. The size of the labels and sizes of type shall be as shown or a proportional enlargement of the sizes indicated.

5.1.2 The design of labels for units without a switch which allows user control of the anti-sweat heaters, and which are to be attached as specified in 5.2.1, shall be as shown in Figures 1 and 2.

5.1.3 The design of labels for units with a switch which allows user control of the anti-sweat heaters, and which are to be attached as specified in 5.2.1, shall be as shown in Figures 2 and 3.

5.1.4 The design of labels for units without a switch which allows user control of the anti-sweat heaters, and which are to be attached as specified in 5.2.2, shall be as shown in Figure 4 or 6.

5.1.5 The design of labels for units with a switch which allows user control of the anti-sweat heaters, and which are to be attached as specified in 5.2.2, shall be as shown in Figure 5 or 7.

5.1.6 In cases where a manufacturer labels his anti-sweat heater switch with nomenclature such as "Economizer" or "Power Economizer," this nomenclature may be substituted for the term "Power Saver" in the note on the label, in the column heading in the cost table, and in the explanations of energy consumption and cost of energy. It may not be substituted for the term "anti-sweat heater switch" in the note on the label or in the definition. In the second sentence of the note, in the column headings in the cost table, and in the energy consumption section, the term "off" may be substituted for "on" and the term "on" substituted for "off" when the anti-sweat heater is activated with the switch in the "off" position. In those cases where the switch has more than one position of activation, the second sentence in the energy consumption section may reflect such conditions by such wordage as, "while switched to the highest energy consumption position this unit will use ____ kWh per month." In these cases, the cost values in the note and the highest energy value in the energy consumption section will reflect conditions with the switch in the highest position. Other variations in the wording to reflect switch positions, activations, and nomenclatures peculiar to specific models may be used only after prior clearance by the Assistant Secretary for Science and Technology, U.S. Department of Commerce, Room 3862, Washington, D.C. 20230.

5.1.7 When the labeled combination refrigerator-freezer is equipped with an anti-sweat heater switch, the following shall be added to the definitions shown in Figure 2 in the same style of lettering:

ANTI-SWEAT HEATERS

These are devices built into the cabinet to prevent the accumulation of moisture on the outer surfaces.

5.1.8 The range or ranges of cost of energy as determined under 4.4.3 and 4.4.4 for the type or types of defrost system as indicated in Appendix A for combination refrigerator-freezers in the same range of total refrigerated volume as the labeled unit shall be shown as indicated in the appropriate figure for the label design used.

5.1.9 The definition of each type of defrost system as specified in 5.1.8 shall be given on the label as indicated in the appropriate figure and shall be as stated below:

AUTOMATIC DEFROST

This is a system that automatically removes all frost as it forms. You never have to defrost. Some manufacturers use other names for this system.

PARTIAL AUTOMATIC DEFROST

With refrigerator-freezers of this type you must manually defrost your freezer but your refrigerator is automatically defrosted. Some manufacturers use other names for this system.

5.1.10 Minor variations in the appearance of labels, that may be required for computerized printing techniques, may be requested by application to the Assistant Secretary for Science and Technology, U.S. Department of Commerce, Room 3862, Washington, D.C. 20230. Such variations shall be limited to changes in the type style or type size used to indicate values of ratings or ranges, model numbers, or other label elements that change from model to model. Applications for change shall include an example of the proposed change.

5.1.11 When two or more models having the same brand name have identical ratings, more than one model number may be shown on the label. The size of the label may be increased to accommodate such additional model number listings.

5.1.12 Labels shall be printed on white stock. The areas so indicated in Figures 1 through 7 shall be printed in *Pantone Super Warm Red*. The seal or logotype of the certifying agency shall be printed in any legible color or colors. All other printing shall be in black.

5.1.13 Camera-ready art suitable for printing the labels, but not including numerical ratings, model numbers, or the seal, logotype, or other designation of the certifying agency, shall be provided by the Secretary to any manufacturer upon request. Actual labels shall be accurate reproductions of this art.

5.2 Combination refrigerator-freezers shall be labeled as follows:

5.2.1 The labels specified in 5.1.2 and 5.1.3 shall be folded as indicated in Figures 1 and 3 and hung as a tag on the front of a shelf in the refrigerator compartment or from the inside of the refrigerator compartment door where they may be viewed from a standing position.

5.2.2 The labels specified in 5.1.4 and 5.1.5 shall be attached to the inside of the refrigerator compartment door and shall not be obscured by overhanging shelves or protrusions when viewed from a standing position.

5.2.3 When labels are shown with other information, they shall appear clearly distinct from any other information supplied or displayed by the manufacturer so that the Department of Commerce Energy Conservation Mark on the label cannot reasonably be associated with such other information.

5.2.4 If any model of a given brand of combination refrigerator-freezer is labeled, then every model of that brand shall be labeled. However, these requirements shall not apply to units intended for export or units manufactured prior to the manufacturer's entry into the Program.

5.2.5 For individual units manufactured and packaged prior to a manufacturer's entry into this Program, manufacturers are encouraged to attach appropriate labels, distribute appropriate labels to retailers to be attached to floor display models or other models, or provide point-of-purchase displays as described in 6.4. Manufacturers shall encourage retention of labels on labeled units until such units are delivered to consumers. Manufacturers shall also encourage the use of any point-of-purchase displays that will enhance the usefulness of the labels to the consumers.

6.0 *Use of Program Information in Sales Representations.*

6.1 For each labeled model for which sales representations are made that present quantitative energy consumption or cost of energy information, the listing shall either include a reproduction of the label for that model, or shall in some other format indicate

the total refrigerated volume, energy consumption, cost of energy at 4¢ per kilowatt-hour, type of defrost system, and the ranges of total refrigerated volume and cost of energy appropriate to the listed model. The required information for one or more models may be presented in a table or tables.

6.2 For each labeled model for which sales representations are made that present quantitative energy consumption or cost of energy information, the ranges of cost of energy shown in the representation shall be determined as follows:

6.2.1 The ranges shall be taken from the version of Appendix A in effect 90 days before the press date of the sales representation or from a later version of Appendix A if it can be utilized before the press date of such sales representation.

6.2.2. The ranges shall be taken from the appropriate version of Appendix A using the procedures described in 4.4.

6.3 When labeled models with accompanying quantitative energy consumption or cost of energy information are listed in sales representations, the section in which the models are listed shall contain an explanation of how cost of energy can be calculated and may contain a reproduction of the Department of Commerce Energy Conservation Mark accompanied by the words "Tested in accordance with."

6.4 Legible reproductions of that portion of the label shown in Figures 4, 5, 6, or 7, in any size, may be used on the product, on packaging, in point-of-purchase displays, or in other advertising applications, but such use shall not be a substitute for required labeling.

6.5 When, for a given model, the cost of energy at 4¢ per kilowatt-hour as determined under 4.3.3 is less than the lower limit of the appropriate cost of energy range as determined under 4.4 for use on labels or as determined under 6.2 for use in sales representations, manufacturers are encouraged to utilize this fact in their advertising of that model. This condition could result from introduction of a new or improved model, and in such case would persist until new cost of energy ranges had been issued.

7.0 *Participation in the Program.*

7.1 Manufacturers wishing to participate in the Voluntary Labeling Program for Household Appliances and Equipment to Effect Energy Conservation with respect to combination refrigerator-freezers shall notify the Department of Commerce of intended participation. Unless otherwise ruled by the Secretary, approval for participation by any manufacturer shall automatically be granted upon this notification to the Department. Receipt of this notification shall be acknowledged.

7.2 A manufacturer's notice of intent to participate in the Program with respect to combination refrigerator-freezers shall be in a form substantially like that shown in Appendix B and shall include all points addressed in the form shown in Appendix B.

7.3 Manufacturers shall provide the Department of Commerce, not later than their stated effective date of entry into the Program with respect to combination refrigerator-freezers, a listing of all models to be labeled. Such listing shall include the sales model designation, the energy consumption and cost of energy at 4¢ per kilowatt-hour ratings for each model, and an indication of the grouping of sales models into basic model groups. All appropriate sales models as defined in 5.2.4 shall be included. This listing may be included with the notice of intended participation and shall be addressed to the Assistant Secretary for Science and Technology, U.S. Department of Commerce, Room 3862, Washington, D.C. 20230. This requirement for a listing of models to be labeled may be met by reference to a publicly available directory or listing of combination refrigerator-freezers if such directory or listing contains the required information.

7.4 When a manufacturer's listing of combination refrigerator-freezer models to be labeled or his listing of energy consumption ratings and cost of energy ratings as required under 7.3 is changed by the addition of models or by changes in model designations or ratings, the manufacturer or his agent shall notify the Secretary no later than 30 days after the first shipment of the newly listed or rated production models from his factory. When models are deleted or if the manufacturer terminates his participation in the Program with respect to combination refrigerator-freezers of a given brand name, the manufacturer or his agent shall notify the Secretary no later than 30 days after such a decision is effective. Such notification shall be addressed to the Secretary of Commerce, U.S. Department of Commerce, Room 5851, Washington, D.C. 20230.

7.5 Manufacturers or their agents shall maintain files of test results and calculations on which ratings are based and files of test results and calculations used to verify that the performance of manufactured units is within the tolerances specified in 4.5. Data relating to a given model shall be preserved for a period of two years after production of that model has been terminated, and if requested shall be provided to the Secretary within 30 days of such request.

7.6 Manufacturers or their agents shall transmit required information to the Secretary in concise and readily understandable form. For this purpose, copies of appropriate lists and reports used for other purposes, as for example reports submitted by a manufacturer to the sponsor of a nationally recognized certification program or reports submitted by an independent testing laboratory to such a sponsor or a manufacturer, shall be acceptable.

7.7 Should any combination refrigerator-freezer be tested and found to be improperly rated and labeled as described in 4.5, the manufacturer shall within 30 days of such a finding give notice of non-compliance and a statement of revised ratings in writing to the Secretary and to all distributors or others in the line of distribution who are responsible for sales to dealers or other retail outlets. He shall also within 60 days after such a finding arrange to have corrected labels available for substitution on models currently on display at retail outlets and for those placed on display at a later date and shall see that such outlets are notified through his normal channels of distribution.

8.0 *Termination of Participation.*

8.1 A manufacturer may at any time terminate his participation and responsibilities under the Program with respect to combination refrigerator-freezers of a given brand name by giving written notice to the Secretary that he will discontinue or has discontinued use of the labels on all combination refrigerator-freezers of that brand name. Such notice shall state the effective date of the manufacturer's termination of participation.

8.2 The Department of Commerce upon finding that a manufacturer is not complying with the conditions for participation set forth in this Specification and in the Procedures may terminate upon 30 days notice the manufacturer's participation in the Program: *Provided*, that the manufacturer shall first be given an opportunity to show cause why the participation should not be terminated.

8.3 Upon receipt of a notice of termination, a manufacturer may within 30 days request a hearing under the provisions of 5 U.S.C. 558.

9.0 *Use of Program Information by Other Than Manufacturers.*

9.1 Retail sales organizations that are not manufacturers as defined in 3.2, that sell combination refrigerator-freezers labeled under this Program, and have received appropriate and accurate Program-related information from manufacturers or the Secretary, are specifically encouraged to utilize such information in their sales efforts in the manner prescribed in 9.2.

9.2 Appropriate activities for non-manufacturers include the following:

9.2.1 Use of total refrigerated volume ratings and ranges, energy consumption ratings, cost of energy at 4¢ per kilowatt-hour ratings and ranges, explanations of how cost of energy can be calculated, and reproduction of the Department of Commerce Energy Conservation Mark, under the guidelines described in 6.1, 6.2, and 6.3, in sales representations.

9.2.2 Affixing of labels or appropriate use of point-of-purchase displays, provided by manufacturers under 5.2.5, in sales areas.

9.2.3 Use of reproductions of labels, in the manner described in 6.4, in sales representations.

9.2.4 Advertising of instances where the cost of energy at 4¢ per kilowatt-hour for a given model is less than the lower limit of the appropriate cost of energy range, as described under 6.5.

9.2.5 Distribution of Program information provided by the Department of Commerce. Program information may be obtained from the National Bureau of Standards, 441.00, Washington, D.C. 20234.

10.0 *Amendment.*

This specification is subject to amendment as provided in Section 9.8 of the Procedures, except that Appendix A to this Specification may be updated and published in the FEDERAL REGISTER annually as described in 2.3 of this Specification without first publishing notice of the proposed change in the FEDERAL REGISTER.

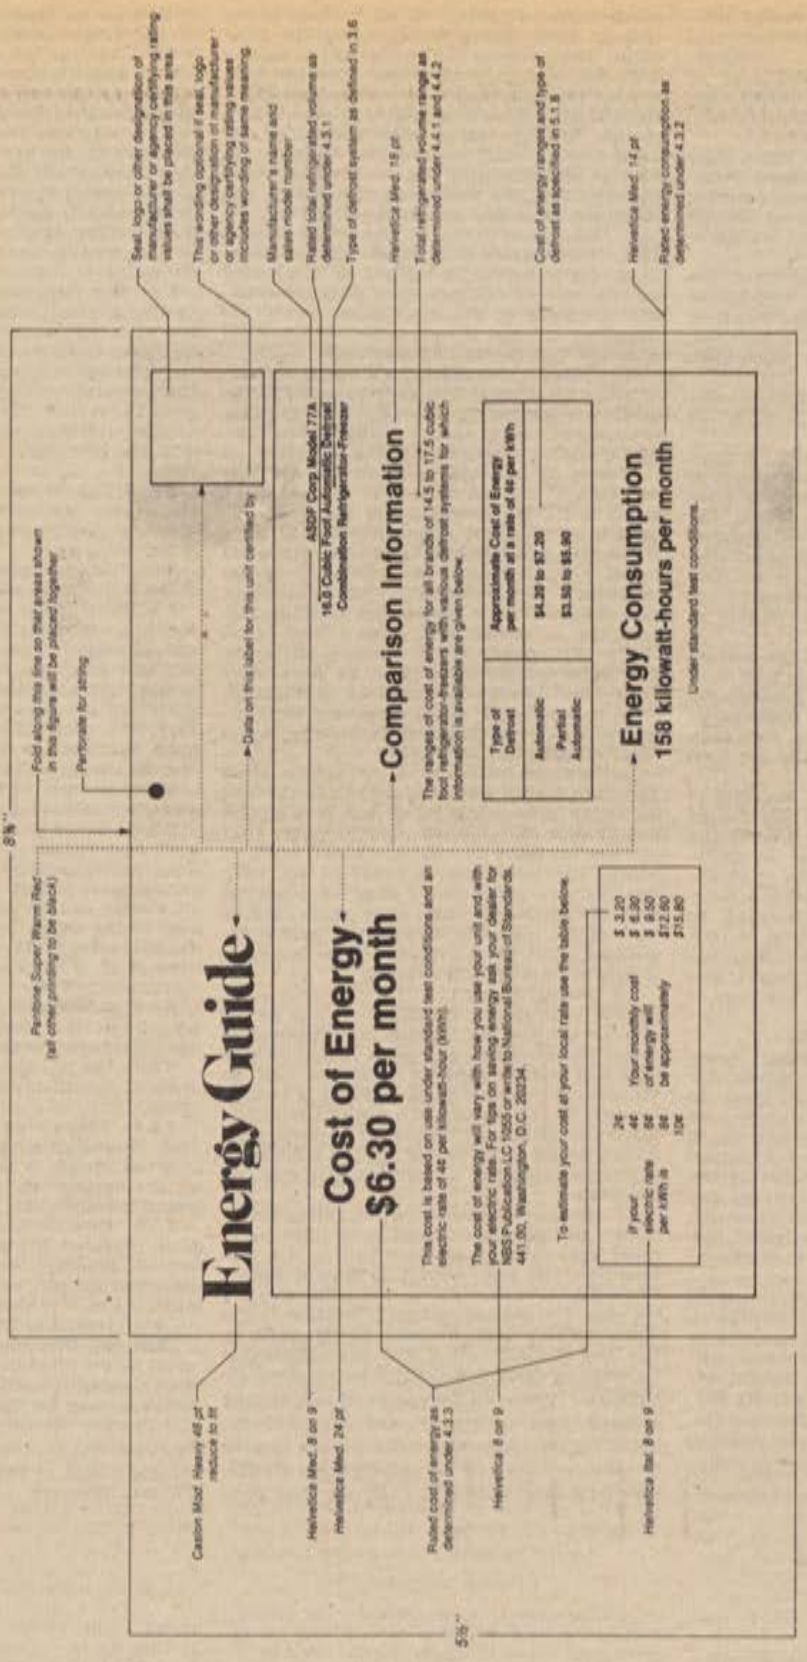

FIGURE 1
Combination Refrigerator-Freezer

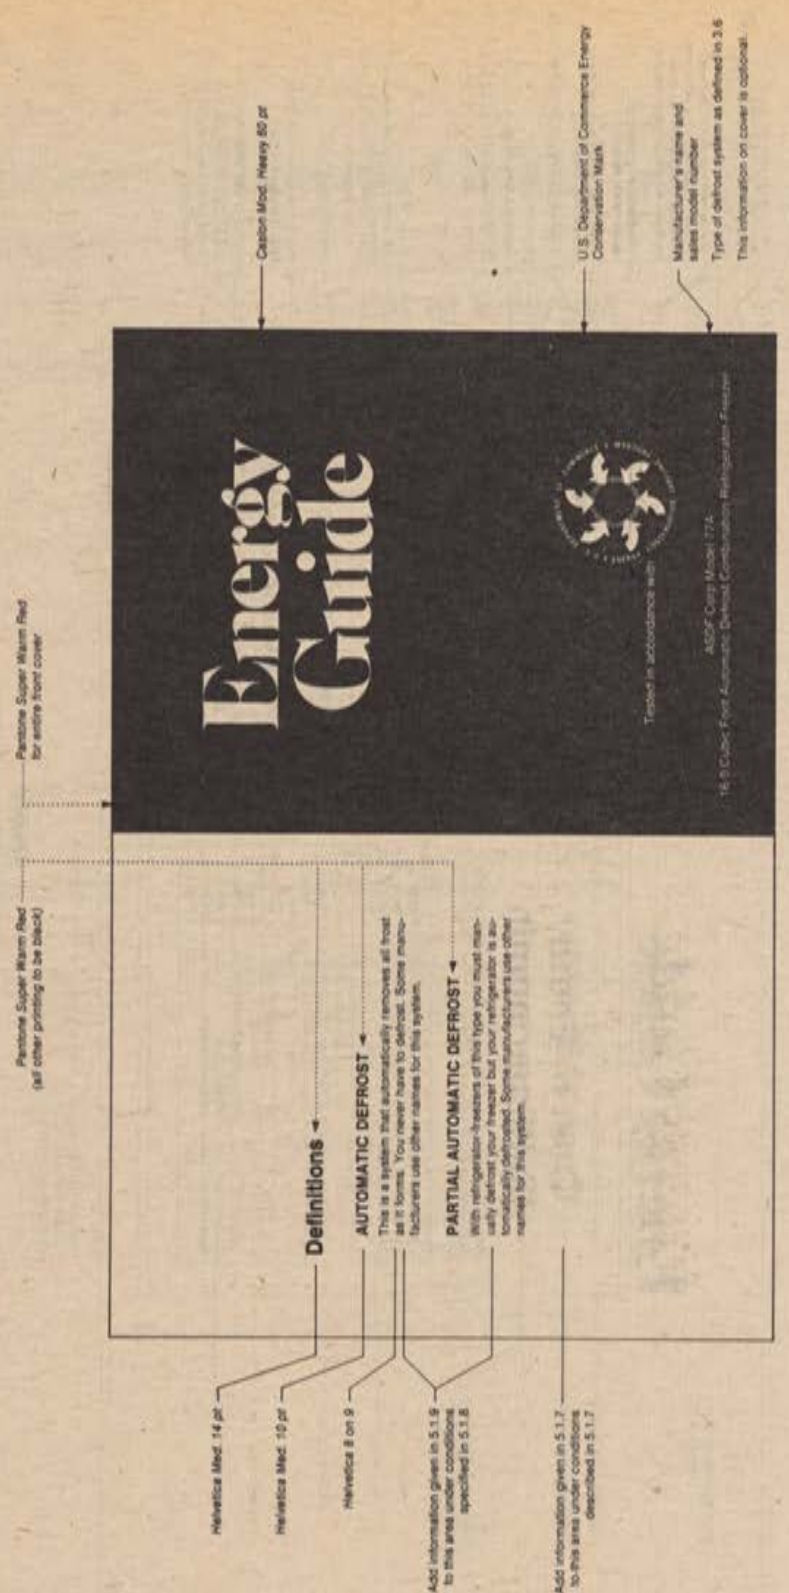

FIGURE 2
Combination Refrigerator-Freezer

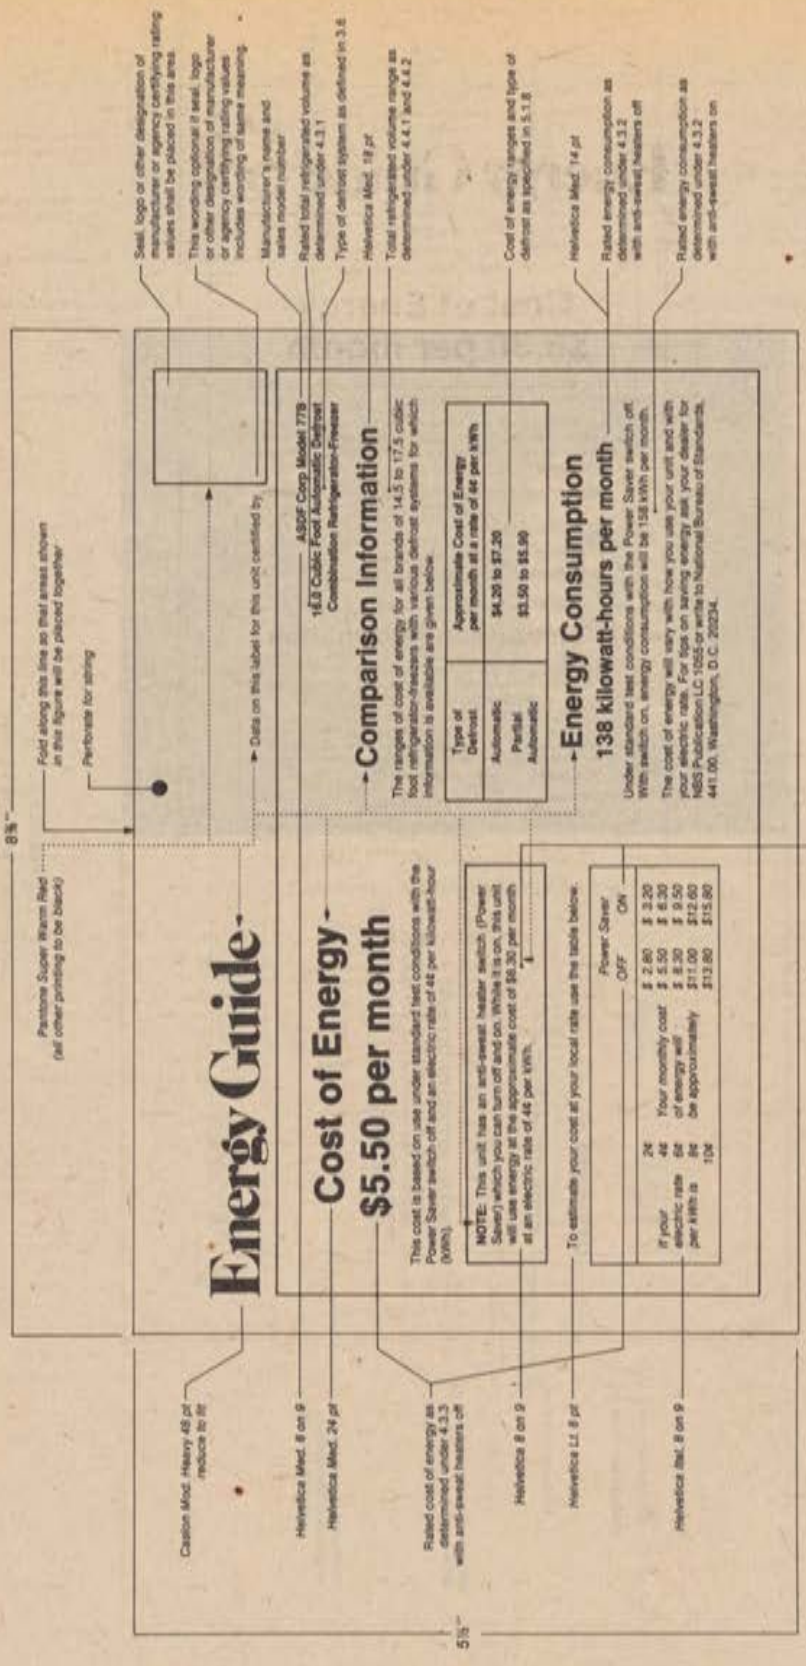

FIGURE 3
Combination Refrigerator-Freezer

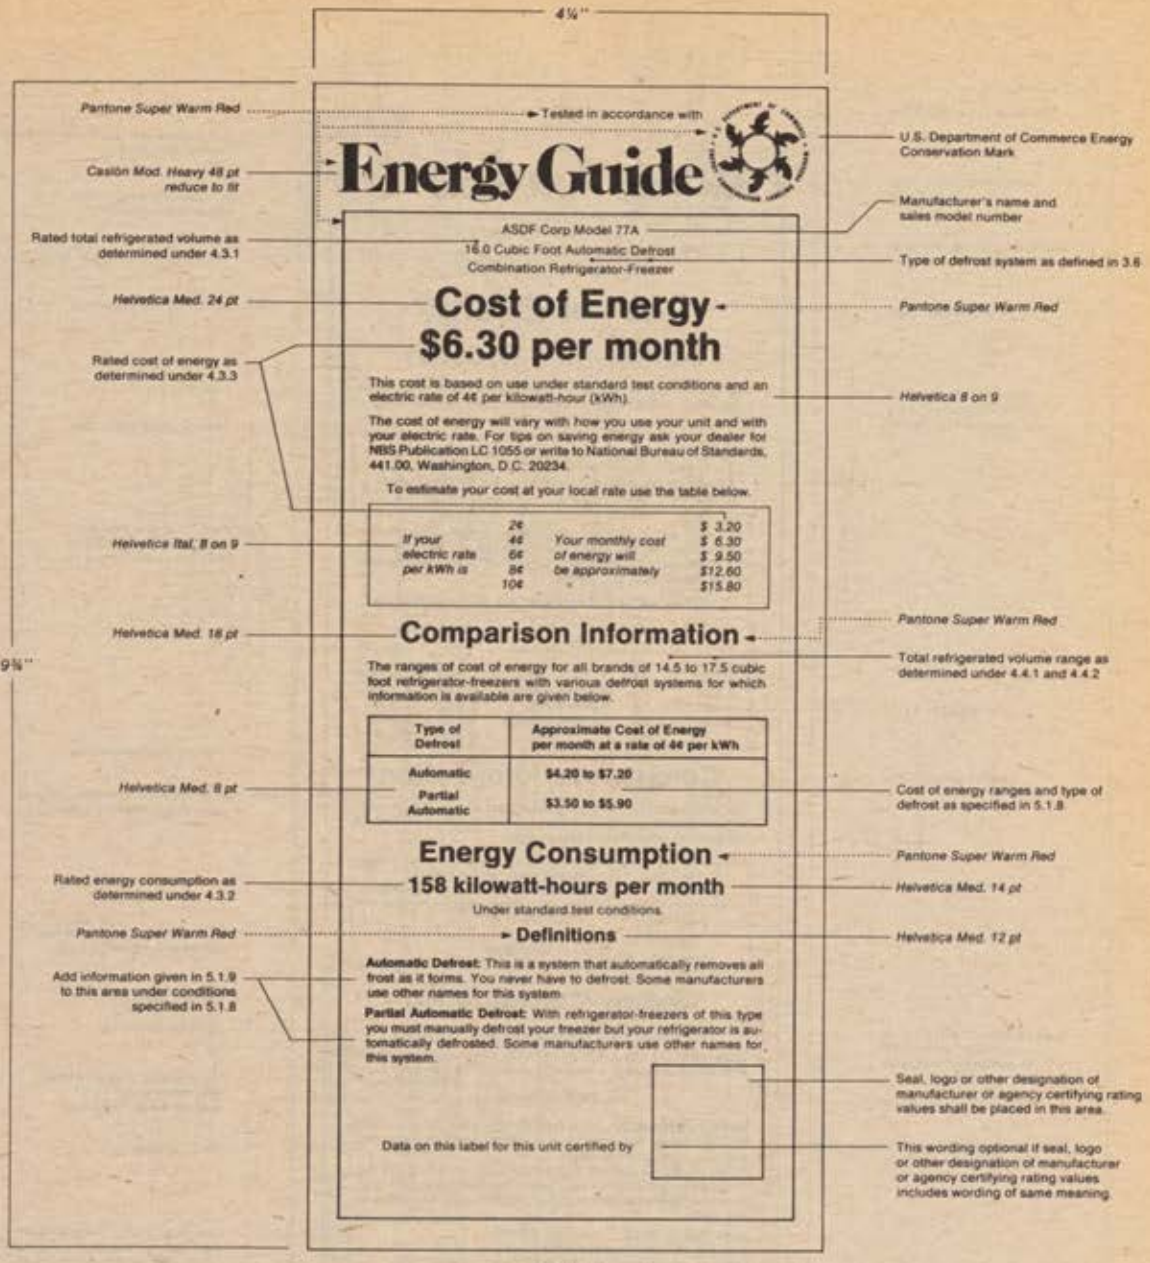

FIGURE 4

Combination Refrigerator-Freezer

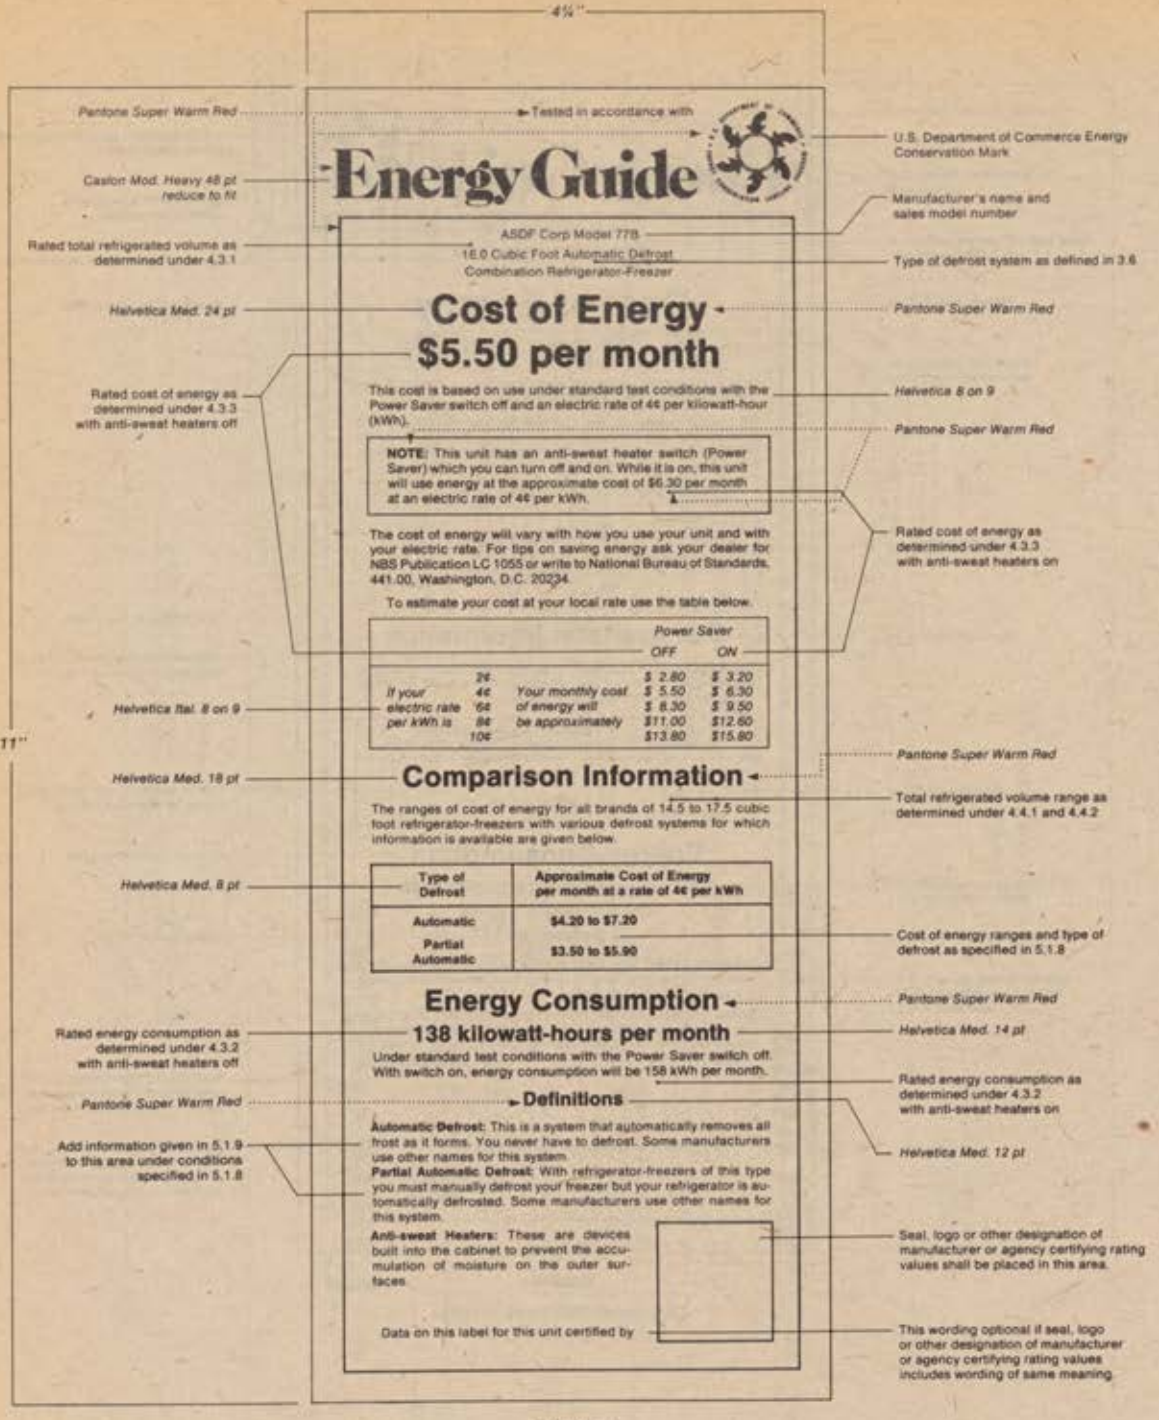

FIGURE 5

Combination Refrigerator-Freezer

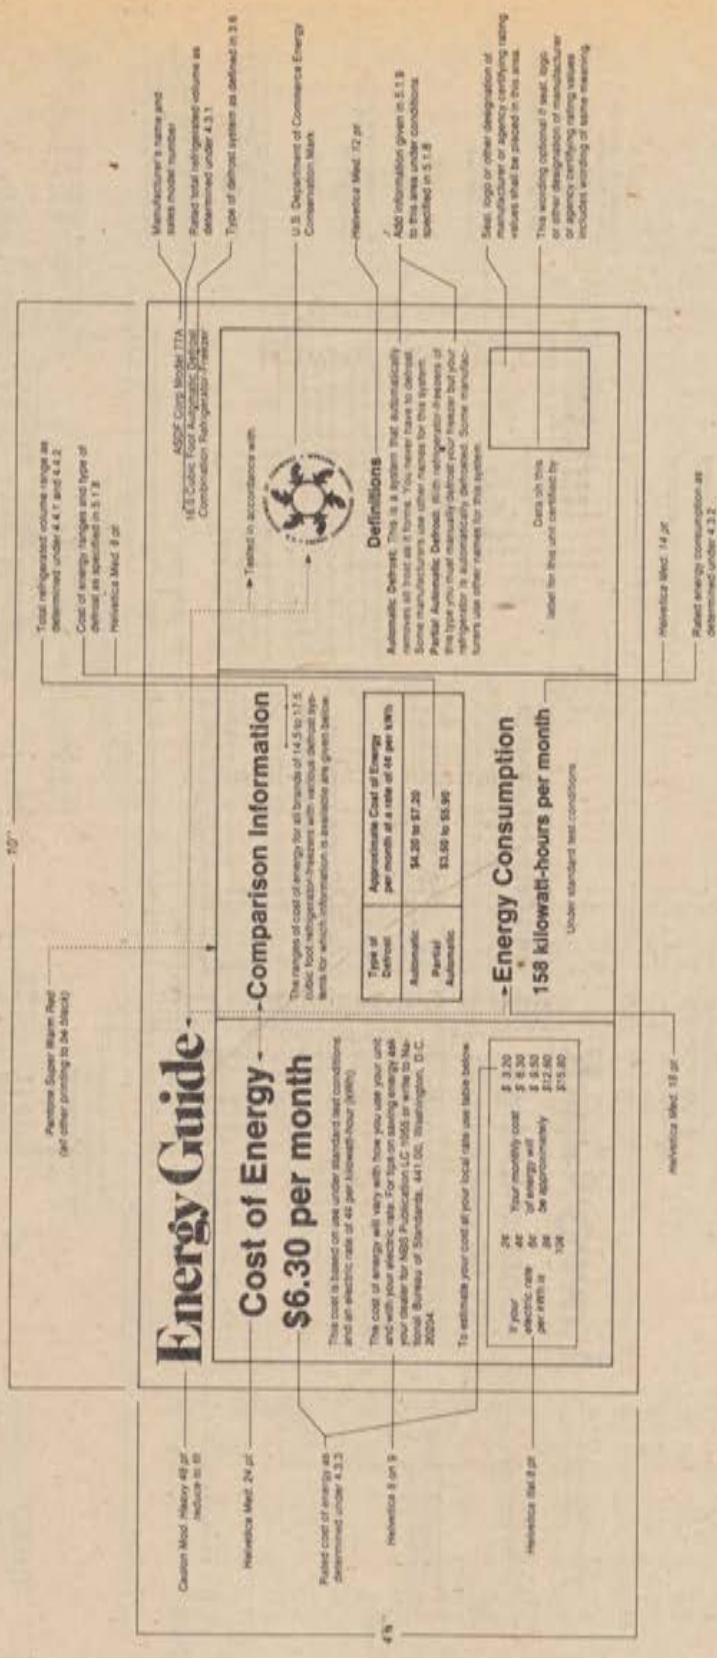

FIGURE 6

Combination Refrigerator-Freezer

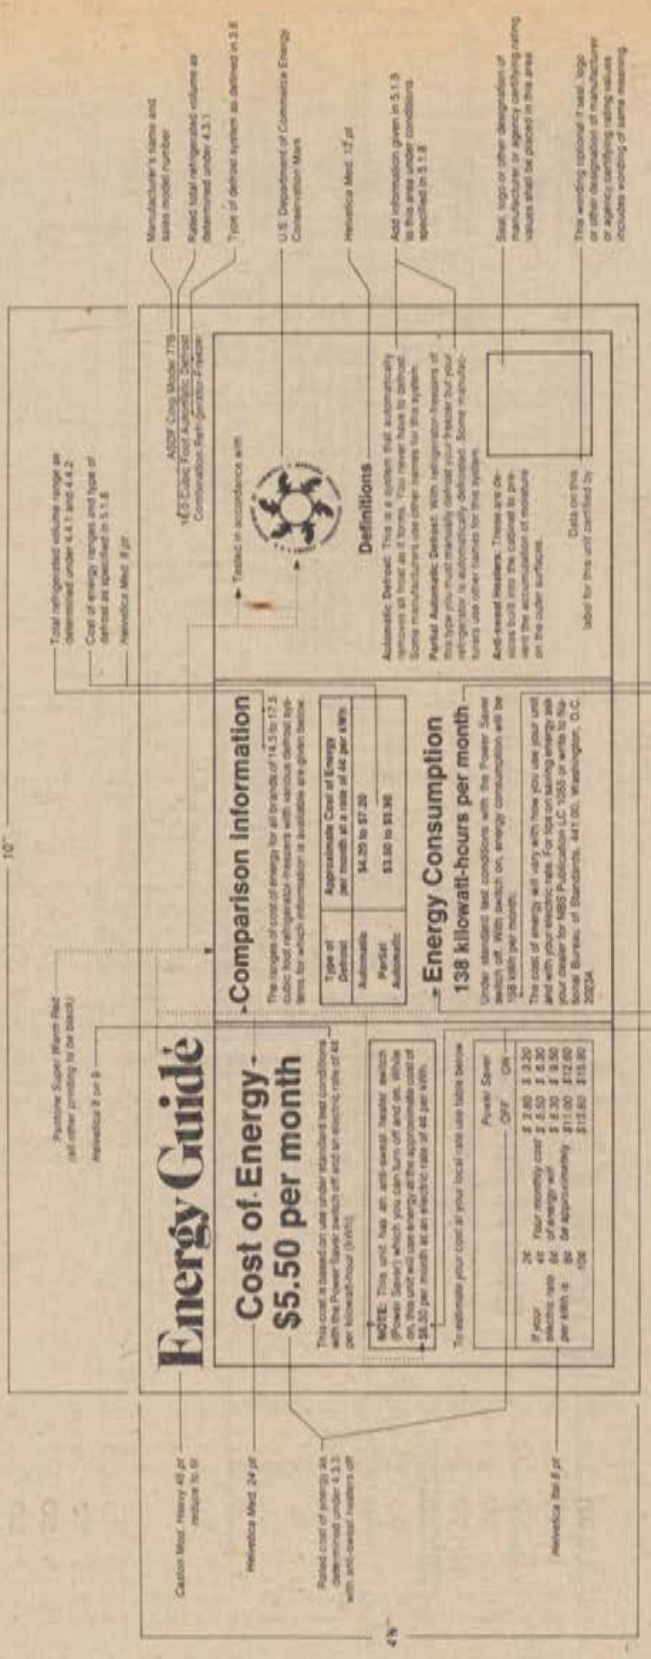

FIGURE 7

Combination Refrigerator-Freezer

VOLUNTARY ENERGY CONSERVATION SPECIFICATION NO. 3-75, FOR COMBINATION REFRIGERATOR-FREEZERS

APPENDIX A: TOTAL REFRIGERATED VOLUME AND COST OF ENERGY RANGES

RATED TOTAL REFRIGERATED VOLUME IN CUBIC FEET	RANGES OF TOTAL REFRIGERATED VOLUME IN CUBIC FEET	*RANGES OF COST OF ENERGY IN DOLLARS PER MONTH AT A RATE OF 4¢ PER KILOWATT-HOUR FOR MODELS WITH			
		PARTIAL AUTOMATIC DEFROST		AUTOMATIC DEFROST	
		Min.	Max.	Min.	Max.
Less than 10.5	11.5 and less				
10.5 to 11.4	9.5 to 12.5				
11.5 to 12.4	10.5 to 13.5				
12.5 to 13.4	11.5 to 14.5				
13.5 to 14.4	12.5 to 15.5				
14.5 to 15.4	13.5 to 16.5				
15.5 to 16.4	14.5 to 17.5				
16.5 to 17.4	15.5 to 18.5				
17.5 to 18.4	16.5 to 19.5				
18.5 to 19.4	17.5 to 20.5				
19.5 to 20.4	18.5 to 21.5				
20.5 to 21.4	19.5 to 22.5				
21.5 to 22.4	20.5 to 23.5				
22.5 to 23.4	21.5 to 24.5				
23.5 to 24.4	22.5 to 25.5				
24.5 to 25.4	23.5 to 26.5				
25.5 to 26.4	24.5 to 27.5				
26.5 to 27.4	25.5 to 28.5				
27.5 to 28.4	26.5 to 29.5				
28.5 to 29.4	27.5 to 30.5				
29.5 and over	28.5 and over				

*Cost of energy ranges include both the lowest values obtainable with anti-sweat heaters in their lowest energy consuming condition and the highest energy value obtainable with anti-sweat heaters at their highest energy consuming condition, for those models that have anti-sweat heater switches.

VOLUNTARY ENERGY CONSERVATION SPECIFICATION NO. 3–75, FOR COMBINATION REFRIGERATOR-FREEZERS

APPENDIX B: FORM FOR MANUFACTURER'S NOTICE OF INTENT TO PARTICIPATE IN THE PROGRAM WITH RESPECT TO COMBINATION REFRIGERATOR-FREEZERS

Assistant Secretary for Science and Technology, U.S. Department of Commerce, Room 3862, Washington, D.C. 20230.

(Name of Corporation) intends to participate in the Department of Commerce Voluntary Labeling Program with respect to combination refrigerator-freezers. Accordingly, (Name of Corporation) agrees to abide by all conditions for participation as set forth in the Procedures for a Voluntary Labeling Program for Household Appliances and Equipment to Effect Energy Conservation, 15 CFR Part 9, and Voluntary Energy Conservation Labeling Specification No. 3–75, for Combination Refrigerator-Freezers, including:

1. Conduct required tests (4.0).
2. Provide required labels (5.0).
3. Provide required information in sales representations (6.0).
4. Provide list of models to be labeled (7.3).
5. Provide notice of model changes (7.4).
6. Maintain required files (7.5).
7. Submit test data on request (7.6).
8. Notify appropriate parties in case of incorrect labeling (7.7).
9. Provide corrected labels when required (7.7).

(Numbers in parentheses refer to sections of labeling specification.)

The effective date for participation of (Name of Corporation) in the Program, after which all newly manufactured combination refrigerator-freezers will be labeled, is ----------

(DATE)

(SIGNATURE)

(CORPORATE TITLE)

VOLUNTARY ENERGY CONSERVATION SPECIFICATION NO. 3-75, FOR COMBINATION REFRIGERATOR-FREEZERS

APPENDIX C: OPTIONAL FORMAT FOR ENERGY CONSUMPTION PLOTTING FOR SPECIAL CASES

Multiple Control Household Combination
Refrigerator-Freezer
whose average freezer temperature is always less than 5° F
Format for plotting points and reading
results to be reported

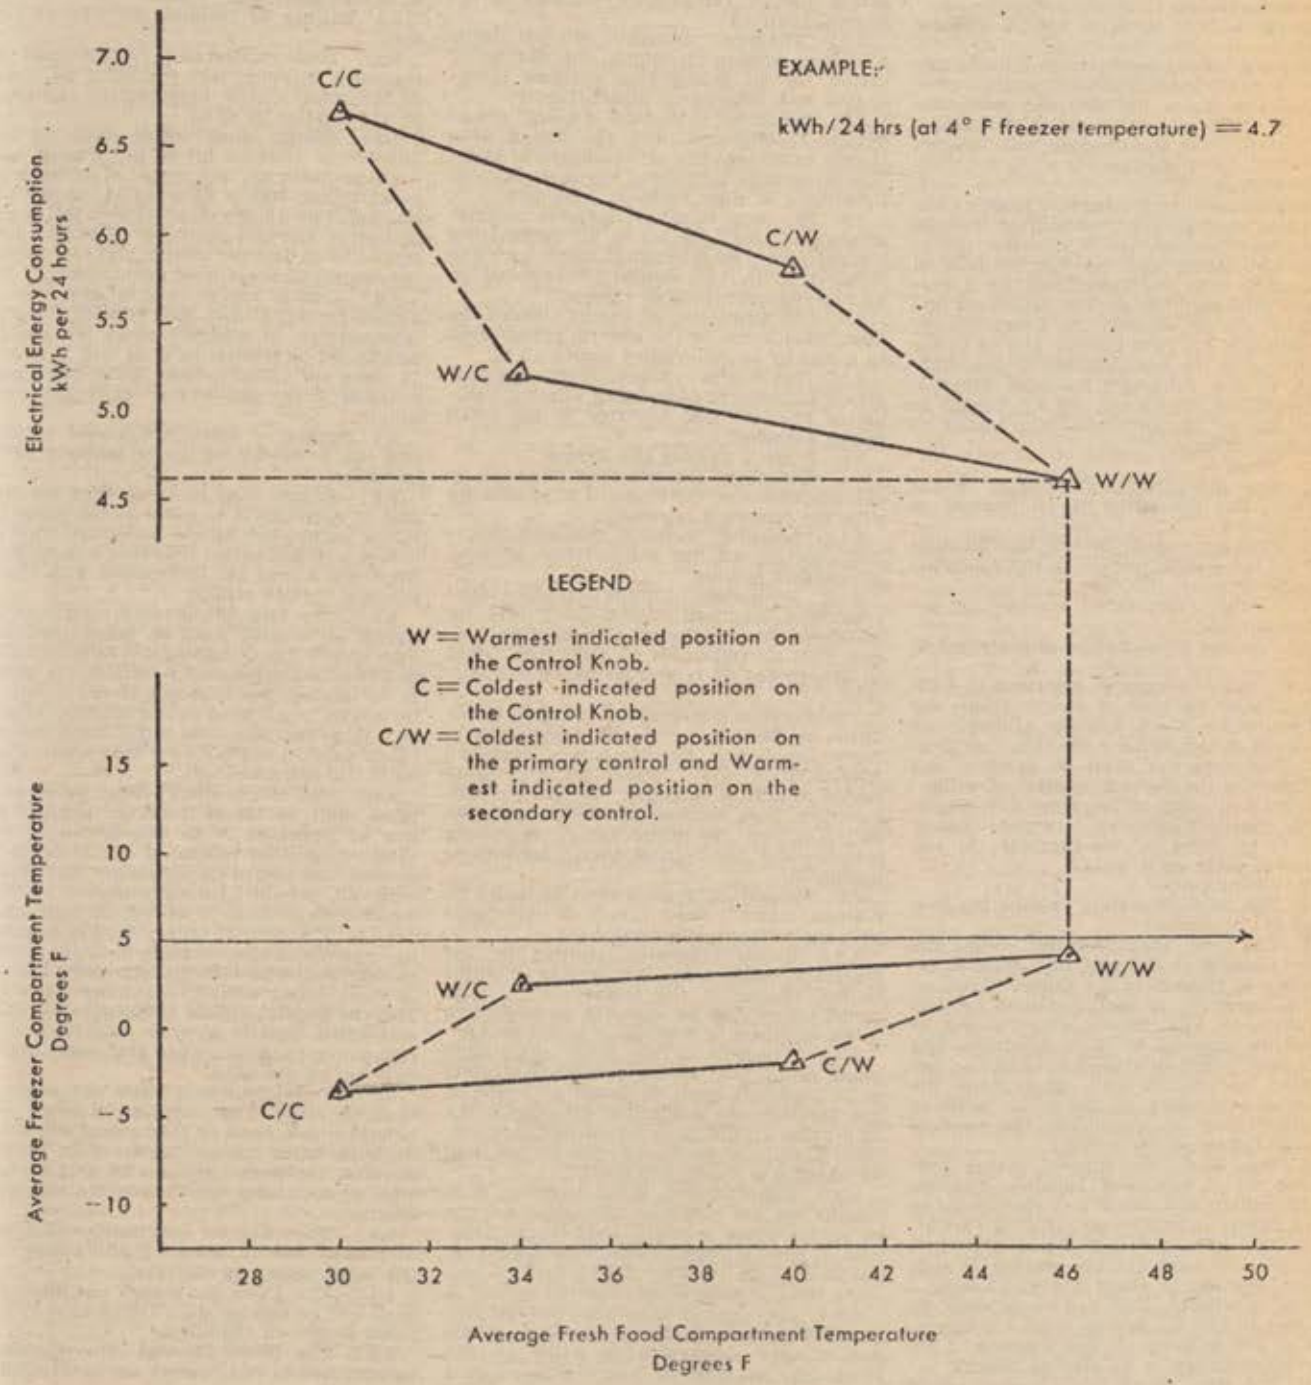

VOLUNTARY ENERGY CONSERVATION SPECIFICATION NO. 4–75, FOR FREEZERS

Sec.
1.0 Purpose.
2.0 Scope.
3.0 Definitions.
4.0 Product Testing and Rating.
5.0 Product Labeling.
6.0 Use of Program Information in Sales Representations.
7.0 Participation in the Program.
8.0 Termination of Participation.
9.0 Use of Program Information by Other Than Manufacturers.
10.0 Amendment.
Figures 1, 2, 3, 4, 5, 6, and 7—Freezer Labels
Appendix A—Total Refrigerated Volume and Cost of Energy Ranges
Appendix B—Form for Manufacturer's Notice of Intent to Participate in the Program with Respect to Freezers

1.0 *Purpose.*

The purpose of this Voluntary Energy Conservation Specification, hereinafter referred to as "Specification," is to establish procedures for testing and labeling freezers in compliance with the Procedures for a Voluntary Labeling Program for Household Appliances and Equipment to Effect Energy Conservation (15 CFR Part 9) and to define requirements for participation by manufacturers in the Voluntary Labeling Program for Household Appliances and Equipment to Effect Energy Conservation with regard to that product class.

2.0 *Scope.*

2.1 This Specification shall apply to the product class consisting of all freezers as defined in 3.4.

2.2 Freezers covered by this Specification shall be rated with respect to the following characteristics:

2.2.1 Total refrigerated volume as described in 4.3.1.

2.2.2 Energy consumption as described in 4.3.2.

2.2.3 Cost of energy as described in 4.3.3.

2.3 Values for cost of energy ranges for all freezers for which data are available are contained in Appendix A to this Specification. This appendix shall be updated and published in the Federal Register on an annual basis starting in January 1977. Copies of this appendix or updated versions thereof shall be provided by the Secretary to any interested party upon request.

3.0 *Definitions.*

3.1 The term "Secretary" means the Secretary of Commerce.

3.2 The term "manufacturer" means any person engaged in the manufacturing or assembling of freezers in the United States, or in the importing of such products for sale or resale, or any person whose brand or trademark appears on such products who owns such brand or trademark and has authorized its use on such product, if the brand or trademark of the person actually manufacturing or assembling the product does not appear on the product.

3.3 The term "Procedures" means Procedures for a Voluntary Labeling Program for Household Appliances and Equipment to Effect Energy Conservation (15 CFR Part 9).

3.4 The term "freezer" means a cabinet designed as a unit for the storage of food at temperatures of about 0°F and having a control or controls that can be adjusted by the user to give an average freezer temperature of 0°F or below. It has a source of refrigeration driven by an electric motor.

3.5 The term "basic model group" means all freezers actually manufactured or assembled by one manufacturer and having the same total refrigerated volume and energy consumption. A basic model group may contain one or more members. Members of a basic model group may differ in details that do not affect total refrigerated volume or energy consumption as determined under 4.3. Subject to the foregoing, acceptable differences include, but are not limited to, variations in trim, color, sales model number, or brand name, or the presence of some special features.

3.6 The term "defrost system" means the components and/or procedures by which frost is removed from refrigerated surfaces.

3.6.1 The term "manual defrost" means a defrost system in which the defrosting action for all refrigerated surfaces is initiated manually.

3.6.2 The term "automatic defrost" means a defrost system in which the defrosting action for all refrigerated surfaces is initiated and terminated automatically.

3.7 The term "anti-sweat heaters" means devices incorporated into the design of a freezer to prevent the accumulation of moisture on exterior surfaces of the cabinet under conditions of high ambient humidity.

3.8 The term "total refrigerated volume" means the total volume of all refrigerated compartments as determined under 4.3.1 and referred to in the standard referenced in 4.1.1 as "net refrigerated volume."

3.9 The term "cost of energy" means the approximate cost of the electric energy used in a month as determined under 4.3.3.

3.10 The term "sales representation" means any printed advertising, offering, catalog or the like that pertains to the retail sale of a freezer.

4.0 *Product Testing and Rating*

4.1 Samples of freezers shall be tested by manufacturers or their agents in accordance with the following standards:

4.1.1 American National Standard B38.1–1970, Section 4.2, for computation of total refrigerated volume.

4.1.2 Association of Home Appliance Manufacturers Standard HRF–2–ECFT–1974 for measurement of energy consumption, except that all references to ANSI B38.1 shall be interpreted as references to ANSI B38.1–1970.

The following paragraph is required in addition to Section 4.1 of the Association of Home Appliance Manufacturers Standard HRF–2–ECFT–1974: "When an anti-sweat heater switch is provided, the energy consumption tests shall be conducted with the switch in both the lowest energy consuming position and the highest energy consuming position."

4.2 Samples of freezers shall be tested by manufacturers or their agents in accordance with the following requirements:

4.2.1 Unless otherwise required by the Secretary under 4.2.5, test results obtained in the testing of one member of a basic model group may be accepted as applicable to all members of that basic model group.

4.2.2 Sufficient units from each basic model group, that are representative of units to be produced, shall be tested according to the methods and procedures specified in 4.1 to provide a valid basis for determining ratings. Results of tests and calculations shall be retained as required under 7.5.

4.2.3 Manufacturers shall maintain such quality control programs, including testing, as are necessary to insure that the performance of units shipped is within the tolerances specified in 4.5. Results of tests and calculations shall be retained as required under 7.5.

4.2.4 Certification programs that are open to all manufacturers and that pertain to the performance characteristics listed on the label may be used by manufacturers as a means of verifying that the performance of the units shipped is within the tolerances specified in 4.5. Results of tests and calculations shall be retained as required under 7.5.

4.2.5 In addition to the testing required under 4.2.2 and 4.2.3, the Secretary may upon acquisition of evidence of possible mislabeling require that one or more units of any specified model, selected at random from among recent production units, be tested by the manufacturer or his agent according to the methods and conditions specified in 4.1. Such testing shall be performed at the manufacturer's expense and the resulting test data and calculations shall be provided to the Secretary within 60 days of receipt by the manufacturer of such a request. This requirement does not preclude the Department of Commerce from testing or having tested at its own expense any freezer.

4.3 Ratings of freezers shall be as follows:

4.3.1 Total refrigerated volume shall be expressed in cubic feet and shall be based on the result of the measurement and computation called for in 4.1.1.

4.3.2 Energy consumption shall be expressed in kilowatt-hours per month and shall be based on the result of the energy consumption test or tests called for in 4.1.2, multiplied by 0.9, which provides a rating expressed in kilowatt-hours per 24 hours, multiplied by 30 days per month, and rounded to the nearest kilowatt-hour per month.

4.3.3 Cost of energy shall be expressed in dollars per month and shall equal the energy consumption in kilowatt-hours per month multiplied by electric rates of 2, 4, 6, 8, and 10 cents per kilowatt-hour, these costs each rounded to the nearest one-tenth dollar per month.

4.4 Ranges of total refrigerated volume and cost of energy for use on labels shall be as follows:

4.4.1 Ranges shall be taken from the version of Appendix A in effect at the time the labels are applied, except that labels applied within a 90-day period following a revision of Appendix A need not be replaced with labels showing the new ranges.

4.4.2 The total refrigerated volume range shown on a label shall be taken from the appropriate line of Appendix A as determined by the total refrigerated volume of the model to be labeled. For example, if the model to be labeled has a total refrigerated volume of 15.3 cubic feet, the total refrigerated volume range used on the label for that model shall be 13.5 to 16.5 cubic feet.

4.4.3 The cost of energy range shown on a label shall be taken from the appropriate line of Appendix A as determined by the total refrigerated volume of the model to be labeled. The cost of energy ranges for freezers with all defrost systems available in this volume range shall be shown on each label.

4.4.4 The cost of energy ranges as given in Appendix A shall include both the lowest values obtainable with the anti-sweat heaters at their lowest energy consuming condition and the highest values obtainable with the anti-sweat heaters at their highest energy consuming condition when anti-sweat heater switches are provided.

4.5 All members of a basic model group shall be held to be improperly rated and labeled if two units of that group, randomly for both units, the ratings based on the reselected, are tested under 4.2.4 or 4.2.5 and sults of such tests fall outside the following limits:

4.5.1 The value for total refrigerated volume shall not be less than 98.5 percent of the value shown on the label.

4.5.2 The value for energy consumption shall not be greater than 110 percent of the value shown on the label.

4.5.3 The values for cost of energy shall be accurate to the nearest one-tenth dollar per month.

5.0 *Product Labeling.*

5.1 The design of labels shall be as follows:

5.1.1 The design of labels shall be as shown in Figures 1 through 7 at the end of this Specification. Except as provided in 5.1.6 through 5.1.11, no marks or information other than that indicated in Figures 1 through 7 shall be placed within the border of the labels. The size of the labels and sizes of type shall be as shown or a proportional enlargement of the sizes indicated.

5.1.2 The design of labels for units without a switch which allows user control of the anti-sweat heaters, and which are to be attached as specified in 5.2.1, shall be as shown in Figures 1 and 2.

5.1.3 The design of labels for units with a switch which allows user control of the anti-sweat heaters, and which are to be attached as specified in 5.2.1, shall be as shown in Figures 2 and 3.

5.1.4 The design of labels for units without a switch which allows user control of the anti-sweat heaters, and which are to be attached as specified in 5.2.2, shall be as shown in Figure 4 or 6.

5.1.5 The design of labels for units with a switch which allows user control of the anti-sweat heaters, and which are to be attached as specified in 5.2.2, shall be as shown in Figure 5 or 7.

5.1.6 In cases where a manufacturer labels his anti-sweat heater switch with nomenclature such as "Economizer" or "Power Economizer," this nomenclature may be substituted for the term "Power Saver" in the note on the label, in the column heading in the cost table, and in the explanations of energy consumption and cost of energy. It may not be substituted for the term "anti-sweat heater switch" in the note on the label or in the definition. In the second sentence of the note, in the column headings in the cost table, and in the energy consumption section, the term "off" may be substituted for "on" and the term "on" substituted for "off" when the anti-sweat heater is activated with the switch in the "off" position. In those cases where the switch has more than one position of activation, the second sentence in the energy consumption section may reflect such conditions by such wordage as, "while switched to the highest energy consumption position this unit will use ____ kWh per month." In these cases, the cost values in the note and the highest energy value in the energy consumption section will reflect conditions with the switch in the highest position. Other variations in the wording to reflect switch positions, activations, and nomenclatures peculiar to specific models may be used only after prior clearance by the Assistant Secretary for Science and Technology, U.S. Department of Commerce, Room 3862, Washington, D.C. 20230.

5.1.7 When the labeled freezer is equipped with an anti-sweat heater switch, the following shall be added to the definitions shown in Figure 2 in the same style of lettering:

ANTI-SWEAT HEATERS

These are devices built into the cabinet to prevent the accumulation of moisture on the outer surfaces.

5.1.8 The range or ranges of cost of energy as determined under 4.4.3 and 4.4.4 for the type or types of defrost system as indicated in Appendix A for freezers in the same range of total refrigerated volume as the labeled unit shall be shown as indicated in the appropriate figure for the label design used.

5.1.9 The definition of each type of defrost system as specified in 5.1.8 shall be given on the label as indicated in the appropriate figure and shall be as stated below:

AUTOMATIC DEFROST

This is a system that automatically removes all frost as it forms. You never have to defrost. Some manufacturers use other names for this system.

MANUAL DEFROST

This type of refrigeration has no provision for automatic defrosting. You must remove frost.

5.1.10 Minor variations in the appearance of labels, that may be required for computerized printing techniques, may be requested by application to the Assistant Secretary for Science and Technology, U.S. Department of Commerce, Room 3862, Washington, D.C. 20230. Such variations shall be limited to changes in the type style or type size used to indicate values of ratings or ranges, model numbers, or other label elements that change from model to model. Applications for change shall include an example of the proposed change.

5.1.11 When two or more models having the same brand name have identical ratings, more than one model number may be shown on the label. The size of the label may be increased to accommodate such additional model number listings.

5.1.12 Labels shall be printed on white stock. The areas so indicated in Figures 1 through 7 shall be printed in *Pantone Super Warm Red*. The seal or logotype of the certifying agency shall be printed in any legible color or colors. All other printing shall be in black.

5.1.13 Camera-ready art suitable for printing the labels, but not including numerical ratings, model numbers, or the seal, logotype, or other designation of the certifying agency, shall be provided by the Secretary to any manufacturer upon request. Actual labels shall be accurate reproductions of this art.

5.2 Freezers shall be labeled as follows:

5.2.1 The labels for upright freezers specified in 5.1.2 and 5.1.3 shall be folded as indicated in Figures 1 and 3 and hung as a tag on the front of a shelf or from the inside of the door where they may be viewed from a standing position. The labels for chest type freezers specified in 5.1.2 and 5.1.3 shall be folded as indicated in Figures 1 and 3 and hung as a tag to the inside of the lid in such a manner as to be easily read without detaching.

5.2.2 The labels specified in 5.1.4 and 5.1.5 shall be attached to the inside of the upright freezer compartment door and shall not be obscured by overhanging shelves or protrusions when viewed from a standing position. For chest type freezers on which the lid opens 75° or more, the appropriate label may be attached to the inside of the lid with adhesive.

5.2.3 When labels are shown with other information, they shall appear clearly distinct from any other information supplied or displayed by the manufacturer so that the Department of Commerce Energy Conservation Mark on the label cannot reasonably be associated with such other information.

5.2.4 If any model of a given brand of freezer is labeled, then every model of that brand shall be labeled. However, these requirements shall not apply to units intended for export or units manufactured prior to the manufacturer's entry into the Program.

5.2.5 For individual units manufactured and packaged prior to a manufacturer's entry into this Program, manufacturers are encouraged to attach appropriate labels, distribute appropriate labels to retailers to be attached to floor display models or other models, or provide point-of-purchase displays as described in 6.4. Manufacturers shall encourage retention of labels on labeled units until such units are delivered to consumers. Manufacturers shall also encourage the use of any point-of-purchase displays that will enhance the usefulness of the labels to the consumers.

6.0 *Use of Program Information in Sales Representations*

6.1 For each labeled model for which sales representations are made that present quantitative energy consumption or cost of energy information, the listing shall either include a reproduction of the label for that model, or shall in some other format indicate the total refrigerated volume, energy consumption, cost of energy at 4¢ per kilowatt-hour, type of defrost system, and the ranges of total refrigerated volume and cost of energy appropriate to the listed model. The required information for one or more models may be presented in a table or tables.

6.2 For each labeled model for which sales representations are made that present quantitative energy consumption or cost of energy information, the ranges of cost of energy shown in the representation shall be determined as follows:

6.2.1 The ranges shall be taken from the version of Appendix A in effect 90 days before the press date of the sales representation or from a later version of Appendix A if it can be utilized before the press date of such sales representation.

6.2.2 The ranges shall be taken from the appropriate version of Appendix A using the procedures described in 4.4.

6.3 When labeled models with accompanying quantitative energy consumption or cost of energy information are listed in sales representations, the section in which the models are listed shall contain an explanation of how cost of energy can be calculated and may contain a reproduction of the Department of Commerce Energy Conservation Mark accompanied by the words "Tested in accordance with."

6.4 Legible reproductions of that portion of the label shown in Figures 4, 5, 6, or 7, in any size, may be used on the product, on packaging, in point-of-purchase displays, or in other advertising applications, but such use shall not be a substitute for required labeling.

6.5 When, for a given model, the cost of energy at 4¢ per kilowatt-hour as determined under 4.3.3 is less than the lower limit of the appropriate cost of energy range as determined under 4.4 for use on labels or as determined under 6.2 for use in sales representations, manufacturers are encouraged to utilize this fact in their advertising of that model. This condition could result from introduction of a new or improved model, and in such case would persist until new cost of energy ranges had been issued.

7.0 *Participation in the Program*

7.1 Manufacturers wishing to participate in the Voluntary Labeling Program for Household Appliances and Equipment to Effect Energy Conservation with respect to freezers shall notify the Department of Commerce of intended participation. Unless otherwise ruled by the Secretary, approval for participation by any manufacturer shall automatically be granted upon this notification to the Department. Receipt of this notification shall be acknowledged.

7.2 A manufacturer's notice of intent to participate in the Program with respect to freezers shall be in a form substantially like that shown in Appendix B and shall include all points addressed in the form shown in Appendix B.

7.3 Manufacturers shall provide the Department of Commerce, not later than their stated effective date of entry into the Program with respect to freezers, a listing of all models to be labeled. Such listing shall include the sales model designation, the energy consumption and cost of energy at 4¢ per kilowatt-hour ratings for each model, and an indication of the grouping of sales models into basic model groups. All appropriate sales models as defined in 5.2.4 shall be included. This listing may be included with the notice

of intended participation and shall be addressed to the Assistant Secretary for Science and Technology, U.S. Department of Commerce, Room 3862, Washington, D.C. 20230. This requirement for a listing of models to be labeled may be met by reference to a publicly available directory or listing of freezers if such directory or listing contains the required information.

7.4 When a manufacturer's listing of freezers models to be labeled or his listing of energy consumption ratings and cost of energy ratings as required under 7.3 is changed by the addition of models or by changes in model designations or ratings, the manufacturer or his agent shall notify the Secretary no later than 30 days after the first shipment of the newly listed or rated production models from his factory. When models are deleted or if the manufacturer terminates his participation in the Program with respect to freezers of a given brand name, the manufacturer or his agent shall notify the Secretary no later than 30 days after such a decision is effective. Such notification shall be addressed to the Secretary of Commerce, U.S. Department of Commerce, Room 5851, Washington, D.C. 20230.

7.5 Manufacturers or their agents shall maintain files of test results and calculations on which ratings are based and files of test results and calculations used to verify that the performance of manufactured units is within the tolerances specified in 4.5. Data relating to a given model shall be preserved for a period of two years after production of that model has been terminated, and if requested shall be provided to the Secretary within 30 days of such request.

7.6 Manufacturers or their agents shall transmit required information to the Secretary in concise and readily understandable form. For this purpose, copies of appropriate lists and reports used for other purposes, as for example reports submitted by a manufacturer to the sponsor of a nationally recognizd certification program or reports submitted by an independent testing laboratory to such a sponsor or a manufacturer, shall be acceptable.

7.7 Should any freezer be tested and found to be improperly rated and labeled as described in 4.5, the manufacturer shall within 30 days of such a finding give notice of non-compliance and a statement of revised ratings in writing to the Secretary and to all distributors or others in the line of distribution who are responsible for sales to dealers or other retail outlets. He shall also within 60 days after such a finding arrange to have corrected labels available for substitution on models currently on display at retail outlets and for those placed on display at a later date and shall see that such outlets are notified through his normal channels of distribution.

8.0 *Termination of Participation*

8.1 A manufacturer may at any time terminate his participation and responsibilities under the Program with respect to freezers of a given brand name by giving written notice to the Secretary that he will discontinue or has discontinued use of the labels on all freezers of that brand name. Such notice shall state the effective date of the manufacturer's termination of participation.

8.2 The Department of Commerce upon finding that a manufacturer is not complying with the conditions for participation set forth in this Specification and in the Procedures may terminate upon 30 days notice the manufacturer's participation in the Program: *Provided*, that the manufacturer shall first be given an opportunity to show cause why the participation should be terminated.

8.3 Upon receipt of a notice of termination, a manufacturer may within 30 days request a hearing under the provisions of 5 U.S.C. 558.

9.0 *Use of Program Information by Other Than Manufacturers*

9.1 Retail sales organizations that are not manufacturers as defined in 3.2, that sell freezers labeled under this Program, and have received appropriate and accurate Program-related information from manufacturers of the Secretary, are specifically encouraged to utilize such information in their sales efforts in the manner prescribed in 9.2.

9.2 Appropriate activities for non-manufacturers include the following:

9.2.1 Use of total refrigerated volume ratings and ranges, energy consumption ratings cost of energy at 4¢ per kilowatt-hour ratings and ranges, explanations of how cost of energy can be calculated, and reproduction of the Department of Commerce Energy Conservation Mark, under the guidelines described in 6.1, 6.2, and 6.3, in sales representations.

9.2.2 Affixing of labels or appropriate use of point-of-purchase displays, provided by manufacturers under 5.2.5, in sales areas.

9.2.3 Use of reproductions of labels, in the manner described in 6.4, in sales representations.

9.2.4 Advertising of instances where the cost of energy at 4¢ per kilowatt-hour for a given model is less than the lower limit of the appropriate cost of energy range, as described under 6.5.

9.2.5 Distribution of Program information provided by the Department of Commerce. Program information may be obtained from the National Bureau of Standards, 441.00, Washington, D.C. 20234.

10.0 *Amendment.*

This Specification is subject to amendment as provided in Section 9.8 of the Procedures, except that Appendix A to this Specification may be updated and published in the Federal Register annually as described in 2.3 of this Specification without first publishing notice of the proposed change in the Federal Register.

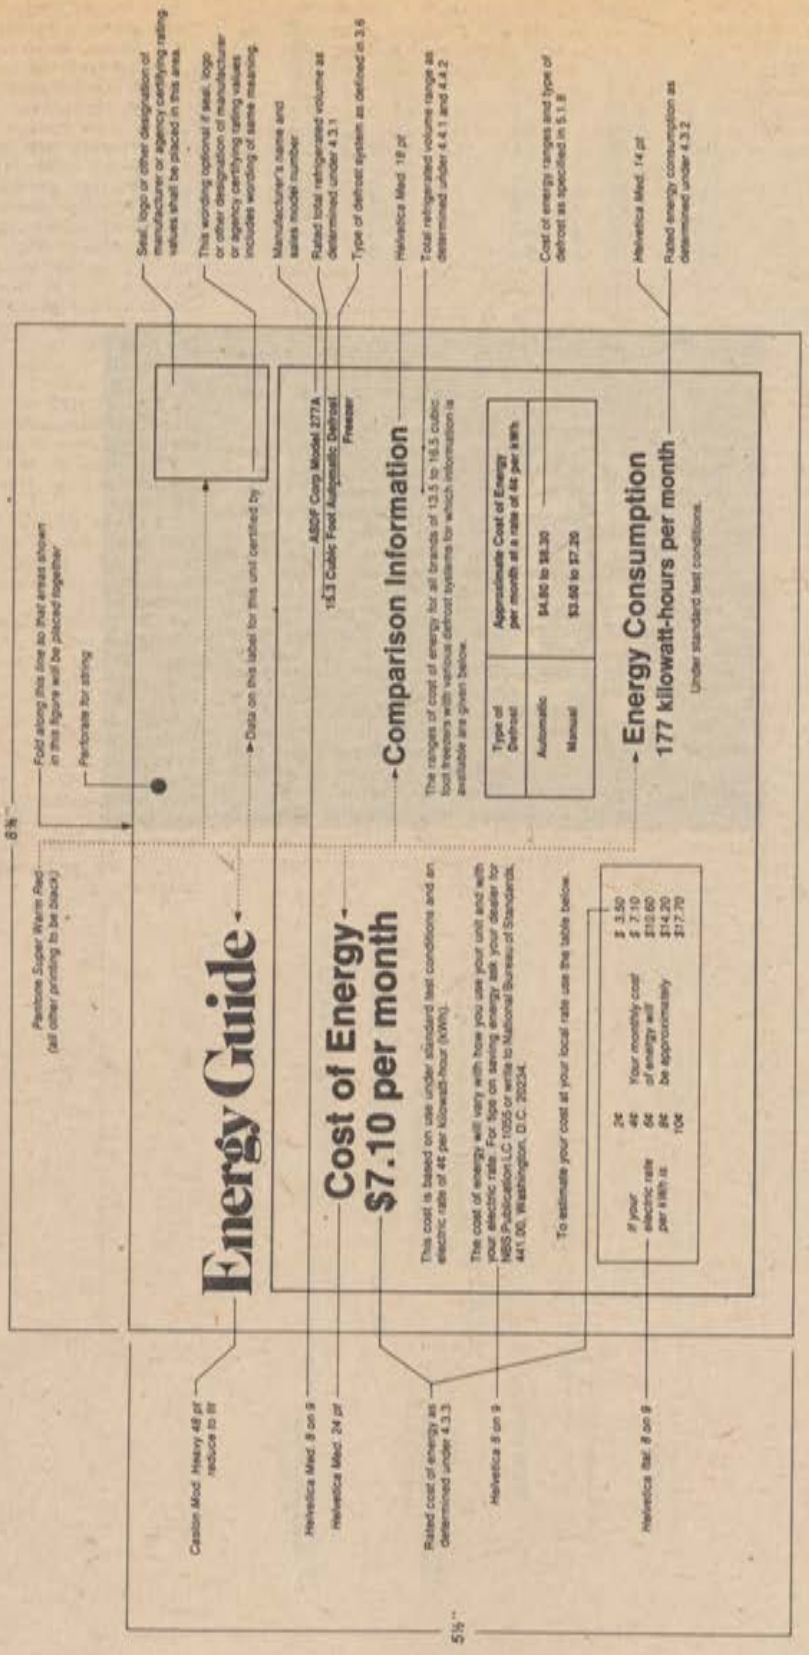

FIGURE 1
Freezer

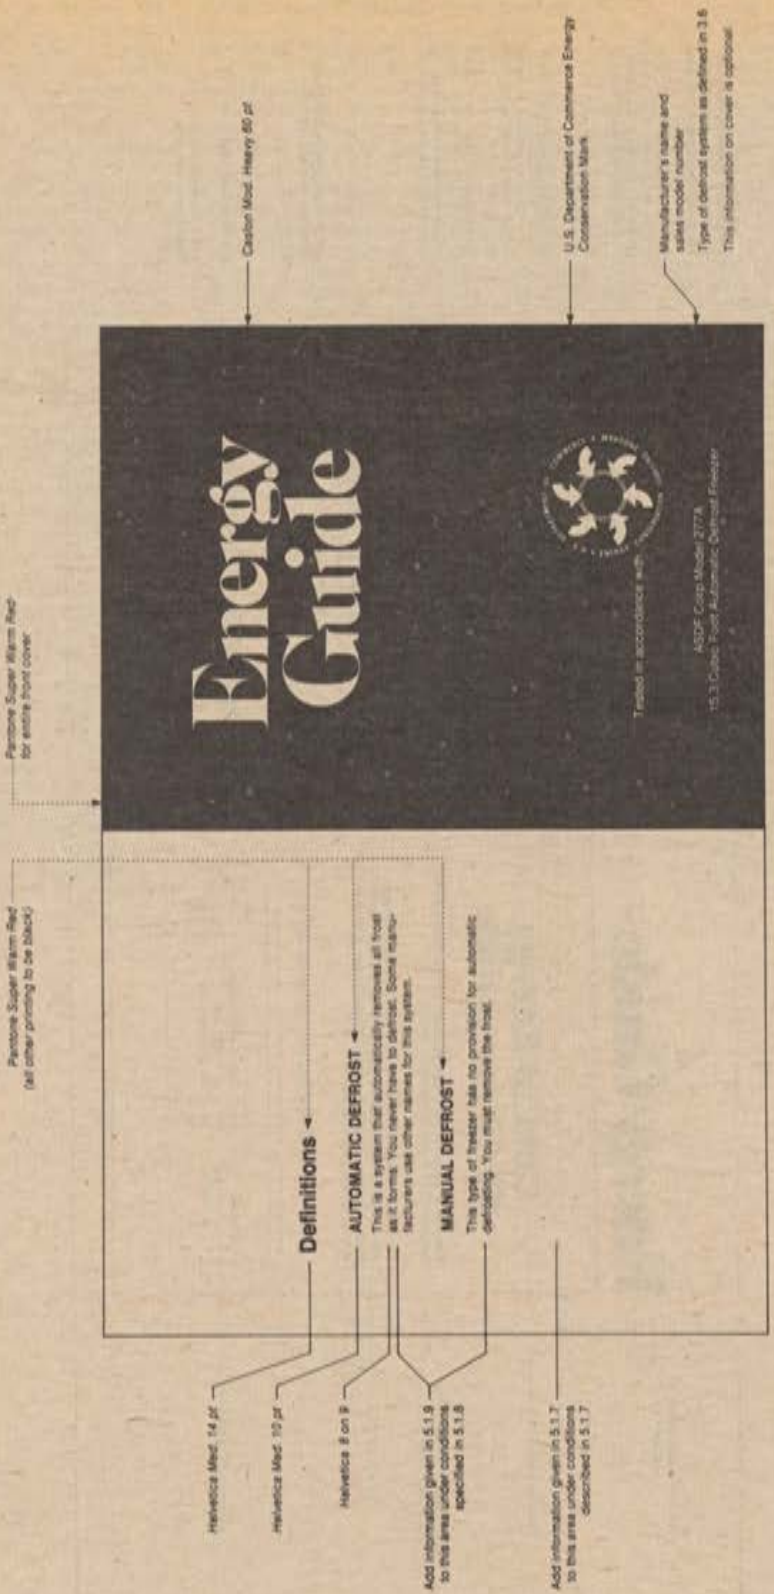

FIGURE 2
Freezer

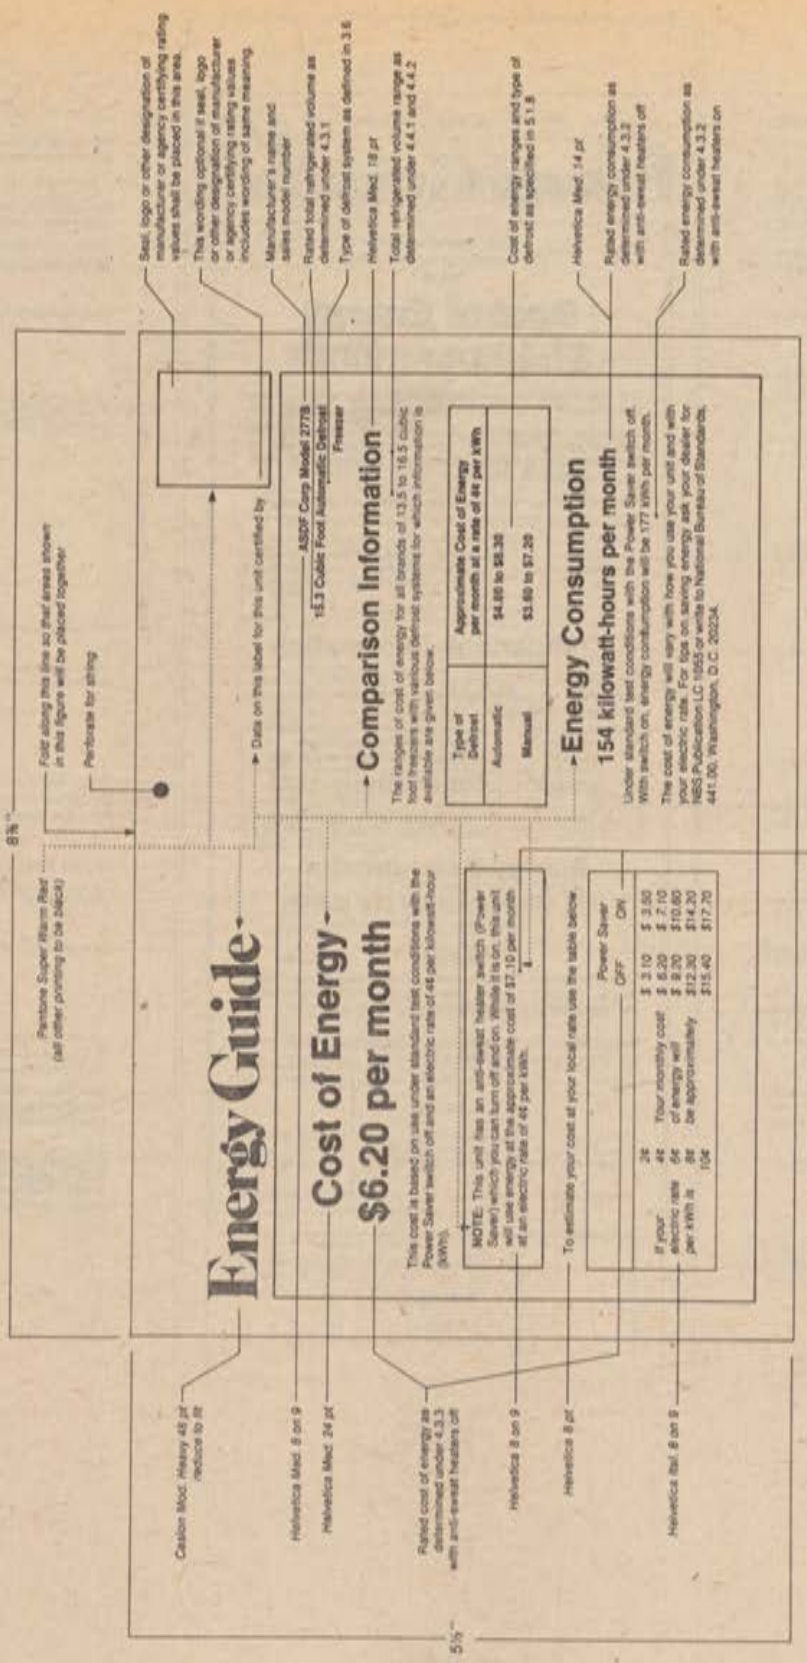

FIGURE 3
Freezer

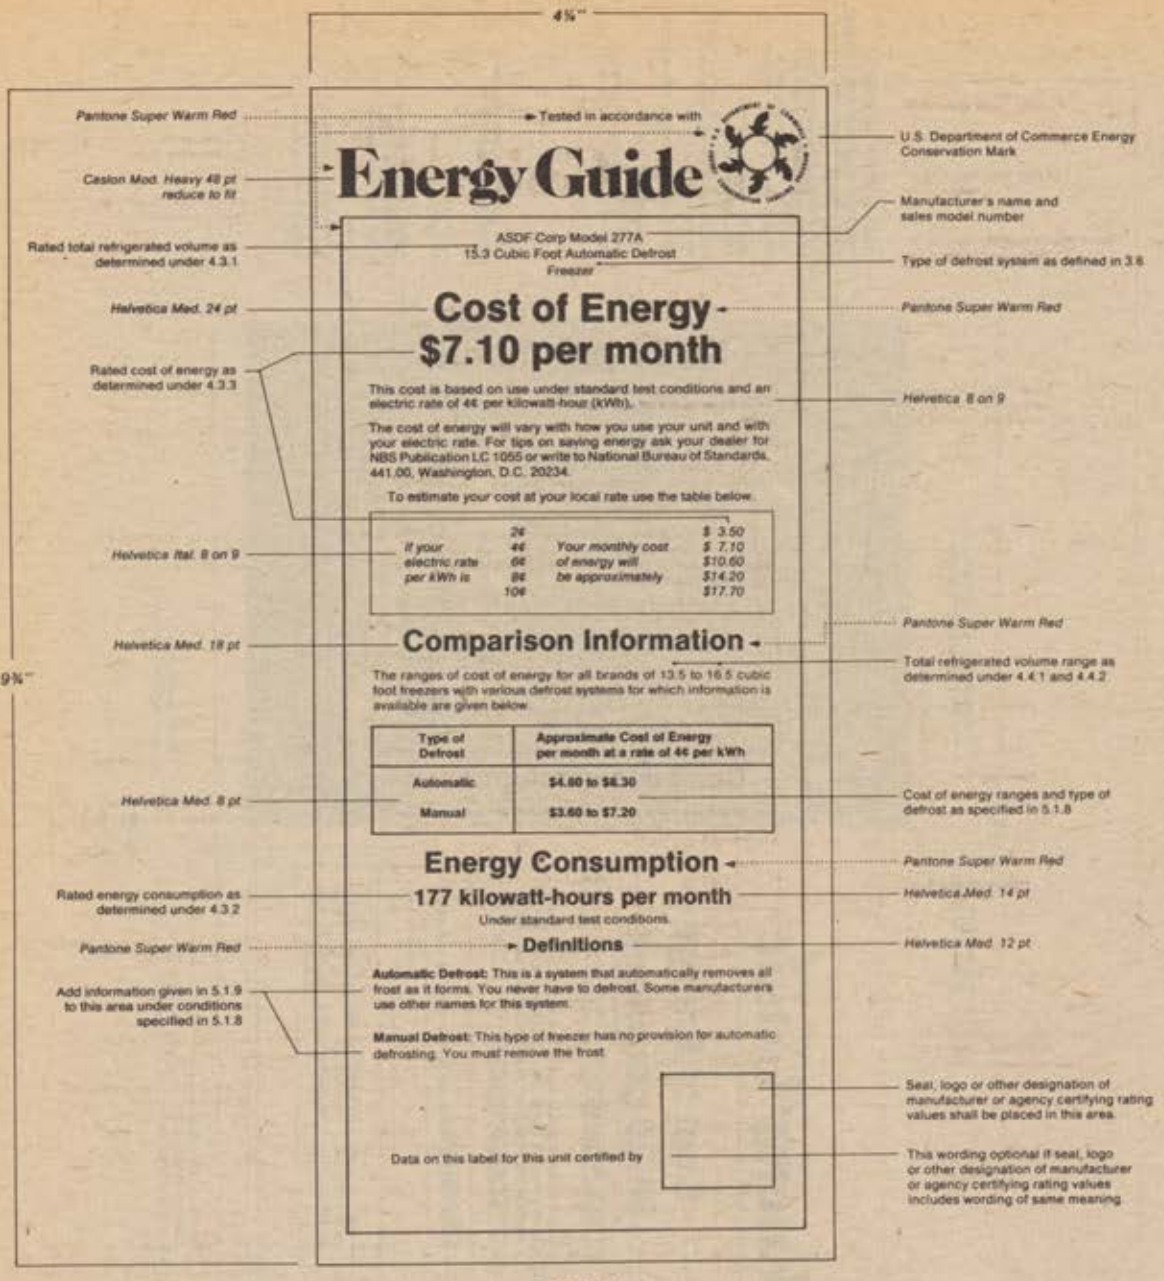

FIGURE 4

Freezer

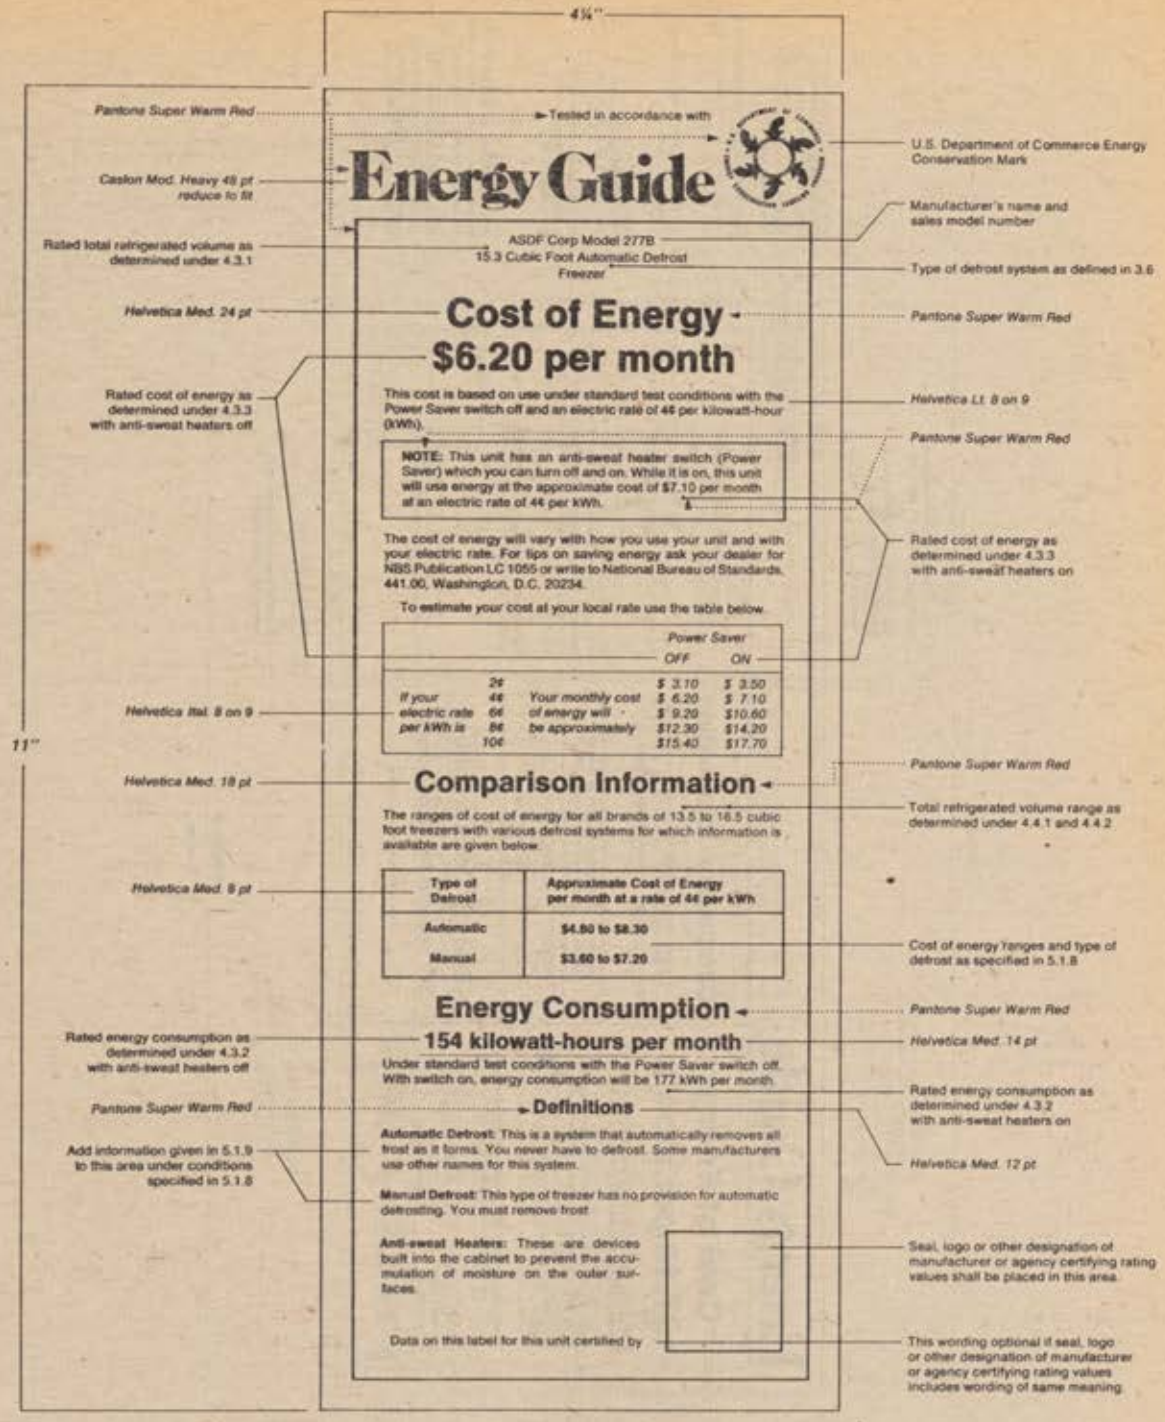

FIGURE 5

Freezer

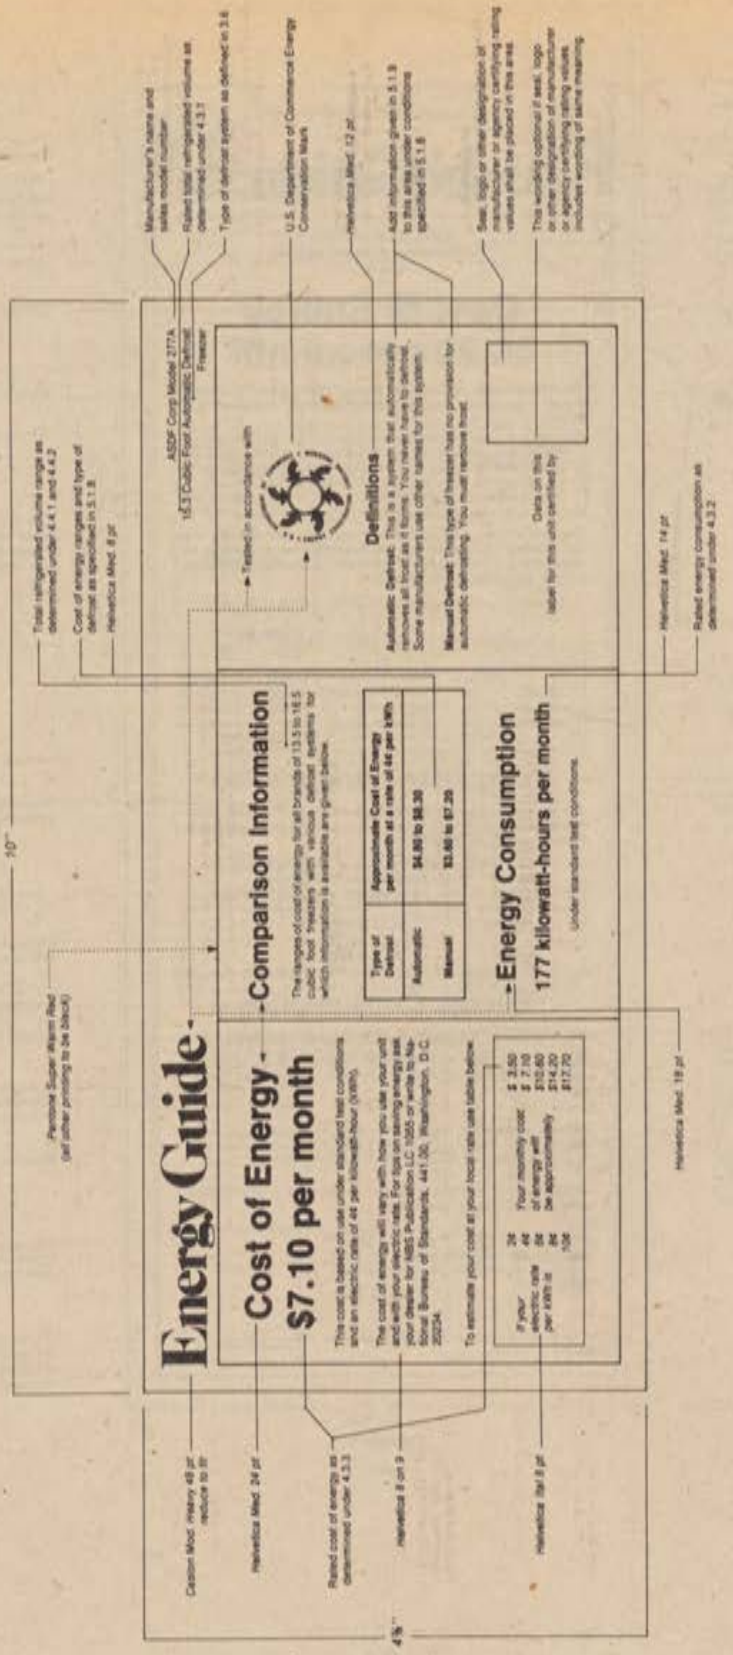

FIGURE 6
Freezer

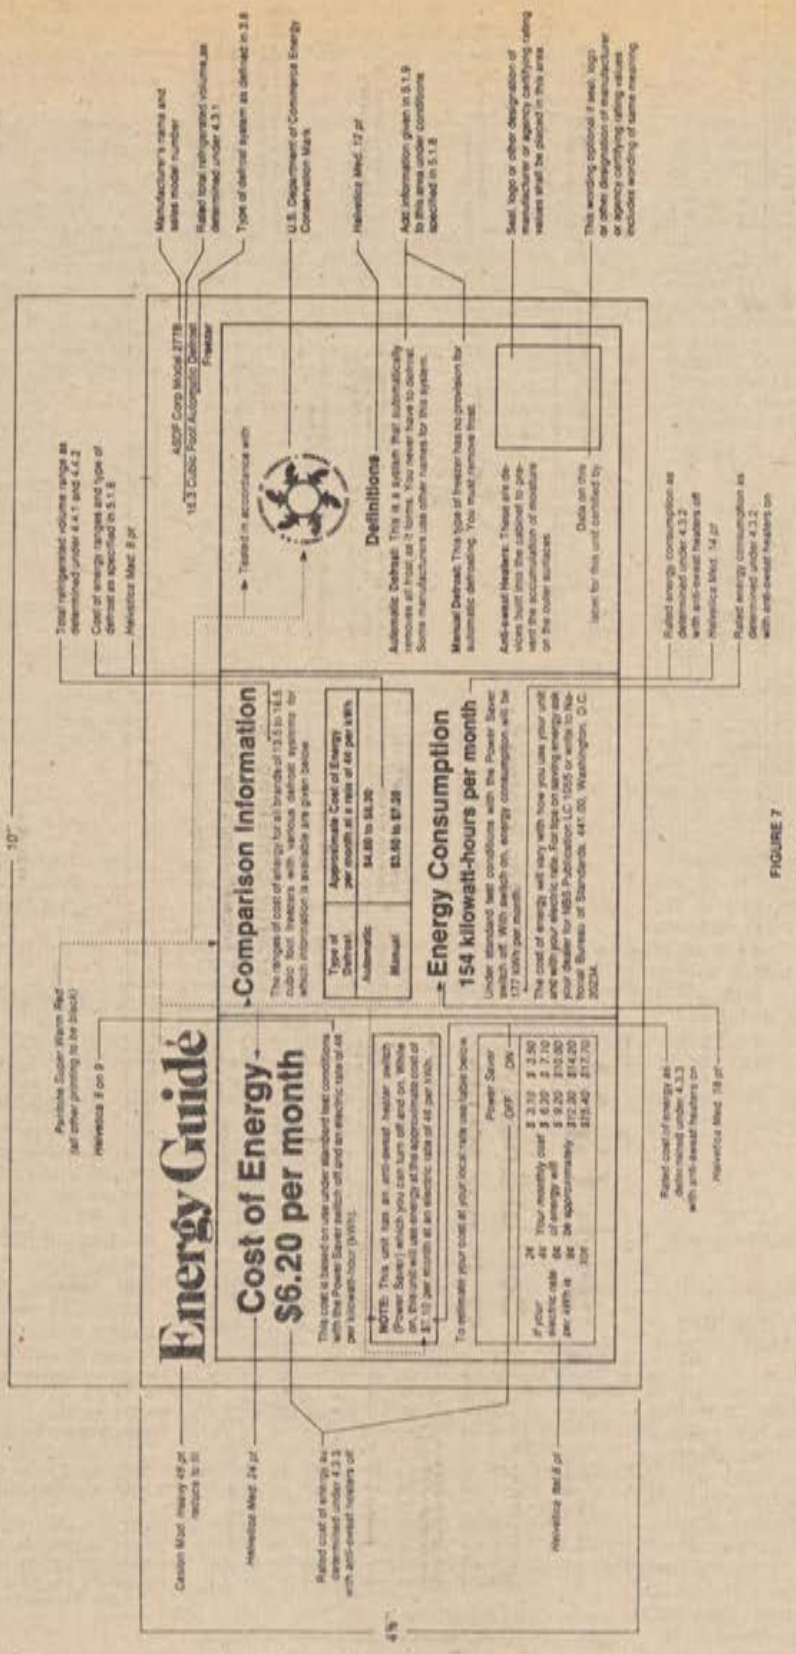

FIGURE 7
Freezer

VOLUNTARY ENERGY CONSERVATION SPECIFICATION NO. 4-75, FOR FREEZERS

APPENDIX A: TOTAL REFRIGERATED VOLUME AND COST OF ENERGY RANGES

RATED TOTAL REFRIGERATED VOLUME IN CUBIC FEET	RANGES OF TOTAL REFRIGERATED VOLUME IN CUBIC FEET	*RANGES OF COST OF ENERGY IN DOLLARS PER MONTH AT A RATE OF 4¢ PER KILOWATT-HOUR FOR MODELS WITH	
		MANUAL DEFROST	AUTOMATIC DEFROST
		Min. Max.	Min. Max.
Less than 5.5	6.5 and less		
5.5 to 6.4	4.5 to 7.5		
6.5 to 7.4	5.5 to 8.5		
7.5 to 8.4	6.5 to 9.5		
8.5 to 9.4	7.5 to 10.5		
9.5 to 10.4	8.5 to 11.5		
10.5 to 11.4	9.5 to 12.5		
11.5 to 12.4	10.5 to 13.5		
12.5 to 13.4	11.5 to 14.5		
13.5 to 14.4	12.5 to 15.5		
14.5 to 15.4	13.5 to 16.5		
15.5 to 16.4	14.5 to 17.5		
16.5 to 17.4	15.5 to 18.5		
17.5 to 18.4	16.5 to 19.5		
18.5 to 19.4	17.5 to 20.5		
19.5 to 20.4	18.5 to 21.5		
20.5 to 21.4	19.5 to 22.5		
21.5 to 22.4	20.5 to 23.5		
22.5 to 23.4	21.5 to 24.5		
23.5 to 24.4	22.5 to 25.5		
24.5 to 25.4	23.5 to 26.5		
25.5 to 26.4	24.5 to 27.5		
26.5 to 27.4	25.5 to 28.5		
27.5 to 28.4	26.5 to 29.5		
28.5 to 29.4	27.5 to 30.5		
29.5 and over	28.5 and over		

*Cost of energy ranges include both the lowest values obtainable with anti-sweat heaters at their lowest energy consuming condition and the highest values obtainable with anti-sweat heaters at their highest energy consuming condition, for those models that have anti-sweat heater switches.

VOLUNTARY ENERGY CONSERVATION SPECIFICATION NO. 4–75, FOR FREEZERS

APPENDIX B: FORM FOR MANUFACTURER'S NOTICE OF INTENT TO PARTICIPATE IN THE PROGRAM WITH RESPECT TO FREEZERS

Assistant Secretary for Science and Technology, U.S. Department of Commerce, Room 3862, Washington, D.C. 20230.

(Name of Corporation) intends to participate in the Department of Commerce Voluntary Labeling Program with respect to freezers. Accordingly, (Name of Corporation) agrees to abide by all conditions for participation as set forth in the Procedures for a Voluntary Labeling Program for Household Appliances and Equipment to Effect Energy Conservation, 15 CFR Part 9, and Voluntary Energy Conservation Labeling Specification No. 4–75, for Freezers, including:

1. Conduct required tests (4.0).
2. Provide required labels (5.0).
3. Provide required information in sales representations (6.0).
4. Provide list of models to be labeled (7.3).
5. Provide notice of model changes (7.4).
6. Maintain required files (7.5).
7. Submit test data on request (7.6).
8. Notify appropriate parties in case of incorrect labeling (7.7).
9. Provide corrected labels when required (7.7).

(Numbers in parentheses refer to sections of labeling specification.)

The effective date for participation of (Name of Corporation) in the Program, after which all newly manufactured freezers will be labeled, is _____.

(Date)
(Signature)
(Corporate Title)

[FR Doc.75–19879 Filed 7–28–75;8:22 pm]

INTERSTATE COMMERCE COMMISSION

[Notice No. 821]

ASSIGNMENT OF HEARINGS

JULY 29, 1975.

Cases assigned for hearing, postponement, cancellation or oral argument appear below and will be published only once. This list contains prospective assignments only and does not include cases previously assigned hearing dates. The hearings will be on the issues as presently reflected in the Official Docket of the Commission. An attempt will be made to publish notices of cancellation of hearings as promptly as possible, but interested parties should take appropriate steps to insure that they are notified of cancellation or postponements of hearings in which they are interested.

Correction

MC 133916 Sub 3, O'Nan Transportation Company, now being assigned September 18, 1975 (2 days) at Birmingham, Alabama; should read *MC 113528 Sub 25, Mercury Freight Lines, Inc.*

[SEAL] ROBERT L. OSWALD,
Secretary.

[FR Doc.75–20104 Filed 7–31–75;8:45 am]

[Notice No. 820]

ASSIGNMENT OF HEARINGS

JULY 29, 1975.

Cases assigned for hearing, postponement, cancellation or oral argument appear below and will be published only once. This list contains prospective assignments only and does not include cases previously assigned hearing dates. The hearings will be on the issues as presently reflected in the Official Docket of the Commission. An attempt will be made to publish notices of cancellation of hearings as promptly as possible, but interested parties should take appropriate steps to insure that they are notified of cancellation or postponements of hearings in which they are interested.

MC 140669, Oeonta Bus Lines Incorporated, now being assigned October 29, 1975, (3 days), at Albany, NY, in a hearing room to be later designated.

MC 99569 Sub No. 4, Stott & Davis Motor Express, Inc., now being assigned November 3, 1975, (1 week), at Syracuse, NY, in a hearing room to be later designated.

MC 135519 Sub No. 5, Anthony G. Ayala, d/b/a Queen City Trucking, now being assigned September 24, 1975, (3 days), at Seattle, Washington, in a hearing room to be later designated.

MC 139084 Sub No. 6, Big Valley Supply & Enterprises Ltd., now being assigned September 29, 1975 at Billings, Montana, (1 week), in a hearing room to be later designated.

AB–26 Sub 2, Georgia Northern Railway Company Abandonment between Pavo and Barwick, In Thomas and Brooks Counties, Georgia, now being assigned October 15, 1975 (3 days), at Thomasville, Ga.; in a hearing room to be later designated.

MC 61592 Sub 342, Jenkins Truck Line, Inc., now being assigned October 20, 1975 (1 day), at Atlanta, Ga.; in a hearing room to be later designated.

MC 118922 Sub 12, Carter Trucking Co., Inc., now being assigned October 21, 1975 (1 day), at Atlanta, Ga.; in a hearing room to be later designated.

MC 107012 Sub 217, North American Van Lines, Inc., now being assigned October 22, 1975 (1 day), at Atlanta, Ga.; in a hearing room to be later designated.

MC 95876 Sub 172, Anderson Trucking Service, Inc., now being assigned October 23, 1975 (1 day), at Atlanta, Ga.; in a hearing room to be later designated.

MC 4405 Sub 520, Dealers Transit, Inc., now being assigned October 24, 1975 (1 day), at Atlanta, Ga.; in a hearing room to be later designated.

MC 140202, Sea & Shore Enterprises, Inc., now being assigned October 21, 1975, at the Offices of the Interstate Commerce Commission, Washington, D.C.

MC 134875 Sub 5, John W. Smoot, now being assigned October 21, 1975 at the Offices of the Interstate Commerce Commission, Washington, D.C.

MC 51146 Sub 409, Schneider Transport, Inc., now being assigned October 14, 1975 at the Offices of the Interstate Commerce Commission, Washington, D.C.

MC 6078 Sub 78, D. F. Bast, Inc., now being assigned November 5, 1975 at the Offices of the Interstate Commerce Commission, Washington, D.C.

MC 107295 Sub 757, Pre-Fab Transit Co., now being assigned November 5, 1975 at the Offices of the Interstate Commerce Commission, Washington, D.C.

MC 124679 Sub 64, C. R. England & Sons, Inc., now being assigned November 6, 1975 at the Offices of the Interstate Commerce Commission, Washington, D.C.

MC 139999 Sub 10, Redfeather Fast Freight, Inc., now assigned September 9, 1975, at Omaha, Nebraska, is cancelled and application dismissed.

MC 114569 Sub 118, Shaffer Trucking, Inc., MC 124211 Sub 258, Hilt Truck Line, Inc., and MC 140612 Robert F. Kazimour, now assigned September 18, 1975, at Omaha, Nebr., is postponed indefinitely.

MC 18088 Sub 55, Floyd & Beasley Transfer Company, Inc., now assigned September 23, 1975 at Montgomery, Alabama, in *Room 816, Aronov Building, 474 South Court Street;* has been transferred to *Governor's House Motel, 2705 East South Boulevard.*

MC 2202 Sub 481, Roadway Express, Inc.; MC 2253 Sub 71, Carolina Freight Carriers Corporation; MC 55889 Sub 44, AAA Cooper Corporation; MC 105881 Sub 50, M.R. & R. Trucking Company;

MC 109533 Sub 67, Overnite Transportation Company and MC 113528 Sub 26, Mercury Freight Lines, Inc., now being assigned September 23, 1975 (3 weeks) at New Orleans, Louisiana, in the Fairmont Hotel, University Place.

[SEAL] ROBERT L. OSWALD,
Secretary.

[FR Doc.75–20105 Filed 7–31–75;8:45 am]

[Ex Parte No. 241, Rule 19, Exemption 63, Amdt. 6]

BESSEMER & LAKE ERIE RAILROAD CO. AND PENN CENTRAL TRANSPORTATION CO.

Exemption Under Mandatory Car Service Rules

TO: Bessemer and Lake Erie Railroad Company, Penn Central Transportation Company, Robert W. Blanchette, Richard C. Bond, and John H. McArthur, Trustees.

Upon further consideration of Exemption No. 63 issued February 12, 1974.

It is ordered, That, under authority vested in me by Car Service Rule 19, Exemption No. 63 to the Mandatory Car Service Rules ordered in Ex Parte No. 241 be, and it is hereby, amended to expire *October 31, 1975,*

This amendment shall become effective July 31, 1975.

Issued at Washington, D.C., July 28, 1975.

INTERSTATE COMMERCE COMMISSION,
[SEAL] R. D. PFAHLER,
Agent.

[FR Doc.75–20095 Filed 7–31–75;8:45 am]

[AB 1 (Sub-No. 33)]

CHICAGO AND NORTH WESTERN TRANSPORTATION CO.

Abandonment

In the matter of Chicago and North Western Transportation Company, abandonment between Watertown and Stratford, in Codington, Clark, Day, Spink and Brown Counties, South Dakota.

Upon consideration of the record in the above-entitled proceeding, and of a staff-prepared environmental threshold assessment survey which is available to the public upon request; and

It appearing, That no environmental impact statement need be issued in this proceeding because this proceeding does not represent a major Federal action significantly affecting the quality of the human environment within the meaning of the National Environmental Policy

Act of 1969, 42 U.S.C. §§ 4321, *et seq.*; and good cause appearing therefor:

It is ordered, That applicant be, and it is hereby, directed to publish the appended notice in a newspaper of general circulation in Codington, Clark, Day, Spink and Brown Counties, S.D., on or before August 13, 1975 and certify to the Commission that this has been accomplished.

And it is further ordered, That notice of this order shall be given to the general public by depositing a copy thereof in the Office of the Secretary of the Commission at Washington, D.C., and by forwarding a copy to the director, Office of the Federal Register, for publication in the FEDERAL REGISTER.

Dated at Washington, D.C., this 24th day of July, 1975.

By the Commission, Commissioner Brown.

[SEAL] ROBERT L. OSWALD,
Secretary.

CHICAGO AND NORTH WESTERN TRANSPORTATION COMPANY ABANDONMENT BETWEEN WATERTOWN AND STRATFORD, IN CODINGTON, CLARK, DAY, SPINK AND BROWN COUNTIES, SOUTH DAKOTA

The Interstate Commerce Commission hereby gives notice that by order dated July 24, 1975, it has been determined that the proposed abandonment by the Chicago and North Western Transportation Company (C&NW) of its line of railroad between Watertown and Stratford, a distance of 71.4 miles, all in Brown, Clark, Codington, Day, and Spink Counties, S.D., if approved by the Commission, does not constitute a major Federal action significantly affecting the quality of the human environment within the meaning of the National Environmental Policy Act of 1969 (NEPA), 42 U.S.C. §§ 4321, *et seq.*, and that preparation of a detailed environmental impact statement will not be required under section 4332(2)(C) of the NEPA.

It was concluded, among other things, that the environmental impacts of the proposed action are considered insignificant because the volume of traffic on the subject line is low, the principal highway serving the affected area is adequate to accommodate the slight diversion of traffic by trucks, and there is the absence of any historic, safety or ecological effects associated with the proposal. In addition, the State of South Dakota has expressed an interest in obtaining said right-of-way property for public use facilities.

This determination was based upon the staff preparation and consideration of an environmental threshold assessment survey, which is available on request to the Interstate Commerce Commission, Office of Proceedings, Washington, D.C. 20423; telephone 202-343-2086.

Interested persons may comment on this matter by filing their statements in writing with the Interstate Commerce Commission, Washington, D.C. 20423, on or before August 28, 1975.

This negative environmental determination shall become final unless good and sufficient reason demonstrating why an environmental impact statement should be prepared for this action is submitted to the Commission by the above-specified date.

[FR Doc.74-20101 Filed 7-31-75;8:45 am]

[Ex Parte No. 241, Rule 19, Exemption 56]

ERIE LACKAWANNA RAILWAY CO. AND PENN CENTRAL TRANSPORTATION CO.

Exemption Under Mandatory Car Service Rules

TO: Erie Lackawanna Railway Company, Thomas F. Patton and Ralph S. Tyler, Jr., Trustees, Penn Central Transportation Company, Robert W. Blanchette, Richard C. Bond, and John H. McArthur, Trustees.

Upon further consideration of Exemption No. 56 issued October 31, 1973.

It is ordered, That, under authority vested in me by Car Service Rule 19, Exemption No. 56 to the Mandatory Car Service Rules ordered in Ex Parte No. 241 be, and it is hereby, amended to expire *October 31, 1975*.

This amendment shall become effective July 31, 1975.

Issued at Washington, D.C., July 28, 1975.

INTERSTATE COMMERCE COMMISSION,
[SEAL] R. D. PFAHLER,
Agent.

[FR Doc.75-20097 Filed 7-31-75;8:45 am]

[Ex Parte No. 241, Rule 19, Rev. Exemption 99]

FLORIDA EAST COAST RAILWAY CO. ET AL.

Exemption Under Mandatory Car Service Rules

TO ALL U.S. RAILROADS: *It appearing*, That the U.S. railroads own numerous plain gondolas less than 61 ft.; that under present conditions, there are substantial surpluses of these cars on the lines of the car owners; that return of these cars to the car owners would result in their being stored idle on these lines; that such cars can be used by other carriers for transporting traffic offered for shipments to points remote from the car owners; and that compliance with Car Service Rules 1 and 2 prevents such use of plain gondolas, resulting in unnecessary loss of utilization of such cars.

It is ordered, That, pursuant to the authority vested in me by Car Service Rule 19, plain gondola cars described in the Official Railway Equipment Register, I.C.C. R.E.R. No. 395, issued by W. J. Trezise, or successive issues thereof, as having mechanical designation "GA", "GB", "GD", "GH", "GS", "GT", and "GW", which are less than 61 ft. 0 in. long, and which bear the reporting marks assigned to United States Railroads, shall be exempt from the provisions of Car Service Rules 1(a), 2(a), and 2(b). (See Exception and Note.)

Exception: This exemption shall not apply to plain gondola cars owned by the railroads named below: Florida East Coast Railway Company Reporting Marks: FEC, The Kansas City Southern Railway Company Reporting Marks: KCS-LA, Union Pacific Railroad Company Reporting Marks: UP.

Note: This exemption does not supersede United States customs regulations applicable to cars owned by Canadian or Mexican railroads.

This exemption shall not apply to cars subject to service orders issued by the Interstate Commerce Commission or to Directives issued by the Car Service Division of the Association of American Railroads, restricting the use of designated cars.

Effective July 18, 1975.

Expires August 15, 1975.

Issued at Washington, D.C., July 18, 1975.

INTERSTATE COMMERCE COMMISSION,
[SEAL] R. D. PFAHLER,
Agent.

[FR Doc.75-20092 Filed 7-31-75;8:45 am]

FOURTH SECTION APPLICATIONS FOR RELIEF

JULY 29, 1975.

An application, as summarized below, has been filed requesting relief from the requirements of Section 4 of the Interstate Commerce Act to permit common carriers named or described in the application to maintain higher rates and charges at intermediate points than those sought to be established at more distant points.

Protests to the granting of an application must be prepared in accordance with Rule 40 of the General Rules of Practice (49 CFR 1100.40) and filed on or before August 18, 1975.

FSA No. 43022—*Barite (Barytes) to Crowley, Louisiana.* Filed by Southwestern Freight Bureau, Agent, (No. B-542), for interested rail carriers. Rates on barite (barytes), ground, in carloads, as described in the application, from specified points in Arkansas and Missouri, to Crowley, Louisiana.

Grounds for relief—Rate relationship.

Tariff—Supplement 42 to Southwestern Freight Bureau, Agent, tariff 132-J, I.C.C. No 5067. Rates are published to become effective on August 25, 1975.

FSA No. 43023—*Joint Rail-Water Container Rates—United States Lines, Inc.* Filed by United States Lines, Inc., (No. 9), for itself and interested rail carriers. Rates on general commodities, between rail terminals at U.S. Gulf Seaports, and ports in the United Kingdom, Republic of Ireland, Baltic and Continental Europe.

Grounds for relief—Water competition.

Tariffs—United States Lines, Inc., tariffs Nos. 15 and 19, I.C.C. Nos. 15 and 19, F.M.C. Nos. 73 and 78, respectively. Rates are published to become effective on August 27, 1975.

By the Commission.

[SEAL] ROBERT L. OSWALD,
Secretary.

[FR Doc.75-20103 Filed 7-31-75;8:45 am]

[AB 3 (Sub-No. 5)]

MISSOURI PACIFIC RAILROAD CO.

Abandonment

In the matter of Missouri Pacific Railroad Company, abandonment between Marvell and Holly Grove, in Monroe and Phillips Counties, Arkansas.

Upon consideration of the record in the above-entitled proceeding, and of a staff-prepared environmental threshold assessment survey which is available to the public upon request; and

It appearing, That no environmental impact statement need be issued in this proceeding because this proceeding does not represent a major Federal action significantly affecting the quality of the human environment within the meaning of the National Environmental Policy Act of 1969, 42 U.S.C. §§ 4321, *et seq.*; and good cause appearing therefor:

It is ordered, That applicant be, and it is hereby, directed to publish the appended notice in a newspaper of general circulation in Holly Grove and Marvell, Ark., on or before August 13, 1975 and certify to the Commission that this has been accomplished.

And it is further ordered, That notice of this order shall be given to the general public by depositing a copy thereof in the Office of the Secretary of the Commission at Washington, D.C., and by forwarding a copy to the Director, Office of the Federal Register, for publication in the FEDERAL REGISTER.

Dated at Washington, D.C., this 21st day of July, 1975.

By the Commission, Commissioner Deason.

[SEAL] ROBERT L. OSWALD,
Secretary.

MISSOORI PACIFIC RAILROAD COMPANY ABANDONMENT BETWEEN MARVELL AND HOLLY GROVE, IN MONROE AND PHILLIPS COUNTIES, ARKANSAS

The Interstate Commerce Commission hereby gives notice that by order dated July 21, 1975, it has been determined that the proposed abandonment by the Missouri Pacific Railroad Company of its line of railroad between Marvell and Holly Grove, Ark., a distance of 16.2 miles, if approved by the Commission, does not constitute a major Federal action significantly affecting the quality of the human environment within the meaning of the National Environmental Policy Act of 1969 (NEPA), 42 U.S.C. §§ 4321, *et seq.*, and that preparation of a detailed environmental impact statement will not be required under section 4332(2)(C) of the NEPA.

It was concluded, among other things, that the environmental impacts of the proposed action are considered insignificant because of the low volume of traffic involved and the absence of any major historic, safety or ecological impacts associated with the proposed action.

This determination was based upon the staff preparation and consideration of an environmental threshold assessment survey, which is available on request to the Interstate Commerce Commission, Office of Proceedings, Washington, D.C. 20423; telephone 202-343-2086.

Interested persons may comment on this matter by filing their statements in writing with the Interstate Commerce Commission, Washington, D.C., 20423, on or before August 28, 1975.

This negative environmental determination shall become final unless good and sufficient reason demonstrating why an environmental impact statement should be prepared for this action is submitted to the Commission by the above-specified date.

[FR Doc.75-20102 Filed 7-31-75;8:45 am]

[Rev. S.O. 994, I.C.C. Order 117, Amdt. 3]

NEW YORK, SUSQUEHANNA AND WESTERN RAILWAY CO.

Rerouting or Diversion of Traffic

TO ALL RAILROADS: Upon further consideration of I.C.C. Order No. 117 (the New York, Susquehanna and Western Railroad Company), and good cause appearing therefor:

It is ordered, That I.C.C. Order No. 117 be, and it is hereby, amended by substituting the following paragraph (g) for paragraph (g) thereof:

(g) *Expiration date.* This order shall expire at 11:59 p.m., January 31, 1976, unless otherwise modified, changed, or suspended.

It is further ordered, That this amendment shall become effective at 11:59 p.m., July 31, 1975, and that this order shall be served upon the Association of American Railroads, Car Service Division, as agent of all railroads subscribing to the car service and car hire agreement under the terms of that agreement, and upon the American Short Line Railroad Association; and that it be filed with the Director, Office of the Federal Register.

Issued at Washington, D. C., July 28, 1975.

INTERSTATE COMMERCE COMMISSION,

[SEAL] R. D. PFAHLER,
Agent.

[FR Doc.75-20099 Filed 7-31-75;8:45 am]

[Ex Parte No. 241, Rule 19, Exemption 55, Amdt. 9]

NORFOLK & WESTERN RAILWAY CO. AND PENN CENTRAL TRANSPORTATION CO.

Exemption Under Mandatory Car Service Rules

TO: Norfolk and Western Railway Company, Penn Central Transportation Company, Robert W. Blanchette, Richard C. Bond, and John H. McArthur, Trustees.

Upon further consideration of Exemption No. 55 issued October 31, 1973.

It is ordered, That, under authority vested in me by Car Service Rule 19, Exemption No. 55 to the Mandatory Car Service Rules ordered in Ex Parte No. 241 be, and it is hereby, amended to expire *October 31, 1975.*

This amendment shall become effective July 31, 1975.

Issued at Washington, D.C., July 28, 1975.

INTERSTATE COMMERCE COMMISSION,

[SEAL] R. D. PFAHLER,
Agent.

[FR Doc.75-20096 Filed 7-31-75;8:45 am]

[RW. S.O. 994, RW. I.C.C. Order 74, Amdt. 2]

PENN CENTRAL TRANSPORTATION CO.

Rerouting or Diversion of Traffic

TO ALL RAILROADS: Upon further consideration of Revised I.C.C. Order No. 74 (Penn Central Transportation Company, Robert W. Blanchette, Richard C. Bond, and John H. McArthur, Trustees) and good cause appearing therefor:

It is ordered, That: Revised I.C.C. Order No. 74 be, and it is hereby, amended by substituting the following paragraph (g) for paragraph (g) thereof:

(g) *Expiration date.* This order shall expire at 11:59 p.m., January 31, 1976, unless otherwise modified, changed, or suspended.

It is further ordered, That this amendment shall become effective at 11:59 p.m., July 31, 1975, and that this order shall be served upon the Association of American Railroads, Car Service Division, as agent of all railroads subscribing to the car service and car hire agreement under the terms of that agreement, and upon the American Short Line Railroad Association; and that it be filed with the Director, Office of the Federal Register.

Issued at Washington, D.C., July 28, 1975.

INTERSTATE COMMERCE COMMISSION,

[SEAL] R. D. PFAHLER,
Agent.

[FR Doc.75-20098 Filed 7-31-75;8:45 am]

[Notice No. 46]

MOTOR CARRIER TRANSFER PROCEEDINGS

AUGUST 1, 1975.

Application filed for temporary authority under Section 210a(b) in connection with transfer application under Section 212(b) and Transfer Rules, 49 CFR Part 1132:

No. MC-FC-75981. By application filed July 25, 1975, L. G. J. TRUCKING, INC., 16 Greig St., Port Gibson, NY (Ontario County), seeks to lease a portion of the operating rights of BEVERAGE TRANSPORT, INC., (James B. Doyle, Trustee in Bankruptcy), Route 5 & 20, East Bloomfield, NY 14469 (Ontario County), under section 210a(b). The transfer to L. G. J. TRUCKING, INC., of the operating rights of BEVERAGE TRANSPORT, INC., is presently pending.

By the Commission.

[SEAL] ROBERT L. OSWALD,
Secretary.

[FR Doc.75-20106 Filed 7-31-75;8:45 am]

[Notice No. 44]

MOTOR CARRIER BOARD TRANSFER PROCEEDINGS

AUGUST 1, 1975.

Synopses of orders entered by the Motor Carrier Board of the Commission pursuant to Sections 212(b), 206(a), 211, 312(b), and 410(g) of the Interstate Commerce Act, and rules and regulations

prescribed thereunder (49 C.F.R. Part 1132), appear below:

Each application (except as otherwise specifically noted) filed after March 27, 1972, contains a statement by applicants that there will be no significant effect on the quality of the human environment resulting from approval of the application. As provided in the Commission's Special Rules of Practice any interested person may file a petition seeking reconsideration of the following numbered proceedings on or before August 21, 1975. Pursuant to Section 17(8) of the Interstate Commerce Act, the filing of such a petition will postpone the effective date of the order in that proceeding pending its disposition. The matters relied upon by petitioners must be specified in their petitions with particularity.

No. MC-FC-75936. By order of July 25, 1975, the Motor Carrier Board approved the transfer to S & T Delivery Corporation, Portland, Oregon, of the operating rights set forth in Certificate No. MC-138610 (Sub-No. 1) issued June 27, 1975, to Darrell James Risen, d/b/a City Delivery Service, Corvallis, Oreg., authorizing the transportation of general commodities, with exceptions, between the Mahlon-Sweet Airport at Eugene, Oreg., on the one hand, and, on the other, points in Benton, Linn and Polk Counties, Oreg. Lawrence V. Smart, Jr., 419 N.W. 23rd Avenue, Portland, Oreg. 97210 Attorney for applicants.

No. MC-FC-75946. By order of July 28, 1975, the Motor Carrier Board approved the transfer to Staats Express, Inc., Rensselaer, New York, of Certificate No. MC-58944 issued July 6, 1972, to George Piazza, D/B/A Staats Express, Rensselaer, New York, authorizing the transportation of general commodities, with exceptions, from and to specified points in New York. Neil D. Breslin, 1111 Twin Towers, 99 Washington Ave., Albany, New York 12210, Attorney for Applicants.

No. MC-FC-75965. By order of July 28, 1975, the Motor Carrier Board approved the transfer to Newark Warehouse & Transportation Co., Inc., 115 Jacobus Ave., Kearny, N.J. 07032 of Certificate No. MC-129738 issued December 26, 1974, to Hocan Distributors, Inc., 330 Manhattan Ave., Jersey City, N.J. 07307, authorizing the transportation of general commodities, with exceptions, between New York, N.Y., on the one hand, and, on the other, Newark and Elizabeth, N.J.

No. MC-FC-75988. By order entered July 28, 1975, the Motor Carrier Board approved the transfer to Kitchell Truck Line, Incorporated, Ipswich, S. Dak., of the operating rights set forth in Certificate No. MC-106636, issued May 1, 1967, to Albert E. Bertsch, doing business as Bertsch Trucking, Miller, S. Dak., authorizing the transportation of livestock, emigrant movables, farm machinery, farm implements, and parts thereof, hardware, seeds, farm produce, fruits and vegetables, from and to, and between points in South Dakota, Iowa, Minnesota, Nebraska, Wyoming, Montana, and North Dakota. F. H. Kroeger, 1745 University Ave., St. Paul, Minn. 55104, representative for applicants.

No. MC-FC-76000. By order entered July 28, 1975, the Motor Carrier Board approved the transfer to Chicago Gray Line, Inc., Chicago, Ill., of the operating rights set forth in Certificates Nos. MC-2844, MC-2844 (Sub-No. 2), and MC-2844 (Sub-No. 4), issued by the Commission April 27, 1942, November 30, 1940, and April 20, 1948, to Chicago & Calumet District Transit Company, Inc., Hammond, Ind., authorizing the transportation of passengers and their baggage, between specified points in Illinois and Indiana; and passengers and their baggage, in charter operations, from specified points in Illinois and Indiana, to points in Illinois, Indiana, Michigan, and Wisconsin. Kent B. Friedman, 120 South Central Ave., St. Louis, Mo. 63105 and E. Stephen Heisley, 666 Eleventh St., N.W. Washington, D.C. 20001, attornies for applicants.

[SEAL] ROBERT L. OSWALD,
Secretary.

[FR Doc.75-20107 Filed 7-31-75;8:45 am]

[Notice No. 84]

MOTOR CARRIER TEMPORARY AUTHORITY APPLICATIONS

JULY 25, 1975.

The following are notices of filing of applications for temporary authority under Section 210a(a) of the Interstate Commerce Act provided for under the provisions of 49 C.F.R. § 1131.3. These rules provide that an original and six (6) copies of protests to an application may be filed with the field official named in the FEDERAL REGISTER publication no later than the 15th calendar day after the date the notice of the filing of the application is published in the FEDERAL REGISTER. One copy of the protest must be served on the applicant, or its authorized representative, if any, and the protestant must certify that such service has been made. The protest must identify the operating authority upon which it is predicated, specifying the "MC" docket and "Sub" number and quoting the particular portion of authority upon which it relies. Also, the protestant shall specify the service it can and will provide and the amount and type of equipment it will make available for use in connection with the service contemplated by the TA application. The weight accorded a protest shall be governed by the completeness and pertinence of the protestant's information.

Except as otherwise specifically noted, each applicant states that there will be no significant effect on the quality of the human environment resulting from approval of its application.

A copy of the application is on file, and can be examined at the Office of the Secretary, Interstate Commerce Commission, Washington, D.C., and also in the I.C.C. Field Office to which protests are to be transmitted.

MOTOR CARRIERS OF PROPERTY

No. MC 531 (Sub-No. 320 TA), filed July 17, 1975. Applicant: YOUNGER BROTHERS, INC., 4909 Griggs Road, Houston, Tex. 77021. Applicant's representative: Wray E. Hughes (same address as applicant). Authority sought to operate as a *common carrier*, by motor vehicle, over irregular routes, transporting: *Soy sauce*, in bulk, in tank vehicles, from Walworth, Wis., to Hamlin, N.Y., for 180 days. SUPPORTING SHIPPER: Kikkoman Foods, Inc., P.O. Box 69, Walworth, Wis. 53184. SEND PROTESTS TO: John Mensing, District Supervisor, Interstate Commerce Commission, 515 Rusk, Room 8610 Federal Bldg., Houston, Tex. 77002.

No. MC 17546 (Sub-No. 5TA), filed July 17, 1975. Applicant: R. G. DELIVERY SERVICE, INC., 410 13th Street, Hoboken, N.J. 07030. Applicant's representative: Paul J. Keeler, P.O. Box 253, South Plainfield, N.J. 07080. Authority sought to operate as a *contract carrier*, by motor vehicle, over irregular routes, transporting: *Such commodities* as is dealt in by retail shoe stores and *equipment, materials and supplies* used in the conduct of such business, from Hoboken, N.J., to Philadelphia, Pa., and points in New Jersey within 60 miles to City Hall, New York, N.Y., under continuing contract with the following supporting shippers. (1) Butler Shoe Corp., 375 Providence Highway, Westwood, Mass. 02090. (2) Spencer Shoe Corp., 450 Summer St., Boston, Mass. 02101. (3) Washington Mfg. Co., P.O. 3101, Nashville, Tenn. 37202. (4) Morse Shoe Corp., 555 Turnpike St., Canton, Mass. 02021. (5) Melville Shoe Corp., 67 Millbrook St., Worcester, Mass. 01601. (6) Kitty Kelly Shoe Corp., 233 Park Ave., S., New York, N.Y. 10003. (7) Genesco, Inc., 111 7th Ave., Nashville, Tenn. 37203. (8) Felsway Corp., 994 Riverview Drive, Totowa, N.J. 07512. (9) Edison Bros. Stores, Inc., P.O. Box 14020, St. Louis, Mo. 63178. SUPPORTING SHIPPER: Supported by 9 shippers listed above. SEND PROTESTS TO: Robert E. Johnston, District Supervisor, Interstate Commerce Commission, 9 Clinton St., Newark, N.J. 07102.

No. MC 82063 (Sub-No. 61TA), filed July 17, 1975. Applicant: KLIPSCH HAULING CO., 119 East Loughborough Ave., St. Louis, Mo. 63111. Applicant's representative: Wallace R. Reed (same address as applicant). Authority sought to operate as a *common carrier*, by motor vehicle, over irregular routes, transporting: *Hydrochloric acid* (Muriatic), in bulk, in rubber lined tank vehicles, from Memphis, Tenn., to Hamilton, Miss., for 180 days. Supporting shipper: Velsicol Chemical Corporation, 341 East Ohio St., Chicago, Ill. Send protests to: J. P. Werthmann, District Supervisor, Interstate Commerce Commission, Room 1465, 210 N. 12th St., St. Louis, Mo. 63101.

No. MC 92215 (Sub-No. 11TA), filed July 16, 1975. Applicant: PEN-BAY TRANSPORT, INC., 83 Waldo Ave., Rockland, Maine 04841. Applicant's rep-

resentative: John G. Feehan, 1 Canal Plaza, Portland, Maine 04112. Authority sought to operate as a *common carrier*, by motor vehicle, over irregular routes, transporting: *Vegetable oil*, in bulk, in tank vehicles, from Rockland, Maine to port of entry on the International Border, between the United States and Canada at or near Calais, Maine (restricted to a prior movement by rail), for 180 days. Supporting shipper: A. E. Staley Mfg. Co., Refined Oil Dept., P.O. Box 221, Little Falls, N.J. 07424. Send protests to: Donald G Weiler, District Supervisor, Room 307, 76 Pearl St., Portland, Oreg. 04111.

No. MC 110525 (Sub-No. 1125TA), filed July 16, 1975. Applicant: CHEMICAL LEAMAN TANK LINES, INC., 520 East Lancaster Ave., Downingtown, Pa. 19335. Applicant's representative: Thomas J. O'Brien (same address as applicant). Authority sought to operate as a *common carrier*, by motor vehicle, over irregular routes, transporting: *Compressed gases*, in manifold tube trailers, (1) from Bethlehem, Pa., to points in New Jersey (except points in Bergen, Essex, Hudson, Middlesex, Morris, Passaic, Somerset, Union, and Warren Counties); and (2) from Johnstown, Pa.; Arroyo, W. Va.; Warren, Ohio; and Claymont, Del., to Bethlehem, Pa., and Riverton, N.J., for 180 days. SUPPORTING SHIPPER: D. Burton, Area Distribution Manager, Airco Industrial Gases, Division of AIRCO, Inc., 771 First Ave., P.O. Box 67, King of Prussia, Pa. 19406. SEND PROTESTS TO: Monica A. Blodgett, Transportation Assistant, Interstate Commerce Commission, 600 Arch St., Room 3238, Philadelphia, Pa. 19106.

No. MC 113024 (Sub-No. 140TA), filed July 15, 1975. Applicant: ARLINGTON J. WILLIAMS, INC., R.D. 2, South Du Pone Highway, Smyrna, Del. 19977. Applicant's representative: Samuel W. Warnshaw, 833 Washington Bldg., Washington, D.C. 20005. Authority sought to operate as a *contract carrier*, by motor vehicle, over irregular routes, transporting: *Garden and industrial hose*, from points in Box Butte and Red Willow Counties, Nebr., to Batesville, Miss. RESTRICTION: Limited to a transportation service to be performed, under a continuing contract, or contracts with Electric Hose & Rubber Co., of Wilmington, Del., for 90 days. SUPPORTING SHIPPER: Fred H. Evick, Director of Distribution, Electric Hose & Rubber Co., P.O. Box 910, Wilmington, Del. 19899. SEND PROTESTS TO: William L. Hughes, District Supervisor, Interstate Commerce Commission, 814-B Federal Bldg., Baltimore, Md. 21201.

No. MC 114604 (Sub-No. 35TA), filed July 15, 1975. Applicant: CAUDELL TRANSPORT, INC., State Farmers Market, P.O. Drawer I, Forest Park, Ga. 30050. Applicant's representative: Frank D. Hall, Suite 713, 3384 Peachtree Rd., N.E., Atlanta, Ga. 30326. Authority sought to operate as a *common carrier*, by motor vehicle, over irregular routes, transporting: *Malt beverages related advertising material, and empty malt beverage containers*, between Memphis, Tenn., and the facilities of Thomas Beverage Company, located in Carroll, Clayton, Cobb, DeKalb, Douglas, Fulton, Haralson, and Rockdale Counties, Ga., for 180 days. SUPPORTING SHIPPER: Thomas Beverage Company, 2235 Defoor Hills Road, N.W., Atlanta, Ga. SEND PROTESTS TO: William L. Scroggs, District Supervisor, 1252 W. Peachtree St., N.W., Room 546, Atlanta, Ga. 30309.

No. MC 115357 (Sub-No. 8TA), filed July 17, 1975. Applicant: TURNER AUTO TRANSPORT, INC., 501 S. Mill St., Kansas City, Kans. 66119. Applicant's representative: Wayne Padgett (same address as applicant). Authority sought to operate as a *common carrier*, by motor vehicle, over irregular routes, transporting: *Used automobiles and light duty trucks*, in truckaway service, between Kansas City, Mo., and points in North Dakota, for 90 days. SUPPORTING SHIPPER: Hank's Auto Sales, Inc., 2120 East B Broadway, Bismark, N. Dak. SEND PROTESTS TO: Vernon V. Coble, District Supervisor, Interstate Commerce Commission, 600 Federal Bldg., 911 Walnut St., Kansas City, Mo. 64106.

No. MC 117439 (Sub-No. 49TA), filed July 16, 1975. Applicant: BULK TRANSPORT, INC., P.O. Box 89, Port Allen, La. 70767. Applicant's representative: Edward A. Winter, 235 Rosewood Drive, Metairie, La. 70005. Authority sought to operate as a *common carrier*, by motor vehicle, over irregular routes, transporting: *Drilling mud*, dry, in bulk, in tank vehicles, from Mobile, Ala., to points in Florida and Mississippi, for 180 days. SUPPORTING SHIPPERS: Dresser Industries, Inc., Petroleum & Minerials Group, P. O. Box 6504, Houston, Tex. 77005. IMCO Services, A Division of Halliburton, 2400 West Loop, Houston, Tex. 77027. SEND PROTESTS TO: Ray C. Armstrong, Jr., District Supervisor, 9038 U.S. Postal Service Bldg., 701 Loyola Ave., New Orleans, La. 70113.

No. MC 118142 (Sub-No. 92TA), filed July 18, 1975. Applicant: M. BRUENGER & CO., INC., 6250 North Broadway, Wichita, Kans. 67219. Applicant's representative: Lester C. Arvin, 814 Century Plaza Bldg., Wichita, Kans. 67202. Authority sought to operate as a *common carrier*, by motor vehicle, over irregular routes, transporting: *Furniture and textile products*, from LaCrosse, Kans., to points in the United States (except Alaska and Hawaii), for 180 days. SUPPORTING SHIPPER: LaCrosse Furniture Company, P.O. Box 99, LaGrosse, Kans. 67548. SEND PROTESTS TO: M. E. Taylor, District Supervisor, Interstate Commerce Commission, 501 Petroleum Bldg., Wichita, Kans. 67202.

No. MC 119493 (Sub-No. 139TA), filed July 15, 1975. Applicant: MONKEM COMPANY, INC., West 20th Street Road, P.O. Box 1196, Joplin, Mo. 64801. Applicant's representative: Jack J. Knotts, Jr. (same address as applicant). Authority sought to operate as a *common carrier*, by motor vehicle, over irregular routes, transporting: *Flour* (except in bulk, from Buhler and Inman, Kans., to points in Mississippi, on and north of U.S. Highway 80; Illinois, Alabama, Florida, Georgia, Kentucky, points in that part of Tennessee west of U.S. Highway 27; and Cleveland and Boyce, Tenn.; Virginia, West Virginia; and points in that part of Missouri on and north of U.S. Highway 50, for 180 days. Supporting shipper: Buhler Mills, Inc., 125 South Main, Buhler, Kans. Send protests to: John V. Barry, District Supervisor, Bureau of Operations, Interstate Commerce Commission, 600 Federal Bldg., 911 Walnut St., Kansas City, Mo. 64106.

No. MC 126276 (Sub-No. 128TA), filed July 15, 1975. Applicant: FAST MOTOR SERVICE, INC., 9100 Plainfield Road, Brookfield, Ill. 60513. Applicant's representative: James C. Hardman, 33 N. La Salle St., Chicago, Ill. 60602. Authority sought to operate as a *contract carrier*, by motor vehicle, over irregular routes, transporting: *Fibre drums, cores, tubes, and parts thereof*, from Van Wert, Ohio, to points in Illinois and Indiana under continuing contract or contracts with Continental Can Company, Inc., for 180 days. Supporting shipper: Continental Can Company, Inc., Greenwich Park, Bldg. 2. Greenwich, Conn. 06830. Send protests to: Robert G. Anderson, District Supervisor, Interstate Commerce Commission, Everett McKinley Dirksen Bldg., 219 S. Dearborn St., Room 1086, Chicago, Ill. 60604.

No. MC 126276 (Sub-No. 129TA), filed July 17, 1975. Applicant: FAST MOTOR SERVICE, INC., 9100 Plainfield Road, Brookfield, Ill. 60513. Applicant's representative: Albert A. Andrin, 127 N. Dearborn St., Chicago, Ill. 60602. Authority sought to operate as a *contract carrier*, by motor vehicle, over irregular routes, transporting: *Containers and container ends*, from Fort Wayne, Ind., to Johnstown, Pa., under a continuing contract or contracts with American Can Company, for 180 days. Supporting shipper: American Can Company, 915 Harger Lane, Oak Brook, Ill. 60521. Send protests to: Robert G. Anderson, District Supervisor, Interstate Commerce Commission, Everett McKinley Dirksen Bldg., 219 S. Dearborn St., Room 1086, Chicago, Ill. 60604

No. MC 133695 (Sub-No. 3TA), filed July 15, 1975. Applicant: WILLIAM F. NORDSTROM, doing business as PIGGY BACK CARTAGE CO., 1518 Garst Avenue, Boone, Iowa. Applicant's representative: Thomas E. Leahy, Jr., 1980 Financial Center, Des Moines, Iowa 50309. Authority sought to operate as a *common carrier*, by motor vehicle, over irregular routes, transporting: *General commodities* (except in bulk), between Boone, Iowa, on the one hand, and, on the other, Ames and Webster City, Iowa, restricted to shipments having a prior or subsequent movement by rail in TOFC service, for 180 days. Supporting shipper: Minnesota Mining and Manufacturing Com-

pany, 3M Center, St. Paul, Minn. 55101. Send protests to: Herbert W. Allen, District Supervisor, Bureau of Operations, Interstate Commerce Commission, 875 Federal Bldg., Des Moines, Iowa 50309.

No. MC 136325 (Sub-No. 2TA), filed July 16, 1975. Applicant: CUFURAY, LDG., Route 3, Box 118, Mukwonago, Wis. 53149. Applicant's representative: Allan B. Torhorst, 217 E. Jefferson St., Burlington, Wis. 53105. Authority sought to operate as a *contract carrier*, by motor vehicle, over irregular routes, transporting: *Canned goods and materials, equipment and supplies* (except in bulk, in tank vehicles) used in the production and distribution of canned goods, between Rockford, Ill., on the one hand, and, on the other, Arlington, Plover, Markesan, Friesland, and Wisconsin Rapids, Wis., under continuing contract with Del Monte Corporation, for 180 days. Supporting shipper: Jone E. Ryden, Interstate Commerce Commission, Bureau of Operations, 135 West Sells St., Room 807, Milwaukee, Wis. 53203.

No. MC 136762 (Sub-No. 4TA), filed July 16, 1975. Applicant: OSBORNE HIGHWAY EXPRESS, 125 University Ave., Berkeley, Calif. 94710. Applicant's representative: Martin J. Rosen, 140 Montgomery St., San Francisco, Calif. 94104. Authority sought to operate as a *common carrier*, by motor vehicle, over irregular routes, transporting: *Plumbers goods, and materials, and supplies* used in the manufacture of plumbers goods, between the plantsite and warehouse facilities of Norris Industries at or near La Habra and the City of Industry, Calif., on the one hand, and, on the other, points in Arizona, California, Colorado, Idaho, Kansas, Montana, Nevada, New Mexico, Oklahoma, Oregon, Texas, Utah, Washington, and Wyoming, for 180 days. Supporting shipper: Norris Industries, Plumbing Fixtures Div., P.O. Box 157, Walnut, Calif. Send protests to: A. J. Rodriguez, District Supervisor, Bureau of Operations, Interstate Commerce Commission, 450 Golden Gate Ave., Box 36004, San Francisco, Calif. 94102.

No. MC 136786 (Sub-No. 78TA), filed July 16, 1975. Applicant: ROBCO TRANSPORTATION, INC., 309 5th Ave. NW., New Brighton, Minn. 55112. Applicant's representative: Jack H. Blanshan, 20 South La Salle St., Chicago, Ill. 60603. Authority sought to operate as a *common carrier*, by motor vehicle, over irregular routes, transporting: *Meat, meat products, meat by-products and articles* distributed by meat packinghouses as described in Sections A and C of Appendix I to the report in *Descriptions in Motor Carrier Certificates*, 61 M.C.C. 209 and 766 (except hides and commodities in bulk), from the plantsite and storage facilities of or utilized by Farmland Foods, Inc., located at or near Crete, Nebr., to points in Arizona, Arkansas, California, Colorado, Idaho, Louisiana, Montana, New Mexico, Nevada, Oklahoma, Oregon, Texas, Utah, Washington, Wyoming, Mississippi, Tennessee, Alabama, Georgia, Florida, South Carolina, North Carolina, Kentucky, Ohio, Pennsylvania, New York, Vermont, New Hampshire, Maine, Massachusetts, Connecticut, Rhode Island, New Jersey, Delaware, Maryland, Virginia, West Virginia, and the District of Columbia. Restriction: Restricted to the transportation of traffic originating at the above named origin and destined to the above named destinations, for 180 days. Supporting shipper: Farmland Foods, Inc., 3315 N. Oak Trafficway, Kansas City, Mo. 64116. Send protests to: Raymond T. Jones, District Supervisor, Interstate Commerce Commission, Bureau of Operations, 414 Federal Bldg., and U.S. Court House, 110 S. 4th St., Minneapolis, Minn. 55401.

No. MC 138000 (Sub-No. 20TA), filed July 16, 1975. Applicant: ARTHUR H. FULTON, P.O. Box 86, Stephens City, Va. 22655. Applicant's representative: Gayle L. Crawford, Jr., P.O. Box 1417, 1329 Pennsylvania Ave., Hagerstown, Md. 21740. Authority sought to operate as a *common carrier*, by motor vehicle, over irregular routes, transporting: *Malt beverages*, from Pittsburg, Pa., to points in Virginia and Morgan, Berkeley, Jefferson, Hampshire, Hardy, Pendleton, and Grant Counties, W. Va., for 180 days. Supporting shippers: Pittsburgh Brewing Company, 3340 Liberty Ave., Pittsburgh, Pa. 15201. Harrisonburg, Candy & Fruit Co., 1539 South Main St. P.O. Box 307, Harrisonburg, Va. 22801. Buckley Distributing Co., Rt. 1, P.O. Box 478, Romney, W. Va. 26757. Dod Distributing Co., Inc., Drawer 4, Verona, Va. 24482. Reid's Distributor, 638 N. Queen St., Martinsburg, W. Va. 25401. Send protests to: Interstate Commerce Commission, 12th & Constitution Ave. NW., Room 317, W. C. Hersman, District Supervisor, Washington, D.C. 20423.

No. MC 138299 (Sub-No. 6TA), filed July 15, 1975. Applicant: TRAILS TRUCKING, INC., 719 Union St., Montebello, Calif. 90640. Applicant's representative: William J. Monheim, 15942 Whittier Blvd., Whittier, Calif. 90609. Authority sought to operate as a *contract carrier*, by motor vehicle, over irregular routes, transporting: *Mineral wool insulating materials*, from Fontana, Calif., to points in Arizona, under continuing contract with Rockwool Industries, Inc., for 180 days. Supporting shipper: Rockwool Industries, Inc., 13361 San Bernardino Ave., P.O. Box 990, Fontana, Calif. 92335. Send protests to: Mildred I. Price, Transportation Assistant, Room 1321, Federal Bldg., 300 North Los Angeles St., Los Angeles, Calif. 90012.

No. MC 139246 (Sub-No. 3TA), filed July 16, 1975. Applicant: LEON JONES FEED AND GRAIN, INC., Route 3, Cumming, Ga. 30130. Applicant's representative: Frank D. Hall, Suite 713, 3384 Peachtree Rd. NE., Atlanta, Ga. 30326. Authority sought to operate as a *common carrier*, by motor vehicle, over irregular routes, transporting: *Feed*, in bags, from Chamblee, Ga., to Jacksonville and Riviera Beach, Fla., for 180 days. Supporting shipper: Standard Feed Company, 1282 Kings Road, Jacksonville, Fla. Send protests to: William L. Scroggs, District Supervisor, 1252 W. Peachtree St. NW., Room 546, Atlanta, Ga. 30309.

No. MC 140421 (Sub-No. 1TA), filed July 10, 1975. Applicant: ACTION MOTOR EXPRESS, INC., P.O. Box 29102, New Orleans, La. 70189. Applicant's representative: Harold R. Ainsworth, 2307 American Bank Bldg., New Orleans, La. 70130. Authority sought to operate as a *contract carrier*, by motor vehicle, over irregular routes, transporting: *Empty tin cans*, from Harvey and New Orleans, La., to Shreveport, La., and Little Rock, Ark., under continuing contract with Continental Can Company, Inc., for 180 days. Supporting shipper: Continental Can Company, Inc., 217 Brook Ave., Passaic, N.J. 07055. Send protests to: Ray C. Armstrong, Jr., District Supervisor, Interstate Commerce Commission, T-9038 U.S. Postal Service Bldg., 701 Loyola Ave., New Orleans, La. 70113.

No. MC 141164 TA, filed July 3, 1975. Applicant: JOHN E. COX, 120 Lafayette Road, Portsmouth, N.H. 03801. Applicant's representative: Frederick T. McGonagle, 36 Main St., Gorham, Maine 04038. Authority sought to operate as a *common carrier*, by motor vehicle, over irregular routes, transporting: (1) *Pickled herring*, in containers, from the ports of entry on the International Boundary line between the United States and Canada, located at or near Calais, Houlton, Bar Harbor and Portland, Maine, to Gloucester and Boston, Mass., and New York City, N.Y., restricted to movements originating in the Province of Newfoundland, Canada; and (2) *single strength citrus juices*, in glass containers, in mixed loads with vegetables and citrus fruit, from Orlando, Plymouth, and Lake Wales, Fla., to the ports of entry on the International Boundary line between the United States and Canada, located at or near Calais, Houlton, Bar Harbor, and Portland, Maine, restricted to movements terminating in St. Johns, Newfoundland, Canada, for 180 days. Supporting shippers: Seald-Sweet Sales, Inc., P.O. Box 2349, Tampa, Fla. 33601. National Sea Products Limited, Scotia Square, P.O. Box 2130, Halifax, Nova Scotia. Send protests to: Ross J. Seymour, District Supervisor, Bureau of Operations, Interstate Commerce Commission, 313 Federal Bldg., Concord, N.H. 03301.

By the Commission.

[SEAL] ROBERT L. OSWALD, *Secretary.*

[FR Doc.75-20168 Filed 7-31-75;8:45 am]

[Notice No. 85]

MOTOR CARRIER TEMPORARY AUTHORITY APPLICATIONS

JULY 29, 1975.

The following are notices of filing of applications for temporary authority under Section 210a(a) of the Interstate Commerce Act provided for under the

provisions of 49 C.F.R. § 21131.3. These rules provide that an original and six (6) copies of protests to an application may be filed with the field official named in the FEDERAL REGISTER publication no later than the 15th calendar day after the date the notice of the filing of the application is published in the FEDERAL REGISTER. One copy of the protest must be served on the applicant, or its authorized representative, if any, and the protestant must certify that such service has been made. The protest must identify the operating authority upon which it is predicated, specifying the "MC" docket and "Sub" number and quoting the particular portion of authority upon which it relies. Also, the protestant shall specify the service it can and will provide and the amount and type of equipment it will make available for use in connection with the service contemplated by the TA application. The weight accorded a protest shall be governed by the completeness and pertinence of the protestant's information.

Except as otherwise specifically noted, each applicant states that there will be no significant effect on the quality of the human environment resulting from approval of its application.

A copy of the application is on file, and can be examined at the Office of the Secretary, Interstate Commerce Commission, Washington, D.C., and also in the I.C.C. Field Office to which protests are to be transmitted.

MOTOR CARRIERS OF PROPERTY

No. MC 9859 (Sub-No. 2TA), filed July 21, 1975. Applicant: KANE TRANSFER COMPANY, 5400 Tuxedo Road, Tuxedo, Md. 20781. Applicant's representative: James W. Lawson, 1511 K St. NW., Suite 843, Washington, D.C. 20005. Authority sought to operate as a *common carrier*, by motor vehicle, over irregular routes, transporting: *General commodities* (except loose bulk commodities, livestock, explosives, currency, bullion, articles of virtu, commodities which are contaminating and injurious to lading, those exceeding ordinary equipment and loading facilities), between Baltimore, Md., and points in Delaware and Maryland, located east of the Chesapeake Bay and on and south of the Chesapeake and Delaware Canal, applicant intends to tack, join, or interline its existing authority at Baltimore, Md. for 180 days. Supporting shippers: Springmeier Shipping Company, Inc., Baltimore, Md. 21201. Yale Transport Corporation, 2300 Eskow Ave., Baltimore, Md. 21227. Send protests to: Interstate Commerce Commission, 12th & Constitution Ave. NW., Room 317, W. C. Hersman, District Supervisor, Washington, D.C. 20423.

No. MC 51146 (Sub-No. 440TA), filed July 16, 1975. Applicant: SCHNEIDER TRANSPORT, INC., 2661 South Broadway, Green Bay, Wis. 54304. Applicant's representative: Neil A. DuJardin, P.O. Box 2298, Green Bay, Wis. 54306. Authority sought to operate as a *common carrier*, by motor vehicle, over irregular routes, transporting: *Cans, aluminum, and return of empty pallets and other dunnage materials and refused or rejected shipments*, from the plantsite and warehouses of Reynolds Metals Company at Woodbridge, N.J., and Middletown and Warwich, N.Y., to Milwaukee, Wis., for 180 days. Supporting shipper: Reynolds Metals Company, P.O. Box 27003, Richmond, Va. 23261. Send protests to: John E. Ryden, Interstate Commerce Commission, Bureau of Operations, 135 West Wells St., Room 807, Milwaukee, Wis. 53203.

No. MC 63417 (Sub-No. 76TA), filed July 22, 1975. Applicant: BLUE RIDGE TRANSFER COMPANY, INCORPORATED, P.O. Box 2888, Roanoke, Va. 24012. Applicant's representative: William E. Bain, P.O. Box 13447, Roanoke, Va. 24034. Authority sought to operate as a *common carrier*, by motor vehicle, over irregular routes, transporting: *New furniture*, from Lincolnton, N.C., to points in Arkansas, Louisiana, Mississippi, and Texas, for 180 days. Supporting shipper(s): Cochrane Furniture Co., Inc., P.O. Box 220, Lincolnton, N.C. 28092. Send protests to: Danny R. Beeler, District Supervisor, Bureau of Operations, Interstate Commerce Commission, 215 Campbell Avenue SW., Roanoke, Va. 24011.

No. MC 64932 (Sub-No. 552TA), filed July 18, 1975. Applicant: ROGERS CARTAGE CO., 10735 S. Cicero Avenue, Oak Lawn, Ill. 60453. Applicant's representative: William F. Farrell (same address as applicant). Authority sought to operate as a *common carrier*, by motor vehicle, over irregular routes, transporting: *Lubrication oil*, in bulk, in tank vehicles. From the plantsite of Mobil Oil Corp. at St. Louis, Missouri to Omaha, Nebr.; Lewisport and Campbellsville, Ky.; Kansas City, Kans.; Shreveport and Chalmette, La., for 180 days. Supporting shipper(s): Mobil Oil Corporation, 8350 N. Central Expressway, Suite 522, Dallas, Tex. 75206. Send protests to: District Supervisor Robert G. Anderson, Interstate Commerce Commission, Everett McKinley Dirksen Building, 219 S. Dearborn Street, Room 1086, Chicago, Ill. 60604.

No. MC 92068 (Sub-No. 13TA), filed July 15, 1975. Applicant: MUTUAL TRANSPORTATION, INCORPORATED, President and Fleet Streets, Baltimore, Md. 21202. Applicant's representative: Walter T. Evans, 7401 Wisconsin Ave., Washington, D.C. 20014. Authority sought to operate as a *common carrier*, by motor vehicle, over irregular routes, transporting: *Such commodities* as are dealt in or used by department and chain stores, from the facilities of Mutual Transportation, Inc., at Washington, D.C., to the store and facilities of K Mart Store of S. S. Kresge Company at the intersection of U.S. Highway 301 and Maryland Highway 424, near Crofton, Md., for 180 days. Supporting shipper: Charles Rowe, G.T.M., S. S. Kresge Company, 3100 West Big Beaver Road, Troy, Mich. 48084. Send protests to: William L. Hughes, District Supervisor, Interstate Commerce Commission, 814-B Federal Bldg., Baltimore, Md. 21201.

No. MC 100666 (Sub-No. 304TA), filed July 14, 1975. Applicant: MELTON TRUCK LINES, INC., P.O. Box 7666, Shreveport, La. 71107. Applicant's representative: Paul Caplinger (same address as applicant). Authority sought to operate as a *common carrier*, by motor vehicle, over irregular routes, transporting: *Paper mill products, pulp mill products and materials, equipment and supplies* used in the manufacture and/or distribution thereof (except commodities in bulk), between the plantsite and storage facilities of Potlatch Corporation in Desha County, Ark., on the one hand, and, on the other, points in the United States (except Alaska and Hawaii), for 180 days. Supporting shipper: Potlatch Corporation, P.O. Box 1016, Lewiston, Idaho 83501. Send protests to: Ray C. Armstrong, Jr., District Supervisor, Interstate Commerce Commission, T-9038 U.S. Postal service Bldg., 701 Loyola Ave., New Orleans, La. 70113. 70113.

No. MC 105172 (Sub-No. 6TA), filed July 21, 1975. Applicant: COVERED WAGON TRAIN, INC., Box 368, Upper Main Street, Dansville, N.Y. 14437. Applicant's representative: S. Michael Richards, 44 North Avenue, Webster, N.Y. 14580. Authority sought to operate as a *common carrier*, by motor vehicle, over irregular routes, transporting: *Petroleum and Petroleum Products* as described in Appendix XIII, Descriptions case 61 M.C.C. 209, 294 (in bulk) from Farmers Valley, Pa., and Emlenton, Pa., to all points in Maine, North of Maine Highway 25, for 180 days. Supporting shipper(s): Quaker State Oil Refing Corp., Oil City, Pa., J. D. Campbell, General Traffic Manager. Send protests to: District Supervisor Morris H. Gross, Interstate Commerce Commission, Room 104, 301 Erie Blvd., West Syracuse, N.Y. 13202.

No. MC 111661 (Sub-No. 6TA), filed July 16, 1975. Applicant: GERDIN TRANSFER, INC., Princeton, Minn. 55371. Applicant's representative: Robert P. Sack, P.O. Box 6010, West St. Paul, Minn. 55118. Authority sought to operate as a *common carrier*, by motor vehicle, over irregular routes, transporting: *Grain elevator equipment and parts of grain elevator equipment*, from Princeton, Minn., to Dutton, Mont.; Reagan, Valley City, Dickinson, N. Dak.; Huron, S. Dak.; Klemme, Corydon, Bode, Churdan, Latimer, Clear Lake, Cedar Falls, Washburn, New Hartford, Stratford, Jesup and Adair, Iowa, for 180 days. Supporting shipper: Verti-Flo, Princeton, Minn. Send protests to: Raymond T. Jones, District Supervisor, Bureau of Operations, Interstate Commerce Commission, 414 Federal Bldg., & U.S. Court House, 110 S. 4th St., Minneapolis, Minn. 55401.

No. MC 114569 (Sub-No. 123TA), filed July 17, 1975. Applicant: SHAFFER TRUCKING, INC., P.O. Box 418, New Kingstown, Pa. 17072. Applicant's representative: Stanley C. Geist (same address as applicant). Authority sought to operate as a *common carrier*, by motor

vehicle, over irregular routes, transporting: *Meat, meat products, meat by-products and articles* distributed by meat packinghouses as described in Sections A and C of Appendix I to the report in *Descriptions in Motor Carrier Certificates*, 61 M.C.C. 209 and 766 (except hides and commodities in bulk), from the plantsite and storage facilities of or utilized by Farmland Foods, Inc., located at or near Crete, Nebr., to points in Florida, Georgia, Illinois, Michigan, Minnesota, North Carolina, Ohio, South Carolina, Tennessee and Wisconsin, restricted to the transportation of traffic originating at the above origin and destined to the above-named destinations, for 180 days. Supporting shipper: Farmland Foods, Inc., 3315 N. Oak Trafficway, Kansas City, Mo. 64116. Send protests to: Robert P. Amerine, District Supervisor, Bureau of Operations, Interstate Commerce Commission, 278 Federal Bldg., P.O. Box 869, Harrisburg, Pa. 17108.

No. MC 115814 (Sub-No. 15TA), filed July 22, 1975. Applicant: MARK TRUCKING, INC., Belleville, Pa. 17004. Applicant's representative: James W. Hager, P.O. Box 1166, Harrisburg, Pa. 17108. Authority sought to operate as a *contract carrier*, by motor vehicle, over irregular routes, transporting: *Foodstuffs* (except in bulk), *and dairy products*, in bulk, from Wallington, N.J., to Belleville, Pa., restricted to operations under a continuing contract, or contracts with Abbotts Dairies, Division of Fairmont Food Corporation, for 180 days. Supporting shipper: Abbotts Dairies, Inc., Belleville, Pa. 17004. Send protests to: Robert P. Amerine, District Supervisor, Bureau of Operations, Interstate Commerce Commission, 278 Federal Bldg., P.O. Box 869, Harrisburg, Pa. 17004.

No. MC 116063 (Sub-No. 139TA), filed July 18, 1975. Applicant: WESTERN-COMMERCIAL TRANSPORT, INC., P.O. Box 270, Fort Worth, Tex. 76101. Applicant's representative: W. Harold Cole (same address as applicant): Authority sought to operate as *common carrier*, by motor vehicle, over irregular routes, transporting: *Paint, in bulk*, in tank vehicles, from Garland, Tex., to Norfolk, Nebr., for 180 days. Supporting shipper: The Sherwin-Williams Company, 101 Prospect Ave. N.W., Cleveland, Ohio 44101. Send protests to: H. C. Morrison, Sr., District Supervisor, Interstate Commerce Commission, Room 9A27, Federal Bldg., 819 Taylor St., Fort Worth, Tex. 76102.

No. MC 121664 (Sub-No. 8TA), filed July 21, 1975. Applicant: G. A. HORNADY, CECIL M. HORNADY, and B. C. HORNADY, doing business as HORNADY BROTHERS TRUCK LINE, P.O. Box 846, Monroeville, Ala. 36460. Applicant's representative: Maurice F. Bishop, 603 Frank Nelson Bldg., Birmingham, Ala. 35203. Authority sought to operate as a *common carrier*, by motor vehicle, over irregular routes, transporting: *Precast concrete*, from the plantsites, production and storage facilities of Underwood Builders Supply Company, at or near Mobile, Ala., and the plantsites, production and storage facilities of Lazenby Electric Company, at or near Monroeville, Ala., to points in Louisiana, Mississippi, and Florida, for 180 days. Supporting shippers: Lazenby Electric Company, 705 W. Clairborne, Monroeville, Ala. 36460. Underwood Builders Supply Company, Precast Concrete Division, P.O. Box 1587, Mobile, Ala. 36601. Send protests to: Clifford W. White, District Supervisor, Bureau of Operations, Interstate Commerce Commission, Room 1616, 2121 Bldg., Birmingham, Ala. 35203.

No. MC 124711 (Sub-No. 34TA), filed July 17, 1975. Applicant: BECKER CORPORATION, P.O. Box 1050, El Dorado, Kans. 67042. Applicant's representative: T. M. Brown, 223 Ciudad Bldg., Oklahoma City, Okla. 73112. Authority sought to operate as a *common carrier*, by motor vehicle, over irregular routes, transporting: *Nitrogen fertilizer solution*, from the plantsite and storage facilities of Farmland Industries, Inc., Nitrogen Plant, at or near Dodge City, Kans., to points in Colorado, Oklahoma, Texas, Nebraska, Wyoming, and New Mexico, for 180 days. Supporting Shipper: Farmland Industries, Inc., P.O. Box 7305, Kansas City, Mo. 64116. Send protests to: M. E. Taylor, District Supervisor, Interstate Commerce Commission, 501 Petroleum Bldg., Wichita, Kans. 67202.

No. MC 129516 (Sub-No. 38TA), filed July 21, 1975. Applicant: PATTONS, INC., 2300 Canyon Road, Ellensburg, Wash. 98926. Applicant's representative: James T. Johnson, 1610 IBM Building, Seattle, Wash. 98101. Authority sought to operate as a *common carrier*, by motor vehicle, over irregular routes, transporting: *Fruit juices and fruit drinks* from Visalia, Calif., to the port of entry on the U.S.-Canada international boundary line at or near Oroville, Wash., restricted to shipments moving to points in British Columbia, for 180 days. Supporting shipper(s): Slade & Stewart Ltd., a division of Pacific Gamble Robinson, Box 236, Penticton, B.C., Canada. Send protests to: District Supervisor W. J. Huetig, Bureau of Operations, Interstate Commerce Commission, 114 Pioneer Courthouse, Portland, Oreg. 97204.

No. MC 134105 (Sub-No. 13TA), filed July 18, 1975. Applicant: CELERYVALE TRANSPORT, INC., Route 1, Box 96, Ft. Lupton, Colo. 80621. Applicant's representative: Jack H. Blanshan, 29 South La Salle St., Chicago, Ill. 60603. Authority sought to operate as a *common carrier*, by motor vehicle, over irregular routes, transporting: *Meat, meat products, meat by-products and articles* distributed by meat packinghouses as described in Sections A and C of Appendix I to the report in *Descriptions in Motor Carrier Certificates*, 61 M.C.C. 209 and 766 (except hides and commodities in bulk), from the plantsite and storage facilities of or utilized by Farmland Foods, Inc., located at or near Crete, Nebr., to points in Alabama, Arkansas, Colorado, Florida, Georgia, Kansas, Louisiana, Mississippi, Oklahoma, Tennessee, and Texas. Restriction: Restricted to the transportation of traffic originating at the above origin and destined to the above-named destinations, for 180 days. Supporting shipper: Farmland Foods, Inc., 3315 N. Oak Trafficway, Kansas City, Mo. 64116. Send protests to: Roger L. Buchanan, District Supervisor, 1961 Stout St., 2022 Federal Bldg., Denver, Colo. 80202.

No. MC 136975 (Sub-No. 1TA), filed July 22, 1975. Applicant: FLORIDA MASTER MOVERS, INC., 2392 N. Edgwood Ave., Jacksonville, Fla. 32205. Applicant's representative: Sol H. Proctor, 1107 Blackstone Bldg., Jacksonville, Fla. 32202. Authority sought to operate as a *common carrier*, by motor vehicle, over irregular routes, transporting: *General commodities*, in containers (except commodities in bulk), between points in Jacksonville, Fla., and its commercial zone (except Yulee and Fernandina Beach, Fla.), for 180 days. Supporting shipper: Sea-Land Service, Inc., P.O. Box 3281, Jacksonville, Fla. 32206. Send protests to: G. H. Fauss, Jr., District Supervisor, Bureau of Operations, Interstate Commerce Commission, Box 35008, 400 West Bay St., Jacksonville, Fla. 32202.

No. MC 138345 (Sub-No. 4TA), filed July 17, 1975. Applicant: BASIL B. GORDON, DBA, VALLEY SPREADER COMPANY, P.O. Box 673, Brawley, Calif. 92227. Applicant's representative: Carl H. Fritze, 1545 Wilshire Boulevard, Los Angeles, Calif. 90017. Authority sought to operate as a *common carrier*, by motor vehicle, over irregular routes, transporting: *Liquid sulfuric acid*, in bulk, from the plant site of Magma Copper Company, at or near San Manuel, Ariz., to points in Imperial, Riverside, and San Bernardino Counties, Calif., for 180 days. Supporting shipper(s): Agriform Company of Imperial Valley, P.O. Box 278, Imperial, Calif. 92251; Brawley Chemical, 4720 Highway 111, Brawley, Calif. 92227; Newmont Exploration, Ltd., 200 West Desert Sky Road, Tucson, Ariz. 85704. Send protests to: Transportation Assistant Mildred I. Price, Room 1321, Federal Building, 300 North Los Angeles Street, Los Angeles, Calif. 90012.

No. MC 139850 (Sub-No. 3TA), filed July 18, 1975. Applicant: FOUR STAR TRANSPORTATION, INC., 301 12 Park Bldg., Council Bluffs, Iowa 51501. Applicant's representative: Jack H. Blanshan, 29 South LaSalle St., Chicago, Ill. 60603. Authority sought to operate as a *common carrier*, by motor vehicle, over irregular route, transporting: *Meat, meat products, meat by-products and articles* distributed by meat packinghouses as described in Sections A and C of Appendix I to the report in *Descriptions in Motor Carrier Certificates*, 61 M.C.C. 209 and 766 (except hides and commodities in bulk), from the plantsite and storage facilities of or utilized by Farmland Foods, Inc., located at or near Crete, Nebr., to points in Arizona, Arkansas, California, Colorado, Idaho, Kansas, Louisiana, Missouri, Montana, New Mexico, Nevada, Oklahoma, Oregon, Texas, Utah, Washington, and Wyoming. Restriction: Restricted to the transporta-

tion of traffic originating at the above origin and destined to the above-named destinations, for 180 days. Supporting shipper: Farmland Foods, Inc., Wayne E. Lemke, Manager, Packinghouse Product Traffic, 3315 N. Oak Trafficway, Kansas City, Mo. 64416. Send protests to: Carroll Russell, District Supervisor, Suite 620, Union Pacific Plaza, 110 North 14th St., Omaha, Nebr. 68102.

No. MC 139923 (Sub-No. 7TA), filed July 21, 1975. Applicant: MILLER TRUCKING CO., INC., Drawer D, Stroud, Okla. 74079. Applicant's representative: Jack H. Blanshan, 29 South LaSalle St., Chicago, Ill. 60603. Authority sought to operate as a *common carrier*, by motor vehicle, over irregular routes, transporting: *Meat, meat products, meat by-products and articles* as distributed by meat packinghouses as described in Sections A and C of Appendix I to the report in *Descriptions in Motor Carrier Certificates*, 61 M.C.C. 209 and 766 (except hides and commodities in bulk), from the plantsite and storage facilities of or utilized by Farmland Foods, Inc., located at or near Crete, Nebr., to points in Arizona, Arkansas, California, Colorado, Idaho, Kansas, Louisiana, Montana, New Mexico, Nevada, Oklahoma, Oregon, Texas, Utah, Washington, and Wyoming, restricted to the transportation of traffic originating at the above origin and destined to the above-named destinations for 180 days. Supporting shipper: Farmland Foods, Inc., Wayne E. Lemke, Mgr., Packinghouse Product Traffic, 3315 N. Oak Trafficway, Kansas City, Mo. 64116. Send protests to: Marie Spillars, Transportation Asst., Interstate Commerce Commission, Bureau of Operations, Room 240, Old P.O. Bldg., 215 N.W. Third, Oklahoma City, Okla. 73102.

No. MC 141047 (Sub-No. 1TA), filed July 14, 1975. Applicant: ALLEN TRUCKING CO., INC., P.O. Box 12745, Memphis, Tenn. 38112. Applicant's representative: James N. Clay III, 2700 Sterick Bldg., Memphis, Tenn. 38103. Authority sought to operate as a *common carrier*, by motor vehicle, over irregular routes, transporting: *Concrete blocks, concrete bricks, and accessories* for concrete blocks and concrete bricks, from Memphis, Tenn., to points in Mississippi on and north of U.S. Highway 80, in Arkansas on and east of U.S. Highway 167, in Louisiana on and north of U.S. Highway 80, and on and east of U.S. Highway 167 and Louisville, Ky., for 180 days. Supporting shipper: Allen Materials, Inc., 1572 Chelsea Ave., Memphis, Tenn. 38108. Send protests to: Floyd A. Johnson, District Supervisor, Interstate Commerce Commission, 435 Federal Office Bldg., 167 North Main St., Memphis, Tenn. 38103.

No. MC 141062 (Sub-No. 1TA), filed July 21, 1975. Applicant: ANTONA TRUCKING CO., INC., Route 208, P.O. Box 315, Washingtonville, N.Y. 10992. Applicant's representative: Edward M. Alfano, 550 Mamaroneck Ave., Harrison, N.Y. 10528. Authority sought to operate as a *common carrier*, by motor vehicle, over irregular routes, transporting: *Sand*, in dump vehicles, from Bloomingburg, N.Y., to Mahway and Hillsdale, N.J., for 180 days. Supporting shipper: Westchester Concrete, Inc., Mahway, N.J. Send protests to: Robert A. Radler, District Supervisor, 518 Federal Bldg., Albany, N.Y. 12207.

No. MC 141163 (Sub-No. 1TA), filed July 18, 1975. Applicant: FIDELITY TRANSPORTATION CORPORATION, 4239 Crows Landing Road, Modesto, Calif. 95351. Applicant's representative: William H. Keesler, 638 Divisadero Street, Fresno, Calif. 93721. Authority sought to operate as a *common carrier*, by motor vehicle, over irregular routes, transporting: *Rock, sand, and gravel in dump truck equipment* from Washoe County, Nev., to Highway construction job sites in Sierra, Plumas, and Lessen Counties, Calif., for 180 days. Supporting shipper(s): Basic Rock Products, Inc., P.O. Box 1300, Susanville, Calif. 96130; Susanville Construction Co., 606 Main Street, Susanville, Calif. 96130; George Reed, Inc., P.O. Box 1756, Modesto, Calif. 95354; Lloyd J. Rodoni & Son, P.O. Box 305, Saratoga, Calif. 95070. Send protests to: District Supervisor Claud W. Reeves, Interstate Commerce Commission, Bureau of Operations, 450 Golden Gate Avenue, Box 36004, San Francisco, Calif. 94102.

No. MC 141165TA, filed July 17, 1975. Applicant: CHARLES W. BOWMAN, R.R. #2, West Branch, Iowa 53358. Applicant's representative: Kenneth F. Dudley, P.O. Box 279, Ottumwa, Iowa 52501. Authority sought to operate as a *contract carrier*, by motor vehicle, over irregular routes, transporting: *Refined corn products*, in packages and containers, *and powdered milk*, when moving in the same vehicle and at the same time as refined corn products, (1) from Decatur, Ill., to Iowa City, and (2) from Iowa City, Iowa, to points in Arkansas, Illinois, Kansas, Kentucky, Louisiana, Minnesota, Missouri, Nebraska, Oklahoma, Tennessee, and Texas, under continuing contract with J. M. Swank Co., Inc., for 180 days. Supporting shipper: J. M. Swank Co., Inc., 615 Highway 6 By Pass, Iowa City, Iowa 52244. Send protests to: Herbert W. Allen, District Supervisor, Bureau of Operations, Interstate Commerce Commission, 875 Federal Bldg., Des Moines, Iowa 50309.

No. MC 141166TA, filed July 17, 1975. Applicant: A. O. G. SERVICES INC., 177–25 Rockaway Boulevard, Jamaica, N.Y. 11434. Applicant's representative: Matthew Devine, 313 E. Garden City St., Islip Terrace, N.Y. 11752. Authority sought to operate as a *common carrier*, by motor vehicle, over irregular routes, transporting: *Aircraft parts, aircraft documents, & commissary equipment*, to be used on aircraft restricted to 500 pounds in special messenger service, between JFK International Airport, Jamaica, N.Y., and the Airports located within a radius of 400 airmiles of JFK International Airport located in the following states: New York, New Jersey, Pennsylvania, Maryland, Connecticut, Delaware, Massachusetts, Maine, Virginia, Rhode Island, and the District of Columbia and Vermont, for 180 days. Supporting shippers: Capitol International Airways, P.O. Box 220, JFK International Airport, Jamaica, N.Y. 11430; Saturn Airways, Inc., P.O. Box 269, JFK International Airport, Jamaica, N.Y. 11430; Ovwrseas National Airways Inc., 147–27 175th St., Jamaica, N.Y. 11430. Send protests to: Paul W. Assenza, District Supervisor, Interstate Commerce Commission, Bureau of Operations, 26 Federal Plaza, New York, N.Y. 10007.

No. MC 141170 (Sub-No. 1TA), filed July 22, 1975. Applicant: JIMMY WESTERN, RUFUS WILSON, AND JAMES TUCKER, doing business as W.W.T. TRUCKING COMPANY, 1206 W. 15th St., Jacksonville, Fla. 32209. Applicant's representative: Sol H. Proctor, 1107 Blackstone Bldg., Jacksonville, Fla. 32202. Authority sought to operate as a *common carrier*, by motor vehicle, over irregular routes, transporting: *General commodities*, in containers (except commodities in bulk), between points in Jacksonville, Fla., and its commercial zone (except Yulee and Fernandina Beach, Fla.), for 180 days. Supporting shippers: Trailer Marine Transport Corporation, 1045 Bond Ave., P.O. Box 2110, Jacksonville, Fla. 32203; Sea-Land Service, Inc., P.O. Box 3281, Jacksonville, Fla. 32206. Send protests to: G. H. Fauss, Jr., District Supervisor, Bureau of Operations, Interstate Commerce Commission, Box 35008, 400 West Bay St., Jacksonville, Fla. 32202.

No. MC 141173TA, filed July 21, 1975. Applicant: RICHARD R. THOMAS AND DENNIS W. GRAF, doing business as WEST COAST HORSE TRANSPORTING, 4615 Hall Road, Santa Rosa, Calif. 95401. Applicant's representative: Floyd H. Shebley, 311 California St., Suite 606, San Francisco, Calif. 94104. Authority sought to operate as a *common carrier*, by motor vehicle, over irregular routes, transporting: *Arabian and other show, breeding, and race horses* (other than ordinary livestock) *and equipment and paraphernalia* incidental to the transportation, care, feeding, and display of such horses, between points in California and Scottsdale and Tucson, Ariz.; Las Vegas and Reno, Nev.; Portland and Grants Pass, Oreg.; Walla Walla, Vantage Point, Seattle, and Enumclaw, Wash.; Golden, Boulder, and Denver City, Utah; Albuquerque, N. Mex.; Oklahoma City and Tulsa, Okla.; Indianapolis, Ind.; Detroit, Mich.; St. Paul, Minn.; Berlin and Danbury, Conn.; Baton Rouge, La.; Springfield, Ill.; Akron and Columbus, Ohio; and Madison, Wis., for 180 days. Supporting shippers: Oakmeadow Arabian Stud, 1484 Clivet Road, Santa Rosa, Calif. 95401; Overlood Arabians, Route 2, Box 216, Lincoln, Calif. 95648; Enz Arabians, 4020 Hill Road, Lakeport, Calif. 95453; Rubio Electric Co., 744 Talmage Road, Ukiah, Calif. 95482. Send protests to: S. J. Rodriguez, District

Supervisor, Interstate Commerce Commission, Bureau of Operations, 450 Golden Gate Ave., Box 36004, San Francisco, Calif. 94102.

No. MC 141175TA, filed July 22, 1975. Applicant: GARLEPIED TRANSFER, INC., P.O. Box 10624, 319 Butterworth St., Jefferson, La. 70181. Applicant's representative: Emile J. Garlepied (same address as applicant). Authority sought to operate as a *common carrier*, by motor vehicle, over irregular routes, transporting: *General commodities*, between points within the Commercial Zone of New Orleans, Louisiana, as described by the Commission, for 180 days. Supporting shipper: Sea-Land Service, Inc., 2700 France Road, New Orleans, La. 70186. Send protests to: Ray C. Armstrong, Jr., District Supervisor, Interstate Commerce Commission, 9038 U.S. Postal Service Bldg., 701 Loyola Ave., New Orleans, La. 70113.

APPLICATIONS OF PASSENGERS

No. MC 138494 (Sub-No. 2TA) (Amendment), filed May 13, 1975, published in the FR issue of May 30, 1975, and republished as amended this issue. Applicant: NORTHERN BUS LINES, LTD., 1415 Third Avenue South, Lethbridge, Alberta, Canada T1J OK7. Applicant's representative: Paterson & Co., 407 Holiday Village, South Lethbridge, Alberta, Canada. Authority sought to operate as a *common carrier*, by motor vehicle, over irregular routes, transporting: *Passengers and personal effects* in round trip charter operations, between all ports of entry located on the United States-Canada International Boundary line and all States of the United States (except Hawaii), with transportation originating and terminating within the judicial districts of Lethbridge and MacLeod in the Province of Alberta, and the Town of Bow Island, Alberta, Canada, for 180 days. Supporting shippers: There are approximately 13 statements of support attached to the application, which may be examined at the Interstate Commerce Commission in Washington, D.C., or copies thereof which may be examined at the field office named below. Send protests to: Paul J. Labane, District Supervisor, Interstate Commerce Commission, Room 222, U.S. Post Office Bldg., Billings, Mont. 59101: The purpose of this republication is to amend the territorial description.

No. MC 140555 (Sub-No. 2TA), filed July 21, 1975. Applicant: J G EXEC., INC., 1651 S. Dupont Highway (c/o BAILEY & SON, INC.), Dover, Dela. 19901. Applicant's representative: Marshall Kragen, 666 Eleventh St. NW., Suite 805, Washington, D.C. 20001. Authority sought to operate as a *common carrier*, by motor vehicle, over irregular routes, transporting: *Passengers and their accompanying baggage*, limited to transportation of not more than 12 passengers in any one vehicle, between points in Kent County, Del., on the one hand, and, on the other, Baltimore-Washington International Airport, in Anne Arundel County, Md., for 180 days. Supporting shippers: Frank A. Dimondi, President, Wyoming Block Co., Box 206, Wyoming, Del. 19934; Joseph H. Allen, Jr., President, Allen Travel Agency, Inc., Dover, Del. 19901. Send protests to: William L. Hughes, District Supervisor, Interstate Commerce Commission, 814–B Federal Bldg., Baltimore, Md. 21201.

By the Commission.

[SEAL] ROBERT L. OSWALD, *Secretary.*

[FR Doc.75-20109 Filed 7-31-75;8:45 am]

federal register

FRIDAY, AUGUST 1, 1975

WASHINGTON, D.C.

Volume 40 ■ Number 149

PART II

DEPARTMENT OF HEALTH, EDUCATION, AND WELFARE

Office of Education

■

SUPPLEMENTAL EDUCATIONAL GRANTS PROGRAM, COLLEGE WORK–STUDY PROGRAM, AND NATIONAL DIRECT STUDENT LOAN PROGRAM

Proposed Rules

DEPARTMENT OF HEALTH, EDUCATION, AND WELFARE

Office of Education

[45 CFR Parts 144, 175, 176]

SUPPLEMENTAL EDUCATIONAL OPPORTUNITY GRANTS PROGRAM, COLLEGE WORK-STUDY PROGRAM, AND NATIONAL DIRECT STUDENT LOAN PROGRAM

Notice of Proposed Rule Making

Notice is hereby given that, pursuant to the authority contained in sections 464, 444, 413B and 413C of the Higher Education Act of 1965, as amended (20 U.S.C. 1087dd, 42 U.S.C. 2754, and 20 U.S.C. 1070b–1 and 1070b–2), the Commissioner of Education, with the approval of the Secretary of Health, Education, and Welfare, proposes to amend Parts 144, 175, and 176 of Title 45 of the Code of Federal Regulations governing the operation of the National Direct Student Loan (NDSL) Program, the College Work-Study (CWS) Program, and the Supplemental Educational Opportunity Grant (SEOG) Program, respectively. The proposed amendments would revise the procedures and standards adopted by the regulations published in the FEDERAL REGISTER on May 21, 1975, at pages 22133–22139, by which the Commissioner would review and approve, on an annual basis, the various private systems used by institutions of higher education for calculating the expected parental contributions for dependent students applying for assistance under these three programs.

A. *Review of recent rule making.* Prior to this year, the regulations governing these programs had approved certain, specifically named need analysis systems, without specifying any duration for approval, and had provided for the approval of other systems which produced comparable figures for expected parental contributions. By a Notice of Proposed Rule Making published in the FEDERAL REGISTER on February 19, 1975, however, the Commissioner of Education indicated that he had concluded that he should review on an annual basis such need analysis systems as are used for dependent students and should publish each year a list of those systems which he has approved for use by institutions during the subsequent academic year. The proposed rule set forth the procedures and standards for such review and approval.

Comments on the proposed rule were received and evaluated, several revisions were made, and a final rule was published in the FEDERAL REGISTER on May 21, 1975, to be implemented beginning with the submission by June 30, 1975 of need analysis systems for the Commissioner's approval. One of the revisions made in the proposed rule by the Commissioner was a commitment on his part to adopt additional factors related to a family's ability to meet educational expenses, to be used in addition to the proposed inflationary adjustment in revising the "benchmark" parental contribution figures from one year to the next. In the process of evaluating possible additional adjustment factors, the Commissioner undertook a fundamental review of the conceptual structure of need analysis systems. After doing so, he concluded that, rather than merely appending some additional adjustment factors to the published rule, it would be more desirable to revise the procedure for developing the benchmark parental contribution figures, as set forth in this notice.

B. *The conceptual framework.* There appears to be a widespread consensus, with which the Commissioner concurs, concerning certain basic structural features of need analysis systems in those instances in which the student is deemed to be dependent upon his parents for support. For example, in treating parental income after taxes, such systems generally exclude from consideration an amount estimated to represent the cost of providing family members with the necessities of life, on the view that such costs have a prior claim on the family resources. In parallel fashion, a portion of the net assets of the parents is generally excluded from consideration on the grounds that such an amount is needed to provide for the minimum future security needs of the family. Most need analysis systems then attempt to estimate the proportion of the remaining parental income and assets which can reasonably be contributed toward the educational expenses of the student.

There are various approaches to determining the exact amounts of the exclusions and contribution rates which such a general scheme requires in order to be applied to specific family situations. One such approach, which is explicit in some need analysis systems and implicit in others, is based on the concept of a "maintenance contribution." This concept rests on the valid assumption that parents can be expected to contribute to the support of a college student some portion of the amount which they would have spent for that student's maintenance if the student were still enrolled in a secondary school and were living at home with the parents. On the basis of the above concepts, the Commissioner is proposing the standards set forth herein for estimating expected parental contributions in situations which are not complicated by special family circumstances, such as, for example, unusual medical expenses.

The proposed rule is summarized and explained more fully in Paragraph C, below. It should be noted that the proposed rule would permit the approval of the "Consensus Model" recommended by the "Keppel Task Force" and adopted by the Council of the College Scholarship Service at its meeting on June 10, 1975, as well as permitting the approval of closely similar systems. However, this fact should not be construed either as constituting approval by the Commissioner of all of the features of the Consensus Model or as a requirement that other systems which are submitted for approval must contain such features in order to be approved. Specific features of the Consensus Model which the Commissioner does not endorse at this time include:

(1) the deduction of unreimbursed medical and dental expenses, subject to the same limitations as in the Federal income tax systems;

(2) the manner of treating farm and business assets;

(3) the denomination and calculation of the asset exclusion as a retirement allowance;

(4) the specific amount of the adjustment allowed parents with more than one child in college; and

(5) the attribution and distribution of Social Security benefits between parental income and student resources.

The Commissioner believes that additional research and analysis is needed in these areas. More broadly, he believes it important that empirical data be examined on what amounts families actually contribute to the expenses of postsecondary students with differing needs, resources and objectives, and at what levels of effort these contributions are made. A major source of such data will be provided by the Consumer Expenditure Survey of 1972 now being tabulated by the U.S. Department of Labor.

C. *Explanation of proposed rule.* The rule published on May 21, 1975, established a procedure whereby a need analysis system submitted for approval would be evaluated against a set of benchmark sample cases developed by the Commissioner for this purpose. Moreover, that rule provided that the benchmark figures would be derived by updating the figures from the 1974–75 "Expected Parent's Contributions from Adjusted Effective Income" published by the College Scholarship Service, in accordance with the Consumer Price Index and, as indicated above, additional factors related to the family's ability to pay educational costs which the Commissioner was to adopt subsequently.

However, the Commissioner has now decided not to use this method of deriving benchmark figures. Rather, he has decided to utilize the basic conceptual structure discussed above to derive such figures. Thus, the Commissioner has adopted the broad, general components of this conceptual structure in which he believes there is a widespread consensus. In particular, the exclusions from parental income and assets and the contribution rates which he has selected are ones which, in his view, are widely accepted as reasonable in light of current economic conditions, are consistent with the historical development of the most widely used need analysis systems, and provide a significant measure of continuity in the implementation of these programs.

Because the Commissioner has adopted only the broadly based, general components of this conceptual structure, the characteristics of the sample cases used for the benchmark figures will be relatively simple and uncomplicated by special or unusual family situations. These benchmark figures do not them-

selves constitute a need analysis system, and are not intended for use as such, since they do not permit the disposition of a great variety of actual cases with which a complete need analysis system must necessarily deal.

The other significant revision contained in this proposed rule, with respect to the derivation of benchmark figures, is in the annual update. Instead of updating the figures each year in accordance with the estimated Consumer Price Index, the proposed rule would provide that adjustments will be made, as necessary, in the exclusions and the contribution rates so that, measured in constant dollars, the benchmark figures would remain constant over time for families whose financial strength in real terms had not changed.

Once the benchmark figures have been derived from this conceptual approach, the procedures for the submission, approval and utilization of need analysis systems would remain as set forth in the rule published on May 21, including the requirement that, to be approved, a system must produce figures which are within $50 of the benchmark figures for 75% of the sample cases. Thus, only two subparagraphs of the May 21 regulation are being proposed for revision. (See e.g. 45 CFR 144.14(b)(ii) and (iii).) However, for the benefit and convenience of those wishing to review the proposed rule, and possibly to comment thereon, the entire section dealing with the approval of need analysis systems is being published in this notice.

One other revision in the May 21 regulation is being proposed herein, namely the inclusion of the need analysis system published by the Graduate and Professional Student Financial Aid Service on the list of systems which the Commissioner has approved for use with respect to independent students participating in the NDSL and CWS programs.

D. *Expected implementation of the proposed rule.* As indicated herein, this proposed rule will be subject to the normal public comment period. It is the Commissioner's present intention to expedite review of the comments and republication of the rule in final. It is also his present intention to encourage need analysis systems seeking approval to file their submissions promptly upon the adoption of the final rule and to provide an expeditious review and notification of approval. Thus, while it is apparent that the date of September 1, established in the May 21, 1975 regulation as the date for publication of the list of approved systems, will not be met this year, the Commissioner does believe that the list of approved systems will be available on a timely basis in order that institutions will have adequate access to the list for purposes of preparing their applications for these three programs which are to be submitted during October. Systems on this approved list would then also be readily available to the institutions for making awards to students for use during the academic year 1976–77. It is the Commissioner's expectation that, beginning with 1976, this procedure would return to the original schedule of submission of systems by June 30 and publication of the approved list by September 1.

E. *Public comment.* Interested persons are invited to submit written comments, suggestions, or objections regarding the proposed amendments to the regulations to Dr. Leonard H. O. Spearman, Acting Associate Commissioner for Student Assistance, U.S. Office of Education, Room 4076, Regional Office Building, 3, 7th and D Streets, SW., Washington, D.C. 20202. All relevant material must be received not later than September 2, 1975. Comments received will be available for public inspection at the above office Monday through Friday between 8 a.m. and 4:00 p.m.

It is hereby certified that the economic and inflationary impacts of this proposed regulation have been carefully evaluated in accordance with OMB Circular A–107.

(Catalog of Federal Domestic Assistance No. 13.418, Supplemental Educational Opportunity Grant Program; No. 13.463, Higher Education Work-Study; No. 13.471, National Direct Student Loans)

Dated: July 10, 1975.

WILLIAM F. PIERCE,
Acting U.S. Commissioner of Education.

Approved: July 24, 1975.

CASPAR W. WEINBERGER,
Secretary of Health, Education, and Welfare.

PART 144—NATIONAL DIRECT STUDENT LOAN PROGRAM

1. Section 144.14 of Part 144 of Title 45 of the Code of Federal Regulations is amended to read as follows:

§ 144.14 Approved need analysis systems.

(a) In order to comply with the requirements of § 144.7(b), an institution shall utilize a need analysis system or method of calculation approved by the Commissioner for that purpose pursuant to this section.

(b) Dependent students. (1) The Commissioner has approved the following systems for the purpose of § 144.7(b), with respect to dependent students:

(i) The method of calculating an expected family contribution used in the Basic Educational Opportunity Grants Program (45 CFR Part 190); and

(ii) The Income Tax System, if adjusted to reflect the number of the parents' dependent children who are attending institutions of higher education. For purposes of this section, the expected family contribution calculated according to the Income Tax System shall be an amount equal to the amount of Federal income tax paid by the parents of a student, plus 5 percent of such parents' net assets in excess of $10,000 and any amount the student is reasonably able to contribute.

(2) The Commissioner will approve any other need analysis system for the purpose of § 144.7(b), for use with respect to dependent students, which is submitted in accordance with the procedures set forth in paragraph (d) of this section and which meets the following criteria:

(i) The system must produce, as its standard output, expected parents' contribution figures for dependent students which: (*a*) increase in reasonably smooth increments as the parents' financial strength, measured in real terms, increases; and (*b*) are equal for families of equal measured financial strength; and

(ii) The system must produce expected parents' contribution figures which, for at least 75 percent of a set of sample cases developed and made available by the Commissioner, deviate by less than $50 from the figures produced for such sample cases by the following calculations:

(*a*) From the sum of the adjusted gross income and non-taxable income of the parents, there will be deducted the amount of Federal income taxes and Social Security taxes, an allowance of 8 percent of total income for state and local taxes, and an amount required to maintain the family (exclusive of the student's maintenance during the academic year) at the Bureau of Labor Statistics consumption cost estimates at a low standard of living;

(*b*) To the remainder obtained in subparagraph (*a*) will be added 12 percent of the net market or cash value of the parents' assets remaining after deduction of related debt and a standard asset reserve of $10,000; and

(*c*) The following rate schedule of expected contributions will then be applied to the sum obtained in subparagraph (*b*):

If the sum is—		The expected contribution is—
At least—	But less than—	
$0	$4,000	22 percent of the amount over $0.
$4,000	5,000	$880+25 percent of the amount over $4,000.
$5,000	6,000	$1130+29 percent of the amount over $5,000.
$6,000	7,000	$1420+34 percent of the amount over $6,000.
$7,000	8,000	$1760+40 percent of the amount over $7,000.
$8,000		$2160+47 percent of the amount over $8,000.

(iii) In developing the sample cases for the purposes of this paragraph, the Commissioner shall select only cases in which the age of the main wage earner is 45 years and in which the elements set forth in subparagraph (2)(ii) of this paragraph are generally present. Accordingly, cases will not be selected which involve medical and dental expenses, casualty and theft losses, housekeeping allowances, farm or business assets, more than one family member attending post-secondary institutions, Social Security or Veteran's benefits or any unusual family circumstance.

(iv) In comparing the output of a system submitted for approval under these regulations with the figures for the standard sample cases, an expected parental contribution of less than zero shall be treated as zero.

(v) The figures for the set of sample cases used for purposes of this paragraph shall be revised annually for inflation by adjusting the deductions for family maintenance, the $10,000 standard deduction from assets and the rates of contribution from income and assets as necessary in such a manner that the revised standard expected contributions, expressed in constant dollars, remain constant for families with equal income and asset positions measured in constant dollars.

(c) Independent students. (1) The Commissioner has approved the following systems for the purpose of § 144.7(b), with respect to independent students:

(i) The method of calculating an expected family contribution used in the Basic Educational Opportunity Grants Program (45 CFR Part 190); and

(ii) The system of need analysis published by the American College Testing Service; and

(iii) The system of need analysis published by the College Scholarship Service.

(iv) The system of need analysis published by the Graduate and Professional Student Financial Aid Service.

(2) The Commissioner will approve any other need analysis system for the purpose of § 144.7(b), for use with respect to independent students, which is submitted in accordance with the procedures set forth in paragraph (d) of this section and which meets the following criteria:

(i) The system must produce, as its standard output, expected family contribution figures for independent students which: (*a*) Increase in reasonably smooth increments as the family financial strength, measured in real terms, increases; and (*b*) are equal for families of equal measured financial strength; and

(ii) The system must produce expected family contribution figures which are comparable to those produced by one of the systems specified in paragraph (c)(1) of this section.

(d) Application procedures for system approval. Any person or institution seeking to have a need analysis system approved by the Commissioner pursuant to paragraph (b)(2) of this section shall submit such system to the Commissioner prior to June 30 of each year. Such submission shall consist of sufficient information to enable the Commissioner to determine that the system meets the criteria set forth in that subparagraph, including the expected family contribution figures produced by the system for the sample cases developed and made available by the Commissioner. Any person or institution seeking to have a need analysis system approved by the Commissioner pursuant to paragraph (c)(2) of this section shall, prior to June 30 of any year, submit to the Commissioner sufficient information to enable him to determine that the system meets the criteria set forth in that subparagraph. On or before September 1 of each year, the Commissioner will publish in the FEDERAL REGISTER a list of all need analysis systems or methods of calculation which have been approved for use in the succeeding academic year.

(e) Duration of approval. Need analysis systems approved pursuant to paragraphs (b)(1) and (c)(1) of this section are approved without a specific expiration date. A need analysis system approved pursuant to paragraph (b)(2) of this section, and included on the list published by the Commissioner on or before September 1, of one year, may be used by an institution (1) in preparing its application for funds under this part which is to be submitted on or before the published closing date next following that September 1; and (2) in determining the eligibility of students for loans under this part, and in calculating the amount of such loans, to be used by the students during any academic year commencing not earlier than 10 months and not later than 22 months following that September 1. A need analysis system approved pursuant to paragraph (c)(2) of this section shall be approved for an indefinite period of time, but the Commissioner may request periodic confirmation that the system remains in compliance with the criteria set forth in that paragraph.

(f) Adjustments. The institution may, in an individual case, further adjust the expected family contribution calculated according to one of the need analysis systems approved pursuant to this section if the student financial aid officer of the institution has reason to believe that such expected family contribution does not realistically reflect the ability of the student and his parents to contribute towards the student's cost of education. Such adjustments shall be documented in writing, with an accompanying explanation, and made a part of the institution's records with respect to this part.

(20 U.S.C. 1087dd)

PART 175—COLLEGE WORK-STUDY PROGRAM

2. Section 175.17 of Part 175 of Title 45 of the Code of Federal Regulations is amended to read as follows:

§ 175.17 Approved need analysis systems.

(a) In order to comply with the requirements of § 175.5(c), an institution shall utilize a need analysis system or method of calculation approved by the Commissioner for that purpose pursuant to this section.

(b) Dependent students. (1) The Commissioner has approved the following systems for the purpose of § 175.5(c), with respect to dependent students:

(i) The method of calculating an expected family contribution used in the Basic Educational Opportunity Grants Program (45 CFR Part 190); and

(ii) The Income Tax System, if adjusted to reflect the number of the parents' dependent children who are attending institutions of higher education. For purposes of this section, the expected family contribution calculated according to the Income Tax System shall be an amount equal to the amount of Federal income tax paid by the parents of a student, plus 5 percent of such parents' net assets in excess of $10,000 and any amount the student is reasonably able to contribute.

(2) The Commissioner will approve any other need analysis system for the purpose of § 175.5(c), for use with respect to dependent students, which is submitted in accordance with the procedures set forth in paragraph (d) of this section and which meets the following criteria:

(i) The system must produce, as its standard output, expected parents' contribution figures for dependent students which: (*a*) Increase in reasonable smooth increments as the parents' financial strength, measured in real terms, increases; and (*b*) are equal for families of equal measured financial strength; and

(ii) The system must produce expected parents' contribution figures which, for at least 75 percent of a set of sample cases developed and made available by the Commissioner, deviate by less than $50 from the figures produced for such sample cases by the following calculations;

(*a*) From the sum of the adjusted gross income and non-taxable income of the parents, there will be deducted the amount of Federal income taxes and Social Security taxes, an allowance of 8 percent of total income for state and local taxes, and an amount required to maintain the family (exclusive of the student's maintenance during the academic year) at the Bureau of Labor Statistics consumption cost estimates at a low standard of living;

(*b*) To the remainder obtained in subparagraph (*a*) will be added 12 percent of the net market or cash value of the parents' assets remaining after deduction of related debt and a standard asset reserve of $10,000; and

(*c*) The following rate schedule of expected contributions will then be applied to the sum obtained in subparagraph (*b*):

If the sum is—		The expected contribution is—
At least—	But less than—	
$0	$4,000	22 percent of the amount over $0.
$4,000	5,000	$880+25 percent of the amount over $4,000.
$5,000	6,000	$1130+29 percent of the amount over $5,000.
$6,000	7,000	$1420+34 percent of the amount over $6,000.
$7,000	8,000	$1760+40 percent of the amount over $7,000.
$8,000		$2160+47 percent of the amount over $8,000.

(iii) In developing the sample cases for the purposes of this paragraph, the Commissioner shall select only cases in which the age of the main wage earner is 45 years and in which the elements set forth in subparagraph (2)(ii) of this paragraph are generally present.

Accordingly, cases will not be selected which involve medical and dental expenses, casualty and theft losses, housekeeping allowances, farm or business assets, more than one family member attending postsecondary institutions, Social Security or Veteran's benefits or any unusual family circumstance.

(iv) In comparing the output of a system submitted for approval under these regulations with the figures for the standard sample cases, an expected parental contribution of less than zero shall be treated as zero.

(v) The figures for the set of sample cases used for purposes of this paragraph shall be revised annually for inflation by adjusting the deductions for family maintenance, the $10,000 standard deduction from assets and the rates of contribution from income and assets as necessary in such a manner that the revised standard expected contributions, expressed in constant dollars, remain constant for families with equal income and asset positions measured in constant dollars.

(c) Independent students. (1) The Commissioner has approved the following systems for the purpose of § 175.5(c), with respect to independent students:

(i) The method of calculating an expected family contribution used in the Basic Educational Opportunity Grants Program (45 CFR Part 190);

(ii) The system of need analysis published by the American College Testing Service;

(iii) The system of need analysis published by the College Scholarship Service; and

(iv) The system of need analysis published by the Graduate and Professional Student Financial Aid Service.

(2) The Commissioner will approve any other need analysis system for the purpose of § 175.5(c), for use with resect to independent students, which is submitted in accordance with the procedures set forth in paragraph (d) of this section and which meets the following criteria:

(i) The system must produce, as its standard output, expected family contribution figures for independent students which: (*a*) Increase in reasonably smooth increments as the family financial strength, measured in real terms, increases; and (*b*) are equal for families of equal measured financial strength; and

(ii) the system must produce expected family contribution figures which are comparable to those produced by one of the systems specified in paragraph (c)(1) of this section.

(d) Application procedures for system approval. Any person or institution seeking to have a need analysis system approved by the Commissioner pursuant to paragraph (b)(2) of this section shall submit such system to the Commissioner prior to June 30 of each year. Such submissions shall consist of sufficient information to enable the Commissioner to determine that the system meets the criteria set forth in that subparagraph, including the expected family contribution figures produced by the system for the sample cases developed and made available by the Commissioner. Any person or institution seeking to have a need analysis system approved by the Commissioner pursuant to paragraph (c)(2) of this section shall, prior to June 30 of any year, submit to the Commissioner sufficient information to enable him to determine that the system meets the criteria set forth in that subparagraph on or before September 1 of each year, the Commissioner will publish in the FEDERAL REGISTER a list of all need analysis systems or methods of calculation which have been approved for use in the succeeding academic year.

(e) Duration of approval. Need analysis systems approved pursuant to paragraphs (b)(1) and (c)(1) of this section are approved without a specified expiration date. A need analysis system approved pursuant to paragraph (b)(2) of this section, and included on the list published by the Commissioner on or before September 1 of one year, may be used by an institution (1) preparing its application for funds under this part which is to be submitted on or before the published closing date next following that September 1; and (2) in determining the eligibility of students for employment under this part and in calculating the amount of such employment to be made available to a student during any academic year commencing not earlier than 10 months and not later than 22 months following that September 1. A need analysis system approved pursuant to paragraph (c)(2) of this section shall be approved for an indefinite period of time, but the Commissioner may request periodic confirmation that the system remains in compliance with the criteria set forth in that paragraph.

(f) *Adjustments.* The institution may, in an individual case, further adjust the expected family contribution calculated according to one of the need analysis systems approved pursuant to this section if the student financial aid officer of the institution has reason to believe that such expected family contribution does not realistically reflect the ability of the student and his parents to contribute towards the student's cost of education. Such adjustments shall be documented in writing, with an accompanying explanation, and made a part of the institution's records with respect to this part.

(42 U.S.C. 2754)

PART 176—SUPPLEMENTAL EDUCATIONAL OPPORTUNITY GRANTS PROGRAM

3. Section 176.13 of Part 176 of Title 45 of the Code of Federal Regulations is revised to read as follows:

§ 176.13 Approved need analysis systems.

(a) In order to comply with the requirements of § 176.12, an institution shall utilize a need analysis system or method of calculation approved by the Commissioner for that purpose pursuant to this section.

(b) Dependent students. (1) The Commissioner has approved the following systems for the purpose of § 176.12(a):

(i) The method of calculating an expected family contribution used in the Basic Educational Opportunity Grants Program (45 CFR Part 190); and

(ii) The Income Tax System, if adjusted to reflect the number of the parents' dependent children who are attending institutions of higher education. For purposes of this section, the expected family contribution calculated according to the Income Tax System shall be an amount equal to the amount of Federal income tax paid by the parents of a student, plus 5 percent of such parents' net assets in excess of $10,000 and any amount the student is reasonably able to contribute.

(2) The Commissioner will approve any other need analysis system for the purpose § 176.12(a) which is submitted in accordance with the procedures set forth in paragraph (d) of this section and which meets the following criteria:

(i) The system must produce, as its standard output, expected parents' contribution figures for dependent students which: (*a*) increase in reasonably smooth increments as the parents' financial strength, measured in real terms, increases; and (*b*) are equal for families of equal measured financial strength; and

(ii) The system must produce expected parents' contribution figures which, for at least 75 percent of a set of sample cases developed and made available by the Commissioner, deviate by less than $50 from the figures produced for such sample cases by the following calculations:

(*a*) From the sum of the adjusted gross income and non-taxable income of the parents, there will be deducted the amount of Federal income taxes and Social Security taxes, an allowance of 8 percent of total income for state and local taxes, and an amount required to maintain the family (exclusive of the student's maintenance during the academic year) at the Bureau of Labor Statistics consumption cost estimates at a low standard of living;

(*b*) To the remainder obtained in subparagraph (*a*) will be added 12 percent of the net market or cash value of the parents' assets remaining after deduction of related debt and a standard asset reserve of $10,000; and

(c) The following rate schedule of expected contributions will then be applied to the sum obtained in subparagraph (*b*):

If the sum is—		The expected contribution is—
At least—	But less than—	
$0	$4,000	22 percent of the amount over $0.
$4,000	5,000	$880+25 percent of the amount over $4,000.
$5,000	6,000	$1130+29 percent of the amount over $5,000.
$6,000	7,000	$1420+34 percent of the amount over $6,000.
$7,000	8,000	$1760+40 percent of the amount over $7,000.
$8,000		$2160+47 percent of the amount over $8,000.

(iii) In developing the sample cases for the purposes of this paragraph, the Commissioner shall select only cases in which the age of the main wage earner is 45 years and in which the elements set forth in subparagraph (2)(ii) of this paragraph are generally present. Accordingly, cases will not be selected which involve medical and dental expenses, casualty and theft losses, housekeeping allowances, farm or business assets, more than one family member attending postsecondary institutions, Social Security or Veteran's benefits or any unusual family circumstance.

(iv) In comparing the output of a system submitted for approval under these regulations with the figures for the standard sample cases, an expected parental contribution of less than zero shall be treated as zero.

(v) The figures for the set of sample cases used for purposes of this paragraph shall be revised annually for inflation by adjusting the deductions for family maintenance, the $10,000 standard deduction from assets and the rates of contribution from income and assets as necessary in such a manner that the revised standard expected contributions, expressed in constant dollars, remain constant for families with equal income and asset positions measured in constant dollars.

(c) Independent students. (1) The Commissioner has approved the following systems for the purpose of § 176.12(b) with respect to independent students:

(i) The method of calculating an expected family contribution used in the Basic Educational Opportunity Grants Program (45 CFR Part 190);

(ii) The system of need analysis published by the American College Testing Service; and

(iii) The system of need analysis published by the College Scholarship Service.

(2) The Commissioner will approve any other need analysis system for the purpose of § 176.12(b) for use with respect to independent students, which is submitted in accordance with the procedures set forth in paragraph (d) of this section and which meets the following criteria:

(i) The system must produce, as its standard output, expected family contribution figures for independent students which: (*a*) increase in reasonably smooth increments as the family financial strength, measured in real terms, increases; and (*b*) are equal for families of equal measured financial strength; and

(ii) The system must produce expected family contribution figures which are comparable to those produced by one of the systems specified in paragraph (c)(1) of this section.

(d) Application procedures for system approval. Any person or institution seeking to have a need analysis system approved by the Commissioner pursuant to paragraph (b)(2) of this section shall submit such system to the Commissioner prior to June 30 of each year. Such submission shall consist of sufficient information to enable the Commissioner to determine that the system meets the criteria set forth in that subparagraph, including the expected family contribution figures produced by the system for the sample cases developed and made available by the Commissioner. Any person or institution seeking to have a need analysis system approved by the Commissioner pursuant to paragraph (c)(2) of this section shall, prior to June 30 of any year, submit to the Commissioner sufficient information to enable him to determine that the system meets the criteria set forth in that subparagraph. On or before Sepember 1 of each year, the Commissioner will publish in the FEDERAL REGISTER a list of all need analysis systems or methods of calculation which have been approved for use in the succeeding academic year.

(e) Duration of approval. Need analysis systems approved pursuant to paragraphs (b)(1) and (c)(1) of this section are approved without a specified expiration date. A need analysis system approved pursuant to paragraph (b)(2) of this section, and included on the list published by the Commissioner on or before September 1 of one year, may be used by an institution (1) in preparing its application for funds under this part which is to be submitted on or before the published closing date next following that September 1; and (2) in determining the eligibility of students for awards under this part, and in calculating the amount of such awards, to be used by the students during any academic year commencing not earlier than 10 months and not later than 22 months following that September 1. A need analysis system approved pursuant to paragraph (c)(2) of this section shall be approved for an indefinite period of time, but the Commissioner may request periodic confirmation that the system remains in compliance with the criteria set forth in that paragraph.

(f) Adjustments. The institution may, in an individual case, further adjust the expected family contribution calculated according to one of the need analysis systems approved pursuant to this section if the student financial aid officer of the institution has reason to believe that such expected family contribution does not realistically reflect the ability of the student and his parents to contribute towards the student's cost of education. Such adjustments shall be documented in writing, with an accompanying explanation, and made a part of the institution's records with respect to this part.

(20 U.S.C. 1070b–1 and 1070b–2)

[FR Doc.75–19890 Filed 7–31–75;8:45 am]

federal register

FRIDAY, AUGUST 1, 1975

WASHINGTON, D.C.

Volume 40 ■ Number 149

PART III

DEPARTMENT OF TRANSPORTATION

Urban Mass Transportation Administration

■

MAJOR URBAN MASS TRANSPORTATION INVESTMENTS

Proposed Policy

DEPARTMENT OF TRANSPORTATION

Urban Mass Transportation Administration

[Docket No. 75-04]

MAJOR URBAN MASS TRANSPORTATION INVESTMENTS

Notice of Proposed Policy

The purpose of this Notice is to issue for review and comment a statement of Federal policy with respect to decisions on major urban mass transportation investments assisted under the Urban Mass Transportation Act of 1964 as amended. The need for such clarification has resulted from the shifting nature and complexity of the UMTA capital program and the increasing demands for available funds.

At the outset of the urban mass transportation assistance program in 1964, the $75 million annual budget was directed toward the preservation of urban transit service in selected cities through the conversion of failing private transit companies to public ownership. A decade later, UMTA's annual capital assistance budget exceeds $1 billion, and is primarily devoted to the rehabilitation and expansion of existing transit properties and to the construction of new transit systems. Not only has the magnitude of potential Federal investments increased significantly but the number of potential recipients for UMTA funds has grown. The pressure of these competing demands requires the Department of Transportation to ensure that the available Federal resources are utilized in the most prudent and productive manner.

In the interest of making all urban areas aware of the issues which will be considered in the Federal decisions to assist in the implementation of major mass transportation investments, the Department of Transportation has decided to promulgate a statement of policy. This policy represents a process-oriented approach designed to allow each urban area to take into account its unique characteristics in the planning and implementation of transportation improvements. As a condition of eligibility for Federal assistance, the policy requires that alternative investments be evaluated to determine which investment best serves the area's transportation needs, taking into account the social, economic, environmental and urban development goals. The policy stresses the need to consider combinations of transit modes appropriate to the service requirements of specific corridors, and improved management of the existing transportation resources as an alternative to the construction of new facilities. The policy also requires that major mass transportation investments be implemented in increments, with priority given to the more immediate needs of the area.

The extent of the Federal commitment will be based on the cost of the initial increment of the plan which provides for the transportation needs of the community in a cost-effective manner.

The statement has been developed in concert with Federal, State, and local transportation and planning officials, transit properties, public interest groups, and other groups potentially affected by the proposed policy. Comments and suggestions from these diverse groups have been solicited by UMTA through individual solicitations as well as through a major UMTA-sponsored Transportation Research Board Conference. (Airlie House Conference.) These comments have contributed substantially to the substance of this proposed statement.

The Department of Transportation invites further comments from all interested parties. Written comments should be directed to Urban Mass Transportation Administration, Office of Policy and Program Development, 400 7th Street, S.W., Room 9316, Washington, D.C. 20590. All comments received before October 1, 1975 will be considered in the preparation of the final policy statement.

Issued at Washington, D.C., July 25, 1975.

WILLIAM T. COLEMAN,
Secretary.

FEDERAL POLICY ON ASSISTANCE FOR MAJOR MASS TRANSPORTATION INVESTMENTS

Since the beginning of this decade, the Federal government has provided an increasing share of the Nation's investment in urban mass transportation. In the years ahead, as more and more communities seek federal financial aid to improve and expand their mass transportation systems, it is more essential than ever that Federal funds be effectively and efficiently utilized. The following is a statement of the policy that will guide future federal decisions in determining eligibility for and the extent of federal commitment to the funding of major mass transportation investments. This policy will be applicable to all funds administered for these purposes by UMTA-Discretionary Grant funds (Section 3); Formula Grant funds (Section 5); Interstate Transfer funds; and Urban System funds.

ELIGIBILITY FOR FEDERAL ASSISTANCE

Since each metropolitan area has differing characteristics, federal mass transportation assistance programs cannot be based on standardized solutions. Rather, federal programs should be flexible, relying heavily on local ability to assess present and anticipated transportation needs, to identify and evaluate alternative opportunities for improvement, and to initiate needed actions.

The Federal government does, however, have a strong interest in ensuring that federal funds available for mass transportation assistance be used prudently and with maximum effectiveness. While there are no simple standard procedures that will guarantee this outcome, a careful and systematic evaluation of the implication of alternative courses of action in advance of a federal commitment to participate in a major mass transportation investment should improve the quality of decisions. To this end *an analysis of transportation alternatives will be required as a condition of eligibility for federal assistance* for any major mass transportation investment. Generally this would include investments which anticipate a federal participation of more than $100 million in capital funds. However, circumstances may occasionally arise that make it desirable to require analysis of a smaller investment. For example, in smaller metropolitan areas a transit investment involving substantially less than $100 million may be considered as a major mass transportation investment if it represents a significant portion of the area's total transportation program.

This analysis of alternatives shall be based on the following general principles and shall be performed as an integral part of a comprehensive transportation planning process.

A. *Integration of Transit Services*

Long-range transportation plans should reflect an awareness that different levels of transportation service may be needed in different portions of the metropolitan area. The plans should include specific transit elements tailored to the travel demands and service requirements of the specific corridors and neighborhoods they serve. Explicit recognition should be given to community-level transit services which address local circulation needs, as well as to express line-haul connections which foster regionwide accessibility. As an example, a comprehensive strategy plan may call for the construction of a rail rapid transit line in a corridor of heavy demand, supplemented by a light rail network or busways in lower density portions of the metropolitan area, and assisted by fleets of fixed route buses and flexibly routed paratransit vehicles acting as feeders to the higher capacity line haul systems.

B. *Incremental Development*

Major mass transportation investments should be implemented in increments based on an analysis of the projected 5–10 year transportation needs of the total area. The increments should be consistent with areawide long-range transportation plans which should be reviewed and revised periodically to reflect changes in the long-range forecasts.

Where long-range plans call for the construction of an areawide fixed guideway system, the initial segments of the system should be implemented in corridors having priority needs. These initial segments of the fixed guideway system should be capable of efficient operation in themselves.

Corridors having less immediate needs should be provided with interim, lower level of service. This corridor service level should be upgraded progressively as the demand develops.

Incremental development will ensure that high priority corridors receive initial attention, will help to spread out the fiscal burden, and will preserve maximum flexibility to respond to changing

urban conditions, technological change, and shifting land use and travel patterns.

C. Improved Management of Existing Transportation System

Improvements in transportation service should be sought through effective management and operation of the existing transportation system as well as through construction of new facilities. Actions such as preferential treatment of buses on freeways and city streets, reserved lanes and transitways, parking management, measures to reduce the use of automobiles in congested areas, changes in fare structure to stimulate off-peak travel, promotion of carpooling and of paratransit services, staggered work hours and other actions designed to make more efficient use of existing transportation facilities, should be considered as alternatives and supplements to the construction of new capital facilities.

D. *Systems Evaluation*

An analysis of alternatives should be undertaken in the development of the long-range plan and in the determination of the increment of the plan to be implemented. This analysis should include an assessment of the alternatives' impact on local and regional accessibility, air quality, energy consumption, neighborhood environment, community and regional development patterns, corridor traffic flows and modal choice, and other factors considered important by the area's residents. In defining the increment of the plan, the analysis of alternatives should indicate which alternative investment provides for the metropolitan area's transportation needs in a cost-effective manner, taking into account the social, economic, environmental and urban development goals of the community.

E. *Public Involvement*

There should be full opportunity for the timely involvement of the public, local government and metropolitan, regional, State and Federal agencies in the alternative analysis process. This involvement should be initiated early, so that all groups have the opportunity to influence the process in a timely and constructive fashion, particularly as to the alternatives to be considered, the effects to be studied, actions to be taken to minimize or avoid adverse effects, priorities for implementation, and the phasing of program and project development activities.

EXTENT OF FEDERAL COMMITMENT

The extent of the Federal commitment for a major mass transportation investment will be determined by the cost of the increment of the long-range plan which provides for the metropolitan area's transportation needs in a cost-effective manner, taking into account the social, economic, environmental and urban development goals of the community. However, the locality may use the Federal funds available as a result of the Federal commitment to support any of the alternatives evaluated, provided that the transit coverage of the selected alternative is substantially the same as that of a cost-effective alternative, that the locality is willing and able to secure any additional funding which might be required, and that any project for which Federal assistance is sought meets the statutory requirements for approval.

FUTURE ACTION

Additional guidelines expanding the concepts outlined in this policy statement are being developed. In the interim UMTA will continue to work with metropolitan areas on a case-by-case basis in developing procedures which will adequately fulfill these requirements.

[FR Doc.75-20009 Filed 7-31-75;8:45 am]

federal register

FRIDAY, AUGUST 1, 1975

WASHINGTON, D.C.

Volume 40 ■ Number 149

PART IV

DEPARTMENT OF LABOR

Employment Standards Administration

■

MINIMUM WAGES FOR FEDERAL AND FEDERALLY ASSISTED CONSTRUCTION

General Wage Determination Decisions

DEPARTMENT OF LABOR

Employment Standards Administration

MINIMUM WAGES FOR FEDERAL AND FEDERALLY ASSISTED CONSTRUCTION

General Wage Determination Decisions

General Wage Determination Decisions of the Secretary of Labor specify, in accordance with applicable law and on the basis of information available to the Department of Labor from its study of local wage conditions and from other sources, the basic hourly wage rates and fringe benefit payments which are determined to be prevailing for the described classes of laborers and mechanics employed in construction activity of the character and in the localities specified therein.

The determinations in these decisions of such prevailing rates and fringe benefits have been made by authority of the Secretary of Labor pursuant to the provisions of the Davis-Bacon Act of March 3, 1931, as amended (46 Stat. 1494, as amended, 40 U.S.C. 276a) and other Federal statutes referred to in 29 CFR 1.1 (including the statutes listed at 36 FR 306 following Secretary of Labor's Order No. 24–70) containing provisions for the payment of wages which are dependent upon determinations by the Secretary of Labor under the Davis-Bacon Act; and pursuant to the provisions of Part 1 of Subtitle A of Title 29 of Code of Federal Regulations, Procedure for Predetermination of Wage Rates, (37 FR 21138) and of Secretary of Labor's Orders 12–71 and 15–71 (36 FR 8755, 8756). The prevailing rates and fringe benefits determined in these decisions shall, in accordance with the provisions of the foregoing statutes, constitute the minimum wages payable on Federal and federally assisted construction projects to laborers and mechanics of the specified classes engaged on contract work of the character and in the localities described therein.

Good cause is hereby found for not utilizing notice and public procedure thereon prior to the issuance of these determinations as prescribed in 5 U.S.C. 553 and not providing for delay in effective date as prescribed in that section, because the necessity to issue construction industry wage determination frequently and in large volume causes procedures to be impractical and contrary to the public interest.

General Wage Determination Decisions are effective from their date of publication in the FEDERAL REGISTER without limitation as to time and are to be used in accordance with the provisions of 29 CFR, Parts 1 and 5. Accordingly, the applicable decision together with any modifications issued subsequent to its publication date shall be made a part of every contract for performance of the described work within the geographic area indicated as required by an applicable Federal prevailing wage law and 29 CFR, Part 5. The wage rates contained therein shall be the minimum paid under such contract by contractors and subcontractors on the work.

MODIFICATIONS AND SUPERSEDEAS DECISIONS TO GENERAL WAGE DETERMINATION DECISIONS

Modifications and Supersedeas Decisions to General Wage Determination Decisions are based upon information obtained concerning changes in prevailing hourly wage rates and fringe benefit payments since the decisions were issued.

The determinations of prevailing rates and fringe benefits made in the Modifications and Supersedeas Decisions have been made by authority of the Secretary of Labor pursuant to the provisions of the Davis-Bacon Act of March 3, 1931, as amended (46 Stat. 1494, as amended, 40 U.S.C. 276a) and of other Federal statutes referred to in 29 CFR 1.1 (including the statutes listed at 36 FR 306 following Secretary of Labor's Order No. 24–70) containing provisions for the payment of wages which are dependent upon determination by the Secretary of Labor under the Davis-Bacon Act; and pursuant to the provisions of Part 1 of Subtitle A of Title 29 of Code of Federal Regulations, Procedure for Predetermination of Wage Rates, (37 FR 21138) and of Secretary of Labor's Orders 13–71 and 15–71 (36 FR 8755, 8756). The prevailing rates and fringe benefits determined in foregoing General Wage Determination Decisions, as hereby modified, and/or superseded shall, in accordance with the provisions of the foregoing statutes, constitute the minimum wages payable on Federal and federally assisted construction projects to laborers and mechanics of the specified classes engaged in contract work of the character and in the localities described therein.

Modifications and Supersedeas Decisions are effective from their date of publication in the FEDERAL REGISTER without limitation as to time and are to be used in accordance with the provisions of 29 CFR, Parts 1 and 5.

Any person, organization, or governmental agency having an interest in the wages determined as prevailing is encouraged to submit wage rate information for consideration by the Department. Further information and self-explanatory forms for the purpose of submitting this data may be obtained by writing to the U.S. Department of Labor, Employment Standards Administration, Office of Special Wage Standards, Division of Wage Determinations, Washington, D.C. 20210. The cause for not utilizing the rule-making procedures prescribed in 5 U.S.C. 553 has been set forth in the original General Wage Determination Decision.

MODIFICATIONS TO GENERAL WAGE DETERMINATION DECISIONS

The numbers of the decisions being modified and their dates of publication in the FEDERAL REGISTER are listed with each State.

Florida:	
FL75–1016	Jan. 21, 1975
FL75–1033; FL75–1036	Mar. 28, 1975
FL75–1034; FL75–1037	Mar. 21, 1975
Georgia:	
AR–4064	Dec. 6, 1974
Illinois:	
IL75–5079	July 11, 1975
Indiana:	
IL75–5079	Do.
Michigan:	
IL75–5079	Do.
Minnesota:	
IL75–5079	Do.
Nebraska:	
NE75–4112	June 13, 1975
New York:	
IL75–5079	July 11, 1975
Ohio:	
IL75–5079	Do.
Oklahoma:	
AR–93	Dec. 27, 1974
OK75–4069	Mar. 28, 1975
Pennsylvania:	
IL75–5079	July 11, 1975
Rhode Island:	
RI75–2031	Feb. 7, 1975
RI75–2090	July 3, 1975
Wisconsin:	

SUPERSEDEAS DECISIONS TO GENERAL WAGE DETERMINATION DECISIONS

The numbers of the decisions being superseded and their dates of publication in the FEDERAL REGISTER are listed with each State. Supersedeas Decision numbers are in parentheses following the numbers of the decisions being superseded.

IL75–5079	July 11, 1975
Hawaii:	
HI75–5002(HI75–5098)	Jan. 24, 1975
Illinois:	
IL75–2016(IL75–2099)	Feb. 14, 1975
IL75–2087(IL75–2100)	July 3, 1975
Iowa:	
IA75–4034(IA75–4120); IA–75–4035(IA75–4121); IA–75 – 4036(IA75 – 4122); IA75–4037(IA75 – 4123); IA75–4038(IA75 – 4124); IA75–4039(IA75–4125)	Jan. 31, 1975
Kansas:	
MO75–4059(MO75–4144)	Feb. 28, 1975
MO75–4071(MO75–4145)	Mar. 28, 1975
Louisiana:	
LA75–4119(LA75–4141)	July 18, 1975
Nevada:	
NV75 – 5037(NV75 – 5095); NV75–5038(NV75–5096); NV75–5039(NV75–5097)	Mar. 28, 1975
Missouri:	
MO75–4059(MO75–4144)	Feb. 28, 1975
MO75–4071(MO75 – 4145); MO75–4072(MO75–4143)	April 4, 1975
MO75–4075(MO75–4142)	Mar. 28, 1975
MO75–4115(MO75–4146)	June 20, 1975
New Mexico:	
AQ–18(NM75–4137)	Aug. 10, 1973
NM75–4079(NM75–4136)	Apr. 18, 1975
Oklahoma:	
AR–88(OK75–4138); AR–89(OK75–4139)	Dec. 13, 1974
OK75–4050(OK75–4140)	Feb. 7, 1975

Signed at Washington, D.C., this 25th day of July 1975.

RAY J. DOLAN,
Assistant Administrator,
Wage and Hour Division.

	Basic Hourly Rates	Fringe Benefits Payments			
		H & W	Pensions	Vacation	App. Tr.
DECISION # FL75-1016 - Mod. #3 (40 FR 4507 - January 21, 1975) Duval County, Florida					
Change:					
Laborers	7.85	.25	.10		.025
Painters:					
Brush	6.90	.30	.35		.02
Spray	7.42	.30	.35		.02
Swing stage	7.42	.30	.35		.02
Structural steel erected	7.42	.30	.35		.02
Smoke stacks, steeples, flag pole, tanks on legs above 15 ft.	8.185	.30	.35		.02
Sandblasters	7.42	.30	.35		.02
Bridge	8.185	.30	.35		.02
DECISION # FL75-1033 - Mod. #3 (40 FR-14219 - March 28, 1975) Martin and Palm Beach Counties, Florida					
Change:					
Carpenters and Soft floor layers	8.65	.55	.70		.02
Painters, brush	7.93	.38	.30		.02
DECISION #FL75-1034 - Mod. # 3 (40 FR-12970 - March 21, 1975) Pinellas County, Florida					
Change:					
Asbestos workers	9.26	.35	.35		.06
Electricians:					
Electricians	10.10	.35	3%		3/4 of 1%
Cable splicers	10.60	.35	3%		3/4 of 1%
Ironworkers:					
Structural & Ornamental	9.00	.55	.40	.2%	.05
Reinforcing	9.00	.55	.40	.2%	.05
Sheet metal workers	9.06	.43	.40		.04

	Basic Hourly Rates	Fringe Benefits Payments			
		H & W	Pensions	Vacation	App. Tr.
DECISION # FL75-1016 - Mod.#1 (40 FR-14221 - March 28, 1975) Leon County, Florida					
Change:					
Asbestos workers	9.01	.30	.30		.04
Bricklayers:					
Bricklayers	7.00	.30	.10		.08
Stonemasons	7.00	.30	.10		.08
Marble masons	6.35	.30	.10		.08
Terrazzo workers	6.35	.30	.10		.08
Tile setters	6.35	.30	.10		.08
Cement masons	6.35	.30	.10		.08
Laborers:					
Mechanical tools, power buggy ops. pipelayers and gunite workers	4.00	.20			
Plasterers	6.60	.30	.10		.08
Plumbers	7.15	.25	.25		.05
DECISION #FL75-1037 Mod. #4 (40 FR-12974 - March 21, 1975) Alachua County, Florida					
Change:					
Asbestos workers	9.01	.30	.30		.04
Carpenters	8.12	.44	.30	.30	.03
Accoustical workers	8.12	.44	.30	.30	.03
Millwrights	8.80	.39	.30		.03
Piledrivermen	8.12	.44	.30	.30	.03
Laborers:					
Unskilled	4.40	.20			.02
Air tool operator	4.45	.20			.02
Mortar mixers	4.45	.20			.02
Pipelayers (concrete & clay)	4.45	.20			.02
Soft floor layers	8.12	.44	.30	.30	.03
Stone masons	7.80	.30	.30		.02

	Basic Hourly Rates	Fringe Benefits Payments			
		H & W	Pensions	Vacation	App. Tr.
DECISION # AR-4064 - Mod. #3 (39 FR 42817 - December 6, 1974) Chatham County, Georgia					
Change:					
Cement masons	6.75				
Electricians	7.55	.35	1% +.30		.2%
Cable splicers	7.80	.35	1% +.30		.2%
Ironworkers:					
Structural and sheeter	8.15	.45	.50		.03
Ornamental and reinforcing	8.15	.45	.50		.03
Plumbers and pipefitters	8.75	.35	.50		.02
Add:					
Roofers	5.50				
DECISION NO. IL75-5079 - Mod. #1 (40 FR 29490 - July 11, 1975) Illinois, Indiana, Michigan, Minnesota, New York, Ohio, Pennsylvania and Wisconsin					
Change:					
Footnotes:					
f. $1.65 per hour in fringe benefits (excluding vacation payments)					
DECISION NO. NE75-4112 - Mod. #2 (40 FR 25400 - June 13, 1975) Douglas, Sarpy, Cass, Washington and that portion of Saunders County East of Highway #109 in Nebraska					
Change Description of work to read "Heavy in all, but Washington County and Highway Construction (excluding bridges accross navigable waterways)					

	Basic Hourly Rates	Fringe Benefits Payments			
		H & W	Pensions	Vacation	App. Tr.
DECISION #AR-93 - Mod. #4 (39 FR 44903-December 27, 1974) Wagoner County, Oklahoma					
Change:					
Bricklayers - Stonemasons	$8.36	.30	.40		.04
Carpenters:					
Carpenters	7.95		.25		.01
Millwrights, Piledrivermen	8.45		.25		.01
Cement Masons:					
Zone II	7.55				
Plumbers - Steamfitters	9.75	.40	.80		.10
Ironworkers	8.90	.30	.35		.08
Sprinkler Fitters	10.10	.50	.80		.08
DECISION #OK75-4069 - Mod. #5 (40 FR 14257 - March 28, 1975) Muskogee, Adair and Cherokee Counties, Oklahoma					
Change:					
Carpenters:					
Carpenters	7.95		.25		.01
Millwrights, Piledrivermen	8.45		.25		.01
Plumbers - Steamfitters	9.75	.40	.80		.10

MODIFICATIONS P. 5

DECISION NO. [illegible] (40 FR 6122- February 7, 1975)
Providence, Bristol, Kent Counties, Rhode Island

Changes:	Basic Hourly Rates	Fringe Benefits Payments H & W	Pensions	Vacation	App. Tr.
Laborers (Building):					
Plasterers' tender	$7.75	.50	.45		.10
Laborers (Heavy & Highway):					
Laborers	7.50	.50	.45		.10
Asbestos, asphalt rakers, barco type jumping tampers, chain saw ops, concrete saw ops, demolition burners, fence and guard rail erectors, [illegible] ops, mortar mixers, pipelayers, pipe trench bracers, pneumatic tool ops, riprap and dry stone-wall builders, setters of metal forms for roadways, stumper ops, tree toppers, tree trimmers, wagon drill ops, wood chipper ops, concrete and power buggy operators	7.75	.50	.45		.10
Air track ops, pavers, rammers, curb setters	8.00	.50	.45		.10
Blasterers and powdermen	8.25	.50	.45		.10

MODIFICATIONS P. 6

DECISION NO. RI-75-6090- Mod 2 (40 FR 28363- July 3, 1975)
Newport County, Rhode Island

Changes:	Basic Hourly Rates	Fringe Benefits Payments H & W	Pensions	Vacation	Apr. Tr.
Laborers (Building):					
Plasterers' tender	$7.75	.50	.45		.10
Laborers (Heavy & Highway):					
Laborers	7.50	.50	.45		.10
Asbestos, asphalt rakers, barco type jumping tampers, chain saw ops, concrete saw ops, demolition burners, fence and guard rail erectors, [illegible] ops, mortar mixers, pipelayers, pipe trench bracers, pneumatic tool ops, riprap and dry stone-wall builders, setters of metal forms for roadways, stumper ops, tree toppers, tree trimmers, wagon drill ops, wood chipper ops, concrete and power buggy operators	7.75	.50	.45		.10
Air track ops, pavers, rammers, curb setters	8.00	.50	.45		.10
Blasterers and powdermen	8.25	.50	.45		.10

DECISION NO. RI75-4061- Mod #1
(40 FR 29523- July 11, 1975)
Washington County, Rhode Island

	Basic Hourly Rates	Fringe Benefits Payments			
		H & W	Pensions	Vacation	Apr. Tr.
Channel:					
Laborers (building):					
Plasterers' tender	$7.75	.50	.45		.10
Laborers (heavy & highway):					
Tunnel [illegible], asphalt raker, barco type jumping tamper, chain saw ops, rock drill ops, dynamiting laborers, form and guard rail trackers, grinder ops, mortar mixers, pipelayers, pipe trench hoisters, pneumatic tool ops, riprap and dry stone wall builders, setters of metal forms for roadways, stringer ops, tree toppers, tree trimmers, wagon drill ops, wood chipper ops, concrete and power buggy operators	7.50	.50	.45		.10
Air track ops, pavers, rammers, curb setters	7.75	.50	.45		.10
Blasterers and powdermen	8.00	.50	.45		.10
	8.25	.50	.45		.10

SUPERSEDEAS DECISION

Page 2

STATE: Hawaii COUNTIES: Statewide
DECISION NUMBER: HI75-5098 DATE: Date of Publication
Supersedes Decision #HI75-5002 dated January 24, 1975, in 40 FR 3888
DESCRIPTION OF WORK: Building (including single family homes and garden type apartments up to and including 4 stories), Heavy and Highway Construction and Dredging

	Basic Hourly Rates	Fringe Benefits Payments			
		H & W	Pensions	Vacation	App. Tr.
ASBESTOS WORKERS	$7.10	.53	.80		.03
BOILERMAKERS	8.26	.28	.50		.03
BRICKLAYERS; Stonemasons	7.45	.65	.75		.10
CARPENTERS:					
Carpenters; Hardwood Floorlayers; Patent Scaffold Erectors; Pile-drivermen; Pneumatic Nailer; Shinglers	7.43	.49	.85	.42	.06
Millwrights	7.68	.49	.85	.42	.06
Power Saw Operator (2 HP and above)	7.58	.49	.85	.42	.06
CEMENT MASONS:					
Cement Masons	7.18	.65	.75		.10
Trowel Machine Operators	7.33	.65	.75		.10
DRYWALL APPLICATOR	7.53	.65	.75		.10
ELECTRICIANS:					
Groundmen	6.19	.55	1%+1.00	11%	.18
Line Equipment Men	7.43	.55	1%+1.00	11%	.18
Electricians; Linemen	8.25	.55	1%+1.00	11%	.18
Technicians	8.50	.55	1%+1.00	11%	.18
Cable Splicers	9.08	.55	1%+1.00	11%	.18
ELEVATOR CONSTRUCTORS	9.38	.445	.29	3%+a	.02
ELEVATOR CONSTRUCTORS' HELPERS	70%JR	.445	.29	3%+a	.02
ELEVATOR CONSTRUCTORS' HELPERS (PROB.)	50%JR				
FENCE ERECTORS (Chain Link)	4.35	.20	.18	.09	.03
GLAZIERS	7.47	.53	.50		.12
IRONWORKERS:					
Bridge, Ornamental; Reinforcing; Structural	8.15		.55	.20	.02
LATHERS	8.65	.44	.60		.01
MARBLE SETTERS	7.45	.65	.75		.10
PAINTERS:					
Brush	7.62	.46	.60		.04
Tapers	7.82	.46	.60		.04
Spray	8.12	.46	.60		.04
PLASTERERS	8.24	.65	.75		.16
PLASTERERS' HOD CARRIERS:					
Hod Carriers	6.11	.44	.51	.18	.08
Mortar Mixers	6.31	.44	.51	.18	.08
PLUMBERS; Steamfitters	8.70	.72	1.05	.91	.12

DECISION NO. HI75-5098

	Basic Hourly Rates	Fringe Benefits Payments			
		H & W	Pensions	Vacation	App. Tr.
ROOFERS	$7.55	.56	.35		.05
SHEET METAL WORKERS	8.90	.56	.90	.78	.15
SOFT FLOOR LAYERS	6.85	.44	.16	.10	.04
SPRINKLER FITTERS	10.42	.50	.80		.08
TERRAZZO WORKERS:					
Terrazzo Workers and Tile Setters	6.92	.55	.60		.05
Terrazzo Base Grinder	6.57	.55	.60		.05
Terrazzo Floor Grinder and Helper and Tile Setter's Helpers	5.69	.55	.60		.05
TRUCK DRIVERS:					
Flatbed	5.93	.62	1.00	.50	.15
Dump, 8 yds. and under; Water truck (up to and including 1500 gallons)	6.20	.62	1.00	.50	.15
Water truck (over 1500 gallons)	6.51	.62	1.00	.50	.15
Tandem, Semi-trailer, or Semi-dump	7.16	.62	1.00	.50	.15
Slip-in or Pup	7.48	.62	1.00	.50	.15
End dumps, unlicensed (Euclid, Mack, Caterpillar or similar); Tractor trailer (hauling equipment)	7.59	.62	1.00	.50	.15

RIGGER; WELDERS: Receive rate prescribed for craft performing operation to which rigging or welding is incidental.

FOOTNOTE:
a. Employer contributes 4% of basic hourly rate for 5 years' service and 2% of basic hourly rate for 6 months to 5 years' service as Vacation Pay Credit. 6 Paid Holidays: A through F.

PAID HOLIDAYS:
A-New Year's Day; B-Memorial Day; C-Independence Day; D-Labor Day; E-Thanksgiving Day; F-Christmas Day

DECISION NO. H175-5098

	Basic Hourly Rates	Fringe Benefits Payments			
		H & W	Pensions	Vacation	Apr. Tr.
DREDGING					
HYDRAULIC SUCTION DREDGES; CLAMSHELL DREDGES; BOAT OPERATORS; DERRICKS					
Leverman; Operators (Derricks, Pile Drivers and Cranes)	$ 8.29	.62	1.00	.50	.15
Assistant Engineer (steam or electric)	7.59	.62	1.00	.50	.15
Welder; Boat Operator	7.93	.62	1.00	.50	.15
Deckmate; Barge Mate (Seagoing)	7.48	.62	1.00	.50	.15
Levee Foreman; Winchman (stern winch on Dredge)	7.16	.62	1.00	.50	.15
Fireman	6.20	.62	1.00	.50	.15
Oiler; Deckhand (can operate anchor scow under direction of Deckmate); Boat Deckhand	5.93	.62	1.00	.50	.15
Loveeman; Bargeman	5.76	.62	1.00	.50	.15
Master Boat Operator	8.14	.62	1.00	.50	.15
LABORERS					
GROUP 1:	$ 5.71	.44	.51	.18	.08
GROUP 1-a:	6.21	.44	.51	.18	.08
GROUP 1-b:	6.41	.44	.51	.18	.08
GROUP 1-c:	6.46	.44	.51	.18	.08
GROUP 1-d:	6.66	.44	.51	.18	.08
GROUP 2:	5.96	.44	.51	.18	.08
GROUP 3:	6.16	.44	.51	.18	.08

DECISION NO. H175-5098

	Basic Hourly Rates	Fringe Benefits Payments			
		H & W	Pensions	Vacation	Apr. Tr.
POWER EQUIPMENT OPERATORS (Except Piledriving and Steel Erection)					
Group 1:	$5.65	.62	$1.00	.50	.15
Group 2:	5.76	.62	1.00	.50	.15
Group 3:	5.93	.62	1.00	.50	.15
Group 4:	6.20	.62	1.00	.50	.15
Group 5:	6.51	.62	1.00	.50	.15
Group 6:	7.16	.62	1.00	.50	.15
Group 7:	7.48	.62	1.00	.50	.15
Group 8:	7.59	.62	1.00	.50	.15
Group 9:	7.70	.62	1.00	.50	.15
Group 9-A:	7.93	.62	1.00	.50	.15
Group 10:	7.99	.62	1.00	.50	.15
Group 10-A:	8.14	.62	1.00	.50	.15
Group 11:	8.29	.62	1.00	.50	.15
Group 12:	8.65	.62	1.00	.50	.15
Asphalt Paving Group:					
Asphalt Raker	6.20	.62	1.00	a	
Asphalt Roller	7.16	.62	1.00	a	
Asphalt Spreader	7.48	.62	1.00	a	

FOOTNOTE:

a. An employee who has completed two to five years service shall receive a vacation on one week with pay; Each additional year an additional of one day vacation with pay; Ten or more years a vacation of two weeks each year; For each year of completed service thereafter to and including fifteen years service, an additional of one day vacation with pay; Fifteen or more years of service, a vacation of three weeks each year with pay.

LABORERS

Group 1: All clean-up work of debris, grounds and buildings; Bridge Laborers; Construction Laborers; Dumpman; Gardeners; Horticultural and Landscape Laborers; General Laborers; Limbers, Brush Loaders and Pilers; Maintenance, repair (track and roadbeds)

Group 1-a: Mason Tenders

Group 1-b: High Scaler

Group 1-c: Gunnite Operator

Group 1-d: Powderman

Group 2: Asphalt Shovelers; Cement Dumpers; Choke Setter and Rigger (clearing work); Concrete Chipping; Concrete Laborers (wet or dry) including Bucket Tender for concrete; Driller's Helper, Chuck Tender, Outside Nipper; Guinea Chaser (Stakeman); High Pressure Nozzleman-hydraulic monitor (over 1000 pressure) excluding levee work; Loading and unloading, carrying and handling of all rods and materials for use in reinforcing concrete construction; Mucker (under ground); Sloper; All pneumatic, gas and electric tools not listed in Group 1

Group 3: Asphalt Ironers and Rakers; Barko and similar type Tampers; Buggymobile; Chainsaw, Faller, Logloader and Bucker; Concrete and Magnesite Mixer under 1/2 yard; Concrete Grinder; Concrete Pan Work; Concrete Saw (walking or hand type); Cribbers; Cut Granite Curb Setter; Form Raisers; Header Board; Mortar Mixers (block-brick-masonry); Jackhammer Operator; Jack-on and similar type Compactors; Lagging, Sheeting, Whaling, Bracing, Trench-jacking, Hand-guided Lagging Hammer; Magnesite and Mastic Workers (wet or dry); Mechanical Drillers not covered elsewhere; Pavement Breakers; Pipelayers, Caulkers, Bander; Pipewrappers, Kettlemen, Potmen and men applying asphalt, Lay-Kold, Creosote and similar type materials; Post Hole Diggers (hand held-gas, air and electric); Riprap, Stonepaver and Rockslinger, including placing of sacked concrete (wet or dry); Rotary Scarifier; Roto-tiller; Sandblasters; Tank Cleaners; Tree Climbers; Vibra-screed (bull float in connection with laborers' work); Vibrator, Burning, Welding, Signaling, and Rigging in connection with laborers' work; Concrete Pump Machine; Joy Drill Model TWM-2A, Gardner, Denver DH-143 and similar type drills; Track Drillers, Diamond Core, Wagon Drillers and Davis Trencher T-66 or similar types

POWER EQUIPMENT OPERATORS
(Except Piledriving and Steel Erection)

Group 1: Partsman (heavy duty shop parts room when needed); Repairman Helper

POWER EQUIPMENT OPERATORS (Cont'd)
(Except Piledriving and Steel Erection)

Group 2: Compressor, electrically, diesel or gas powered etc.; Hydraulic Monitor; Material Loader and/or Conveyor Operator (handling building material); Mixer Box Operator (concrete plant); Pump Operator; Spreader Boxman (with screeds); Tar Pot Fireman (power agitated)

Group 3: Oiler; Fireman; Switchman; Brakeman; Deckhand; Tar Pot Fireman; Box Operator (bunker); Locomotive (up to and including 30 tons); Roller (5 tons and under); Screedman (except asphaltic concrete paving); Self-propelled, automatically applied concrete curing machine (on streets, highways, airports and canals); Tugger Hoist, single drum

Group 4: Boom Truck or Dual Purpose "A" Frame Truck; Fork Lift or Lumber Stacker (construction job site); Material Hoist (1 drum); Straddle Truck; Ross Carrier and similar (jobsite); Dinky Operator

Group 5: Concrete Mixer (up to 2 yards); Concrete Pumps or Pumpcrete Guns; Generators, gasoline or diesel driven (100 K.W.); Lubrication and Service Engineer (mobile and grease rack); Towermobile; Welding Machine (gasoline or diesel); Agri-cat (Mini Cat)

Group 6: Combination Loader and Backhoe including Hopto (up to and incl. 1/2 yard); Concrete Batch Plants (wet or dry); Concrete Saws and/or Grinder (self-propelled unit on streets, highways, airports and canals); Drilling Machinery (not to apply to waterliners, wagon drills or jackhammers); Highline Cable-way Signalman; Loader (up to and including 2½ cu. yds.); Lull High Lift; Pavement Brake[illegible] Maginnis Internal Full Slab Vibrator (on airports, highways, canals, [illegible] warehouses); Mechanical Finishers (concrete)(large Clary, Johnson Bidwell Bridge Deck or similar types); Mobile Crane Driver; Portable Crushers; Power Jumbo Operator (setting slip forms, etc., in tunnels); Rollers (over 5 tons); Self-propelled Compactor (single engine); Small Rubber-tired Tractors; Trencher (up to and including 6'); Slip Form Pumps (power driven by hydraulic, electric, gas, etc., lifting device for concrete forms)

Group 7: Crusher Plant; Dual Drum Mixer; Gradesetter; Hoist (2 drums); Loader (over 2½ cu. yds. up to and including 5 cu. yds.); Mechanical Finishers or Spreader Machine, Asphalt (Barber Greene and similar) (Screedman required); Mine or Shaft Hoist; Pavement Breaker, Truck mounted, with Compressor Combination; Pavement Breaker with Compressor Combination (operates 1 or 2); Pipe Cleaning Machine (tractor propelled and supported); Pipe Wrapping Machine (tractor propelled and supported); Pipe Bending Machine (pipe lines only); Self-propelled Elevating Grader Plane; Slusher Operator; Trencher (over 6'); Water Tanker (pulled by Euclids, T-Pulls, DW-10, 20, 21, or similar); Mixermobile (over 5 tons) Small Tractor (with boom D-6 or similar)

POWER EQUIPMENT OPERATORS (Cont'd)
(Except Piledriving and Steel Erection)

Group 8: Boring Machine; Cast-In-place Pipe Laying Machine; Concrete Batch Plant (multiple units); Combination Loader and Hydraulic Backhoe (over 1/2 yd. to and incl. 3/4 yd.); Conveyor (tunnel); Engineer, Locomotive (over 30 tons up to and incl. 100 tons); Finishing Machine Operator (airports and highways); Hydraulic Backhoe (over 1/2 yard to and including 3/4 yd.); Kolman Loader; Mechanic Trench Shield; Mucking Machine; No-joint Pipe Laying Machine; Portable Crushing and Screening Plants; Saurman type Dragline (under 5 yards); Self-propelled Boom type Lifting Device; Stationary Pipe Wrapping, Cleaning and Bending Machine; Surface Heater and Planer; Tunnel Badger; Tri-batch Paver

Group 9: Boom type Backfilling Machine; Combination Mixer and Compressor (gunite); Do-more Loader and Adams Elegrader; Lull Hi-lift (40' or over); Rubber-tired Earthmoving Equipment (up to 12 cu. yds.); Wheel Trencher (over 6')

Group 9-A: Dozers; Heavy Duty Repairman or Welder; Push Cats; Scrapers; Self-propelled Compactor with dozer; Sheep Foot; Tractors; Tractors(with boom, larger than D-6 and similar)

Group 10: Chicago Boom; Hoist (3 drums); Koehring Skooper; Loader (over 5 yards up to and including 12 yards); Locomotive (over 100 tons)(single or multiple units); Power Blade Operator; Rubber-tired Earthmoving Equipment (up to and including 35 cu. yds., Euclids, T-Pulls, DW-10, 20, 21 and similar); Saurman type Dragline (5 yards or over); Soil Stabilizer (P & H equal); Sub-grader (Gurries or other automatic type); Track-laying type Earthmoving Machine (single engine with tandem scraper); Tractor, Compressor, Drill Combination; Tractor (tandem scraper); Tractors (D-9 or equivalent)

Group 10-A: Cranes (not over 25 tons); Power Shovels, Clamshells, Draglines, Backhoes, Gradealls (up to and including 1 cu. yd.)

Group 11: Automatic Skip Form Paver (concrete or asphalt)(Gradesetter, Screedman required); Cranes (over 25 tons); DW-10, 20, etc. (Tandem); Earth-moving Machine (multiple propulsion power units and two or more scrapers)(up to and including 35 cu. yds. struck "MRC"); Highline Cableway; Lift Slab Machine; Loader (over 12 yds.); Power Shovels, Clamshells, Draglines, Backhoes, Gradealls (over 1 yd. and up to 7 yds.); Power Blade Operator (16 or over); Pre-stress Wire Wrapping Machine; Self-propelled Compactor (with multiple propulsion power units); Single Engine Rubber Tired Earth Moving Machine (with tandem scraper); Tandem Cats; Tower Cranes, Mobile; Trencher (pulling attached shield); Universal, Liebher, Linden and similar types of tower cranes; Wheel Excavator (up to and including 750 cu. yds. per hour)

Group 12: Band Wagon (in conjunction with wheel excavator); Derricks; Drill Rigs; Multi-propulsion Earth Moving Machines (2 or more scrapers) (over 35 cu. yds. "struck" mrc); Power Shovels and Draglines (7 cu. yds. and over); Rubber-tired Earthmoving Equipment (over 35 cu. yd. Euclids, T-Pulls, DW-10, 20, 21 and similar); Wheel Excavator (over 750 cu. yds.)

STATE: Illinois
DECISION NUMBER: IL75-2099
COUNTIES: Madison and St. Clair
DATE: Date of Publication
Supersedes Decision No. IL75-2016 dated February 14, 1975, in 40 FR 6931
DESCRIPTION OF WORK: Building (Including Residential), Construction.

DECISION NO. IL75-2099

	Basic Hourly Rates	Fringe Benefits Payments			
		H & W	Pensions	Vacation	App. Tr.
ASBESTOS WORKERS	$10.48	.45	.62		
BOILERMAKERS	9.15	.60	1.00		.01
BRICKLAYERS:					
Madison County					
Alton; Wood River and Vicinities Bricklayers; Stonemasons; Tile-Terrazzo-Marble Workers	10.10	.30	.50		
Edwardsville; Marine; Highline, Troy	8.63	.30	.50	1.00	
Granite City and Vicinity Bricklayers; Stonemasons					
Building	8.75		.50	1.00	.05
Residential	8.50		.50	1.00	.05
St. Clair County					
East St. Louis and Vicinity Bricklayers; Marble-Tile-Terrazzo Workers; Stonemasons	8.63	.30	.50	1.00	
Belleville and Vicinity Bricklayers; Stonemasons	9.75		.75	1.00	
CARPENTERS:					
Madison County					
Carpenters; Millwrights; Piledrivermen; Soft Floor Layers					
Building	9.585	.50	.50		
Residential-up to 4 family apts.	9.185	.50	.50		
St. Clair County					
Carpenters; Millwrights; Piledrivermen; Soft Floor Layers	9.535	.40	.75		
CEMENT MASONS	10.025	.60	.35		
ELECTRICIANS:					
Alton and Vicinity in Madison Co.	10.19	.35	1%	6%	½ of 1%
St. Clair County and the Remainder of Madison County	9.38	4%	1%+.65	6%	.25%
ELEVATOR CONSTRUCTORS	9.24	.445	.29	2%+a&b	.02
ELEVATOR CONSTRUCTORS' HELPERS	70%JR	.445	.29	2%+a&b	.02
ELEVATOR CONSTRUCTORS' HELPERS (PROB.)	50%JR				
IRONWORKERS	9.55	.55	.75		

	Basic Hourly Rates	Fringe Benefits Payments			
		H & W	Pensions	Vacation	App. Tr.
LABORERS: (Madison County)					
Alton:					
Common Laborer	$9.15	.35	.30		.035
Laying sewer and all sewer work	9.25	.35	.30		.035
Well digging gunnite machine and nozzle operator on gunnite; Sandblasting, rip/rapping work	9.40	.35	.30		.035
Wood River:					
Common Laborer	9.30	.35	.50		.035
Laying sewer and all sewer work	9.40	.35	.50		.035
Well digging, machine and nozzle operator on gunnite	9.55	.35	.50		.035
Granite City, Madison, Venice, Nameoki and Mitchell:					
Common Laborers	8.85	.40	.55		.035
Open Well	9.35	.40	.55		.035
Cutting, burning and welding	9.125	.40	.55		.035
Plasterers' and Brickmasons' Tenders	9.35	.40	.55		.035
Dynamite and powdermen	10.375	.40	.55		.035
Dynamite and powdermen helpers	9.375	.40	.55		.035
Collinsville:					
Common Laborers	9.60		.20		.035
Burning and cutting w/torch (2-men); Raking and luting asphalt and power saw	9.85		.20		.035
Mason and plasterer tenders	10.10		.20		.035
Dynamite Men	10.90		.20		.035
Edwardsville:					
Common Laborer	9.55		.25		.035
Men working in main sewer ditch	9.80		.25		.035
Plaster and mason tenders	10.05		.25		.035
Dynamite and powder men	11.075		.25		.035
Dynamite and powder men helpers	10.075		.25		.035
Glen Carbon:					
Common Laborer	9.45		.35		.035
Mason and plasterer tenders	9.95		.35		.035
Dynamite men	11.05		.35		.035

DECISION NO. IL75-2099

	Basic Hourly Rates	Fringe Benefits Payments			
		H & W	Pensions	Vacation	App. Tr.
LABORERS: (Cont'd)					
Highland:					
Common Laborers	$9.30		.40		.035
Mason and Plasterers Tenders	9.80		.40		.035
Workmen cutting and burning w/torch	9.55		.40		.035
Livingston:					
Common Laborers	9.50		.20		.035
Working on the bottom of sewer	9.75		.20		.035
Mason and Plasterer Tenders	10.00		.20		.035
Marine:					
Common Laborer	9.50		.20		.035
Mason and Plasterer Tenders	10.00		.20		.035
Working on the bottom of sewer	9.75		.20		.035
Troy:					
Common Laborer	9.40		.30		.035
Mason and Plasterer Tenders	9.90		.30		.035
Working on the bottom of sewer	9.65		.30		.035
St. Jacob:					
Common Laborer	9.20		.40		.035
Mason and Plasterer Tenders	9.70		.40		.035
Working in sewer trenches	9.45		.40		.035
LABORERS: (St. Clair County)					
East of St. Louis and Vicinity					
Laborers	8.85	.40	.55		.035
Bottom Men on sewer work	9.11	.40	.55		.035
Dynamite Men	10.375	.40	.55		.035
Hod Carriers:					
Plastering	7.75	.25	.35		.035
Masonry	8.15	.20	.20		.035
Belleville and Vicinity:					
Laborers	9.10	.30	.40		.035
Bottom Men on sewer work	9.35	.30	.40		.035
Dynamite Men and Powder Men	10.60	.30	.40		.035
Hod Carriers	10.05		.20	1.20	
Plasterers' Tenders	10.05		.20	1.20	
O'Fallon, Mascoutah, Scott AFB, Shiloh and Lebanon and Vicinity:					
Laborers	9.40		.40		.035
Bottom Men on sewer work	9.65		.40		.035
Bricklayer Tenders	9.85		.40		.035
Plasterers' Tenders	9.90		.40		.035
Mortar Mixers	9.85		.40		.035

DECISION NO. IL75-2099

	Basic Hourly Rates	Fringe Benefits Payments			
		H & W	Pensions	Vacation	App. Tr.
LABORERS (Cont'd)					
Freeburg and Vicinity:					
Laborers	$9.25	.25	.20		.035
All sewer work	9.50	.25	.20		.035
Mason Tenders and Plaster Tender	9.75	.25	.20		.035
Dynamite Men	10.85	.25	.20		.035
New Athens and Vicinity:					
Laborers	9.15	.25	.30		.035
Bottom Men on sewer work	9.40	.25	.30		.035
Mason and Plaster Tenders	9.65	.25	.30		.035
LATHERS	10.735			.65	.01
LEADBURNERS	9.25	.35		c	.01
PAINTERS:					
Residential; Commercial	9.25	.45	.15		
Industrial	9.50	.45	.15		
Bridges; Grain Elevators; Water-Radio and TV Towers; Stacks	9.75	.45	.15		
Stacks; Boatswain Chairs; Picks; Scaffolds supported by ropers or cables; Rollers; Wool of Felt Applicators - additional $.25 per hour					
Rollers; Wool or Felt Applicators on Industrial work - additional $.50 per hour					
Spray; Sand and water blasting; Steam cleaning - additional $1.00 per hour					
PLASTERERS	10.685				.01
PLUMBERS and Steamfitters:					
Alton and Northern part of Madison County; North of Mitchell	11.50	.46	.92		
Granite City; Southern ½ of Madison County and East St. Louis and Vicinity in St. Clair County	9.50	.48	.48	.48	
Belleville and Vicinity	9.41	.29	1.00		
ROOFERS:					
Composition; Slate; Tile	7.80	.27	.30	.75	.03
Kettlemen	5.60	.27	.30	.75	.03
SHEET METAL WORKERS	9.93	.25	.25	6%	.01
SPRINKLER FITTERS	10.55	.50	.80		.08
WELDERS - receive rate prescribed for craft performing operation to which welding is incidental.					

DECISION NO. 1175-2099

PAID HOLIDAYS (Where Applicable)
A-New Year's Day; B-Memorial Day; C-Independence Day; F-Labor Day;
E-Thanksgiving Day; F-Christmas Day

FOOTNOTE:
a. Employer contributes 4% of regular hourly rate to Vacation Pay Credit for employee who has worked in business more than 5 years and 2% of regular hourly rate for employee who has worked in business more than 5 years.

b. Six Paid Holidays: A through F.

c. Nine paid holidays, A through F plus Washington's Birthday, Good Friday and Christmas Eve, providing employee has worked 45 full days during the 120 calendar days prior to the holiday, and the regular scheduled work day immediately preceding and following the holiday.

TRUCK DRIVERS	Basic Hourly Rates	Fringe Benefits Payments			
		H & W	Pensions	Vacation	App. Tr.
GROUP I	$8.85	.50	a14.00		
GROUP II	9.25	.50	a14.00		
GROUP III	9.45	.50	a14.00		

TRUCK DRIVERS

GROUP I:
Drivers on 2 axle trucks hauling less than 9 tons, air compressor and welding machine including those pulled by separate units, truck driver helpers, warehouseman, mechanic helpers, greasers & tiremen, pick-up trucks when hauling materials, tools, or men to and from and on the jobs site; Fork lifts up to 6,000 lbs., capacity.

GROUP II:
2 or 3 axle trucks hauling more than 9 ton, but hauling less than 16 tons; A-frame winch trucks, hydrolifts trucks, or similar equipment when used for transportation purposes; Fork lifts over 6,000 lb. capacity; winch trucks; 4-axle combination units; ticket writers

GROUP III:
2-3 or 4 axle trucks hauling 16 ton or more, drivers on oil distributors, water pulls, mechanics & working foreman; 5-axle or more combination units; dispatchers.

FOOTNOTES:
a.-Per Week Per Employee.

DECISION NO. 1175-2099

POWER EQUIPMENT OPERATORS:	Basic Hourly Rates	Fringe Benefits Payments			
		H & W	Pensions	Vacation	App. Tr.
GROUP I	$10.33	.42	.90		.05
GROUP II	9.50	.42	.90		.05
GROUP III	8.85	.42	.90		.05
GROUP IV	8.75	.42	.90		.05
GROUP V	8.50	.42	.90		.05
GROUP VI					
a.	12.18	.42	.90		.05
b.	12.78	.42	.90		.05
c.	10.60	.42	.90		.05
d.	11.10	.42	.90		.05

POWER EQUIPMENT OPERATORS:

GROUP I Cranes, dragliner, shovels, skimmer scoops, elv wells or derrick boats, pile drivers, crane-type backhoes, asphalt plant opers. plant opers., ditching machines or backfillers (requiring oilers), dredges, asphalt spreading machines, heavy duty technic, mec't. master technic, all locomotives, cableways or tower machines, hoists 2 drum or more (where oiler or fireman is required), hoists-2 drum or more (where oiler or fireman is not required) Hydraulic backhoes, ditching machines or backfillers (not requiring oilers) Cherry pickers, overhead cranes, roller (Steam or gas) concrete pavers, excavators, concrete breakers, concrete pumps, bulk cement plants, cement pumps, derrick-type drills, mixers (over 3 bags) and boad opns., (25' & over), Motor graders or pushcats, scoops or tournapulls, Bulldozers, endloaders or fork-lifts, power blade or elevating graders, winch cats, boom tractors, and pipe wrapping or painting machines, Drills (other than derrick type) 1-dum-hoists, mud jacks, mixers (2 or 3 bags), conveyors (2), air compressors (2), water pumps regardless of size (2), welding machines (2) siphons or jets (2), winch heads or apparatuses (2) and light plants (2), Mixers (under 2 bags),all tractors regardless of size (Stright tractor only), firemen on stationary boilers, automatic elevators, form grading machines, finishing machines, power-sub-grader or ribbon machine, longitudinal floats, boats opns., (under 25', conveyors (1), distribution pors., on trucks, siphones or jets (1) winch heads or apparatuses (1), light plant (1) mixers (under 2 bags)

GROUP II Air Compressor (1), water pumps regardless of size (1) welding machines (1)

GROUP III Firemen and asphalt spreader oilers

GROUP IV Heavy equipment oilers (truck cranes, dredges, monigans, large cranes, etc.

GROUP V Oilers

GROUP VI
a. Engineers operating under air pressure
b. Engineers operating in air over 10 lbs pressure
c. Oilers operating under air pressure
d. Oilers operating in air over 10 lbs pressure

SUPERSEDEAS DECISION

STATE: Illinois
DECISION NUMBER: IL75-2100
COUNTIES: See Below
DATE: Date of Publication
Supersedes Decision No. IL75-2087 dated July 3, 1975, 40 FR 28338
DESCRIPTION OF WORK: Heavy and Highway Construction.

COUNTIES: Bond, Calhoun, Clinton, Greene, Jersey, Macoupin, Madison, Monroe, Montgomery, St. Clair & Washington

	Basic Hourly Rates	Fringe Benefits Payments			
		H & W	Pensions	Vacation	App. Tr.
CARPENTERS & PILEDRIVERMEN:					
Bond, Calhoun, Greene, Jersey & Madison Counties	$9.585	.50	.50		
Clinton, Monroe, St. Clair & Washington Counties	9.535	.40	.75		
Macoupin and Montgomery Counties	8.985	.50	.50		
CEMENT MASONS:					
Calhoun, Jersey, St. Clair, Washington & Monroe Counties; Western ½ of Clinton County, East to but not including Carlyle; Southern part of Bond County, north to & including Smithboro; Remainder of Madison County	11.125				
Greene, Macoupin & Montgomery Counties; Eastern ½ of Clinton County including Carlyle; the Northern part of Bond County & the Northeastern section of Madison County	10.025	.60	.35		
ELECTRICIANS:					
Portion east of Butler Grove, Grisham, Hillsboro & Raymond Twp. in Montgomery County	9.54	.30	1%+.25		.4%
Athensville, Scottville, Girard & Areas north thereof in Macoupin Co; N.W. part of Montgomery Co. including Bois D' Arc, Harvel & Pittman Twps.	9.76	.40	1%+.30		.2%
Calhoun, Greene & Jersey Cos; Alton & Vicinity in Madison Co.	10.19	.35	1%	6%	½ of 1%
Eastern ½ of Bond County, Mucy, Hoffman & Vicinity in Clinton County & Remainder of Washington County	10.20	.30	1%+.60		½ of 1%
Monroe & St. Clair Cos; Western ½ of Bond Co., Wendy twp. in Washington Co., & Remainder of Clinton, Madison & Montgomery Cos.	9.38	4%	1%+.65	6%	.25%

DECISION NO. IL75-2100

	Basic Hourly Rates	Fringe Benefits Payments			
		H & W	Pensions	Vacation	App. Tr.
IRONWORKERS:					
Bond, Calhoun, Clinton, Jersey, Madison, Monroe, St. Clair & Washington Cos; Summerville & south thereof in Macoupin Co., & Litchfield, Hillsboro & south thereof in Montgomery County	$9.55	.55	.75		
Greene; Macoupin Co., north of Summerville & north of Litchfield & Hillsboro in Montgomery County	9.50	.55	.70		.05
LINEMEN:					
Eastern ½ of Bond Co. & Remainder of Washington County:					
Lineman & Digging Operator	9.77	.35	1%		.25%
Groundman Equipment Operator:					
Class I	8.34	.35	1%		.25%
Class II	6.83	.35	1%		.25%
Groundman:					
Class "A"	6.23	.35	1%		.25%
1st 6 Months	5.95	.35	1%		.25%
Northern 1/3 of Macoupin County & Remainder of Montgomery County:					
Linemen	9.66	.35	1%		½ of 1%
Groundman Equip. Opr.-Class I	9.01	.35	1%		½ of 1%
Groundman Truck Driver-W/Winch	6.74	.35	1%		½ of 1%
Groundman Truck Driver-WO Winch	6.42	.35	1%		½ of 1%
Groundman Class "A"	6.13	.35	1%		½ of 1%
Calhoun, Greene & Jersey Cos; S.W. corner of Macoupin Co; Alton, E. Alton, Wood River & Hartford in Madison County:					
Linemen	10.19	.35	1%	6%	½ of 1%
Groundman Truck Driver-W/Winch	9.29	.35	1%	6%	½ of 1%
Groundman & Groundman Truck Driver	8.99	.35	1%	6%	½ of 1%
Clinton, Monroe & St. Clair Cos; Wendy Twp. in Washington County, Western ½ of Bond County & Butler Grove, Grisham, Hillsboro, North Litchfield, Raymond, S. Litchfield, Walshville & Zaneville Twps. in Montgomery Co., & Remainder of Macoupin County:					
Linemen	9.72	4%	1%		.25%
Groundmen Equipment Operator	8.44	4%	1%		.25%

DECISION NO. IL75-2100

	Basic Hourly Rates	Fringe Benefits Payments			
		H & W	Pensions	Vacation	App. Tr.
LINEMEN: (CONT'D)					
Groundmen Truck Drivers:					
W/Winch	$6.86	4%	1%		.25%
WO/Winch	6.86	4%	1%		.25%
Pick-Up-Jeeps	6.60	4%	1%		.25%
Groundmen	6.36	4%	1%		.25%
PAINTERS:					
Brush	9.25	.45	.15		
Industrial	9.50	.45	.15		
Bridges	9.75	.45	.15		
TRUCK DRIVERS					
GROUP I	$8.85	.50	a14.00		
GROUP II	9.25	.50	a14.00		
GROUP III	9.45	.50	a14.00		

TRUCK DRIVERS

GROUP I:
Drivers on 2 axle trucks hauling less than 9 tons, air compressor and welding machine including those pulled by separate units, truck driver helpers, warehouseman, mechanic helpers, greasers & tiremen, pick-up trucks when hauling materials, tools, or men to and from and on the jobs site; Fork lifts up to 6,000 lbs., capacity.

GROUP II:
2 or 3 exle trucks hauling more than 9 ton, but hauling less than 16 ton A-frame winch trucks, hydrolifts trucks, or similar equipment when used for transportation purposes: Fork lifts over 6,000 lb. capacity; winch trucks; 4-axle combination units; ticket writers

GROUP III:
2-3 or 4 axle trucks hauling 16 ton or more, drivers on oil distributors water pulls, mechanics & working foreman; 5-axle or more combination units; dispatchers.

FOOTNOTES:
a.-Per Week Per Employee.

DECISION NO. IL75-2100

HEAVY CONSTRUCTION

	Basic Hourly Rates	Fringe Benefits Payments			
		H & W	Pensions	Vacation	App. Tr.
LABORERS:					
St. Clair County - New Athens:					
Laborers	$9.15	.25	.30		.035
Brick and Plaster Mason Tenders	9.65	.25	.30		.035
Workmen cutting and burning w/a Torch and Men working on the bottom of sewer, etc.	9.40	.25	.30		.035
Dynamite Men	10.75	.25	.30		.035
Greene County - Roodhouse:					
Laborers	9.20		.50		.035
Brick and Plaster Mason Tenders	9.70		.50		.035
Workmen cutting and burning w/a torch and men working on the bottom of sewer, etc.	9.45		.50		.035
Dynamite Men	10.80		.50		.035
St. Clair County - Freeburg:					
Laborers	9.25	.25	.20		.035
Brick and Plaster Mason Tenders	9.75	.25	.20		.035
Workmen cuttin and burning w/a troch and men working on the bottom of sewer, etc.	9.50	.25	.20		.035
Dynamite Men	10.85	.25	.20		.035
Macoupin County - Gillespie;					
Madison County - Highland:					
Laborers	9.30		.40		.035
Brick and Plaster Mason Tenders	9.80		.40		.035
Workmen cutting and burning w/a torch and Men working on the bottom of sewer, etc.	9.55		.40		.035
Dynamite Men	10.90		.40		.035
Madison County - St. Jacob:					
Laborers	9.20		.40		.035
Brick and Plaster Mason Tenders	9.70		.40		.035
Workmen cutting and burning w/a torch and Men working on the bottom of sewer, etc.	9.45		.40		.035
Dynamite Men	10.80		.40		.035

DECISION NO. IL75-2100

	Basic Hourly Rates	Fringe Benefits Payments			
		H & W	Pensions	Vacation	App. Tr.
LABORERS (Cont'd)					
Washington County - Nashville; Macoupin County - Staunton; Clinton County - Trenton; Madison County - Troy:					
Laborers	$9.40		.30		.035
Brick and Plaster Mason Tenders	9.90		.30		.035
Workmen cutting and burning w/a torch and Men working on the bottom of sewer, etc.	10.15		.30		.035
Dynamite Men	11.00		.30		.035
Randolph County - Chester					
Laborers	9.20		.50		.035
Brick and Plaster Mason Tenders	9.70		.50		.035
Workmen cutting and burning w/a torch and Men working on the bottom of sewer, etc.	9.45		.50		.035
Dynamite Men	10.80		.50		.035
Madison County - Glen Carbon					
Laborers	9.45		.35		.035
Brick and Plaster Mason Tenders	9.95		.35		.035
Workmen cutting and burning w/a torch and Men working on the bottom of sewer, etc.	0/70		.35		.035
Dynamite Men	11.05		.35		.035
Washington County - Okawville; Macoupin County - Carlinville; Clinton County; Carlyle; Bond County - Greenville, Pocahotas, Sorento; Calhoun County - Hardin; Montgomery County - Litchfield, Hillsboro; Jersey County - Jerseyville; Madison County - Livingston, Marine; Randolph County - Sparta:					
Laborers	9.50		.20		.035
Brick and Plaster Mason Tenders	10.00		.20		.035
Workmen cutting and burning w/a torch and Men working on the bottom of sewer, etc.	9.75		.20		.035
Dynamite Men	10.10		.20		.035
Monroe County:					
Common Laborers	9.80	.25			
Air Tool Operator, cooking mastic, Laying or Caulking of Sewer Pipe	10.05	.25			
Mason & Plasterer Tenders	10.30	.25			

DECISION NO. IL75-2100

HIGHWAY CONSTRUCTION	Basic Hourly Rates	Fringe Benefits Payments			
		H & W	Pensions	Vacation	App. Tr.
Zone 1					
Area 1: Madison County - Alton					
Laborers	$9.15	.35	.30		.035
Asphalt Raker, etc.	9.25	.35	.30		.035
Brick Mason Tenders	9.65	.35	.30		.035
Men working on the bottom, etc.	9.40	.35	.30		.035
Dynamite Men	10.675	.35	.30		.035
Area 2: St. Clair Co. - New Athens					
Laborers	9.25	.25	.30		.035
Asphalt Raker, etc.	9.35	.25	.30		.035
Brick Mason Tenders	9.75	.25	.30		.035
Men working on the bottom, etc.	9.50	.25	.30		.035
Dynamite Men	10.775	.25	.30		.035
Area 3: St. Clair County - East St. Louis, Madison County-Granite City					
Laborers	8.85	.40	.55		.035
Asphalt Raker, etc.	8.75	.40	.55		.035
Brick Mason Tenders	9.35	.40	.55		.035
Men working on the bottom, etc.	9.10	.40	.55		.035
Dynamite Men	10.375	.40	.55		.035
Area 4: Madison County-Edwardsville					
Laborers	9.50		.25		.035
Asphalt Raker, etc.	9.65		.25		.035
Brick Mason Tenders	10.05		.25		.035
Men working on the bottom, etc.	9.80		.25		.035
Dynamite Men	11.075		.25		.035
Area 5: Madison County - Wood River					
Laborers	9.30		.50		.035
Asphalt Raker, etc.	9.40		.50		.035
Brick Mason Tenders	9.80		.50		.035
Men working on the bottom, etc.	9.55		.50		.035
Dynamite Men	10.825		.50		.035

DECISION NO. IL75-2100

	Basic Hourly Rates	Fringe Benefits Payments			
		H & W	Pensions	Vacation	App. Tr.
ZONE II					
Area 1: Washington County - Ashley and Okawville; Macoupin County - Mt. Olive, Shipman and Carlinville; St. Clair County - Mascoutah, O'Fallon and Collinsville; Madison County - Marine and Livingston; Clinton County - Carlyle; Randolph County - Sparta Bond County - Greenville, Pocahontas and Serenton; Calhoun County - Hardin; Montgomery County - Hillsboro and Litchfield					
Laborers	$9.60		.20		.035
Asphalt Raker, etc.	9.70		.20		.035
Brick mason tenders	10.10		.20		.035
Men working on the bottom, etc.	9.85		.20		.035
Dynamite Men	11.125		.20		.035
Area 2: Washington County - Nashville; Macoupin County - Staunton; Clinton County - Trenton; Madison County - Troy					
Laborers	9.50		.30		.035
Asphalt Raker, etc.	9.60		.30		.035
Brick Masons Tenders	10.00		.30		.035
Men working on the bottom, etc.	9.75		.30		.035
Dynamite Men	11.025		.30		.035
Area 3: St. Clair Co. - Belleville					
Laborers	9.10	.30	.40		.035
Asphalt Raker, etc.	9.20	.30	.40		.035
Brick Masons Tenders	9.60	.30	.40		.035
Men working on the bottom, etc.	9.35	.30	.40		.035
Dynamite Men	10.625	.30	.40		.035
Area 4: Madison County - Glen Carbon					
Laborers	9.45		.35		.035
Asphalt Raker, etc.	9.55		.35		.035
Brick Mason Tenders	9.95		.35		.035
Men working on the bottom, etc.	9.70		.35		.035
Dynamite Men	10.975		.35		.035

DECISION NO. IL75-2100

	Basic Hourly Rates	Fringe Benefits Payments			
		H & W	Pensions	Vacation	App. Tr.
Area 5: Randolph County - Chester					
Laborers	$9.30		.50		.035
Asphalt Raker, etc.	9.40		.50		.035
Brick Mason Tenders	9.80		.50		.035
Men working on the bottom, etc.	9.55		.50		.035
Dynamite Men	10.825		.50		.035
ZONE					
Area 6: Green County - Woodhouse					
Laborers	9.30		.50		.035
Asphalt Raker, etc.	9.40		.50		.035
Brick Mason Tenders	9.80		.50		.035
Men working on the bottom, etc.	9.55		.50		.035
Dynamite Men	10.825		.50		.035
Area 7: Madison County - Highland; Macoupin County - Gillespie					
Laborers	9.40		.40		.035
Asphalt Raker, etc.	9.50		.40		.035
Brick Mason Tenders	9.90		.40		.035
Men working on the bottom, etc.	9.65		.40		.035
Dynamite Men	10.925		.40		.035
Area 8: Monroe County - Columbia	9.55				
Laborers	9.65		.25		.035
Asphalt Rakers, etc.	10.05		.25		.035
Brick Mason Tenders	9.80		.25		.035
Men working on the bottom, etc.	11.075		.25		.035
Dynamite Men			.25		.035
Area 9: St Clair Co. - Freeburg					
Laborers	9.35	.25	.20		.035
Asphalt Raker, etc.	9.45	.25	.20		.035
Brick Mason Tenders	9.85	.25	.20		.035
Men working on the bottom, etc.	9.60	.25	.20		.035
Dynamite Men	10.875	.25	.20		.035
Area 10: Madison County - St. Jacob					
Laborers	9.30		.50		.035
Asphalt Raker, etc.	9.40		.50		.035
Brick Mason Tenders	9.80		.50		.035
Men working on the bottom, etc.	9.55		.50		.035
Dynamite Men	10.825		.50		.035

DECISION NO. 1175-2100

POWER EQUIPMENT OPERATORS:

	Basic Hourly Rates	Fringe Benefits Payments			
		H & W	Pensions	Vacation	App. Tr.
GROUP I	$10.33	.42	.90		.05
GROUP II	9.50	.42	.90		.05
GROUP III	8.85	.42	.90		.05
GROUP IV	8.75	.42	.90		.05
GROUP V	8.50	.42	.90		.05
GROUP VI					
a.	12.48	.42	.90		.05
b.	12.78	.42	.90		.05
c.	10.60	.42	.90		.05
d.	11.10	.42	.90		.05

POWER EQUIPMENT OPERATORS:

GROUP I Cranes, draglines, shovels, skimmer scoops, clamshells or derrick boats, pile drivers, crane-type backhoes, asphalt plant oprs. plant oprs., ditching machines or backfillers (requiring oilers), dredges, asphalt spreading machines, heavy duty mechanic, asst. master mechanic, all locomotives, cableways or tower machines, hoists 2 drum or more (where oiler or fireman is required), hoists-2 drum or more (where oiler or firemen is not required) Hydraulic backhoes, ditching machines or backfiller (not requiring oilers) Cherry pickers, overhead cranes, roller (Steam or gas) concrete pavers, excavators, concrete breakers, concrete pumps, bulk cement plants, cement pumps, derrick-type drills, mixers (over 3 bags) and bond oprs., (25' & over), Motor graders or pushcats, scoops or tournapulls, Bulldozers, endloaders or fork-lifts, power blade or elevating graders, winch cats, boom tractors, and pipe wrapping or painting machines, Drills (other than derrick type) 1-dum-hoists, mud jacks, mixers (2 or 3 bags), conveyors (2), air compressors (2), water pumps regardless of size (2), welding machines (2) siphons or jets (2), winch heads or appafatuses (2) and light plants (2), Mixers (under 2 bags), all tractors regardless of size (Stright tractor only), firemen on stationary boilers, automatic elevators, form grading machines, finishing machines, power-sub-grader or ribbon machine, longitudinal floats, boats oprs., (under 25', conveyors (1), distribution pors., on trucks, siphones or jets (1) winch heads or apparatuses (1), light plant (1) mixers (under 2 bags)

GROUP II Air Compressor (1), water pumps regardless of size (1) welding machines (1)

GROUP III Firemen and asphalt spreader oilers

GROUP IV Heavy equipment oilers (truck cranes, dredges, monigans, large cranes, etc.

GROUP V Oilers

GROUP VI

a. Engineers operating under air pressure
b. Engineers operating in air over 10 lbs pressure
c. Oilers operating under air pressure
d. Oilers operating in iar over 10 lbs pressure

SUPERSEDEAS DECISION

STATE: Iowa COUNTY: Black Hawk (City of Waterloo and abutting municipalities)

DECISION NO.: IA75-4120 DATE: Date of Publication

Supersedes Decision No. IA75-4034, dated January 31, 1975, in 40 FR 4823.

DESCRIPTION OF WORK: Building Construction, (excluding single family homes and garden type apartments up to and including 4 stories), Heavy and Highway Construction.

BUILDING CONSTRUCTION	Basic Hourly Rates	Fringe Benefits Payments			
		H & W	Pensions	Vacation	App. Tr.
ASBESTOS WORKERS	$ 9.00	.30	.25		.10
BOILERMAKERS	8.90	.70	1.00		.02
BRICKLAYERS; STONEMASONS	7.88	.31	.50		
CARPENTERS:					
Carpenters; Piledrivermen	7.78	.38	.75		.02
Millwrights	8.18	.38	.75		.02
CEMENT MASONS	6.90	.31	.55		
ELECTRICIANS:					
Electricians	8.68	.30	1%		1%
Cable Splicers	9.18	.30	1%		1%
ELEVATOR CONSTRUCTORS	8.74	.445	.29	3% + a	
ELEVATOR CONSTRUCTORS' HELPERS	70%JR	.445	.29	3% + a	
ELEVATOR CONSTRUCTORS' HELPERS (PROB.)	50%JR				
FOOTNOTE:					
a. Employer contributes 4% of basic hourly rate for over 5 years' service and 2% of basic hourly rate for 6 months to 5 years service as Vacation Pay Credit. Paid Holidays: New Year's Day; Memorial Day; Independence Day; Labor Day; Thanksgiving Day; Christmas Day.					
IRONWORKERS:					
Ornamental; Reinforcing; Structural	9.10				.02
LABORERS:					
Common laborers; Carpenters' helpers; Moving; Wrecking & demolition	6.60	.38	.10		.02
Mason tenders; Hod carriers; Machine and air tool operators	6.70	.38	.10		.02
Powderman	6.85	.38	.10		.02
LATHERS	6.54	.25			

DECISION NO. IA75-4120

LINE CONSTRUCTION:	Basic Hourly Rates	Fringe Benefits Payments			
		H & W	Pensions	Vacation	App. Tr.
Cable Splicers; Lineman; Welder; Technicians; all rigs setting assembled "H" fixtures and steel transmission structures.	$ 8.28	.35	1%		1/2%
Groundman; Truck Driver (without winch); Experienced (not less than 6 months).	5.38	.35	1%		1/2%
Groundman; Truck Driver (with winch).	5.55	.35	1%		1/2%
Blaster; Special Equipment Operator (Hole Digging Machines, all tractors, transmission lines equipment other than assembled "H" fixtures)	6.62	.35	1%		1/2%
Groundman - 1st. 6 months	4.55	.35	1%		1/2%
PAINTERS:					
Brush, roller	6.15		.20		.03
Tapers	6.25		.20		.03
Spray	6.65		.20		.03
PLASTERERS	6.74	.25			
PLUMBERS; STEAMFITTERS	9.79	.42	.55		.08
ROOFERS	6.92				
SHEET METAL WORKERS	8.41	.35	.20		
SOFT FLOOR LAYERS	7.78	.38	.75		.02
SPRINKLER FITTERS	10.40	.50	.80		.08
TILE SETTERS	7.01	.31		.25	
TRUCK DRIVERS:					
Up to 6 tons	5.14	.25	.30		
Helpers	4.97	.25	.30		
WELDERS - receive rate prescribed for craft performing operation to which welding is incidental.					
BUILDING CONSTRUCTION					
POWER EQUIPMENT OPERATORS:					
GROUP 1	8.15	.40	.40		.03
GROUP 2	8.04	.40	.40		.03
GROUP 3	7.325	.40	.40		.03
GROUP 4	7.05	.40	.40		.03

DECISION NO. IA75-4120

CLASSIFICATION DEFINITIONS

POWER EQUIPMENT OPERATORS

Group 1 - Cranes, including those being used as backhoe, dragline, clamshell, etc.; Tower cranes; Truck cranes and cherry pickers over 15 ton rated capacity; Derricks; Piledrivers and extractors; Caisson rigs; Side boom and winch truck used for erection of structural steel and moving and setting of heavy machinery; 3 drum hoist; Welders; Mechanics; Locomotive; Dredge (levermen)

Group 2 - 1 and 2 drum hoists; Air and electric tuggers (on power plants or setting steel or grating); Econoomobiles; Plant mixers; Farm type tractors (with loaders, backhoes, attachments, etc.); Scrapers (tournapull, etc.); Endloaders; Dredge (engineer); Side boom and winch truck other than Group No. 1; Motor patrol; Bulldozers; Push cat; Truck cranes and cherry pickers (15 tons and under); Concrete mixers (1 yard and over); Ditching machine (8" and over); Fork lifts (on steel erection and machinery moving or hoisting above one complete story); Concrete pump; Dewatering pumps, temporary hoist cage operated; Second man on locomotive

Group 3 - Tractors (under 35 HP) with or without attachments; Endloaders (under 35 HP) with or without attachments; Air Compressors (over 125 C.F.M.); Pumps 3" or over; Welding machines 600 amps or combination thereof; conveyors; Firemen (Boiler); Generator (75 KW and over); Fork lifts (other than above Group No. 2); Gunnite machine; Self-propelled rollers; Stump Chippers; Self-propelled tampers; Air and electric tuggers (other than above); Ditching machine under 8"

Group 4 - Oilers; Mechanical Heaters; Truck Crane Drivers; Permanent elevators

HEAVY & HIGHWAY CONSTRUCTION	Basic Hourly Rates	Fringe Benefits Payments			
		H & W	Pensions	Vacation	App. Tr.
CARPENTERS & PILEDRIVERMEN	$ 7.30	.31			
CEMENT MASONS	6.86				
LABORERS:					
GROUP 1	6.60	.30	.10		
GROUP 2	6.35	.30	.10		
GROUP 3	6.10	.30	.10		
GROUP 4	5.95	.30	.10		
GROUP 5	5.85	.30	.10		

CLASSIFICATION DEFINITIONS

LABORERS

Group 1 - Sandblasters; Powderman and Blaster; Pipe layer, sewer, water, telephone conduits, etc.; Sewer utility man; Gunnite nozzleman; Diamond and core drills, powered by air, all work performed by Laborers working from a bos'n chair, swinging stage, life belt, tag line or block and tackle;

DECISION NO. IA75-4120

Drill operator of air track, wagon drills and similar drills

Group 2 - Tree climber; Form setters; Rakers; Bootmoders; Asphalt curb machines; Potmen, not mechanical; Bull float, hand operated; Scalers; Timbermen; Underpinning and shoring; Caissons over 12'; Grade checker and cutting torches on demolition work

Group 3 - Power buggyman; Concrete and paving sawmen; Form liner, expansion joint assembler; Bottom man; Caulker and jointer and painter; Timber and chain saw man; Mechanical grouters; Boring machines; Automatic concrete power curbing machines; Stresser or stretcherman on post-tension or prestressed concrete on or off the job; Powderman helpers.

Group 4 - Form tamper; Air, gas and electric tool operators, vibrators, barco hammer, paving breakers, spaders, tampers; electric drills, Hammers, and jack hammers; Tree groundmen; Chuck tenders; Drill helpers, tool room man and checkers; Sand blaster helper; Concrete processing material and mixture; Cement finishers' helpers

Group 5 - Fence erectors; Handling and placing of metal mesh, dowel bars, reinforcing bars and chairs; Dumpmen and spotters; Carrying reinforcing rods; Corrugated culvert pipe; Concrete drainage pipe; Stake chaser, seeding, mulching and planting of trees, shrubs and flowers; Water boy; Common laborers; Rodmen; Tending to carpenters; Hot asphalt labor; Stringman on paving work

HEAVY & HIGHWAY CONSTRUCTION POWER EQUIPMENT OPERATORS:	Basic Hourly Rates	Fringe Benefits Payments			
		H & W	Pensions	Vacation	App. Tr.
[illegible] 1	$ 7.30	.40	.40		.03
GROUP 2	6.90	.40	.40		.03
GROUP 3	6.50	.40	.40		.03
TRUCK DRIVERS	6.34	.35			

CLASSIFICATIONS DEFINITIONS
POWER EQUIPMENT OPERATORS

Group 1 - Power Shovel, Crane, Backhoe and Dragline; Central Mix Plant Operator; Dredge Engineer; Dredge Leverer; Paver or Spreader Operator; Hoisting Engineer (Steel Erection); Motor Patrol; Piledriver Machine; Concrete Mixer; Tow or Push Boat Operator; Master Mechanic; C.M.I. Paver; C.M.I. Subgrader (or equivalent); Asphalt Plant; Front End Loader; Scraper; Bulldozer; Push-Cat; Tractor Pulling Scraper; Sideboom Tractor; Churn or Rotary Drill; Trenching Machine (Cleveland 80 or similar capacity); Asphalt Laydown; Asphalt Screed; Asphalt Heater-Planer Unit; Asphalt Roller; Self-Propelled Elevating Grader or similar machine; Spreader (Concrete); Horizontal Boring Machine; Mechanics-Welders; Group Equipment Greaser; Concrete Pump; Self-Propelled Curb Machine

Group 2 - Concrete Curb Breaker; Concrete Widening Machine; Paving Breaker; Barber-Greene, Hains Loader or similar machine; Tractor Pulling Ripper, Disc, Sheepsfoot or Flat Roller; Self-Propelled Shoepsfoot Roller; Self-Propelled Roller (other than asphalt); Distributor; Screening and Washing Plant; Self-Propelled Vibrating Compactor; Trenching Machine (other than above); Steel Placing Machine; Conveyor; Finishing Machine (on concrete); Flexplane; Bull Float; Form Grader

Group 3 - Boiler; Mechanical Broom; Oiler or Mechanics Helper or Group Greaser helper; Farm-type Tractor (pulling disc, harrow or roller); Welding Machine; Pump Operator (other than dredge); Boom and Winch Truck; Compressor; Tank Car Heater (combination boiler and booster); Pumps on Well Points and Deep Wells for Dewatering; Truck Crane Combination Driver-Oiler; Concrete Curbing Machine; Safety Boat Operator; Batch Plant (Dry).

SUPERSEDEAS DECISION

STATE: Iowa
DECISION NO.: IA75-4121
COUNTY: Cerro Gordo (City of Mason City)
DATE: Date of Publication
Supersedes Decision No. IA75-4035, dated January 31, 1975, in 40 FR 4826
DESCRIPTION OF WORK: Building Construction, (excluding single family homes and garden type apartments up to and including 4 stories) and Heavy and Highway Construction.

BUILDING CONSTRUCTION	Basic Hourly Rates	Fringe Benefits Payments: H & W	Pensions	Vacation	App. Tr.
ASBESTOS WORKERS	$ 9.68	.58	.605		
BOILERMAKERS	8.90	.70	1.00		.02
BRICKLAYERS - STONEMASONS	7.45		.35		
CARPENTERS:					
Carpenters	7.29		.20		.01
Millwrights; Piledrivermen	7.54		.20		.01
CEMENT MASONS	7.07				
ELECTRICIANS:					
Electricians	8.65	.30	1%		1%
Cable splicers	9.15	.30	1%		1%
GLAZIERS	5.78	.30	.25		
IRONWORKERS:					
Fence erector; Ornamental; Reinforcing; Structural	8.20	.275	.64		.02
LABORERS:					
Common laborers; Power tools; Barco operator; Mortar mixers; Concrete saw; Sand point setter	5.79	.30	.20		
Tenders to the crafts; Caissons (after 6' depth); Dynamite men; Gunniting-nozzlemen; Backup man; Swinging stage work, wood hoist tower, scaffolds or ladders at a height of 35' or over	6.04	.30	.20		
All underground labor (other than compressed air); Swinging stage work, wood hoist tower, scaffolds or ladders at a height of 75' or over	6.29	.30	.20		
LINE CONSTRUCTION:					
Cable Splicers; Lineman; Welders; Technicians; all rigs setting assembled "H" fixtures & steel transmission structures	8.28	.35	1%		1/2%
Groundman; Truck Driver (without winch); Experienced (not less than 6 months)	5.38	.35	1%		1/2%
Groundman; Truck Driver (with winch)	5.55	.35	1%		1/2%

DECISION NO. IA75-4121

	Basic Hourly Rates	Fringe Benefits Payments: H & W	Pensions	Vacation	App. Tr.
LINE CONSTRUCTION: (Cont'd)					
Blaster; Special Equipment Operator (Hole Digging Machines, all tractors, transmission lines equipment other than assembled "H" fixtures)	$ 6.62	.35	1%		1/2%
Groundman - 1st. 6 months	4.55	.35	1%		1/2%
PAINTERS:					
Brush	6.37		.20		
Tapers	6.47		.20		
Spray	6.87		.20		
PLASTERERS	7.12				
PLUMBERS - STEAMFITTERS	8.62				.80p/w
ROOFERS	6.62				
SHEET METAL WORKERS	7.18	.35	.20		.02
SOFT FLOOR LAYERS	7.29		.20		.01
SPRINKLER FITTERS	10.40	.50	.80		.08
WELDERS - receive rate prescribed for craft performing operation to which welding is incidental.					
BUILDING CONSTRUCTION POWER EQUIPMENT OPERATORS:					
GROUP 1	8.15	.40	.40		.03
GROUP 2	8.04	.40	.40		.03
GROUP 3	7.325	.40	.40		.03
GROUP 4	7.05	.40	.40		.03

CLASSIFICATION DEFINITIONS

POWER EQUIPMENT OPERATORS

Group 1 - Cranes, including those being used as backhoe, dragline, clamshell, etc.; Tower cranes, Truck cranes & cherry pickers over 15 ton rated capacity; Derricks; Piledrivers and extractors, Caisson rigs; Side boom and winch truck used for erection of structural steel and moving and setting of heavy machinery; 3 drum hoist; Welders; Mechanics; Locomotive; Dredge (levermen).

Group 2 - 1 and 2 drum hoists; Air and electric tuggers (on power plants or setting steel or grating); Economobiles; Plant mixers; Farm type tractors (with loaders, backhoes attachments, etc.); Scrapers (tournapull, etc.); Endloaders; Dredge (engineer); Side boom and winch truck other than Group No. 1; Motor patrol; Bulldozers; Push cat; Truck cranes & cherry pickers (15 tons and under); Concrete mixers (1 yard and over); Ditching machine

CLASSIFICATION DEFINITIONS (Cont'd)

POWER EQUIPMENT OPERATORS

(8" and over); Fork lifts (on steel erection and machinery moving or hoisting above one complete story); Concrete pump; Dewatering pumps; Temporary hoist cage operated; Second man on locomotive

Group 3 - Tractors (under 35 HP) with or without attachments; Endloaders (under 35 HP) with or without attachments; Air compressors (over 125 C. F. M.); Pumps 3" or over; Welding machines 600 amps or combination thereof; Conveyors, Firemen (Boiler); Generator (75 KW and over); Fork lifts (other than above Group No. 2); Gunnite machine; Self-propelled rollers; Stump chippers; Self-propelled tampers; Air and electric tuggers (other than above); Ditching machine under 8".

Group 4 - Oilers; Mechanical Heaters; Truck crane drivers; Permanent elevators

HEAVY AND HIGHWAY CONSTRUCTION:	Basic Hourly Rates	Fringe Benefits Payments			
		H & W	Pensions	Vacation	App. Tr.
CARPENTERS; PILEDRIVERMEN	$ 6.25	.31			
CEMENT MASONS	6.00				
LABORERS:					
Group 1	5.15	.30	.10		
Group 2	4.90	.30	.10		
Group 3	4.65	.30	.10		
Group 4	4.50	.30	.10		
Group 5	4.40	.30	.10		

CLASSIFICATION DEFINITIONS

LABORERS

Group 1 - Sandblasters; Powderman and blaster; Pipelayer, sewer, water, telephone conduits, etc.; Sewer utility man; Gunnite nozzleman; Diamond and core drills, powered by air, all work performed by laborers working from a bos'n chair, swinging stage, life belt, tag line or block and tackle; Drill op. of air track, wagon drills and similar drills

Group 2 - Tree climber; Form setters; Rakers; Boxtenders; Asphalt curb machines, Potmen (not mechanical); Bull float, hand operated; Scalers; Timbermen; Underpinning and shoring; Caissons (over 12'); Grade checker and cutting torches on demolition work.

Group 3 - Power buggyman; Concrete and paving sawman; Form liner expansion joint assembler; Bottom man; Caulker and jointer and painter; Timber &

CLASSIFICATION DEFINITIONS (Cont'd)

LABORERS

chain-saw man; Mechanical grouters; Boring machine; Automatic concrete power curbing machines; Stresser or stretcherman on post-tension or pre-stressed concrete (on or off the job); Powdermen helpers

Group 4 - Form tamper; Air, gas and electric tool op., vibrator, barco hammer, paving breaker, spader, tamper, electric drills, hammer and jack hammer; Tree groundsman; Chuck tender; Drill helpers, tool room man and checkers; Sandblaster helper; Concrete processing material and monitors; Cement finishers' helpers

Group 5 - Fence erectors; Handling and placing of metal mesh, dowel bars, reinforcing bars and chairs; Dumpmen and spotters; Carrying reinforcing rods; Corrugated culvert pipe; Concrete drainage pipe; Stake chaser, seeding, mulching and planting of trees, shrubs and flowers; Water boy; Common laborers; Rodmen; Tending to carpenters; Hot asphalt labor; Stringmen on paving work

HEAVY AND HIGHWAY CONSTRUCTION	Basic Hourly Rates	Fringe Benefits Payments			
		H & W	Pensions	Vacation	App. Tr.
POWER EQUIPMENT OPERATORS:					
Group 1	$ 7.30	.40	.40		.03
Group 2	6.90	.40	.40		.03
Group 3	6.50	.40	.40		.03
TRUCK DRIVERS	5.94	.35			

CLASSIFICATIONS DEFINITIONS

POWER EQUIPMENT OPERATORS

Group 1 - Power Shovel, Crane, Backhoe and Dragline; Central Mix Plant Operator; Dredge Engineer; Dredge Leverer; Paver or Spreader Operator; Hoisting Engineer (Steel Erection); Motor Patrol; Piledriver Machine; Concrete Mixer; Tow or Push Boat Operator; Master Mechanic; C.M.I. Paver; C.M.I. Subgrader (or equivalent); Asphalt Plant; Front Endloader; Scraper; Bulldozer; Push cat; Tractor Pulling Scraper; Sideboom Tractor; Churn or Rotary Drill; Trenching Machine (Cleveland 80 or similar capacity); Asphalt Laydown; Asphalt Screed; Asphalt Heater-Planer Unit; Asphalt Roller; Self-Propelled Elevating Grader or similar machine; Spreader (Concrete); Horizontal Boring Machine; Mechanics-Welders; Group Equipment Greaser; Concrete Pump; Self-Propelled Curb Machine

DECISION NO. IA75-4121

CLASSIFICATION DEFINITIONS (Cont'd)

POWER EQUIPMENT OPERATORS

Group 2 - Concrete Curb Breaker; Concrete Widening Machine; Paving Breaker; Barber-Greene, Haiss Loader or similar machine; Tractor Pulling Ripper, Disc, Sheepsfoot or Flat Roller; Self-Propelled Sheepsfoot Roller; Self-Propelled Roller (other than asphalt); Distributor; Screening and Washing Plant; Self-Propelled Vibrating Compactor; Trenching Machine (other than above); Steel Placing Machine; Conveyor; Finishing Machine (on concrete); Flexplane; Bull Float; Form Grader

Group 3 - Boiler; Mechanical Broom; Oiler or Mechanics Helper or Group Greaser helper; Farm-type Tractor (pulling disc, harrow or roller); Welding Machine; Pump Operator (other than dredge); Boom and Winch Truck; Compressor; Tank Car Heater (combination boiler and booster); Pumps on Well Points and Deep Wells for Dewatering; Truck Crane Combination Driver-Oiler; Concrete Curbing Machine; Safety Boat Operator; Batch Plant (Dry)

STATE: Iowa COUNTY: Clinton (City of Clinton & abutting municipalities)

DECISION NO. IA75-4122 DATE: Date of Publication

Supersedes Decision No. IA75-4036, dated January 31, 1975, in 40 FR 4828

DESCRIPTION OF WORK: Building Construction, (Excluding single family homes and garden type apartments up to and including 4 stories), Heavy and Highway Construction.

BUILDING CONSTRUCTION	Basic Hourly Rates	Fringe Benefits Payments			
		H & W	Pensions	Vacation	App. Tr.
ASBESTOS WORKERS	$ 9.00	.30	.25		.10
BOILERMAKERS	8.90	.70	1.00		.02
BRICKLAYERS - STONEMASONS	7.60		.40		
CARPENTERS:					
Carpenters; Soft floor layers	8.34	.35	.30		
Piledrivermen	8.74	.35	.50		
Millwrights	8.45	6%	7%	—	6%
CEMENT MASONS	7.10		.40		
ELECTRICIANS:					
Electricians	9.25	.32	5.5%		.03
Cable splicers	9.50	.32	5.5%		.03
GLAZIERS	7.3848	.40	.82		
IRONWORKERS	8.75	.40	.375		.07
LABORERS:					
Common laborers	6.62	.30	.15		
Operator on air or power tools; mortar mixer man; any work thirty-five feet high or over; cement dumper, puddlers or vibrator man and men working with concrete pump hose; ditch work eight feet below ground level; any man working with creosote materials	6.87	.30	.15		
Cutting torch burner; caisson and cofferdam workers	6.92	.30	.15		
MARBLE TILE, TERRAZZO WORKERS	8.75		.30		
PAINTERS:					
Brush	7.22	.40	.40		.09
Spray; Structural steel	7.47	.40	.40		.09
PLASTERERS	7.60		.40		
PLUMBERS - STEAMFITTERS	9.00	.40	.35		.10
ROOFERS	9.75		.20		
SHEET METAL WORKERS	8.95	.25	.20		.04
SPRINKLER FITTERS	10.40	.50	.80		.08
WELDERS - receive rate prescribed for craft performing operation to which welding is incidental.					

DECISION NO. IA75-4122

BUILDING CONSTRUCTION POWER EQUIPMENT OPERATORS:	Basic Hourly Rates	Fringe Benefits Payments			
		H & W	Pensions	Vacation	App. Tr.
Group 1	$ 9.45	.40	.50		.08
Group 2	8.05	.40	.50		.08
Group 3	7.00	.40	.50		.08

CLASSIFICATION DEFINITIONS

POWER EQUIPMENT OPERATORS

Group 1 - All hoists or steel erecting equipment; Crane, Shovel, Clamshell, Dragline, Backhoe, Derrick, Tower Crane, Cable Way, Concrete Spreader (servicing two pavers), Asphalt Spreader, Asphalt Mixer Plant Engineer, Dipper Dredge Operator, Dipper Dredge Craneman, Dual Purpose Truck (boom or winch), Leverman or Engineman (hydraulic dredge), Mechanic, Paving Mixer with tower attached (two operator required), Pile Driver, Boom Tractor, Stationary, Portable or Floating Mixing Plant, Trenching Machine (over 40 HP), Building Hoist (2 drums), Hot Paint Wrapping Machine, Cleaning and Priming Machine, Backfiller (throw bucket), Locomotive Engineer, Qualified Welder, Tow or Push Boat, Concrete Paver, Seaman Trav-L-Plant or similar machines, CMI Autograder or similar machines, Slip Form Paver, Caisson Augering Machine, Mucking Machine, Asphalt Heater-Planer Unit, Hydraulic Cranes, Mine Hoists; Athey, Barber-Green, Euclid or Haiss Loader, Asphalt Pug Mill, Fireman and Drier, Concrete Pump, Concrete Spreader (servicing one paver); Bulldozer, Endloader, Log Chippers or similar machines, Elevating Grader, Group Equipment Greaser, LaTourneaupull and similar machines, DW-10, Hyster Winch and similar machines, Motor Patrol, Power Blade, Push Cat, Tractor Pulling Elevating Grader or Power Blade, Tractor Operating Scoop or Scraper, Tractor with Power Attachments, Roller on asphalt or Blacktop, Single Drum Hoist, Jaeger Mix and Place Machine, Pipe Bending Machine, Flexaplane or similar machines, Automatic Curbing Machines, Automatic Cement and Gravel Batch Plants (one stop set-up), Seaman Pulvi-Mixer or similar machines, Blastholer Self-propelled Rotary Drill or similar machines, Work Boat, Combination Concrete Finishing Machine and Float, Self-propelled Sheep Foot Roller or Compactor (used in conjunction with a Grading Spread), Asphalt Spreader Screed Operator, Apsco Spreader or similar machine, Slusher, Forklift (over 6000 lb. cap. or working at heights above 28 ft.), Concrete Conveyors

Group 2 - Asphalt Booster, Fireman and Pump Operator at Asphalt Plant, Mud Jack, Underground Boring Machine, Concrete Finishing Machine, Form Grader with Roller on Earth, Mixers (3 bag to 16E), Power Operated Pull Float, Tractor without Power attachments, Dope Pot (agitating motor), Dope Chop Machine, Distributor (back end), Straddle Carrier, Portable Machine Fire-

CLASSIFICATION DEFINITIONS (Cont'd)

POWER EQUIPMENT OPERATORS

man, Hydro-Hammer, Power Winch on Paving Work; Self-propelled Roller or Compactor (other than provided for above), Pump Operator (more than one well point pump), Portable Crusher Operator, Trench Machine (under 40 HP), Power Subgrader (on forms) or similar machines, Forklift (6000 or less capacity), Gypsum Pump, Conveyor over 20 HP, Fuller-Kenyon Cement Pump or similar machines; Air Compressor (275 CFM or over), Driver on Truck Crane or similar machines, Light Plant, Mixers (1 or 2 bag), Power Batching Machine (Cement Auger or Conveyor), Boiler (Engineer or Fireman), Water Pumps, Mechanical Broom, Automatic Cement and Gravel Batch Plants (two or three stop set-up), Small Rubber-tired Tractors (not including backhoes or endloaders), Self-propelled Curing Machine

Group 3 - Oiler, Mechanic's Helper, Mechanical Heater (other than steam boiler), Belt Machine, Small Outboard Motor Boat, Engine Driven Welding Machine.

HEAVY & HIGHWAY CONSTRUCTION	Basic Hourly Rates	Fringe Benefits Payments			
		H & W	Pensions	Vacation	App. Tr.
CARPENTERS & PILEDRIVERMEN	$ 7.30	.31			
CEMENT MASONS	6.86				
LABORERS:					
Group 1	6.60	.30	.10		
Group 2	6.35	.30	.10		
Group 3	6.10	.30	.10		
Group 4	5.95	.30	.10		
Group 5	5.85	.30	.10		

CLASSIFICATION DEFINITIONS

LABORERS

Group 1 - Sandblasters; Powderman and Blaster; Pipe Layer, sewer, water, telephone conduits, etc.; Sewer utility man; Gunnite nozzleman; Diamond and core drills, powered by air, all work performed by Laborers working from a bos'n chair, swinging stage, life belt, tag line, or block and tackle; Drill operators of air tracs, wagon drills and similar drills

Group 2 - Tree climber; Form setters; Rakers; Boxtenders; Asphalt Curb machines; Potmen, not mechanical; Bull float, hand operated; Scalers; Timberman; Underpinning and shoring; Caissons over 12'; Grade checker and cutting torches on demolition work

CLASSIFICATION DEFINITIONS (Cont'd)

LABORERS

Group 3 - Power buggyman; Concrete and paving sawman; Form liner, expansion joint assembler; Bottom man; Caulker and jointer and painter; Timber and chain saw man; Mechanical grouters; Boring machines; Automatic concrete power curbing machines; Stresser or stretcherman on post-tension or prestressed concrete on or off the job; Powderman helpers

Group 4 - Form tamper, Air, gas and electric tool operators, vibrators, barco hammer, paving breakers, spaders, tampers, electric drills, hammers, and jack hammers; Tree groundmen; Chuck tenders; Drill helpers, tool room man and checkers; Sand blaster helper; Concrete processing material and monitors; Cement finishers' helpers

Group 5 - Fence erectors; Handling and placing of metal mesh, dowel bars, reinforcing bars and chairs; Dumpmen and spotters; Carrying reinforcing rods; Corrugated culvert pipe; Concrete drainage pipe; Stake chaser, seeding, mulching and planting of trees, shrubs and flowers; Water boy; Common laborer; Rodmen; Tending to carpenters; Hot asphalt labor; Stringman on paving work

HEAVY AND HIGHWAY CONSTRUCTION	Basic Hourly Rates	Fringe Benefits Payments			
		H & W	Pensions	Vacation	App. Tr.
POWER EQUIPMENT OPERATORS:					
Group 1	$ 6.60	.40	.40		.03
Group 2	6.55	.40	.40		.03
Group 3	6.20	.40	.40		.03
Group 4	6.10	.40	.40		.03
Group 5	5.80	.40	.40		.03
Group 6	5.45	.40	.40		.03
TRUCK DRIVERS	6.34	.35			

CLASSIFICATIONS DEFINITIONS

POWER EQUIPMENT OPERATORS

Group 1 - Power shovel, crane, backhoe and dragline; Central mix plant Op.; Dredge engineer; Dredge leverman; Paver or spreader op.; Hoisting engineer (steel erection); Motor Patrol; Piledriver machine op.; Concrete mixer; Tow or push boat op.; Master mechanic

Group 2 - C.M.I. paver; C.M.I. subgrader (or equivalent); Asphalt plant op.; Front endloader op.; Scraper op.; Bulldozer; Push Cat; Tractor pulling scraper; Sideboom tractor; Churn or rotary drill; Trenching Machine (Cleveland 80 or similar capacity); Asphalt laydown op.; Asphalt Screed Op.; Asphalt Heater-planer unit; Asphalt roller Op.; Self-propelled elevating grader or similar machine; Spreader Op. (concrete); Horizontal boring machine Op.; Mechanics-Welders; Group equipment greaser; Concrete pump

DECISION NO. IA75-4122

CLASSIFICATION DEFINITIONS (Cont'd)

POWER EQUIPMENT OPERATORS

Group 3 - Concrete curb breaking machine; Concrete widening machine Op.; Paving breaker op.; Barber-Green, Haiss Loader or similar machine; Tractor pulling ripper, disc, sheepsfoot or flat roller; Self-propelled sheepsfoot roller

Group 4 - Self-propelled roller op. (other than asphalt); Distributor Op.; Screening and washing plant Op.; Self-Proposed vibrating compactor; Trench ing machine op. (other than above); Steel placing machine op.; Conveyor Op.; Finishing machine op. (on concrete); Flexplane op.; Bull Float Op.; Form Grader Op.

Group 5 - Boiler op.; Mechanical broom op.; Oiler or mechanics' helper or group greaser helper; Farm-type tractor (pulling disc, harrow or roller); Welding machine op.; Pump Op. (other than dredge); Boom and winch truck Op.; Compressor Op.; Tank car heater (combination boiler & booster); Pumps on wellpoints & deep wells for dewatering; Truck crane combination driver-oiler; Concrete curing machine op.; Safety boat op.

Group 6 - Batch plant op. - dry

SUPERSEDEAS DECISION

STATE: Iowa

COUNTY: Des Moines (City of Burlington and abutting municipalities and Burlington Ordnance Plant)

DECISION NO.: IA75-4123

DATE: Date of Publication

Supersedes Decision No. IA75-4037, dated January 31, 1975 in 40 FR 4831

DESCRIPTION OF WORK: Building Construction, (excluding single family homes and garden type apartments up to and including 4 stories), Heavy and Highway Construction.

BUILDING CONSTRUCTION:	Basic Hourly Rates	Fringe Benefits Payments			
		H & W	Pensions	Vacation	App. Tr.
ASBESTOS WORKERS	$ 9.00	.30	.25		.10
BOILERMAKERS	8.90	.70	1.00		.02
BRICKLAYERS - STONEMASONS	8.62		.20		
CARPENTERS:					
Carpenters & soft floor layers	7.44	.45	.40		.01
Millwrights	8.12	.45	.40		.01
Piledrivermen	7.97	.45	.40		.01
CEMENT MASONS	8.05				
ELECTRICIANS	9.15	.28	1%		1%
GLAZIERS	7.3848	.40	.82		
IRONWORKERS:					
Ornamental; Reinforcing; Structural	9.45	.40	.30		
LABORERS:					
Common laborers; Signal man; Wrecking, deck hand	**6.97**	.30			
Plaster tender; Mortar Mixer; Mason tender; Stone and marble setter tender; Drill op.; Jackhammer man; Air tamper; Air spade (electric or pneumatic); Spraying equipment and all mechanically operated tools; Excavation work over 6' deep below ground level or basement level	**7.13**	.30			
Tile layers (sewers)	**7.23**	.30			
Gunniting and sandblasting	**7.34**	.30			
Tunnel & sewer mucker and miner over 6' deep; Caisson worker and drill op. in tunnel and caisson; Powdermen	**7.44**	.30			
LINE CONSTRUCTION:					
Cable Splicers; Lineman; Welder; Technicians; All rigs setting assembled "H" fixtures and steel transmission structures	8.28	.35	1%		1/2%
Groundman; Truck Driver (without winch); Experienced (Not less than 6 months)	5.38	.35	1%		1/2%

DECISION NO. IA75-4123

LINE CONSTRUCTION: (Cont'd)	Basic Hourly Rates	Fringe Benefits Payments			
		H & W	Pensions	Vacation	App. Tr.
Groundman; Truck Driver (with winch)	$ 5.55	.35	1%		1/2%
Blaster; Special Equipment Operator (Hole Digging Machines, all tractors, transmission lines equipment other than assembled "H" fixtures)	6.62	.35	1%		1/2%
Groundman - 1st 6 months	4.55	.35	1%		1/2%
PAINTERS:					
Brush	6.05				
Rollers	6.15				
Sign	6.55				
Spray; Structural steel; Swing stage	6.50				
Painting of structural steel over 25' from the ground or floor, bridges, water towers and stage work; spray gun and sandblasting	7.05				
PLASTERERS	8.05				
PLUMBERS-STEAMFITTERS	9.00	.35	.65		.05
ROOFERS	6.35			.25	
SHEET METAL WORKERS	8.70	.25	.20		.025
SPRINKLER FITTERS	10.40	.50	.80		.08
TRUCK DRIVERS:					
Warehouseman; Helpers; Teameters; Mechanic helpers; Greasers; Single axle flat beds and dump trucks; Pulling air compressors and welding machines; Batch trucks 2-34E; Batches or less Chip Spreader;	5.95	11.50 p/w			
Chester axle; Tandems; 6 wheel trucks; Semi-trailers; Carryall; Winch; Mixers; Batch over 2-34E	6.15	11.50 p/w			
Track trucks; Euclid type truck; Oil distributors; Front and rear; All types of dumpsters; Pavement breakers	6.45	11.50 p/w			
WELDERS - receive rate prescribed for craft performing operation to which welding is incidental.					

	Basic Hourly Rates	Fringe Benefits Payments			
		H & W	Pensions	Vacation	App. Tr.
BUILDING					
POWER EQUIPMENT OPERATORS:					
Group 1	$ 9.45	.40	.50		.08
Group 2	8.05	.40	.50		.08
Group 3	7.00	.40	.50		.08

CLASSIFICATION DEFINITIONS

POWER EQUIPMENT OPERATORS

Group 1 - All hoists or steel erecting equipment; Crane, Shovel, Clamshell, Dragline, Backhoe, Derrick, Tower Crane, Cable Way, Concrete Spreader (servicing two pavers), Asphalt Spreader, Asphalt Mixer Plant Engineer, Dipper Dredge Operator, Dipper Dredge Crewman, Dual Purpose Truck (boom or winch), Leverman or Enginemmn (hydraulic dredge), Mechanic, Paving Mixer with tower attached (two operators required), Pile Driver, Boom Tractor, Stationary, Portable or Floating Mixing Plant, Trenching Machine (over 40 HP), Building Hoist (two drums), Hot Paint Wrapping Machine, Cleaning and Priming Machine, Backfiller (throw bucket), Locomotive Engineer, Qualified Welder, Tow or Push Boat, Concrete Paver, Seaman Trav-L-Plant or similar machines, CMI Autograder or similar machines, Slip Form Paver, Caisson Augering Machine, Mucking Machine, Asphalt Heater-Planer Unit, Hydraulic Cranes, Mine Hoists; Athey, Barber-Green, Euclid or Haiss Loader, Asphalt Pug Mill, Fireman and Drier, Concrete Pump, Concrete Spreader (servicing one paver), Bulldozer, Endloader, Log Chippers or similar machines, Elevating Grader, Group Equipment Greaser, LeTourneaupull and similar machines, DW-10, Hyster Winch and similar machines, Motor Patrol, Power Blade, Push Cat, Tractor Pulling Elevating Grader or Power Blade, Tractor Operating Scoop or Scraper, Tractor with Power Attachments, Roller on Asphalt or Blacktop, Single Drum Hoist, Jaeger Mix and Place Machine, Pipe Bending Machine, Flexaplane or similar machines, Automatic Curbing Machines, Automatic Cement and Gravel Batch Plants (one stop set-up), Seaman Pulvi-Mixer or similar machines, Blastholer Self-propelled Rotary Drill or similar machines, Work Boat, Combination Concrete Finishing Machine and Float, Self-propelled Sheep Foot Roller or Compactor (used in conjunction with a Grading Spread), Asphalt Spreader Screen Operator, Apsco Spreader or similar machine, Slusher, Forklift (over 6000 lb. capacity or working at heights above 28 ft.), Concrete Conveyors

Group 2 - Asphalt Booster, Fireman and Pump Operator at Asphalt Plant, Mud Jack, Underground Boring Machine, Concrete Finishing Machine, Form Grader with Roller on Earth, Mixers (3 bag to 16E), Power Operated Bull Float, Tractor without Power attachment, Dope Pot (agitating motor), Dope Chop Machine, Distributor (back end), Straddle Carrier, Portable Machine Fireman, Hydro-Hammer, Power Winch on Paving Work, Self-propelled Roller or Compactor (other than provided for above), Pump Operator (more than one well point pump), Portable Crusher Operator, Trench Machine (under 40 HP), Power Subgrader (on forms) or similar machines, Forklift (6000

CLASSIFICATION DEFINITIONS (Cont'd)

POWER EQUIPMENT OPERATORS

or less capacity), Gypsum Pump, Conveyor over 20 HP, Puller Konyon Cement Pump or similar machines; Air Compressor (275 CFM or over), Driver on Truck Crane or similar machines, Light Plant, Mixers (1 or 2 bag), Power Batching Machine (Cement Auger or Conveyor), Boiler (Engineer or Fireman), Water Pumps, Mechanical Broom, Automatic Cement and Gravel Batch Plants (two or three stop set-up), Small Rubber-tired Tractors (not including backhoes or endloaders), Self-propelled curing machine.

Group 3 - Oiler, Mechanic's Helper, Mechanical Heater (other than steam-boiler), Belt Machine, Small Outboard Motor Boat, Engine Driven Welding Machine.

	Basic Hourly Rates	Fringe Benefits Payments			
		H & W	Pensions	Vacation	App. Tr.
HEAVY & HIGHWAY CONSTRUCTION:					
CARPENTERS & PILEDRIVERMEN	$ 7.30	.31			
CEMENT MASONS	6.86				
LABORERS:					
Group 1	6.60	.30	.10		
Group 2	6.35	.30	.10		
Group 3	6.10	.30	.10		
Group 4	5.95	.30	.10		
Group 5	5.85	.30	.10		

CLASSIFICATION DEFINITIONS

LABORERS

Group 1 - Sandblasters; Powderman and Blaster; Pipe layer, sewer, water, telephone conduits, etc.; Sewer utility man; Gunnite nozzleman; Diamond and core drills, powered by air, all work performed by Laborers working from a boo'n chair, swinging stage, life belt, tag line, or block and tackle; Drill operator of air tracs, wagon drills and similar drills

Group 2 - Tree climber; Form setters; Bakers; Boxtenders; Asphalt curb machines; Potmen, not mechanical; Bull float, hand operated; Scalers; Timbermen; Underpinning and shoring; Caissons over 12'; Grade checker and cutting torches on demolition work

Group 3 - Power buggyman; Concrete and paving sawman; Form liner, expansion joint assembler; Bottom man; Caulker and jointer and painter; Timber and chain saw man; Mechanical grouters; Boring machines; Automatic concrete power curbing machines; Stresser or stretcherman on post-tension or prestressed concrete on or off the job; Powderman helpers

Group 4 - Form tamper; Air, gas and electric tool operators, vibrators, barco hammer, paving breakers, spaders, tampers; electric drills, hammers and jack hammers; Treo groundmen; Chuck tenders; Drill helpers, tool room men and checkers; Sand blaster helper; Concrete processing material and monitors; Cement finishers' helpers

Group 5 - Fence erectors; Handling and placing of metal mesh, dowel bars, reinforcing bars and chairs; Dumpmen and spotters; Carrying reinforcing rods; Corrugated culvert pipe; Concrete drainage pipe, Stake chaser, seeding, mulching and planting of trees, shrubs and flowers; water boy; Common Labor; Rodmen; Tending to carpenters; Hot Asphalt labor; Stringmen on paving work

	Basic Hourly Rates	Fringe Benefits Payments			
		H & W	Pensions	Vacation	Apr. Tr.
HEAVY & HIGHWAY CONSTRUCTION POWER EQUIPMENT OPERATORS:					
Group 1	$ 6.60	.40	.40		.03
Group 2	6.35	.40	.40		.03
Group 3	6.20	.40	.40		.03
Group 4	6.10	.40	.40		.03
Group 5	5.80	.40	.40		.03
Group 6	5.45	.40	.40		.03
TRUCK DRIVERS	6.34	.35			

CLASSIFICATIONS DEFINITIONS

POWER EQUIPMENT OPERATORS

Group 1 - Power shovel, crane, backhoe and dragline; Central mix plant op.; Dredge engineer; Dredge leverman; Paver or spreader op.; Hoisting engineer (steel erection); Motor Patrol; Piledriver machine op.; Concrete mixer; Tow or push boat op.; Master Mechanic

Group 2 - C.M.I. Paver; C.M.I. Subgrader (or equivalent); Asphalt plant op.; Front endloader op.; Scraper op.; Bulldozer; Push Cat; Tractor pulling scraper; Sideboom tractor; Churn or rotary drill; Trenching Machine (Cleveland 80 or similar capacity); Asphalt laydown op.; Asphalt Screed Op.; Asphalt Heater-planer unit; Asphalt roller op.; Self-propelled elevating grader or similar machine; Spreader op. (concrete); Horizontal boring machine op.; Mechanics-Welders; Group equipment greaser; Concrete pump.

Group 3 - Concrete curb breaking machine; Concrete widening machine op.; Paving breaker op.; Barber-Green, Haiss loader or similar machine; Tractor pulling ripper, disc, sheepsfoot or flat roller; Self-propelled sheepsfoot roller

Group 4 - Self-propelled roller op. (other than asphalt); Distributor op.; Screening and washing plant op.; Self-Proposed vibrating compactor; Trenching machine op. (other than above); Steel pacing machine op.; Finishing machine op. (on concrete); Flexplane op.; Bull Float op.; Form Grader op.; Conveyor

Group 5 - Boiler op.; Mechanical broom op.; Oiler or mechanics' helper or group greaser helper, Farm-type tractor (pulling disc, harrow or roller); Welding machine op.; Pump op. (other than dredge); Boom and winch truck op.; Compressor op.; Tank car heater (combination boiler & booster); Pumps on wellpoints & deep wells for dewatering; Truck crane combination driver-oiler; Concrete curing machine op.; Safety boat op.

Group 6 - Batch plant op. - dry

SUPERSEDEAS DECISION

STATE: Iowa COUNTY: Dubuque (City of Dubuque and abutting municipalities)

DECISION NO.: IA75-4124 DATE: Date of Publication

Supersedes Decision No. IA75-4038, dated January 31, 1975 in 40 FR 4814.

DESCRIPTION OF WORK: Building Construction, (excluding single family homes and garden type apartments up to and including 4 stories), heavy and highway construction

BUILDING CONSTRUCTION:	Basic Hourly Rates	Fringe Benefits Payments			
		H & W	Pensions	Vacation	App. Tr
ASBESTOS WORKERS	$ 9.00	.30	.25		.10
BOILERMAKERS	8.90	.70	1.00		.02
BRICKLAYERS - STONEMASONS	7.82	.31			
CARPENTERS:					
Carpenters	7.55		.37		
Piledrivermen	7.95		.37		
Millwrights	8.05		.37		
CEMENT MASONS	7.85				
ELECTRICIANS	9.37	.30	1%		1%
ELEVATOR CONSTRUCTORS	8.74	.445	.29	3% + a	
ELEVATOR CONSTRUCTORS' HELPERS	70%JR	.445	.29	3% + a	
ELEVATOR CONSTRUCTORS' HELPERS (PROB.)	50%JR				
GLAZIERS	7.3848	.40	.82		
IRONWORKERS (SE Portion)	8.75	.40	.375		.07
IRONWORKERS (Remainder of County)	9.10				.02
LABORERS:					
Common laborers; Gas distributors All air operated tools; Bricklayers' helpers and tenders; Caisson workers; Carpenters' helpers; Handling and cleaning of all steel floor pans and wall forms; Mortar mixers; Plasterers' helpers and tenders; Tile setters (4"-6"-8")	5.97	.30	.10		
Tile Setters (10" and up)	6.07	.30	.10		
LATHERS	6.22	.30	.10		
MARBLE SETTERS; TERRAZZO WORKERS; TILE SETTERS	7.10				
PAINTERS:	7.57	.31			
Brush or roller epoxy; Paperhanging; Tapes	6.75		.30		
High work and steel; spraying	7.10		.30		
PLASTERERS	7.95				
PLUMBERS - STEAMFITTERS	9.61	.36	.30		.08
ROOFERS	7.89				
SHEET METAL WORKERS	8.80	.25	.20		.03
SPRINKLER FITTERS	10.40	.50	.80		.08
TRUCK DRIVERS:					
Single axle	5.24	9.50 p/w			
Tandem axle; Tractor trailers; Winches	5.39	9.50 p/w			

DECISION NO. IA75-4124

WELDERS - receive rate prescribed for craft performing operation to which welding is incidental.

FOOTNOTE:

a. Employer contributes 4% of basic hourly rate for over 5 years' service and 2% of basic hourly rate for 6 months to 5 years' service as Vacation Pay Credit.

PAID HOLIDAYS:

New Year's Day; Memorial Day; Independence Day; Labor Day, Thanksgiving Day; Christmas Day

BUILDING CONSTRUCTION POWER EQUIPMENT OPERATORS:	Basic Hourly Rates	Fringe Benefits Payments			
		H & W	Pensions	Vacation	App. Tr
Group 1	$ 8.15	.40	.40		.03
Group 2	8.04	.40	.40		.03
Group 3	7.325	.40	.40		.03
Group 4	7.05	.40	.40		.03

CLASSIFICATION DEFINITIONS

POWER EQUIPMENT OPERATORS

Group 1 - Cranes, including those being used as backhoe, dragline, clamshell, etc.; Tower cranes; Truck cranes and cherry pickers over 15 ton rated capacity; Derricks; Piledrivers and extractors; Caisson rigs; Side boom and winch truck used for erection of structural steel and moving and setting of heavy machinery; 3 drum hoist; Welders; Mechanics; Locomotive; Dredge (levermen)

Group 2 - 1 and 2 drum hoists, Air and electric tuggers (on power plants or setting steel or grating); Economobiles; Plant mixers; Farm type tractors (with loaders, backhoes attachments, etc.); Scrapers (Tournapull, etc.); Endloaders; Dredge (engineer); Side boom and winch truck other than Group No. 1; Motor patrol; Bulldozers; Push Cat; Truck Cranes and cherry pickers (15 tons and under); Concrete mixers (1 yard and over); Ditching machine (8" and over); Fork lifts (on steel erection and machinery moving or hoisting above one complete story); Concrete pump; Dewatering pump; Temporary hoist cage operated; Second man on locomotive

Group 3 - Tractors (under 35 HP) with or without attachments; Endloaders (under 35 HP) with or without attachments; Air compressors (over 125 CFM); Pumps 3" or over; Welding machines 600 amps or combination thereof; Conveyors; Firemen (Boiler); Generator (75 KW and over); Fork lifts (other than above Group No. 2); Gunnite machine; Self-propelled rollers; Stump chippers; self-propelled tampers; Air and electric tuggers (other than above); Ditching machine under 8"

Group 4 - Oilers; Mechanical Heaters; Truck Crane Drivers; Permanent elevators

HEAVY AND HIGHWAY CONSTRUCTION:	Basic Hourly Rates	Fringe Benefits Payments H & W	Pensions	Vacation	App. Tr.
CARPENTERS AND PILEDRIVERMEN	$ 7.30	.31			
CEMENT MASONS	6.86				
LABORERS:					
Group 1	6.60	.30	.10		
Group 2	6.35	.30	.10		
Group 3	6.10	.30	.10		
Group 4	5.95	.30	.10		
Group 5	5.85	.30	.10		

CLASSIFICATION DEFINITIONS

LABORERS

Group 1 - Sandblasters; Powderman and Blaster; Pipe layer, sewer, water, telephone conduits, etc.; Sewer utility man; Gunnite nozzleman; Diamond and core drills, powered by air; all work performed by Laborers working from a bos'n chair, swinging stage, life belt, tag line, or block and

tackle; Drill operators of air track, wagon drills and similar drills.

Group 2 - Tree climber; Form setters; Rakers; Boxtenders; Asphalt curb machines; Fotmen, not mechanical; Bull float, hand operated; Scalers; Timbermen; Underpinning and shoring; Caissons over 12'; Grade checker and cutting torches on demolition work

Group 3 - Power buggyman; Concrete and paving saw man; Form liner, expansion joint assembler; Bottom man; Caulker and jointer and painter; Timber and Chain saw man; Mechanical grouters; Boring machines; Automatic concrete power curbing machines; Stresser or stretcherman on post-tension or prestressed concrete on or off the job; Powderman helpers

Group 4 - Form tamper; Air, gas and electric tool operators, vibrators, barco hammer, paving breakers, spaders, tampers, electric drills, hammers and jack hammers; Tree groundman; Chuck tenders; Drill helpers, tool room men and checkers; Sand blaster helper; Concrete processing material and monitors; Cement finishers' helpers

Group 5 - Fence erectors; Handling and placing of metal mesh, dowel bars, reinforcing bars and chairs, Dumpmen and spotters; Carrying reinforcing rods; Corrugated culvert pipe; Concrete drainage pipe; Stake chaser, seeding, mulching and planting of trees, shrubs and flowers; Water boy; Common laborers; Rodmen; Tending to carpenters; Hot asphalt labor; Stringman on paving work

HEAVY & HIGHWAY CONSTRUCTION POWER EQUIPMENT OPERATORS:	Basic Hourly Rates	Fringe Benefits Payments H & W	Pensions	Vacation	App. Tr.
Group 1	$ 7.30	.40	.40		.03
Group 2	6.90	.40	.40		.03
Group 3	6.50	.40	.40		.03
TRUCK DRIVERS	6.34	.35			

CLASSIFICATION DEFINITIONS

POWER EQUIPMENT OPERATORS

Group 1 - Power Shovel, Crane, Backhoe and Dragline; Central Mix Plant Operator; Dredge Engineer; Dredge Leverer; Paver or Spreader Operator; Hoisting Engineer (Steel Erection); Motor Patrol; Piledriver Machine; Concrete Mixer; Tow or Push Boat Operator; Master Mechanic; C.M.I. Paver; C.M.I. Subgrader (or equivalent); Asphalt Plant; Front Endloader; Scraper; Bulldozer; Push Cat; Tractor Pulling Scraper; Sideboom Tractor; Churn or Rotary Drill; Trenching Machine (Cleveland 80 or similar capacity); Asphalt Laydown; Asphalt Screed; Asphalt Heater-Planer Unit; Asphalt Roller; Self-Propelled Elevating Grader or similar machine; Spreader (Concrete); Horizontal Boring Machine; Mechanics-Welders; Group Equipment Greaser; Concrete Pump; Self-Propelled Curb Machine

DECISION NO.: IA75-4124

Group 2 - Concrete Curb Breaker; Concrete Widening Machine; Paving Breaker; Barber-Greene, Haiss Loader or similar **machine; Tractor** Pulling Ripper, Disc, Sheepsfoot or Flat Roller; Self-Propelled Sheepsfoot Roller; Self-Propelled Roller (other than asphalt); Distributor; Screening and Washing Plant; Self-Propelled Vibrating Compactor; Trenching Machine **(other than above); Steel Placing Machine; Conveyor;** Finishing Machine (on concrete); Flexplane; Bull Float; Form Grader

Group 3 - Boiler; Mechanical Broom; Oiler or Mechanics' Helper or Group Greaser helper; Farm-type Tractor (pulling disc, harrow or roller); Welding Machine; Pump Operator (other than dredge); Boom and Winch Truck; Compressor; Tank Car Heater (combination boiler and booster); Pumps on Well Points and Deep Wells for Dewatering; Truck Crane Combination Driver-Oiler; Concrete Curbing Machine; Safety Boat Operator; Batch Plant (Dry)

SUPERSEDEAS DECISION

STATE: Iowa COUNTY: Johnson (City of Iowa City and abutting municipalities)

DECISION NO.: IA75-4125 DATE: Date of Publication

Supersedes Decision No. IA75-4039, dated January 31, 1975, in 40 FR 4836

DESCRIPTION OF WORK: Building Construction, (excluding single family homes and garden type apartments up to and including 4 stories), heavy and highway construction.

BUILDING CONSTRUCTION:	Basic Hourly Rates	Fringe Benefits Payments			
		H & W	Pensions	Vacation	App. Tr.
ASBESTOS WORKERS	$ 9.00	.30	.25		.10
BOILERMAKERS	8.90	.70	1.00		.02
BRICKLAYERS-STONEMASONS	7.885		.55		
CARPENTERS:					
Carpenters; Soft floor layers	7.23	.35	.30		.03
Piledrivermen	7.48	.35	.30		.03
Millwrights	8.45	6%	7%		6%
CEMENT MASONS	7.23	.25			
ELECTRICIANS	10.00	.33	1%		1%
ELEVATOR CONSTRUCTORS	8.74	.445	.29	3% + a	
ELEVATOR CONSTRUCTORS' HELPERS	70%JR	.445	.29	3% + a	
ELEVATOR CONSTRUCTORS' HELPERS (PROB.)	50%JR				
GLAZIERS	7.3848	.40	.82		
IRONWORKERS:					
Ornamental; Reinforcing; Structural	9.10				.02
LABORERS:					
Common laborers	5.72	.30	.25		
Mason mortar mixers	5.92	.30	.25		
All jack & chipping hammers; All water & sewer tile layers; Chain saw; Cutting torches; Power buggies; Rock drills; Tampers; Vibrators; Well point work	6.02	.30	.25		
LATHERS	8.50				
LINE CONSTRUCTION					
Cable Splicers; Lineman; Welder; Technicians; All rigs setting assembled "H" fixtures & steel transmission structures	8.28	.35	1%		1/2%
Groundman; Truck Driver (without winch); Experienced (Not less than 6 months)	5.38	.35	1%		1/2%
Groundman; Truck Driver (with winch)	5.55	.35	1%		1/2%
Blaster; Special Equipment Operator (Hole Digging Machines, all tractors, transmission lines equipment other than assembled "H" fixtures)	6.62	.35	1%		1/2%
Groundman - 1st 6 months	4.55	.35	1%		1/2%

DECISION NO. IA75-4125

	Basic Hourly Rates	Fringe Benefits Payments			
		H & W	Pensions	Vacation	App. Tr.
PAINTERS:					
Brush	$ 6.93				
Paperhangers; Structural steel; Swing stage to 55 ft.	7.18				
Spray	7.58				
PLASTERERS	8.50				
PLUMBERS-STEAMFITTERS	8.90	.30	.30		.10
ROOFERS	7.70				
SPRINKLER FITTERS	10.40	.50	.80		.08
TRUCK DRIVERS	4.63				
WELDERS - receive rate prescribed for craft performing operation to which welding is incidental.					

FOOTNOTE:

a. Employer contributes 4% of the basic hourly rate for over 5 years' service, and 2% of the basic hourly rate for 6 months to 5 years' of service as Vacation Pay Credit.

PAID HOLIDAYS:

New Year's Day; Memorial Day; Independence Day; Labor Day; Thanksgiving Day; Christmas Day

BUILDING & CONSTRUCTION POWER EQUIPMENT OPERATORS:					
Group 1	8.15	.40	.40		.03
Group 2	8.04	.40	.40		.03
Group 3	7.325	.40	.40		.03
Group 4	7.05	.40	.40		.03

CLASSIFICATION DEFINITIONS

POWER EQUIPMENT OPERATORS

Group 1 - Cranes, including those being used as backhoe, dragline, clamshell, etc.; Tower cranes; Truck cranes and cherry pickers over 15 ton rated capacity; Derricks; Piledrivers and extractors, caisson rigs; Side boom and winch truck used for erection of structural steel and moving and setting of heavy machinery; 3 drum hoist; Welders; Mechanics; Locomotive; Dredge (levermen)

Group 2 - 1 and 2 drum hoists; Air and electric tuggers (on power plants or setting steel or grating); Economobiles; Plant mixers; Farm type tractors (with loaders, backhoes, attachments, etc.); Scrapers (tournapull, etc.); Endloaders; Dredge (engineer); Side boom and winch truck other than Group No. 1; Motor patrol; Bulldozers; Push cat; Truck cranes and cherry pickers (15 tons and under); Concrete mixers (1 yard and over); Ditching machine (8" and over); Fork lifts (on steel erection and machinery moving or hoisting above one complete story); Concrete pump; Dewatering pump; Temporary hoist cage operated; Second man on locomotive

Group 3 - Tractors (under 35 HP) with or without attachments; Endloaders (under 35 HP) with or without attachments; Air compressors (over 125 CFM); Pumps 3" or over; Welding machines 600 amps or combination thereof; Conveyors; Firemen (Boiler); Generator (75 KW and over); Fork lifts (other than above Group No. 2); Gunnite machine; Self-propelled rollers; Stump chippers; Self-propelled tampers; Air and electric tuggers (other than above); Ditching machine under 8".

Group 4 - Oilers; Mechanical Heaters; Truck Crane Drivers; Permanent elevators

HEAVY & HIGHWAY CONSTRUCTION:	Basic Hourly Rates	Fringe Benefits Payments			
		H & W	Pensions	Vacation	App. Tr
CARPENTERS & PILEDRIVERMEN	$ 5.91	.25			
CEMENT MASONS	5.65				
LABORERS:					
Group 1	5.50	.30	.10		
Group 2	5.25	.30	.10		
Group 3	5.00	.30	.10		
Group 4	4.85	.30	.10		
Group 5	4.75	.30	.10		

CLASSIFICATION DEFINITIONS

LABORERS

Group 1 - Sandblasters; Powderman and Blaster; Pipe layer, sewer, water, telephone conduits, etc.; Sewer utility man; Gunnite nozzleman; Diamond and core drills, powered by air, all work performed by Laborers working from a bos'n chair, swinging stage, life belt, tag line, or block and tackle; Drill operator of air track, wagon drills and similar drills

Group 2 - Tree climber; Form setters; Rakers; Boxtenders; Asphalt curb machines; Potmen, not mechanical; Bull float, hand operated; Scalers; Timbermen; Underpinning and shoring; Caissons over 12'; Grade Checker and cutting torches on demolition work

Group 3 - Power buggyman; Concrete and paving sawman; Form liner, expansion joint assembler; Bottom man; Caulker and jointer and painter; Timber and chain saw man; Mechanical grouters; Boring machines; Automatic concrete power curbing machines; Stresser or stretcherman on post-tension or prestressed concrete on or off the job; Powderman helpers

Group 4 - Form tamper; Air, gas and electric tool operators, vibrators, barco hammer, paving breakers, spaders, tampers; electric drills, hammers and jack hammers; Tree groundmen; Chuck tenders; Drill helpers, tool room men and checkers; Sandblaster helper; Concrete processing material and monitors; Cement finishers' helpers

Group 5 - Fence erectors; Handling and placing of metal mesh; dowel bars, reinforcing bars and chairs; Dumpmen and spotters; Carrying reinforcing rods; Corrugated culvert pipe; Concrete drainage pipe; Stake chaser, seeding, mulching and planting of trees, shrubs and flowers; Water boy; Common laborers; Rodmen; Tending to carpenters; Hot asphalt labor; Stringman on paving work

HEAVY & HIGHWAY CONSTRUCTION POWER EQUIPMENT OPERATORS:	Basic Hourly Rates	Fringe Benefits Payments			
		H & W	Pensions	Vacation	App. Tr
Group 1	$ 6.40	.30	.30		.01
Group 2	6.25	.30	.30		.01
Group 3	6.00	.30	.30		.01
Group 4	5.80	.30	.30		.01
Group 5	5.60	.30	.30		.01
Group 6	5.30	.30	.30		.01

DECISION NO. IA75-6125

CLASSIFICATION DEFINITIONS

POWER EQUIPMENT OPERATORS

Group 1 - Power shovel and crane type equipment (1/2 cu. yd. and over); Central mix plant operator, concrete 5 cu. yd., and over; Dredge engineer; Dredge leverman; Concrete mixer, paver operator; Hoisting engineer, steel erection; Tractor operating scrapers in tandem; Motor patrol operator on finishing work; Master mechanic, when four or more mechanics are employed; Tow or push boat operator; Piledriver machine operator

Group 2 - Asphalt plant operator; Asphalt pugmill; Power shovel, crane type equipment (under 1/2 cu. yd.); Front end loader operator, all types 40 HP or over; Mechanics and welders; Tournapull operators, DW 10 and all similar equipment, over 10 cu. yds. struck capacity; All self-loading scrapers, Tractor operator, bulldozer, push cat or pulling scraper or rooter; Sideboom tractor; Churn or rotary drill operators; Trenchite machine operator, Cleveland 80 or similar capacity, Self-propelled sheepsfoot roller, 100,000 pounds and over; Central mix plant operater, concrete, under 5 cu. yds.; Asphalt spreader operator; Group equipment greaser, Automatic subgrade machines, slip form paving operator

Group 3 - Motor patrol operator, other than finish; Asphalt roller operator, high type surfacing, Concrete curb breaking machine operator; Concrete widening machine operator; Elevating grader and Athey loader operator; Tournapull operator, DW 10 and all similar equipment, under 10 cu. yds. struck capacity; Paving breaker operator, drop or pneumatic; Spreader box operator, self-propelled or tractor-pushed; Subgrade stab. (P & H and similar sizes); Boiler operator, two or one boiler and dryer; Subgrading machine operator; Asphalt paver, back hoe under 3/8 cu. yd.

Group 4 - Self-propelled roller operator, other than high type asphalt; Distributor operator; Screening and washing plant operator; Spreader operator, concrete; Tank car heater, combination boiler and booster; Self-propelled vibrating compactor; Trenching machine operator; (Other) pumps on well points and deep wells for dewatering; Mechanical broom operator; Steel placing machine operator; Boat operator; Compressor operator; Concrete mixer operator, side loader; Conveyor operator; Crusher feeder operator; Finishing machine operator on concrete; Flexplane operator; Bull float operator; Form grade operator; Motor crane combination driver and oiler; Concrete curing machine operator

Group 5 - Boiler operator, single; Apprentice engineer or oil or mechanics' helper or group greaser helper; Self-propelled tractor (pulling disc harrow or sheepsfoot roller); Welding machine operator; Pump operator, other than dredge; Boom and winch truck

Group 6 - Batching plant operator, dry; Front end loader operator, rubber tired, with backhoe attachment, under 3/8 cu. yd.; Farm tractor pulling pneumatic roller

	Basic Hourly Rates	Fringe Benefits Payments			
		H & W	Pensions	Vacation	App. Tr.
HEAVY & HIGHWAY CONSTRUCTION TRUCK DRIVERS:					
Group 1	$ 4.65	.25			
Group 2	4.75	.25			

SUPERSEDEAS DECISION

STATE: Louisiana PARISH: Statewide
DECISION NO.: LA75-4141 DATE: Date of Publication
Supersedes Decision No. LA75-4119, dated July 18, 1975, in 40 FR 30393.
DESCRIPTION OF WORK: Building Construction in all Parishes, Residential Construction in Bossier, Caddo & Calcasieu Parishes and Construction of Highways, Roads, Streets and Parking Areas in all Parishes except St. Mary (except those let with a building contract)

	Basic Hourly Rates	Fringe Benefits Payments			
		H & W	Pensions	Vacation	App. Tr.
ASBESTOS WORKERS					
ZONE 1	$8.145	.335	.30		.04
ZONE 2	7.98	.30	.51		.025
ZONE 3	7.25	.40	.90		
ZONE 4	7.78	.30			

AREA COVERED BY ASBESTOS WORKERS ZONES

ZONE 1 - Acadia, Allen, Beauregard, Calcasieu, Cameron, Evangeline, Jefferson Davis, Rapides, Vermilion & Vernon Parishes
ZONE 2 - Bienville, Bossier, Caddo, Caldwell, Claiborne, DeSoto, Grant, Jackson, Lincoln, Natchitoches, Ouachita, Red River, Sabine, Union, Webster & Winn Parishes
ZONE 3 - Ascension, Assumption, Avoyelles, Catahoula, Concordia, East Baton Rouge, East Feliciana, Iberia, Iberville, Jefferson, Lafayette, Lafourche, LaSalle, Livingston, Orleans, Plaquemines, Pointe Coupee, St. Bernard, St. Charles, St. Helena, St. James, St. John the Baptist, St. Landry, St. Martin, St. Mary, St. Tammany, Tangipahoa, Terrebonne, Washington, West Baton Rouge & West Feliciana Parishes
ZONE 4 - East Carroll, Franklin, Madison, Morehouse, Richland, Tensas & West Carroll Parishes

	Basic Hourly Rates	Fringe Benefits Payments			
		H & W	Pensions	Vacation	App. Tr.
BOILERMAKERS	$8.00	.50	.76		.02
BRICKLAYERS & STONEMASONS					
ZONE 1	7.99	.30	.15		.06
ZONE 2	7.18	.43			
ZONE 3	7.85	.43	.20		.02
ZONE 4	9.05	.25	.20		.035
ZONE 5	7.25				
ZONE 6	7.18	.43			
ZONE 7	8.00	.30	.30		
ZONE 8	7.75		.30		
ZONE 9	8.05		.25		
ZONE 10	8.00				

DECISION NO. LA75-4141

AREA COVERED BY BRICKLAYER ZONES

ZONE 1 - Ascension, Assumption, East Baton Rouge, East Feliciana, Iberville, Livingston, St. Helena, Terrebonne, West Baton Rouge & West Feliciana Parishes
ZONE 2 - Evangeline, Pointe Coupee & St. Landry Parishes
ZONE 3 - Acadia, Allen, Beauregard, Calcasieu, Cameron, Jefferson Davis, Vermilion & Vernon Parishes
ZONE 4 - Jefferson, Lafourche, Orleans, Plaquemines, St. Bernard, St. Charles, St. James, St. John the Baptist, St. Tammany (extending northward to that part of St. Tammany Parish from the Tangipahoa Parish Line on the west along U.S. Highway 190 through the lower limits of Covington, along State Highway 58, through the lower limits of Abita Springs & Talisheek and on a line due east from Talisheek to the Mississippi State Line) & Terrebonne Parishes
ZONE 5 - St. Tammany (south half including Covington north of Highway 190) & Washington Parishes
ZONE 6 - Avoyelles, Catahoula, Concordia, Grant, LaSalle & Rapides Parishes
ZONE 7 - Bienville, Bossier, Caddo, Claiborne, DeSoto, Red River & Webster Parishes
ZONE 8 - Natchitoches & Sabine Parishes
ZONE 9 - Caldwell, East Carroll, Franklin, Jackson, Lincoln, Madison, Morehouse, Ouachita, Richland, Tensas, Union, West Carroll & Winn Parishes
ZONE 10 - Iberia, Lafayette, St. Martin & St. Mary Parishes

	Basic Hourly Rates	Fringe Benefits Payments			
		H & W	Pensions	Vacation	App. Tr.
CARPENTERS					
ZONE 1	$6.91	.30			
ZONE 2	7.545	.30	.23		.05
ZONE 3	6.80	.20			
ZONE 4	7.65	.20	.25		.04
ZONE 5	8.82	.20	.20		.04
ZONE 6	8.655	.20	.20		.04
ZONE 7	7.05				
ZONE 8	7.65	.30	.25		.03
ZONE 9	6.70				
ZONE 10	7.25	.35	.20		.05

AREA COVERED BY CARPENTERS ZONES

ZONE 1 - Acadia, Evangeline, Iberia (west of the Atchafalaya River), Lafayette, St. Landry, St. Martin (west of the Atchafalaya River), St. Mary (west of the Atchafalaya River) & Vermilion Parishes
ZONE 2 - Allen, Beauregard, Calcasieu, Cameron, Jefferson Davis & Vernon Parishes
ZONE 3 - Parts of St. Tammany & Tangipahoa (north of I-12 from the Mississippi State Line to the western boundary of Tangipahoa Parish) & Washington Parishes

DECISION NO. LA75-4141

AREA COVERED BY CARPENTERS ZONES (CONT'D)
ZONE 4 - Ascension (north of the Mississippi River), East Baton Rouge, East Feliciana, Iberville, Livingston, Pointe Coupee, St. Helena, St. James (north of the Mississippi River), West Baton Rouge & West Feliciana Parishes
ZONE 5 - Ascension (south of the Mississippi River), Assumption, Jefferson, Orleans, Plaquemines, St. Bernard, St. Charles, St. James (south of the Mississippi River) & St. John the Baptist Parishes
ZONE 6 - Iberia (northeast of the Atchafalaya River), Lafourche, St. Martin (southern segment), St. Mary (northeast of the Atchafalaya River), St. Tammany (southern portion), Tangipahoa (remainder of Parish not covered by Zone 3) & Terrebonne Parishes
ZONE 7 - Avoyelles, Grant, LaSalle & Rapides Parishes
ZONE 8 - Bienville, Bossier, Caddo, Claiborne, DeSoto, Red River & Webster Parishes
ZONE 9 - Natchitoches & Sabine Parishes
ZONE 10 - Caldwell, Catahoula, Concordia, East Carroll, Franklin, Jackson, Lincoln, Madison, Morehouse, Ouachita, Richland, Tensas, Union, West Carroll & Winn Parishes

	Basic Hourly Rates	Fringe Benefits Payments			
		H & W	Pensions	Vacation	App. Tr.
CEMENT MASONS (BUILDING CONSTRUCTION)					
ZONE 1	$6.66				
ZONE 2	7.35				
ZONE 3	6.90	.30	.30		.05
ZONE 4	8.385	.25	.30		.04
ZONE 5	6.35				
ZONE 6	5.25				
ZONE 7	6.95	.30			
ZONE 8	6.87		.25		
ZONE 9	5.75		.30		

AREA COVERED BY CEMENT MASONS (BUILDING CONSTRUCTION) ZONES

ZONE 1 - Ascension, Assumption, East Baton Rouge, East Feliciana, Iberville, Livingston, Pointe Coupee, St. Helena, St. James, Tangipahoa, West Baton Rouge & West Feliciana Parishes
ZONE 2 - Allen, Beauregard, Calcasieu, Cameron, Jefferson Davis & Vernon Parishes
ZONE 3 - Acadia, Iberia, Lafayette, St. Landry, St. Martin, St. Mary & Vermilion Parishes
ZONE 4 - Jefferson, Lafourche, Orleans, Plaquemines, St. Bernard, St. Charles, St. John the Baptist, St. Tammany (the lower half) & Terrebonne Parishes
ZONE 5 - St. Tammany (northern half including Covington north of Highway 190) & Washington Parishes
ZONE 6 - Avoyelles, Catahoula, Concordia, Evangeline, Grant, LaSalle & Rapides Parishes
ZONE 7 - Bienville, Bossier, Caddo, Claiborne, DeSoto, Red River & Webster Parishes
ZONE 8 - Caldwell, East Carroll, Franklin, Jackson, Lincoln, Madison, Morehouse, Ouachita, Richland, Tensas, Union, West Carroll & Winn Parishes
ZONE 9 - Natchitoches & Sabine Parishes

DECISION NO. LA75-4141

	Basic Hourly Rates	Fringe Benefits Payments			
		H & W	Pensions	Vacation	App. Tr.
CEMENT MASONS (HIGHWAY CONSTRUCTION)					
On concrete lined ditches:					
ZONE 1	$8.195				
On other work:					
ZONE 1	6.70				
ZONE 2	6.45				
ZONE 3	6.45				
ZONE 4	6.30				
ZONE 5	5.72				

AREA COVERED BY CEMENT MASONS (HIGHWAY CONSTRUCTION) ZONES

ZONE 1 - Jefferson, Orleans, Plaquemines, St. Bernard & St. Charles Parishes
ZONE 2 - Ascension, East Baton Rouge, U.S. Highway 61 in East Feliciana & West Feliciana Parishes
ZONE 3 - Bossier, Caddo, Calcasieu & Cameron Parishes
ZONE 4 - Acadia, Allen, Assumption, Avoyelles, Beauregard, Bienville, Claiborne, DeSoto, East Feliciana (excluding U.S. Highway 61), Evangeline, Iberia, Iberville, Jefferson Davis, Lafayette, Lafourche, Lincoln, Livingston, Madison, Natchitoches, Ouachita, Pointe Coupee, Rapides, Red River, Richland, St. Helena, St. James, St. John the Baptist, St. Landry, St. Martin, St. Tammany, Tangipahoa, Terrebonne, Vermilion, Vernon, Webster & West Baton Rouge Parishes
ZONE 5 - Caldwell, Catahoula, Concordia, East Carroll, Franklin, Grant, Jackson, LaSalle, Morehouse, Sabine, Tensas, Union, Washington, West Carroll & Winn Parishes

	Basic Hourly Rates	Fringe Benefits Payments			
		H & W	Pensions	Vacation	App. Tr.
ELECTRICIANS					
Electricians					
ZONE 1	$9.00	.30	1%+.35		3/10%
ZONE 2	8.75		1%		
ZONE 3	8.95	.35	1%+.20		1/10%
ZONE 4	9.05	.25	1%		
ZONE 5	9.50	.30	1%+.20		.03
ZONE 6	8.45	.30	1%		1/2%
ZONE 7	8.65	.55	1%		1%
ZONE 8	8.25		1%	.30	1/2%

DECISION NO. LA75-4141

	Basic Hourly Rates	Fringe Benefits Payments			
		H & W	Pensions	Vacation	App. Tr.
Cable splicers					
ZONE 1	$9.25	.30	1%+.35		3/10%
ZONE 2	9.25		1%		
ZONE 3	9.20	.35	1%+.20		1/10%
ZONE 4	9.30	.25	1%		
ZONE 5	9.50	.30	1%+.20		.03
ZONE 6	8.55	.30	1%		1/2%
ZONE 7	9.15	.35	1%		1%
ZONE 8	8.50		1%	.30	1/2%

AREA COVERED BY ELECTRICIANS ZONES

ZONE 1 - Ascension, East Baton Rouge, East Feliciana, Iberville, Livingston, Pointe Coupee, St. Helena, St. Landry, West Baton Rouge & West Feliciana Parishes
ZONE 2 - St. Tammany, Tangipahoa & Washington Parishes
ZONE 3 - Allen, Beauregard, Calcasieu, Cameron & Jefferson Davis Parishes
ZONE 4 - Acadia, Iberia, Lafayette, St. Martin (northern segment), St. Mary (that portion southwest of the Atchafalaya River) & Vermilion Parishes
ZONE 5 - Assumption, Jefferson, Lafourche, Orleans, Plaquemines, St. Bernard, St. Charles, St. James, St. John the Baptist, St. Martin (southern segment), St. Mary (that portion northeast of the Atchafalaya River) & Terrebonne Parishes
ZONE 6 - Avoyelles, Catahoula, Concordia, Evangeline, Grant, LaSalle, Natchitoches (that portion southwest of the Red River), Rapides, Sabine, Vernon & Winn Parishes
ZONE 7 - Bienville, Bossier, Caddo, Claiborne, DeSoto, Natchitoches (that portion northeast of the Red River), Red River & Webster Parishes
ZONE 8 - Caldwell, East Carroll, Franklin, Jackson, Lincoln, Madison, Morehouse, Ouachita, Richland, Tensas, Union, & West Carroll Parishes

ELEVATOR CONSTRUCTORS	Basic Hourly Rates	Fringe Benefits Payments			
		H & W	Pensions	Vacation	App. Tr.
ZONE 1					
Elevator constructors	$8.49	.445	.29	3%+a+b	.02
Elevator constructors' helpers	70%JR	.445	.29	3%+a+b	.02
Elevator constructors' helpers (prob.)	50%JR				
ZONE 2					
Elevator constructors	7.51	.445	.29	3%+a+b	.02
Elevator constructors' helpers	70%JR	.445	.29	3%+a+b	.02
Elevator constructors' helpers (prob.)	50%JR				

DECISION NO. LA75-4141

FOOTNOTES FOR ELEVATOR CONSTRUCTORS
a - 1st 6 mos. - none; 6 mos. to 5 yrs. - 2%; over 5 yrs. - 4% of basic hourly rate
b - Paid Holidays: New Years' Day; Memorial Day; Independence Day; Labor Day; Thanksgiving Day; Christmas Day

AREA COVERED BY ELEVATOR CONSTRUCTORS ZONES

ZONE 1 - Acadia, Allen, Assumption, Avoyelles, Beauregard, Calcasieu, Cameron, East Baton Rouge, East Feliciana, Evangeline, Iberia, Iberville, Jefferson, Jefferson Davis, Lafayette, Lafourche, Livingston, Orleans, Plaquemines, Pointe Coupee, St. Bernard, St. Charles, St. Helena, St. James, St. John the Baptist, St. Landry, St. Martin, St. Mary, St. Tammany, Tangipahoa, Terrebonne, Washington, West Baton Rouge & West Feliciana Parishes
ZONE 2 - Bienville, Bossier, Caddo, Caldwell, Catahoula, Claiborne, Concordia, DeSoto, East Carroll, Franklin, Grant, Jackson, La Salle, Lincoln, Madison, Morehouse, Natchitoches, Ouachita, Rapides, Red River, Richland, Sabine, Tensas, Union, Vernon, Webster, West Carroll & Winn Parishes

GLAZIERS	Basic Hourly Rates	Fringe Benefits Payments			
		H & W	Pensions	Vacation	App. Tr.
ZONE 1	$6.55				
ZONE 2	6.05				
ZONE 3	8.125	.17	.30		.01
ZONE 4	4.35				
ZONE 5	6.50		.20		
ZONE 6	5.60				

AREA COVERED BY GLAZIERS ZONES

ZONE 1 - Allen (except northeast corner), Beauregard, Calcasieu, Cameron, Jefferson Davis & Vernon Parishes
ZONE 2 - Ascension (north & west of Highway 22), Assumption (north of Grand Bayou), East Baton Rouge, East Feliciana, Iberville, Livingston (north & west of Highway 22), Pointe Coupee, St. Helena, Tangipahoa (west of Highway 51), West Baton Rouge & West Feliciana Parishes
ZONE 3 - Ascension (east & south of Highway 22), Assumption (south of Grand Bayou), Jefferson, Lafourche, Livingston (east & south of Highway 22), Orleans, Plaquemines, St. Bernard, St. Charles, St. James, St. John the Baptist, St. Mary (Morgan City Area), St. Tammany, Tangipahoa (east of Highway 51), Terrebonne & Washington Parishes
ZONE 4 - Acadia, Iberia, Lafayette, St. Landry, St. Martin, St. Mary (except Morgan City Area) & Vermilion Parishes
ZONE 5 - Bienville, Bossier, Caddo, Claiborne, DeSoto, Natchitoches (to the city of Natchitoches), Red River, Sabine & Webster Parishes
ZONE 6 - Caldwell, Concordia, East Carroll, Franklin, Jackson, Lincoln, Madison, Morehouse, Ouachita, Richland, Tensas, Union, West Carroll & Winn (north half) Parishes

DECISION NO. LA75-4141

	Basic Hourly Rates	Fringe Benefits Payments			
		H & W	Pensions	Vacation	App. Tr.
IRONWORKERS (BUILDING CONSTRUCTION)					
ZONE 1	$8.98	.30	.35		.04
ZONE 2	8.64	.30	.35		.015
ZONE 3	8.50	.30	.35		.04
ZONE 4	8.50	.30	.35		.04
ZONE 5	6.65	.30	.35		.04
ZONE 6	8.35	.30	.35		.025

AREA COVERED BY IRONWORKERS (BUILDING CONSTRUCTION) ZONES

ZONE 1 - All of Jefferson, Orleans, Plaquemines, St. Bernard, St. Charles, St. John the Baptist & St. Tammany Parishes; Parts of Lafourche, Livingston, St. James, Tangipahoa, Terrebonne & Washington Parishes (west of a straight line drawn from the Louisiana-Mississippi border, east of the city limits of Warrenton, Louisiana, southwest through Hammond, Louisiana to the Gulf of Mexico)

ZONE 2 - All of Ascension, Assumption, Avoyelles, East Baton Rouge, East Feliciana, Iberia, Iberville, Pointe Coupee, St. Helena, St. Martin, St. Mary, West Baton Rouge & West Feliciana Parishes; Parts of Acadia, Evangeline, Lafayette, St. Landry & Vermilion Parishes (east of a line drawn from the meeting point of the boundaries of the Parishes of Rapides, Avoyelles & Evangeline, southwest along the western city limits of Abbeville, Louisiana, to the Gulf of Mexico); Parts of Lafourche, Livingston, St. James, Tangipahoa, Terrebonne & Washington Parishes (west of a straight line drawn from the Louisiana-Mississippi border, west of the city limits of Warrenton, Louisiana, southwest through Hammond, Louisiana to the Gulf of Mexico); Parts of Catahoula, Concordia, LaSalle & Rapides Parishes (south of a line drawn from Natchez, Mississippi southwesterly to the city of Kolin, from there northwesterly through the city of Boyce to the Natchitoches Parish boundary)

ZONE 3 - All of Bossier, Caddo, DeSoto, Red River & Webster Parishes; Parts of Bienville, Claiborne, Natchitoches & Winn Parishes (west of a line drawn directly south from the Arkansas-Louisiana border through the cities of Arcadia & Cloutierville); Part of Sabine Parish (north of a line drawn from the Natchitoches Parish boundary west through the city of Pesson to the Texas-Louisiana border)

ZONE 4 - All of Caldwell, East Carroll, Franklin, Grant, Jackson, Lincoln, Morehouse, Ouachita, Richland, Tensas, Union & West Carroll Parishes; Parts of Bienville, Claiborne, Natchitoches & Winn Parishes (east of a line drawn directly south from the Arkansas-Louisiana border through the cities of Arcadia & Cloutierville); Parts of Madison Parish (except the cities of Mound, Delta & adjacent areas); Parts of Catahoula, Concordia, LaSalle & Rapides Parishes (north of a line drawn from Natchez, Mississippi southwesterly to the city of Kolin, from there northwesterly through the city of Boyce to the Natchitoches Parish boundary)

ZONE 5 - That part of Madison Parish (including the cities of Mound, Delta & adjacent areas)

DECISION NO. LA75-4141

AREA COVERED BY IRONWORKERS (BUILDING CONSTRUCTION) ZONES (CONT'D)

ZONE 6 - All of Allen, Beauregard, Calcasieu, Cameron, Jefferson Davis & Vernon Parishes; Parts of Acadia, Evangeline, Lafayette, Rapides, St. Landry & Vermilion Parishes (west of a line drawn from the city of Kolin, southwest along the western city limits of Abbeville, Louisiana to the Gulf of Mexico and southwest of a line drawn from Kolin through Boyce to the Natchitoches-Rapides Parish boundary); Part of Sabine Parish (south of a line drawn from the Natchitoches Parish boundary west through the city of Pesson to the Texas-Louisiana border)

	Basic Hourly Rates	Fringe Benefits Payments			
		H & W	Pensions	Vacation	App. Tr.
IRONWORKERS (HIGHWAY CONSTRUCTION)					
ZONE 1	$8.72				
ZONE 2	8.48				
ZONE 3	8.70				
ZONE 4	8.30				
ZONE 5	8.16				
ZONE 6	6.99				
ZONE 7	6.45				
ZONE 8	5.84				

AREA COVERED BY IRONWORKERS (HIGHWAY CONSTRUCTION) ZONES

ZONE 1 - Jefferson & Orleans Parishes

ZONE 2 - Plaquemines, St. Bernard & St. Charles Parishes

ZONE 3 - East Baton Rouge Parish

ZONE 4 - Calcasieu Parish

ZONE 5 - Bossier & Caddo Parishes

ZONE 6 - Lafayette, Ouachita & Rapides Parishes

ZONE 7 - Acadia, Ascension, Bienville, Cameron, DeSoto, Iberia, Iberville, Jefferson Davis, Livingston, Red River, Richland, St. James, St. John the Baptist, St. Landry, St. Martin (that portion north of Iberia Parish), St. Tammany, Tangipahoa, Vermilion, Washington, Webster & West Baton Rouge Parishes

ZONE 8 - Allen, Assumption, Avoyelles, Beauregard, Caldwell, Catahoula, Claiborne, Concordia, East Carroll, East Feliciana, Evangeline, Franklin, Grant, Jackson, Lafourche, LaSalle, Lincoln, Madison, Morehouse, Natchitoches, Pointe Coupee, Sabine, St. Helena, St. Martin (that portion south of Iberia Parish), Tensas, Terrebonne, Union, Vernon, West Carroll, West Feliciana & Winn Parishes

DECISION NO. LA75-4141

	Basic Hourly Rates	Fringe Benefits Payments			
		H & W	Pensions	Vacation	App. Tr.
LABORERS (BUILDING CONSTRUCTION)					
ZONE 1					
GROUP 1	$3.90	.10			
GROUP 2	4.05	.10			
GROUP 3	4.15	.10			
ZONE 2					
GROUP 1	4.62	.15	.10		.05
GROUP 2	4.82	.15	.10		.05
ZONE 3					
GROUP 1	5.83	.15	.10		
GROUP 2	5.93	.15	.10		
GROUP 3	5.98	.15	.10		
GROUP 4	6.79	.15	.10		
GROUP 5	6.35	.15	.10		
GROUP 6	6.09	.15	.10		
GROUP 7	5.88	.15	.10		
ZONE 4					
GROUP 1	5.355	.15	.10		.10
GROUP 2	5.455	.15	.10		.10
GROUP 3	5.505	.15	.10		.10
ZONE 5					
GROUP 1	4.955	.15	.10		.10
GROUP 2	5.055	.15	.10		.10
GROUP 3	5.105	.15	.10		.10
ZONE 6					
GROUP 1	6.21	.15	.10		.05
GROUP 2	6.31	.15	.10		.05
GROUP 3	6.46	.15	.10		.05
GROUP 4	6.34	.15	.10		.05
GROUP 5	6.44	.15	.10		.05

DECISION NO. LA75-4141

	Basic Hourly Rates	Fringe Benefits Payments			
		H & W	Pensions	Vacation	App. Tr.
ZONE 7					
GROUP 1	$5.915	.15	.10		.05
GROUP 2	6.065	.15	.10		.05
GROUP 3	6.115	.15	.10		.05
ZONE 8					
GROUP 1	4.35	.15	.10		
GROUP 2	4.55	.15	.10		
GROUP 3	4.60	.15	.10		
GROUP 4	4.65	.15	.10		
GROUP 5	5.00	.15	.10		
ZONE 9					
GROUP 1	4.90	.15	.10		
GROUP 2	5.00	.15	.10		
GROUP 3	5.05	.15	.10		
GROUP 4	5.10	.15	.10		
ZONE 10					
GROUP 1	4.67	.15	.10		.05
GROUP 2	4.77	.15	.10		.05
GROUP 3	4.92	.15	.10		.05

CLASSIFICATION DEFINITIONS

LABORERS - ZONE 1

GROUP 1 - Building and labor construction

GROUP 2 - Stone mason helpers; mechanical tool operators; sewerman (bottom men, caulkers, tenders, joint wipers, hot pot, grade carriers, layers and ditchers 4 feet or over); tender of all crafts; sandblaster (nozzlemen); Sandblaster (pot tender); laying non-metallic pipe over 4 feet deep, including sewer pipe, drain pipe, and underground tile; septic tank diggers and installers, over 4 feet deep; gas & oil pipeline laborers and wrappers

GROUP 3 - Gunite tool operators

DECISION NO. LA75-4141

LABORERS - ZONE 2

GROUP 1 - Building laborer; rotary drill laborers; foundation drill crewmen
GROUP 2 - Mason mixer; plaster mixer; mechanical tool operator; sandblaster; laying concrete pipe, clay pipe, plastic pipe, asbestos cement pipe, casing pipe and corrugated metal pipe, as sewer pipe, drain pipe, and underground tile (caulkers, joint wrappers, hot pot and pipe layers); gas and oil pipeline laborers, wrappers and dopers

LABORERS - ZONE 3

GROUP 1 - Building and general laborer; tenders (carpenter, plaster, cement finisher, mason); tank and vessel cleaners
GROUP 2 - Air tool operator (except jackhammer); interior of closed tanks and vessels power equipment
GROUP 3 - Mortar mixers and jackhammer operators
GROUP 4 - Blasterers
GROUP 5 - Blaster helpers; concrete cutters behind paving machine and puddlers; form setters and lines asphalt worker
GROUP 6 - Wiping joints, laying pipe and tile from pavement
GROUP 7 - Interior of closed tanks and vessels manually

LABORERS - ZONES 4 & 5

GROUP 1 - Building and general laborers, carpenter tenders
GROUP 2 - Power tool operators (hammer men, tamper, vibrators, power buggies, concrete chippers or cutters, chain saw operators, etc); pipelayers (non-metallic)
GROUP 3 - Mason tenders, plaster tenders, cement mix (wet or dry) tenders, hod carrier tender; mortar mixers & cement mixers (wet or dry)

LABORERS - ZONE 6

GROUP 1 - Building laborers
GROUP 2 - Laborers handling steel pans, stone masons helpers, mechanical tool operators, sewermen (bottom man, caulkers, tenders, joint wipers, hot pot, grade carriers, layers and ditchers 4 feet and over), sand blaster (nozzlemen and pot tender), laying non-metallic pipe over 4 feet deep, septic diggers and installers over 4 feet deep, gas and oil pipeline laborers and wrappers
GROUP 3 - Gunite tool operators
GROUP 4 - Bricklayers tenders and mason tenders
GROUP 5 - Hod carriers using prime mover to serve a bricklayer; mortar mixers

LABORERS - ZONE 7

GROUP 1 - Common laborers
GROUP 2 - Jackhammermen, sewermen, mason tenders, plasterer tenders, stone masons helpers, vibratormen
GROUP 3 - Mortar mixers

LABORERS - ZONE 8

GROUP 1 - Common laborers; carpenter helpers; mason tenders (other than cement); plasterers' tenders; stone mason helpers; concrete workers; scaffold builders
GROUP 2 - Air tool operators (jackhammer, vibrator, and tamper), sewer pipe joiners and setters; concrete cutters; hod carriers; creosote materials handler; acid worker; mason tenders (cement); Mortar mixer (wet or dry); motorized buggy operator; water proofers (mastic); form setters (steel paving forms)
GROUP 3 - Chain saw operator
GROUP 4 - Asphalt raker, tamper, smoother and shovelers; sewer pipe layers; blaster helpers
GROUP 5 - Powdermen

DECISION NO. LA75-4141

LABORERS - ZONE 9

GROUP 1 - Building laborers
GROUP 2 - Mason tenders, plasterer tenders; Asphalt rakers, asphalt smoothers
GROUP 3 - Mortar mixers
GROUP 4 - Air jack operators, vibrator operators; Sewer pipe layers, sewer pipe wipers

LABORERS - ZONE 10

GROUP 1 - Laborers, tenders (brickmasons, stonemasons, cement masons, carpenter, plasterers); Stripping & dismantling; concrete form work; loading, unloading, carrying & handling steel & steel mesh; assisting to the setting of cut stone, granite or artifical stone; building scaffolds; shoring
GROUP 2 - Mechanical tool operator (air, electric, motor, engine, etc.); Sewer pipe layers; mortar mixers (hand or machine); gunite operator
GROUP 3 - Pipe dopers & burners

AREA COVERED BY LABORERS (BUILDING CONSTRUCTION) ZONES

ZONE 1 - St. Tammany (as far south as Bayou Lacombe and east to the Mississippi State Line at Pearlington), Tangipahoa (except that portion south of a line running due east from the western boundary of Tangipahoa Parish which follows the northern city limits of Independence, Louisiana to 20 miles east of U.S. Highway 51, then running south paralleling Highway 51 at a 20 mile distance to Lake Pontchartrain) & Washington Parishes
ZONE 2 - Acadia, Iberia, Lafayette, St. Landry, St. Martin, St. Mary & Vermilion Parishes
ZONE 3 - Allen, Beauregard, Calcasieu, Cameron, Jefferson Davis & Vernon Parishes
ZONE 4 - All of Ascension, East Baton Rouge, East Feliciana, Iberville, Pointe Coupee, West Baton Rouge & West Feliciana Parishes; Parts of Assumption, St. James, St. John the Baptist Parishes (north of a line drawn from the southern limits of the town of St. James in St. James Parish to the northern limits of the town of Napoleonville, in Assumption Parish & then directly west to the Parish line, all of St. James Parish except that part which is east of a line drawn from Lutcher, Louisiana to U.S. Highway 61 (Airline Highway) then west on U.S. 61 to Blind River and on a direct line to Manchac, Louisiana)
ZONE 5 - Livingston, St. Helena & Tangipahoa (south & west of a line running from the western parish line to a point directly east which touches the northern limits of the town of Independence, then directly south to Lake Pontchartrain) Parishes
ZONE 6 - Jefferson (except Grand Isle), Orleans, Plaquemines, St. Bernard, St. Charles, St. John the Baptist (on the west bank of the Mississippi River and the portion of St. John the Baptist on the east bank of the Mississippi River as far as the Sycamore Inn at Lutcher and north to Blind River and Manchac) & St. Tammany (north as far as Bayou Lacombe, east to the Mississippi State Line at Pearlington) Parishes
ZONE 7 - Assumption (north of Napoleonville), Jefferson (Grand Isle), Lafourche, St. James (on the west bank and including the town of Vacherie) & Terrebonne Parishes
ZONE 8 - Avoyelles, Evangeline, Grant, LaSalle, Natchitoches, Rapides & Winn Parishes
ZONE 9 - Bienville, Bossier, Caddo, Claiborne, DeSoto, Red River, Sabine & Webster Parishes
ZONE 10 - Caldwell, Catahoula, Concordia, East Carroll, Franklin, Jackson, Lincoln, Madison, Morehouse, Ouachita, Richland, Tensas, Union & West Carroll Parishes

DECISION NO. LA75-4141

	Basic Hourly Rates	Fringe Benefits Payments			
		H & W	Pensions	Vacation	App. Tr.
LABORERS (HIGHWAY CONSTRUCTION)					
GROUP 1					
ZONE 1	$4.85	.15	.10		.05
ZONE 2	4.55	.15	.10		.05
ZONE 3	4.15	.15	.10		.05
ZONE 4	4.85	.15	.10		.05
ZONE 5	4.10	.15	.10		.05
ZONE 6	3.85	.15	.10		.05
ZONE 7	3.75	.15	.10		.05
GROUP 2					
ZONE 1	4.95	.15	.10		.05
ZONE 2	4.65	.15	.10		.05
ZONE 3	4.25	.15	.10		.05
ZONE 4	4.95	.15	.10		.05
ZONE 5	4.20	.15	.10		.05
ZONE 6	3.95	.15	.10		.05
ZONE 7	3.85	.15	.10		.05
GROUP 3					
ZONE 1	5.40	.15	.10		.05
ZONE 2	5.10	.15	.10		.05
ZONE 3	4.70	.15	.10		.05
ZONE 4	5.40	.15	.10		.05
ZONE 5	4.65	.15	.10		.05
ZONE 6	4.40	.15	.10		.05
ZONE 7	4.30	.15	.10		.05
GROUP 4					
ZONE 1	5.65	.15	.10		.05
ZONE 2	5.35	.15	.10		.05
ZONE 3	4.95	.15	.10		.05
ZONE 4	5.65	.15	.10		.05
ZONE 5	4.85	.15	.10		.05
ZONE 6	4.60	.15	.10		.05
ZONE 7	4.50	.15	.10		.05

DECISION NO. LA75-4141

CLASSIFICATION DEFINITIONS

GROUP 1 - Laborers, including but not limited to signalman, foundation driller, and demolishing and dismantling man
GROUP 2 - Raker, concrete spreader, carpenters helpers, distributor man, finishers helpers, formsetters helpers, jackhammer operator, jetting laborer, painters helpers, pit man, pipelayer or tile layer, power mockey helper, tamper, tree pruner, stone masons helper, stoker, asphalt raker, concrete shovelers, power tool operator and concorized buggy operator
GROUP 3 - Formsetter, head or master--high type pavement
GROUP 4 - Pondderman

AREA COVERED BY LABORERS (HIGHWAY CONSTRUCTION) ZONES

ZONE 1 - Jefferson, Orleans, Plaquemines, St. Bernard & St. Charles Parishes
ZONE 2 - East Baton Rouge Parish
ZONE 3 - Bossier & Caddo Parishes
ZONE 4 - Calcasieu Parish
ZONE 5 - Lafayette, Ouachita & Rapides Parishes
ZONE 6 - Acadia, Ascension, Bienville, Cameron, DeSoto, Iberia, Iberville, Jefferson Davis, Livingston, Red River, Richland, St. James, St. John the Baptist, St. Landry, St. Martin (that portion north of Iberia Parish), St. Tammany, Tangipahoa, Vermilion, Washington, Webster & West Baton Rouge Parishes
ZONE 7 - Allen, Assumption, Avoyelles, Beauregard, Caldwell, Catahoula, Claiborne, Concordia, East Carroll, East Feliciana, Evangeline, Franklin, Grant, Jackson, Lafourche, LaSalle, Lincoln, Madison, Morehouse, Natchitoches, Pointe Coupee, Sabine, St. Helena, St. Martin (that portion south of Iberia Parish), Tensas, Terrebonne, Union, Vernon, West Carroll, West Feliciana & Winn Parishes

	Basic Hourly Rates	Fringe Benefits Payments			
		H & W	Pensions	Vacation	App. Tr.
LATHERS					
ZONE 1	$6.90				.01
ZONE 2	7.90	.20	.20		.05
ZONE 3	8.105	.30			.01
ZONE 4	8.675				.01
ZONE 5	6.40				.01

AREA COVERED BY LATHERS ZONES

ZONE 1 - All of Acadia, Ascension, East Baton Rouge, East Feliciana, Iberia, Iberville, Lafayette, Livingston, Pointe Coupee, St. Helena, St. Landry, St. Martin, Vermilion, West Baton Rouge & West Feliciana Parishes; Parts of Assumption & St. James Parishes (up to a 40 mile radius of Baton Rouge); Parts of Evangeline & St. Mary Parishes (up to a 40 mile radius of Lafayette)
ZONE 2 - All of Jefferson, Lafourche, Orleans, Plaquemines, St. Bernard, St. Charles, St. John the Baptist, St. Tammany, Tangipahoa, Terrebonne & Washington Parishes; Parts of Assumption & St. James Parishes (beyond a 40 mile radius of Baton Rouge); Part of St. Mary Parish (beyond a 40 mile radius of Lafayette)
ZONE 3 - Allen, Beauregard, Calcasieu, Cameron, Evangeline (that portion beyond a 40 mile radius of Lafayette), Jefferson Davis & Vernon Parishes
ZONE 4 - Bienville, Bossier, Caddo, Claiborne, DeSoto, Lincoln, Natchitoches, Red River & Webster Parishes
ZONE 5 - Rapides Parish

DECISION NO. LA75-4141

	Basic Hourly Rates	Fringe Benefits Payments			
		H & W	Pensions	Vacation	App. Tr.
LINE CONSTRUCTION					
ZONE 1					
Linemen	$8.90	.30	1%+.20		.03
Operator hole digging equipment; operator, tractor with winch & derrick; operator line truck with winch & derrick working hot lines	75%JR	.30	1%+.20		.03
Operator using hole truck & trailer, or pole hauling & setting truck (not in energized lines)	65%JR	.30	1%+.20		.03
Operator using truck without winch; Groundmen (starting rate to 1½ years service)	45%JR	.30	1%+.20		.03
Groundmen (1½ years service or over)	50%JR	.30	1%+.20		.03
ZONE 2					
Linemen, line equipment & line truck operators	9.00	.30	1%+.35		3/10%
Cable splicers	9.25	.30	1%+.35		3/10%
ZONE 3					
Linemen, equipment operators	8.95	.35	1%+.20		1/10%
Cable splicers	9.20	.35	1%+.20		1/10%
Groundmen	6.95	.35	1%+.20		1/10%
ZONE 4					
Linemen & equipment operators	9.05	.25	1%		
Cable splicers	9.30	.25	1%		
Groundmen	50%JR	.25	1%		
ZONE 5					
Linemen & equipment operators	8.25		1%	.30	1/2%
Cable splicers	8.50		1%	.30	1/2%
Groundmen	60%JR		1%	.30	1/2%
ZONE 6					
Linemen & equipment operators	8.45	.30	1%		1/2%
Cable splicers	8.95	.30	1%		1/2%
Groundmen, 1st 6 months	2.85	.30	1%		1/2%
Groundmen, 2nd 6 months	3.44	.30	1%		1/2%
Groundmen, after 1 year	3.73	.30	1%		1/2%

DECISION NO. LA75-4141

	Basic Hourly Rates	Fringe Benefits Payments			
		H & W	Pensions	Vacation	App. Tr.
ZONE 7					
Linemen; Operators	$8.65	.55	1%		1%
Cable splicers	9.15	.55	1%		1%
Groundmen	6.75	.55	1%		1%

AREA COVERED BY LINE CONSTRUCTION ZONES

ZONE 1 - Assumption, Jefferson, Lafourche, Orleans, Plaquemines, St. Bernard, St. Charles, St. James, St. John the Baptist, St. Martin (southern segment), St. Mary (that portion northeast of the Atchafalaya River) & Terrebonne Parishes

ZONE 2 - Ascension, East Baton Rouge, East Feliciana, Iberville, Livingston, Pointe Coupee, St. Helena, St. Landry, West Baton Rouge & West Feliciana Parishes

ZONE 3 - Allen, Beauregard, Calcasieu, Cameron & Jefferson Davis Parishes

ZONE 4 - Acadia, Iberia, Lafayette, St. Martin (southern segment), St. Mary (that portion southwest of the Atchafalaya River) & Vermilion Parishes

ZONE 5 - Caldwell, East Carroll, Franklin, Jackson, Lincoln, Madison, Morehouse, Ouachita, Richland, Tensas, Union & West Carroll Parishes

ZONE 6 - Avoyelles, Catahoula, Concordia, Evangeline, Grant, LaSalle, Natchitoches (that portion southwest of the Red River), Sabine, Vernon & Winn Parishes

ZONE 7 - Bienville, Bossier, Caddo, Claiborne, DeSoto, Natchitoches (that portion northeast of the Red River), Red River & Webster Parishes

	Basic Hourly Rates	Fringe Benefits Payments			
		H & W	Pensions	Vacation	App. Tr.
MARBLE SETTERS					
ZONE 1	$9.05	.25	.20		.035
ZONE 2	7.85	.43	.20		.02
ZONE 3	8.00				
ZONE 4	7.12		.25		
ZONE 5	7.05				
ZONE 6	7.90				

AREA COVERED BY MARBLE SETTERS ZONES

ZONE 1 - Jefferson, Lafourche, Orleans, Plaquemines, St. Bernard, St. Charles, St. James, St. John the Baptist, St. Tammany (extending northward to that part of St. Tammany Parish from the Tangipahoa Parish line on the west along U.S. Highway 190 through the lower limits of Covington, along State Highway 58 through the lower limits of Abita Springs and Talisheek and on a line due east from Talisheek to the Mississippi State Line) & Terrebonne Parishes

ZONE 2 - Acadia, Allen, Beauregard, Calcasieu, Cameron, Jefferson Davis, Vermilion & Vernon Parishes

ZONE 3 - Iberia, Lafayette, St. Martin & St. Mary Parishes

ZONE 4 - Caldwell, East Carroll, Franklin, Jackson, Lincoln, Madison, Morehouse, Ouachita, Richland, Tensas, Union, West Carroll & Winn Parishes

ZONE 5 - Bienville, Bossier, Caddo, Claiborne, DeSoto, Red River & Webster Parishes

ZONE 6 - Ascension, Assumption, East Baton Rouge, East Feliciana, Iberville, Livingston, St. Helena, Tangipahoa, West Baton Rouge & West Feliciana Parishes

DECISION NO. LA75-4141

	Basic Hourly Rates	Fringe Benefits Payments			
		H & W	Pensions	Vacation	App. Tr.
MARBLE SETTERS' HELPERS					
ZONE 1	$6.05	.25			
ZONE 2	4.77	.15	.10		.05
ZONE 3	3.00				

AREA COVERED BY MARBLE SETTERS' HELPERS ZONES

ZONE 1 - Ascension, Assumption, East Baton Rouge, East Feliciana, Iberville, Jefferson, Lafourche, Livingston, Orleans, Plaquemines, St. Bernard, St. Charles, St. Helena, St. James, St. John the Baptist, St. Tammany (extending northward to that part of St. Tammany Parish from the Tangipahoa Parish line on the west along U.S. Highway 190 through the lower limits of Covington, along State Highway 58, through the lower limits of Abita Spring and Talisheek and on a line due east from Talisheek to the Mississippi State Line), Tangipahoa, Terrebonne, West Baton Rouge & West Feliciana Parishes
ZONE 2 - Caldwell, East Carroll, Franklin, Jackson, Lincoln, Madison, Morehouse, Ouachita, Richland, Tensas, Union & West Carroll Parishes
ZONE 3 - Bienville, Bossier, Caddo, Claiborne, DeSoto, Red River, Webster & Winn Parishes

	Basic Hourly Rates	Fringe Benefits Payments			
		H & W	Pensions	Vacation	App. Tr.
MILLWRIGHTS					
ZONE 1	$8.995				.05
ZONE 2	9.14	.20	.20		.04
ZONE 3	9.655				.03
ZONE 4	7.635	.30			
ZONE 5	7.80				
ZONE 6	8.15	.30	.25		.03
ZONE 7	7.45				
ZONE 8	8.15	.35	.20		.05
ZONE 9	9.38	.20			

AREA COVERED BY MILLWRIGHTS ZONES

ZONE 1 - Allen, Beauregard, Calcasieu, Cameron, Jefferson Davis & Vernon Parishes
ZONE 2 - Ascension (south of the Mississippi River), Assumption, Iberia (northeast of the Atchafalaya River), Jefferson, Lafourche, Orleans, Plaquemines, St. Bernard, St. Charles, St. James (south of the Mississippi River), St. John the Baptist, St. Martin (southern segment), St. Mary (northeast of the Atchafalaya River), St. Tammany (southern portion), Tangipahoa (remainder of Parish not covered by Zone 9) & Terrebonne Parishes
ZONE 3 - Ascension (north of the Mississippi River), East Baton Rouge, East Feliciana, Iberville, Livingston, Pointe Coupee, St. Helena, St. James (north of the Mississippi River), West Baton Rouge & West Feliciana Parishes
ZONE 4 - Acadia, Evangeline, Iberia (west of the Atchafalaya River), Lafayette, St. Landry, St. Martin (west of the Atchafalaya River), St. Mary (west of the Atchafalaya River) & Vermilion Parishes

DECISION NO. LA75-4141

AREA COVERED BY MILLWRIGHTS ZONES (CONT'D)
ZONE 5 - Avoyelles, Grant, LaSalle & Rapides Parishes
ZONE 6 - Bienville, Bossier, Caddo, Claiborne, DeSoto, Red River & Webster Parishes
ZONE 7 - Natchitoches & Sabine Parishes
ZONE 8 - Caldwell, Catahoula, Concordia, East Carroll, Franklin, Jackson, Lincoln, Madison, Morehouse, Ouachita, Richland, Tensas, Union, West Carroll & Winn Parishes
ZONE 9 - Parts of St. Tammany & Tangipahoa (north of I-12 from the Mississippi State Line to the western boundary of Tangipahoa Parish) & Washington Parishes

	Basic Hourly Rates	Fringe Benefits Payments			
		H & W	Pensions	Vacation	App. Tr.
PAINTERS					
ZONE 1					
GROUP 1 - Brush, wood or wall, rollers	$8.06				
GROUP 2 - Brush on steel, buffer on wood or wall	8.185				
GROUP 3 - Paperhanging, taping & floating	8.26				
GROUP 4 - Spray, wood & wall	8.405				
GROUP 5 - Steeplejack, sandblasting, spider operator, rubberizing & pyroflexing, steam jennies, spray on steel	8.545				
ZONE 2					
GROUP 1 - Brush; taping; floating & texture	6.45		.10		
GROUP 2 - Industrial & steel	7.12		.10		
GROUP 3 - All spray painting; roller operator & using of mitts; All power tools for cleaning & preparing surfaces for painting; All work on stacks, steeples, flag poles and all towers and tanks over 50 feet; All work off swing stage, bosun chair and spiders; All work with creosote material or any similar material as service cement paint	6.70		.10		

DECISION NO. LA75-4141

	Basic Hourly Rates	Fringe Benefits Payments			
		H & W	Pensions	Vacation	App. Tr.
ZONE 3					
GROUP 1 - Painters, paperhangers and sheetrock tapers & floaters	$6.955	.275	.30		.05
GROUP 2 - Structural steel painters of new buildings under construction; the following overall of 30 feet; tanks, air conditioning, towers, smoke stacks, sprinkler systems, wharves and structural steel in old buildings; spray painters, swing stage painters	7.33	.275	.30		.05
GROUP 3 - Industrial	8.205	.275	.30		.05
ZONE 4					
GROUP 1 - Brush	6.60				
GROUP 2 - Industrial & steel	6.97				
GROUP 3 - Hand tools or automatic tools to finish gypsum board; spray; sandblasting - 25c per hour above rate for brush					
GROUP 4 - All power tools; All stacks, steeples, flag poles, swing stages & window jacks; All towers, tanks & structural steel over 50 ft. high - 25c per hour above journeyman rate					
ZONE 5					
GROUP 1 - Commercial brush	6.00				
GROUP 2 - Industrial	6.60				
GROUP 3 - Roller, power tools; sheetrock finishers	6.25				
GROUP 4 - Spray, sandblasting	7.55				
ZONE 6 -					
GROUP 1 - Painters, paperhangers, tapers, floaters; Commercial steel, such as churches or any commercial building with closed roof deck or walls	5.90				
GROUP 2 - Other commercial work, brush spray, stage, window jacks, flagpoles and steeple work	6.25				
GROUP 3 - All industrial work including sandblasting or power tools of any kind	6.75				

DECISION NO. LA75-4141

	Basic Hourly Rates	Fringe Benefits Payments			
		H & W	Pensions	Vacation	App. Tr.
ZONE 7					
GROUP 1 - Painters, tape & float & paperhangers; stage, window jacks & structural steel	$7.75				
GROUP 2 - Stage, window jacks & structural steel over 30 feet	8.00				
GROUP 3 - Stage, window jacks & structural steel over 75 feet	8.25				
GROUP 4 - Sandblasting, spray	8.35				
ZONE 8					
GROUP 1 - Painters, paperhangers, tapers, floaters	6.30				
GROUP 2 - Stage window jacks, bosun chairs; structural steel, rollers, equipment painting; sandblasting, spray; stack, sign tank painting, steeple jack work	7.30				
GROUP 3 - Structural steel, brush	6.80				

AREA COVERED BY PAINTERS ZONES

ZONE 1 - Allen (except northeast corner), Beauregard, Calcasieu, Cameron, Jefferson Davis & Vernon Parishes

ZONE 2 - Ascension (north & west of Highway 22), Assumption (north of Grand Bayou), East Baton Rouge, East Feliciana, Iberville, Livingston (north & west of Highway 22), Pointe Coupee, St. Helena, Tangipahoa (west of Highway 51), West Baton Rouge & West Feliciana Parishes

ZONE 3 - Ascension (east & south of Highway 22), Assumption (south of Grand Bayou), Lafourche, Livingston (east & south of Highway 22), Jefferson, Orleans, Plaquemines, St. Bernard, St. Charles, St. James, St. John the Baptist, St. Mary (Morgan City Area), St. Tammany (southern portion) & Terrebonne Parishes

ZONE 4 - Acadia, Iberia, Lafayette, St. Landry (south half), St. Martin, St. Mary (except Morgan City Area) & Vermilion Parishes

ZONE 5 - St. Tammany (northern portion), Tangipahoa (east of Highway 51) & Washington Parishes

ZONE 6 - Allen (northeast corner), Avoyelles, Catahoula, Evangeline, Grant, LaSalle, Natchitoches (south half), Rapides, St. Landry (north half) & Winn (south half) Parishes

ZONE 7 - Bienville, Bossier, Caddo, Claiborne, DeSoto, Natchitoches (to city of Natchitoches), Red River, Sabine & Webster Parishes

ZONE 8 - Caldwell, Concordia, East Carroll, Franklin, Jackson, Lincoln, Madison, Morehouse, Ouachita, Richland, Tensas, Union, West Carroll & Winn (north half) Parishes

DECISION NO. LA75-4141

	Basic Hourly Rates	Fringe Benefits Payments			
		H & W	Pensions	Vacation	App. Tr.
PILEDRIVERMEN					
ZONE 1	$7.10	.20			
ZONE 2	7.65	.20	.25		.04
ZONE 3	8.52	.20	.20		.04
ZONE 4	7.545	.30	.23		.05
ZONE 5	7.55				
ZONE 6	7.90	.30	.25		.03
ZONE 7	7.20				
ZONE 8	7.75	.35	.20		.05

AREA COVERED BY PILEDRIVERMEN ZONES

ZONE 1 - Parts of St. Tammany & Tangipahoa (north of I-12 from the Mississippi State Line to the western boundary of Tangipahoa Parish) & Washington Parishes

ZONE 2 - Ascension (north of the Mississippi River), East Baton Rouge, East Feliciana, Iberville, Livingston, Pointe Coupee, St. Helena, St. James (north of the Mississippi River), West Baton Rouge & West Feliciana Parishes

ZONE 3 - Ascension (south of the Mississippi River), Assumption, Iberia (northeast of the Atchafalaya River), Jefferson, Lafourche, Orleans, Plaquemines, St. Bernard, St. Charles, St. James (south of the Mississippi River), St. John the Baptist, St. Martin (southern segment), St. Mary (northeast of the Atchafalaya River), St. Tammany (southern portion), Tangipahoa (remainder of Parish not covered by Zone 1) & Terrebonne Parishes

ZONE 4 - Allen, Beauregard, Calcasieu, Cameron, Jefferson Davis & Vernon Parishes

ZONE 5 - Avoyelles, Grant, LaSalle & Rapides Parishes

ZONE 6 - Bienville, Bossier, Caddo, Claiborne, DeSoto, Red River & Webster Parishes

ZONE 7 - Natchitoches & Sabine Parishes

ZONE 8 - Caldwell, Catahoula, Concordia, East Carroll, Franklin, Jackson, Lincoln, Madison, Morehouse, Ouachita, Richland, Tensas, Union, West Carroll & Winn Parishes

DECISION NO. LA75-4141

	Basic Hourly Rates	Fringe Benefits Payments			
		H & W	Pensions	Vacation	App. Tr.
PLASTERERS					
ZONE 1	$6.20				
ZONE 2	6.50				.01
ZONE 3	7.87				
ZONE 4	7.05				.01
ZONE 5	7.05	.30	.20		.03
ZONE 6	5.30				.01
ZONE 7	8.35			.50	
ZONE 8	8.05		.25		
ZONE 9	7.75		.30		

AREA COVERED BY PLASTERERS ZONES

ZONE 1 - St. Tammany (northern half including Covington north of Highway 190) & Washington Parishes

ZONE 2 - Acadia, Iberia, Lafayette, St. Landry, St. Martin, St. Mary & Vermilion Parishes

ZONE 3 - Allen, Beauregard, Calcasieu, Cameron, Jefferson Davis & Vernon Parishes

ZONE 4 - Ascension, Assumption, East Baton Rouge, East Feliciana, Iberville, Livingston, Pointe Coupee, St. James, St. Helena, Tangipahoa, West Baton Rouge & West Feliciana Parishes

ZONE 5 - Jefferson, Lafourche, Orleans, Plaquemines, St. Bernard, St. Charles, St. John the Baptist, St. Tammany (parish line on the west along U.S. Highway 190 through the lower limits of Covington and Abita Springs along State Highway 435 to Talisheek and on a line due east from Talisheek to the Mississippi State Line) & Terrebonne Parishes

ZONE 6 - Avoyelles, Catahoula, Concordia, Evangeline, Grant, LaSalle & Rapides Parishes

ZONE 7 - Bienville, Bossier, Caddo, Claiborne, DeSoto, Red River & Webster Parishes

ZONE 8 - Caldwell, East Carroll, Franklin, Jackson, Lincoln, Madison, Morehouse, Ouachita, Richland, Tensas, Union, West Carroll & Winn Parishes

ZONE 9 - Natchitoches & Sabine Parishes

	Basic Hourly Rates	Fringe Benefits Payments			
		H & W	Pensions	Vacation	App. Tr.
PLUMBERS & PIPEFITTERS					
ZONE 1	$9.70	.40	.60		.06
ZONE 2	8.70	.465	.575		.035
ZONE 3	7.65	.40	.25		.10
ZONE 4	7.82	.35	.55		.02
ZONE 5	7.94		.30	.55	.09
ZONE 6	8.88	.42	.47		.08

DECISION NO. LA75-4141

AREA COVERED BY PLUMBERS & PIPEFITTERS ZONES

ZONE 1 - Jefferson, Lafourche (except small portion of western part of Parish), Livingston (northeast corner), Orleans, Plaquemines, St. Bernard, St. Charles, St. James (northern 2/3 of Parish), St. John the Baptist, St. Tammany, Tangipahoa (southern 1/2 of Parish), Terrebonne (eastern 1/3 of Parish) & Washington Parishes

ZONE 2 - Ascension, Assumption, East Baton Rouge, East Feliciana, Iberia (eastern 1/2 of Parish), Iberville, Lafourche (small portions of western part of Parish), Livingston (except northeast corner), Pointe Coupee (except northwest corner), St. Helena, St. James (western 1/3 of Parish), St. Martin (eastern 2/3 of Parish), St. Mary (except western tip), Tangipahoa (northern 1/2 of Parish), West Baton Rouge & West Feliciana Parishes

ZONE 3 - Allen (northeast corner), Avoyelles, Evangeline (except southwest corner), Grant, Natchitoches (south of Highway 84 & 86 from Winnfield to Natchitoches & southeast from Natchitoches to Anacoco through Bellwood), Rapides, Vernon (northeast of Highway 10) & Winn Parishes (south of a line drawn from Natchitoches through Winnfield to Standard); Parts of Catahoula, Concordia & LaSalle Parishes (south of a line drawn from Standard southeast through Harrisonburg to the junctions of U.S. 84 & State Route 15 and west of a line drawn from that junction to the meeting place of the Concordia-West Feliciana Parish line)

ZONE 4 - All of Caldwell, East Carroll, Franklin, Jackson, Lincoln, Madison, Morehouse, Ouachita, Richland, Tensas, Union & West Carroll Parishes; Parts of Catahoula, Concordia & LaSalle Parishes (north of a line drawn from Standard southeast through Harrisonburg to the junctions of U.S. 84 & State Route 15 & east of a line drawn south from that junction to the meeting place of the Concordia-West Feliciana Parish Line); Part of Winn Parish (east of a line drawn from Winnfield to the junction of the Parish boundaries of Winn, Bienville & Jackson & north of a line drawn east from Winnfield to Standard)

ZONE 5 - All of Bienville, Bossier, Caddo, Claiborne, DeSoto, Red River, Sabine & Webster Parishes; Parts of Natchitoches & Vernon Parishes (northwest from a line drawn from Natchitoches to Anacoco through Bellwood & north of Highway 111 between Anacoco & Haddens); Part of Winn Parish (west of a line drawn from Winnfield to the junction of the Parish boundaries of Winn, Bienville & Jackson)

ZONE 6 - Acadia, Allen (except northeast corner), Beauregard, Calcasieu, Cameron, Evangeline (southwest corner), Iberia (western 1/2 of Parish), Jefferson Davis, Lafayette, Pointe Coupee (northwest corner), St. Landry (western 1/3 of Parish), St. Martin (west of Highway 31), St. Mary (western tip), Vermilion & Vernon (south of Highway 111 & southwest of Highway 10) Parishes

DECISION NO. LA75-4141

	Basic Hourly Rates	Fringe Benefits Payments			
		H & W	Pensions	Vacation	Apr. Tr.
POWER EQUIPMENT OPERATORS (BUILDING CONSTRUCTION)					
ZONE 1 (Excludes Residential Construction in Caddo & Bossier Parishes)					
GROUP 1	$5.97	.25	.39		.05
GROUP 2	6.24	.25	.39		.05
GROUP 3	6.32	.25	.39		.05
GROUP 4	6.57	.25	.39		.05
GROUP 5	6.84	.25	.39		.05
GROUP 6	8.01	.25	.39		.05
ZONES 2 & 3					
GROUP 1	6.21	.25	.15		.05
GROUP 2	6.48	.25	.15		.05
GROUP 3	6.76	.25	.15		.05
GROUP 4	6.81	.25	.15		.05
GROUP 5	7.08	.25	.15		.05
GROUP 6	8.25	.25	.15		.05
ZONE 4					
GROUP 1	6.06	.25	.30		.05
GROUP 2	6.33	.25	.30		.05
GROUP 3	6.61	.25	.30		.05
GROUP 4	6.66	.25	.30		.05
GROUP 5	6.93	.25	.30		.05
GROUP 6	8.10	.25	.30		.05
ZONE 5					
GROUP 1	6.125	.25	.39		.05
GROUP 2	5.89	.25	.39		.05
GROUP 3	5.72	.25	.39		.05
GROUP 4	6.355	.25	.39		.05
GROUP 5	8.185	.25	.39		.05
GROUP 6	6.66	.25	.39		.05
GROUP 7	7.19	.25	.39		.05

DECISION NO. LA75-4141

	Basic Hourly Rates	Fringe Benefits Payments			
		H & W	Pensions	Vacation	App. Tr
ZONE 6					
GROUP 1	$6.23	.25	.30		.05
GROUP 2	5.81	.25	.30		.05
GROUP 3	5.64	.25	.30		.05
GROUP 4	6.09	.25	.30		.05
GROUP 5	6.56	.25	.30		.05
GROUP 6	7.44	.25	.30		.05
GROUP 7	8.25	.25	.30		.05
GROUP 8	8.50	.25	.30		.05
GROUP 9	8.75	.25	.30		.05
GROUP 10	9.00	.25	.30		.05
ZONE 7					
GROUP 1	8.92	.25	.39		.05
GROUP 2	9.17	.25	.39		.05
GROUP 3	6.51	.25	.39		.05
GROUP 4	6.87	.25	.39		.05
GROUP 5	7.42	.25	.39		.05
GROUP 6	8.67	.25	.39		.05

CLASSIFICATION DEFINITIONS

POWER EQUIPMENT OPERATORS - ZONES 1, 2, 3 & 4

GROUP 1 - Oiler

GROUP 2 - Mechanic helper

GROUP 3 - Oiler-Driver

GROUP 4 - Scaleman

GROUP 5 - Air compressor; Asphalt Plant Operator; Bulldozers, D-4 and equivalent & under; Bullfloats; Concrete Spreader; Finishing Machines; Concrete Mixer (16-s or less); Concrete Saw; Distributors (Bitum Surface); Dowell Bar Machine; Farm-Type Tractor (with all attachments except backhoe); Fireman; Fork Lifts (other than setting steel, machinery or pipe); Hoist, 1 drum or less than 4 stories); Kolum Buff Machine; Pull Cats; Pump (3" and over); Pump, concrete (under 6"); Rollers, except on asphalt or brick; Straddle Buggies; Sweepers on streets & roads (Motorized); Winch Truck, A-Frame (other than handling steel or pipe)

GROUP 6 - Asphalt Spreader; Backhoe; Bulldozer, over D-4 and equivalent; Cableways; Concrete Mixer, over 16-s; Cranes; Derricks; Ditching or Trenching Machines; Draglines; Fork Lifts (setting steel, machinery or pipe); Front-End Loaders (except Farm-type tractors); Grease Serviceman; Hoist, 1 drum, 4 stories or more or 40 feet (on structures other than buildings); Hoist, 2 drums and over; Hydrolifts; Heavy Duty Mechanic; Motor Patrols; Piledrivers; Pump, concrete (6" & over); Road Pavers; Rollers on asphalt or brick; Scoopmobiles; Scrapers; Sideboom Cats; Shovels; Tractorvators; Welder, journeyman; Well Point System; Winch Cats (hoisting); Winch Truck, A-Frame (handling steel or pipe)

DECISION NO. LA75-4141

POWER EQUIPMENT OPERATORS - ZONE 5

GROUP 1 - Scale operator; Oiler-Driver on Motor Crane; Batch Plant Operator

GROUP 2 - Pumps under 3 inch suction; Mechanic Helper

GROUP 3 - Oiler

GROUP 4 - Fireman

GROUP 5 - Combination Oiler-Compressor; Combination Oiler-Fireman; Asphalt Spreader; Backhoe (all types); Bulldozers; Cableways; Cherry Pickers (all types); Concrete Mixers (over 1 sack); Cranes; Deck Winch (2 drums or over); Front End Loaders (except farm type); Grease Serviceman; Hoist (1 drum, 4 stories, or 40 feet) on construction other than buildings; Hoist (2 drums or over); Locomotives (all types); Mechanic; Mixer Plant Operator, Central Mix; Motor Patrols; Piledrivers; Pull Cat; Pump Crete, 6" and over discharge; Push Cat; Road Pavers; Derricks; Ditching or Trenching Machines (riding type); Draglines; Dredges; Fork Lifts (other than farm type) outside warehouses; Foundation Drill; Rollers (plant mix asphalt); Scrapers; Shovels; Sidebooms; Unit Operator; Welder, journeyman; Well Point System; Whirleys; Winch Cats (Cat D-6 and over); Winch Trucks with A-Frame (5 tons and over); Work Boats, requiring licensed operator

GROUP 6 - Bush Hog; Compressors; Concrete Pumps, under 6" discharge; Concrete Saw; Kolum Buff Machines; Mixers (1 sack and under); Motorized street sweepers self-propelled; Pumps (3 inch and over); Winch Winch (1 drum); Distributors; Dowel Bar Machine; Farm-type tractors (when used to pull discs, grass cutters, etc.); Test Pump, Internal, combustion engine powered; Ditching or Trenching Machines (non-riding type); Water Blast Pumps; Hoist, 1 drum under 4 stories on buildings; Hoist, 1 drum (40 feet or under on structures other than buildings)

GROUP 7 - Asphalt Plant Operator; Boom Trucks; Bullfloats; Concrete Spreader; Farm Type Front End Loaders; Rollers (other than plant mix asphalt); Straddle Buggies; Winch Truck with A-Frame (under 5 tons); Work Boat, not requiring licensed operator; Finishing Machines

POWER EQUIPMENT OPERATORS - ZONE 6

GROUP 1 - Snatch Cat; Pumps, 3 inch suction or more

GROUP 2 - Pumps, under 3 inch suction; Mechanic Helper

GROUP 3 - Oiler

GROUP 4 - Batch Plant Operator

GROUP 5 - Air Compressor; Asphalt Plant Engineer; Blade Grader; Distributor (Bitum Surface); Finishing Machine (Concrete, Paving); Hoist, 1 drum, less than 4 stories); Concrete Mixer under 16S; Oiler Driver; Pump Crete; Street and Road Sweeper; Roller (except on asphalt or brick); Roller, asphalt or brick (under 5 tons); Post-Hole Digger; Tractor operated Bush Hog and similar grass or bush cutting equipment

GROUP 6 - A-Frame Truck; Bulldozer, under 6; Crew Boat Operator; Fireman; Fork Lift; Straddle Buggy; Traxcavator, Scoopmobile and similar front-end loading equipment with Scoopmobile or Bucket under one (1) cubic yard capacity; Locomotive; Well Point System; Unit Operator; Hoist, 1 drum, 4 stories or over

GROUP 7 - Backhoe; Cableway; Concrete Mixer, 16S & up; Crane; Derrick; Draglines; Dredge; Equipment Maintenance Mechanic; Hoist, 2 drum; Locomotive Crane; Paving Mixer; Piledriver; Road Paver; Roller on Asphalt or Brick (5 tons & over); Shovel; Sideboom Cat; Bulldozer, 6 and over; Motor Patrol; Scraper; Hydrolift Crane; Hydrolift Truck, Yard Crane; Cherry Picker, etc.; Foundation Boring and Reaming Machine; Cement Stabilizer; Trenching Machine; Asphalt Spreader; Traxcavator and similar front-end loading equipment with scoop or bucket of one (1) cubic yard or more capacity; Tug Boat Operator; Turnapull; Euclid, DW-10 and other similar self-loading earth moving equipment; Concrete Pump (not Pump Crete)

POWER EQUIPMENT OPERATORS - ZONE 6 (CONT'D)

GROUP 8 - Crane Operator, 60 tons & over; Crane Operator, Boom 100 feet & over; Piledriver Operator, Leads 100 feet & over

GROUP 9 - Crane Operator, 100 tons & over; Crane Operator, Boom 150 feet & over; Piledriver Operator, Leads 150 feet & over

GROUP 10 - Crane Operator, Boom 250 feet & over; Piledriver Operator, Leads over 250 feet

POWER EQUIPMENT OPERATORS - ZONE 7

GROUP 1 - Assistant Master Mechanic

GROUP 2 - Master Mechanic

GROUP 3 - Oilers

GROUP 4 - Batch Plant Operators; Mechanic Helpers; Oilers (Drivers)

GROUP 5 - A-frame truck, except when working with ironworkers or pipefitters; Air Compressor; Asphalt Plant Engineers; Asphalt Finisher, Screed Man; Blade Graders; Boat Operator; Bullfloats; Concrete Joining Machines; Concrete Mixers, 16s and under; Concrete Spreader; Crusher Operator; Deck Winch Operator (1); Distributors, asphalt "Pitch Hitch" and similar equipment; Electric Elevators (inside); Finishing Machine; Firman; Form Graders; Fork Lifts; Hoist, 1 drum, under 6 stories; Power Subgrader; Pug Mill Operators; Pull Tractors; Pump, Pump Crete; Rollers, except on brick and asphalt; Rubber tired Front End Loader (with or without blade attachments) less than 1 cu. yd. capacity; Scale Operator; Scoopmobile; Snatch Cats; Spray Machines; Stabilizers, less than 3 drums; Straddle-Buggy; Track Machines and equivalent Machines; Tractors or Bulldozers smaller than D-6

GROUP 6 - A-Frame Truck, when working with ironworkers and pipefitters; Bulldozers D-6 and larger; Cable Ways; Concrete Mixers, over 16-s paving machines; Cranes, Derricks; Draglines and Clam Shells; Deck Winches (2); Gradealls; Hi-Ho and similar type equipment; Hoist, 1 drum, 4 stories and over; Hoists, 2 drums or more; Hydro cranes; Mechanic; Motor Patrols; Piledrivers; Rollers on brick and asphalt; Rubber Tired Front End Loader, with or without attachments, 1 cu. yd. capacity or more; Scrapers; Shovels; Backhoes (all types); Sideboom Cats; Stabilizers, 3 drums or more; Trenchers; Trenching Machines; Unit Operator; Welder, journeymen; Well Point Systems (gas, diesel, electric, etc.); Concrete Pump/Boom Combinations

AREA COVERED BY POWER EQUIPMENT OPERATORS (BUILDING CONSTRUCTION) ZONES

ZONE 1 - Bienville, Bossier, Caddo, Claiborne, DeSoto, Red River & Webster Parishes

ZONE 2 - All of Acadia, Lafayette & Vermilion Parishes; Parts of Iberia, St. Martin & St. Mary Parishes (west of a line drawn from the city of Berwick to the junction of the Iberville-St. Landry Parishes border)

ZONE 3 - Caldwell, Catahoula, Concordia, East Carroll, Franklin, Jackson, Lincoln, Madison, Morehouse, Ouachita, Richland, Tensas, Union & West Carroll Parishes

ZONE 4 - Avoyelles, Evangeline, Grant, LaSalle, Natchitoches, Rapides, Sabine, St. Landry & Winn Parishes

ZONE 5 - Allen, Beauregard, Calcasieu, Cameron, Jefferson Davis & Vernon Parishes

ZONE 6 - All of Ascension, East Baton Rouge, East Feliciana, Iberville, Pointe Coupee, St. Helena, West Baton Rouge & West Feliciana Parishes; Parts of Assumption & St. James Parishes (northwest of a straight line drawn from the city of Berwick to the city of Lutcher); Parts of Iberia & southern & northern St. Martin Parishes (east and west of a line from the city of Berwick north to the eastern boundary of the city of Krotz Springs); Parts of Livingston, Tangipahoa & Washington Parishes (west of a line drawn north from the city of Lutcher to the east side of the city of Hammond to the Louisiana-Mississippi border)

AREA COVERED BY POWER EQUIPMENT OPERATORS (BUILDING CONSTRUCTION) ZONES (CONT'D)

ZONE 7 - All of Jefferson, Lafourche, Orleans, Plaquemines, St. Bernard, St. Charles, St. John the Baptist, St. Tammany & Terrebonne Parishes; Parts of Assumption, Livingston, St. James, St. Martin, St. Mary, Tangipahoa & Washington Parishes (that part of southeastern Louisiana bounded on the north by the State of Mississippi, on the east by the State of Mississippi and the Mississippi Sound, on the south by the Gulf of Mexico and on the west by a line drawn as follows: beginning at a point on the Louisiana-Mississippi boundary in Washington Parish, Louisiana, due north of the town of Lacombe, Louisiana, thence southwesterly in a straight line to a point on the east bank of the Mississippi River at the southernmost point of Lutcher (including Gramercy in the area), thence in a more southwesterly direction in a straight line to midstream of the Atchafalaya River at Morgan City-Berwick (including Morgan City in this area), thence southerly on a line following midstream of the Atchafalaya River to Atchafalaya Bay and in a line due south to the Gulf of Mexico)

	Basic Hourly Rates	Fringe Benefits Payments			
		H & W	Pensions	Vacation	App. Tr.
POWER EQUIPMENT OPERATORS (HIGHWAY CONSTRUCTION)					
GROUP 1					
ZONE 1	$8.15	.25	.30		.05
ZONE 2	8.02	.25	.30		.05
ZONE 3	7.80	.25	.30		.05
ZONE 4	7.96	.25	.30		.05
ZONE 5	6.69	.25	.30		.05
ZONE 6	6.14	.25	.30		.05
ZONE 7	5.53	.25	.30		.05
GROUP 2					
ZONE 1	8.40	.25	.30		.05
ZONE 2	8.27	.25	.30		.05
ZONE 3	8.05	.25	.30		.05
ZONE 4	8.21	.25	.30		.05
ZONE 5	6.94	.25	.30		.05
ZONE 6	6.39	.25	.30		.05
ZONE 7	5.78	.25	.30		.05

DECISION NO. LA75-4141

	Basic Hourly Rates	Fringe Benefits Payments			
		H & W	Pensions	Vacation	App. Tr.
GROUP 3					
ZONE 1	$7.90	.25	.30		.05
ZONE 2	7.77	.25	.30		.05
ZONE 3	7.55	.25	.30		.05
ZONE 4	7.71	.25	.30		.05
ZONE 5	6.44	.25	.30		.05
ZONE 6	5.89	.25	.30		.05
ZONE 7	5.28	.25	.30		.05
GROUP 4					
ZONE 1	6.95	.25	.30		.05
ZONE 2	6.88	.25	.30		.05
ZONE 3	6.66	.25	.30		.05
ZONE 4	6.67	.25	.30		.05
ZONE 5	5.58	.25	.30		.05
ZONE 6	5.02	.25	.30		.05
ZONE 7	4.46	.25	.30		.05
GROUP 5					
ZONE 1	6.64	.25	.30		.05
ZONE 2	6.17	.25	.30		.05
ZONE 3	6.17	.25	.30		.05
ZONE 4	6.16	.25	.30		.05
ZONE 5	5.02	.25	.30		.05
ZONE 6	4.48	.25	.30		.05
ZONE 7	3.97	.25	.30		.05
GROUP 6					
ZONE 1	6.06	.25	.30		.05
ZONE 2	5.56	.25	.30		.05
ZONE 3	5.56	.25	.30		.05
ZONE 4	5.56	.25	.30		.05
ZONE 5	4.86	.25	.30		.05
ZONE 6	4.31	.25	.30		.05
ZONE 7	3.81	.25	.30		.05

DECISION NO. LA75-4141

	Basic Hourly Rates	Fringe Benefits Payments			
		H & W	Pensions	Vacation	App. Tr.
GROUP 7					
ZONE 1	$5.79	.25	.30		.05
ZONE 2	5.28	.25	.30		.05
ZONE 3	5.28	.25	.30		.05
ZONE 4	5.28	.25	.30		.05
ZONE 5	4.86	.25	.30		.05
ZONE 6	4.31	.25	.30		.05
ZONE 7	3.81	.25	.30		.05
GROUP 8					
ZONE 1	6.95	.25	.30		.05
ZONE 2	6.88	.25	.30		.05
ZONE 3	6.66	.25	.30		.05
ZONE 4	6.67	.25	.30		.05
ZONE 5	5.58	.25	.30		.05
ZONE 6	5.02	.25	.30		.05
ZONE 7	4.46	.25	.30		.05
GROUP 9					
ZONE 1	7.20	.25	.30		.05
ZONE 2	7.13	.25	.30		.05
ZONE 3	6.91	.25	.30		.05
ZONE 4	6.92	.25	.30		.05
ZONE 5	5.83	.25	.30		.05
ZONE 6	5.27	.25	.30		.05
ZONE 7	4.71	.25	.30		.05
GROUP 10					
ZONE 1	6.04	.25	.30		.05
ZONE 2	5.53	.25	.30		.05
ZONE 3	5.53	.25	.30		.05
ZONE 4	5.53	.25	.30		.05
ZONE 5	5.11	.25	.30		.05
ZONE 6	4.56	.25	.30		.05
ZONE 7	4.06	.25	.30		.05

DECISION NO. LA75-4141

CLASSIFICATION DEFINITIONS

GROUP 1 - 60 ton crane & over; Crane with 125' boom
GROUP 2 - Crane with 175' boom
GROUP 3 - Heavy Duty Operators-Crane all types; dock winches (2); Hi-Ho and similar type equipment; three drum (or more) stabilizers; pulls all types; concrete mixer one yard and over; all pavers; ditching or trenching machines (track type); mechanics and equipment welders; well-point systems; hoist, two drums or more; hoist, one drum, forty vertical feet or more; scrapers; bull-dozers, rubber-tired or track other than farm-type; scoopmobiles; motor patrol; gradall; rollers on hot mix; asphalt paving machines; front end loaders, other than farm-type, one cubic yard or over; shovels and backhoes, all types, and equivalent equipment; piledriver operator; stiffboom cats; A-frame trucks when handling steel or pipe; work boats requiring licensed operators; tugboats; fork lifts over ten ton capacity; and foundation drilling machines
GROUP 4 - Medium Duty Operators-Two drums stabilizers; front end loaders under 1 cubic yard; A-Frame truck except when handling steel or pipe; finishing machines (concrete); power subgraders; tow-tractor (crawler type); one drum hoist under 40 vertical feet; fireman; concrete spreader; pugmill operator; bituminous distributor on surface treatment and equivalent; bull floats and equivalent; job grease man on "Highway Construction"; unit operator (all Highway Zones); work boats not requiring licensed operators; inboard motored crew boats
GROUP 5 - Light Duty Operators-Single drum stabilizer; concrete mixer under one yard; spray curing machines; rollers on subgrade; one air compressor over 125 cubic feet; form graders; asphalt finisher screed man; pump over 4 inches; scale operators; crusher operators; concrete jointing machines; concrete saw; tack machines and equivalent equipment; pump crete; electric elevator (inside); oiler-driver; farm-type, rubber-tired tractor, with attachments, except back-hoes; Kolum buff and similar equipment; fork lifts, ten ton capacity and under; outboard motored crew boats
GROUP 6 - Mechanic Helper; Batch Plant Operator
GROUP 7 - Oiler
GROUP 8 - Fireman
GROUP 9 - Fireman Operating steam Valve
GROUP 10 - Oiler on Crane Using Air to Drive Piles

AREA COVERED BY POWER EQUIPMENT OPERATORS (HIGHWAY CONSTRUCTION) ZONES

ZONE 1 - Jefferson, Orleans, Plaquemines, St. Bernard & St. Charles Parishes
ZONE 2 - Ascension, East Baton Rouge, Iberville & West Baton Rouge Parishes
ZONE 3 - Bossier, Caddo & Red River Parishes
ZONE 4 - Calcasieu, Cameron & Jefferson Davis Parishes
ZONE 5 - Lafayette, Ouachita & Rapides Parishes
ZONE 6 - Acadia, Bienville, DeSoto, Iberia, Livingston, Richland, St. James, St. John the Baptist, St. Landry, St. Martin (north of Iberia Parish), St. Tammany, Tangipahoa, Vermilion, Washington & Webster Parishes
ZONE 7 - Allen, Assumption, Avoyelles, Beauregard, Caldwell, Catahoula, Claiborne, Concordia, East Carroll, East Feliciana, Evangeline, Franklin, Grant, Jackson, Lafourche, LaSalle, Lincoln, Madison, Morehouse, Natchitoches, Pointe Coupee, Sabine, St. Helena, St. Martin (south of Iberia Parish), Tensas, Terrebonne, Union, Vernon, West Carroll, West Feliciana & Winn Parishes

DECISION NO. LA75-4141

	Basic Hourly Rates	Fringe Benefits Payments			
		H & W	Pension	Vacation	Apr. Tr.
ROOFERS					
ZONE 1					
Roofers	$7.58		.10		
Roofers' helpers	5.98		.10		
ZONE 2					
Roofers	7.56	.50	.45		.25
ZONE 3					
Roofers	6.155	.35	.30		.04
Roofers' helpers	4.535	.35	.30		.04
ZONE 4					
Roofers, steep	6.00				
Roofers, flat	5.75				
Roofers, kettlemen	5.50				
Roofers' helpers	4.45				
ZONE 5					
Roofers	6.65		.20		.02
Kettlemen	4.72		.20		.02
Roofers' helpers	4.20		.20		.02

AREA COVERED BY ROOFERS ZONES

ZONE 1 - Allen, Beauregard, Calcasieu, Cameron, Evangeline, Jefferson Davis, Vermilion & Vernon Parishes
ZONE 2 - Assumption, Jefferson, Lafourche, Orleans, Plaquemines, St. Bernard, St. Charles, St. James, St. John the Baptist, South St. Martin, St. Mary, St. Tammany, Terrebonne & Washington Parishes
ZONE 3 - Acadia, Ascension, East Baton Rouge, East Feliciana, Iberia, Iberville, Lafayette, Livingston, Pointe Coupee, St. Helena, St. Landry, North St. Martin, Tangipahoa, West Baton Rouge & West Feliciana Parishes
ZONE 4 - Avoyelles, Caldwell, Catahoula, Concordia, East Carroll, Franklin, Grant, Jackson, LaSalle, Lincoln, Madison, Morehouse, Ouachita, Rapides, Richland, Tensas, Union, West Carroll & Winn Parishes
ZONE 5 - Bienville, Bossier, Caddo, Claiborne, DeSoto, Natchitoches, Red River, Sabine & Webster Parishes

DECISION NO. LA75-4141

	Basic Hourly Rates	Fringe Benefits Payments			
		H & W	Pensions	Vacation	App. Tr.
SHEET METAL WORKERS					
ZONE 1	$8.03	.25	.15		.06
ZONE 2	8.56	3%+.35	.50		.14
ZONE 3	7.75	.20	.50		.12
ZONE 4	7.25	3%+.40	.15		.05

AREA COVERED BY SHEET METAL WORKING ZONES

ZONE 1 - Calcasieu Parish
ZONE 2 - Jefferson, Lafourche, Orleans, Plaquemines, St. Bernard, St. Charles, St. James, St. John the Baptist, St. Tammany, Terrebonne & Washington Parishes
ZONE 3 - Acadia, Allen, Ascension, Assumption, Beauregard, Cameron, East Baton Rouge, East Feliciana, Evangeline, Iberia, Iberville, Jefferson Davis, Lafayette, Livingston, Pointe Coupee, St. Helena, St. Landry, St. Martin, St. Mary, Tangipahoa, Vermilion, West Baton Rouge & West Feliciana Parishes
ZONE 4 - Avoyelles, Bienville, Bossier, Caddo, Caldwell, Catahoula, Claiborne, Concordia, DeSoto, East Carroll, Franklin, Grant, Jackson, LaSalle, Lincoln, Madison, Morehouse, Natchitoches, Ouachita, Rapides, Red River, Richland, Sabine, Tensas, Union, Vernon, Webster, West Carroll & Winn Parishes

	Basic Hourly Rates	Fringe Benefits Payments			
		H & W	Pensions	Vacation	App. Tr.
SOFT FLOOR LAYERS					
ZONE 1	$7.545	.30	.23		.05
ZONE 2	8.82	.20	.20		.04
ZONE 3	8.655	.20	.20		.04
ZONE 4	6.80	.20			
ZONE 5	7.05				
ZONE 6	7.55	.30	.25		.03
ZONE 7	6.70				
ZONE 8	7.25	.35	.20		.05

DECISION NO. LA75-4141

AREA COVERED BY SOFT FLOOR LAYING ZONES

ZONE 1 - Allen, Beauregard, Calcasieu, Cameron, Jefferson Davis & Vernon Parishes
ZONE 2 - Ascension (south of the Mississippi River), Assumption, Jefferson, Orleans, Plaquemines, St. Bernard, St. Charles, St. James (south of the Mississippi River) & St. John the Baptist Parishes
ZONE 3 - Iberia (northeast of the Atchafalaya River), Lafourche, St. Martin (southern segment), St. Mary (northeast of the Atchafalaya River), St. Tammany (southern portion) & Terrebonne Parishes
ZONE 4 - St. Tammany (to the overpass at Slidell, Louisiana, along State Highway 434 in St. Tammany Parish to the city limits of the town of Pontchatoula running north and south to Lacen, Louisiana in Tangipahoa Parish including the town of Covington, Louisiana in St. Tammany Parish), Tangipahoa & Washington Parishes
ZONE 5 - Avoyelles, Grant, LaSalle & Rapides Parishes
ZONE 6 - Bienville, Bossier, Caddo, Claiborne, DeSoto, Red River & Webster Parishes
ZONE 7 - Natchitoches & Sabine Parishes
ZONE 8 - Caldwell, Catahoula, Concordia, East Carroll, Franklin, Jackson, Lincoln, Madison, Morehouse, Ouachita, Richland, Tensas, Union, West Carroll & Winn Parishes

	Basic Hourly Rates	Fringe Benefits Payments			
		H & W	Pensions	Vacation	App. Tr.
SPRINKLER FITTERS	$9.35	.50	.80		.08
TERRAZZO WORKERS					
ZONE 1	8.10	.25			
ZONE 2	7.85	.43	.20		.02
ZONE 3	6.25				
ZONE 4	7.12		.25		
ZONE 5	7.05				
ZONE 6	7.90				

AREA COVERED BY TERRAZZO WORKERS ZONES

ZONE 1 - Jefferson, Lafourche, Orleans, Plaquemines, St. Bernard, St. Charles, St. John the Baptist, West St. Tammany & Terrebonne Parishes
ZONE 2 - Acadia, Allen, Beauregard, Calcasieu, Cameron, Jefferson Davis, Vermilion & Vernon Parishes
ZONE 3 - Iberia, Lafayette, St. Martin & St. Mary Parishes
ZONE 4 - Caldwell, East Carroll, Franklin, Jackson, Lincoln, Madison, Morehouse, Ouachita, Richland, Tensas, Union, West Carroll & Winn Parishes
ZONE 5 - Bienville, Bossier, Caddo, Claiborne, DeSoto, Red River & Webster Parishes
ZONE 6 - Ascension, Assumption, East Baton Rouge, East Feliciana, Iberville, Livingston, St. Helena, Tangipahoa, West Baton Rouge & West Feliciana Parishes

DECISION NO. LA75-4141

	Basic Hourly Rates	Fringe Benefits Payments			
		H & W	Pensions	Vacation	App. Tr.
TERRAZZO WORKERS' HELPERS					
ZONE 1	$6.05	.25			
ZONE 2	4.77	.15	.10		.05
ZONE 3	3.30				

AREA COVERED BY TERRAZZO WORKERS' HELPERS ZONES

ZONE 1 - Ascension, Assumption, East Baton Rouge, East Feliciana, Iberville, Jefferson, Lafourche, Livingston, Orleans, Plaquemines, St. Bernard, St. Charles, St. Helena, St. John the Baptist, West St. Tammany, Tangipahoa, Terrebonne, West Baton Rouge & West Feliciana Parishes
ZONE 2 - Caldwell, East Carroll, Franklin, Jackson, Lincoln, Madison, Morehouse, Ouachita, Richland, Tensas, Union & West Carroll Parishes
ZONE 3 - Bienville, Bossier, Caddo, Claiborne, DeSoto, Red River, Webster & Winn Parishes

	Basic Hourly Rates	Fringe Benefits Payments			
		H & W	Pensions	Vacation	App. Tr.
TILE SETTERS					
ZONE 1	$8.10	.25			
ZONE 2	5.87		.20		
ZONE 3	7.25				
ZONE 4	7.12		.25		
ZONE 5	7.05				
ZONE 6	7.90				

AREA COVERED BY TILE SETTERS' ZONES

ZONE 1 - Jefferson, Lafourche, Orleans, Plaquemines, St. Bernard, St. Charles, St. John the Baptist, West St. Tammany & Terrebonne Parishes
ZONE 2 - Acadia, Allen, Beauregard, Calcasieu, Cameron, Jefferson Davis & Vernon Parishes
ZONE 3 - St. Tammany (northern half including Covington north of Highway 190) & Washington Parishes
ZONE 4 - Caldwell, East Carroll, Franklin, Jackson, Lincoln, Madison, Morehouse, Ouachita, Richland, Tensas, Union, West Carroll & Winn Parishes
ZONE 5 - Bienville, Bossier, Caddo, Claiborne, DeSoto, Red River & Webster Parishes
ZONE 6 - Ascension, Assumption, East Baton Rouge, East Feliciana, Iberville, Livingston, St. Helena, Tangipahoa, West Baton Rouge & West Feliciana Parishes

DECISION NO. LA75-4141

	Basic Hourly Rates	Fringe Benefits Payments			
		H & W	Pensions	Vacation	App. Tr.
TILE SETTERS' HELPERS					
ZONE 1	$6.05	.25			
ZONE 2	4.77	.15	.10		.05
ZONE 3	3.00				

AREA COVERED BY TILE SETTERS' HELPERS ZONES

ZONE 1 - Ascension, Assumption, East Baton Rouge, East Feliciana, Iberville, Jefferson, Lafourche, Livingston, Orleans, Plaquemines, St. Bernard, St. Charles, St. Helena, St. John the Baptist, St. Tammany, Tangipahoa, Terrebonne, Washington, West Baton Rouge & West Feliciana Parishes
ZONE 2 - Caldwell, East Carroll, Franklin, Jackson, Lincoln, Madison, Morehouse, Ouachita, Richland, Tensas, Union & West Carroll Parishes
ZONE 3 - Bienville, Bossier, Caddo, Claiborne, DeSoto, Red River, Webster & Winn Parishes

	Basic Hourly Rates	Fringe Benefits Payments			
		H & W	Pensions	Vacation	App. Tr.
TRUCK DRIVERS (BUILDING CONSTRUCTION)					
ZONE 1					
GROUP 1	$4.91				
GROUP 2	5.34				
GROUP 3	5.35				
GROUP 4	5.35				
GROUP 5	5.55				
GROUP 6	5.45				
GROUP 7	5.55				
GROUP 8	5.37				
GROUP 9	5.76				
ZONE 2					
GROUP 1	4.95				
GROUP 2	5.18				
GROUP 3	5.69				
GROUP 4	5.55				
GROUP 5	5.98				
GROUP 6	6.06				
GROUP 7	6.33				
GROUP 8	6.50				

DECISION NO. LA75-4141

	Basic Hourly Rates	Fringe Benefits Payments			
		H & W	Pensions	Vacation	App. Tr.
ZONE 3					
GROUP 1	$5.17				
GROUP 2	5.25				
GROUP 3	5.50				
GROUP 4	5.65				
GROUP 5	5.80				
GROUP 6	6.00				
GROUP 7	6.35				

CLASSIFICATION DEFINITIONS

TRUCK DRIVERS - ZONE 1

GROUP 1 - Teamsters, Pick-up drivers & chauffeurs
GROUP 2 - Stake bodies (all sizes)
GROUP 3 - Trucks trailer & dumps over 8 yds.
GROUP 4 - Mixers on trucks up to and including 3 yds.
GROUP 5 - Mixers on trucks over 3 yds.
GROUP 6 - Winch trucks
GROUP 7 - Mississippi wagons & Koehring dumpsters & similar dirt moving equipment (up to and including 8 yds.)
GROUP 8 - Trucks - dump
GROUP 9 - Mississippi wagons & Koehring dumpsters & similar dirt moving equipment over 8 yds.

TRUCK DRIVERS - ZONE 2

GROUP 1 - Teamster, pick-up drivers
GROUP 2 - Stake bodies (all sizes)
GROUP 3 - Truck & trailer; Dump
GROUP 4 - Mixers on trucks, up to and including 3 yds.
GROUP 5 - Mixers over 3 yds.
GROUP 6 - Winch Trucks
GROUP 7 - Mississippi wagons & Koehring dumpsters, tandem and similar dirt moving equipment, up to and including 8 yds.
GROUP 8 - Mississippi wagons, Koehring dumpsters, tandem and similar dirt moving equipment, over 8 yds.

TRUCK DRIVERS - ZONE 3

GROUP 1 - Pick-up drivers, spotters & dumpers of dirt, gravel, asphalt & rock; Truck helpers
GROUP 2 - Stake bodies; flat beds (all sizes)
GROUP 3 - Single axle dumps & water trucks; transit mix, up to & including 3 yds.
GROUP 4 - Tandem axle dump, batch and water trucks over 3 tons, pickups with trailer
GROUP 5 - Mississippi wagons, floats, tractor trailers; rubber tired tractors and wobble wheels
GROUP 6 - Euclids, low-boys, Dempsey dumpsters, Koehring-dumps, five axle trucks, transit mix over three (3) yards, fuel truck
GROUP 7 - Fork lift

DECISION NO. LA75-4141

AREA COVERED BY TRUCK DRIVERS (BUILDING CONSTRUCTION) ZONES

ZONE 1 - Allen, Beauregard, Calcasieu, Cameron, Jefferson Davis & Vernon Parishes
ZONE 2 - Acadia, Iberia, Lafayette, St. Landry, St. Martin, St. Mary & Vermilion Parishes
ZONE 3 - Bienville, Bossier, Caddo, Claiborne, DeSoto, Red River & Webster Parishes

	Basic Hourly Rates	Fringe Benefits Payments			
		H & W	Pensions	Vacation	App. Tr.
TRUCK DRIVERS (HIGHWAY CONSTRUCTION)					
GROUP 1					
ZONE 1	$5.23				
ZONE 2	5.23				
ZONE 3	5.01				
ZONE 4	5.36				
ZONE 5	4.45				
ZONE 6	4.35				
ZONE 7	4.25				
GROUP 2					
ZONE 1	5.34				
ZONE 2	5.34				
ZONE 3	5.09				
ZONE 4	5.47				
ZONE 5	4.56				
ZONE 6	4.46				
ZONE 7	4.36				
GROUP 3					
ZONE 1	5.39				
ZONE 2	5.39				
ZONE 3	5.28				
ZONE 4	5.52				
ZONE 5	4.61				
ZONE 6	4.51				
ZONE 7	4.41				

DECISION NO. LA75-4141

	Basic Hourly Rates	Fringe Benefits Payments			
		H & W	Pensions	Vacation	Apr. Tr.
GROUP 4					
ZONE 1	$5.65				
ZONE 2	5.45				
ZONE 3	5.45				
ZONE 4	5.58				
ZONE 5	4.67				
ZONE 6	4.57				
ZONE 7	4.67				
GROUP 5					
ZONE 1	5.61				
ZONE 2	5.61				
ZONE 3	5.80				
ZONE 4	5.74				
ZONE 5	4.83				
ZONE 6	4.73				
ZONE 7	4.69				

CLASSIFICATION DEFINITIONS

GROUP 1 - One ton and under; Warehouseman, material checker, receiving clerk, spotter and dumper

GROUP 2 - One and one-half (1½) tons to and including two (2) tons (exclusive of dump trucks), truck mechanic helper

GROUP 3 - Single axle dump trucks, single axle water trucks

GROUP 4 - Heavy equipment, tandem axle dump and tandem axle water trucks, winch lift, transit mix, floats, pole trailers, four axle trailers and truck mechanic

GROUP 5 - Special equipment, euclids and five axle moving equipment

AREA COVERED BY TRUCK DRIVERS (HIGHWAY CONSTRUCTION) ZONES

ZONE 1 - Jefferson, Orleans, Plaquemines, St. Bernard & St. Charles Parishes

ZONE 2 - East Baton Rouge Parish

ZONE 3 - Bossier & Caddo Parishes

ZONE 4 - Calcasieu Parish

ZONE 5 - Lafayette, Ouachita & Rapides Parishes

ZONE 6 - Acadia, Ascension, Bienville, Cameron, DeSoto, Iberia, Iberville, Jefferson Davis, Livingston, Red River, Richland, St. James, St. John the Baptist, St. Landry, St. Martin (north of Iberia Parish), St. Tammany, Tangipahoa, Vermilion, Washington, Webster & West Baton Rouge Parishes

ZONE 7 - Allen, Assumption, Avoyelles, Beauregard, Caldwell, Catahoula, Claiborne, Concordia, East Carroll, East Feliciana, Evangeline, Franklin, Grant, Jackson, Lafourche, LaSalle, Lincoln, Madison, Morehouse, Natchitoches, Pointe Coupee, Sabine, St. Helena, St. Martin (south of Iberia Parish), Tensas, Terrebonne, Union, Vernon, West Carroll, West Feliciana & Winn Parishes

WELDERS - receive rate prescribed for craft performing operation to which welding is incidental.

SUPERSEDEAS DECISION

STATE: Missouri

COUNTIES: Franklin, Jefferson, Lincoln, St. Charles, and Warren and St. Louis City and County

DECISION NO.: M075-4142

DATE: Date of Publication

Supersedes Decision No. M075-4075 dated April 4, 1975 in 40 FR 15298

DESCRIPTION OF WORK: Residential construction consisting of single family homes and garden type apartments up to and including four stories.

	Basic Hourly Rates	Fringe Benefits Payments			
		H & W	Pensions	Vacation	App. Tr.
ASBESTOS WORKERS	$10.48	.45	.62		
BRICKLAYERS & STONEMASONS	8.25	.52	.70	.65	.02
CARPENTERS:					
Zone 1 - Franklin, Jefferson, St. Charles Counties and St. Louis City & County	9.86	.45	.60		
Zone 2 - Warren County:					
Contracts $100,000.00 & under	7.35	.30	.30		
Contracts over $100,000.00	9.06	.45	.60		.05
Zone 3 - Lincoln County	9.86	.45	.60		.05
CEMENT MASONS:					
Zone 1 - Franklin, Lincoln & Warren Counties:					
Projects less than $100,000.00	8.90	.90	.85		
Projects $100,000.00 or over	9.60	.90	.85		
Zone 2 - Jefferson, St. Charles Counties and St. Louis City & Co.	9.60	.90	.85		
ELECTRICIANS:					
Zone 1 - Franklin, Jefferson, Lincoln and Warren Counties	7.97	5%	1%+5½%	15½%	1%
Zone 2 - St. Charles County & St. Louis City & County	9.64	5%	1%+5½%	15½%	1%
ELEVATOR CONSTRUCTORS	9.24	.445	.29	3%+a+b	.02
ELEVATOR CONSTRUCTORS' HELPERS	70%JR	.445	.29	3%+a+b	.02
ELEVATOR CONSTRUCTORS' HELPERS (PROB.)	50%JR				

FOOTNOTES: a-Employer contributes 4% of basic hourly rate for over 5 years' service and 2% of basic hourly rate for 6 months to 5 years as vacation Pay Credit; b-Paid Holidays; New Year's Day, Memorial Day, Independence Day, Labor Day, Thanksgiving Day, Christmas Day.

GLAZIERS	9.26	.42	.93	6%+c	.01

FOOTNOTE:c-Paid Holidays; New Year's Day, Washington's Birthday, Memorial Day, Independence Day, Labor Day, Columbus Day, Veterans Day, Thanksgiving Day, Friday After Thanksgiving Day, Christmas Day.

IRONWORKERS	8.975	.55	.70		.05
LABORERS:					
Zone 1 - 3 and 4 stories (St. Louis City and County):					
General laborer	8.675	.40	.90		.03
Wrecking	8.55	.40	.90		.03
Plumber laborers	9.05	.40	.90		.03
Dynamiter or powderman	9.175	.40	.90	.03	

DECISION NO. M075-4142

	Basic Hourly Rates	Fringe Benefits Payments			
		H & W	Pensions	Vacation	App. Tr.
LABORERS CONTD:					
Zone 2 - 2 stories and under (St. Louis City and County)	6.775	.40	.60		
Zone 3 - Lincoln, Warren and St. Charles Counties	8.275	.50	.50		
Zone 4 - Jefferson County:					
Laborers	7.15	.50	.30		
Powderman, Mason tenders, plaster tenders	7.65	.50	.30		
Zone 5 - Franklin County:					
Contracts $250,000.00 or less:					
General laborer	5.75-	.50	.40		
Mason tenders, plumber laborers, plaster tenders	5.95	.50	.40		
Contracts over $250,000.00:					
General laborer	7.25	.50	.40		
Mason tenders, plumber laborers, plaster tenders	7.45	.50	.40		
LATHERS	10.225				.01
MARBLE SETTERS	8.79	.325	.50		
MARBLE SETTERS' HELPERS	8.48				
PAINTERS:					
Zone 1 - Franklin, St. Charles, & Warren Counties:					
Brush, paperhangers, drywall tapers	7.50	.20			
Spray, steel, sandblaster, pot tenders	8.625	.20			
Zone 2 - Jefferson County and St. Louis City and County:					
Brush	8.83	.30	.30	.21	
Spray	10.33	.30	.30	.21	
Zone 3 - Lincoln County					
Brush	4.60				
Spray	5.75				
PIPEFITTERS:					
Zone 1 - Light commericial work and on jobs within the boundaires of the City of St. Louis & St. Louis County	9.65	2.775	.90		
Zone 2 - Other construction and jobs within twenty miles beyond the boundary line of St. Louis	10.03	2.775	.90		
Zone 3 - Other construction and jobs more than twenty miles beyond the boundary line of St. Louis County	10.21	2.775	.90		

DECISION NO. MO75-4142

	Basic Hourly Rates	Fringe Benefits Payments			
		H & W	Pensions	Vacation	App. Tr.
PLASTERERS	9.70	.325	.80		.03
PLUMBERS	9.755	.60	.60	.80	
PLUMBERS (Lincoln County)	10.21	2.775	.90		
POWER EQUIPMENT OPERATORS:					
Zone 1 - St. Louis County:					
Group 1	8.52	.35	.40		
Group 2	7.97	.35	.40		
Group 3	7.52	.35	.40		
Group 4:					
(a)	9.32	.35	.40		
(b)	10.07	.35	.40		
(c)	10.52	.35	.40		
(d)	11.27	.35	.40		
(e)	9.02	.35	.40		
(f)	8.02	.35	.40		
(g)	8.52	.35	.40		

CLASSIFICATION DEFINITIONS

POWER EQUIPMENT OPERATORS (ZONE 1)

Group 1 - Backhoe, cableway, crane, crawler or truck, crane, hydraulic-truck or cruiser mounted-16 tons & over, crane, locomotive, derrick, steam, derrick car & derrick boat, dragline, dredge, gradall, crawler or tire mounted, locomotive, gas steam & other powers, piledriver, land or floating, scoop, skimmer, shovel, power (steam, gas, electric or other powers), switch boat, whirley, air tugger w/air compressor, anchor placing barge, asphalt spreader, athey force feed loader (self propelled), backfilling machine, boat operator-push boat or tow boat (job site), boiler, high pressure breaking in period, boom truck placing or erecting, boring machine footing foundation, bullfloat, cherry picker, combination concrete hoist & mixer such as mixermobile, compressors, two, not more than 20 ft. apart, compressors, not more than five ft. apart, compressor-welder combination, concrete breaker (truck or tractor mounted), concrete pump, such as a pumpcrete machine, concrete spreader, conveyor, large (not self-propelled) hoisting or moving brick and concrete into, or into and on floor level, one or both, crane, hydraulic-rough terrain, self-propelled, crane hydraulic-truck or cruiser mounted-under 16 tons, drilling machines, self-powered, used for earth or rock drilling or boring (wagon drills and any hand drills obtaining power from other sources including concrete breakers, jackhammers and barco equipment-no engineer required), elevating grader, engine man, dredge, excavator or powerbelt machine, finishing machine, self-propelled oscillating screed, forklift, grader, road with power blade, highlift, hoist, concrete and brick (brick cages on concrete skips operating in or on tower, tower-mobile, or similar equipment), hoist stack, hydro-hammer, lad-a-vator, hoisting brick or concrete, loading machine (such as barber-greene), mechanic, on job site, mixer, paving, mixermobile, mucking machine, pipe cleaning machine, pipe wrapping machine, plant asphalt, plant, concrete producing or ready-mix job site, plant, heating-job site, plant mixing-job site, plant, power, generating-job site, pump, self-powered, over 2" (one operator will operate two), pumps, electric submersible, one through three, over 4", quad-track, roller, asphalt, top or subgrade, scoop tractor

DECISION NO. MO75-4142

POWER EQUIPMENT OPERATORS (ZONE 1 CONTD):

Group 1 contd:

drawn, spreader box, sub-grader, tie tamper, tractor-crawler, or wheel type with or without power unit, power take-offs, and attachments regardless of size, trenching machine, tunnel boring machine, vibrating machine, automatic propelled, welding machines (gasoline or diesel) more than one but not over four (regardless of size), well drilling machine.

Group 2 - Air tugger w/plant air, boiler, for power or heating on construction projects, boiler, temporary, compressor, air-one, compressor, air (mounted on truck), concrete saw, self-propelled, conveyor, large (not self-propelled) moving brick and concrete (distributing) on floor level, curb finishing machine, ditch paving machine, elevator (building construction or alteration) endless chain hoist, fireman, form grader, generator, one over 30 KW or any number developing over 30 KW; greaser, hoist, one drum regardless of size (except brick or concrete), lad-a-vator, other hoisting, manlift, mixer, asphalt, over 8 cu. ft. capacity, mixer, if two or more mixers of one bag capacity or less are used by one employer on job, an operator is required, mixer, with outside loader, 2 bag capacity or more, mixer, with side loader, regardless of size, not paver, oiler on dredge, oiler on truck crane, pug mill operator, pump, sump-self-powered, automatic controlled over 2" during use in connection with construction work, sweeper, street, welding machine, one over 400 amp.; winch operating from truck.

Group 3 - Boat operator-outboard motor (job site), conveyor (such as con-vay-it) regardless of how used, oiler, sweeper, floor

Group 4 - (a)Air pressure, oiler engineer, operating under ten pounds. (b)Air pressure, oiler engineer operating over ten pounds. (c)Air pressure engineer operating under ten pounds. (d)Air pressure engineer operating over ten pounds. (e)Crane-pile driving with leads, crane using rock socket tool, dragline-7 cu. yds. & over, shovel, power-7 cu. yds. and over, crane, climbing (such as linden), derrick, diesel, gas, electric hoisting material and erecting steel-150' or more above ground, hoist, three or more drums, scoop, tandem, tractor, tandem crawler. (f)Heater. (g)Mud jack(where mud jack is used in conjunction with an air compressor, operator).

Crane, with boom (including jib) over 100' from pin to pin (add 1c per foot to maximum of 75c) above basic rate for crane.

Work in tunnel or tunnel shaft, .25c above base rate.

	Basic Hourly Rates	Fringe Benefits Payments			
		H & W	Pensions	Vacation	App. Tr.
POWER EQUIPMENT OPERATORS:					
Zone 2 - Franklin, Jefferson, Lincoln, St. Charles and Warren Counties:					
Group 1	8.50	.35	.40		.02
Group 2	8.30	.35	.40		.02
Group 3	8.10	.35	.40		.02
Group 4:					
(a)	7.50	.35	.40		.02
(b)	8.75	.35	.40		.02
(c)	9.25	.35	.40		.02
(d)	9.00	.35	.40		.02

CLASSIFICATION DEFINITIONS

DECISION NO.: MO75-4142

POWER EQUIPMENT OPERATORS (ZONE 2):

Group 1 - Asphalt finishing machine & trench widening spreader, asphalt plant console operator, autograder, automatic slipform paver, backhoe, blade operator-all types, boat operator-tow, boiler-2, central mix concrete plant operator, clamshell operator, concrete mixer paver, crane operator, derrick, or derrick trucks, ditching machine, dozer operator, dragline operator, dredge booster pump, dredge engineman, dredge operator, drill cat with compressor mounted on cat, drilling or boring machine rotary self-propelled, highloader, hoisting engine-2 active drums, lauchhammer wheel, locomotive operator-standard gauge, mechanics and welders, mucking machine, piledriver operator, pitman crane operator, push cat operator, quad trac, scoop operator-all types; shovel operate sidebcom cats, skimmer scoop operator, trenching machine operator, truck crane

Group 2 - A-frame, asphalt hot-mix silo, asphalt plant fireman (drum or boiler), asphalt plant man, asphalt plant mixer operator, asphalt roller operator, backfiller operator, barber greene loader, boat operator (bridges & dams), chip spreader, compressor maintenance operator-2, concrete mixer operator-skip loader, concrete plant operator, concrete pump operator, crusher operator, dredge oiler, elevating grader operator, fork lift, greaser-fleet, hoisting engine-1; locomotive operator-narrow gauge, multiple compactor, pavement breaker, powerbroom-self-propelled, power shield, rooter, side discharge concrete spreader, slip form finishing machine, stumpcutter machine, throttle man, tractor operator (over 50 H.P.), welding machine maintenance operator-2; winch truck.

Group 3 - Boilers-1; chip spreader (front man), churn drill operator, clef plane operator, compressor maintenance operator-1; concrete saw operator (self-propelled), conveyor operator, curb finishing machine, distributor operator, finishing machine operator, fireman-rig, flex plane operator, float operator, form grader operator, generator-maintenance operator, light plant maintenance operator, maintenance operator, oiler driver, pugmill operator, pump maintenance operator (other than dredge), roller operator, other than high type asphalt, screening & washing plant operator, siphons & jets, sub-grading machine operator, spreader box operator, self-propelled (not asphalt); tank car heater operator (combination boiler & booster); tractor operator (50 H.P. or less), Ulmac, Ulric or similar spreaders, vibrating machine operator, not hand, welding machine maintenance operator-1.

Group 4 - (a)Oiler. (b)Clamshells, 3 yds. capacity or over; crane, rigs or piledrivers 100 ft. of boom or over (including jib), draglines, 3 yds. capacity or over, hoisting engine over 2 drums, shovels, 3 yds. capacity or over, (c)Crane, rigs or piledrivers 200 ft. or over. (d)Tandem scoop operator.

Work in tunnel or tunnel shafts (not air shafts or coffer dams) of 25 ft. or more in length or depth 50c per hour above basic rate.

DECISION NO. MO75-4142

	Basic Hourly Rates	Fringe Benefits Payments			
		H & W	Pensions	Vacation	App. Tr.
ROOFERS:					
Composition, slate and tile	$9.25	.32	.30		.03
Kettlemen	7.05	.32	.30		.03
SHEET METAL WORKERS	9.64	5%	7%	8%	.04
SOFT FLOOR LAYERS	8.74	.58	.35	.50	.14
SPRINKLER FITTERS	10.51	.50	.70		.07
TERRAZZO WORKERS	10.30				
TILE SETTERS	8.71	.325	.50		
TILE SETTERS HELPERS	6.98	.325	.40		
TRUCK DRIVERS					
Truck or trailers of a water level capacity of 11.99 cu. yds. or less fork lift trucks, job site ambulances, pick-up trucks, flat bed trucks	6.99	d	e	f&g	
Truck or trailers of a water level capacity of 12.0 cu. yds. up to 22.0 cu. yds. including euclids, speedace & similar equipment of same capacity	7.19	d	e	f&g	
Truck or trailers of a water level of 22.0 cu. yds. & over including euclids, speedace & all floats, flat bed trailers & boom trucks & similar equipment of same capacity	7.29	d	e	f&g	

FOOTNOTES: d-Employer contribution of $12.50 per week; e-Employer contribution of $12.00 per week; F-Paid holidays; New Year's Day, Memorial Day, Independence Day, Labor Day, Veterans Day, Thanksgiving Day, Friday after Thanksgiving Day, Christmas Day; G-Paid vacation of 3 days for 600 hours of service in any one contract year, 4 days paid vacation for 800 hours of service in any one contract year, 5 days paid vacation for 1,000 hours of service in any one contract year.

WELDERS - receive rate prescribed for craft performing operation to which welding in incidental.

SUPERSEDEAS DECISION

STATE: Missouri

COUNTIES: Franklin, Jefferson, Lincoln, St. Charles, Warren & City & County of St. Louis

DECISION NO.: M075-4143

DATE: Date of Publication

Supersedes Decision No.: M075-4072, dated March 28, 1975 in 40 FR 14232

DESCRIPTION OF WORK: Building construction, (excluding single family homes and garden type apartments up to and including 4 stories).

	Basic Hourly Rates	Fringe Benefits Payments			
		H & W	Pensions	Vacation	App. Tr.
ASBESTOS WORKERS:					
Asbestos workers	$10.48	.45	.62		
Swing stage of bosun's chair	10.73	.45	.62		
Asbestos workers requiring spray in application	10.73	.45	.62		
BOILERMAKERS	9.05	.70	1.00		.02
BRICKLAYERS: STONEMASONS	8.25	.52	.70	.65	.02
CARPENTERS; MILLWRIGHTS; PILEDRIVERMEN:					
ZONE 1 - Lincoln County; St. Louis City and County	9.86	.45	.60		.05
CARPENTERS:					
ZONE 2 - Franklin County:					
Contracts $200,000.00 and under	7.70	.45	.60		
Contracts over $200,000.00	9.86	.45	.60		
ZONE 3 - Jefferson County:					
Contracts $25,000.00 and under	7.855	.30	.30		
Contracts over $25,000.00	9.86	.45	.60		
ZONE 4 - St. Charles County:					
Contracts under $100,000.00	7.90	.30	.30		
Contracts $100,000.00 or more	9.86	.45	.60		
ZONE 5 - Warren County:					
Contracts $100,000.00 and under	7.35	.30	.30		
Contracts over $100,00.00	9.86	.45	.60		
CEMENT MASONS:					
ZONE 1 - Jefferson, St. Charles Counties, St. Louis City & County	9.60	.90	.85		
ZONE 2 - Franklin, Lincoln & Warren Counties:					
Project less than $100,000.00	8.90	.90	.85		
Project $100,000.00 and over	9.60	.90	.85		
ELECTRICIANS	9.64	5%	1%+3%%	15%%	1%
ELEVATOR CONSTRUCTORS	9.24	.445	.29	3%+a+b	.02
ELEVATOR CONSTRUCTORS HELPERS	70%JR	.445	.29	3%+a+b	.02
ELEVATOR CONSTRUCTORS HELPERS (PROB)	50%JR				
GLAZIERS	9.26	.42	.93	8%+c	.01

FOOTNOTES:

a.-Employer contributes 4% of basic hourly rate for over 5 years' service and 2% of basic hourly rate for 6 months to 5 years as vacation Pay Credit.

b.-Paid Holidays: New Year's Day; Memorial Day; Independence Day; Labor Day; Thanksgiving Day; Friday After Thanksgiving Day; Christmas Day.

FOOTNOTE: c-Paid Holidays; New Year's Day; Washington's Birthday; Memorial Day; Independence Day; Labor Day; Columbus Day; Veterans Day; Thanksgiving Day; Friday After Thanksgiving Day; Christmas Day; Employees Birthday.

DECISION NO. M075-4143

	Basic Hourly Rates	Fringe Benefits Payments			
		H & W	Pensions	Vacation	App. Tr.
IRONWORKERS	8.975	.55	.70		.05
LABORERS:					
ZONE 1 - City & County of St. Louis					
General laborer	8.675	.40	.90		.03
Wrecking	8.55	.40	.90		.03
Plumber laborer	9.05	.40	.90		.03
Dynamiter or powderman	9.175	.40	.90		.03
ZONE 2 - Franklin County:					
Contracts $250,000.00 or less:					
General laborer	5.75	.50	.40		
Mason tenders, plumber laborer, plaster tender	5.95	.50	.40		
Contracts over $250,000.00:					
General laborer	7.25	.50	.40		
Mason tenders, plumber laborers, plaster tenders	7.45	.50	.40		
ZONE 3 - Jefferson County:					
Laborers	7.15	.50	.30		
Powderman, mason tenders, plaster tender	7.65	.50	.30		
ZONE 4 - St. Charles County:					
General laborer	8.825	.50	.50		
Dynamiter or powdermen	9.325	.50	.50		
Plumbers laborers	9.30	.50	.50		
ZONE 5 - Lincoln and Warren Counties:					
General laborer	8.325	.50	.50		
Dynamiter or powderman	8.825	.50	.50		
Plumber laborers	8.80	.50	.50		
LATHERS	10.225				.01
MARBLE SETTERS	8.79	.325	.50		
MARBEL SETTERS HELPER	8.48				
PAINTERS:					
ZONE 1 - Lincoln County:					
Brush	6.55				
Spray	6.95				
ZONE 2 - Franklin, Jefferson, St. Charles, Warren Counties, and City & County of St. Louis					
Brush	8.83	.30	.30	.21	
Spray	10.33	.30	.30	.21	

DECISION NO. M075-4143

	Basic Hourly Rates	Fringe Benefits Payments			
		H & W	Pensions	Vacation	Apr. Tr.
PIPEFITTERS:					
ZONE 1 - Light commerical work and on jobs within the boundaries of the City of St. Louis & St. Louis County	$9.63	2.775	.90		
ZONE 2 - Other construction & jobs within twenty miles beyond the boundary line of St. Louis County	10.03	2.775	.90		
ZONE 3 - Other construction & jobs more than twenty miles beyond the boundary line of St. Louis County	10.21	2.775	.90		
PLASTERERS	9.70	.325	.80		.03
PLUMBERS	9.755	.60	.60	.80	
PLUMBERS (Lincoln County)	10.21	2.775	.90		
POWER EQUIPMENT OPERATORS:					
ZONE 1 - St. Louis County:					
Group 1	8.52	.35	.40		
Group 2	7.97	.35	.40		
Group 3	7.52	.35	.40		
Group 4:					
(a)	9.32	.35	.40		
(b)	10.07	.35	.40		
(c)	10.52	.35	.40		
(d)	11.27	.35	.40		
(e)	9.02	.35	.40		
(f)	8.02	.35	.40		
(g)	8.52	.35	.40		

CLASSIFICATION DEFINITIONS

POWER EQUIPMENT OPERATORS (ZONE 1)

Group 1 - Backhoe, cableway, crane, crawler or truck, crane, hydraulic-truck or cruiser mounted-16 tons & over, crane, locomotive, derrick, steam, derrick car & derrick boat, dragline, dredge, gradall, crawler or tire mounted, locomotive, gas steam & other powers, piledriver, land or floating, scoop, skinner, shovel, power (steam, gas, electric or other powers), switch boat, whirley, air tugger w/air compressor, anchor placing barge, asphalt spreader, athey force feed loader (self propelled), backfilling machine, boat operator-push boat or tow boat (job site), boiler, high pressure breaking in period, boom truck placing or erecting, boring machine footing foundation, bullfloat, cherry picker, combination concrete hoist & mixer such as mixermobile, compressors, two, not more than 20 ft. apart, compressors, not more than five ft. apart, compressor-welder combination, concrete breaker (truck or tractor mounted), concrete pump, such as a pumpcrete machine, concrete spreader, conveyor, large (not self-propelled) hoisting or moving brick and concrete into, or into and on floor level, one or both, crane, hydraulic-rough terrain, self-propelled, crane hydraulic-truck or cruiser mounted-under

POWER EQUIPMENT OPERATORS (ZONE 1)

Group 1 CONTD:

16 tons, drilling machines, self-powered, used for earth or rock drilling or boring (wagon drills and any hand drills obtaining power from other sources including concrete breakers, jackhammers and barco equipment-no engineer required), elevating grader, engine man, dredge, excavator or powerbelt machine, finishing machine, self-propelled oscillating screed, forklift, grader, road with power blade, highlift, hoist, concrete and brick (brick cages on concrete skips operating in or on tower, tower-mobile, or similar equipment), hoist stack, hydro-hammer, lad-a-vator, hoisting brick or concrete, loading machine (such as barber-greene), mechanic, on job site, mixer, paving, mixermobile, mucking machine, pipe cleaning machine, pipe wrapping machine, plant asphalt, plant, concrete producing or ready-mix job site, plant, heating-job site, plant mixing-job site, plant, power, generating-job site, pump, self-powered, over 2" (one operator will operate two), pumps, electric submersible, one through three, over 4", quad-track, roller, asphalt, top or subgrade, scoop tractor drawn, spreader box, sub-grader, tie tamper, tractor-crawler, or wheel type with or without power unit, power take-offs, and attachments regardless of size, trenching machine, tunnel boring machine, vibrating machine, automatic propelled, welding machines (gasoline or diesel) more than one but not over four (regardless of size), well drilling machine.

Group 2 - Air tugger w/plant air, boiler, for power or heating on construction projects, boiler, temporary, compressor, air-one, compressor, air (mounted on truck), concrete saw, self-propelled, conveyor, large (not self-propelled) moving brick and concrete (distributing) on floor level, curb finishing machine, ditch paving machine, elevator (building construction or alteration) endless chain hoist, fireman, form grader, generator, one over 30 KW or any number developing over 30 KW; greaser, hoist, one drum regardless of size (except brick or concrete), lad-a-vator, other hoisting, manlift, mixer, asphalt, over 8 cu. ft. capacity, mixer, if two or more mixers of one bag capacity or less are used by one employer on job, an operator is required, mixer, with outside loader, 2 bag capacity or more, mixer, with side loader, regardless of size, not paver, oiler on dredge, oiler on truck crane, pug mill operator, pump, sump-self-powered, automatic controlled over 2" during use in connection with construction work, sweeper, street, welding machine, one over 400 amp.; winch operating from truck.

Group 3 - Boat operator-outboard motor (job site), conveyor (such as con-vay-it) regardless of how used, oiler, sweeper, floor

Group 4 - (a)Air pressure, oiler engineer, operating under ten pounds. (b)Air pressure, oiler engineer operating over ten pounds. (c)Air pressure engineer operating under ten pounds. (d)Air pressure engineer operating over ten pounds. (e)Crane-pile driving with leads, crane using rock socket tool, dragline-7 cu. yds. & over, shovel, power-7 cu. yds. and over, crane, climbing (such as linden), derrick, diesel, gas, electric hoisting material and erecting steel-150' or more above ground, hoist, three or more drums, scoop, tandem, tractor, tandem crawler. (f)Heater. (g)Mud jack(where mud jack is used in conjunction with an air compressor, operator).

Crane, with boom (including jib) over 100' from pin to pin (add 1c per foot to maximum of 75c) above basic rate for crane.

Work in tunnel or tunnel shaft, .25c above base rate.

DECISION NO. M075-4143

POWER EQUIPMENT OPERATORS:	Basic Hourly Rates	Fringe Benefits Payments			
		H & W	Pensions	Vacation	App. Tr.
ZONE 2 - Franklin, Jefferson Lincoln, St. Charles & Warren Counties:					
Group 1	$8.50	.35	.40		.02
Group 2	8.30	.35	.40		.02
Group 3	8.10	.35	.40		.02
Group 4:					
(a)	7.50	.35	.40		.02
(b)	8.75	.35	.40		.02
(c)	9.25	.35	.40		.02
(d)	9.00	.35	.40		.02

CLASSIFICATION DEFINITIONS

POWER EQUIPMENT OPERATORS (ZONE 2):

Group 1 - Asphalt finishing machine & trench widening spreader, asphalt plant console operator, autograder, automatic slipform paver, backhoe, blade operator-all types, boat operator-tow, boiler-2, central mix concrete plant operator, clamshell operator, concrete mixer paver, crane operator, derrick, or derrick trucks, ditching machine, dozer operator, dragline operator, dredge booster pump, dredge engineman, dredge operator, drill cat with compressor mounted on cat, drilling or boring machine rotary self-propelled, highloader, hoisting engine-2 active drums, launchhammer wheel, locomotive operator-standard gauge, mechanics and welders, mucking machine, piledriver operator, pitman crane operator, push cat operator, quad trac, scoop operator-all types; shovel operator sideboom cats, skimmer scoop operator, trenching machine operathr, truck crane

Group 2 - A-frame, asphalt hot-mix silo, asphalt plant fireman (drum or boiler), asphalt plant man, asphalt plant mixer operator, asphalt roller operator, back-filler operator, barber greene loader, boat operator (bridges & dams), chip spreader, compressor maintenance operator-2, concrete mixer operator-skip loader, concrete plant operator, concrete pump operator, crusher operator, dredge oiler, elevating grader operator, fork lift, greaser-fleet, hoisting engine-1; locomotive operator-narrow gauge, multiple compactor, pavement breaker, powerbroom-self-propelled, power shield, rooter, side discharge concrete spreader, slip form finishing machine, stumpcutter machine, throttle man, tractor operater (over 50 H.P.), welding machine maintenance operator-2; winch truck.

Group 3 - Boilers-1; chip spreader (front man), churn drill operator, clef plane operator, compressor maintenance operator-1; concrete saw operator (self-propelled), conveyor operator, curb finishing machine, distributor operator, finishing machine operator, firemen-rig, flex plane operator, float operator, form grader operator, generator-maintenance operator, light plant maintenance operator, maintenance operator, oiler driver, pugmill operator, pump maintenance operator (other than dredge), roller operator, other than high type asphalt, screening & washing plant operator, siphons & jets, sub-grading machine operator, spreader box operator, self-propelled (not asphalt); tank car heater operator (combination boiler & booster), tractor operator (50 H.P. or less), Wimoc, Ulric or similar spreaders, vibrating machine operator, not hand, welding machine maintenance operator-1.

DECISION NO. M075-4143

POWER EQUIPMENT OPERATORS (ZONE 2 CONTD:)

Group 4 - (a)Oiler. (b)Clamshells, 3 yds. capacity or over; crane, rigs or piledrivers 100 ft. of boom or over (including jib), draglines, 3 yds. capacity or over, hoisting engine over 2 drums, shovels, 3 yds. capacity or over, (c)Crane, rigs or piledrivers 200 ft. or over. (d)Tandem scoop operator.

Work in tunnel or tunnel shafts (not air shafts or coffer dams) of 25 ft. or more in length or depth 50c per hour above basic rate.

	Basic Hourly Rates	Fringe Benefits Payments			
		H & W	Pensions	Vacation	App. Tr.
ROOFERS:					
Composition; slate and tile	9.25	.32	.30		.03
Kettlemen	7.05	.32	.30		.03
SHEET METAL WORKERS	9.64	5%	7%	8%	.04
SOFT FLOOR LAYERS	8.14	.58	.35	.50	.14
SPRINKLER FITTERS	10.51	.50	.70		.07
STONE DERRICKMAN (Jefferson, St. Charles & St. Louis Counties)	7.35	.50	.65		
TERRAZZO WORKERS	10.30				
TILE SETTERS	8.71	.325	.50		
TILE SETTERS HELPERS	6.98	.325	.40		
TRUCK DRIVERS:					
Truck or trailers of a water level capacity of 11.99 cu. yds. or less, fork lift trucks, job site ambulances, pick-up trucks, flat bed trucks	6.99	d	e	f&g	
Truck or trailers of a water level capacity of 12.0 cu. yds. up to 22.0 cu. yds. including euclids, speedace & similar equipment of same capacity	7.19	d	e	f&g	
Truck or trailers of a water level capacity of 22.0 cu. yds. & over including euclids, speedace & all floats, flat bed trailers & boom trucks& similar equipment of same capacity	7.29	d	e	f&g	

FOOTNOTES: d-Employer contribution of $12.50 per week, e-Employer contribution of $12.00 per week; f-Paid Holidays: New Year's Day, Memorial Day, Independence Day Labor Day, Veterans Day, Thanksgiving Day, Friday After Thanksgiving Day, Christmas Day; g-Paid vacation of 3 days for 600 hours of service in any one contract year, 4 days paid vacation for 800 hours of service in any one contract year, 5 days paid vacation for 1,000 hours of service in any one contract year.

WELDERS-receive rate prescribed for craft performing operation to which welding is incidental.

SUPERSEDEAS DECISION

STATE: Kansas & Missouri

COUNTIES: Cass, Clay, Jackson, Platte, & Ray Counties, Missouri; Johnson & Wyandotte Counties, Kansas

DECISION NO: MO75-4144

DATE: Date of Publication

Supersedes Decision No. MO75-4059, dated February 28, 1975 in 40 FR 8740.

DESCRIPTION OF WORK: Building Construction, (excluding single family homes and garden type apartments up to and including 4 stories) and heavy and highway construction in Johnson and Wyandotte Counties, Kansas only.

	Basic Hourly Rates	Fringe Benefits Payments			
		H & W	Pensions	Vacation	App. Tr.
ASBESTOS WORKERS	$10.02	.40	.70		.02
BOILERMAKERS	8.90	.70	1.00		.02
BRICKLAYERS and STONEMASONS	9.225	.35	.35	1.00	
CARPENTERS, MILLWRIGHTS and PILEDRIVERMEN	9.28	.33	.30	.25	.05
CEMENT MASONS (Building Construction):					
Cement Masons	9.725	.40	.50	.25	
Composition	9.475	.40	.50	.25	
CEMENT MASONS (Heavy and Highway Construction):					
Zone 1 - Johnson and Wyandotte Counties, Kansas	9.155	.40	.50	.75	
ELECTRICIANS:					
Zone 1 - Western half of Clay and Jackson Counties, Missouri not including Blue Springs; Northern half of Platte County, Missouri; Northwestern portion of Cass County, Missouri not including Pleasant Hill:					
Electricians	9.57	.23	1%+.27	.80	.06
Zone 2 - Remainder of Clay, Jackson, Platte and Cass Counties, Missouri:					
Electricians (contracts over $5,000)	9.57	.23	1%+.27	.80	.06
Electricians (contracts $5,000 and under)	9.02	.23	1%+.27	.80	.06
Zone 3 - Ray County, Missouri:					
Electricians (contracts over $5,000)	9.57	.23	1%+.27	.80	.06
Electricians (contracts $5,000 and under)	8.41	.23	1%+.27	.80	.06
Zone 4 - Johnson and Wyandotte Counties, Kansas	9.57	.23	1%+.27	.80	.06
ELEVATOR CONSTRUCTORS	9.83	.445	.29	3%+4%	.02
ELEVATOR CONSTRUCTORS' HELPERS	70%JR	.445	.29	3%+4%	.02
ELEVATOR CONSTRUCTORS' HELPERS (PROB.)	50%JR				

FOOTNOTES: a-Paid Holidays: New Year's Day; Memorial Day; Independence Day; Labor Day; Thanksgiving Day; Christmas Day. b-Employer contributes 4% of basic hourly rate for over 5 years' service, and 2% of basic hourly rate for 6 months to 5 years as Vacation Pay Credit.

DECISION NO. MO75-4144

	Basic Hourly Rates	Fringe Benefits Payments			
		H & W	Pensions	Vacation	App. Tr.
GLAZIERS	$9.20	.40	.60		.03
IRONWORKERS	8.90	.60	.80	1.00	.05
LABORERS:					
Building Construction					
Zone 1 - Cass, Clay, Jackson, and Platte Counties, Missouri; Johnson and Wyandotte Counties, Kansas					
GROUP I	7.60	.45	.40	.50	.10
GROUP II	7.755	.45	.40	.50	.10
GROUP III	7.755	.45	.40	.50	.10
GROUP IV	7.89	.45	.40	.50	.10
GROUP V	7.99	.45	.40	.50	.10

CLASSIFICATION DEFITIONS

LABORERS:

GROUP I - General labor; Wire mesh handlers or setters; Carpenter tender; Track men; Flagmen; Signalmen; Salamander tenders; Window cleaners; Floor cleaners; Landscape men; Sod layers; Wrecker (for alterations or entire projects)

GROUP II - Plumber laborers (conduit pipe, sewer work, drain tile and duck lines, digging and back filling), Power tool operators; Pier hole diggers (over 10 ft.); Vibrator, jackhammer, and chipping hammer operators; Chain saw operators; Concrete saw operators; Brush feeders on Pulverizers; Reinforcing steel handlers; Air tamp operators; Ditch Witch operators; Swinging scaffolds

GROUP III - Cutting torch or burner men; Georgia buggies (self-propelled); Fork lift; Hoseman; Insulation man

GROUP IV - Fork lift (masonry); Brick tender; Plasterer tender; Stonemasons tender (includes all hod carriers classifications previously shown as mortar men and scaffolding)

GROUP V - Barco, Jackson or similar tamp operators; Asphalt rakers; Powder men; Mastic hot kettle men; Sandblasting and gunnite nozzlemen; Wagon and Churn drill operators

DECISION NO. [illegible]-4144

	Basic Hourly Rates	Fringe Benefits Payments			
		H & W	Pensions	Vacation	App. Tr.
LABORERS (Cont'd):					
Building Construction					
Zone 2 - Ray County, Missouri					
GROUP I	$7.30	.45	.40	.50	.10
GROUP II	7.40	.45	.40	.50	.10
GROUP III	7.475	.45	.40	.50	.10
GROUP IV	7.55	.45	.40	.50	.10
GROUP V	7.65	.45	.40	.50	.10

CLASSIFICATION DEFINITIONS

LABORERS

GROUP I - General labor; Wire mesh handlers or setters; Carpenter tender; Track men; Flagmen; Signalmen; Salamander tenders; Window cleaners; Floor cleaners; Landscape men; Sod layers; Wrecker (for alterations or entire projects)

GROUP II - Plumber laborers (conduit pipe, sewer work, drain tile and duck lines, digging and backfilling), power tool operators; Pier hole diggers (over 10 ft.); Vibrator, jackhammer, and chipping hammer operators; Chain saw operators; Concrete saw operators; Brush feeders on pulverizers; Reinforcing steel handlers; Air tamp operators; Ditch witch operators; Swinging scaffolds

GROUP III - Cutting torch or burner men; Georgia buggies (self-propelled); Fork lift; Hoseman; Insulation man

GROUP IV - Fork lift (masonry); Brick tender; Plasterer tender; Stonemasons tender (includes all hod carriers classifications previously shown as mortar men and scaffolding)

GROUP V - Barco, Jackson or similar tamp operators; Asphalt rakers; Powder men; Mastic hot kettle men; Sandblasting and gunnite nozzlemen; Wagon and churn drill operators

DECISION NO. [illegible]-4144

	Basic Hourly Rates	Fringe Benefits Payments			
		H & W	Pensions	Vacation	App. Tr.
LABORERS: (Cont'd)					
Site preparation and Grading, Heavy and Highway Construction					
Zone 3 - Johnson and Wyandotte Counties, Kansas					
GROUP I	$7.80	.50	.50	.70	.10
GROUP II	7.95	.50	.50	.70	.10
GROUP III	8.15	.50	.50	.70	.10
GROUP IV	8.30	.50	.50	.70	.10
GROUP V	8.50	.50	.50	.70	.10

CLASSIFICATION DEFINITIONS

LABORERS

GROUP I - Carpenter tenders; Salamander tenders; Dump man and ticket takers on stock piles; Flagmen; Loading trucks under bins, hoppers and conveyors; Track men and all other general laborers

GROUP II - Air tool operators; Cement handler (bulk or sack); Chain or concrete saw; Deck hands; Dump man on earth fill; Grade checkers on cuts and fills; Georgie buggies man; Material batch hopper man; Scale man; Material mixer man (except on manholes, coffer dams, abutments and pier hole men working below ground); Riprap pavers rock, block or brick; Signalman; Scaffolds over 10 ft. not self-supported from ground up; Skipman on concrete paving; Vibrator man; Wire mesh setters on concrete paving; All work in connection with sewer, water, gas, gasoline, oil, drainage pipe, conduit pipe, tile and duct lines and all other pipe lines; Power tool operator; All work in connection with hydraulic or general dredging operations; Form setter helpers; Puddlers (paving only)

GROUP III - Crusher feeder; Men handling creosote ties or creosote materials; men working with and handling epoxy material or materials (where special protection is required); Head pipe layer on sewer work; Topper of standing trees; Batter board man on pipe and ditch work; Feeder man on wood pulverizers; Board and willow mat weavers and cable tiers on river work; All laborers working on underground tunnels where compressed air is not used.

GROUP IV - Spreader or screed man on asphalt machine; Asphalt raker; Laser beam man; Barco tamper; Jackson or any other similar tamp; Wagon driller; Churn drills; Air track drills and all other similar drills; Form setters; Cutting torch man; Liners and stringline men on concrete paving, curbs, gutters and etc.; Hot mastic kettleman; Hot tar applicator; Hand blade operators; Manhole builders helpers and mortar men on brick or block manholes; Sandblasting and gunnite nozzle men; Rubbing concrete; Air tool operator in tunnels

GROUP V - Manhole builder (brick or block); Dynamite and powder men

DECISION NO. M075-4144

	Basic Hourly Rates	Fringe Benefits Payments			
		H & W	Pensions	Vacation	App. Tr.
LATHERS	$9.10	.50			
LINE CONSTRUCTION:					
Zone 1 - Cass, Clay, Jackson, Platte, and Ray Counties, Missouri; Wyandotte and remainder of Johnson Counties, Kansas					
Lineman	9.60	.36	1%+.15		1/2%
Heavy equipment operator	8.93	.38	1%+.15		1/2%
Groundman	6.22	.35	1%+.15		1/2%
Groundman (1st year)	5.42	.38	1%+.15		1/2%
Groundman Powderman	6.66	.38	1%+.15		1/2%
Zone 2 - Western 3/4 of Johnson County, Kansas					
Lineman	8.62	.35	1%		1/2%
Cable Splicers	9.05	.35	1%		1/2%
Groundman, over 1 year	5.39	.35	1%		1/2%
Groundman, 1st year	4.11	.35	1%		1/2%
Powderman	7.16	.35	1%		1/2%
Line truck and equipment operators:					
1st year	5.52	.35	1%		1/2%
2nd year	6.59	.35	1%		1/2%
Over 2 years' experience	7.14	.35	1%		1/2%
MARBLE AND TILE SETTERS	10.26	3.65%	3.25%		
MARBLE AND TILE SETTERS' HELPERS	8.48				
PAINTERS:					
Brush and Tapers	9.34	.30	.35		.06
Spray	10.34	.30	.35		.06
PLASTERERS	10.25	.30			
PIPEFITTERS	9.37	.47	.90		.06
PLUMBERS	9.64	.50	.60		.06
POWER EQUIPMENT OPERATORS:					
Building Construction					
GROUP I	9.85	.50	.75	.75	.10
GROUP II	9.60	.50	.75	.75	.10
GROUP III	8.35	.50	.75	.75	.10
GROUP IV	8.85	.50	.75	.75	.10
GROUP V	8.85	.50	.75	.75	.10
GROUP VI	9.10	.50	.75	.75	.10
GROUP VII	10.10	.50	.75	.75	.10
GROUP VIII	10.35	.50	.75	.75	.10
GROUP IX	9.85	.50	.75	.75	.10
GROUP X	10.85	.50	.75	.75	.10
GROUP XI	10.35	.50	.75	.75	.10

DECISION NO. M075-4144

	Basic Hourly Rates	Fringe Benefits Payments			
		H & W	Pensions	Vacation	App. Tr.
POWER EQUIPMENT OPERATORS: (Cont'd)					
Building Construction					
GROUP XII:					
(a)	$9.60	.50	.75	.75	.10
(b)	9.35	.50	.75	.75	.10
(c)	9.35	.50	.75	.75	.10
(d)	8.60	.50	.75	.75	.10

CLASSIFICATION DEFINITIONS

POWER EQUIPMENT OPERATORS

GROUP I - Asphalt paver and spreader; Asphalt plant mixer operator; Asphalt plant operator; Back fillers; Backhoe, all types; Barber-Greene loader (similar type); Blade-power, all types; Boats-power; Boilers (2); Boring machines (all types); Cableways; Cherry Pickers (all types); Chip spreader; Clamshells; Combination concrete hoist and mixer such as mixermobile (with tower, 50c per hour additional); Compressors (2) 150 ft. or over not more than 20' apart; Compressors tandem (any sizes); Compressors single, truck mounted; Concrete ready-mixed plant, portable (job site); Concrete mixer paver; Crane-overhead; Crusher, rock; Derricks and derrick cars (power operated); Ditching machines; Dozers; Draglines; Dredges - any type power; Grade-all - similar type; Hoist, endless chain-power operated with power travel; Loaders - all types; Locomotives all types; Mechanic and welder; Mucking machine; Orange peels; Pile drivers - all types; Pumps - material all types; Push cats; Scoops all types; Self-propelled rotary drill; Shovel, power; Side boom; Skimmer scoop; Testhole machine; Throttle man

GROUP II - A-Frame trucks; Boilers (1); Brooms - power operated (all types); Chip spreader (front man); Clef plane operator; Compressors (1) 150' or over; Concrete saws, self-propelled); Conveyor operator; Crab - power operated; Curb finishing machine; Firemen on rigs; Flex plane; Floating machine; Form grader; Fork lift - all types and sizes (except masonry); Greaser; Hoist; Hoist, endless chain - power operated; Hopper - power operated; Hydra hammer (all types); Lad-a-vator - similar type; Mixers with side loaders); Pumps (with well points); Pump; Rollers - all types; Siphons, jets, and jennies; Sub-grader; Tractors over 50 h.p.

GROUP III - Oiler

GROUP IV - Fork lift-masonry

GROUP V - Oiler driver all types

GROUP VI - Tractors (except when hauling material) less than 50 h.p.

GROUP VII - Clamshells, 80 ft. of boom or over (including jib); Crane or rigs, 80 ft. of boom or over (including jib); Draglines, 80 ft. of boom or over (including jib); Piledrivers, 80 ft. of boom or over (including jib)

POWER EQUIPMENT OPERATORS (Cont'd)
Building Construction

CLASSIFICATION DEFINITIONS (Cont'd)

GROUP VIII - Crane or rigs, over 200 ft. of boom

GROUP IX - Hoists each additional drum over 1 drum

GROUP X - Master Mechanic

GROUP XI - Crane - tower or climbing

GROUP XII - Ready Mixed Concrete Plants:
(a) Crane Operator
(b) Loader Operator
(c) Plant Man
(d) Conveyor Operator

POWER EQUIPMENT OPERATORS (Cont'd)	Basic Hourly Rates	Fringe Benefits Payments			
		H & W	Pensions	Vacation	App. Tr.
Site Preparation and Grading, Heavy and Highway Construction					
Zone 1 - Johnson and Wyandotte Counties, Kansas					
GROUP I	$9.85	.50	.75	.75	.10
GROUP II	9.60	.50	.75	.75	.10
GROUP III	9.35	.50	.75	.75	.10
GROUP IV	8.35	.50	.75	.75	.10
GROUP V	8.85	.50	.75	.75	.10
GROUP VI	10.10	.50	.75	.75	.10
GROUP VII	10.35	.50	.75	.75	.10
GROUP VIII	9.85	.50	.75	.75	.10

CLASSIFICATION DEFINITIONS
POWER EQUIPMENT OPERATORS
GROUP I - Asphalt paver and spreader; Asphalt plant console operator; Auto grader; Backhoe; Blade operator, all types; Boilers - 2; Booster pump on dredge; Boring machine (truck or crane mounted); Bulldozer operator; Clamshell operator; Compressor maintenance operator - 2; Concrete plant operator, central mix; Concrete mixer paver; Crane operator; Derrick or derrick trucks; Ditching machine; Dragline operator; Dredge engineman; Dredge operator; Drillcat with compressor mounted on tat; Drilling or boring machine, rotary, self-propelled; High loader - fork lift; Hoisting engine - 2 active drums; Locomotive operator, standard gauge; Mechanics and welders, field or shop; Maintenance operator; Mucking machine; Pile driver operator; Pitman crane operator; Pump - 2; Quad-trac; Scoop operator - all types; Scoops in tandem; Self-propelled rotary drill (leroy or equal - not air trac); Shovel operator; Side discharge spreader; Sideboom cats; Skimmer scoop operator; Slip - form paver (CMI, REX, or equal); Throttle man; Truck crane; Welding machine maintenance operator -2

POWER EQUIPMENT OPERATORS (Cont'd)
Site Preparation and Grading, Heavy and Highway Construction

CLASSIFICATION DEFINITIONS (Cont'd)

GROUP II - A-Frame truck; Asphalt hot mix silo; Asphalt plant fireman, drum or boiler; Asphalt plant mixer operator; Asphalt plant man; Asphalt roller operator; Backfiller operator; Chip spreader; Concrete batch plant, dry-power operated; Concrete mixer operator, skip loader; Concrete pump operator; Crusher operator; Elevating grader operator; Greaser; Hoisting engine - 1 drum; Latourneau rooter; Multiple compactor; Pavement breaker, self-propelled, of the hydra-hammer or similar type; Power shield; Pug mill operator; Stump cutting machine; Towboat operator; Tractor operator over 50 h.p.

GROUP III - Boilers - 1; Chip spreader (front man); Churn drill operator; Compressor maintenance operator - 1; Concrete saws, self-propelled; Conveyor operator; Distributor operator; Finishing machine operator; Fireman, rig; Float operator; Form grader operator; Pump; Pump maintenance operator, other than dredge; Roller operator, other than high type asphalt; Screening and washing plant operator; Self-propelled street broom or sweeper; Siphons and jets; Sub-grading machine operator; Tank car heater operator - combination boiler and booster; Tractor, 50 h.p. or less, without attachments; Vibrating machine operator, not hand; Welding machine maintenance operator -1

GROUP IV - Mechanic's helpers; Oiler

GROUP V - Oiler driver, all types

GROUP VI - Clamshells, 3 yds. capacity or over; Crane or rigs, 80 ft. of boom or over (including jib); Draglines, 3 yds. capacity or over; Piledrivers, 80 ft. of boom or over (including jib); Shovels, 3 yds. capacity or over

GROUP VII - Cranes or rigs, over 200 ft. of boom (including jib)

GROUP VIII - Hoists (each additional drum over 1 drum)

Men working in tunnels or shafts (not air shafts or coffer dams) of twenty-five (25) ft. or more in length or depth will be paid fifty cents (50c) per hour above the regular classification.

DECISION NO. M075-4144

	Basic Hourly Rates	Fringe Benefits Payments			
		H & W	Pensions	Vacation	App. Tr.
ROOFERS:					
Roofers	$9.30	.30	.60		.04
Helpers:					
1st 6 months	5.58	.30	.60		.04
2nd 6 months	6.05	.30	.60		.04
3rd 6 months	6.51	.30	.60		.04
4th 6 months	6.98	.30	.60		.04
5th 6 months	7.44	.30	.60		.04
6th 6 months	7.91	.30	.60		.04
7th 6 months	8.37	.30	.60		.04
SHEET METAL WORKERS	10.705	.35	.50		.02
SOFT FLOOR LAYERS	7.95	.40	.65	10%	.05
SPRINKLER FITTERS	9.54	.50	.70		.06
TERRAZZO WORKERS	9.37	3.65%	3.25%		
TRUCK DRIVERS:					
Building Construction:					
GROUP I	8.275	.50	.75		
GROUP II	8.325	.50	.75		
GROUP III	8.40	.50	.75		
GROUP IV	8.525	.50	.75		
GROUP V	8.425	.50	.75		
GROUP VI	8.625	.50	.75		
GROUP VII	8.475	.50	.75		
GROUP VIII	8.375	.50	.75		

CLASSIFICATION DEFINITIONS

TRUCK DRIVERS

GROUP I - Warehousemen and stock man

GROUP II - Flat beds; Pick-ups; Dump trucks, under 10 yds.

GROUP III - Dump trucks, 10 yds. and over; Steel trucks; Semi truck drivers

GROUP IV - Straddle trucks; Wheel tractors (when used for towing); Hydro lift trucks; Hydraulically operated aerial lifts; Heavy hauling, A-frame winch and fork lifts; Heavy excavating (dumpter, euclid, etc.); double bottom units (20 tons capacity and over)

GROUP V - Distributor truck drivers and operators; Oilers, greasers and Mechanics' helpers

GROUP VI - Mechanics

GROUP VII - Transit mix, 5 yds. and over

GROUP VIII - Transit mix, under 5 yds.

DECISION NO. M075-4144

	Basic Hourly Rates	Fringe Benefits Payments			
		H & W	Pensions	Vacation	App. Tr.
TRUCK DRIVERS:					
Site Preparation and Grading, Heavy and Highway Construction					
Zone 1 - Johnson and Wyandotte Counties, Kansas					
GROUP I	$8.14	.50	.75	.75	
GROUP II	8.34	.50	.75	.75	
GROUP III	8.85	.50	.75	.75	
GROUP IV	9.00	.50	.75	.75	
GROUP V	8.115	.50	.75	.75	

CLASSIFICATION DEFINITIONS

TRUCK DRIVERS

GROUP I - One team; Station wagons; Pickup trucks; Material trucks, single axle; Tank wagon drivers, single axle

GROUP II - Material trucks, tandem; Two teams; Semi-trailers; Winch trucks - fork trucks; Distributor drivers and operators; Agitator and transit mix; Tank wagon drivers, single axle; Tank wagon drivers tandem or semi-trailers; Insley wagons; Dump trucks, excavating, 5 cu. yds. and over; Dumpsters; Half-tracks; Speedace; Euclids and other similar excavating equipment

GROUP III - A-Frame, lowboy, and boom truck driver

GROUP IV - Mechanics and welders

GROUP V - Mechanics' helpers, oilers and greasers

WELDERS - receive rate prescribed for craft performing operation to which welding is incidental.

SUPERSEDEAS DECISION

STATE: Missouri & Kansas

COUNTIES: Cass, Clay, Jackson, Platte, & Ray Missouri; Johnson & Wyandotte, Kansas

DECISION NO.: MO75-4145

DATE: Date of Publication

Supersedes Decision No. MO75-4071, dated March 28, 1975, in 40 FR 14226.

DESCRIPTION OF WORK: Residential construction consisting of single family homes and garden type apartments up to and including 4 stories.

	Basic Hourly Rates	Fringe Benefits Payments			
		H & W	Pensions	Vacation	App. Tr.
ASBESTOS WORKERS	$10.02	.40	.70		.02
BOILERMAKERS	8.90	.70	1.00		.02
BRICKLAYERS and Stonemasons	9.225	.35	.35	1.00	
CARPENTERS, MILLWRIGHTS, PILEDRIVERMEN	8.72	.33	.30	.25	.05
CEMENT MASONS:					
Cement masons	9.225	.40	.50	.25	
Composition	9.475	.40	.50	.25	
ELECTRICIANS: (Up to and including 3 stories)					
Zone 1 - Western half of Clay and Jackson Counties, Missouri not including Blue Springs; Northern half of Platte County, Missouri; Northwestern portion of Cass County, Missouri, not including Pleasant Hill	7.21	.23	1%+.27	.80	.03
Zone 2 - Remainder of Cass, Clay, Jackson, and Platte Counties, Missouri	6.54	.23	1%+.27	.80	.03
Zone 3 - Ray Counties, Missouri	6.54	.23	1%+.27	.80	.03
ELECTRICIANS (4 Stories):					
Zone 1 - Western half of Clay and Jackson Counties, Missouri not including Blue Springs; Northern half of Platte County; Northwestern portion of Cass County, Missouri, not including Pleasant Hill	9.57	.23	1%+.27	.80	.06
Zone 2 - Remainder of Cass, Clay, Jackson and Platte Counties, Missouri:					
Electricians (contracts $5,000 and over)	9.57	.23	1%+.27	.80	.06
Electricians (contracts under $5,000)	9.02	.23	1%+.27	.80	.06

DECISION NO. MO75-4145

	Basic Hourly Rates	Fringe Benefits Payments			
		H & W	Pensions	Vacation	App. Tr.
ELECTRICIANS: (4 Stories)(Cont'd)					
Zone 3 - Ray County, Missouri:					
Electricians (contracts $5,000 and over)	$ 9.57	.23	1%+.27	.80	.06
Electricians (contracts under $5,000)	9.41	.23	1%+.28	.80	.06
ELECTRICIANS:					
Zone 1 - Johnson County, Kansas (that portion of Johnson County west of Aubry, Oxford and Shawnee Townships)	5.95	.40	1%+.20		.05
Zone 2 - Remainder of Johnson County, Kansas	7.21	.23	1%+.27	.80	.03
Zone 3 - Wyandotte County, Kansas	7.21	.23	1%+.27	.80	.03
ELEVATOR CONSTRUCTORS	9.83	.445	.29	3%+a+b	.02
ELEVATOR CONSTRUCTORS' HELPERS	70%JR	.445	.29	3%+a+b	.02
ELEVATOR CONSTRUCTORS' HELPERS (PROB.)	50%JR				

FOOTNOTE: a. Employer contributes 4% basic hourly rate for over 5 yrs.' service, and 2% of basic hourly rate for 6 mos. to 5 yrs. as Vacation Pay Credi
b. Paid Holidays: New Year's Day; Memorial Day; Independence Day; Labor Day; Thanksgiving Day; Christmas Day.

GLAZIERS	9.20	.40	.40		.03
IRONWORKERS	8.90	.60	.80	1.00	.05

DECISION NO. M075-4145

	Basic Hourly Rates	Fringe Benefits Payments			
		H & W	Pensions	Vacation	App. Tr.
LABORERS:					
Building Construction					
Zone 1 - Cass, Clay, Jackson, and Platte Counties, Missouri; Johnson and Wyandotte Counties, Kansas					
Group 1	$7.60	.45	.40	.50	.10
Group 2	7.695	.45	.40	.50	.10
Group 3	7.795	.45	.40	.50	.10
Group 4	7.89	.45	.40	.50	.10
Group 5	7.99	.45	.40	.50	.10

LABORERS
Building Construction

Zone 1 CLASSIFICATION DEFINITIONS

Group 1: General labor; Wire mesh handlers or setters; Carpenter tender; Track men; Flagmen; Signalmen; Salamander tenders; Window cleaners; Floor cleaners; Landscape men; Sod layers; Wrecker (for alterations or entire projects)

Group 2: Plumber laborers (conduit pipe, sewer work, drain tile and duck lines, digging and back filling), power tool operators; Pier hole diggers (over 10 ft.); Virbator, jackhammer, and chipping hammer operators; Chain saw operators; Concrete saw operators; Brush feeders on pulverizers; Reinforcing steel handlers; Air tamp operators; Ditch witch operators; Swinging scaffolds

Group 3: Cutting torch or burner men; Georgia buggies (self-propelled); Fork lift; Hoseman; Insulation man

Group 4: Fork lift (masonry); Brick tender; Plasterer tender; Stonemasons tender (includes all hod carriers calssifications previously shown as mortar men and scaffolding)

Group 5: Barco, jackson or similar tamp operators; Asphalt rakers; Powder men; Mastic hot kettle men; Sandblasting and gunnite nozzlemen; Wagon and churn drill operators

DECISION NO. M075-4145

	Basic Hourly Rates	Fringe Benefits Payments			
		H & W	Pensions	Vacation	App. Tr.
LABORERS:					
Building Construction					
Zone 2 - Ray County, Missouri					
Group 1	$7.30	.45	.40	.50	.10
Group 2	7.40	.45	.40	.50	.10
Group 3	7.475	.45	.40	.50	.10
Group 4	7.55	.45	.40	.50	.10
Group 5	7.65	.45	.40	.50	.10

CLASSIFICATION DEFINITIONS

LABORERS:

Group 1: General labor; Wire mesh handlers or setters; Carpenter tender; Track men; Flagmen; Signalmen; Salamander tenders; Window cleaners; Floor cleaners; Landscape men; Sod layers; Wrecker (for alterations or entire projects)

Group 2: Plumber laborers (conduit pipe, sewer work, drain tile and duck lines, digging and bck filling), power tool operators; Pier hole diggers (over 10 ft.); Vibrator, jackhammer, and chipping hammer operators; Chain saw operators; Concrete saw operators; Brush feeders on pulverizers; Reinforcing steel handlers; Air tamp operators; Ditch witch operators; Swinging scaffolds

Group 3: Cutting torch or burner men; Georgia buggies (self-propelled); Fork lift; Hoseman; Insulation man

Group 4: Fork lift (masonry); Brick tender; Plasterer tender; Stonemasons tender (includes all hod carriers classifications previously shown as mortar men and scaffolding)

Group 5: Barco, jackson or similar tamp operators; Asphalt rakers; Powder men; Mastic hot kettle men; Sandblasting and gunnite nozzlemen; Wagon and churn drill operators

DECISION NO. M075-4145

LABORERS: (Cont'd)

	Basic Hourly Rates	Fringe Benefits Payments			
		H & W	Pensions	Vacation	App. Tr.
Site preparation and grading Zone 3 - Johnson and Wyandotte Counties, Kansas; Site Preparation, Incidential Paving and Utilities Clay, Jackson, Platte and Ray Cos., Missouri					
Group 1	$7.80	.50	.50	.70	.10
Group 2	7.95	.50	.50	.70	.10
Group 3	8.10	.50	.50	.70	.10
Group 4	8.30	.50	.50	.70	.10
Group 5	8.60	.50	.50	.70	.10

CLASSIFICATION DEFINITIONS

LABORERS:

Group 1: Carpenter tenders; Slemanader tenders; Dump man and ticket takers on stock piles; Flagmen; Loading trucks under bins, hoppers and conveyors; Track men and all other general laborers

Group 2: Air tool operators; Cement handler (bulk or sack); Chain or concrete saw; Deck hands; Dump man on earth fill; Grade checkers on cuts and fills; Georgia buggies man; Material batch hopper man; Scale man; Material mixer man (except on manholes, coffer dams, abutments and pier hole men working below ground); Riprap pavers rock, block or brick; Signalman; Scaffolds over 10 ft. not self-supported from ground up; Skipman on concrete paving; Vibrator man; Wire mesh setters on concrete paving; All work in connection with sewer, water, gas, gasoline, oil, drainage pipe, conduit pipe, tile and duct lines and all other pipe lines; Power tool operator; All work in connection with hydraulic or general dredging operations; Form setter helpers; Puddlers (paving only)

Group 3: Crusher feeder; Men handling creosote ties or creosote materials; Men working with and handling epoxy material or materials (where special protection is required); Head pipe layer on sewer work; Topper of standing trees; Batter board man on pipe and ditch work; Feeder man on wood pulverizers; Board and willow mat weavers and cable tiers on river work; All laborers working on underground tunnels where compressed air is not used

Group 4: Spreader or screed man on asphalt machine; Asphalt raker; Laser beam man; Barco tamper; Jackson or any other similar tamp; Wagon driller; Churn drills; Air track drills and all other similar drills; Form setters; Cutting torch man; Liners and stringline men on concrete paving, curbs, gutters and etc.; Hot mastic kettleman; Hot tar applicator; Hand blade operators; Manhole builders helpers and mortar men on brick or block manholes; Sandblasting and gunnite nozzle men; Rubbing concrete; Air tool operator in tunnels

Group 5: Manhole builder (brick or block); Dynamite and powder men

DECISION NO. M075-4145

	Basic Hourly Rates	Fringe Benefits Payments			
		H & W	Pensions	Vacation	App. Tr.
LATHERS	$9.10	.50			
MARBLE and TILE SETTERS	10.26	3.65%	3.25%		
MARBLE and TILE SETTERS' HELPERS	8.68				
PAINTERS:					
Brush and Tapers	9.34	.30	.35		.06
Spray	10.34	.30	.35		.06
PLASTERERS	10.25	.30			
PIPEFITTERS	9.37	.47	.90		.06
PLUMBERS	9.64	.50	.60		.06
POWER EQUIPMENT OPERATORS:					
Building Construction (Zone 1)					
Group 1	9.85	.50	.75	.75	.10
Group 2	9.60	.50	.75	.75	.10
Group 3	8.35	.50	.75	.75	.10
Group 4	8.85	.50	.75	.75	.10
Group 5	8.85	.50	.75	.75	.10
Group 6	9.10	.50	.75	.75	.10
Group 7	10.10	.50	.75	.75	.10
Group 8	10.35	.50	.75	.75	.10
Group 9	9.85	.50	.75	.75	.10
Group 10	10.85	.50	.75	.75	.10
Group 11	10.35	.50	.75	.75	.10
Group 12:					
(a)	9.60	.50	.75	.75	.10
(b)	9.35	.50	.75	.75	.10
(c)	9.35	.50	.75	.75	.10
(d)	8.60	.50	.75	.75	.10

POWER EQUIPMENT OPERATORS (Cont'd)

CLASSIFICATION DEFINITIONS

Zone 1

Group 1: Asphalt paver and spreader; Asphalt plant mixer operator; Asphalt plant operator; Back fillers; Backhoe, all types; Barber-greene loader (similar type); Blade-power, all types; Boats-power; Boilers (2); Boring machines (all types); Cableways; Cherry pickers (all types); Chip spreader; Clamshells; Combination concrete hoist and mixer such as mixermobile (with tower, 50c per hour additional); Compressors (2) 105 ft. or over not more than 20' apart; Compressors tandem (any sizes); Compressors single, truck mounted; Concrete ready-mixed plant, portable (job site); Concrete mixer paver; Crane-overhead; Crusher, rock; Derricks and derrick cars (power operated); Ditching machines; Dozers; Draglines; Dredges-any type power; Grade-all similar type; Hoist, endless chain - power operated with power travel; Loaders - all types; Locomotives all types; Mechanic and welder; Mucking machine; Orange peels; Pile drivers - all types; Pumps - material all types; Push cats; Scoops all types; Self-propelled rotary drill; Shovel, power; Side boom; Skimmer scoop; Testhole machine; Throttle man

Group 2: A-frame trucks; Boilers (1); Brooms-power operated (all types); Chip spreader (front man); Clef plane operator; Compressors (1) 105' or over; Concrete saws, self-propelled); Conveyor operator; Crab-power operated; Curb finishing machine; Firemen on rigs; Flex plane; Floating machine; Form grader; Fork lift-all types and sizes (except masonry); Greaser; Hoist; Hoist, endless chain - power operated; Hopper - power operated; Hydra hammer (all types); Lad-a-vator - similar type; Mixers with side loaders); Pumps (with well points); Pump; Rollers - all types; Siphons, jets and jennies; Sub-grader; Tractors over 50 h.p.

Group 3: Oiler

Group 4: Forl lift-masonry

Group 5: Oiler driver all types

Group 6: Tractors (except when hauling material less than 50 h.p.

Group 7: Clamshells, 80 ft. of boom or over (including jib); Crane or rigs, 80 ft. or boom or over (including jib); Draglines, 80 ft. of boom or over (including jib); Piledrivers, 80 ft. of boom or over (including jib)

Group 8: Crane or rigs, over 200 ft. of boom

Group 9: Hoists each additional drum over 1 drum

Group 10: Master Mechanic

Group 11: Crane - tower or climbing

Group 12: Ready Mixer Concrete Plants: (a) Crane operator; (b) Loader operator; (c) Plant man; (d) Conveyor operator

DECISION NO. MO75-4145

POWER EQUIPMENT OPERATORS (Cont'd)	Basic Hourly Rates	Fringe Benefits Payments			
		H & W	Pensions	Vacation	App. Tr.
Site Preparation and Grading - Johnson and Wyandotte Counties, Kansas; Site Preparation, Incidential Paving and Utilities-Clay, Jackson, Platte, and Ray Counties, Missouri					
Zone 2					
Group 1	$9.85	.50	.75	.75	.10
Group 2	9.60	.50	.75	.75	.10
Group 3	9.35	.50	.75	.75	.10
Group 4	8.35	.50	.75	.75	.10
Group 5	8.85	.50	.75	.75	.10
Group 6	10.10	.50	.75	.75	.10
Group 7	10.35	.50	.75	.75	.10
Group 8	9.85	.50	.75	.75	.10

POWER EQUIPMENT OPERATORS (Cont'd)

CLASSIFICATION DEFINITIONS

Zone 2

Group 1: Asphalt paver and spreader; Asphalt plant console operator; Auto grader; Backhoe; Blade operator, all types; Boilers-2; Booster pump on dredge; Boring machine (truck or crane mounted); Bulldozer operator; Clamshell operator; Compressor maintenance operator-2; Concrete plant operator, central mix; Concrete mixer paver; Crane operator; Derrick or derrick trucks; Ditching machine; Dragline operator; Dredge engineman; Dredge operator; Drill cat with compressor mounted on cat; Drilling or boring machine, rotary, self-propelled; High loader-fork lift; Hoisting engine-2 active drums; Locomotive operator, standard gauge; Mechanics and welders, field or shop; Maintenance operator; Mucking machine pile driver operator; Pitman crane operator; Pump-2; Quad-trac; Scoop operator-all types; Scoops in tandem; Self-propelled rotary drill (Leroy or equal - not air trac); Shovel operator; Side discharge spreader; Sideboom cats; Skimmer scoop operator; Slip-form paver (CMI, BMS, or equal); Throttle man; Truck crane; Welding machine maintenance operator-2

Group 2: A-frame truck; Asphalt hot mix silo; Asphalt plant fireman, drum or boiler; Asphalt plant mixer operator; Asphalt plant man; Asphalt roller operator; Backfiller operator; Chip spreader; Concrete batch plant, dry-power operated; Concrete mixer operator, skip loader; Concrete pump operator; Crusher operator; Elevating grader operator; Greaser; Hoisting engine-1 drum; Latourneau rooter; Multiple compactor; Pavement breaker, self-propelled, of the hydra-hammer or similar type; Power shield; Pug mill operator; Stump cutting machine; Towboat operator; Tractor operator over 50 h.p.

Group 3: Boilers - 1 ; Chip spreader (front man); Churn drill operator; Compressor maintenance operator-1; Concrete saws, self-propelled; Conveyor operator; Distributor operator; Finishing machine operator; Fireman, rig; Float operator; Form grader operator; Pump; Pump maintenance operator, other than dredge; Roller operator, other than high type asphalt; Screening and washing plant operator; Self propelled street broom or sweeper; Siphons and jets; Sub-grading machine operator; Tank car heater operator-combination boiler and booster; Tractor, 50 h.p. or less with attachments; Vibrating machine operator, not hand; Welding machine Maintenance operator - 1

Group 4: Mechanic's Helpers; Oilers

Group 5: Oiler driver, all types

Group 6: Clamshells, 3 yds. capacity or over; Crane or rigs, 80 ft. of boom or over (including jib); Draglines, 3 yds. capacity or over; Pile-drivers, 80 ft. of boom or over (including jib); Shovels, 3 yds. capacity or over

POWER EQUIPMENT OPERATORS (cont'd)

CLASSIFICATION DEFINITIONS

Zone 2 (Cont'd)

Group 7: Crane or rigs, over 200 ft. of boom (including jib)

Group 8: Hoists (each additional drum over 1 drum)

Men working in tunnels or shafts (not air shafts or coffer dams) of twenty-five (25) feet or more in length or depth will be paid fifty cents (50¢) per hour above the regular classification.

	Basic Hourly Rates	Fringe Benefit Payments			
		H & W	Pension	Vacation	Apr. Tr.
ROOFERS:					
Roofers	$8.30	.30	.60		.04
Helpers:					
1st 6 months	5.58	.30	.60		.04
2nd 6 months	6.05	.30	.60		.04
3rd 6 months	6.51	.30	.60		.04
4th 6 months	6.98	.30	.60		.04
5th 6 months	7.44	.30	.60		.04
6th 6 months	7.91	.30	.60		.04
7th 6 months	8.37	.30	.60		.04
SHEET METAL WORKERS	10.705	.35	.50		.02
SOFT FLOOR LAYERS	7.96	.40	.45	10%	.06
SPRINKLER FITTERS	9.54	.50	.70		
TERRAZZO WORKERS	9.37	3.65%	3.25%		
TRUCK DRIVERS:					
Building Construction					
Zone 1					
Group 1	8.275	.50	.75		
Group 2	8.325	.50	.75		
Group 3	8.40	.50	.75		
Group 4	8.525	.50	.75		
Group 5	8.425	.50	.75		
Group 6	8.625	.50	.75		
Group 7	8.475	.50	.75		
Group 8	8.375	.50	.75		

CLASSIFICATION DEFINITIONS

TRUCK DRIVERS:

Zone 1

Group 1: Warehousemen and stockman

Group 2: Flat beds; Pick-ups; Dump trucks, under 10 yds.

Group 3: Dump trucks, 10 yds. and over; steel trucks; semi-truck drivers

Group 4: Straddle trucks; Wheel tractors (when used for towing); Hydro lift trucks; Hydraulically operated serial lifts; Heavy hauling, A-frame winch and fork lifts; Heavy excavating (dumpster, Euclid, etc.); Double bottom units (20 tons capacity and over)

Group 5: Distributor truck drivers and operators; Oilers, greasers and mechanics' helpers

Group 6: Mechanics

DECISION NO. NO75-6145

	Basic Hourly Rates	Fringe Benefits Payments			
		H & W	Pensions	Vacation	App. Tr.
TRUCK DRIVERS: (Cont'd) Site Preparation and Grading - Johnson and Wyandotte Counties, Kansas; Site Preparation, Incidential Paving and Utilities- Clay, Jackson, Platte and Ray Counties, Missouri					
Zone 2					
Group 1	$8.34	.50	.75	.75	
Group 2	8.54	.50	.75	.75	
Group 3	8.85	.50	.75	.75	
Group 4	9.00	.50	.75	.75	
Group 5	8.115	.50	.75	.75	

CLASSIFICATION DEFINITIONS

TRUCK DRIVERS:

Zone 2

Group 1: One team; Station wagons; Pickup trucks; Material trucks, single axle; Tank wagon drivers, single axle

Group 2: Material trucks, tandem; Two teams; Semi-trailers; Winch trucks - fork trucks; Distributor drivers and operators; Agitator and transit mix; Tank wagon drivers, single axle; Tank wagon drivers tandem or semi-trailer; Insley wagons; Dump trucks, excavating, 5 cu. yds. and over; Dumpsters; Half-tracks; Speedsae; Euclids and other similar excavating equipment

Group 3: A-frame, lowboy, and boom truck driver

Group 4: Mechanics and welders

Group 5: Mechanics' helpers, oilers and greasers

WELDERS: Receive rate prescribed for craft performing operation to which welding is incidential.

SUPERSEDEAS DECISION

STATE: Missouri
DECISION NO. M075-4146 DATE: Date of Publication
Supersedes Decision No. M075-4115, dated June 20, 1975 in 40 FR 26205
DESCRIPTION OF WORK AND LOCATION
Highway Construction
Statewide except Jasper County
Heavy Construction

Adair	Gasconade	Montgomery
Andrew	Gentry	Morgan
Atchison	Greene	Newton
Audrain	Grundy	Nodaway
Barton	Harrison	Osage
Bates	Henry	Perry
Benton	Hickory	Pettis
Bollinger	Holt	Phelps
Boone	Howard	Pike
Buchanan	Jackson	Platte
Caldwell	Jefferson	Polk
Callaway	Johnson	Pulaski
Camden	Knox	Putnam
Cape Girardeau	Laclede	Ralls
Carroll	Lafayette	Randolph
Cass	Lawrence	Ray
Cedar	Lewis	St. Charles
Chariton	Lincoln	St. Clair
Clark	Linn	St. Francois
Clay	Livingston	St. Louis and City
Clinton	McDonald	Ste. Genevieve
Cole	Macon	Saline
Cooper	Madison	Schuyler
Crawford	Maries	Scott
Dade	Marion	Scotland
Dallas	Mercer	Shelby
Daviess	Miller	Sullivan
DeKalb	Moniteau	Vernon
Franklin	Monroe	Warren
		Washington
		Worth

DECISION NO M075-4146

CARPENTERS & PILEDRIVERMEN:	Basic Hourly Rates	Fringe Benefits Payments H & W	Pensions	Vacation	App. Tr.
ZONE 1	$9.36	.45	.60	.50	.03
ZONE 2	9.72	.33	.30	.25	.05
ZONE 3	9.66	.45	.50		.05
ZONE 4	9.21	.45	.40	.50	.03
ZONE 5	9.07	.33	.30		.03
ZONE 6	9.27	.33	.30		.03
ZONE 7	8.35	.45	.40	.50	.03
ZONE 8	9.46	.30			.03
ZONE 9	9.57	.33			.03
ZONE 10	9.47	.23			.03
ZONE 11	9.42	.33	.15		.03

AREAS COVERED BY CARPENTERS & PILEDRIVERMEN ZONES

ZONE 1 - Franklin, Jefferson, St. Charles, Lincoln and Warren Counties.
ZONE 2 - Clay, Jackson, Platte and Ray Counties
ZONE 3 - St. Louis County & City
ZONE 4 - Pike, St. Francois & Washington Counties
ZONE 5 - Cass and Lafayette Counties
ZONE 6 - Atchison, Andrew, Barry, Barton, Bates, Buchanan, Caldwell, Camden, Carroll, Cedar, Christian, Clinton, Dade, Dallas, Daviess, DeKalb, Douglas Gentry, Greene, Grundy, Harrison, Henry, Hickory, Holt, Johnson, Laclede, Lawrence, Livingston, McDonald, Mercer, Newton, Nodaway, Ozark, Polk, St. Clair, Saline, Stone, Taney, Vernon, Webster, Worth & Wright Counties
ZONE 7 - Crawford, Dent, Gasconade, Iron, Madison, Maries, Montgomery, Phelps, Pulaski, Reynolds, Shannon and Texas Counties.
ZONE 8 - Boone, Cooper & Howard Counties
ZONE 9 - Adair, Audrain, Benton, Callaway, Chariton, Clark, Knox, Lewis, Linn, Macon, Marion, Monroe, Morgan, Pettis, Putnam, Ralls, Randolph, Schuyler, Scotland, Shelby and Sullivan Counties
ZONE 10 - Bollinger, Butler, Cape Girardeau, Carter, Dunklin, Howell, Mississippi, New Madrid, Oregon, Pemiscot, Perry, Ripley, Ste. Genevieve, Scott, Stoddard and Wayne Counties
ZONE 11 - Cole, Miller, Moniteau and Osage Counties.

DECISION NO. H075-4146

CEMENT MASONS:	Basic Hourly Rates	Fringe Benefits Payments H & W	Pensions	Vacation	App. Tr.
ZONE 1	$9.225	.40	.50	.25	
ZONE 2	9.60	.90	.85		
ZONE 3	8.90	.90	.85		
ZONE 4	9.155	.40	.50	.75	
ZONE 5	6.40	.45		.45	
ZONE 6	8.25	-			
ZONE 7	8.575				
ZONE 8	9.25				
ZONE 9	7.00				
ZONE 10	7.65				
ZONE 11	8.55				

AREAS COVERED BY CEMENT MASONS ZONES

ZONE 1 - Bates, Carroll, Cass and Lafayette Counties.
ZONE 2 - Dent, Phelps, Pulaski, St. Charles, Texas Counties, St. Louis City and County, and Counties of Crawford, Franklin, Iron, Lincoln, Madison, Reynolds, Shannon, St. Francois, Ste. Genevieve, Warren and Washington on projects $100,000.00 and over.
ZONE 3 - Crawford, Frankli , Iron, Lincoln, Madison, Reynolds, Shannon, St. Francois, Ste. Genevieve, Warren & Washington Counties on projects less than $100,000.00.
ZONE 4 - Clay, Jackson, Platte, and Ray Counties.
ZONE 5 - Bollinger, Butler, Cape Girardeau, Carter, Dunklin, Mississippi, New Madrid, Oregon, Pemiscot, Perry, Ripley, Scott, Stoddard and Wayne Counties.
ZONE 6 - Cedar, Christian, Dade, Dallas, Douglas, Greene, Howell, Laclede, Ozark, Polk, Stone, Taney, Webster and Wright Counties.
ZONE 7 - Benton, Henry, Hickory, Johnson, Morgan, Pettis, Saline and St. Clair Counties.
ZONE 8 - Adair, Audrain, Boone, Chariton, Cooper, Howard, Knox, Linn, Macon, Moniteau, Monroe, Randolph, Shelby and Sullivan Counties.
ZONE 9 - Barry, Barton, Lawrence, McDonald, Newton and Vernon Counties.
ZONE 10 - Andrew, Atchison, Buchanan, Caldwell, Clinton, Daviess, DeKalb, Gentry, Grundy, Harrison, Holt, Livingston, Mercer, Nodaway and Worth Counties.
ZONE 11 - Calloway, Camden, Cole, Gasconade, Maries, Miller, Montgomery, and Osage Counties.

DECISION NO. H075-4146

ELECTRICIANS	Basic Hourly Rates	Fringe Benefits Payments H & W	Pensions	Vacation	App. Tr.
ZONE 1					
Electrical contracts over $7,500.00	$9.10	4%	1%		6%
Electrical contracts $7,500.00 and under	7.75	4%	1%		6%
ZONE 2	9.57	.23	1%+.27	.80	.03
ZONE 3					
Electrical contracts over $5,000.	9.57	.23	1%+.27	.80	.03
Electrical contracts $5,000. and under	9.02	.23	1%+.27	.80	.03
ZONE 4					
Electrical contracts over $5,000.	9.57	.23	1%+.27	.80	.03
Electrical contracts $5,000. and under	9.02	.23	1%+.27	.80	.03
ZONE 5					
Electrical contracts over $5,000.	9.57	.23	1%+.27	.80	.03
Electrical contracts $5,000. and under	8.41	.23	1%+.27	.80	.03
ZONE 6	9.64	5%	1%+5½%	15½%	1%
ZONE 7					
Electrical contracts over $7,500.	9.64	5%	1%+5½%	15½%	1%
ZONE 8					
Electrical contracts $7,500. and under	7.03	5%	1%+5½%	15½%	1%
ZONE 9					
Electrical contracts $7,500. and under	6.89	5%	1%+5½%	15½%	1%
ZONE 10					
Electrical contracts $7,500. and under	6.75	5%	1%+5½%	15½%	1%

DECISION NO M075-4146

ELECTRICIANS CONTD:	Basic Hourly Rates	Fringe Benefits Payments			
		H & W	Pensions	Vacation	App. Tr.
ZONE 11					
Electrical contracts $7,500.00 and under	$6.59	5%	1%+5½%	15½%	1%
ZONE 12	9.16	.37	1%	6%	.02
ZONE 13	9.65	.37	1%	6%	.02
ZONE 14	9.69	.35	1%	7%	.01
ZONE 15	-				
Electrical contracts over $10,000.	9.92	.35	1%	7%	.01
Electrical contracts $10,000. and under	9.69	.35	1%	7%	.01
ZONE 16					
Electrical contracts over $10,000.00	10.28	.35	1%	7%	.01
Electrical contracts $10,000. and under	9.69	.35	1%	7%	.01
ZONE 17					
Electricians	8.45	.35	1%		.01
Cable splicers	8.80	.35	1%		.01
ZONE 18					
Electricians	9.30	.27	1%	7%+.30	¼ of 1%
Cable Splicers	9.55	.27	1%	7%+.30	¼ of 1%

AREAS COVERED BY ELECTRICIANS ZONES

ZONE 1 - Adair, Audrain (That part east of Highway 19), Clark, Knox, Lewis, Linn, Macon, Marion, Monroe, Montgomery, Pike, Putnam, Ralls, Schuyler, Scotland, Shelby and Sullivan Counties:
Electrical contracts over $7,500.00
Electrical contracts $7,500.00 and under

ZONE 2 - Western half of Clay & Jackson Cos. not including Blue Springs; Northern half of Platte Co.; North Western portion of Cass Co. not including Pleasant Hill

ZONE 3 - Remainder of Clay, Jackson, Platte & Cass Counties:
Electrical contracts over $5,000.00
Electrical contracts $5,000.00 and under

ZONE 4 - Bates, Benton, Henry, Johnson, Lafayette and Pettis Counties:
Electrical contracts over $5,000.00
Electrical contracts $5,000.00 and under

ZONE 5 - Carroll, Cooper, Morgan, Ray & Saline Counties:
Electrical contracts over $5,000.00
Electrical contracts $5,000.00 and under

ZONE 6 - Franklin, Jefferson, Lincoln, St. Charles, St. Louis & City, & Warren Cos.

ZONE 7 - Bollinger, Butler, Cape Girardeau, Carter, Dunklin, Iron, Madison, Mississippi, New Madrid, Pemiscot, Perry, Reynolds, Ripley, Scott, St. Francois, Ste. Genevieve, Stoddard, Washington, and Wayne Counties:
Electrical contracts over $7,500.00

ZONE 8 - Bollinger, Cape Girardeau, Perry, St. Francois, and Ste. Genevieve, Counties:
Electrical contracts $7,500.00 and under

ZONE 9 - Iron, Madison, Reynolds, Washington, and Wayne Counties:
Electrical contracts $7,500.00 and under

ZONE 10 - Butler, Carter, Mississippi, New Madrid, Ripley, Scott and Stoddard Counties:
Electrical contracts $7,500.00 and under

ZONE 11 - Dunklin and Pemiscot Counties:
Electrical contracts $7,500.00 and under

ZONE 12 - Christian, Dallas, Douglas, Greene, Hickory, Howell, Laclede, Oregon, Ozark, Polk, Shannon, Stone, Taney, Texas, Webster and Wright Counties

ZONE 13 - Pulaski County

ZONE 14 - Andrew, Buchanan, Clinton and DeKalb Counties

ZONE 15 - Caldwell, Daviess, Gentry, Holt and and Nodaway Counties:
Electrical contracts over $10,000.00
Electrical contracts $10,000.00 and under

ZONE 16 - Atchinson, Grundy, Harrison, Livingston, Mercer and Worth Counties:
Electrical contracts $10,000.00 and under
Electrical contracts over $10,000.00

ZONE 17 - Barry, Barton, Cedar, Dade, Lawrence, McDonald, Newton, St. Clair, and Vernon Counties:

ZONE 18 - Audrain (except Cuivre Township), Boone, Callaway, Camden, Charlton, Cole, Crawford, Dent, Gasconade, Howard, Maries, Miller, Moniteau, Osage Phelps and Randolph Counties:

DECISION NO. NG75-4146

IRONWORKERS:	Basic Hourly Rates	Fringe Benefits Payments H & W	Pensions	Vacation	Apr. Tr.
ZONE 1	$8.975	.55	.70		.05
ZONE 2	8.90	.60	.80	1.00	.05
ZONE 3	8.775	.60	.80	1.00	.05
ZONE 4	8.90	.30	.35		.03
ZONE 5	9.43	.45	.30		
ZONE 6	8.31	.45	.25		.04
ZONE 7	7.55	.45	.50		.02

AREAS COVERED BY IRONWORKERS ZONES

ZONE 1 - Audrain, Boone, Callaway, Cole, Crawford, Dent, Franklin, Gasconade, Iron, Jefferson, Lincoln, Madison, Maries, Miller, Montgomery, Osage, Perry, Phelps, Pike, Pulaski, Reynolds, Shannon, St. Charles, St. Francois, St. Louis & City, Ste. Genevieve, Texas, Warren, Washington, and Wright Counties.

ZONE 2 - Andrew, Atchison, Barton, Bates, Benton, Buchanan, Caldwell, Camden, Carroll, Cass, Cedar, Chariton, Clay, Clinton, Cooper, Dallas, Daviess, DeKalb, Gentry, Grundy, Harrison, Henry, Hickory, Holt, Howard, Jackson, Johnson, Laclede, Lafayette, Linn, Livingston, Mercer, Moniteau, Morgan, Nodaway, Pettis, Platte, Polk, Putnam, Randolph, Ray, St. Clair, Saline, Sullivan, Vernon and Worth Counties.

ZONE 3 - Christian, Dade, Douglas, Greene and Webster Counties:

ZONE 4 - Barry, Lawrence, McDonald, Newton and Stone Counties:

ZONE 5 - Adair, Clark, Knox, Lewis, Macon, Marion, Monroe, Ralls, Schuyler, Scotland and Shelby Counties:

ZONE 6 - Howell, Oregon, Ozark and Taney Counties

ZONE 7 - Butler, Bollinger, Carter, Cape Girardeau, Dunklin, Mississippi, New Madrid, Pemiscot, Ripley, Scott, Stoddard and Wayne Counties;

DECISION NO. NG75-4146

LABORERS:	Basic Hourly Rates	Fringe Benefits Payments H & W	Pensions	Vacation	Apr. Tr.
GROUP 1					
ZONE 1	$7.48	.50	.50	.50	.10
ZONE 2	6.18	.50	.50	.50	.10
ZONE 3	5.93	.50	.50	.50	.10
ZONE 4	8.05	.40	.50		.10
ZONE 5	7.10	.40	.50		.10
ZONE 6	7.10	.40	.50		.10
GROUP 2					
ZONE 1	7.63	.50	.50	.50	.10
ZONE 2	6.33	.50	.50	.50	.10
ZONE 3	6.08	.50	.50	.50	.10
ZONE 4	8.20	.40	.50		.10
ZONE 5	7.25	.40	.50		.10
ZONE 6	7.25	.40	.50		.10
GROUP 3					
ZONE 1	7.78	.50	.50	.50	.10
ZONE 2	6.48	.50	.50	.50	.10
ZONE 3	6.23	.50	.50	.50	.10
ZONE 4	8.35	.40	.50		.10
ZONE 5	7.40	.40	.50		.10
ZONE 6	7.40	.40	.50		.10
GROUP 4					
ZONE 1	7.98	.50	.50	.50	.10
ZONE 2	6.68	.50	.50	.50	.10
ZONE 3	6.43	.50	.50	.50	.10
ZONE 4	8.55	.40	.50		.10
ZONE 5	7.60	.40	.50		.10
ZONE 6	7.60	.40	.50		.10
GROUP 5					
ZONE 1	8.23	.50	.50	.50	.10
ZONE 2	6.93	.50	.50	.50	.10
ZONE 3	6.68	.50	.50	.50	.10
ZONE 4	8.80	.40	.50		.10
ZONE 5	7.85	.40	.50		.10
ZONE 6	7.85				

CLASSIFICATION DEFINITIONS

GROUP 1 - General Labor - Carpenter Tenders; salamander tenders; dump man and ticket takers on stock piles; flagmen; loading trucks under bins, hoppers and conveyors; track men and all other general laborers

GROUP 2 - First Semi-Skill - Air tool operator; cement handler - bulk or sack; dump man on earth fill; georgie buggie man; material batch hopper man; scale man; spreader on asphalt machine; material mixer man (except on manholes); coffer dams; riprap pavers - rock, block or brick; signal man; scaffolds over ten feet not self-supported from ground up; skipman on concrete paving; wire mesh setters on concrete paving; all work in connection with sewer, water, gas, gasoline, oil, drainage pipe, conduit pipe, tile & duct lines and all other pipe lines; power tool operator; all work in connection with hydraulic or general dredging operations; form setter helpers; puddlers (paving only); straw blower nozzleman.

GROUP 3 - Second Semi-Skill - Asphalt plant platform man; chuck tender; crusher feeder; men handling creosote ties or creosote materials; men working with and handling epoxy material or materials (where special protection is required); head pipe layer on sewer work; topper of standing trees; batter board man on pipe and ditch work; vibrator man; feeder man on wood pulverizers; board and willow mat weavers and cable tiers on river work; deck hands; pile dike and revetment work; all laborers working on underground tunnels less than 25 feet where compressed air is not used; abutment and pier hole men working (6) feet or more below ground; men working in coffer dams for bridge piers and footings in the river

GROUP 4 - Third Semi-Skill - Laser beam man; asphalt raker; barco tamper; jackson or anyother similar tamp; wagon driller; churn drills; air track drills and all other similar drills; cutting torch man; form setters; liners and stringline men on concrete paving, curb, gutters, ditch liners, etc.; hot mastic kettleman; hot tar applicator; hand blade operators; manhole builder helpers and mortar men on brick or block manholes; sand blasting and gunite nozzle men; rubbing concrete; air tool operator in tunnels; caulker and lead man; screed man on asphalt machine, chain or concrete saw; cliff scalers working from scaffolds, bosuns' chairs or platforms on dams or power plants over ten (10) feet above ground; grade checker on cuts and fills; string line man for electronic grade control; pressure groutmen.

GROUP 5 - Fourth Semi-Skill - Manhole builders - brick or block; dynamite and powder men; welder

AREA COVERED BY LABORERS

ZONE 1 - Buchanan, Cass, and Lafayette Counties

ZONE 2 - Andrew, Barton, Bates, Benton, Caldwell, Carroll, Cedar, Christian, Clinton, Dade, Dallas, DeKalb, Greene, Henry, Johnson, Laclede, Lawrence, Livingston, Newton, Pettis, Polk, St. Clair, Saline, Vernon, Webster and Wright Counties

ZONE 3 - Atchison, Barry, Camden, Daviess, Douglas, Gentry, Grundy, Harrison, Hickory, Holt, McDonald, Mercer, Morgan, Nodaway, Ozark, Stone, Taney and Worth Counties

ZONE 4 - Franklin, Jefferson, and St. Charles Counties

ZONE 5 - Audrain, Bollinger, Boone, Callaway, Cape Girardeau, Chariton, Cole, Cooper, Crawford, Dent, Gasconade, Howard, Iron, Lincoln, Madison, Maries, Marion, Miller, Mississippi, Moniteau, Monroe, Montgomery, New Madrid, Osage, Pemiscot, Perry, Phelps, Pike, Pulaski, Ralls, Randolph, Reynolds, St. Francois, Ste. Genevieve, Scott, Warren and Washington Counties.

ZONE 6 - Adair, Butler, Carter, Clark, Dunklin, Howell, Knox, Lewis, Linn, Macon, Oregon, Putnam, Ripley, Schuyler, Scotland, Shelby, Shannon, Stoddard, Sullivan, Texas and Wayne Counties.

DECISION NO. M075-4146

LABORERS:	Basic Hourly Rates	Fringe Benefits Payments H & W	Pensions	Vacation	Apprentice
ZONE 8					
GROUP 1	$7.80	.50	.50	.70	.10
GROUP 2	7.95	.50	.50	.70	.10
GROUP 3	8.10	.50	.50	.70	.10
GROUP 4	8.30	.50	.50	.70	.10
GROUP 5	8.60	.50	.50	.70	.10

CLASSIFICATION DEFINITIONS

GROUP 1 - General Laborer - Carpenter tenders, salamander tenders; dump man, & ticket takers on stock piles; flagmen; loading trucks under bins, hoppers and conveyors; track men and all other general laborers

GROUP 2 - First Semi-Skill - Air tool operator; cement handler (bulk or sack); chain or concrete saw; deck hands; dump man on earth fill; grade checkers on cuts and fills; georgie buggies man; material batch hopper man; scale man; material mixer man (except on manholes, coffer dams, abutments and pierhole men working below ground); riprap pavers rock, block or brick; signal man; scaffolds over 10 ft. not self-supported from ground up; skipman on concrete paving; vibrator man; wire mesh setters on concrete paving; all work in connection with sewer, water, gas, gasoline, oil, drainage pipe, conduit pipe, tile & duct lines and all other pipe lines; power tool operator; all work in connection with hydraulic or general dredging operations; form setter helpers; pudlers (paving only)

GROUP 3 - Second Semi-Skill - Crusher feeder; men handling creosote ties or creosote materials; men working with and handling epoxy material or materials (where special protection is required); head pipe layer on sewer work; topper of standing trees; batter board man on pipe & ditch work; feeder man on wood pulverizers; board and willow mat weavers and cable tiers on river work; all laborers working on underground tunnels where compressed air is not used

GROUP 4 - Third Semi-Skill.- Spreader on screed man on asphalt machine; asphalt raker; laser beam man; barco tamper; jackson or any other similar tamp; wagon driller, churn drills, air track drills and all other similar drills; cutting torch man; form setter; liners and stringline men on concrete paving, curb, gutters and etc.; hot mastic kettleman; hot tar applicator; hand blade operators; manhole builders helpers and mortar men on brick or block manholes; sand blasting and gunnite nozzle men; rubbing concrete; air tool operator in tunnels

GROUP 5 - Fourth Semi-Skill - Manhole builder (brick or block); dynamite and powder men.

AREA COVERED BY LABORERS

ZONE 8 - Clay, Jackson, Platte and Ray Counties

DECISION NO. H075-4146

	Basic Hourly Rates	Fringe Benefits Payments			
		H & W	Pensions	Vacation	App. Tr.
LABORERS:					
ZONE 1 - St. Louis City and County:					
General laborer	$8.675	.40	.90		.03
Wrecking	8.55	.40	.90		.03
Plumbers laborer	9.05	.40	.90		.03
Dynamiter or powderman	9.175	.40	.90		.03

DECISION NO. H075-4146

	Basic Hourly Rates	Fringe Benefits Payments			
		H & W	Pensions	Vacation	App. Tr.
LINE CONSTRUCTION:					
ZONE 1					
Lineman	$9.60	.38	1%+.15		4%
Heavy equipment operator	8.93	.38	1%+.15		4%
Groundman Powderman	6.66	.38	1%+.15		4%
Groundman	6.32	.38	1%+.15		4%
Groundman (1st year)	5.42	.38	1%+.15		4%
ZONE 2					
Lineman	9.17	.38	1%+.15		4%
Heavy equipment operator	8.74	.38	1%+.15		4%
Groundman Powderman	6.36	.38	1%+.15		4%
Groundman	5.87	.35	1%+.15		4%
Groundman (1st year)	4.46	.35	1%+.15		4%
ZONE 3					
Lineman & Cable splicers	9.30	.30	1%	12½%	4%
Groundman - winch driver	6.86	.30	1%	12½%	4%
Groundman - driver	6.62	.30	1%	12½%	4%
Equipment operator	8.32	.30	1%	12½%	4%
Groundman - 1st 6 mos.	5.32	.30	1%	12½%	4%
Groundman - next 12 mos.	5.55	.30	1%	12½%	4%
Groundman - next 12 mos.	6.07	.30	1%	12½%	4%
Groundman - thereafter	6.62	.30	1%	12½%	4%
ZONE 4					
Lineman	9.77	.35	1%		.25%
Groundman - Class I	8.34	.35	1%		.25%
Groundman - Class II	6.83	.35	1%		.25%
Groundman - Class A	6.23	.35	1%		.25%
Groundman - 1st 6 mos.	5.95	.25	1%		.25%

AREAS COVERED BY LINE CONSTRUCTION

ZONE 1 - Bates, Benton, Carroll, Cass, Clay, Henry, Johnson, Jackson, Lafayette, Pettis, Platte, Ray and Saline Counties

ZONE 2 - Andrew, Atchison, Barry, Barton, Buchanan, Caldwell, Cedar, Christian, Clinton, Dade, Dallas, Daviess, DeKalb, Douglas, Gentry, Greene, Grundy, Harrison, Hickory, Holt, Laclede, Lawrence, Livingston, McDonald, Mercer, Newton, Nodaway, Ozark, Polk, St. Clair, Stone, Taney, Vernon, Webster, Worth and Wright Counties

ZONE 3 - Crawford, Franklin, Iron, Jefferson, Reynolds, St. Charles, St. Francois, St. Louis, Washington, Adair, Audrain, Boone, Callaway, Camden, Carter, Chariton, Clark, Cole, Cooper, Dent, Gasconade, Howard, Howell, Knox, Lewis, Lincoln, Linn, Macon, Maries, Marion, Miller, Moniteau, Monroe, Montgomery, Morgan, Oregon, Osage, Perry, Phelps, Pike, Pulaski, Putnam, Ralls, Randolph, Ripley, Ste. Genevieve Schuyler, Scotland, Shannon, Shelby, Sullivan, Texas and Warren Counties

ZONE 4 - Bollinger, Butler, Cape Girardeau, Dunklin, Madison, Mississippi, New Madrid, Pemiscot, Scott, Stoddard, and Wayne Counties

DECISION NO. MO75-4146

PAINTERS:	Basic Hourly Rates	Fringe Benefits Payments H & W	Pensions	Vacation	App. Tr.
ZONE 1					
Brush & roller	$9.34	.30	.35		.06
Spray	10.34	.30	.35		.06
Bridge	10.09	.30	.35		.06
ZONE 2					
Brush	6.40		.25		
Spray	7.15		.25		
ZONE 3					
Brush	6.55				
Spray	6.95				
ZONE 4					
Brush or roller	7.75	.45	.35		
Spray, Structural steel and Sandblasting	10.00	.45	.35		
ZONE 5					
Brush	7.00				
Spray, taping machine	7.50				
Swing stages, window jacks,	7.25				
Bridges 75 ft. in height	7.75				
All structural steel over 50 ft. in height; sand blasting	7.50				
ZONE 6					
Brush	9.34	.30	.35		
Spray	8.80	.20	.35		
Structural steel 30 ft. or more	8.45	.20	.35		
ZONE 7					
Brush	7.25				
Spray	7.75				
ZONE 8					
Brush, roller	6.88		.20		
Spray	7.255		.20		

DECISION NO. MO75-4146

PAINTERS CONTD:	Basic Hourly Rates	Fringe Benefits Payments H & W	Pensions	Vacation	App. Tr.
ZONE 9					
Brush	$7.90		.20		
Spray	8.40		.20		
ZONE 10					
Brush	8.83	.30	.30	.21	
Spray	10.33	.30	.30	.21	
ZONE 11					
Brush, bridge & construction steel	7.50				
Spray	8.00				

AREA COVERED BY PAINTERS

ZONE 1 - Bates, Caldwell, Carroll, Case, Clay, Henry, Jackson, Johnson, Lafayette, Livingston, Platte, and Ray Counties
ZONE 2 - Bollinger, Cape Girardeau, Dunklin, Mississippi, New Madrid, Pemiscot, Scott and Stoddard Counties
ZONEN 3 - Lincoln and Pike Counties
ZONE 4 - Camden, Crawford, Dent, Laclede, Marles, Miller, Phelph, Pulaski, and Texas Counties
ZONE 5 - Benton, Cooper, Moniteau, Morgan, Pettis and Saline Counties
ZONE 6 - Andrew, Atchison, Buchanan, DeKalb, Gentry, Holt, Nodoway and Worth Counties
ZONE 7 - Adair, Knox, Linn, Macon, Putnam, Schuyler, Scotland, Shelby and Sullivan Counties
ZONE 8 - Barry, Barton, Cedar, Dade, Lawrence, McDonald, Newton, St. Clair and Vernon Counties
ZONE 9 - Audrain, Boone, Callaway, Charlton, Cole, Gasconade, Howard, Monroe, Montgomery, Osage and Randolph Counties.
ZONE 10 - Jefferson, St. Charles, and St. Louis & City, Counties.
ZONE 11 - Christin, Dallas, Douglas, Greene, Hickory, Howell, Ozark, Polk, Stone, Taney, Webster and Wright Counties

DECISION NO. M075-4146

POWER EQUIPMENT OPERATORS	Basic Hourly Rates	Fringe Benefits Payments			
		H & W	Pensions	Vacation	App. Tr.
ZONE 1					
GROUP I	$9.85	.50	.75	.75	.10
GROUP II	9.60	.50	.75	.75	.10
GROUP III	9.35	.50	.75	.75	.10
GROUP IV	8.35	.50	.75	.75	.10
GROUP V	10.10	.50	.75	.75	.10
GROUP VI	10.35	.50	.75	.75	.10
GROUP VII	10.60	.50	.75	.75	.10
[illegible]	[illegible]	[illegible]	[illegible]	.75	[illegible]
ZONE 2					
GROUP I	8.52	.35	.40		
GROUP II	8.52	.35	.40		
GROUP III	7.97	.35	.40		
GROUP IV	7.52	.35	.40		
GROUP V	9.32	.35	.40		
GROUP VI	10.07	.35	.40		
GROUP VII	10.52	.35	.40		
GROUP VIII	11.27	.35	.40		
GROUP IX	9.02	.35	.40		
GROUP X	8.02	.35	.40		
GROUP XI	8.52	.35	.40		
ZONE 3					
GROUP I	9.50	.35	.65	.40	.02
GROUP II	9.30	.35	.65	.40	.02
GROUP III	9.10	.35	.65	.40	.02
GROUP IV	8.50	.35	.65	.40	.02
GROUP V	9.75	.35	.65	.40	.02
GROUP VI	10.00	.35	.65	.40	.02
GROUP VII	10.25	.35	.65	.40	.02
ZONE 4					
GROUP I	9.10	.35	.65	.40	.02
GROUP II	8.75	.35	.65	.40	.02
GROUP III	8.55	.35	.65	.40	.02
GROUP IV	7.70	.35	.65	.40	.02
GROUP V	9.35	.35	.65	.40	.02
GROUP VI	9.60	.35	.65	.40	.02
GROUP VII	9.85	.35	.65	.40	.02

DECISION NO. M075-4146

POWER EQUIPMENT OPERATORS CONTD:	Basic Hourly Rates	Fringe Benefits Payments			
		H & W	Pensions	Vacation	App. Tr.
ZONE 5					
GROUP I	$9.85	.50	.75	.75	.10
GROUP II	9.65	.50	.75	.75	.10
GROUP III	9.45	.50	.75	.75	.10
GROUP IV	8.35	.50	.75	.75	.10
GROUP V	10.10	.50	.75	.75	.10
GROUP VI	10.35	.50	.75	.75	.10
GROUP VII	10.60	.50	.75	.75	.10
GROUP VIII	8.85	.50	.75	.75	.10
ZONE 6					
GROUP I	8.90	.50	.75	.75	.10
GROUP II	8.55	.50	.75	.75	.10
GROUP III	8.35	.50	.75	.75	.10
GROUP IV	7.35	.50	.75	.75	.10
GROUP V	9.15	.50	.75	.75	.10
GROUP VI	9.40	.50	.75	.75	.10
GROUP VII	9.65	.50	.75	.75	.10
GROUP VIII	7.85	.50	.75	.75	.10
ZONE 7					
GROUP I	9.65	.50	.25		.02
GROUP II	9.30	.50	.25		.02
GROUP III	9.10	.50	.25		.02
GROUP IV	7.85	.50	.25		.02
GROUP V	9.90	.50	.25		.02
GROUP VI	10.25	.50	.25		.02
GROUP VII	10.40	.50	.25		.02
GROUP VIII	8.60	.50	.25		.02
ZONE 8					
GROUP I	9.65	.50	.25		.02
GROUP II	9.30	.50	.25		.02
GROUP III	9.10	.50	.25		.02
GROUP IV	7.85	.50	.25		.02
GROUP V	9.90	.50	.25		.02
GROUP VI	10.25	.50	.25		.02
GROUP VII	10.40	.50	.25		.02
GROUP VIII	8.60	.50	.25		.02

CLASSIFICATION DEFINITIONS

POWER EQUIPMENT OPERATORS ZONE 1

GROUP I - Asphalt paver and spreader, asphalt plant console operator; auto grader; back hoe; blade operator, all types; boilers-2; booster pump on dredge; boring machine (truck or crane mounted); bulldozer operator; clamshell operator; compressor maintenance operator-2; concrete plant operator, central mix; concrete mixer paver; crane operator; derrick or derrick trucks; ditching machine; dragline operator; dredge engineman; dredge operator; drillcat with compressor mounted on cat; drilling or boring machine, rotary, self-propelled; highloader-fork lift; hoising engine-2 active drums; locomotive operator, standard gauge; mechanics and welders, field or shop; maintenance operator; mucking machine; pile driver operator; pitman crane operator; pump-2; quad-trac; scoop operator-all types; scoops in tandem; self-propelled rotary drill (Leroy or Equal-not Ait Trac); shovel operator; side descharge spreader; side boom cats; skimmer scoop operator; slip-form paver (CMI, REX, OR Equal); throttle man; truck crane; welding machine maintenance operator-2

GROUP II - "A" frame truck; aspahlt hot mix silo; asphalt plant fireman; drum or boiler; aspahlt plant mixer operator; asphalt plant man; asphalt roller operator; backfiller operator; chip spreader; concrete batch plant, dry, power operated; concrete mixer operator, skip loader; concrete pump operator; crusher operator; elevating grader operator; greaser; hoisting engin-1 drum; Latourneau rooter; multiple compactor; pavement breaker, self-propelled, of the hydra-hammer or similar type; power shield; pug mill operator; stump cutting machine; towboat operator; tractor operator-over 30 h.p.

GROUP III - Boilers - 1; chip spreader (front man); churn drill operator; compressor maintenance operator - 1; concrete saws, self-propelled; conveyor operator; distributor operator; finishing machine operator; fireman, rig; float operator; form grader operator; pump; pump maintenance operator, other than dredge; roller operator, other than high type aspahlt; screening and washing plant operator; self-propelled street broom or sweeper; siphons and jets; sub-grading machine operator; tank car heater operator- combination boiler and booster; tractor, 50 hp or less, without attachments; vibrating machine operator, not hand; welding machine maintanance operator - 1

GROUP IV - Meachanic's helper, oiler

GROUP V - Clamshells, 3 yd. capacity or over, crane or rigs 80 ft. of boom or over (including jib); draglines, 3 yd. capacity or over; pile drivers, 80 ft. of boom or over (including jib); shovels, 3 yd, capacity or over

GROUP VI - Crane or rigs, over 200 ft. of boom (including jib).

GROUP VII - Hoist (each additional drum over 1 drum)

GROUP VIII - Oiler driver, all types

Men working in tunnels or shafts (not air shafts or coffer dams) of twenty-five (25) ft. or more in length or depth will be paid fifty cents (50c) per hour above the regular classification.

POWER EQUIPMENT OPERATORS ZONE 2

GROUP I - Backhoe; cableway; crane, crawler or truck; crane, hydraulic-truck or cruiser mounted - 16 tons & over; crane, locomotive; derrick, steam; derrick car & derrick boat; dragline; dredge; gradeall, crawler or tire mounted; locomotive, gas, steam & other powers; pile driver, land or floating; scoop, skimmer; shovel, power (steam, gas, electric or other powers) switch boat; whirley

GROUP II - Air tugger w/air compressor; anchor-placing barge; asphalt spreader; athey force feed loader (self-propelled); backfilling machine; boat operator-push boat or tow boat (job site); boiler, high pressure breaking in period; boom truck, placing or erecting; boring machine footing foundation; bullfloat; cherry picker; combination concrete hoist & mixer such as mixermobile; compressors, two, not more than 20 ft. apart; compressors, not more than five ft. apart; compressor-welder combination; concrete breaker (truck or tractor mounted); concrete pump, such as a pump-crete machine; concrete spreader; conveyor, large (not self-propelled) hoisting or moving brick and concrete into, or into and on floor level, one or both; crane, hydraulic-rough terrain, self-propelled; crane hydraulic-truck or cruiser mounted-under 16 tons; drilling machines, self-powered, used for earth or rock drilling or boring (wagon drills and any hand drills obtaining power from other sources including concrete breakers jackhammers and barco equipment - no engineer required); elevating grader; engine man, dredge; excavator or powerbelt machine; finishing machine, self-propelled oscillating screed; forklift; grader, road with power blade; highlift; hoist, concrete and brick (brick cages on concrete skips operating in or on tower, towermobile, or similar equipment); hoist, stack; hydro-hammer; lad-a-vator, hoisting brick or concrete; loading machine (such as barber-greene); mechanic, on job site; mixer, paving; mixermobile; mucking machine; pipe cleaning machine; pipe wrapping machine; plant asphalt; plant, concrete producing or ready-mix job site; plant heating-job site; plant mixing-job site; plant, power, generating-job site; pump, self-powered, over 2" (one operator will operate two); pumps, electric submersible, one through three, over 4"; quad-track; roller, asphalt, top or sub-grade; scoop, tractor drawn; spreader box; sub-grader; tie tamper; tractor-crawler, or wheel type with or without power unit, power take-offs, and attachments regardless of size; trenching machine; tunnel boring machine; vibrating machine, automatic, automatic propelled; welding machines (gasoline or diesel) more than one but not over four (regardless of size); well drilling machine

GROUP III - Air tugger w/plant air; boiler, for power or heating on construction projects; boiler, temporary; compressor, air-one; compressor air (mounted on truck); concrete saw, self-propelled; conveyor, large (not self-propelled); conveyor, large (not self-propelled moving brick and concrete (distributing) on floor level; curb finishing machine; ditch paving machine; elevator (building construction or alteration); endless chain hoist; fireman; form grader; generator, one over 30 KW or any number developing over 30 KW; greaser; hoist, one drum regardless of size (except brick or concrete); lad-a-vator, other hoisting; manlift; mixer, asphalt, over 8 cu. ft. capacity, mixer, if two or more mixers of one bag capacity or less are used by one employer on job, an operator is required; mixer, with outside loader, 2 bag capacity or more; mixer, with side loader, regardless of size, not paver; oiler on dredge; oiler on truck crane;

POWER EQUIPMENT OPERATORS ZONE 2 CONTD

GROUP III CONTD - pug mill operator; pump, sump-self-powered, automatic controlled over 2" during use in connection with construction work; sweeper, street; welding machine, one over 400 amp.; winch operating from truck

GROUP IV - Boat operator-outboard motor (job site); conveyor (such as con-vay-it) regardless of how used; oiler; sweeper, floor

GROUP V - Air pressure; oiler engineer; operating under ten pounds

GROUP VI Air pressure, oiler engineer operating over ten pounds

GROUP VII Air pressure engineer operating under ten pounds

GROUP VIII Air pressure engineer operating over ten pounds

GROUP IX Crane-pile driving with leads; crane using rock socket tool; dragline - 7 cu. yds. & over; shovel, power - 7 cu. yds. and over; crane, climbing (such as Linden); derrick, diesel, gas, electric hoisting material and erecting steel - 150' or more above ground; hoist, three or more drums; scoop, tandem; tractor, tandem crawler

GROUP X Heaters
Crane, with boom (including jib) over 100' from pin to pin (add 1c per foot to maximum of 75c) above basic rate for crane

GROUP XI Mud jack (where mud jack is used in conjunction with an air compressor, operator)
Work in tunnel or tunnel shaft, .25c above base rate

POWER EQUIPMENT OPERATORS ZONE 3 and 4

GROUP I - Asphalt finishing machine & trench widening spreader; asphalt plant console operator; autograder; automatic slipform paver; backhoe; blade operator - all types; boat operator - tow; boilers - 2; central mix concrete plant operator; clam shell operator; concrete mixer paver; crane operator; derrick or derrick trucks; ditching machine; dozer operator; dragline operator; dredge booster pump; dredge engineman; dredge operator; drill cat with compressor mounted on cat; drilling or boring machine rotary self-propelled; highloader; hoisting engine - 2 active drums; launchhammer wheel; locomotive operator - standard gauge; mechanics and welders; mucking machine; piledriver operator; pitman crane operator; push cat operator; quad-trac; scoop operator; sideboom cats; skimmer scoop operator; trenching machine operator; truck crane; shovel operator.

GROUP II - A-Frame; aspahlt hot-mix silo; aspahlt roller operator; asphalt plant fireman (drum or boiler); asphalt plant man; aspahlt plant mixer operator; backfiller operator; barber-greene loader; boat operator (bridge & dams); chip spreader; compressor maintenance operator - 2; concrete mixer operator - skip loader; concrete plant operator; concrete pump operator; crusher operator; dredge oiler; elevating grader operator; fork lift; greaser-fleet; hoisting engine - 1; locomotive operator - narrow gauge; multiple compactor; pavement breaker; powerbroom - self-propelled; power shield; rooter; slip form finishing machine; stumpcutter machine; side discharge concrete spreader; throttle man; tractor operator (over 50 hp); welding machine maintenance operator - 2 winch truck

POWER EQUIPMENT OPERATORS ZONE 3 and 4 CONTD

GROUP III - Boilers - 1; chip spreader (front man); churn drill operator; clef plane operator; compressor maintenance operator - 1; concrete saw operator (self-propelled); conveyor operator; curb finishing machine; distributor operator; finishing machine, operator; fireman - rig; flex plane operator; float operator; form grader operator; generator-maintenance operator; light plant maintenance operator; maintenance operator; oiler driver; pugmill operator; pump maintenance operator (other than dredge); roller operator, other than high type asphalt; screening & washing plant operator; Siphons & Jets; subgrading machine operator; spreader box operator, self-propelled (not asphalt); tank car heater operator (combination Boiler & Booster); ulmac, ulric or similar spreader; vibrating machine operator, not hand; welding machine maintenance operator - 1; Tractor operator (50 hp or less)

GROUP IV - Oiler

GROUP V - Dragline operator - 3 yds. & over; shovel - 3 yds. & over; clamshell - 3 yds. & over; crane, rigs or piledrivers, 100' to 150' of boom (incl. jib); hoists - each additional active drum over 2 drums

GROUP VI - Tandem scoop operator; crane, rigs or piledrivers, 150' to 200' of boom (incl. jib)

GROUP VII - Crane, rigs or piledrivers 200 ft of boom or over (incl. jib)

POWER EQUIPMENT OPERATORS ZONES 5, 6, 7, and 8

GROUP I - Asphalt finishing machine & trench widening spreader; asphalt plant console operator; automatic slipform paver; autograder; backhoe; blade operator, - all types; boat operator - tow; boilers - 2; central mix concrete plant operator; clamshell operator; concrete mixer paver; crane operator; derrick or derrick trucks; ditching machine; dozer operator; dragline operator; dredge booster pump; dredge engineman; dredge operator; drill cat with compressor mounted on cat; drilling or boring machine rotary self-propelled; highloader; hoisting engine - 2 active drums; launchhammer wheel; locomotive operator - standard gauge; mechanics and welders; mucking machine; piledriver operator; pitman crane operator; push cat operator; quad-trac; shovel operator; sideboom cats; skimmer scoop operator all types; trenching machine operator; truck crane.

GROUP II - A-frame; aspahlt hot mix silo; asphalt plant fireman (drum or boiler); asphalt roller operator; asphalt plant man; asphalt plant mixer operator; backfiller operator; barber-greene loader; boat operator (bridge & dams); chip spreader; compressor maintenance operator - 2; concrete mixer operator - skip loader; concrete plant operator; concrete pump operator; crusher operator; dredge oiler; elevating grader operator; fork lift; greaser-fleet; hoisting engine - 1; locomotive operator - narrow gauge; multiple compactor, pavement breaker; powerbroom - self-propelled; power shield; rooter; slip form finishing machine; stumpcutter machine; side discharge concrete spreader; throttle man; tractor operator (over 50 hp); welding machine maintenance operator - 2 winch truck

DECISION NO. M075-4146

POWER EQUIPMENT OPERATORS ZONES 5, 6, 7, and 8 CONTD

GROUP III - Boilers - 1; chip spreader (front man); churn drill operator; clef plane operator; compressor maintenance operator - 1; concrete saw operator (self-propelled); conveyor operator; curb finishing machine; distributor operator; finishing machine operator; fireman - rig; flex plane operator; float operator; form grader operator; generator-maintenance operator; light plant maintenance operator; maintenance operator; oiler driver; pugmill operator; pump maintenance operator other than dredge; roller operator, other than high type asphalt; screening & washing plant operator; Siphons & Jets; subgrading machine operator; spreader box operator, self-propelled (not asphalt); tank car heater operator (combination boiler & booster); ulmac, ulric or similar spreader; vibrating machine operator; welding machine maintenance operator - 1; tractor operator (50 hp or less)

GROUP IV - Oiler

GROUP V - Dragline operator - 3 yds. & over; shovel - 3 yds. & over; clam-shell - 3 yds. & over; crane, rigs or piledrivers, 100' to 150' of boom (incl. jib), hoists - each additional active drum over 2 drums

GROUP VI - Tandem scoop operator; crane, rigs or piledrivers, 150' to 200' of boom (incl. jib)

GROUP VII - Crane, rigs or piledrivers 200 ft. of boom or over (incl. jib)

GROUP VIII - Oiler - drivers

AREAS COVERED BY POWER EQUIPMENT OPERATORS ZONES

ZONE 1 - Clay, Jackson, Platte and Ray Counties

ZONE 2 - St. Louis City & County

ZONE 3 - Franklin, Jefferson, Lincoln, St. Charles, and Warren Counties

ZONE 4 - Adair, Audrain, Bollinger, Boone, Butler, Callaway, Cape Girardeau, Carter, Clark, Cole, Crawford, Dent, Dunklin, Gasconade, Howell, Iron, Knox, Lewis, Macon, Madison, Maries, Marion, Miller Mississippi, Moniteau, Monroe, Montgomery, Morgan, New Madrid, Oregon, Osage, Pemiscot, Perry, Phelps, Pike, Pulaski, Putnam, Ralls, Randolph, Reynolds, Ripley, St. Francois, Ste. Genevieve, Schuyler, Scotland, Scott, Shannon, Shelby, Stoddard, Texas, Washington, and Wayne Counties

ZONE 5 - Buchanan, Cass, Clinton and Lafayette Counties

ZONE 6 - Andrew, Atchison, Bates, Benton, Caldwell, Carroll, Charlton, Cooper, Daviess, DeKalb, Gentry, Grundy, Harrison, Henry, Holt, Howard, Johnson, Linn, Livingston, Mercer, Nodaway, Pettis, Saline, Sullivan and Worth Counties

ZONE 7 - Christian, Greene, Lawrence and Taney Counties

ZONE 8 - Barry, Barton, Camden, Cedar, Dade, Dallas, Douglas, Hickory, Laclede, McDonald, Newton, Ozark, Polk, St. Clair, Stone, Vernon, Webster and Wright Counties

DECISION NO. M075-4146

TRUCK DRIVERS	Basic Hourly Rates	Fringe Benefits Payments			
		H & W	Pensions	Vacation	App. Tr.
ZONE 1 - St. Louis City and County:					
GROUP 1	6.99	a	b	c&d	
GROUP 2	7.19	a	b	c&d	
GROUP 3	7.29	a	b	c&d	

FOOTNOTES:

a - Employer contribution of $12.50 per week.

b - Employer contribution of $12.50 per week.

c - Paid Holidays; New Year's Day, Thanksgiving Day, Memorial Day, Independence Day, Friday after Thanksgiving Day, Labor Day, Veterans Day, Christmas Day.

d - Paid vacation of 3 days for 600 hours of service in any one contract year;
4 days paid vacation for 800 hours of service in any one contract year;
5 days paid vacation for 1,000 hours of service in any one contract year

CLASSIFICATION DEFINITIONS

GROUP 1 - Truck or trailers of a water level capacity of 11.99 cu. yds. or less, for lift trucks, job site ambulances, pick-up trucks, flat bed trucks

GROUP 2 - Trucks or trailers of a water level capacity of 12.0 cu. yds. up to 22.0 cu. yds. including euclids, speedace & similar equipment of same capacity

GROUP 3 - Truck or trailers of a water level capacity of 22.0 cu. yds. & over including euclids, speedace & all floats, flat bed trailers & boom trucks & similar equipment of same capacity

DECISION NO. 11075-4146

TRUCK DRIVERS	Basic Hourly Rates	Fringe Benefits Payments			
		H & W	Pensions	Vacation	Apr. Tr.
ZONE 2					
GROUP 1	$8.34	.50	.75	.75	
GROUP 2	8.54	.50	.75	.75	
GROUP 3	8.85	.50	.75	.75	
GROUP 4	9.00	.50	.75	.75	
GROUP 5	8.115	.50	.75	.75	

CLASSIFICATION DEFINITIONS
TRUCK DRIVERS

GROUP 1 - One team; station wagons; pickups, material, single axle; tank wagon, single axle
GROUP 2 - Two teams; material, tandem; semi-trailers; winch; fork; distributor drivers and operators; agitator and transit mix; tank wagon, tandem or semi-trailer; insley wagons; dump; excavating, 5 cu. yds. & over; dumpsters; half-tracks; speedace; euclids and other similar excavating equipment
GROUP 3 - A-frame; low boy; boom
GROUP 4 - Mechanics & welders
GROUP 5 - Mechanic's helpers, oilers & greasers

AREA COVERED BY TRUCK DRIVERS ZONES

ZONE 2 - Clay, Jackson, Platte and Ray Counties

DECISION NO. 11075-4146

TRUCK DRIVERS	Basic Hourly Rates	Fringe Benefits Payments			
		H & W	Pensions	Vacation	Apr. Tr.
ZONE 3					
GROUP 1	$10.15				
GROUP 2	10.30				
GROUP 3	10.37				
GROUP 4	10.26				
GROUP 5	10.05				
ZONE 4					
GROUP 1	9.45				
GROUP 2	9.60				
GROUP 3	9.67				
GROUP 4	9.56				
GROUP 5	9.35				
ZONE 5					
GROUP 1	9.19	.50	.75		
GROUP 2	9.34	.50	.75		
GROUP 3	9.41	.50	.75		
GROUP 4	9.30	.50	.75		
GROUP 5	9.09	.50	.75		
ZONE 6					
GROUP 1	8.33	.50	.75		
GROUP 2	8.48	.50	.75		
GROUP 3	8.60	.50	.75		
GROUP 4	8.49	.50	.75		
GROUP 5	8.23	.50	.75		
ZONE 7					
GROUP 1	7.60	.50	.75		
GROUP 2	7.75	.50	.75		
GROUP 3	7.87	.50	.75		
GROUP 4	7.76	.50	.75		
GROUP 5	7.50	.50	.75		

CLASSIFICATION DEFINITIONS
TRUCK DRIVERS

GROUP 1 - Flat bed trucks - single axle; station wagon; pickup trucks; material trucks - single axle; tank wagon - single axle
GROUP 2 - Flat bed trucks - tandem axle; material trucks, - tandem axle; tank wagon - tandem axle
GROUP 3 - Semi and/or pole trailers; winch fork and steel trucks; Insley wagons, dumpsters, half tracks, speedace, euclids, and other similar equipment, A-frame and derrick trucks, float or low boy, distributor drivers and operators, tank wagon, semi-trailer
GROUP 4 - Agitator and transit mix trucks
GROUP 5 - Warehouseman

AREAS COVERED BY TRUCK DRIVERS ZONES

ZONE 3 - Franklin, Jefferson and St. Charles Counties
ZONE 4 - Lincoln and Warren Counties
ZONE 5 - Buchanan, Cass, Johnson and Lafayette Counties
ZONE 6 - Andrew, Audrain, Barton, Bates, Benton, Bollinger, Boone, Caldwell, Calloway, Camden, Cape Girardeau, Carroll, Carter Cedar, Chariton, Christian, Clinton, Cole, Cooper, Crawford, Dade, Dallas, Daviess, DeKalb, Dent, Douglas, Gasconade, Greene, Henry, Hickory, Howard, Iron, Laclede, Lawrence, Linn, Livingston, Macon, Madison, Maries, Marion, Miller, Mississippi, Moniteau, Monroe, Montgomery, Morgan, New Madrid, Newton, Osage, Pemiscot, Perry, Pettis, Phelps, Pike, Polk, Pulaski, Ralls, Randolph, Reynolds, St. Clair, St. Francois, Ste. Genevieve, Saline, Scott, Shannon, Shelby, Stoddard, Texas, Vernon, Washington, Wayne, Webster, and Wright Counties.
ZONE 7 - Adair, Atchison, Barry, Butler, Clark, Dunklin, Gentry, Grundy, Harrison, Holt, Howell, Knox, Lewis, McDonald, Mercer, Nodaway, Oregon, Ozark, Putnam, Ripley, Schuyler, Scotland, Stone, Sullivan, Taney, and Worth Counties

SUPERSEDEAS DECISION

STATE: Nevada

COUNTIES: Statewide (excluding the Nevada Test Site and Tonopah Test Range)

DECISION NUMBER: NV75-5095

DATE: Date of Publication

Supersedes Decision Number NV75-5037 dated March 28, 1975, in 40 FR 14235

DESCRIPTION OF WORK: Building Construction (excluding single family homes and garden type apartments up to and including 4 stories), heavy and highway construction.

DECISION NO. NV75-5095

	Basic Hourly Rates	Fringe Benefits Payments			
		H & W	Pensions	Vacation	App. Tr.
ASBESTOS WORKERS:					
Elko, Eureka, Lincoln and White Pine Counties	$ 8.71	.50	.82		
Clark, Esmeralda and Nye Counties	11.31	.78	.87		
Remaining Counties	10.70	.97	.75	1.07	.06
BOILERMAKERS	10.85	.65	1.00	.50	.02
BRICKLAYERS; Stonemasons:					
Clark, Esmeralda, Lincoln; and Nye County, South of Hwy. #6	10.47	.35	.30	1.00	.02
Remaining Counties and Nye County North of Hwy. #6:					
Zone A (0-15 miles from Court House in Reno)	10.75	.45	.45		.01
Zone B (15-35 miles from Court House in Reno)	11.25	.45	.45		.01
Zone C (35-75 miles from Court House in Reno)	11.65	.45	.45		.01
BRICK TENDERS:					
Zone A (0-15 miles from Court House in Reno)	8.90	.50	.65		.05
Zone B (15-35 miles from Court House in Reno)	9.40	.50	.65		.05
Zone C (35-75 miles from Court House in Reno)	9.80	.50	.65		.05
CARPENTERS:					
Clark, Esmeralda and Lincoln Counties; and Nye County South of Hwy. #6 including the City of Tonopah:					
Carpenters	9.36	.55	.90	1.00	.10
Floorlayers; Patent Scaffold Erectors; Power Saw Operator	9.51	.55	.90	1.00	.10
Piledrivermen	9.56	.55	.90	1.00	.10
Millwrights	9.86	.55	.90	1.00	.10
Nye County North of Hwy. #6 excluding the City of Tonopah and all remaining Counties:					
Carpenters	9.25	.55	1.01	1.00	.04
Floorlayers; Patent Scaffold Erectors; Power Saw Operator	9.40	.55	1.01	1.00	.04
Piledrivermen	9.45	.55	1.01	1.00	.04
Millwrights	9.85	.55	1.01	1.00	.04
CEMENT MASONS:					
Clark, Esmeralda, Lincoln and Nye Counties					
Cement Masons	$ 8.30	.50	.20	2.00	.08
Cement Floor Finishing Machine and Color Work	8.55	.50	.20	2.00	.08
Lake Tahoe Area:					
Cement Masons	9.50	.50	.60	1.00	.01
Mastic, Magnesite and all Composition Masons	9.75	.50	.60	1.00	.01
Troweling Machine; Grinder Operator and Kelly Float	10.00	.50	.60	1.00	.01
Remaining Counties:					
Cement Masons	8.05	.50	.60	1.00	.01
Mastic, Magnesite and all Composition Masons	8.30	.50	.60	1.00	.01
Troweling Machine; Grinder Operator and Kelly Float	8.55	.50	.60	1.00	.01
DRYWALL INSTALLERS:					
Statewide except the Counties of Clark, Esmeralda, Lincoln; and Nye South of Hwy. #6	9.50	.55	1.01	1.00	.04
ELECTRICIANS:					
Clark and Lincoln Counties; and Nye County South of Mount Diablo Base Line					
Electricians; Technicians	11.66	.63	1% + .40		.05
Cable Splicers	11.99	.63	1% + .40		.05
Remaining portions of Nye County and all the Remaining Counties except Lake Tahoe Area:					
Electricians; Technicians	10.59	.53	1% + .55		.03
Cable Splicers	11.65	.53	1% + .55		.03
Lake Tahoe Area:					
Electricians; Technicians	10.34	.53	1% + .55		.03
Cable Splicers	11.37	.53	1% + .55		.03
ELEVATOR CONSTRUCTORS	10.76	.445	.29	3% + a	.02
ELEVATOR CONSTRUCTORS' HELPERS	70%JR	.445	.29	3% + a	.02
ELEVATOR CONSTRUCTORS' HELPERS (PROB.)	50%JR				
GLAZIERS:					
Clark, Esmeralda, Lincoln and the Southern Half of Nye	10.85				.05
Northern Half of Nye County and all Remaining Counties	7.845	.25	.55	.855	

DECISION NO. NV75-5095

	Basic Hourly Rates	Fringe Benefits Payments			
		H & W	Pensions	Vacation	Apr. Tr.
IRONWORKERS:					
Elko Area (Including Montello, Wells, Elko, Carlin, Battle Mountain, Eureka, Pioche, Panaca, Caliente, McGill, Ruth and Ely) Fence Erectors; Machinery Movers; Ornamental; Reinforcing; Riggers; Structural	$ 8.50	.50	.75		.05
Remainder of State: Bench Erector Ornamental; Reinforcing; Structural	8.89	.88	1.375	1.03	.03
LATHERS:	9.78	.88	1.375	1.03	.03
All Northern Nevada, Tonopah North including Lake Tahoe	8.21	.40	.35		.01
Southern Nevada	9.55	.35	.50		.06
PAINTERS:					
Clark, Esmeralda, Lincoln Cos.; and S 1/2 of Nye County Brush; Roller	10.72	.75	.35		.05
Paperhangers; Spray; Steel; Swing Stage; Sandblasters; Sign; Tapers	11.07	.75	.35		.05
Buffing Steel; Sandblasters; Structural Steel	11.32	.75	.35		.05
Steeplejack	12.22	.75	.35		.05
N 1/2 of Nye County and Remaining Cos., except Lake Tahoe Area Brush	10.50	.70	.20		
Paperhangers; Spray; Structural Steel; Swing Stage; Sandblaster; Tapers	10.75	.70	.20		
Lake Tahoe Area: Brush	8.30	.50	.20		
Paperhangers; Spray; Structural Steel; Swing Stage; Sandblasters; Tapers	8.55	.50	.20		
PLASTERERS:					
Clark, Esmeralda, Lincoln; and Nye Counties	9.38	1.00	.20	1.20	.08
Remaining Counties	9.35	.50	1.00		
PLASTERER TENDERS:					
Statewide except Clark, Esmeralda, Lincoln; and S 1/2 of Nye County	7.75	.50	.45		

DECISION NO. NV75-5095

	Basic Hourly Rates	Fringe Benefits Payments			
		H & W	Pensions	Vacation	Apr. Tr.
PLUMBERS; STEAMFITTERS:					
Clark, Esmeralda, Lincoln and S 1/2 of Nye County	$ 9.90	.65	1.50	1.60	.08
Remaining Counties and N 1/2 of Nye County	9.89	.58	.60	1.95	.10
PLUMBERS (Utility):					
Statewide, except Clark, Lincoln; and S 1/2 of Nye County	7.85	.53	.60	1.85	.07
PLUMBER HELPER (Utility)	4.64	.53	.10	.50	.07
ROOFERS:					
Clark, Esmeralda, Lincoln; and So. 1/2 of Nye County	10.53	.65			
Remaining Counties and N 1/2 of Nye County	9.10	.45	.05		.02
SHEET METAL WORKERS:					
Clark, Esmeralda, Lincoln; and S 1/2 of Nye County	8.83	.73	1.30	1.00	.05
Remaining Counties and N 1/2 of Nye County	8.85	.74	1.50	.89	.03
SOFT FLOOR LAYERS:					
Clark, Esmeralda, Lincoln and S 1/2 of Nye County	11.12	.40			.01
Remaining Counties and N 1/2 of Nye County	9.25	.50	.20		
SPRINKLER FITTERS	13.72	.50	.80		.08
TERRAZZO WORKERS; TILE SETTERS:					
Clark, Esmeralda, Lincoln; and Southern Half of Nye County	10.47	.35	.30	1.00	.01
Remaining Counties and N 1/2 of Nye County:					
Zone A (0-15 miles from Court House in Reno)	10.75	.45	.45		.01
Zone B (15-35 miles from Court House in Reno)	11.25	.45	.45		.01
Zone C (35-75 miles from Court House in Reno)	11.65	.45	.45		.01

FOOTNOTE:
Employer contributes 4% basic hourly rate for over 5 years' service and 2% basic hourly rate for 6 months to 5 years' service as Vacation Pay Credit.
Six Paid Holidays: A through F.

PAID HOLIDAYS:
A-New Year's Day; B-Memorial Day; C-Independence Day; D-Labor Day; E-Thanksgiving Day; F-Christmas Day

DECISION NO. NV75-5095

(Clark, Esmeralda, Lincoln and Nye Counties)

	Basic Hourly Rates	Fringe Benefits Payments			
		H & W	Pensions	Vacation	App. Tr.
LABORERS					
GROUP 1 :	$ 6.23	.26	.75	$ 1.00	
GROUP 2 :	6.26	.26	.75	1.00	
GROUP 3 :	6.31	.26	.75	1.00	
GROUP 4 :	6.33	.26	.75	1.00	
GROUP 5 :	6.35	.26	.75	1.00	
GROUP 6 :	6.36	.26	.75	1.00	
GROUP 7 :	6.38	.26	.75	1.00	
GROUP 8 :	6.41	.26	.75	1.00	
GROUP 9 :	6.42	.26	.75	1.00	
GROUP 10:	6.44	.26	.75	1.00	
GROUP 11:	6.49	.26	.75	1.00	
GROUP 12:	6.52	.26	.75	1.00	
GROUP 13:	6.54	.26	.75	1.00	
GROUP 14:	6.57	.26	.75	1.00	
GROUP 15:	6.59	.26	.75	1.00	
GROUP 16:	6.655	.26	.75	1.00	
GROUP 17:	6.68	.26	.75	1.00	
GROUP 18:	6.75	.26	.75	1.00	
POWER EQUIPMENT OPERATORS (Except Piledriving & Steel Erection)					
GROUP 1:	8.52	.95	1.75	.30	.04
GROUP 2:	8.79	.95	1.75	.30	.04
GROUP 3:	9.06	.95	1.75	.30	.04
GROUP 4:	9.19	.95	1.75	.30	.04
GROUP 5:	9.40	.95	1.75	.30	.04
GROUP 6:	9.50	.95	1.75	.30	.04
GROUP 7:	9.62	.95	1.75	.30	.04
GROUP 8:	9.78	.95	1.75	.30	.04
GROUP 9:	9.90	.95	1.75	.30	.04

DECISION NO. NV75-5095

	Basic Hourly Rates	Fringe Benefits Payments			
		H & W	Pensions	Vacation	App. Tr.
TRUCK DRIVERS					
(Clark, Esmeralda, Lincoln; and Nye County South of Hwy. #6)					
GROUP 1:	$8.00	.35	.50		
GROUP 2:	8.11	.35	.50		
GROUP 3:	8.16	.35	.50		
GROUP 4:	8.32	.35	.50		
GROUP 5:	8.50	.35	.50		
GROUP 6:	9.00	.35	.50		

LABORERS
(Clark, Esmeralda, Lincoln and Nye Counties)

Group 1: Debris Handler; Dry Packing of Concrete and Filling of Form-bolt Holes; Dumpman; Gas and Oil Pipeline Laborers, Demolition Laborers; General or Construction Laborers; Spotter; Window Cleaner

Group 2: Cutting Torch Op. (Demolition); Tarman and Motorman

Group 3: Guinea Chaser

Group 4: Fine Grader, highway and street paving, airport, runways and similar type heavy construction; Landscape Gardener and Nursery-Man

Group 5: Laborers - packing rod steel and pans

Group 6: Underground Laborer including caisson bellowers

Group 7: Chucktender (except tunnels); Scaler; Septic Tank Digger and Installer (lead man); Tank Scaler and Cleaner

Group 8: Cesspool Digger and Installer

Group 9: Concrete Curer-impervious membrane and Oiler of all materials; Making and caulking of all non-metallic pipe joints; Riprap Stonepaver; Sandblaster (pot tender)

Group 10: Asphalt Ironer, Raker, Spreader; Buggymobile Man; Cement Dumper (on 1 yd. or larger mixers and handling bulk concrete); Cement Grinding Machine Op.; Concrete Core Cutter; Concrete Saw Man, excluding tractor type; Gas and Oil Pipeline Wrapper Pot Tender and Form Man; Tree Climber, faller, chain saw operator; Pittsburgh Chipper and similar type; Vibrators and all pneumatic gas, electric, and similar mechanical tools not separately classified herein; Reto Scraper

Group 11: Rock Slinger; Scaler, using bosun chair, safety belt or power tools

Group 12: Driller and/or Pavement Breaker

Group 13: Laying of all Non-metallic Pipe (including sewer pipe, drain pipe and underground tile)

Group 14: Gas and Oil Pipeline Wrapper - 6 inch pipe and over

LABORERS (Cont'd)
(Clark, Esmeralda, Lincoln and Nye Counties)

Group 15: Cribber or Shorer; Powderman

Group 16: Steel Headerboard Man

Group 17: Driller (Core, Diamond or Wagon) Joy Driller Model TW-M-2A, Gardner-Denver Model DH-163 and similar drills; Sandblaster - Nozzleman

Group 18: Head Rock Slinger

POWER EQUIPMENT OPERATORS
(Except Piledriving & Steel Erection)

Clark, Esmeralda, Lincoln and Nye Counties

Group 1: Brakeman; Compressor Operator; Engineer Oiler; Generator; Heavy Duty Repairman Helper; Pump; Signalman; Switchman

Group 2: Concrete Mixer Operator, Skip Type; Conveyor Operator; Fireman; Generator, Pump or Compressor, (2-5 inclusive); Generator, Pump or Compressor Portable Units (over 5 units, 10¢ per hour for each additional unit up to nine units); Hydrostatic Pump; Oiler Crusher, (Asphalt or Concrete Plant); Plant Operator, Generator, Pump or Compressor; Skiploader - Wheel type up to 3/4 yd. w/o attachment; Soils Field Technician; Tar Pot Fireman; Temporary Heating Plant; Trenching Machine Oiler; Truck Crane Oiler; Rotary Drill Helper (oilfield)

Group 3: A-Frame or Winch Truck; Elevator Operator (inside); Equipment Greaser (rack); Ford, Ferguson (with dragtype attachments); Helicopter Radioman (ground); Power Concrete Curing Machine; Power Concrete Saw; Powerdriven Jumbo Form Setter; Ross Carrier; Stationary Pipe Wrapping and Cleaning Machine

Group 4: Asphalt Plant Fireman; Boring Machine; Boxman or Mixerman (Asphalt or Concrete); Chip Spreading Machine; Concrete Pump (small portable); Bridge Type Unloader and Turntable; Dinkey Locomotive or Motorman (up to and including 10 tons); Equipment Greaser (grease truck); Helicopter Hoist; Highline Cableway Signalman; Hydra-Hammer - Aero Stomper; Power Sweeper; Roller (compacting); Screed (Asphalt or Concrete); Trenching Machine (up to 6 feet)

Group 5: Asphalt Plant Engineer; Concrete Batch Plant; Backhoe (up to and including 3/4 yds); Bit Sharpener; Concrete Joint Machine (Canal and similar type); Concrete Planer; Deck Engine; Forklift (under 5 ton capacity); Machine Tool; Maginnis Internal Full Slab Vibrator; Mechanical Berm (curb or gutter concrete or asphalt); Mechanical Finisher (concrete-Clary-Johnson-Bidwell or similar); Pavement Breaker; Road Oil Mixing Machine; Roller (asphalt or finish); Rubber-tired Earth Moving Equipment, (single engine, up to and including 25 yards struck); Self-propelled Tar Pipelining Machine; Slip Form Pump (power-driven hydraulic lifting device for concrete forms); Tugger Hoist (1 drum); Tunnel Locomotive (over 10 and up to and including 30 tons); Stinger Crane (Austin-Western or similar type); Skiploader Crawler and Wheel type over 3/4 yds. and up to and including 1-1/2 yards); Tractor-Bulldozer, Tamper, Scraper (single engine, up to 100 HP, Flywheel and similar types, up to and including D-5 and similar types)

Group 6: Asphalt or Concrete Spreading (Tamping or Finishing); Asphalt Paving Machine (Barber Greene or similar type); BHL Lima Road Pactor or similar; Bridge Crane; Pipe Laying Machine (Cast in place); Combination Mixer and Compressor (Gunite Work); Concrete Pump (truck mounted);

POWER EQUIPMENT OPERATORS (Cont'd)
(Except Piledriving & Steel Erection)

Clark, Esmeralda, Lincoln and Nye Counties

Concrete Mixer; Crane (up to and including 25 tons); Crushing Plant; Elevating Grader; Forklift (over 5 tons); Grade Checker; Gradeall; Grouting Machine; Heading Shield; Heavy Duty Repairman; Hoist (Chicago Boom and similar type); Kolman Belt Loader and similar type; LeTourneau Blob Compactor or similar type; Lift Slab Machine (Vagtborg and similar types); Lift Mobile; Loader-Athey, Euclid, Sierra and similar type); Material Hoist, Hucking Machine 1/4 yd. - rubber-tired, rail or track type); Pneumatic Concrete Placing Machine (Hackley-Presswell or similar type); Pneumatic Heading Shield (Tunnel), Powercrete Gun; Rotary Drill (excluding Caisson type); Rubber-tired Earth Moving Equipment Operator (single engine - Caterpillar, Euclid, Athey Wagon and similar types with any and all attachments over 25 yds. and up to and including 50 cubic yards struck); Rubber-tired Scraper (self-loading - Paddle Wheel Type - John Deere, 1040 and similar single unit), Skiploader (Crawler and Wheel type - over 1-1/2 yards, up to and including 6-1/2 yards); Surface Heaters and Planers; Rubber-tired Earth Moving Equipment, multiple engine (up to and including 25 yards, struck); Trenching Machine (over 6 feet depth capacity, manufacturers rating); Tower Crane; Tractor Compressor Drill Combination; Tractor (any type larger D-5 - 100 Flywheel HP and over or similar) (Bulldozer, Tamper, Scraper and Push Tractor single engine); Tractor (Boom attachments); Traveling Pipe Wrapping, Cleaning and Bending; Tunnel Locomotive (over 30 tons); Shovel, Backhoe, Dragline, Clamshell (over 3/4 yard and up to 5 cubic yards, M.R.C.)

Group 7: Crane (Over 25 tons up to and including 100 tons M.R.C.; Derrick Barge, Dual Drum Mixer; Hoist, Stiff Legs, Guy Derrick, or similar type, up to and including 100 tons; Monorail Locomotive (Diesel, gas or electric); Motor Patrol - Blade Operator (single engine); Multiple Engine Tractor Operator (Euclid and similar type except Quad 9 Cat); Rubber-tired Earth Moving Equipment (single engine over 50 yards struck); Rubber-tired Earth Moving Equipment (Multiple, engine, Euclid, Caterpillar and similar) (Over 25 yards and up to 50 cubic yards struck); Tractor Loader Operator (Crawler and Wheel type over 6-1/2 yards); Tower Crane Repairman; Shovel, Backhoe, Dragline, Clamshell Operator (over 5 cubic yards, MRC; Woods Mixer and similar Pugmill Equipment; Heavy Duty Repairman - Welder Combination

Group 8: Auto Grader; Automatic Slip Form; Crane (over 100 tons); Hoist, Stiff Legs, Guy Derricks or similar types (capable of hoisting 100 tons or more); Mass Excavator (less than 750 cubic yards); Mechanical Finishing Machine; Mobile Form Traveler; Motor Patrol (Multi engine); Pipe Mobile Machine; Rubber-tired Earth Moving Equipment (multiple engine, Euclid, Caterpillar and similar type over 50 cubic yards struck); Rubber-tired Self Loading Scraper (Paddle Wheel - Auger type self-loading (2 or more units); Tandem Equipment (2 units only); Tandem Tractor (Quad 9 or similar type); Tunnel Mole Boring Machine; Rubber-tired Scraper (pushing without Push Cat, Push-Pull (50¢ per hour additional)

POWER EQUIPMENT OPERATORS (Cont'd)
(Except Piledriving & Steel Erection)

Clark, Esmeralda, Lincoln and Nye Counties

Group 9: Canal Liner; Canal Trimmer; Helicopter Pilot; Highline Cableway; Wheel Excavator (over 750 cubic yards); Remote Controlled Earth Moving Equipment ($1.00 per hour additional to base rate)

TRUCK DRIVERS

Clark, Esmeralda, Lincoln and Nye (South of Hwy. #6) Counties

Group 1: Dump Trucks (less than 12 yards); Trucks (legal paylo d capacity less than 15 tons); Water and Fuel (under 2500 gallons); Pickups; Service; Repairman Helper; Drivers of Busses (on jobsite used for transportation of up to 25 passengers)

Group 2: Dump Trucks (12 yards but less than 16 yards); Trucks (legal payload capacity between 15 and 20 tons); Gas and Oil Pipeline Working Truck Driver (including winch truck and all sizes of trucks); Water and Fuel (2500 gallons to 4000 gallons); Truck Greaser and Tireman; Drivers of Busses (on jobsite used for transportation of more than 25 passengers); Road Oil Spreading Truck; Time spent Spreading Oil

Group 3: Transit-mix (less than 3 yards); Dumpcrete (less than 6½ yards)

Group 4: Dump Trucks (16 yards up to and including 22 yards); Trucks (legal payload capacity 20 tons but less than 30 tons); Euclid-type Spreader Trucks; Dumpster; Transit-mix Trucks (3 yards but less than 6 yards); Dumpcrete (6½ yards and over); Fork Lift; Ross Carrier; Highway Water and Fuel Truck (4000 but less than 6000 gallons)

Group 5: Transit-mix (6 yards or more); Truck Repairman; Dump Trucks (Over 22 yards); Trucks (legal payload capacity 20 tons and over); Fuel and Water Trucks (6000 gallons and over)

Group 6: D. W. and similar type equipment, D. W. 10 and D. W. 20; Euclid-type equipment, LeTourneau Pulls, Terra Cobras and similar types of Equipment; also PB and similar type trucks when performing work within Teamster jurisdiction, regardless of types of attachment including power units pulling off Highway Belly Dumps in tandem

(Statewide except Clark, Esmeralda and Lincoln Counties & the S½ of Nye County) TUNNEL LABORERS:	Basic Hourly Rates	Fringe Benefit Payments			
		H & W	Pensions	Vacation	Apr. Tr.
SWAMPER; Bull Gang, Muckers, Trackmen; Dumpman; Concrete Crew - includes rodding and spreading; Grout Crew incl. Headerman and Potman; Reboundmen	$7.20	.45	.40		.05
NIPPER; Chuck Tenders and Cable Tenders; Powderman - Primer House; Steel Form Raisers and Setters; Vibratormen, Pavement Breakers	7.30	.45	.40		.05
GROUT GUNMEN; Jetgunmen; Gunmen	7.45	.45	.40		.05
MINERS-TUNNEL, Incl. Top and Bottom Man on Shaft and Raise Work; Timbermen, Retimberman - Wood or Steel or substitute materials therefor; Blasters, Drillers, Powdermen - in heading; Cherry Pickerman - where care is lifted; Nozzleman on slick line; Sand Blaster - Potman (work assignment interchangeable)	7.50	.45	.40		.05
SHAFT WORK & RAISE (below actual or excavated ground level); Diamond Drillers; Gunnite Nozzlemen; Rodmen, Groundmen	7.80	.45	.40		.05
SHIFTERS	8.10	.45	.40		.05
SHAFT WORK & Raise-Shifters	8.40	.45	.40		.05

DECISION NO. NV75-5095

TRUCK DRIVERS (Remaining Counties)	Basic Hourly Rates AREA I	Basic Hourly Rates AREA II	Fringe Benefits Payments H & W	Pensions	Vacation	Apr. Tr.
DUMP (Single or multiple units including semis, double and transfer units; Ready-mix concrete and bulk cement spreaders:						
Under 4 yards	$7.20	$8.35	.51	.65		.05
4 yards and under 8 yards	7.40	8.55	.51	.65		.05
8 yards and under 18 yards	7.60	8.75	.51	.65		.05
18 yards and under 35 yards	7.75	8.90	.51	.65		.05
35 yards and under 60 yards	8.00	9.15	.51	.65		.05
60 yards and under 75 yards	8.15	9.30	.51	.65		.05
75 yards and under 100 yards	8.30	9.45	.51	.65		.05
100 yards and over	8.45	9.60	.51	.65		.05
TRANSIT MIX:						
Under 8 yards	7.60	8.75	.51	.65		.05
8 yards and including 12 yards	7.70	8.85	.51	.65		.05
Over 12 yards	7.90	9.05	.51	.65		.05
WATER TRUCKS and Jetting Trucks:						
Up to 2,500 gallons	7.40	8.55	.51	.65		.05
2,500 gallons and over	7.60	8.75	.51	.65		.05
DW 20's and 21's and other simjlar Cat type; Terra Cobra, LeTourneau Pulls, Tournerocker, Euclid and similar type equipment when pulling Aqua/Pak; Water tank trailers, fuel and/or grease tank, or other misc. trailers (except as defined under dump trucks)	7.85	9.00	.51	.65		.05
FLATRACK; Industrial Lift with mechanical tailgate:						
Single unit 2 axle	7.40	8.55	.51	.65		.05
Single unit 3 axle	7.50	8.65	.51	.65		.05

DECISION NO. NV75-5095

TRUCK DRIVERS (Cont'd) (Remaining Counties)	Basic Hourly Rates AREA I	Basic Hourly Rates AREA II	Fringe Benefits Payments H & W	Pensions	Vacation	Apr. Tr.
BUS AND MANUAL DRIVERS, Single unit; Pickup:						
Up to 18,000 pounds	$7.25	$8.40	.51	.65		.05
18,000 pounds and over	7.35	8.50	.51	.65		.05
WINCH TRUCKS, A-FRAME:						
Under 18,000 pounds	7.75	8.90	.51	.65		.05
18,000 pounds and over	7.85	9.00	.51	.65		.05
HEAVY DUTY TRANSPORT (Highbed): Heavy duty transport (gooseneck lowbed); Tilthed or flatbed or flatbed pull trailers	7.75	8.90	.51	.65		.05
BOOTMAN, Combination; Bootman and road oiler	7.65	8.80	.51	.65		.05
ROAD OIL TRUCKS OR BOOTMEN; Fuel driver; Fuel man and fuel island man	7.35	8.50	.51	.65		.05
HELICOPTER PILOT (When transporting men or material)	8.15	9.30	.51	.65		.05
LIFT JITNEYS AND FORK LIFTS	7.45	8.60	.51	.65		.05
WAREHOUSEMAN SPOTTERS; Teamsters	7.30	8.45	.51	.65		.05
TIRE REPAIRMAN	7.60	8.75	.51	.65		.05
TRUCK REPAIRMAN	7.90	9.05	.51	.65		.05

DECISION NO. MW75-5095

(Remaining Counties)

	Basic Hourly Rates	Fringe Benefits Payments			
		H & W	Pensions	Vacation	App. Tr.
LABORERS:					
GROUP 1:	$7.15	.50	.65		.10
GROUP 2:	7.25	.50	.65		.10
GROUP 3:	7.40	.50	.65		.10
GROUP 4:	7.65	.50	.65		.10
GROUP 5:	7.95	.50	.65		.10
GROUP 6-A:	7.95	.50	.65		.10
GROUP 6-B:	7.65	.50	.65		.10
GROUP 6-C:	7.30	.50	.65		.10

LABORERS
(Remaining Counties)

GROUP 1: All cleanup work of debris, grounds, and buildings including windows and tile; Dumpman or spotter (other than asphalt); General laborer; Gardeners and landscape laborers; Limber, brushloader and piler

GROUP 2: Choker setter or rigger (clearing work only); Pittsburgh chipper and similar type brush shredders; Concrete worker (wet or dry) all concrete work not listed in Group 3; Crusher or Grizzly tender; Guinea chaser (stakeman); Panel forms (wood or metal) handling, cleaning, and stripping of; Loading and unloading, carrying and handling of all rods and material for use in reinforcing concrete; Railroad trackmen (maintenance, repair or builders); Sloper; Semi-skilled wreckers (salvaging of building materials other than those listed in Group 3); Greasing Dowels

GROUP 3: Asphalt workers (ironers, shoveler, cutting machine); Buggymobile; Chainsaw, faller, logloader and bucker; Compactor (all types); Concrete mixer under 1/2 yds.; Concrete pan work (breadpan type), (handling, cleaning, stripping); Concrete saw, chipping, grinding, sanding, vibrator; Cribbing, shoring, lagging, trench jacking, hand-guided lagging hammer; Curbing or divider machine; Curb setter (precast or cut); Ditching machine (hand-guided); Drillers' helper, chuck tender; Form raiser, slip forms; Grouting of concrete walls; Windows and door jams; Headerboardman; Jackhammer, pavement breaker, air spade; Mastic workers (wet or dry); Pipe wrapper, kettleman, potman, and men applying asphalt, creosote and similar type materials; All power tools (air, gas or electric) not listed in Group 5; Pipejacking; Posthole digger (air, gas or electric) Post driver; Riprap-stonepaver and rock slinger, incl. placing of sack concrete wet or dry; Rototiller; Rigging and signaling in connection with laborers' work; Sandblaster, potman, gunman or nozzleman; Vibra-screed; Skilled wrecker (removing and salvaging of sash, windows, doors, plumbing and electrical fixtures)

GROUP 4: Burning and welding in connection with laborers' work; Joy Drill Model TWM-2A, Gardner Denver Model DN 143 and similar type drills; Track drillers, Diamond core drillers, Wagon drillers, Mechanical drillers on multiple units, High scalers; Concrete pump; Heavy duty vibrator with stinger 5" diameter or over; Pipelayer, caulker and bander; Pipelayer - waterline, sewerline, gasline or conduit; Asphalt rakers

GROUP 5: Blasters and powdermen, all work of loading, placing and blasting of all powder and explosives of any type, regardless of method used for such loading and placing.

GROUP 6-A: Nozzleman, Rodman

GROUP 6-B: Gunman, Materialman

GROUP 6-C: Reboundman

DECISION NO. NV75-5095

POWER EQUIPMENT OPERATORS
(Except Piledriving & Steel Erection)

	Basic Hourly Rates	Basic Hourly Rates	Fringe Benefits Payments			
			H & W	Pensions	Vacation	Apprentice
Remaining Counties	AREA 1	AREA 2				
GROUP 1 :	$ 8.30	$ 9.45	.97 *	$ 1.37	.70	.20
GROUP 2 :	8.64	9.79	.97 *	1.37	.70	.20
GROUP 3 :	8.82	9.97	.97 *	1.37	.70	.20
GROUP 4 :	9.29	10.44	.97 *	1.37	.70	.20
GROUP 5 :	9.48	10.63	.97 *	1.37	.70	.20
GROUP 6 :	9.59	10.74	.97 *	1.37	.70	.20
GROUP 7 :	9.75	10.90	.97 *	1.37	.70	.20
GROUP 8 :	10.09	11.24	.97 *	1.37	.70	.20
GROUP 9 :	10.29	11.44	.97 *	1.37	.70	.20
GROUP 10 :	10.50	11.65	.97 *	1.37	.70	.20
GROUP 10-A:	10.61	11.76	.97 *	1.37	.70	.20
GROUP 11 :	10.76	11.91	.97 *	1.37	.70	.20
GROUP 11-A:	11.74	12.89	.97 *	1.37	.70	.20

* Includes $.15 per hour to Pensioned Health and Welfare Fund.

POWER EQUIPMENT OPERATORS
(Except Piledriving & Steel Erection)
(Remaining Counties)

GROUP 1: Assistant to Engineer, including brakeman, deckhand, fireman, heavy duty repairman helper, oiler, partsman (heavy duty repair shops parts room when needed), switchman, tar pot fireman

GROUP 2: Compressor; Material loader and/or conveyor (handling building materials); Pump; Tar pot fireman (power agitated)

GROUP 3: Box Operator (Bunker); Concrete curing machines (streets, highways, airports, canals); Conveyor belt (tunnel); Engineer generating plant (500 K.W.); Fireman hot plant, Hydraulic monitor; Lubrication and service engineer (mobile and grease rack); Mixer box operator (concrete plant); Motorman; Rodman or chainman; Rotomist; Screedman (except asphaltic or concrete paving); Oiler (truck crane)

GROUP 4: Ballast Jack Tamper; Ballast regulator; Ballast tamper multi-purpose; Bowman (asphalt plant); Concrete mixer, skip type; Dinky; Fork lift (construction job site); Ross carrier; Skip loader (under 1 cu. yd.); Tie spacer; Line Master

GROUP 5: Concrete Mixer (over 1 cu. yd.); Concrete pumps or pumpcrete guns; Elevator and material hoist (1 drum); Screedman (Barber-Greene and similar) (asphaltic or concrete paving); Shuttle car; Signalman

GROUP 6: Boom Truck or Dual Purpose "A" Frame Truck; B.L.H. Lima road pactor or similar; Chip box spreader (Flaherty type or similar); Concrete batch plant (wet or dry); Concrete saws (highways, streets, airports, canals); Highline cableway signalman; Locomotive (over 30 tons); Maginnis International Full Slab Vibrator (airports, highways, canals, warehouses); Mechanical burn, curb and/or curb gutter maching (concrete or asphalt); Power jumbo (setting slip forms, etc., in tunnels); Roller (except asphalt); Self-propelled compactor (single engine); Slip form pump (power driven by hydraulic, electric, air, gas, etc., lifting device for concrete forms); Stationary pipe wrapping, cleaning and bending machine; Pavement breaker or tamper (with or without compressor combination); Pavement breaker, truck mounted, with compressor combination; Small rubber-tired tractors, Self-propelled tape machine

GROUP 7: Compressor (over 2); Concrete conveyor; Concrete conveyor or concrete pump, truck or equipment mounted (boom length to apply); Crusher plant engineer; Deck engineer; Drilling and boring machinery, vertical and horizontal (not to apply to waterliners, wagon drills or jackhammers); Generators; Grade setters, Grade checker; Instrument man; Kolman loader; Material hoist (2 or more drums); Mechanical finishers or spreader machine (asphalt, Barber-Greene and similar), Mine or shaft hoist; Pipe bending machines (pipelines only); Pipe cleaning machines (tractor propelled and supported); Pipe wrapping machines (tractor propelled and supported); Portable crushing and screening plants; Pumps (over 2); Refrigeration plant; Self-propelled boom type lifting device (Center Mount) (10 ton cap. or less); Slusher, Soil tester (certified); Surface heater and planer; Trenching machine (maximum digging capacity

POWER EQUIPMENT OPERATORS (Cont'd)
(Except Piledriving and Steel Erection)
(Remaining Counties

3 ft. depth) Truck type loader; Welding machines (gasoline or diesel); Roller (Asphalt)

GROUP 8: Asphalt Plant Engineer; Car Passer; Cast-in-place pipe laying machine; Combination slusher and motor; Dozer, Concrete batch plant (multiple units); Elevating grader; Grooving and Grinding machine (Highways); Heavy-duty repairman and/or welder; Ken-seal; Loader (up to and including 2 1/2 cu. yds.); Mechanical trench shield; Mixermobile; Push cats; Road oil mixing machine; Wood-mixer (and other similar pugmill equipment); Rubber-tired earthmoving equipment (up to and including 35 cu. yds. "struck." M.R.C., Euclids, T-Pulls, D#'s 10, 20, 21 and similar); Self-propelled compactor with dozer, Sheepfoot; Small tractor (with boom), Soil stabilizer (P & H or equal); Timber skidder (rubber tire) or similar equipment; Tractor, Tractor drawn scraper; Tractor mounted compressor drill combination; Trenching machine (over 3 ft. depth); Tri-batch paver; Tunnel badger or tunnel boring machine; Tunnel mole boring machine

GROUP 9: Canal Finger Drain Digger; Chicago boom; Combination backhoe and loader (up to and including 3/8 yds.); Combination mixer and compressor (gunnite); Lull Hi-Lift (20 ft. or over); Mucking machine; Tractor with boom (D6 or larger); Track laying type earth moving machine (single engine with tandem scrapers); Sub-grader (Gurries or other types)

GROUP 10: Boom type backfilling machine; Bridge crane; Cary-lift or similar; Chemical grouting machine; Chief of party; Derricks; Derrick barges (except excavation work); Euclid loader & similar types; Heavy duty rotary drill rigs; Lift-slab (Vagtborg and similar types); Loader (over 2 1/2 cu. yds. up to and incl. 4 cu. yds.); Locomotive (over 100 tons) (single or multiple units); Multiple engine earth moving machines (Euclid, dozers, etc.); Pre-stress wire wrapping machine; Rubber tired scraper, self-loading; Self-propelled reservoir-debris equipment floating (200 H.P. and over); Shuttle car (Reclaim station); Single engine scraper (over 35 cu. yds.); Train loading station; Vacuum cooling plant; Whirley Crane (up to and incl. 25 tons); Trenching machine; Multi-engine with sloping attachments (JEFFCO or similar)

GROUP 10-A: Backhoe (up to and incl. 1 cu. yd. hydraulic); Backhoe (up to and incl. 1 cu. yd. (cable); Cranes (not over 25 tons) (hammerhead and Gantry); Grade-alls (up to and incl. 1 cu. yd.); Motor patrol; Power shovels, Clamshells, Draglines, Cranes (up to and incl. 1 cu. yd.); Rubber-tired scraper, self-loading (Twin engine); Self-propelled boom-type lifting device (Center Mount) (Over 10 tons)

POWER EQUIPMENT OPERATORS (Cont'd)
(Except Piledriving and Steel Erection)
(Remaining Counties)

GROUP 11: Automatic Asphalt or Concrete Slip Form Paver; Automatic railroad car dumper; Canal finger drain backfiller; Canal trimmer; Cranes (over 25 tons); Highline cableway operator; Loader (over 4 yds. up to and including 12 cu. yds.); Multi-engine earthmoving equipment (up to and including 75 cu. yds. "struck" M.R.C.); Power shovels, Clamshells, Draglines, Backhoes, Grade-alls (over 1 yd. and up to and including 7 cu. yds. M.R.C.); Self-propelled compactor (with multiple propulsion power units); Single engine rubber tired earth-moving machine (with tandem scraper); Slip form paver (concrete or asphalt); Tandem cats and scrapers; Tower crane mobile; Universal Liebher and Tower cranes (and similar types); Wheel excavator (up to and including 750 cu. yds. per hour); Whirley cranes (over 25 tons)

GROUP 11-A: Band Wagons (in conjunction with wheel excavators); Loader (over 12 cu. yds.); Multi-engine earth moving equipment (over 75 cu. yds. "struck" M.R.C.); Operator of helicopter (when used in construction work); Power shovels and Draglines (over 7 cu. yds. M.R.C.); Remote controlled earth moving equipment; Wheel excavator (over 750 cu. yds. per hour)

NEVADA AREA DEFINITIONS FOR POWER EQUIPMENT OPERATORS
(Remaining Counties)

AREA 2: All areas not included within Area 1 as defined below.
AREA 1: All of Northern Nevada within the following lines:

Commencing at the N.W. corner of township 22N, range 18E, Mount Diablo Baseline and Meridian at the California-Nevada border;
Thence Easterly to the N.E. corner of township 22N, range 22E;
Thence Southerly to the N.E. corner of township 20N, range 22E;
Thence Easterly to the N.W. corner of township 20N, range 26E;
Thence Northerly to the N.W. corner of township 22N, range 26E;
Thence Easterly to the N.W. corner of townsip 22N, range 29E;
Thence Northerly to the N.W. corner of township 30N, range 29E;
Thence Easterly to the N.E. corner of township 30N, range 33E;
Thence Southerly to the S.E. corner of township 24N, range 33E;
Thence Westerly to the S.E. corner of township 24N, range 31E;
Thence Southerly to the S.E. corner of township 16N, range 31E;
Thence Westerly to the S.E. corner of township 16N, range 30E;
Thence Southerly to the S.E. corner of township 15N, range 30E;
Thence Westerly to the S.E. corner of township 15N, range 27E;
Thence Southerly to the S.E. corner of township 14N, range 27E;
Thence Westerly to the S.E. corner of township 14N, range 23E;
Thence Southerly to the S.E. corner of township 13N, range 23E;
Thence Westerly to the S.E. corner of township 13N, range 22E;
Thence Southerly to the N.E. corner of township 10N, range 22E;
Thence Easterly to the N.E. corner of township 10N, range 23E;
Thence Southerly along the Easterly line of range 23E to the intersection of the California-Nevada border;
Thence North-Westerly, then Northerly following the California-Nevada border to the point of beginning.

Area 1 also includes that portion of Northern Nevada included within the following line:

Commencing at the S.W. corner of township 37N, range 52E;
Thence Easterly to the S.E. corner of township 37N, range 52E;
Thence Northerly to the N.E. corner of township 37N, range 52E;
Thence Easterly to the N.W. corner of township 37N, range 58E;
Thence Southerly to the S.W. corner of township 37N, range 58E;
Thence Easterly to the S.E. corner of township 37N, range 58E;
Thence Southerly to the N.E. corner of township 31N, range 58E;
Thence Westerly to the N.W. corner of township 31N, range 58E;
Thence Southerly to the S.W. corner of township 31N, range 58E;
Thence Westerly to the S.E. corner of township 31N, range 52E;
Thence Northerly to the N.E. corner of township 31N, range 52E;
Thence Westerly to the S.E. corner of township 32N, range 51E;
Thence Northerly to the point of beginning.

SUPERSEDEAS DECISION

STATE: Nevada

COUNTY: Clark (excluding the Nevada Test Site)

DECISION NUMBER: NV75-5096

DATE: Date of Publication

Supersedes Decision Number NV75-5038 dated March 28, 1975 in 40 FR 14246

DESCRIPTION OF WORK: Residential Construction consisting of single family homes and garden type apartments up to and including 4 stories.

	Basic Hourly Rates	Fringe Benefits Payments			
		H & W	Pensions	Vacation	App. Tr.
ASBESTOS WORKERS	$11.31	.78	.87		
BOILERMAKERS	10.85	.65	1.00	.50	.02
BRICKLAYERS; Stonemasons	10.47	.35	.30	1.00	.01
CARPENTERS:					
Carpenters	9.36	.55	.90	1.00	.10
Hardwood Floorlayers; Patent Scaffolds Erectors; Power Saw Operators	9.51	.55	.90	1.00	.10
Piledrivermen	9.56	.55	.90	1.00	.10
Millwrights	9.86	.55	.90	1.00	.10
CEMENT MASONS:					
Cement Masons	8.30	1.00	.20	2.00	.08
Cement Floor Finishing Machine; Color Work	8.55	1.00	.20	2.00	.08
ELECTRICIANS:					
Electricians; Technicians	11.66	.63	1%+.40		.05
Cable Splicers	11.99	.63	1%+.40		.05
ELEVATOR CONSTRUCTORS	10.76	.445	.29	3%+a	.02
ELEVATOR CONSTRUCTORS' HELPERS	70%JR	.445	.29	3%+a	.02
ELEVATOR CONSTRUCTORS' HELPERS (PROB.)	50%JR				
GLAZIERS	10.85				.05
IRONWORKERS:					
Fence Erectors	8.89	.88	1.375	1.03	.03
Reinforcing	9.78	.88	1.375	1.03	.03
Ornamental; Structural	9.78	.88	1.375	1.03	.03
LATHERS	9.55	.35	.50		.06
MARBLE MASONS; Terazzo Workers; Tile Setters	10.47	.35	.30	1.00	.01

DECISION NO. NV75-5096

	Basic Hourly Rates	Fringe Benefits Payments			
		H & W	Pensions	Vacation	App. Tr.
PAINTERS:					
Brush; Roller	$10.72	.75	.35		.05
Paperhangers; Sandblasters; Spray; Steel; Swing Stage; Tapers	11.07	.75	.35		.05
PLASTERERS	9.38	1.00	.20	1.20	.08
PLUMBERS; Steamfitters	9.90	.65	1.50	1.60	.08
ROOFERS	10.53	.65			
SHEET METAL WORKERS	8.83	.73	1.30	1.00	.05
SOFT FLOOR LAYERS	11.12	.40			.01
SPRINKLER FITTERS	13.72	.50	.80		.08
TERRAZZO, TILE AND MARBLE HELPERS	8.02	.35		.50	

FOOTNOTE:

a. Employer contributes 4% basic hourly rate for over 5 years' service and 2% basic hourly rate for 6 months to 5 years' service as Vacation Pay Credit. Six Paid Holidays: A through F.

PAID HOLIDAYS:

A-New Year's Day; B-Memorial Day; C-Independence Day; D-Labor Day; E-Thanksgiving Day; F-Christmas Day.

DECISION NO. NV75-5096

LABORERS	Basic Hourly Rates	Fringe Benefits Payments H & W	Pensions	Vacation	App. Tr.
Group 1	$6.23	.26	.75	$ 1.00	
Group 2	6.28	.26	.75	1.00	
Group 3	6.31	.26	.75	1.00	
Group 4	6.33	.26	.75	1.00	
Group 5	6.35	.26	.75	1.00	
Group 6	6.36	.26	.75	1.00	
Group 7	6.38	.26	.75	1.00	
Group 8	6.41	.26	.75	1.00	
Group 9	6.42	.26	.75	1.00	
Group 10	6.44	.26	.75	1.00	
Group 11	6.49	.26	.75	1.00	
Group 12	6.52	.26	.75	1.00	
Group 13	6.54	.26	.75	1.00	
Group 14	6.57	.26	.75	1.00	
Group 15	6.59	.26	.75	1.00	
Group 16	6.655	.26	.75	1.00	
Group 17	6.68	.26	.75	1.00	
Group 18	6.75	.26	.75	1.00	
POWER EQUIPMENT OPERATORS (Except Piledriving and Steel Erection)					
Group 1	8.52	.95	1.75	.30	.04
Group 2	8.79	.95	1.75	.30	.04
Group 3	9.06	.95	1.75	30	.04
Group 4	9.19	.95	1.75	.30	.04
Group 5	9.40	.95	1.75	.30	.04
Group 6	9.50	.95	1.75	.30	.04
Group 7	9.62	.95	1.75	.30	.04
Group 8	9.78	.95	1.75	.30	.04
Group 9	9.90	.95	1.75	.30	.04
TRUCK DRIVERS					
Group 1	8.00	.35	.50		
Group 2	8.11	.35	.50		
Group 3	8.16	.35	.50		
Group 4	8.32	.35	.50		
Group 5	8.50	.35	.50		
Group 6	9.00	.35	.50		

LABORERS

Group 1: Debris Handler; Dry Packing of Concrete and Filling of Form-bolt Holes; Dumpman; Gas and Oil Pipeline Laborers; Demolition Laborers; General or Construction Laborers; Spotter; Window Cleaner

Group 2: Cutting Torch Operator (Demolition); Tarman and Motorman

Group 3: Guinea Chaser

Group 4: Fine Grader, highway and street paving, airport, runways and similar type heavy construction; Landscape Gardener and Nursery-man

Group 5: Laborers - packing rod steel and pans

Group 6: Underground Laborers including Caisson Bellowers

Group 7: Chucktender (except tunnels); Scaler; Septic Tank Digger and Installer (leadman); Tank Scaler and Cleaner

Group 8: Cesspool Digger and Installer

Group 9: Concrete Curer-impervious Membrane and Oiler of all Materials; Making and Caulking of all non-metallic pipe joints; Riprap Stonepaver; Sandblaster (pot tender)

Group 10: Asphalt Ironer, Raker, Spreader, Buggymobile; Cement Dumper (on 1 yd. or larger mixers and handling bulk concrete); Cement Grinding Machine Operator; Concrete Core Cutter; Concrete Saw Man, excluding tractor type; Gas and Oil Pipeline Wrapper Pot Tender and Form Man; Tree Climber, faller, Chain Saw Operator; Pittsburgh Chipper and similar type; Vibrators and all pneumatic gas, electric, and similar mechanical tools not separately classified herein; Roto Scraper

Group 11: Rock Slinger; Scaler, using bosun chair, safety belt or power tools

Group 12: Driller and/or Pavement Breaker

Group 13: Laying of all Non-metallic Pipe (including sewer pipe, drain pipe and underground tile)

Group 14: Gas and Oil Pipeline Wrapper - 6 inch pipe and over

Group 15: Cribber or Shorer; Powderman

Group 16: Steel Headerboard Man

Group 17: Driller (Core, Diamond or Wagon) Joy Driller Model T.W.-M-2A Gardner-Denver Model DH-163 and similar drills; Sandblaster - Nozzleman

Group 18: Head Rock-Slinger

POWER EQUIPMENT OPERATORS
(Except Piledriving and Steel Erection)

GROUP 1: Brakeman; Compressor Op.; Engineer Oiler; Generator Op.; Heavy Duty Repairman Helper; Pump Op.; Signalman; Switchman

GROUP 2: Concrete Mixer Op., Skip Type; Conveyor Op.; Fireman; Generator, Pump or Compressor (2-5 inclusive) Portable units, over 5 units, 10¢ per hour for each additional unit up to nine units; Hydrostatic Pump Op.; Oiler Crusher (Asphalt or Concrete Plant); Plant Operator, Generator, Pump or Compressor; Rotary Drill Helper (oilfield); Skiploader - Wheel type up to 3/4 yd. without attachment; Soils Field Technician; Tar Pot Fireman; Temporary Heating Plant Operator; Trenching Machine Oiler; Truck Crane Oiler

GROUP 3: A-Frame or Winch Truck Operator; Chainman; Elevator Op. (inside); Equipment Greaser (rack), Ford Ferguson (with dragtype attachments); Helicopter Radioman (ground); Power Concrete Saw Op.; Power-Driven Jumbo Form Setter Op.; Power Concrete Curing Machine Op.; Ross Carrier Op. (jobsite); Stationary Pipe Wrapping and Cleaning Machine Op.

GROUP 4: Asphalt Plant Fireman; Boring Machine Op.; Boxman or Mixerman (Asphalt or Concrete); Chip Spreading Machine Op.; Concrete Pump Op. (small portable), Bridge Type Unloader and Turntable Op.; Dinkey Locomotive or Motorman (up to and including 10 ton); Equipment Greaser (Grease Truck); Helicopter Hoist Op.; Highline Cableway Signalman; Hydra-Hammer - Aero Stomper; Power Sweeper Op.; Roller Op. (compacting); Screed Op. (Asphalt or Concrete); Rodman; Trenching Machine Op. (up to 6 ft.);

GROUP 5: Asphalt Plant Engineer; Concrete Batch Plant Op.; Backhoe Op. (up to and including 3/4 yd.); Bit Sharpener; Concrete Joint Machine Op. (Canal and similar type); Concrete Planer Op.; Derrickman (oilfield type); Deck Engine Op.; Drilling Machine Op. (including water wells); Forklift Op. (under 5 ton capacity); Hydrographic Seeder Machine Op.; (straw, pulp, or seed); Instrumentman; Machine Tool Op.; Maginnis Internal Full Slab Vibrator; Mechanical Berm, curb or gutter (concrete or asphalt); Mechanical Finisher Op. (concrete - Clary-Johnson-Bidwell or similar); Pavement Breaker Op.; Road Oil Mixing Machine Op.; Roller Op. (asphalt or finish); Rubber-tired Earth Moving Equipment (single engine, up to and including 25 yd. struck); Self-propeller Tar Pipelining Machine Op.; Slip Form Pump Op. (power-driven hydraulic lifting device for concrete forms); Tugger Hoist (1 drum); Tunnel Locomotive Op. (over 10 and up to and including 30 tons); Stinger Crane (Austin-Western or similar type); Skiploader Operator (Crawler and Wheel type over 3/4 yds. and up to and including 1 1/2 yds.); Tractor Op. - Bulldozer, Tamper, Scraper (single engine, up to 100 h.p., flywheel and similar types, up to and including D-5 and similar types); Welder - General

GROUP 6: Asphalt or Concrete Spreading Operator (tamping or finishing); Asphalt Paving Machine Op. (Barber-Greene or similar type); BHL Lima Road Pactor, Wagner Pactor or similar, Op., Bridge Crane Op.; Cast in Place Pipe Laying Machine Op.; Combination Mixer and Compressor Op. (Gunite work); Concrete Pump Op. (truck mounted); Concrete Mixer Op. - Paving;

POWER EQUIPMENT OPERATORS (Cont'd)
(Except Piledriving and Steel Erection)

Crane Op. (up to and including 25 ton capacity); Crushing Plant Op.; Drill Doctor; Elevating Grader Op.; Forklift Op. (over 5 tons); Grade Checker; Grade-All Op.; Grouting Machine Op.; Heading Shield Op.; Heavy Duty Repairman; Hoist Op. (Chicago Boom and similar type); Kolman Belt Loader and similar type; LeTourneau Blob Compactor or similar type; Lift Slab Machine Op. (Vagtborg and similar type); Lift Mobile Op.; Loader Op. (Athey, Euclid, Sierra and similar type); Material Hoist Op.; Mucking Machine Op. (1/4 yd. rubber-tired, rail or track type); Pneumatic Concrete Placing Machine Op. (Backley-Presswell or similar type); Pneumatic Heading Shield (tunnel); Pumpcrete Gun Op.; Rotary Drill Op. (excluding Caisson Type); Rubber-tired Earth Moving Equipment Op. (single engine Caterpillar, Euclid, Athey Wagon and similar types with any and all attachments over 25 yds. and up to and including 50 cu. yds. struck); Rubber-tired Scraper Op. (self-loading - Paddel wheel type, John Deere, 1040 and similar single unit); Rubber-tired Earth Moving Equipment Op., multiple engine (up to and including 25 yds. struck); Skiploader Op. (Crawler and Wheel type - over 1 1/2 yds. up to and including 6 1/2 yds.); Surface Heaters and Planer Op.; Trenching Machine Op. (over 6 ft. depth capacity, manufacturers rating); Tower Crane Op., Tractor Compressor Drill Combination Op.; Tractor Op. (any type larger than D-5 - 100 Flywheel h.p. and over, or similar); (Bull Dozer, Tamper, Scraper and Push Tractor, single engine); Tractor Op. (Boom Attachments), Traveling Pipe Wrapping, Cleaning and Bending Machine Op.; Tunnel Locomotive Op. (over 30 tons); Shovel, Backhoe, Dragline, Clamshell Op. (over 3/4 yds. and up to 5 cu. yd. M. R. C.)

GROUP 7: Crane Op. - over 25 ton up to and including 100 tons M. R. C.); Derrick Barge Op.; Dual Drum Mixer; Hoist Op., Stiff Legs, Guy Derrick, or similar type, up to and including 100 tons; Monorail Locomotive Op. (Diesel, gas or electric); Motor Patrol - Blade Op. (single engine); Multiple Engine Tractor Operator (Euclid and similar type, except Quad 9 Cat); Party Chief; Rubber-tired Earth Moving Equipment Op. (single engine over fifty (50) yds. struck); Rubber-tired Earth Moving Equipment Operator (multiple engine, Euclid, Caterpillar and similar) (over 25 yds. and up to 50 cu. yds. struck); Tractor Loader Op. (Crawler and wheel type over 6 1/2 yds.); Tower Crane Repairman; Shovel, Backhoe, Dragline, Clamshell Op. (over 5 cu. yds., M. R. C.); Welder - Certified; Woods Mixer Op. and similar Pugmill equipment; Heavy Duty Repairman - Welder combination

GROUP 8: Auto Grader Op.; Automatic Slip Form Op.; Crane Op. - over 100 tons; Hoist Op., Stiff Legs, Guy Derricks or similar types (capable of hoisting 100 tons or more); Mass Excavator Op.; Mechanical Finishing Machine Op.; Mobile Form Traveler Op.; Motor Patrol Op. (multi-engine); Pipe Mobile Machine Op.; Rubber-tired Earth Moving Equipment Op. (multiple engine, Euclid, Caterpillar and similar type over 50 cu. yds. struck); Rubber-tired Self-Loading Scraper Op. (Paddle Wheel - Auger type self-loading - 2 or more units); Rubber-tired Scraper Op. - pushing one another without Push Cat, Push-Pull (.50c per hour additional to base rate); Tandem Equipment Op. (2 units only); Tandem Tractor Op. (Quad 9 or similar type); Tunnel Hole Boring Machine

POWER EQUIPMENT OPERATORS (Cont d)
(Except Piledriving and Steel Erection)

GROUP 9: Canal Liner; Canal Trimmer; Helicopter Pilot; Highline Cableway; Remote Controlled Earth Moving Equipment; Wheel Excavator (over 750 cu. yds.)

TRUCK DRIVERS

GROUP 1: Busses, Job Site, Up to 25 Passengers; Dump (less than 12 yds.); Pickups; Service Truck Driver, Teamster Equipment (Highest Rate For Dual Craft Operation); Truck Repairman Helper; Trucks (less than 15 tons); Warehouseman; Water and Fuel (under 2,500 gals.)

GROUP 2: Bootman; Busses, Job Site More Than 25 Passengers; Dump (12 yds. but less than 16 yds.); Road Oil Spreader; Trucks (15 and 20 tons); Trucks Working On Gas and Oil Pipeline, Including Winch Truck and All Size Trucks; Truck Greaser; Water and Fuel (2,500 gals. to 4,000 gals.)

GROUP 3: Dumpcrete (less than 6½ yds.); Fireman; Transit-mix (under 3 yds.)

GROUP 4: Dump (16 yds. up to and including 22 yds.); Dumpcrete (6½ yds. and over); Dumpster; Euclid Type Spreader; Fork Lift; Koss Carrier-Highway; Transit-mix (3 yds. but less than 6 yds.); Trucks (20 tons but less than 30 tons); Water and Fuel (4,000 gals. but less than 6,000 gals.)

GROUP 5: Dump (over 22 yds.); Transit-mix (6 yds. or more); Truck Repairman; Truck (30 tons and over); Water and Fuel (6,000 gals and over)

GROUP 6: DW 10 and DW 20 Euclid Type Equipment; LeTorneau Pulls; Terra Cobra and Similar; PB and Similar, When performing Work Within Teamster jurisdiction, Regardless Of Attachments Including Power Units Pulling Off Highway Belly Dumps In Tandem

SUPERSEDEAS DECISION

STATE: Nevada COUNTY: Washoe
DECISION NUMBER: NV75-5097 DATE: Date of Publication
Supersedes Decision Number NV75-5039 dated March 28, 1975, in 40 FR 14250
DESCRIPTION OF WORK: Residential Construction consisting of single family homes and garden type apartments up to and including 4 stories.

	Basic Hourly Rates	Fringe Benefits Payments			
		H & W	Pensions	Vacation	App. Tr.
ASBESTOS WORKERS	$10.20	.97	.75	1.07	.06
BOILERMAKERS	10.85	.65	1.00	.50	.02
BRICKLAYERS; Stonemasons:					
Zone A (0-15 miles from Court House in Reno)	10.75	.45	.45		.01
Zone B (15-35 miles from Court House in Reno)	11.25	.45	.45		.01
Zone C (35-75 miles from Court House in Reno)	11.65	.45	.45		.01
BRICK TENDERS:					
Zone A (0-15 miles from Court House in Reno)	8.90	.50	.65		.05
Zone B (15-35 miles from Court House in Reno)	9.40	.50	.65		.05
Zone C (35-75 miles from Court House in Reno)	9.80	.50	.65		.05
CARPENTERS:					
Carpenters	9.25	.55	1.01	1.00	.04
Hardwood Floorlayers; Power Saw Operator; Shinglers; Patent Scaffold Erectors	9.40	.55	1.01	1.00	.04
Piledrivermen	9.45	.55	1.01	1.00	.04
Millwrights	9.85	.55	1.01	1.00	.04
CEMENT MASONS:					
Cement Masons	8.05	.50	.60	1.00	.01
Mastic, Magnesite and all Composition Masons	8.30	.50	.60	1.00	.01
Troweling Machine; Grinder Operator and Kelly Float	8.55	.50	.60	1.00	.01
DRYWALL INSTALLERS	9.50	.55	1.01	1.00	.04
ELECTRICIANS:					
Electricians	10.59	.53	1%+.55		.03
Cable Splicers	11.65	.53	1%+.55		.03

DECISION NO. NV75-5097

	Basic Hourly Rates	Fringe Benefits Payments			
		H & W	Pensions	Vacation	App. Tr.
ELEVATOR CONSTRUCTORS	$10.76	.445	.29	3%+a	.02
ELEVATOR CONSTRUCTORS' HELPERS	70%JR	.445	.29	3%+a	.02
ELEVATOR CONSTRUCTORS' HELPERS (PROB.)	50%JR				
GLAZIERS	7.845	.25	.55	.855	
IRONWORKERS:					
Fence Erectors	8.89	.88	1.375	1.03	.03
Reinforcing	9.78	.88	1.375	1.03	.03
Ornamental; Structural	9.78	.88	1.375	1.03	.03
LATHERS	8.21	.40	.35		.01
PAINTERS:					
Brush	10.50	.70	.20		
Paperhangers; Spray; Structural Steel; Swing Stage; Sandblasters; Tapers	10.75	.50	.20		
PLASTERERS	9.35	.50	1.00		
PLASTERERS' TENDERS	7.75	.50	.45		
PLUMBERS; Steamfitters	9.89	.58	.50	1.95	.10
ROOFERS	9.10	.45	.05		.02
SHEET METAL WORKERS	8.85	.74	1.50	.89	.03
SOFT FLOOR LAYERS	9.25	.50	.20		
SPRINKLER FITTERS	13.72	.50	.80		.08
TERRAZZO WORKERS; TILE SETTERS:					
Zone A (0-15 miles from Court House in Reno)	10.75	.45	.45		.01
Zone B (15-35 miles from Court House in Reno)	11.25	.45	.45		.01
Zone C (35-75 miles from Court House in Reno)	11.65	.45	.45		.01

PAID HOLIDAYS:
A-New Year's Day; B-Memorial Day; C-Independence Day; D-Labor Day; E-Thanksgiving Day; F-Christmas Day

FOOTNOTE:
a. Employer contributes 4% basic hourly rate for over 5 years' service and 2% basic hourly rate for 6 months to 5 years' service as Vacation Pay Credit. Six Paid Holidays: A through F.

DECISION NO. NV75-5097

TRUCK DRIVERS	Basic Hourly Rates	Basic Hourly Rates	Fringe Benefits Payments			
			H & W	Pensions	Vacation	App. Tr.
DUMP (Single or multiple units including semis, double and transfer units; Dumpcrete and bulk cement spreaders:	AREA I	AREA II				
Under 5 yards	$7.20	$8.35	.51	.65		.05
5 yards and under 8 yards	7.40	8.55	.51	.65		.05
8 yards and under 18 yards	7.60	8.75	.51	.65		.05
18 yards and under 35 yards	7.75	8.90	.51	.65		.05
35 yards and under 60 yards	8.00	9.15	.51	.65		.05
60 yards and under 75 yards	8.15	9.30	.51	.65		.05
75 yards and under 100 yards	8.30	9.45	.51	.65		.05
100 yards and over	8.45	9.60	.51	.65		.05
TRANSIT MIX:						
Under 8 yards	7.60	8.75	.51	.65		.05
8 yards and including 12 yards	7.70	8.85	.51	.65		.05
Over 12 yards	7.90	9.05	.51	.65		.05
WATER TRUCKS and Jetting Trucks:						
Up to 2,500 gallons	7.40	8.55	.51	.65		.05
2,500 gallons and over	7.60	8.75	.51	.65		.05
DW 20's and 21's and other similar Cat type; Terra Cobra, LeTourneau Pulls, Tournacocker, Euclid and similar type equipment when pulling Aqua/Pak; Water tank trailers, fuel and/or grease tank, or other misc. trailers (except as defined under dump trucks)	7.85	9.00	.51	.65		.05
FLATRACK; Industrial Lift with mechanical tailgate:						
Single unit 2 axle	7.40	8.55	.51	.65		.05
Single unit 3 axle	7.50	8.65	.51	.65		.05

DECISION NO. NV75-5097

TRUCK DRIVERS (Cont'd)	Basic Hourly Rates	Basic Hourly Rates	Fringe Benefits Payments			
			H & W	Pensions	Vacation	App.
	AREA I	AREA II				
[illegible] PICKUP TRUCKS, Single axle; Pickup:						
[illegible] to 15,000 pounds	$7.25	$8.40	.51	.65		.05
15,000 pounds and over	7.35	8.50	.51	.65		.05
[illegible] TRUCKS, A-FRAME:						
[illegible] 15,000 pounds	7.35	8.50	.51	.65		.05
[illegible],000 pounds and over	7.45	8.60	.51	.65		.05
[illegible] LOT TRANSPORT (Highboy); heavy duty transport (gooseneck lowboy); Tilted or flatbed or flatbed pull trailers	7.75	8.90	.51	.65		.05
BOOTMAN, Combination; Bootman and road oiler	7.65	8.80	.51	.65		.05
ROAD OIL TRUCKS OR BOOTMEN; Fuel driver; Fuel man and fuel island man	7.35	8.50	.51	.65		.05
HELICOPTER PILOT (When transporting men or material)	8.15	9.30	.51	.65		.05
LIFT JITNEYS AND FORK LIFTS	7.45	8.60	.51	.65		.05
WAREHOUSEMAN SPOTTERS; Teamsters	7.30	8.45	.51	.65		.05
TIRE REPAIRMAN	7.60	8.75	.51	.65		.05
TRUCK REPAIRMAN	7.90	9.05	.51	.65		.05

DECISION NO. NV75-5097

LABORERS	Basic Hourly Rates	Fringe Benefits Payments			
		H & W	Pensions	Vacation	Apr. Tr.
Group 1:	$7.15	.50	.65		.10
Group 2:	7.25	.50	.65		.10
Group 3:	7.40	.50	.65		.10
Group 4:	7.65	.50	.65		.10
Group 5:	7.95	.50	.65		.10
Group 6-A:	7.95	.50	.65		.10
Group 6-B:	7.65	.50	.65		.10
Group 6-C:	7.30	.50	.65		.10

LABORERS

Group 1: All cleanup work of debris, grounds, and buildings including windows and tile; Dumpman or Spotter (other than asphalt); General Laborer; Gardeners and Landscape Laborers; Limber, Brushloader and Piler

Group 2: Choker Setter or Rigger (clearing work only); Pittsburgh Chipper and similar type Brush Shredders; Concrete Worker (wet or dry) all concrete work not listed in Group 3; Crusher or Grizzly Tender; Gunies Chaser (Stakeman); Panel Forms (wood or metal) handling, cleaning, and stripping of; Loading and unloading, carrying and handling of all rods and material for use in reinforcing concrete; Railroad Trackmen (maintenance, repair or builders); Sloper; Semi-skilled Wreckers (salvaging of building materials other than those listed in Group 3); Greasing Dowels

Group 3: Asphalt Workers (Ironers, Shoveler, Cutting Machine); Buggymobile; Chainsaw, faller, logloader and bucker; Compactor (all types); Concrete Mixer under 1/2 yds.; Concrete Pan Work (broadpan type), (handling, cleaning, stripping); Concrete Saw, Chipping, Grinding, Sanding, Vibrator; Cribbing, Shoring, Lagging, Trench Jacking, hand-guided Lagging Hammer; Curbing or Divider Machine; Curb Setter (precast or cut); Extruding Machine (hand-guided); Drillers' Helper, Chuck Tender; Form Raiser, Slip Forms; Grouting of concrete walls; Windows and door jams; Headerboardman; Jackhammer, Pavement Breaker, Air Spade; Mastic Workers (wet or dry); Pipe Wrapper, Kettleman, Potman, and Men applying asphalt, creosote and similar type materials; All power tools (air, gas, or electric) not listed in Group 5; Pipejacking; Posthole Digger (air, gas, or electric) Post Driver; Riprap-stonepaver and Rock Slinger, incl. placing of sack concrete wet or dry; Rototiller; Rigging and Signaling in connection with Laborers' work; Sandblaster, Potman, Gunman or Nozzleman; Vibra-screed; Skilled Wrecker (removing and salvaging of sash, windows, doors, plumbing, and electrical fixtures)

Group 4: Burning and Welding in connection with Laborers' work; Joy Drill Model TWM-2A, Gardner Denver Model DH 143 and similar type drills; Track Drillers, Diamond Core Drillers, Wagon Drillers, Mechanical Drillers on multiple units; High Scalers; Concrete Pump; Heavy Duty Vibrators with stinger 5" diameter or over; Pipelayer, Caulker and Bander; Pipelayer - waterline, sewerline, gasline, or conduit; Asphalt Rakers

Group 5: Blasters and Powdermen, all work of loading, placing and blasting of all powder and explosives of any type, regardless of method used for such loading and placing.

Group 6-A: Nozzleman, Rodman

Group 6-B: Gunman, Materialman

Group 6-C: Reboundman

DECISION NO. NV75-5097

POWER EQUIPMENT OPERATORS (Except Piledriving and Steel Erection)	Basic Hourly Rates AREA 1	Basic Hourly Rates AREA 2	Fringe Benefits Payments H & W	Pensions	Vacation	App. Tr.
Group 1:	$8.30	$9.45	.97*	$ 1.78	.82	.20
Group 2:	8.64	9.79	.97*	1.78	.82	.20
Group 3:	8.82	9.97	.97*	1.78	.82	.20
Group 4:	9.29	10.44	.97*	1.78	.82	.20
Group 5:	9.48	10.63	.97*	1.78	.82	.20
Group 6:	9.59	10.74	.97*	1.78	.82	.20
Group 7:	9.75	10.90	.97*	1.78	.82	.20
Group 8:	10.09	11.24	.97*	1.78	.82	.20
Group 9:	10.29	11.44	.97*	1.78	.82	.20
Group 10:	10.50	11.65	.97*	1.78	.82	.20
Group 10-A:	10.61	11.76	.97*	1.78	.82	.20
Group 11:	10.76	11.91	.97*	1.78	.82	.20
Group 11-A:	11.74	12.89	.97*	1.78	.82	.20

*Includes $.15 per hour to Pensioned Health and Welfare Fund.

POWER EQUIPMENT OPERATORS
(Except Piledriving and Steel Erection)

Group 1: Assistant to Engineer, including Brakeman, Deckhand, Fireman, Heavy Duty Repairman Helper, Oiler, Partsman (heavy duty repair shops parts room when needed), Switchman, Tar Pot Fireman

Group 2: Compressor; Material Loader and/or Conveyor (handling building materials); Pump; Tar Pot Fireman (power agitated)

Group 3: Box Operator (Bunker); Concrete Curing Machines (streets, highways, airports, canals); Conveyor Belt (tunnel); Engineer Generating Plant (500 K. W.); Fireman Hot Plant; Hydraulic Monitor; Lubrication and Service Engineer (mobile and grease rack); Mixer Box Operator (concrete Plant); Motorman; Rodman or Chainman; Rotomist; Screedman (except asphaltic or concrete paving); Oiler (truck crane)

Group 4: Ballast Jack Tamper; Ballast Regulator; Ballast Tamper Multi-purpose; Boomman (asphalt plant); Concrete Mixer, Skip type; Dinky; Fork Lift (construction job site); Ross Carrier; Skip Loader (under 1 cu. yd.); Tie Spacer; Line Master

Group 5: Concrete Mixer (over 1 cu. yd.); Concrete Pumps or Pumpcrete Guns; Elevator and Material Hoist (1 drum); Screedman (Barber-Greene and similar) (asphaltic or concrete paving); Shuttle Car; Signalman

Group 6: Boom Truck or Dual Purpose "A" Frame Truck; B.L.H. Lima Road Pactor or similar; Chip Box Spreader (Flaherty type or similar); Concrete Batch Plant (wet or dry); Concrete Saws (highways, streets, airports, canals); Highline Cableway Signalman; Locomotive (over 30 tons); Maginnis International Full Slab Vibrator (airports, highways, canals, warehouses); Mechanical Burn, Curb and/or Curb Gutter Machine (concrete or asphalt); Power Jumbo (setting slip forms, etc., in tunnels); Roller (except asphalt); Self-propelled Compactor (single engine); Slip Form Pump (power driven by hydraulic, electric, air, gas, etc., lifting device for concrete forms); Stationary Pipe Wrapping, Cleaning and Bending Machine; Pavement Breaker or Tamper (with or without compressor combination); Pavement Breaker, truck mounted, with compressor combination; Small Rubber-tired Tractors; Self-propelled Tape Machine

Group 7: Compressor (over 2); Concrete Conveyor; Concrete Conveyor or Concrete Pump, truck or equipment mounted (boom length to apply); Crusher Plant Engineer; Deck Engineer; Drilling and Boring Machinery, vertical and horizontal (not to apply to waterliners, wagon drills or jackhammers); Generators; Grade Setters; Grade Checker; Instrument Man; Kolman Loader; Material Hoist (2 or more drums); Mechanical Finishers or Spreader Machine (asphalt, Barber-Greene and similar); Mine or Shaft Hoist; Pipe Bending Machines (pipelines only); Pipe Cleaning Machines (tractor propelled and supported); Pipe Wrapping Machines (tractor propelled and supported); Portable Crushing and Screening Plants; Pumps (over 2); Refrigeration Plant; Self-propelled Boom type Lifting Device (center mount) (10 ton capacity or less); Slusher; Soil Tester (certified); Surface Heater and Planer; Trenching Machine (maximum digging capacity 3 ft. depth) Truck type Loader; Welding Machines (gasoline or diesel); Roller (asphalt)

POWER EQUIPMENT OPERATORS (Cont'd)
(Except Piledriving and Steel Erection)

Group 8: Asphalt Plant Engineer; Car Passer; Cast-in-place Pipe Laying Machine; Combination Slusher and Motor; Dozer; Concrete Batch Plant (multiple units); Elevating Grader; Grooving and Grinding Machine (highways); Heavy Duty Repairman and/or Welder; Ken-seal; Loader (up to and including 2½ cu. yds.); Mechanical Trench Shield; Mixermobile; Push Cats; Road Oil Mixing Machine; Wood-mixer (and other similar pugmill equipment); Rubber-tired Earthmoving equipment (up to and including 35 cu. yds. "struck" M.R.C., Euclids, T-Pulls, DW's 10, 20, 21, and similar); Self-propelled Compactor with Dozer; Sheepfoot; Small Tractor (with boom); Soil Stabilizer (P & H or equal); Timber Skidder (rubber tire) or similar equipment; Tractor; Tractor drawn scraper; Tractor mounted Compressor Drill Combination; Trenching Machine (over 3 ft. depth); Tri-batch Paver; Tunnel Badger or Tunnel Boring Machine; Tunnel Mole Boring Machine

Group 9: Canal Finger Drain Digger; Chicago Boom; Combination Backhoe and Loader (up to and including 3/8 yds.); Combination Mixer and Compressor (gunnite); Lull Hi-lift (20 ft. or over); Mucking Machine; Tractor with boom (D-6 or larger); Track Laying type Earth moving Machine (single engine with tandem scrapers); Sub-grader (Curries or other types)

Group 10: Boom type Backfilling Machine; Bridge Crane; Cary-lift or similar; Chemical Grouting Machine; Chief of Party; Derricks; Derrick Barges (except excavation work); Euclid Loader and similar types; Heavy Duty Rotary Drill Rigs; Lift-slab (Vagtborg and similar types); Loader (over 2½ cu. yds. up to and including 4 cu. yds.); Locomotive (over 100 tons) (single or multiple units); Multiple Engine Earth Moving Machines (Euclid, Dozers, etc.); Pre-stress Wire Wrapping Machine; Rubber Tired Scraper, self-loading; Self-propelled Reservoir-debris equipment floating (200 HP and over); Shuttle Car (Reclaim Station); Single Engine Scraper (over 35 cu. yds.); Train Loading Station; Vacuum Cooling Plant; Whirley Crane (up to and including 25 tons); Trenching Machine; Multi-engine with sloping attachments (JEFFCO or similar)

Group 10-A: Backhoe (up to and including 1 cu. yd. hydraulic); Backhoe (up to and including 1 cu. yd.)(Cable); Cranes (not over 25 tons)(hammerhead and Gantry); Grade-alls (up to and including 1 cu. yd.); Motor Patrol; Power Shovels, Clamshells, Draglines, Cranes (up to and including 1 cu. yd.); Rubber-tired Scraper, self-loading (twin engine); Self-propelled Boom-type Lifting Device (center mount) (over 10 tons)

POWER EQUIPMENT OPERATORS (Cont'd)
(Except Piledriving and Steel Erection)

Group 11: Automatic Asphalt or Concrete Slip Form Paver; Automatic Railroad Car Dumper; Canal Finger Drain Backfiller; Canal Trimmer; Cranes (over 25 tons); Highline Cableway Operator; Loader (over 4 yds. up to and including 12 cu. yds.); Multi-engine Earthmoving Equipment (up to and including 75 cu. yds. "struck" M.R.C.); Power Shovels, Clamshells, Draglines, Backhoes, Gradeall (over 1 yd. and up to and including 7 cu. yds. M.R.C.); Self-propelled Compactor (with multiple propulsion power units); Single Engine Rubber Tired Earth-moving Machine (with tandem scraper); Slip Form Paver (concrete or asphalt); Tandem Cats and Scrapers; Tower Crane Mobile; Universal Liebher and Tower Cranes (and similar types); Wheel Excavator (up to and including 750 cu. yds. per hour); Whirley Cranes (over 25 tons)

Group 11-A: Band Wagons (in conjunction with wheel excavators); Loader (over 12 cu. yds.); Multi-engine Earth Moving Equipment (over 75 cu. yds. "struck" M.R.C.); Operator of Helicopter (when used in construction work); Power Shovels and Draglines (over 7 cu. yds. M.R.C.); Remote Controlled Earth Moving Equipment; Wheel Excavator (over 750 cu. yds. per hour)

NEVADA AREA DEFINITIONS for Power Equipment Operators

AREA 2: All areas not included within Area 1 as defined below.
AREA 1: All of Northern Nevada within the following lines:

Commencing at the N.W. corner of township 22N, range 18E, Mount Diablo Baseline and Meridian at the California-Nevada border;
Thence Easterly to the N.E. corner of township 22N, range 22E;
Thence Southerly to the N.E. corner of township 20N, range 22E;
Thence Easterly to the N.W. corner of township 20N, range 26E;
Thence Northerly to the N.W. corner of township 22N, range 26E;
Thence Easterly to the N.W. corner of township 22N, range 29E;
Thence Northerly to the N.W. corner of township 30N, range 29E;
Thence Easterly to the N.E. corner of township 30N, range 33E;
Thence Southerly to the S.E. corner of township 24N, range 33E;
Thence Westerly to the S.E. corner of township 24N, range 31E;
Thence Southerly to the S.E. corner of township 16N, range 31E;
Thence Westerly to the S.E. corner of township 16N, range 30E;
Thence Southerly to the S.E. corner of township 15N, range 30E;
Thence Westerly to the S.E. corner of township 15N, range 27E;
Thence Southerly to the S.E. corner of township 14N, range 27E;
Thence Westerly to the S.E. corner of township 14N, range 23E;
Thence Southerly to the S.E. corner of township 13N, range 23E;
Thence Westerly to the S.E. corner of township 13N, range 22E;
Thence Southerly to the N.E. corner of township 10N, range 22E;
Thence Easterly to the N.E. corner of township 10N, range 23E;
Thence Southerly along the Easterly line of range 23E to the intersection of the California-Nevada border;
Thence North-Westerly, then Northerly following the California-Nevada border to the point of beginning.

Area 1 also includes that portion of Northern Nevada included within the following line:

Commencing at the S.W. corner of township 37N, range 52E;
Thence Easterly to the S.E. corner of township 37N, range 52E;
Thence Northerly to the N.E. corner of township 37N, range 52E;
Thence Easterly to the N.W. corner of township 37N, range 58E;
Thence Southerly to the S.W. corner of township 37N, range 58E;
Thence Easterly to the S.E. corner of township 37N, range 58E;
Thence Southerly to the N.E. corner of township 31N, range 58E;
Thence Westerly to the N.W. corner of township 31N, range 58E;
Thence Southerly to the S.W. corner of township 31N, range 58E;
Thence Westerly to the S.E. corner of township 31N, range 52E;
Thence Northerly to the N.E. corner of township 31N, range 52E;
Thence Westerly to the S.E. corner of township 32N, range 51E;
Thence Northerly to the point of beginning.

SUPERSEDEAS DECISION

STATE: New Mexico
Decision No. NM75-4137
Supersedeas Decision No. AQ-18 dated August 10, 1973 in 38 FR 21714
DESCRIPTION OF WORK: Street, Highway, Utility, and Light Engineering Construction

COUNTY: Statewide
DATE: Date of Publication

	Basic Hourly Rates	Fringe Benefits Payments			
		H & W	Pensions	Vacation	App. Tr.
CARPENTERS:					
Carpenters	$4.57	.10	.20	.10	.04
Power saw operator-saw filer	4.72	.10	.20	.10	.04
Millwright & piledriver	4.82	.10	.20	.10	.04
CEMENT MASONS	4.94	.26			
IRONWORKERS:					
Reinforcing	4.58	.25	.25		
Structural	6.53	.35	.50		
PAINTERS:					
Brush	4.57				
Spray	4.33				
LABORERS:					
Common laborer; carpenter tender; concrete buggy operator (hand); concrete workers	2.56	.20	.15		
Wagon, air track, drill & diamond drillers' tender (outside)	2.71	.20	.15		
Air & power tool man; asphalt raker; batching plant scaleman; tenderers (to cement masons and plasterer); chain sawman; concrete touch-up-man; concrete saw man; curbing machine; asphalt or cement; cutting torchman; metal form setter-road; grade setter; hod carrier; mortar mixer & mason tender; powderman or blaster helper; sandblaster helper; scaler; vibrator-man (hand type); vibratory compactor (hand type); concrete power buggyman	2.86	.20	.15		
Gunite pumpcretman & nozzleman; multiplate setter	3.16	.20	.15		
Wagon, air track, drill & diamond driller (outside)	2.86	.20	.15		
Manhole builder	3.36	.20	.15		
Pipelayer	3.16	.20	.15		
Powderman - blaster - make up	3.31	.20	.15		
POWER EQUIPMENT OPERATORS:					
Concrete paving curing machine	4.25	.15	.10		.01
Concrete paving form grader; concrete paving gang vibrator; concrete paving joint or saw machine; concrete paving sub grader	5.03	.15	.10		.01

DECISION NO NM75-4137

POWER EQUIPMENT OPERATORS CONTD:	Basic Hourly Rates	Fringe Benefits Payments			
		H & W	Pensions	Vacation	App. Tr.
Belt type conveyors (material & concrete) Broom (self-propelled) fork lift, grease truck operator head oiler, hydro lift, tractor (under 50 drawbar H.P. with attach.)	$4.45	.15	.10		.01
Tractor with backhoe attachment	5.00	.15	.10		.01
Subgrade or base finisher	5.03	.15	.10		.01
Concrete slip-form paving machine	5.25	.15	.10		.01
Asphalt distributor, asphalt paving or lay down machine, asphalt retort heater, batch or continous mix plant (concrete, soil-cement or asphalt), mixer, heavy duty, aspahlt or soil cement, motor grader, tractor 50 drawbar H.P. or over) trenching machine, clam type shaft mucker	5.05	.15	.10		.01
Concrete paving finishing machine, concrete paving longitudinal float, gunnite machine, jumbo form or drilling stage slusher	5.25	.15	.10		.01
Concrete paver mixer, hoist (2 drums & over) side boom	5.20	.15	.10		.01
Derrick, cableway	5.63	.15	.10		.01
Traveling crane, piledriver	5.20	.15	.10		.01
Mine hoist	5.40	.15	.10		.01
Mucking machine	5.40	.15	.10		.01
Backhoe, clamshell, dragline, gradall, shovel:					
Under 3/4 cy	5.05	.15	.10		.01
3/4 cy to 3 cy	5.20	.15	.10		.01
Over 3 cy	5.40	.15	.10		.01
Bulldozer, elevating grader or belt loader, roller (steel wheel) scraper operator	5.05	.15	.10		.01
Bulldozer (multiple units) scraper (multiple units)	5.40	.15	.10		.01
Concrete paving spreader	5.25	.15	.10		.01
Pumpcrete machine	5.25	.15	.10		.01
Cranes (crawler or mobile):					
Under 20 ton	5.05	.15	.10		.01
20 ton to 40 ton	5.20	.15	.10		.01
Over 40 ton	5.40	.15	.10		.01

DECISION NO. NM75-4137

	Basic Hourly Rates	Fringe Benefits Payments			
		H & W	Pensions	Vacation	Apr. Tr.
POWER EQUIPMENT OPERATORS CONTD:					
Air compressor (300 CFM & over); crushing screening & washing plants, drilling machine (cable core or rotary), mixer concrete (1 cy & less); pump (6 inch intake or over) winch truck, hoist (1 drum), industrial locomotive, motorman, lumber stacker	5.05	.15	.10		.01
Front end loader:					
1-½ cy or less	4.45	.15	.10		.01
Over 1-½ cy to 6 cy	5.05	.15	.10		.01
Over 6 cy	5.20	.15	.10		.01
Industrial locomotive brakeman: Tractor (under 50 drawbar HP without attachments), fireman oiler, screedman	4.45	.15	.10		.01
Mechanic and/or welder	5.08	.15	.10		.01
Mixer, concrete (over 1 cy)	5.20	.15	.10		.01
Grout pump operator	5.25	.15	.10		.01
Power plant (electrical generator or welding machine)	5.00	.15	.10		.01
Roller (pull type)	4.55	.15	.10		.01
Mulching machine, roller (self-propelled)	4.55	.15	.10		.01
Mile operator	6.70	.15	.10		.01
Pipemobile operator	6.70	.15	.10		.01
Belt loader (CMI type operator); Pipemobile operator assistant	5.90	.15	.10		.01
TRUCK DRIVERS:					
Distributor (aspahlt)	3.80	.26			
Dumpster or dumptor	3.88	.26			
Dump or batch truck:					
Under 8 cy	3.59	.26			
8 cy and under 16 cy	3.69	.26			
16 cy and under 20 cy	3.83	.26			
20 cy and over	3.88	.26			
Diesel-powered transport (non-self-loading) 10 yds. & over	4.11	.26			
Flatbed:					
1-½ ton or under	3.59	.26			
Over 1-½ ton	3.74	.26			
Lumber carrier	3.62	.26			
Lowboy, heavy equipment	4.21	.26			
Lowboy, light equipment	3.83	.26			

DECISION NO. NM75-4137

	Basic Hourly Rates	Fringe Benefits Payments			
		H & W	Pensions	Vacation	Apr. Tr.
TRUCK DRIVERS CONTD:					
Off-highway hauler	3.88	.26			
Pick-up truck 3/4 ton or under	3.44	.26			
Service station attendant	3.48	.26			
Spreader box	3.53	.26			
Spreader box (self-propelled)	3.77	.26			
Swamper or rider helper	3.40	.26			
Tank Truck:					
3,000 gal. or under	3.67	.26			
3,001 gal. to 6,000 gal.	3.77	.26			
6,001 gal. & over	3.87	.26			
Teamster, 2 or 4 or more	3.40	.26			
Trailer or semi-trailer dump	3.96	.26			
Transit mix	3.83	.26			
Warehousemen	3.58	.26			
LINE CONSTRUCTION (BERNALILLO COUNTY)					
CABLE SPLICERS	8.64	.30	1%		5%
LINEMEN	8.04	.30	1%		5%
TECHNICIANS	8.04	.30	1%		5%
EQUIPMENT OPERATORS	7.65	.30	1%		5%
EQUIPMENT MECHANICS	7.01	.30	1%		5%
POWDERMEN	7.01	.30	1%		5%
GROUNDMEN & JACKHAMMER OPERATORS:					
1st 6 months	4.24	.30	1%		5%
2nd 6 months	4.82	.30	1%		5%
Experienced	5.64	.30	1%		5%
LINE CONSTRUCTION (STATEWIDE EXCEPT BERNALILLO COUNTY):					
CABLE SPLICERS	9.43	.30	1%		5%
LINEMEN	8.80	.30	1%		5%
TECHNICIANS	8.80	.30	1%		5%
EQUIPMENT OPERATORS	8.36	.30	1%		5%
EQUIPMENT MECHANICS	7.65	.30	1%		5%
POWDERMAN	7.65	.30	1%		5%
GROUNDMAN & JACKHAMMER OPERATORS:					
1st 6 months	4.64	.30	1%		5%
2nd 6 months	5.27	.30	1%		5%
Experienced	6.16	.30	1%		5%

STATE: New Mexico COUNTY: Statewide
DECISION NO.: NM75-4136 DATE: Date of Publication
Supersedes Decision No. NM75-4079 dated April 18, 1975 in 40 FR 17517
DESCRIPTION OF WORK: Commerical Building and Heavy Engineering Construction (including Residential in Santa Fe, McKinley, San Juan and Bernalillo Counties but not on the Navajo Indian Reservation)

GENERAL BUILDING AND HEAVY ENGINEERING CONSTRUCTION	Basic Hourly Rates	Fringe Benefits Payments			
		H & W	Pensions	Vacation	App. Tr.
Asbestos workers (Statewide, except Union, Harding, Lea, Roosevelt, Curry and Quay Counties)	$9.23	.50	87a		.03
Asbestos Workers (Union, Harding, Lea, Roosevelt, Curry, and Quay Counties)	9.00	.35	.30		.02
Boilermakers	8.25	.65	1.00		.02
Bricklayers - Stonemasons:					
Zone I-A	8.36	.48	.40		.02
Zone I-B	8.86	.48	.40		.02
Zone I-C	9.36	.48	.40		.02
Zone II	8.66	.48			
Zone III	9.16	.48			
Zone IV	7.34	.48			
Zone V	7.345	.48			

Bricklayers' Zone Definitions

Zone I - Union, Harding, Santa Fe, Valencia, Torrence, Taos, Socorro, Mora, McKinley, Colfax, Catron, San Miguel, San Juan, Sanddval, Rio Arriba, Bernalillo and Los Alamos Counties
From basing point of Albuquerque Main Post Office:
Zone I-A - 0 to 25 road miles
Zone I-B - 25 to 50 road miles
Zone I-C - Over 50 road miles
Zone II - Chaves, Curry, Roosevelt, DeBaca, Guadalupe, Quay, Lea, Eddy, and Otero Counties

Zone III - Lincoln County

Zone IV - Dona Ana, Grant, Hidalgo and Sierra Counties

Zone V - Luna County

DECISION NO. NM75-4136

GENERAL BUILDING AND HEAVY ENGINEERING CONSTRUCTION	Basic Hourly Rates	Fringe Benefits Payments			
		H & W	Pensions	Vacation	App. Tr.
CARPENTERS:					
Dwelling houses and apartments not to exceed two stories in height:					
Zone I-A	$7.76	.70	.70		.20
Zone I-B	8.51	.70	.70		.20
Zone I-C	9.26	.70	.70		.20
General Building and Heavy Engineering and Residential Construction (Dwelling Houses and apartments over two stories in height):					
Zone 2-A	8.26	.70	.70		.20
Zone 2-B	9.01	.70	.70		.20
Zone 2-C	9.76	.70	.70		.20

CARPENTERS' ZONE DEFINITIONS

CARPENTERS (STATEWIDE) - From nearest basing points of the following Cities or Towns: Alamogordo, Albuquerque, Artesia, Bayard, Belen, Carlsbad, Clovis, Deming, Espanola, Eunice, Farmington, Gallup, Grants, Hobbs, Las Cruces, Las Vegas, Lordsburg, Lovington, Portales, Raton, Roswell, Ruidoso, Santa Fe, Santa Rosa, Silver City, Socorro, Taos, and Tucumcari:
Zone I - Dwelling houses and apartments not to exceed two stories in height:
Zone I-A - 0 - 15 road miles from nearest basing point
Zone I-B - 15 to 35 road miles from nearest basing point
Zone I-C - Over 35 road miles from nearest basing point
Zone II - General Building and Heavy Engineering and Residential Construction (Dwelling Houses and Apartments over two stories in height):
Zone 2-A - 0 to 15 road miles from nearest basing point
Zone 2-B - 15 to 35 road miles from nearest basing point
Zone 2-C - Over 35 road miles from nearest basing point

MILLWRIGHTS & PILEDRIVERMEN:					
Zone 1	8.76	.70	.70		.20
Zone 2	9.51	.70	.70		.20
Zone 3	10.26	.70	.70		.20

MILLWRIGHTS & PILEDRIVERMEN ZONE DEFINITIONS

MILLWRIGHTS & PILEDRIVERMEN (STATEWIDE) - From nearest basing points of the following cities or towns: Albuquerque City Limits; Santa Fe City Limits; the Main Post Office at Las Cruces and Carlsbad
Zone 1 - 0 to 15 road miles from nearest basing point
Zone 2 - 15 to 35 road miles from nearest basing point
Zone 3 - Over 35 road miles from nearest basing point

DECISION NO. NM75-4136

	Basic Hourly Rates	Fringe Benefits Payments			
		H & W	Pensions	Vacation	App. Tr.
GENERAL BUILDING AND HEAVY ENGINEERING CONSTRUCTION					
CEMENT MASONS:					
Dwelling houses and apartments not to exceed two stories in height:					
Cement masons	$6.82	.48	.30		
Dwelling houses and apartments over two stories in height:					
Cement masons	7.02	.48	.30		
Composition or mastic	7.27	.48	.30		
ELECTRICIANS (ZONE I)					
AREA - 1					
1-A	9.30	.30	1%+.70		1/4%
1-B	9.95	.30	1%+.70		1/4%
1-C	10.51	.30	1%+.70		1/4%
1-D	11.16	.30	1%+.70		1/4%
AREA - 2					
2-A	8.50	.30	1%+.70		1/4%
2-B	9.10	.30	1%+.70		1/4%
2-C	9.61	.30	1%+.70		1/4%
2-C	10.20	.30	1%+.70		1/4%
ZONE II	10.51	.30	1%+.70		1/4%
ZONE III	5.80	.30	1%		1/4%
ZONE IV					
4-A	8.00	.25	1%		1/2%
4-B	8.30	.25	1%		1/2%
ZONE V					
5-A	9.15	.30	1%		1/2%
5-B	9.79	.30	1%		1/2%
5-C	10.34	.30	1%		1/2%
5-D	10.98	.30	1%		1/2%
ZONE VI					
6-A	8.10	.30	1%		.01
6-B	8.45	.30	1%		.01
6-C	8.60	.30	1%		.01
6-D	8.85	.30	1%		.01

ELECTRICIANS' ZONE DEFINITIONS

ELECTRICIANS:

ZONE I - AREA 1 - Bernalillo, Santa Fe, Torrance, DeBaca, Guadalupe, Quay, San Miguel, Mora, Harding, Union, Colfax, Taos, Rio Arriba, Grant, Sandoval, Valencia, Socorro, Catron, Sierra and all of San Juan County excluding the Navajo Indian Reservation

ZONE I - AREA 2 - Chaves, Curry, Lincoln and Roosevelt Counties

From nearest basin; point cities, towns and mileage from main post office in the following towns:

Albuquerque - 15 miles from main post office
Santa Fe - 15 miles from main post office
Las Vegas - 8 miles from main post office
Farmington - 8 miles from main post office
Raton - 6 miles from main post office
Tucumcari - 6 miles from main post office
Aztec - 6 miles from main post office
Roswell - 12 miles from main post office
Artesia - 12 miles from main post office
Portales - 12 miles from main post office
Carrizozo - 12 miles from main post office
Clovis - 12 miles from main post office

ZONE II - Los Alamos County

ZONE III - Single or multiple, family dwelling or apartments up to and including 26 units under one roof not exceeding two stories - Bernalillo, Santa Fe Counties and all of San Juan County excluding the Navajo Indian Reservation

ZONE IV - Dona Ana, Otero, Luna, Hidalgo Counties

Zone 4-A - Within 5 mile radius from the post office in Las Cruces and Alamogordo
Zone 4-B - Dona Ana, Otero, Luna and Hidalgo Counties (except that area specified in Zone 4-A)

ZONE V - McKinley County

Zone 5-A - Includes that City of Gallup and extending 10 road miles from main post office
Zone 5-B - Extending up to 20 road miles beyond Zone 5-A
Zone 5-C - Extending up to 30 road miles beyond Zone 5-A
Zone 5-D - Anything extending 30 road miles beyond Zone 5-A

ZONE VI - Eddy and Lea Counties - the following zones shall be designated from the main post office of Artesia, Carlsbad, Hobbs and Lovington:

Zone 6-A - 0 to 12 miles from main post office
Zone 6-B - 12 to 22 miles from main post office
Zone 6-C - 22 to 40 miles beyond main post office
Zone 6-D - 40 miles and beyond main post office

DECISION NO. 8075-4136

GENERAL BUILDING AND HEAVY ENGINEERING CONSTRUCTION

	Basic Hourly Rates	Fringe Benefits Payments			
		H & W	Pensions	Vacation	App. Tr.
CABLE SPLICERS:					
ZONE I					
AREA 1					
1-A	$10.23	.30	1%+.70		1/4%
1-B	10.38	.30	1%+.70		1/4%
1-C	11.44	.30	1%+.70		1/4%
1-D	12.09	.30	1%+.70		1/4%
AREA 2					
2-A	9.35	.30	1%+.70		1/4%
2-B	9.95	.30	1%+.70		1/4%
2-C	10.46	.30	1%+.70		1/4%
2-D	11.05	.30	1%+.70		1/4%
ZONE II	10.98	.30	1%+.70		1/4%
ZONE III					
3-A	8.25	.25	1%		1/2%
3-B	8.55	.25	1%		1/2%
ZONE IV					
4-A	10.07	.30	1%		1/2%
4-B	10.71	.30	1%		1/2%
4-C	11.26	.30	1%		1/2%
4-D	11.90	.30	1%		1/2%
ZONE V					
5-A	8.45	.30	1%		.01
5-B	8.80	.30	1%		.01
5-C	8.95	.30	1%		.01
5-D	9.20	.30	1%		.01

CABLE SPLICERS' ZONE DEFINITIONS

CABLE SPLICERS:

ZONE I - Area 1 - Bernalillo, Santa Fe, Torrance, Bellaca, Guadalupe, Quay, San Miguel, Mora, Harding, Union, Colfax, Taos, Rio Arriba, Grant, Sandoval, Valencia, Socorro, Catron, Sierra, and all of San Juan County excluding the Navajo Indian Reservation

ZONE I - Area 2 - Chaves, Curry, Lincoln and Roosevelt Counties

From nearest basing point cities, towns and mileage from main post office in the following towns:

Albuquerque - 15 miles from main post office
Santa Fe - 15 miles from main post office
Las Vegas - 5 miles from main post office
Farmington - 5 miles from main post office
Aztec - 6 miles from main post office
Bloomfield - 6 miles from main post office
Artesia - 6 miles from main post office
Roswell - 12 miles from main post office -
Ruidoso - 12 miles from main post office
Portales - 12 miles from main post office
Carrizozo - 12 miles from main post office
Clovis - 12 miles from main post office

ZONE II - Los Alamos County

ZONE III - Dona Ana, Otero, Luna, Hidalgo Counties
3-A - Within 5 miles radius from the post office in Las Cruces and Alamogordo
3-B - Dona Ana, Otero, Luna, and Hidalgo Counties (except that area specified in Zone 3-A)

ZONE IV - McKinley County
4-A - Includes that city of Gallup and extending 10 road miles from main post office
4-B - Extending up to 20 road miles beyond zone 4-A
4-C - Extending up to 30 road miles beyond Zone 4-A
4-D - Anything extending 30 road miles beyond Zone 4-A

ZONE V - Eddy and Lea Counties - the following zones shall be designated from the main post office of Artesia, Carlsbad, Hobbs, and Lovington:
Zone 5-A - 0 to 12 miles from main post office
Zone 5-B - 12 to 22 miles from main post office
Zone 5-C - 22 to 40 miles beyond main post office
Zone 5-D - 40 miles and beyond main post office

DECISION NO. NM75-4136

GENERAL BUILDING CONSTRUCTION AND HEAVY ENGINEERING CONSTRUCTION	Basic Hourly Rates	Fringe Benefits Payments H & W	Pensions	Vacation	App. Tr.
ELEVATOR CONSTRUCTORS:					
Bernalillo, Catron, Colfax, Curry, DeBaca, Guadalupe, Harding, Lincoln, Los Alamos, McKinley, Mora, Quay, Rio Arriba, Roosevelt, Sandoval, San Juan, San Miguel, Santa Fe, Socorro, Taos, Torrance, Union and Valencia Counties:					
Elevator constructors	$8.84	.445	.29	3%+a+b	.02
Elevator constructors helper	70%JR	.445	.29	3%+a+b	.02
Elevator constructors prob.	50%JR	-			
Chaves, Hidalgo, Dona Ana, Eddy, Grant, Lea, Luna, Otero and Sierra Counties:					
Elevator constructors	6.88	.445	.29	3%+a+b	.02
Elevator constructors helper	70%JR	.445	.29	3%+a+b	.02
Elevator constructors prob.	50%JR				
GLAZIERS:					
Zone I	5.69	.30			.02
Zone II	7.34	.35	.20		.02

GLAZIERS' ZONE DEFINITIONS

GLAZIERS

Zone I - Dona Ana, Luna, Otero and Quay Counties

Zone II - Catron, Chaves, Colfax, Curry, DeBaca, Eddy, Grant, Guadalupe, Harding, Hidalgo, Lea, Lincoln, Los Alamos, McKinley, Mora, Rio Arriba, Roosevelt, Sandoval, San Juan, San Miguel, Santa Fe, Sierra, Socorro, Taos, Torrance, Union and Valencia Counties.

IRONWORKERS:					
Zone I	7.99	.50	.75		
Zone II	8.64	.55	.60		.10
Zone III	9.23	.55	.60		.10

IRONWORKERS' ZONE DEFINITIONS

IRONWORKERS

Zone I - Bernalillo, Catron, Colfax, DeBaca, Guadalupe, Lincoln, Los Alamos, McKinley, Mora, Rio Arriba, Sandoval, San Juan, San Miguel, Santa Fe, Socorro, Taos, Torrance and Valencia Counties, New Mexico

Zone II - Dona Ana County with the exception of that portion of the county that lies within the White Sands Missile Range; Chaves County, Eddy County except the Potash Basin and defined as the area 10 road miles on Highway 62 and Highway 180, east of Carlsbad.

Zone III - Curry, Harding, Quay, Union, Hidalgo, Grant, Lea, Luna, Otero, and Sierra Counties; also Potash Basin, White Sands and McGregor Missile Ranges

DECISION NO. NM75-4136

	Basic Hourly Rates	Fringe Benefits Payments H & W	Pensions	Vacation	App. Tr.
LABORERS:					
GENERAL BUILDING, HEAVY ENGINEERING AND RESIDENTIAL CONSTRUCTION (Dwelling Houses and Apartments over two stories in height):					
Group I	$5.32	.34	.25		
Group II	5.62	.34	.25		
Group III	5.72	.34	.25		
Group IV	5.925	.34	.25		
Group V	6.075	.34	.25		

LABORERS' CLASSIFICATION DEFINITIONS

GROUP I - UNSKILLED: Building and Common Laborers, Carpenter tenders, Concrete workers, Chainmen-stakedrivers, Concrete buggy operators, hand

GROUP II - SEMI-SKILLED: Air and power tool operator, Asphalt rakers, Demolition, Gunite rebound men, Fog Machine Operator, Power Buggy Operators, Rodmen, Sand blasterers (pot men), Nozzlemen, Window washer, wagon, core, and diamond drillers tenders outside

GROUP III - Wagon Core, Diamond Drillers

GROUP IV - Concrete Burner, Cement mason tenders, Hodcarriers, Mortar mixers, Plaster spreader operators, Plaster tenders, Gunite nozzlemen, Pipe layer, Pumpcrete nozzlemen

GROUP V - Powdermen and Blasterers

DECISION NO. NM75-4136

	Basic Hourly Rates	Fringe Benefits Payments			
		H & W	Pensions	Vacation	App. Tr.
LABORERS:					
RESIDENTIAL CONSTRUCTION (Dwelling houses and apartments not to exceed two stories in height):					
Group I	$4.87	.34	.25		
Group II	5.17	.34	.25		
Group III	5.27	.34	.25		
Group IV	5.475	.34	.25		
Group V	5.625	.34	.25		

LABORERS' CLASSIFICATION DEFINITIONS

GROUP I - UNSKILLED: Building and Common Laborers, Carpenter tenders, Concrete workers, Chainmen-stakedrivers, Concrete buggy operators, hand

GROUP II - SEMI-SKILLED: Air and power tool operator, Asphalt rakers, Demolition, Gunite rebound men, Fog Machine operator, power buggy operator, Rodmen, Sand blasterers (pot men), Nozzlemen, Window washer, wagon, core, and diamond drillers tenders outside

GROUP III - Wagon Core, Diamond Drillers

GROUP IV - Concrete Burner, Cement mason tenders, Hod carriers, Mortar mixers, Plaster spreader operators, Plaster tenders, Gunite nozzlemen, Pipe layer, Pumpcrete nozzlemen

GROUP V - Powdermen and Blasterers

DECISION NO. NM75-4136

	Basic Hourly Rates	Fringe Benefits Payments			
		H & W	Pensions	Vacation	App. Tr.
LATHERS:					
Zone 1	$7.395	.48		.50	.02
Zone 2	7.50				.01

LATHERS' ZONE DEFINITIONS

LATHERS
Zone 1 - Catron, Grant, Bernalillo, Roosevelt, Union, Sandoval, San Juan, Socorro, Torrance and Valencia Counties
Zone 2 - Colfax, Los Alamos, Mora, Rio Arriba, San Miguel, Santa Fe and Taos Counties

LINE CONSTRUCTION:					
Bernalillo County					
Cable Splicers	8.64	.30	1%		1/2%
Linemen	8.04	.30	1%		1/2%
Technicians	8.04	.30	1%		1/2%
Equipment Operators	7.65	.30	1%		1/2%
Equipment Mechanics	7.01	.30	1%		1/2%
Powderman	7.01	.30	1%		1/2%
Groundmen and Jackhammers Oprs.:					
1st 6 months	4.24	.30	1%		1/2%
2nd 6 months	4.82	.30	1%		1/2%
Experienced	5.64	.30	1%		1/2%
STATEWIDE (except Bernalillo Co.)					
Cable Splicers	9.43	.30	1%		1/2%
Linemen	8.80	.30	1%		1/2%
Technicians	8.80	.30	1%		1/2%
Equipment Operators	8.36	.30	1%		1/2%
Equipment Mechanics	7.65	.30	1%		1/2%
Powdermen	7.65	.30	1%		1/2%
Groundmen and Jackhammer Oprs.:					
1st 6 months	4.64	.30	1%		1/2%
2nd 6 months	5.27	.30	1%		1/2%
Experienced	6.16	.30	1%		1/2%

DECISION NO. NM75-4136

GENERAL BUILDING AND HEAVY ENGINEERING CONSTRUCTION	Basic Hourly Rates	Fringe Benefits Payments			
		H & W	Pensions	Vacation	App. Tr.
MARBLE, TILE & TERRAZZO WORKERS	$6.925	.30			
MARBLE, TILE & TERRAZZO HELPERS	5.35	.30			
PAINTERS: ZONE I					
Zone 1-A	$6.82	.35	.20		.01
Zone 1-B	7.32	.35	.20		.01
Zone 1-C	7.07	.35	.20		.01
Zone 1-D	7.40	.35	.20		.01
Zone 1-E	7.15	.35	.20		.01
Zone 1-F	7.47	.35	.20		.01
Zone 1-G - ½ cent per foot above the 75 foot scale		.35	.20		.01
PAINTERS: ZONE II					
Zone 2-A	5.95	.35	.20		.01
Zone 2-B	6.20	.35	.20		.01
Zone 2-C	6.60	.35	.20		.01
Zone 2-D	6.45	.35	.20		.01
Zone 2-E	6.45	.35	.20		.01
Zone 2-F	6.45	.35	.20		.01
Zone 2-G	6.95	.35	.20		.01
Zone 2-H	7.95	.35	.20		.01
PAINTERS: ZONE III					
Zone 3-A	6.31	.30			.02
Zone 3-B	6.73	.30			.02
Zone 3-C	6.455	.30			.02
Zone 3-D	6.73	.30			.02
Zone 3-E	7.16	.30			.02
Zone 3-F - 12½c above scale		.30			.02
Zone 3-G - 25¢ above scale		.30			.02
Zone 3-H - 50¢ above scale		.30			.02
Zone 3-I - 75¢ above scale		.30			.02
Zone 3-J - $1.00 above scale		.30			.02
PAINTERS: ZONE IV					
Zone 4-A	5.95	.35			
Zone 4-B	6.45	.35			
Zone 4-C	6.20	.35			
PAINTERS: ZONE V					
Zone 5-A	6.90	.35			
Zone 5-B	7.40	.35			
Zone 5-C	7.15	.35			

PAINTERS

ZONE I - San Juan, McKinley, Bernalillo, Torrance, Guadalupe, Quay, Catron, Socorro, Lincoln, DeBaca, Roosevelt, Chaves, Valencia, Sierra, Grant, Hidalgo and Curry Counties:
- Zone 1-A - Painters, roller and hand textures
- Zone 1-B - Painters, spray, sandblasting, painter on steel bridges, tanks towers, pipe and structural
- Zone 1-C - Paperhanger
- Zone 1-D - Drywall finisher; Ames tool operator
- Zone 1-E - Hand finisher machine texture
- Zone 1-F - Painting 30 to 75 feet above ground or floor
- Zone 1-G - Painting 75 feet or more above ground floor

ZONE II - Colfax, Harding, Los Alamos, Mora, Sandoval, San Miguel, Rio, Arriba, Taos, Union, and Santa Fe Counties,
- Zone 2-A - Painters and roller
- Zone 2-B - Paperhangers
- Zone 2-C - Spray, Sandblast, pressure roller and gunnite operator
- Zone 2-D - Steel painter; bridges, structural steel, machinery tank, towers, pipe boiler rooms and power plant brush and spray
- Zone 2-E - Drywall finisher tool and machine texture
- Zone 2-F - High pay - 30 to 75 feet
- Zone 2-G - High pay - 75 to 100 feet
- Zone 2-H - High pay - 100 feet and over

ZONE III- Luna, Otero and Dona Ana Counties
- Zone 3-A - Brush, tapers and rollers
- Zone 3-B - Spray, sandblasting
- Zone 3-C - Ames tool and steel brush after erection
- Zone 3-D - Stripping machine
- Zone 3-E - Radio towers, water tanks, smoke stacks
- Zone 3-F - Radio towers, water tanks, smoke stacks 50 to 75 feet
- Zone 3-G - Radio towers, water tanks, smoke stacks 75 feet to 100 feet
- Zone 3-H - Radio towers, water tanks, smoke stacks 100 feet to 200 feet
- Zone 3-I - Radio towers, water tanks, smoke stacks 200 feet to 300 feet
- Zone 3-J - Radio towers, water tanks, smoke stacks 300 feet to 400 feet

ZONE IV - Lea and Eddy Counties shall encompass Carlsbad, New Mexico and an area within a radius of 40 miles from the courthouse in Carlsbad, New Mexico
- Zone 4-A - Brush and roller
- Zone 4-B - Paperhangers and sandblaster
- Zone 4-C - Spray and dry wall finisher

ZONE V - Lea and Eddy Counties shall include the rest of the area in Eddy and Lea Counties
- Zone 5-A - Brush, roller and drywall finisher
- Zone 5-B - Spray
- Zone 5-C - Paperhanger and sandblaster

DECISION NO. NM75-4136

	Basic Hourly Rates	Fringe Benefits Payments			
		H & W	Pensions	Vacation	App. Tr.
GENERAL BUILDING AND HEAVY ENGINEERING CONSTRUCTION					
PLASTERERS	$7.60	.48	.30		.06
PLUMBERS-PIPEFITTERS - Zone I					
Zone 1-A	9.34	.42	.75		.12
Zone 1-B	9.74	.42	.75		.12
Zone 1-C	10.19	.42	.75		.12
Zone 1-D	10.64	.42	.75		.12
Zone 1-E	11.09	.42	.75		.12
PLUMBERS-PIPEFITTERS - Zone II	9.97	.42	.75		.12

PLUMBERS-PIPEFITTERS' ZONE DEFINITIONS

ZONE I - Basing point Cities or Towns: Albuquerque, Alamogordo, Anthony, Artesia, Belen, Carlsbad, Clovis, Deming, Espanola, Farmington, Gallup, Grants, Hobbs, Las Cruces, Las Vegas, Lordsburg, Lovington, Portales, Raton, Roswell, Ruidoso, Santa Fe, Silver City, Santa Rosa, Taos, Trucumcari, Truth or Consequences.

Zone 1-A - Shall extend a distance of five road miles inclusive beyond the city or town limits of any of the basing point cities or towns as set forth above

Zone 1-B - Shall extend a distance of eight road miles inclusive beyond the outer perimeter of Zone 1-A

Zone 1-C - Shall extend a distance of ten miles inclusive beyond the perimeter of Zone 1-B

Zone 1-D - Shall extend a distance of ten road miles inclusive beyond the outer perimeter of Zone 1-C

Zone 1-E - Shall apply to all areas not within Zones 1-A, 1-B, 1-C, or 1-D

ZONE II Los Alamos, White Rock, South Mesa, McGregor Range, White Sands Missile Range and/or Proving Grounds, Atlas Missile Complex Sites in Chaves and Lincoln Counties, and the Oro Grande Camp in Dona Ana and Otero Counties.

DECISION NO. NM75-4136

	Basic Hourly Rates	Fringe Benefits Payments			
		H & W	Pensions	Vacation	App. Tr.
GENERAL BUILDING AND HEAVY ENGINEERING CONSTRUCTION					
POWER EQUIPMENT OPERATORS: (Residential and General Building Construction)					
Group 1	$6.18	.35	.40		.10
Group 2	6.72	.35	.40		.10
Group 3	6.80	.35	.40		.10
Group 4	6.86	.35	.40		.10
Group 5	6.92	.35	.40		.10
Group 6	7.02	.35	.40		.10
Group 7	7.12	.35	.40		.10
Group 8	7.30	.35	.40		.10
Group 9	8.10	.35	.40		.10
Group 10 - $.15 per hour above regular rate		.35	.40		.10
POWER EQUIPMENT OPERATORS (Heavy Engineering Construction)					
Group 1	6.08	.35	.40		.10
Group 2	6.62	.35	.40		.10
Group 3	6.70	.35	.40		.10
Group 4	6.76	.35	.40		.10
Group 5	6.82	.35	.40		.10
Group 6	6.92	.35	.40		.10
Group 7	7.02	.35	.40		.10
Group 8	7.20	.35	.40		.10
Group 9	8.00	.35	.40		.10

RESIDENTIAL AND GENERAL BUILDING CONSTRUCTION
POWER EQUIPMENT OPERATORS:

Group 1: Firemen, Oiler, Helper - Mechanics Welders, Greaser Truck Screedman Scale Operator such a (Bin-A-Batch), Rubber-tired Farm-type Tractor, Tractors under 50 HP w/o attachments, Breakman, Concrete Paving Curing Machine (bridge type)

Group 2: Rollers, Sheepsfoot or Pneumatic Self-propelled w/o Dozer, Concrete Conveyor, Service Truck Operator (head oiler), Air Compressor (300 CFM and over), Pumps (6" and over), Screening Plant, Concrete Mixers (under 1 c.y.), Concrete Saw of Grinder-span type, Hoists, 1 drum, Air Tugger, Elevating Belt Type Loaders, Forklift Lumber Stacker, Tractor-farm type (under 50 HP w/attachments) Motor Man and Industrial Locomotive Operator, Winch Trucks, Front End Loader (under 2 c.y.), Power Plants which generate over 15 KW, Welding Machines

Group 3: Bituminous Distributors Boilers, Retort and Hot Oil Heaters, Concrete Paver-single drum, Drilling Equipment, Motor Graders (Rough), Shaft and Tunnel Equipment-Refrigeration, Slusher, jumbo form, Trenching Machines (all types), Pump Crete and Gunite Machines, Slipform Paver, Mechanical Bullfloats, Concrete Slab, Spreading Machine, Concrete Slab Finishing Machine, Asphalt Plants, Bituminous Finishing Machines, Crushing Plants

Group 4: Fornt End Loader (2 thru 10 c.y.), Rollers, Steel Wheeled-all types, Bulldozers, Scrapers, (Motor or Towed), Elevating Graders, Concrete Batching Plants, Self-propelled Rollers-equiped with Dozer, Twin-bowl Scrapers and Quad 8 or 9 Pushers (35c over basic rate) Three Bowl Scrapers (60c over basic rate)

Group 5: Hydraulic Cranes - with less than 50 ft. of boom (20 tons and under), Concrete Paver-double drum, Cat Cranes, Hysters, Side and Swingboom Cats, Hoist-2 drum, Auto Fine Grader

Group 6: Mucking Machines - all types, Motor Grader-Finish, Mechanic-Welder

Group 7: Steam Engineers, Loader (Front End over 10 c.y.)

Group 8: All Shovel type Equipment:
Cranes, Draglines, Backhoes, Derricks, Guy and Stiff Leg, Pipemoble, (No.20p) Pile Driver, Hydraulic Cranes (20 tons and over), Mine Hoist (Belt Loader "CMI" type), Cranes, Draglines - with Booms and Jib over 150 ft. 25c per hour additional

Group 9: Shovel (wheel type), Boring Machine (Tunnel or Shaft Mole), Pipe Mobile

Group 10: Shaft and Tunnel Work

HEAVY ENGINEERING CONSTRUCTION
POWER EQUIPMENT OPERATORS

Group 1: Firemen, Oiler, Helper - Mechanics Welders, Greaser Truck, Screedman Scale Operator such a (Bin-A-Batch), Rubber-tired Farm-type Tractor, Tractors under 50 HP w/o attachments, Breakman, Concrete Paving Curing Machine (bridge type)

Group 2: Rollers, Sheepsfoot or Pneumatic Self-propelled w/o Dozer, Concrete Conveyor, Service Truck Operator (head oiler), Air Compressor (300 CFM and over), Pumps (6" and over), Screening Plants, Concrete Mixers (under 1 c.y.), Concrete Saw of Grinder-span type, Hoists, 1 drum, Air Tugger, Elevating Belt Type Loaders, Forklift Lumber Stacker, Tractor-farm type (under 50 Hp w/attachments) Motor Man and Industrial Locomotive Operator, Winch Trucks, Front End Loader (under 2 c.y.), Power Plants which generate over 15 KW, Welding Machines

Group 3: Bituminous Distributors Boilers, Retort and Hot Oil Heaters, Concrete Paver - single drum, Drilling Equipment, Motor Graders (Rough), Shaft and Tunnel Equipment - Refrigeration, Slusher, jumbo form, Trenching Machines (all types), Pump Crete and Gunite Machines, slipform Paver, Mechanical Bullfloats, Concrete Slab, Spreading Machine, Concrete Slab Finishing Machine, Asphalt Plants, Bituminous Finishing Machines, Crushing Plants

Group 4: Front End Loader (2 thru 10 c.y.), Rollers, Steel Wheeled-all types, Bulldozers, Scrapers, (Motor or Towed), Elevating Graders, Concrete Batching Plants, Self-propelled Rollers - equiped with Dozer, Twin-bowl Scrapers and Quad 8 or 9 Pushers (35c over basic rate) Three Bowl Scrapers (60c over basic rate)

Group 5: Hydraulic Cranes - with less than 50 ft. of Boom (20 tons and under), Concrete Paver - double drum, Cat Cranes, Hysters, Side and Swingboom Cats, Hoist - 2 drum, Auto Fine Grader

Group 6: Mucking Machines - all types, Motor Grader - Finisher, Mechanic - Welder

Group 7: Steam Engineers, Loader (Front End over 10 c.y.)

Group 8: All Shovel Type Equipment:
Cranes, Draglines, Backhoes, Derricks, Guy and Stiff Leg, Pipemoble (No. 20p) Pile Driver, Hydraulic Cranes (20 tons and over), Mine Hoist (Belt Loader "CMI" type), Cranes, Draglines - with Booms and Jib over 150 ft. 25c per hour additional

Group 9: Shovel (wheel type), Boring Machine (Tunnel or Shaft Mole), Pipe Mobile

DECISION NO. NM75-4136

	Basic Hourly Rates	Fringe Benefits Payments			
		H & W	Pensions	Vacation	App. Tr.
ROOFERS	$5.70				
SHEET METAL WORKERS					
Zone 1	9.06	.48	.40		.02
Zone 2	7.90	.29	.25		.005
Zone 3	8.35	.20			.05
Zone 4	10.06	.46	.40		.02

SHEET METAL WORKERS ZONE DEFINITIONS

Zone 1 - Bernalillo, Catron, Chaves, Colfax, Curry, DeBaca, Guadalupe, Harding, Lincoln, McKinley, Mora, Quay, Rio Arriba, Roosevelt, Sandoval, San Miguel, Santa Fe, Socorro, Union, Taos, Torrance, Valencia, San Juan Counties, Kirtland Air Force Base,

Zone 2 - Dona Ana, Eddy, Grant, Hidalgo, Lee, Luna, Sierra and Otero Counties
Zone 3 - Holloman Air Force Base, White Sands and McGregor Ranges
Zone 4 - Los Alamos County

SOFT FLOOR LAYERS					
Zone 1	6.68	.30			.02
Zone 2	6.35	.30			.02

SOFT FLOOR LAYERS' ZONE DEFINITIONS

Zone 1 - Dona Ana, Lina and Otero Counties
Zone 2 - Statewide (excluding Dona Ana, Luna and Otero Counties)

DECISION NO. NM75-4136

	Basic Hourly Rates	Fringe Benefits Payments			
		H & W	Pensions	Vacation	App. Tr.
SOUND INSTALLERS:					
Zone I - Bernalillo County					
Zone II - Valencia, Sandoval, Santa Fe, Torrance and Socorro, Counties					
Zone III - Guadalupe, DeBaca, Quay, San Miguel, Mora, Harding, Union, Colfax, Taos, Rio Arriba, Catron, Sierra, Grant, Roosevelt, Chaves, Lincoln, Curry and Los Alamos Counties, all of San Juan County excluding the Navajo Indian Reservation.					
Soundman:					
Zone I	$8.10	.30	1%		1/4%
Zone II	8.225	.30	1%		1/4%
Zone III	8.475	.30	1%		1/4%
Technicians:					
Zone I	6.48	.30	1%		1/4%
Zone II	6.48	.30	1%		1/4%
Zone III	6.605	.30	1%		1/4%
Sound Installers:					
Zone I	5.27	.30	1%		1/4%
Zone II	5.395	.30	1%		1/4%
Zone III	5.645	.30	1%		1/4%
SPRINKLER FITTERS	10.20	.50	.80		.08
Truck Drivers (General Building and Residential Construction - Dwelling houses and apartments over two stories in height)					
Group 1	5.20	.48	.35		
Group 2	5.32	.48	.35		
Group 3	5.40	.48	.35		
Group 4	5.52	.48	.35		
Group 5	5.57	.48	.35		
Group 6	5.67	.48	.35		
Group 7	5.77	.48	.35		
Group 8	5.91	.48	.35		
Group 9	6.06	.48	.35		

DECISION NO. NM75-4136

	Basic Hourly Rates	Fringe Benefits Payments			
		H & W	Pensions	Vacation	App. Tr.
TRUCK DRIVERS (Cont'd)					
(RESIDENTIAL CONSTRUCTION - Dwelling houses and apartments not to exceed two stories in height)					
Group 1	$4.90	.48	.35		
Group 2	5.02	.48	.35		
Group 3	5.10	.48	.35		
Group 4	5.22	.48	.35		
Group 5	5.27	.48	.35		
Group 6	5.37	.48	.35		
Group 7	5.47	.48	.35		
Group 8	5.61	.48	.35		
Group 9	5.76	.48	.35		
TRUCK DRIVERS (HEAVY ENGINEERING CONSTRUCTION)					
Group 1	5.40	.48	.35		
Group 2	5.52	.48	.35		
Group 3	5.60	.48	.35		
Group 4	5.72	.48	.35		
Group 5	5.77	.48	.35		
Group 6	5.87	.48	.35		
Group 7	5.97	.48	.35		
Group 8	6.11	.48	.35		
Group 9	6.26	.48	.35		

CLASSIFICATION DEFINITIONS

TRUCK DRIVERS:

Group 1: Pickup 3/4 ton and under; Light Tire Repair or Washer; Swamper or Riding Helper; Teamster 2 or 4 up

Group 2: Bus or Taxi Driver; Dump or Batch Truck under 8 C.Y.W.L.A.; Flatbed (bobtail) 2 ton and under; Warehouse including Material Checker; Mechanic and Welder Helper; Forklift, under 5 ton MRC

Group 3: Dump Truck (including all highway and off-highway) 8 up to 16 C.Y.W.L.C.; Water, Fuel or Oil Trucks less than 3,000 gallons; Flatbed (bobtail) over 2 tons

Group 4: Distributors Driver; Heavy Tire Repair; Lumber Carrier Driver; Yound Buggy or similar equipment transit mix or agitator 2 or 3 axle bobtail equipment; Scissor Truck; Bulk Cement Bobtail 2 or 3 axles; Semi-trailer Driver (flatbed or van single axle); Forklift 5 ton and over M.R.C.; Field Equipment Serviceman

Group 5: Dumpsters and Dumpcrete Driver; Water, Fuel or Oil Truck, 3,000 to 6,000 gallon capacity; Lowboy, light equipment driver; Euclid type tank wagon under 6,000 gallons

Group 6: Vacuum Truck; Dump Truck (including all highway and off-highway 16 up to 22 C.Y.W.L.C.

Group 7: Transit Mix or Agitator semi or 4 axle equipment driver; Flaherty Truck type Spreader Box Driver; Slurry Trucks 4 axle Bobtail; Winch Truck and "A" Frame Dump Trucks (including all highway and off-highway) 22 C.Y. up to 35 C.Y.W.L.C, Head Field Equipment Serviceman

Group 8: Euclid Diesel powered Turnarocker; Terra Cobra; DW 10; DW 20; LeTourneau Pulls and similar diesel powered equipment when used to haul materials and assigned to a Teamster; Lowboy Heavy Equipment Driver; Water, Fuel or Oil Trucks 6,000 gal. and over (including tank wagon drivers); Semi-trailer Driver (flatbed or van tandems); Light equipment mechanic; Dump Trucks (including all highway and off-highway) 35 C.Y.W.L.C. and over; Truck and Trailer or Semi-trailer (flatbed eject all)

Group 9: Lowboy (heavy equipment, double gooseneck); Heavy equipment mechanics; Welder (body and fender man)

TEAMSTERS CLASSIFICATION not listed, shall be paid a rate comparable to classification listed.

WELDERS - Receive rate prescribed for craft performing operation to which welding is incidental.

FOOTNOTES:

a. Includes $0.07 contribution to the Occupational Health Fund.
b. 1st 6 months - none; 6 months to years, 2%; over 5 years, 4% of basic hourly rate.
c. Paid Holidays: A through F.

PAID HOLIDAYS:

A-New Year's Day; B-Memorial Day; C-Independence Day; D-Labor Day; E-Thanksgiving Day; F-Christmas Day.

SUPERSEDEAS DECISION

STATE: Oklahoma COUNTY: Pittsburg
DECISION NUMBER: OK75-4138 DATE: Date of Publication
Superseded Decision No. AR-88 dated December 13, 1974, in 39 FR 43454
DESCRIPTION OF WORK: Building Construction (excluding single family homes and garden type apartments up to and including 4 stories)

	Basic Hourly Rates	Fringe Benefits Payments			
		H & W	Pensions	Vacation	Apr. Tr.
ASBESTOS WORKERS	$8.90	.35	.50		.015
BOILERMAKERS	8.00	.50	.76		.02
BRICKLAYERS-Stonemasons	7.00	.30	.40		.05
CARPENTERS:					
Carpenters	6.55				
Millwrights-Piledrivermen	7.53				
CEMENT MASONS					
ELECTRICIANS:					
Electricians	7.65	.36	1%+.25	.30	.07
Cable splicers	7.90	.36	1%+.75	.30	.07
GLAZIERS	7.00	.40	.30		.01
IRONWORKERS	8.90	.40	.35		.08
LABORERS:					
Five mile strip along the North border					
Group I - Common laborers	5.00	.25	.20		
Group II - Air tool operators (jackhammer, vibrator); mason tenders; mortar mixers; pipelayers (concrete & clay); plasterer tender	5.30	.25	.20		
Group III - Wagon drill operator; Powderman or blaster	5.50	.25	.20		
All of Pittsburg County, except a five mile strip along the North border					
Group I - Common laborers	4.75	.25	.20		
Group II - Air tool operators (jackhammer, vibrator); mason tenders; mortar mixers; pipelayers (concrete & clay); plasterer tender	5.05	.25	.20		
Group III - Wagon drill operator; Powderman or blaster	5.25	.25	.20		
LINE CONSTRUCTION:					
Lineman	8.00		1%		1/2%
Cable splicers	8.48		1%		1/2%
Hole digger operator	7.26		1%		1/2%
Heavy equipment operators (or pole cat equivalent)	7.26		1%		1/2%
Line truck driver (winch operator)	6.57		1%		1/2%
Jackhammerman	5.99		1%		1/2%
Powderman	7.26		1%		1/2%

DECISION NO. OK75-4138

	Basic Hourly Rates	Fringe Benefits Payments			
		H & W	Pensions	Vacation	Apr. Tr.
LINE CONSTRUCTION (CONT'D)					
Groundman	$5.34		1%		1/2%
Truck driver (flat bed, ton and half and under)	5.70		1%		1/2%
PAINTERS:					
Commercial brush and roller	5.35		.25	.20	
Spray; sleeve or dipping; sandblasters; spray or sand pot tender (maximum two pots, guns or nozzles); power rollers; power equipment operators; bituminastic and like materials; applicators and kettle tenders	6.60		.25	.20	
Spray or sand pot tender (maximum one pot, one nozzle or gun)	5.70		.25	.20	
PLASTERERS	6.00				.01
PLUMBERS-Pipefitters	8.55	.40	.80		.10
POWER EQUIPMENT OPERATORS:					
Group I	8.25	.35	.40		.12
Group II	8.00	.35	.40		.12
Group III	7.75	.35	.40		.12
Group IV	7.50	.35	.40		.12
Group V	7.00	.35	.40		.12
Group VI	7.10	.35	.40		.12
Group VII	6.50	.35	.40		.12
Group VIII	6.80	.35	.40		.12

POWER EQUIPMENT OPERATORS CLASSIFICATION DEFINITION

Group I
All crane type equipment with 100' of boom or over (including jib), all tower cranes and all crane type of 3 cu. yd. or more

Group II
Heavy duty mechanic; welder; crane hook and overhead monorail; whirley; panel board batch plant operator; derrick; piledriver; engineer; dragline; shovel, clamshell; backhoe; sideboom; gradall; hydro crane; cherry picker; hoists while operating 2 or more drums

Group III
Motor patrol (blade); dozer (engine h.p. 65 or over); Fordson tractor or like equipment with hoe or loader equipment or ditcher; scraper type equipment; Tournapull, DW 10, 15, 16, 20, 21 and similar rubber-tired equipment; Euclid, TS-24 and similar; Loader operator or hi-lift (engine h.p. 65 or over); asphalt lay machine; tail boom; conveyor-multiple, panel board control; power driven hole digger; trenching machine; concrete pump-boom type

POWER EQUIPMENT OPERATORS CLASSIFICATION DEFINITION (CONT'D)

Group IV

Locomotive engineer; boring machine, tug boat; mixer, 18 cu. ft. and over; sand barge; dredging machine; tugger; hoist when operating one drum; welding machine, 3 to 6; air compressor, 3 to 6, 500 cu. ft. and under; air compressor, over 500 cu. ft. (1); pumps; battery, 3 to 6; fork-lift; bobcat and similar equipment; generator plant engineer, Diesel electric; winch trucks with A-frame; rollers all types; outside elevator or building of personnel hoist; concrete buster or tamper; heater under jurisdiction of op.; engineers, fireman; boiler operator; crushing plants; oiler distributor; pulvimixer; farmer tractor with or without attachments; batch plant operator (portable); conveyor operator-dual, continuous or belt, bulk handling, screened operator; concrete pump; form grader; screening plant; well point pump operator; signal man on large whirleys when and if required, operator for rotary drilling machine when operated from console or machines

Group V

Permanant elevator - building type (automatic), concrete mixer, with hopper less than 18 cu. ft.; air compressor 500 cu. ft. and under (1 or 2); welding machine (1 or 2); fuelman; conveyor operator-simple continuous belt bulk handling

Group VI

Greaser, tilt top trailer operator

Group VII

Asphalt lay machine back end man helpers

Group VIII

Truck crane oiler driver or truck crane oiler

Engineers for machine not listed under the above classifications shall receive the scale comparable to these classifications.

Engineers of all classifications when working in caverns or tunnels shall receive 25c per hour above listed rates.

	Basic Hourly Rates	Fringe Benefits Payments			
		H & W	Pensions	Vacation	App. Tr.
ROOFERS	$7.25	.25	.25		.04
SHEET METAL WORKERS	8.09	.45	.45		.06
SOFT FLOOR LAYERS	6.82		.15	.45	.03
SPRINKLER FITTERS	10.10	.50	.80		.08
TERRAZZO WORKERS	8.49		.20		
TILE SETTERS	8.49		.20		
TILE & TERRAZZO WORKERS HELPER	6.93				
TRUCK DRIVERS:					
Group I	6.15				
Group II	6.25				
Group III	6.35				
Group IV	6.30				
Group V	6.45				

TRUCK DRIVERS CLASSIFICATION DEFINITION

GROUP I - Pick-up, 1½ tons or 2½ yards and up to but not including 3 tons or 4 yards, such as dump trucks, flat beds, stake bodies and buses

GROUP II - 3 tons or 4 yards and up to but not including 4 tons or 6 yards

GROUP III - 5 tons or 6 yards and over including heavy equipment such as pole trucks, winch trucks, euclids, Mississippi wagons, semi-dumps, tournapulls, or other heavy material moving equipment; tractor trailer drivers and similar equipment, such as tractors, ten wheelers

GROUP IV - Ready-mix concrete trucks up to but not including 3 yards

GROUP V - Ready-mix concrete trucks 3 yards and over

WELDERS - Receive rate prescribed for craft performing operation to which welding is incidental.

SUPERSEDEAS DECISION

STATE: Oklahoma COUNTY: McIntosh
DECISION NUMBER: AR75-4139 DATE: Date of Publication
Supersedes Decision No. AR-89 dated December 13, 1974, in 39 FR 43456
DESCRIPTION OF WORK: Building Construction (excluding single family homes and garden type apartments up to and including 4 stories)

	Basic Hourly Rates	Fringe Benefits Payments			
		H & W	Pensions	Vacation	App. Tr.
ASBESTOS WORKERS	$8.90	.35	.50		.015
BOILERMAKERS	8.00	.30	.76		.02
BRICKLAYERS-Stonemasons	7.00	.30	.40		.05
CARPENTERS:					
Carpenters	7.95		.25		.01
Millwrights-Piledriverman	8.45		.25		.01
Cement masons	7.35				
ELECTRICIANS:					
ZONE I - A 20 mile radius from Post Office of City of Muskogee					
ZONE II - Area outside Zone I					
Zone I					
Electricians	7.93	.30	1%		1/2%
Cable splicers	8.33	.30	1%		1/2%
Zone II					
Electricians	8.23	.30	1%		1/2%
Cable splicers	8.63	.30	1%		1/2%
ELEVATOR CONSTRUCTORS	8.25	.445	.29	3½%+a+b	.02
ELEVATOR CONSTRUCTORS' HELPERS	70%JR	.445	.29	3½%+a+b	.02
ELEVATOR CONSTRUCTORS' HELPERS (probationary 6 months)	50%JR				
GLAZIERS	7.00	.40	.40		.01
IRONWORKERS	8.90	.30	.35		.08
LABORERS:					
GROUP I	4.80	.25	.20		
GROUP II	5.10	.25	.20		
GROUP III	5.30	.25	.20		

LABORERS CLASSIFICATION DEFINITIONS

GROUP I - All digging and dirt work, firing of salamanders and smudge pots; loading and unloading of materials and equipment; loading and unloading of materials to and from hoist or cages for stock piling only; wheeling and placing of concrete; handling of lumber, steel, cement and distribution of materials; all cleaning, including cleaning of windows; wrecking and razing of building and all structures, cleaning and clearing of debris; loading and unloading of materials, hoist or cages, except when the man is directly tending lathers, masons or plasterers; water boys, when used, carpenter tenders; and common laborers.

LABORERS CLASSIFICATION DEFINITION (CONT'D)

GROUP II - All machine tool operators that come under the jurisdiction of the laborers; all sewer and drain tile layers and handling at the ditch, excluding distribution; operators of water pumps up to four inches and slip form jacks; men erecting scaffolds and directly tending lathers, masons, cement masons and plasterers, mortar mixers, hod carriers and dry mixers; high work over 30 feet from the ground or floors; cement finisher helper; work on swinging scaffold; all kettle and pot men, tank cleaning, all pipe doping treating and wrapping, including all men working with dope; mortar and plaster mixing machine, pump-crete machines, and gunite mixing machines, including placing of concrete; handling creosoted or treated materials, liquid acids, or like materials when injurious to health, eye and skin or clothes; all newly developed mechanical equipment which replaces wheel barrows or buggies previously used by laborers; all scale men on batch plants; all laborers screening sand, running sand drier, and feeding operating sand blaster, except nozzle; signal men and cutting torch operators in connection with laborers' work; concrete grader

GROUP III - Watson drill operator and powderman or blaster

	Basic Hourly Rates	Fringe Benefits Payments			
		H & W	Pensions	Vacation	App. Tr.
LATHERS	$7.65				.01
LINE CONSTRUCTION					
Lineman	8.00		1%		1/2%
Cable splicers	8.48		1%		1/2%
Hole digger operator	7.26		1%		1/2%
Heavy Equipment Operator (or Pole Cat Equivalent)	7.26		1%		1/2%
Line truck driver (winch operator)	6.57		1%		1/2%
Jack hammerman	5.99		1%		1/2%
Powderman	7.26		1%		1/2%
Groundman	5.34		1%		1/2%
Truck driver (flat bed, ton and half and under)	5.70		1%		1/2%
PAINTERS:					
Commercial brush and roller	5.85		.25	.20	
Spray; glove or dipping; sand-blasters; spray or sand pot tender (maximum two pots, guns or nozzles); power rollers; power equipment operators; bitumastic and like materials; applicators and kettle tenders	7.10		.25	.20	
Spray or sand pot tender (maximum one pot, one nozzle or gun)	6.20		.25	.20	
Hazardous work	9.30		.25	.20	
Cooning steel, stage, bosun chair, spiders, jack, roof work, skates, rolling scaffolds and like equipment - fifty cents above basic rate.					

	Basic Hourly Rates	Fringe Benefits Payments			
		H & W	Pensions	Vacation	App. Tr.
POWER EQUIPMENT OPERATORS:					
Group I	$8.25	.35	.40		.12
Group II	8.00	.35	.40		.12
Group III	7.75	.35	.40		.12
Group IV	7.50	.35	.40		.12
Group V	7.00	.35	.40		.12
Group VI	7.10	.35	.40		.12
Group VII	6.50	.35	.40		.12
Group VIII	6.80	.35	.40		.12

POWER EQUIPMENT OPERATORS CLASSIFICATION DEFINITION

Group I
All crane type equipment with 100' of boom or over (including jib), all tower cranes and all crane type of 3 cu. yd. or more

Group II
Heavy duty mechanic; welder; crane hook and overhead monorail; whirley; panel board batch plant operator; derrick; piledriver; engineer; dragline; shovel, clamshell; backhoe; sideboom; gradall; hydro crane; cherry picker; hoists while operating 2 or more drums

Group III
Motor patrol (blade); dozer (engine h.p. 65 or over); Fordson tractor or like equipment with hoe or loader equipment or ditcher; scraper type equipment; Tournapull, DW 10, 15, 16, 20, 21 and similar rubber-tired equipment; Euclid, TS-24 and similar; loader operator or hi-lift (engine h.p. 65 or over); power driven hole digger; trenching machine; concrete pump-boom type

Group IV
Locomotive engineer; boring machine, tug boat; mixer, 18 cu. ft. and over; sand barge; dredging machine; tugger; hoist when operating one drum; welding machine, 3 to 6; air compressor, 3 to 6, 500 cu. ft. and under; air compressor, over 500 cu. ft. (1); pumps; battery, 3 to 6; fork-lift; bobcat and similar equipment; generator plant engineer, Diesel electric; winch trucks with A-frame; rollers all types; outside elevator or building of personnel hoist; concrete buster or tamper; heater under jurisdiction of op.; engineers, fireman; boiler operator; crushing plants; oiler distributor; pulvimixer; farmer tractor with or without attachments; batch plant operator (portable); conveyor operator-duel, continuous or belt, bulk handling, screened operator; concrete pump; form grader; screening plant; well point pump operator; signal man on large whirleys when and if required, operator for rotary drilling machine when operated from console or machines

Group V
Permanant elevator - building type (automatic), concrete mixer, with hopper less than 18 cu. ft.; air compressor 500 cu. ft. and under (1 or 2); welding machine (1 or 2); fuelman; conveyor operator-single continuous belt bulk handling

Group VI
Greaser, tilt top trailer operator

Group VII
Asphalt lay machine back end man helpers

Group VIII
Truck crane oiler driver or truck crane oiler

Engineers for machine not listed under the above classificatioos shall receive the scale comparable to these classifications.

Engineers or all classifications when working in caverns or tunnels shall receive 25¢ per hour above listed rates.

	Basic Hourly Rates	Fringe Benefits Payments			
		H & W	Pensions	Vacation	App. Tr.
PLUMBERS-STEAMFITTERS	$9.75	.40	.80		.10
ROOFERS	7.25	.25	.25		.04
SHEET METAL WORKERS	8.09	.45	.45		.08
SPRINKLER FITTERS	10.10	.50	.80		.08
TERRAZZO WORKERS	8.49		.20		
TERRAZZO WORKERS' HELPERS	6.93				
TERRAZZO WORKERS' HELPERS FLOOR MACHINE OPERATOR	7.03				
TERRAZZO WORKERS' HELPERS BASE MACHINE OPERATOR	7.23		.20		
TILE LAYERS	8.49				
TRUCK DRIVERS:					
Group I	6.15				
Group II	6.25				
Group III	6.35				
Group IV	6.30				
Group V	6.45				

TRUCK DRIVERS CLASSIFICATION DEFINITION

GROUP I - Pick-up, 1½ tons or 2½ yards and up to but not including 3 tons or 4 yards, such as dump trucks, flat beds, stake bodies and buses

GROUP II - 3 tons or 4 yards and up to but not including 4 tons or 6 yards

GROUP III - 5 tons or 6 yards and over including heavy equipment such as pole trucks, winch trucks, euclids, Mississippi wagons, semi-dumps, tournapulls, or other heavy material moving equipment; tractor trailer drivers and similar equipment, such as tractors, ten wheelers

GROUP IV - Ready-mix concrete trucks up to but not including 3 yards

GROUP V - Ready-mix concrete trucks 3 yards and over

WELDERS - Receive rate prescribed for craft performing operation to which welding is incidental.

FOOTNOTES:
a - 1st 6 mos. - none; 6 mos. to 5 yrs. - 2%; over 5 yrs. - 4% of basic hourly rate
b - Paid Holidays

PAID HOLIDAYS:
A - New Years' Day; B-Memorial Day; C-Independence Day; D-Labor Day;
E - Thanksgiving Day; F-Christmas Day

SUPERSEDEAS DECISION

STATE: Oklahoma COUNTY: Tulsa & Creek
DECISION NO.: OK75-4140 DATE: Date of Publication
Supersedes Decision OK75-4050 dated February 7, 1975, in 40 FR 6115
DESCRIPTION OF WORK: Building Construction, (excluding single family homes and garden type apartments up to and including 4 stories).

	Basic Hourly Rates	Fringe Benefits Payments			
		H & W	Pensions	Vacation	App. Tr.
ASBESTOS WORKERS	$8.90	.35	.50		.015
BOILERMAKERS	8.00	.50	.76		.02
BRICKLAYERS; STONEMASONS	8.59	.30	.40	.33	.06
CARPENTERS	8.08	.25	.40		.05
CEMENT MASONS:					
cement masons	7.67		.40		.06
Power tool operator	7.92		.40		.06
ELECTRICIANS:	8.40	.46	1%+.40	.30	.07
CABLE SPLICERS	8.65	.46	1%+.40	.30	.07
ELEVATOR CONSTRUCTORS	8.25	.445	.29	3%+a+b	.02
ELEVATOR CONSTRUCTORS' HELPERS	70%JR	.445	.29	3%+a+b	.02
ELEVATOR CONSTRUCTORS' HELPERS (PROB. 6 MOS.)	50%JR				
GLAZIERS	7.00	.40	.30		.01
IRONWORKERS	8.90	.30	.35		.08
LABORERS:					
GROUP 1	5.80	.25	.20		
GROUP 2	6.10	.25	.20		
GROUP 3	6.20	.25	.20		
GROUP 4	6.65	.25	.20		

CLASSIFICATION DEFINITIONS

GROUP I - All digging and dirt work, firing of salamanders and smudge pots; loading and unloading of materials and equipment; loading and unloading of materials to and from hoist or cages for stock piling only; wheeling and placing of concrete; handling of lumber, steel, cement and distribution of materials; and cleaning, including cleaning of windows; wrecking and razing of building and all structures, cleaning and clearing of debris; loading and unloading of materials, hoist or cages, except when the man is directly tending lathers, masons, or plasterers; water boys, when used, carpenter tenders; and common laborers.

LABORERS CLASSIFICATION DEFINITIONS CONT'D

GROUP II - All machine tool operators that come under the jurisdiction of the laborers; all sewer and drain tile layers and handling at the ditch, excluding distribution; operators of water pumps up to four inches and slip form jacks; men erecting scaffolds and directly tending lathers, masons, cement masons and plasterers, mortar mixers, hod carriers and dry mixers; high work over 30 feet from the ground or floors; cement finisher helpers; work on swinging scaffold; all kettle and pot men, tank cleaning, all pipe doping, treating and wrapping, including all men working with dope; mortar and plaster mixing machine, pump-crete machine, and gunite mixing machines, including placing of concrete; handling creosoted or treated materials, liquid acids, or like materials when injurious to health, eye and skin or clothes; all newly developed mechanical equipment which replaces wheel barrow or buggies previously used by laborers; all scale men to batch plants; all laborers screening sand, running sand drier, and feeding operating sand blaster, except nozzle; signal men and cutting torch operators in connection with laborers' work; concrete grader

GROUP III - Wagon drill operator

GROUP IV - Powdermen or blaster

	Basic Hourly Rates	Fringe Benefits Payments			
		H & W	Pensions	Vacation	App. Tr.
LATHERS	$7.65				.01
LINE CONSTRUCTION					
Linemen	8.00		1%		½%
Cable splicers	8.48		1%		½%
Hole digger operator	7.26		1%		½%
Heavy Equipment Operator (or Pole Cat Equivalent)	7.26		1%		½%
Line Truck driver (winch operator)	6.57		1%		½%
Jack Hammerman	5.99		1%		½%
Powderman	7.26		1%		½%
Groundman	5.34		1%		½%
Truck driver (flat bed. ton and half and under)	5.70		1%		½%
MILLWRIGHTS	8.38	.25	.40		.05
PAINTERS:					
Brush	7.50		.25	.85	.02
High work and stage	7.90		.25	.85	.02
Spray and sandblasting	8.15		.25	.85	.02
Hot or Bituminous	8.80		.25	.85	.02
Sheetrock handtools	8.00		.25	.85	.02
Sheetrock Power tools	7.85		.25	.85	.02
Hazadous work	9.70		.25	.85	.02
PILEDRIVERMEN	8.38	.25	.40		.05
PIPEFITTERS	8.82	.35	.55		.08
PLASTERERS	7.65				.01
PLUMBERS	8.97	.35	.40		.08

DECISION NO. OK75-4140

	Basic Hourly Rates	Fringe Benefits Payments			
		H & W	Pensions	Vacation	App. Tr.
POWER EQUIPMENT OPERATORS:					
Group 1	8.25	.35	.40		.12
Group 2	8.00	.35	.40		.12
Group 3	7.75	.35	.40		.12
Group 4	7.50	.35	.40		.12
Group 5	7.00	.35	.40		.12
Group 6	7.10	.35	.40	—	.12
Group 7	6.50	.35	.40		.12
Group 8	6.80	.35	.40		.12

POWER EQUIPMENT OPERATORS CLASSIFICATION DEFINITIONS

GROUP I - All crane type equipment with 100' of boom or over (including jib); all tower cranes and all crane type of 3 cu. yd. or more.

GROUP II - Heavy duty mechanic; welder; crane hook and overhead monorail; whirley; panel board batch plant operators; derrick; piledriver; engineer; dragline; shovel; clamshell; backhoe; sideboom; gradall; hydro crane; cherry picker; hoists while operating 2 or more drums.

GROUP III - Motor patrol (Blade); dozer (engine H.P. 65 or over); Fordson tractor or like equipment with hoe or loader equipment or ditcher; scraper type equipment; tournapull, DW 10, 15, 16, 20, 21, and similar rubber-tired equipment, Euclid, TS-24 and similar; loader operator or hi-lift (engine H.P. 65 or over); Asphalt lay machine; tail boom; conveyor-multiple; panel board control, power driver hole digger; trenching machine; concrete pump - boom type

GROUP IV - Locomotive engineer; boring machine, tug boat; mixer, 18 cu. ft. and over, sand barge; dredging machine; tugger; hoist when operating one drum, welding machine, 3 to 6, Air compressor, 3 to 6, 500 cu. ft. and under; air compressor, over 500 cu. ft. (1), pumps, battery, 3 to 6; fork-lift, bobcat and similar equipment; generator plant engineer, diesel elec; winch trucks with A-Frame; rollers all types; outside elevator or building or personnel hoist, concrete buster or tamper; heater under jirisdiction of operator; engineers; fireman; boiler operator; crushing plants; oiler distributor; pulvimixer; farmer tractor with or without attachments; batch plant operator (portable) conveyor operator-duel, continuous or belt-bulk handling, screened operator; concrete pump; form grader; screening plant, well point pump operator; signal man or large whirleys when and if required; operator for rotary drilling machine when operated from console or machines

GROUP V - Permanant elevator-building type(automatic), concrete mixer, with hopper less than 18 cu. ft.; air compressor, 500 cu. ft. and under (1 or 2); welding machine (1 or 2); fuelman; conveyor operator-single continuous belt bulk handling

POWER EQUIPMENT OPERATORS (CONT'D) CLASSIFICATION DEFINITIONS

GROUP VI - Greaser, tilt top trailer opetator

GROUP VII - Truck crane oiler driver or truck crane oiler

GROUP VIII - Asphalt lay machine back end man helpers

Engineers for machine not listed under the above classifications shall receive the scale comparable to these classifications.

Engineers of all Classifications when working in caverns or tunnels shall receive $0.25 per hour above listed rates.

	Basic Hourly Rates	Fringe Benefits Payments			
		H & W	Pensions	Vacation	App. Tr.
ROOFERS	7.25	.25	.25		.04
SHEET METAL WORKERS	8.09	.45	.45		.06
SOFT FLOOR LAYERS	6.82		.15	.45	.03
SPRINKLER FITTERS	10.10	.50	.80		.08
TERRAZZO WORKERS	8.49		.20		
TERRAZZO WORKERS' & TILE LAYERS; HELPER	6.93				
TERRAZZO WORKERS' HELPER FLOOR MACHINE OPERATOR	7.03				
TERRAZZO WORKERS' HELPERS BASE MACHINE OPERATOR	7.23				
TILE LAYERS	8.49				
TRUCK DRIVERS:					
Group 1	6.73				
Group 2	6.78				
Group 3	6.88				
Group 4	6.88				
Group 5	6.88				

CLASSIFICATION DEFINITIONS

GROUP I - Truck drivers, including pick-up, 1½ tons or 2½ yards up to but not including 3 tons or 4 yards, such as dump trucks, flat beds, stake body or bus driver.

GROUP II - 3 tons or 4 yards up to but not including 4 tons or 6 yards

GROUP III - 5 tons or 6 yards and over including heavy equipment

GROUP IV - Ready Mix Concrete Truck

GROUP V - Tractor-trailer and similar equipment

FOOTNOTES:

a. 1st 6 mos. - none; 6 mos. to 5 yrs. - 2%; over 5 years. - 4% of basic hourl rate

b. Paid Holidays - A through F

PAID HOLIDAYS:

A-New Year's Day; B-Memorial Day; C-Independence Day; D-Labor Day; E-Thanksgivir Day; F-Christmas Day.

INDEX TO GENERAL WAGE DETERMINATION DECISIONS AND MODIFICATIONS AS OF JULY 3, 1975

There is set forth below an index to general wage determination decisions and modifications as published in the FEDERAL REGISTER pursuant to the Davis-Bacon and related Acts. The index lists general wage determination decisions and modifications by State and County. An updated index is published on the first Friday of each month.

The index is published for the convenience of the public and the Department of Labor will endeavor to keep it accurate and up to date. In the event the data in the index and published general decisions do not coincide, the published general decisions shall control.

ABBREVIATIONS

(B)—Building Construction
(D)—Dredging
(F)—Flood Control Construction
(H)—Heavy Construction
(Hw)—Highway Construction
(R)—Residential Construction
Mod.—Modification
(HE)—Heavy Engineering
(LE)—Light Engineering
(U)—Utility
(W&S)—Water and Sewer

Signed at Washington, D.C., this 25th day of July 1975.

RAY J. DOLAN,
Assistant Administrator,
Wage and Hour Division.

ALABAMA

STATEWIDE
Decision #AR-4013 (D)
39 FR 27397 - 7/26/74
Decision #AQ-4088 (Hw)(Excluding Airport Construction)
39 FR 10085 - 3/15/74
Mod. #1 - 40 FR 2373 - 1/10/75
AUTAUGA COUNTY
(D,Hw) - See Statewide
BALDWIN COUNTY
Decision #AL75-1043 (R)
40 FR 15286 - 4/4/75
(Hw) - See Statewide
BARBOUR COUNTY
(D,Hw) - See Statewide
BIBB COUNTY
(D,Hw)- See Statewide
BLOUNT COUNTY
Decision #AL75-1047 (R)
40 FR 17474 - 4/18/75
(D,Hw) - See Statewide
BULLOCK COUNTY
(D,Hw) - See Statewide
BUTLER COUNTY
(D,Hw) - See Statewide
CALHOUN COUNTY
(D,Hw) - See Statewide
CHAMBERS COUNTY
(D,Hw) - See Statewide
CHEROKEE COUNTY
(D,Hw) - See Statewide
CHILTON COUNTY
(D,Hw) - See Statewide
CHOCTAW COUNTY
(D,Hw) - See Statewide
CLARKE COUNTY
(D,Hw) - See Statewide.

ALABAMA (Cont'd.

CLAY COUNTY
(D,Hw) - See Statewide
CLEBURNE COUNTY
(D,Hw) - See Statewide
COFFEE COUNTY
(D,Hw) - See Statewide
COLBERT COUNTY
Decision #AL75-1046 (R)
40 FR 17451 - 4/18/75
Decision #AL75-1061 (B)
40 FR 24462 - 6/6/75
(D,Hw) - See Statewide
(Hw) - See Statewide
CONECUH COUNTY
(D,Hw) - See Statewide
(R) - See Baldwin County
COOSA COUNTY
(D,Hw) - See Statewide
COVINGTON COUNTY
(D,Hw) - See Statewide
CRENSHAW COUNTY
(D,Hw) - See Statewide
CULLMAN COUNTY
(D,Hw) - See Statewide
DALE COUNTY
(D,Hw) - See Statewide
DALLAS COUNTY
(D,Hw)- See Statewide
DE KALB COUNTY
(D,Hw) - See Statewide
ELMORE COUNTY
(D,Hw)- See Statewide
ESCAMBIA COUNTY
(D,Hw) - See Statewide
(R) - See Baldwin County
ETOWAH COUNTY
(D,Hw)-See Statewide

ALABAMA (Cont'd.)

FAYETTE COUNTY
(D,Hw) - See Statewide
FRANKLIN COUNTY
(D,Hw) - See Statewide
(R) - See Colbert County
GENEVA COUNTY
(D,Hw) - See Statewide
GREENE COUNTY
(D,Hw) - See Statewide
HALE COUNTY
(D,Hw) - See Statewide
HENRY COUNTY
(D,Hw) - See Statewide
HOUSTON COUNTY
(D,Hw) - See Statewide
JACKSON COUNTY
(D,Hw) - See Statewide
JEFFERSON COUNTY
Decision #AL75-1056 (B)
40 FR 23632 - 5/30/75
Mod. #1 - 40 FR 27403 - 6/27/75
(D) - See Statewide
(R) - See Blount County
(Hw) - See Statewide
LAMAR COUNTY
(D,Hw) - See Statewide
LAUDERDALE COUNTY
(B,R) - See Colbert County
(D,Hw) - See Statewide
LAWRENCE COUNTY
Decision #AL75-1027 (B)
40 FR 8701 - 2/28/75
(D,Hw) - See Statewide
(R) - See Colbert County
LEE COUNTY
(D,Hw) - See Statewide
LIMESTONE COUNTY
(B) - See Lawrence County
(D,Hw) - See Statewide

ALABAMA (cont'd)

LOWNDES COUNTY
(D,Hw) - See Statewide
MACON COUNTY
(D,Hw) - See Statewide
MADISON COUNTY
Decision #AL75-1063 (B)
40 FR 26188 - 6/20/75
(D,Hw) - See Statewide
MARENGO COUNTY
(D,Hw) - See Statewide
MARION COUNTY
(R) - See Colbert County
(D,Hw) - See Statewide
MARSHALL COUNTY
(D,Hw) - See Statewide
MOBILE COUNTY
Decision #AL75-1060 (B)
40 FR 23634 - 5/30/75
(D,Hw) - See Statewide
(R) - See Baldwin County
MONROE COUNTY
(D,Hw)- See Statewide
MONTGOMERY COUNTY
Decision #AP-184 (B)
38 FR 11244 - 5/4/73
Mod. #1 - 38 FR 13103 - 5/18/73
Mod. #2 - 39 FR 24781 - 7/5/74
Mod. #3 - 39 FR 36709 - 10/11/74
Decision #AQ-4082 (R)
39 FR 8100 - 3/1/74
Mod. #1 - 40 FR 7773 - 2/21/75
(D,Hw) - See Statewide
MORGAN COUNTY
(B) - See Lawrence County
(D,Hw) - See Statewide
PERRY COUNTY
(D,Hw) - See Statewide
PICKENS COUNTY
(D,Hw) - See Statewide

ALABAMA (Cont'd)

PIKE COUNTY
(D,Hw) - See Statewide
RANDOLPH COUNTY
(D,Hw) - See Statewide
RUSSELL COUNTY
(D,Hw) - See Statewide
SAINT CLAIR COUNTY
(D,Hw) - See Statewide
(R) - See Blount County
SHELBY COUNTY
(D,Hw) - See Statewide
(R) - See Blount County
SUMTER COUNTY
(D,Hw) - See Statewide
TALLADEGA COUNTY
(D,Hw) - See Statewide
(R) - See Blount County
TALLAPOOSA COUNTY
(D,Hw) - See Statewide
TUSCALOOSA COUNTY
Decision #AL75-1048 (B)
40 FR 17475 - 4/18/75
Mod. #1 - 40 FR 27403 - 6/27/75
(D,Hw) - See Statewide
WALKER COUNTY
(D,Hw) - See Statewide
(R) - See Baldwin County
WASHINGTON COUNTY
(D,Hw) - See Statewide
(R) - See Baldwin County
WILCOX COUNTY
(D,Hw) - See Statewide
WINSTON COUNTY
(D,Hw) - See Statewide
(R) - See Colbert County

ALASKA

STATEWIDE
Decision #AK75-5033 (B,H,Hw,R)
40 FR 10885 - 3/7/75
Mod. #1 - 40 FR 12951 - 3/21/75
Mod. #2 - 40 FR 15268 - 4/4/75
Mod. #3 - 40 FR 19323 - 5/2/75

ARIZONA

STATEWIDE
Decision #AZ75-5076 (B,H,Hw)
40 FR 28313 - 7/3/75
APACHE COUNTY
Decision #AZ75-5003 (R)
(Navajo and Hopi Indian
Reservations in Apache, Coconino, Navajo Counties)
40 FR 3868 - 1/24/75
(B,H,Hw) - See Statewide
COCHISE COUNTY
(B,H,Hw) - See Statewide
COCONINO COUNTY
(B,H,Hw) - See Statewide
((R) - See Apache County
GILA COUNTY
(B,H,Hw) - See Statewide
GRAHAM COUNTY
(B,H,Hw) - See Statewide
GREENLEE COUNTY
(B,H,Hw) - See Statewide
MARICOPA COUNTY
(B,H,Hw) - See Statewide
Decision #AZ75-5077 (R)
40 FR 28322 - 7/3/75
MOHAVE COUNTY
(B,H,Hw) - See Statewide
NAVAJO COUNTY
(B,H,Hw) - See Statewide
(R) - See Apache County
PIMA COUNTY
(B,H,Hw) - See Statewide
Decision #AZ75-5078 (R)
40 FR 28328 - 7/3/75
PINAL COUNTY
(B,H,Hw) - See Statewide
SANTA CRUZ COUNTY
(B,H,Hw) - See Statewide
YAVAPAI COUNTY
(B,H,Hw) - See Statewide
YUMA COUNTY
(B,H,Hw) - See Statewide

ARKANSAS

STATEWIDE
Decision #AR-71 (Construction, Alteration, and/or repair of streets, highways, runways, and water & sewer utilities)
39 FR 40409 - 11/15/74
Decision #AR-4013 (D)
39 FR 27397- 7/26/74
ARKANSAS COUNTY
(D,H,Hw) - See Statewide
Decision #AR75-5074 (F)
40 FR 26189 - 6/20/75
ASHLEY COUNTY
(D,H,Hw) - See Statewide
(F) - See Arkansas County
BAXTER COUNTY
(D,H,Hw) - See Statewide
(F) - See Arkansas County
BENTON COUNTY
(D,H,Hw) - See Statewide
(F) - See Arkansas County
BOONE COUNTY
(D,H,Hw) - See Statewide
(F) - See Arkansas County
BRADLEY COUNTY
(D,H,Hw) - See Statewide
(F) - See Arkansas County
CALHOUN COUNTY
(D,H,Hw) - See Statewide
(F) - See Arkansas County
CARROLL COUNTY
(D,H,Hw) - See Statewide
(F) - See Arkansas County
CHICOT COUNTY
(D,H,Hw) - See Statewide
(F) - See Arkansas County

ARKANSAS (Cont'd.

CLARK COUNTY
(D,H,Hw) - See Statewide
(F) - See Arkansas County
CLAY COUNTY
(D,H,Hw) - See Statewide
(F) - See Arkansas County
CLEBURNE COUNTY
(D,H,Hw) - See Statewide
(F) - See Arkansas County
CLEVELAND COUNTY
(D,H,Hw) - See Statewide
(F) - See Arkansas County
COLUMBIA COUNTY
(D,H,Hw) - See Statewide
(F) - See Arkansas County
CONWAY COUNTY
Decision #AR75-4084 (B)
40 FR 19321 - 5/2/75
Mod. #1 - 40 FR 25319 - 6/13/75
(D,H,Hw) - See Statewide
(F) - See Arkansas County
CRAIGHEAD COUNTY
(D,H,Hw) - See Statewide
(F) - See Arkansas County
CRAWFORD COUNTY
(D,H,Hw) - See Statewide
(F) - See Arkansas County
Decision #AR75-4082 (B)
40 FR 17452 - 4/18/75
Mod. #1 - 40 FR 25319 - 6/13/75
CRITTENDEN COUNTY
(D,H,Hw) - See Statewide
(F) - See Arkansas County
CROSS COUNTY
(D,H,Hw) - See Statewide
(F) - See Arkansas County
DALLAS COUNTY
(D,H,Hw) - See Statewide
(F) - See Arkansas County
DESHA COUNTY
(D,H,Hw) - See Statewide
(F) - See Arkansas County

ARKANSAS (Cont'd)

DREW COUNTY
(D,H,Hw) - See Statewide
(F) - See Arkansas County
FAULKNER COUNTY
(B) - See Conway County
(D,H,Hw) - See Statewide
(F) - See Arkansas County
FRANKLIN COUNTY
(D,H,Hw) - See Statewide
(F) - See Arkansas County
FULTON COUNTY
(D,H,Hw) - See Statewide
(F) - See Arkansas County
GARLAND COUNTY
Decision #AR75-4083 (B)
40 FR 18271 - 4/25/75
Mod. #1 - 40 FR 25319 - 6/13/75
(D,H,Hw) - See Statewide
(F) - See Arkansas County
GRANT COUNTY
(D,H,Hw) - See Statewide
(F) - See Arkansas County
GREENE COUNTY
(D,H,Hw) - See Statewide
(F) - See Arkansas County
HEMPSTEAD COUNTY
(D,H,Hw) - See Statewide
(F) - See Arkansas County
HOT SPRING COUNTY
(B) - See Garland County
(D,H,Hw) - See Statewide
(F) - See Arkansas County
HOWARD COUNTY
(D,H,Hw) - See Statewide
(F) - See Arkansas County
INDEPENDENCE COUNTY
(H,Hw) (D) - See Statewide
(F) - See Arkansas County
IZARD COUNTY
(H,Hw) (D) - See Statewide
(F) - See Arkansas County

ARKANSAS (Cont'd.)

JACKSON COUNTY
(D,H,Hw) - See Statewide
(F) - See Arkansas County
JEFFERSON COUNTY
(D,H,Hw) - See Statewide
(F)- See Arkansas County
JOHNSON COUNTY
(D,Hw,H) - See Statewide
(F) - See Arkansas County
LAFAYETTE COUNTY
(D,H,Hw) - See Statewide
(F) - See Arkansas County
LAWRENCE COUNTY
(D,Hw,H) - See Statewide
(F) - See Arkansas County
LEE COUNTY
(D,H,Hw) - See Statewide
(F) - See Arkansas County
LINCOLN COUNTY
(D,H,Hw) - See Statewide
(F) - See Arkansas County
LITTLE RIVER COUNTY
(D,H,Hw) - See Statewide
(F) - See Arkansas County
LOGAN COUNTY
(D,Hw,H) - See Statewide
(F) - See Arkansas County
LONOKE COUNTY
(D,H,Hw) - See Statewide
(F) - See Arkansas County
MADISON COUNTY
(D,Hw,H) - See Statewide
(F) - See Arkansas County
MARION COUNTY
(D,H,Hw) - See Statewide
(F) - See Arkansas County

ARKANSAS (Cont'd)

MILLER COUNTY
(D,H,Hw) - See Statewide
(F) - See Arkansas County
MISSISSIPPI COUNTY
(D,H,Hw) - See Statewide
(F) - See Arkansas County
MONROE COUNTY
(D,H,Hw) - See Statewide
(F) - See Arkansas County
MONTGOMERY COUNTY
(D,H,Hw) - See Statewide
(F) - See Arkansas County
NEVADA COUNTY
(D,H,Hw) - See Statewide
(F) - See Arkansas County
NEWTON COUNTY
(D,H,Hw) - See Statewide
(F) - Arkansas County
OUACHITA COUNTY
(B) - See Union County
(D,H,Hw) - See Statewide
(F) - See Arkansas County
PERRY COUNTY
(B) - See Conway County
(D,H,Hw) - See Statewide
(F) - See Arkansas County
PHILLIPS COUNTY
(D,H,Hw) - See Statewide
(F) - See Arkansas County
PIKE COUNTY
(D,H,Hw) - See Statewide
(F) - See Arkansas County
POINSETT COUNTY
(D,H,Hw) - See Statewide
(F) - See Arkansas County
POLK COUNTY
(D,H,Hw) - See Statewide
(F) - See Arkansas County
POPE COUNTY
(D,H,Hw) - See Statewide
(F) - See Arkansas County

ARKANSAS (CONT'D)

PRAIRIE COUNTY
(D,H,Hw) - See Statewide
(F) - See Arkansas County
PULASKI COUNTY
(D,H,Hw)- See Statewide
(F) - See Arkansas County
Decision #AR75-4058 (B)
40 FR 8704 - 2/28/75
Mod. #1 - 40 FR 12001 - 3/14/75
Mod. #2 - 40 FR 15268 - 4/4/75
Mod. #3 - 40 FR 18274 - 4/25/75
Mod. #4 - 40 FR 19323 - 5/2/75
Mod. #5 - 40 FR 25319 - 6/13/75
Decision #AR75-4068 (R)
40 FR 14218 - 3/28/75
RANDOLPH COUNTY
(D,H,Hw) - See Statewide
(F) - See Arkansas County
ST. FRANCIS COUNTY
(D,H,Hw) - See Statewide
(F) - See Arkansas County
SALINE COUNTY
(D,H,Hw) - See Statewide
(F) - See Arkansas County
SCOTT COUNTY
(D,H,Hw) - See Statewide
(F) - See Arkansas County
SEARCY COUNTY
(D,H,Hw) - See Statewide
(F) - See Arkansas County
SEBASTIAN COUNTY
(F) - See Arkansas County
(D,H,Hw) - See Statewide
(B) - See Crawford County
SEVIER COUNTY
(D,H,Hw) - See Statewide
(F) - See Arkansas County
SHARP COUNTY
(D,H,Hw) - See Statewide
(F) - See Arkansas County

ARKANSAS (CONT'D)

STONE COUNTY
(D,H,Hw) - See Statewide
(F) - See Arkansas County
UNION COUNTY
Decision #AR75-4073 (B)
40 FR 15287 - 4/4/75
Mod. #1 - 40 FR 19323 - 5/2/75
Mod. #2 - 40 FR 25319 - 6/13/75
(F) - See Arkansas County
(D,H,Hw) - See Statewide
VAN BUREN COUNTY
(D,H,Hw) - See Statewide
(F) - See Arkansas County
WASHINGTON COUNTY
(D,H,Hw) - See Statewide
(F) - See Arkansas County
WHITE COUNTY
(D,H,Hw) - See Statewide
(F) - See Arkansas County
WOODRUFF COUNTY
(D,H,Hw) - See Statewide
(F) - See Arkansas County
YELL COUNTY
(D,H,Hw) - See Statewide
(F) - See Arkansas County

CALIFORNIA

ALAMEDA COUNTY
Decision #CA75-5052 (B,H,Hw,D)
40 FR 17476 - 4/18/75
Mod. #1 - 40 FR 20556 - 5/9/75
Mod. #2 - 40 FR 22724 - 5/23/75
Decision #CA75-5053 (R)
40 FR 17494 - 4/18/75
Mod. #1 - 40 FR 20556 - 5/9/75
Mod. #2 - 40 FR 22724 - 5/23/75
ALPINE COUNTY
(B,D,H,Hw,R) - See Alameda County
AMADOR COUNTY
(B,D,H,Hw,R) - See Alameda County
BUTTE COUNTY
(B,H,Hw,D) - See Alameda County
CALAVERAS COUNTY
(B,H,Hw,D,R) - See Alameda County
COLUSA COUNTY
(B,H,Hw,D) - See Alameda County
CONTRA COSTA COUNTY
(B,D,H,Hw,R) - See Alameda County
DELNORTE COUNTY
(B,D,H,Hw,R) - See Alameda County
ELDORADO COUNTY
(B,D,H,Hw,R) - See Alameda County
FRESNO COUNTY
(B,D,H,Hw,R) - See Alameda County
GLENN COUNTY
(B,H,Hw,D) - See Alameda County
HUMBOLDT COUNTY
(B,D,H,Hw,R) - See Alameda County
IMPERIAL COUNTY
Decision #CA75-5022 (B,D,H,Hw)
40 FR 8707 - 2/28/75
Mod. #1 - 40 FR 15269 - 4/4/75
Mod. #2 - 40 FR 19324 - 5/2/75
Decision #CA75-5023 (R)
40 FR 8717 - 2/28/75
Mod. #1 - 40 FR 15270 - 4/4/75
Mod. #2 - 40 FR 19324 - 5/2/75
INYO COUNTY
(B,H,Hw,D) - See Imperial County
KERN COUNTY
(B,D,H,Hw,R) - See Imperial County

CALIFORNIA (Cont'd)

KING COUNTY
(B,H,Hw,D) - See Alameda County
LAKE COUNTY
(B,H,Hw,D) - See Alameda County
LASSEN COUNTY
(B,H,Hw,D) - See Alameda County
LOS ANGELES COUNTY
(B,D,H,Hw,R) - See Imperial County
MADERA COUNTY
(B,H,Hw,D) - See Alameda County
MARIN COUNTY
(B,H,Hw,D,R) - See Alameda County
MARIPOSA COUNTY
(B,D,H,Hw,R) - See Alameda County
MENDOCINO COUNTY
(B,H,Hw, D) - See Alameda County
MERCED COUNTY
(B,D,H,Hw,R) - See Alameda County
MODOC COUNTY
(B,H,Hw,D) - See Alameda County
MONO COUNTY
(B,H,Hw,D) - See Imperial County
MONTEREY COUNTY
(B,D,H,Hw,R) - See Alameda County
NAPA COUNTY
(B,D,H,Hw,R) - See Alameda County
NEVADA COUNTY
(B,D,H,Hw,R) - See Alameda County
ORANGE COUNTY
(B,D,H,Hw,R) - See Imperial County
PLACER COUNTY
(B,D,H,Hw,R)- See Alameda County
PLUMAS COUNTY
(B,H,Hw,D) - See Alameda County
RIVERSIDE COUNTY
(B,D,H,Hw,R) - See Imperial County
SACRAMENTO COUNTY
(B,D,H,Hw,R) - See Alameda County
SAN BENITO COUNTY
(B,H,Hw,D,R) - See Alameda County
SAN BERNARDINO COUNTY
(B,D,H,Hw,R) - See Imperial County
SAN DIEGO COUNTY
Decision #CA75-5071 (B,H,Hw,D)
40 FR 25337 - 6/13/75

CALIFORNIA (Cont'd.)

SAN DIEGO COUNTY (Cont'd.)
Decision #CA75-5072 (R)
40 FR 25343 - 6/13/75
SAN FRANCISCO COUNTY
(B,D,H,Hw,R) - See Alameda County
SAN JOAQUIN COUNTY
(B,D,H,Hw,R) - See Alameda County
SAN LUIS OBISPO COUNTY
(B,D,H,Hw,R) - See Imperial County
SAN MATEO COUNTY
(B,H,Hw,D,R) - See Alameda County
SANTA BARBARA COUNTY
(B,D,H,Hw,R) - See Imperial County
SANTA CLARA COUNTY
(B,D,H,Hw,R) - See Alameda County
SANTA CRUZ COUNTY
(B,D,H,Hw,R) - See Alameda County
SHASTA COUNTY
(B,D,H,Hw,R) - See Alameda County
SIERRA COUNTY
(B,H,Hw,D) - See Alameda County
SISKIYOU COUNTY
(B,H,Hw,D) - See Alameda County
SOLANO COUNTY
(B,D,H,Hw,R) - See Alameda County
SONOMA COUNTY
(B,D,H,Hw,R) - See Alameda County
STANISLAUS COUNTY
(B,H,Hw,D) - See Alameda County
SUTTER COUNTY
(B,D,H,Hw,R) - See Alameda County
TEHAMA COUNTY
(B,D,H,Hw,R) - See Alameda County
TRINITY COUNTY
(B,H,Hw,D) - See Alameda County
TULARE COUNTY
(B,H,Hw,D) - See Alameda County
TUOLUMNE COUNTY
(B,D,H,Hw,R) - See Alameda County
VENTURA COUNTY
(B,D,H,Hw,R) - See Imperial County

CALIFORNIA (Cont'd)

YOLO COUNTY
(B,H,Hw,D,R) - See Alameda County
YUBA COUNTY
(B,H,Hw,D,R) - See Alameda County

COLORADO

STATEWIDE
Decision #CO75-5067 (Hw)
40 FR 25361 - 6/13/75
ADAMS COUNTY
Decision #CO75-5068 (B,H)
40 FR 25367 - 6/13/75
(Hw) - See Statewide
Decision #CO75-5061 (R)
40 FR 22744 - 5/23/75
(Hw) - See Statewide
ALAMOSA COUNTY
(Hw) - See Statewide
ARAPAHOE COUNTY
(Hw) - See Statewide
(B,H,R) - See Adams County
ARCHULETA COUNTY
(Hw) - See Statewide
BACA COUNTY
(Hw) - See Statewide
BENT COUNTY
(Hw) - See Statewide
BOULDER COUNTY
(Hw) - See Statewide
(B,H) - See Adams County
CHAFFEE COUNTY
(Hw) - See Statewide
CHEYENNE COUNTY
(Hw) - See Statewide

COLORADO (Cont'd)

CLEAR CREEK
(B,H) - See Adams County
(Hw) - See Statewide
CONEJOS COUNTY
(Hw) - See Statewide
COSTILLA COUNTY
(Hw) - See Statewide
CROWLEY COUNTY
(Hw) - See Statewide
CUSTER COUNTY
(Hw) - See Statewide
DELTA COUNTY
Decision #CO75-5066 (B,H)
40 FR 25354 - 6/13/75
(Hw) - See Statewide
DENVER COUNTY
(Hw) - See Statewide
(B,H,R) - See Adams County
DOLORES COUNTY
(Hw) - See Statewide
DOUGLAS COUNTY
(Hw) - See Statewide
(B,H) - See Adams County
EAGLE COUNTY
(B,H) - See Adams County
(Hw) - See Statewide
ELBERT COUNTY
(Hw) - See Statewide
(B,H) - See Adams County
EL PASO COUNTY
Decision #CO75-5065 (B,H)
40 FR 25348 - 6/13/75
(Hw) - See Statewide
FREMONT COUNTY
(Hw) - See Statewide
GARFIELD COUNTY
(B,H) - See Delta County
(Hw) - See Statewide
GILPIN COUNTY
(B,H) - See Adams County
(Hw) - See Statewide
GRAND COUNTY
(B,H) - See Adams County
(Hw) - See Statewide
GUNNISON COUNTY
(B,H) - See Delta County
(Hw) - See Statewide
HINDSDALE COUNTY
(Hw) - See Statewide
HUERFANO COUNTY
(Hw) - See Statewide
JACKSON COUNTY
(Hw) - See Statewide

COLORADO (Cont'd.)

JEFFERSON COUNTY
(Hw) - See Statewide
(B,H,R) - See Adams County
KIOWA COUNTY
(Hw) - See Statewide
KIT CARSON COUNTY
(Hw) - See Statewide
LAKE COUNTY
(B,H) - See Adams County
(Hw) - See Statewide
LA PLATA COUNTY
(Hw) - See Statewide
LARIMER COUNTY
(B,H) - See Adams County
(Hw) - See Statewide
LAS ANIMAS COUNTY
Decision #CO75-5069 (B,H)
40 FR 25375 - 6/13/75
(Hw) - See Statewide
LINCOLN COUNTY
(Hw) - See Statewide
LOGAN COUNTY
(Hw) - See Statewide
MESA COUNTY
(B,H) - See Delta County
(Hw) - See Statewide
MINERAL COUNTY
(Hw) - See Statewide
MOFFAT COUNTY
(Hw) - See Statewide
MONTEZUMA COUNTY
(Hw) - See Statewide
MONTROSE COUNTY
(B,H) - See Delta County
(Hw) - See Statewide
MORGAN COUNTY
(B,H) - See Adams County
(Hw) - See Statewide
OTERO COUNTY
(B,H) - See Las Animas County
(Hw) - See Statewide
OURAY COUNTY
(Hw) - See Statewide
PARK COUNTY
(B,H) - See Adams County
(Hw) - See Statewide
PHILLIPS COUNTY
(Hw) - See Statewide
PITKIN COUNTY
(B,H) - See Delta County
(Hw) - See Statewide
PROWERS COUNTY
(Hw) - See Statewide
PUEBLO COUNTY
(Hw) - See Statewide
(B,H) - See Las Animas County

COLORADO (Cont'd)

RIO BLANCO COUNTY
(Hw) - See Statewide
RIO GRANDE COUNTY
(Hw) - See Statewide
ROUTT COUNTY
(Hw) - See Statewide
SAGUACHE COUNTY
(Hw) - See Statewide
SAN JUAN COUNTY
(Hw) - See Statewide
SAN MIGUEL COUNTY
(Hw) - See Statewide
SEDGWICK COUNTY
(Hw) - See Statewide
SUMMIT COUNTY
(B,H) - See Adams County
(Hw) - See Statewide
TELLER COUNTY
(Hw) - See Statewide
WASHINGTON COUNTY
(Hw) - See Statewide
WELD COUNTY
(B,H) - See Adams County
(Hw) - See Statewide
YUMA COUNTY
(Hw) - See Statewide

CONNECTICUT

FAIRFIELD COUNTY
Decision #CT75-2065 (B,H,Hw,R)
40 FR 18288 - 4/25/75
Mod. #1 - 40 FR 22725 - 5/23/75
Mod. #2 - 40 FR 25320 - 6/13/75
Decision #CT75-5045 (D)
40 FR 15294 - 4/4/75
HARTFORD COUNTY
Decision #CT75-2066 (B,H,Hw)
40 FR 18296 - 4/25/75
Mod. #1 - 40 FR 22725 - 5/23/75
Decision #CT75-2067 (R)
40 FR 18304 - 4/25/75
(B,D,H,Hw) - See Fairfield County
LITCHFIELD COUNTY
Decision #AR-3096 (B,H,Hw,R)
39 FR 29739 - 8/16/74
Mod. #1 - 39 FR 31773 - 8/30/74
Mod. #2 - 39 FR 35904 - 10/4/74
MIDDLESEX COUNTY
(B,H,Hw,R) - See Hartford County
(D) - See Fairfield County
NEW HAVEN COUNTY
(B,H,Hw,R) - See Hartford County
(D) - See Fairfield County
NEW LONDON COUNTY
(B,H,Hw,D,R) - See Fairfield County
TOLLAND COUNTY
(B,H,Hw,R) - See Hartford County
WINDHAM COUNTY
(B,H,Hw,D,R) - See Fairfield County

DELAWARE

STATEWIDE
Decision #CT75-5045 (D)
40 FR 15294 - 4/4/75
Decision #DE75-3001 (B,H,Hw)
40 FR 930 - 1/3/75
Mod. #1 - 40 FR 14195 - 3/28/75
Mod. #2 - 40 FR 22730 - 5/23/75
KENT COUNTY
(B,H,Hw,D) - See Statewide
NEW CASTLE COUNTY
(B,H,Hw,D) - See Statewide
SUSSEX COUNTY
(B,H,Hw,D) - See Statewide

FLORIDA

ALACHUA COUNTY
Decision #FL75-1037 (B)
40 FR 12974 - 3/21/75
Mod. #1 - 40 FR 18275 - 4/25/75
Mod. #2 - 40 FR 22730 - 5/23/75
Mod. #3 - 40 FR 26181 - 6/20/75
Decision #AQ-4031 (Hw)
38 FR 31092 - 11/9/73
BAKER COUNTY
Decision #AQ-4004 (Hw)
38 FR 22841 - 8/24/73
Mod. #1 - 40 FR 12002 - 3/14/75
BAY COUNTY
Decision #FL75-1012 (B)
40 FR 4805 - 1/31/75
Decision #AR-4013 (D)
39 FR 27397 - 7/26/74
Decision #AQ-4030 (Hw)
38 FR 29727 - 10/26/73
Mod. #1 - 38 FR 31098 - 11/9/73
Mod. #2 - 40 FR 12003 - 3/14/75
Mod. #3 - 40 FR 17457 - 4/18/75

FLORIDA (Cont'd.)

BRADFORD COUNTY
(Hw) - See Alachua County
BREVARD COUNTY (Cape Kennedy
Kennedy Space Flight Center &
Patrick AFB only)
Decision #FL75-1035 (B,H,Hw)
40 FR 12972 - 3/21/75
Mod. #1 - 40 FR 26181 - 6/20/75
Decision #AR-4068 (D)
39 FR 44915 - 12/27/74
(Remainder of County)
Decision #AQ-4006 (Hw)
38 FR 22842 - 8/24/73
Mod. #1 - 39 FR 5047 - 2/8/74
BROWARD COUNTY
Decision #AQ-4003 (Hw)
38 FR 22841 - 8/24/73
Decision #FL75-1011 (B,H)
40 FR 3886 - 1/24/75
Mod. #1 - 40 FR 8694 - 2/28/75
Mod. #2 - 40 FR 12952 - 3/21/75
(D) - See Brevard County
CALHOUN COUNTY
(Hw) - See Bay County
CHARLOTTE COUNTY
Decision #AQ-4019 (Hw)
38 FR 27703 - 10/5/73
Mod. #1 - 40 FR 12003 - 3/14/75
(D) - See Brevard County
CITRUS COUNTY
Decision #AR-4000 (R)
39 FR 24775 - 7/5/74
Mod. #1 - 40 FR 12003 - 3/14/75
Decision #AQ-4039 (Hw)
38 FR 33203 - 11/30/73
(D) - See Brevard County
CLAY COUNTY
(Hw) - See Baker County
COLLIER COUNTY
(D) - See Brevard County
(Hw) - See Charlotte County
COLUMBIA COUNTY
(B)-See Alachua County
DADE COUNTY
Decision #FL75-1018 (B)
40 FR 6018 - 2/7/75
Mod. #1 - 40 FR 14196 - 3/28/75
Mod. #2 - 40 FR 17457 - 4/18/75
Mod. #3 - 40 FR 26181 - 6/20/75
Decision #AR-4050 (R)
39 FR 38077 - 10/25/74
(D) - See Brevard County
(Hw) - See Broward County

FLORIDA (cont'd)

DESOTO COUNTY
Decision #AR-4065 (R)
40 FR 43468 - 12/13/74
Decision #AQ-4017 (Hw)
38 FR 27718 - 10/5/73
Mod. #1 - 40 FR 12002 - 3/14/75
DIXIE COUNTY
(D) - See Brevard County
(B) - See Alachua County
DUVAL COUNTY
Decision #FL75-1016 (B)
40 FR 4807 - 1/31/75
Mod. #1 - 40 FR 12952 - 3/21/75
Mod. #2 - 40 FR 22730 - 5/23/75
Mod. #3 - 40 FR 26181 - 6/20/75
(D) - See Brevard County
(Hw) - See Baker County
ESCAMBIA COUNTY
Decision #FL75-1024 (B)
40 FR 7001 - 2/21/75
Mod. #1 - 40 FR 12953 - 3/21/75
Mod. #2 - 40 FR 18275 - 4/25/75
Mod. #3 - 40 FR 25324 - 6/13/75
Decision #AP-178 (R)
38 FR 11259 - 5/4/73
Mod. #1 - 39 FR 12002 - 3/14/75
Decision #FL75-1030 (Hw)
40 FR 10891 - 3/7/75
Mod. #1 - 40 FR 14196 - 3/28/75
(D) - See Bay County
FLAGLER COUNTY
(D) - See Brevard County
(Hw) - See Baker County
FRANKLIN COUNTY
(D) - See Bay County
(Hw) - See Bay County
GADSDEN COUNTY
Decision #AP-179 (R)
38 FR 11260 - 5/4/73
Mod. #1 - 39 FR 15604 - 5/3/74
Mod. #2 - 40 FR 12003 - 3/14/75
(Hw) - See Bay County
GILCHRIST COUNTY
(B) - See Alachua County
GLADES COUNTY
(Hw) - See Charlotte County
GULF COUNTY
(D) - See Bay County
(Hw) - See Alachua County
HAMILTON COUNTY
(B) - See Alachua County
HARDEE COUNTY
(Hw, R) - See DeSoto County
HENDRY COUNTY
(Hw) - See Charlotte County
HERNANDO COUNTY
(D) - See Brevard County
(Hw, R) - See Citrus County

FLORIDA (cont'd)

HIGHLANDS COUNTY
(R) - See Citrus County
(Hw) - See De Soto County
HILLSBOROUGH COUNTY
Decision #FL75-1010 (B)
40 FR 3884 - 1/24/75
Mod. #1 - 40 FR 12952 - 3/21/75
Mod. #2 - 40 FR 17457 - 4/18/75
Mod. #3 - 40 FR 22730 - 5/23/75
Mod. #4 - 40 FR 26181 - 6/20/75
Decision #AQ-4018 (Hw)
38 FR 27703 - 10/5/73
Mod. #1 - 40 FR 12003 - 3/14/75
(D) - See Brevard County
(R) - See Citrus County
HOLMES COUNTY
(Hw) - See Bay County
INDIAN RIVER COUNTY
(D) - See Brevard County
(Hw) - See Brevard Co. (Remainder of Co.)
JACKSON COUNTY
(Hw) - See Bay County
JEFFERSON COUNTY
(D,Hw) - See Bay County
(R) - See Gadsden County
LAFAYETTE COUNTY
(B,H) - See Alachua County
LAKE COUNTY
Decision #FL75-1066 (R)
40 FR 28332 - 7/3/75
(Hw) - See Brevard Co. (Remainder of Co.)
LEE COUNTY
(D) - See Brevard County
(Hw) - See Charlotte County
LEON COUNTY
Decision #FL75-1036 (B)
40 FR 14221 - 3/28/75
(Hw) - See Bay County
(R) - See Gadsden County
LEVY COUNTY
(D) - See Brevard County
(Hw) - See Citrus County
LIBERTY COUNTY
(Hw) - See Bay County
MADISON COUNTY
(R) - See Gadsden County
(B) - See Alachua County
MANATEE COUNTY
(D) - See Brevard County
(Hw) - See Hillsborough County
MARION COUNTY
(Hw) - See Citrus County
MARTIN COUNTY
Decision #FL75-1033 (B)
40 FR 14219 - 3/28/75
Mod. #1 - 40 FR 19327 - 5/2/75
Mod. #2 - 40 FR 25342 - 6/13/75
(D) - See Brevard County
(Hw) - See Broward County

FLORIDA (cont'd)

MONROE COUNTY
(D) - See Brevard County
(Hw) - See Broward County
NASSAU COUNTY
(D) - See Brevard County
(Hw) - See Baker County
OKALOOSA COUNTY
(B) - See Escambia County
(D) - See Bay County
(Hw) - See Escambia County
Decision #AP-180 (R)
38 FR 11260 - 5/4/73
Mod. #1 - 39 FR 15604 - 5/3/74
Mod. #2 - 40 FR 12002 - 3/14/75
OKEECHOBEE COUNTY
(Hw) - See DeSoto County
ORANGE COUNTY
Decision #FL75-1009 (B)
40 FR 3882 - 1/24/75
Mod. #1 - 40 FR 12952 - 3/21/75
Mod. #2 - 40 FR 25324 - 6/13/75
(Hw) - See Brevard Co. (Remainder of
(R) - See Lake County
OSCEOLA COUNTY
(Hw) - See Brevard Co. (Remainde of
(R) - See Lake County
PALM BEACH COUNTY
(D) - See Brevard County
(B) - See Martin County
(Hw) - See Broward County
PASCO COUNTY
(D) - See Brevard County
(Hw) - See Hillsborough County
(R) - See Citrus County
PINELLAS COUNTY
Decision #FL75-1034 (B)
40 FR 12970 - 3/21/75
Mod. #1 - 40 FR 16477 - 4/11/75
Mod. #2 - 40 FR 25324 - 6/13/75
(R) - See Citrus County
(D) - See Brevard County
(Hw) - See Hillsborough County
POLK COUNTY
(Hw) - See DeSoto County
(R) - See DeSoto County
PUTNAM COUNTY
(Hw) - See Baker County
ST. JOHNS COUNTY
(D) - See Brevard County
(Hw) - See Baker County
ST. LUCIE COUNTY
(D) - See Brevard County
(Hw) - See Broward County
SANTA ROSA COUNTY
(B) - See Escambia County
(D,Hw) - See Bay County
(R) - See Okaloosa County

FLORIDA (Cont'd)

SANTA ROSA COUNTY
(B) - See Escambia County
(D,Hw) - See Bay County
(R) - See Okaloosa County
SARASOTA COUNTY
(D) - See Brevard County
(Hw) - See Hillsborough County
SEMINOLE COUNTY
(Hw) - See Brevard Co. (Remainder of Co.)
(R) - See Lake County
SUMTER COUNTY
(Hw, R) - See Citrus County
SUWANNEE COUNTY
(B) - See Alachua County
TAYLOR COUNTY
(D) - See Brevard County
(R) - See Gadsden County
(B) - See Alachua County
UNION COUNTY
(B) - See Alachua County
VOLUSIA COUNTY (Except Cape Kennedy, Kennedy Spate Flight Center & Patrick Air Force Base only and including Melabar Radar Site)
Decision #FL75-1040 (B)
40 FR 14223 - 3/28/75
Mod. #1 - 40 FR 25324 - 6/13/75
(B,H,Hw) - See Brevard Co. (Cape Kennedy,Etc)
(D) - See Brevard County
(Hw) - See Brevard County (Remainder of Co.)
WAKULLA COUNTY
(D) - See Bay County
(Hw) - See Bay County
WALTON COUNTY
(B) - See Escambia County
(D,Hw) - See Bay County
(R) - See Okaloosa County
WASHINGTON COUNTY
(Hw) - See Bay County

GEORGIA

STATEWIDE
Decision #AR-4038 (Hw)
39 FR 34984 - 9/27/74
Mod. #1 - 39 FR 36711 - 10/11/74
Mod. #2 - 40 FR 23629 - 5/30/75
APPLING COUNTY
(Hw) - See Statewide
ATKINSON COUNTY
(Hw) - See Statewide
BACON COUNTY
(Hw) - See Statewide

GEORGIA

BAKER COUNTY
Decision #AQ-4089 (R)
39 FR 10067 - 3/15/74
Mod. #1 - 40 FR 3083 - 1/17/75
(Hw) - See Statewide
BALDWIN COUNTY
(Hw) - See Statewide
BANKS COUNTY
(Hw) - See Statewide
BARROW COUNTY
Decision #AQ-4108 (R)
39 FR 14841 - 4/26/74
(Hw) - See Statewide
BARTOW COUNTY
(Hw) - See Statewide
BEN HILL COUNTY
(Hw) - See Statewide
BERRIEN COUNTY
(Hw) - See Statewide
BIBB COUNTY
(Hw) - See Statewide
BLECKLEY COUNTY
(Hw) - See Statewide
BRANTLEY COUNTY
(Hw) - See Statewide
BROOKS COUNTY
(Hw) - See Statewide
BRYAN COUNTY
(Hw) - See Statewide
Decision #AQ-4058 (R)
39 FR 3394 - 1/25/74
Decision #MD75-3008 (D)
40 FR 3094 - 1/17/75
Mod. #1 - 40 FR 14204 - 3/28/75
BULLOCH COUNTY
(R) - See Bryan County
(Hw) - See Statewide
BURKE COUNTY
Decision #AQ-4085 (R)
39 FR 9333 - 3/8/74
(Hw) - See Statewide
BUTTS COUNTY
(Hw) - See Statewide
CALHOUN COUNTY
(Hw) - See Statewide
(R) - See Baker County
CAMDEN COUNTY
(D) - See Bryan County
(Hw) - See Statewide
CANDLER COUNTY
(Hw) - See Statewide
CARROLL COUNTY
(Hw) - See Statewide
CATOOSA COUNTY
(Hw) - See Statewide
CHARLTON COUNTY
Decision #AR-4037 (R)
39 FR 33919 - 9/20/75
Mod. #1 - 40 FR 3088 - 1/17/75
(Hw) - See Statewide

GEORGIA (Cont'd.)

GWINNETT COUNTY
(R) - See Clayton County
(Hw) - See Statewide
HABERSHAM COUNTY
(Hw) - See Statewide
HALL COUNTY
Decision #GA75-1025 (B)
40 FR 8691 - 2/28/75
Mod. #1 - 40 FR 12003 - 3/14/75
(Hw) - See Statewide
HANCOCK COUNTY
(Hw) - See Statewide
(R) - See Burke County
HARALSON COUNTY
(Hw) - See Statewide
HARRIS COUNTY
(Hw) - See Statewide
(R) - See Chattahoochee County
HART COUNTY
(Hw) - See Statewide
(R) - See Barrow County
HEARD COUNTY
(Hw) - See Statewide
HENRY COUNTY
(Hw) - See Statewide
HOUSTON COUNTY
(Hw) - See Statewide
IRWIN COUNTY
(Hw) - See Statewide
JACKSON COUNTY
(Hw) - See Statewide
(R) - See Barrow County
JASPER COUNTY
(Hw) - See Statewide
JEFF DAVIS COUNTY
(Hw) - See Statewide
JEFFERSON COUNTY
(Hw) - See Statewide
(R) - See Burke County
JENKINS COUNTY
(Hw) - See Statewide
(R) - See Burke County
JOHNSON COUNTY
(Hw) - See Statewide
JONES COUNTY
(Hw) - See Statewide
LAMAR COUNTY
(Hw) - See Statewide
LANIER COUNTY
(Hw) - See Statewide
LAURENS COUNTY
Decision #AQ-4124 (B)
39 FR 20912 - 6/14/74
(Hw) - See Statewide
LEE COUNTY
(Hw) - See Statewide
(R) - See Baker County
LIBERTY COUNTY
(D,R) - See Bryan County
(Hw) - See Statewide

GEORGIA (Cont'd.)

LINCOLN COUNTY
(Hw) - See Statewide
(R) - See Burke County
LONG COUNTY
(Hw) - See Statewide
(R) - See Bryan County
LOWNDES COUNTY
(Hw) - See Statewide
LUMPKIN COUNTY
(Hw) - See Statewide
MCDUFFIE COUNTY
(Hw) - See Statewide
(R) - See Burke County
McINTOSH COUNTY
(D) - See Bryan County
(Hw) - See Statewide
MACON COUNTY
(Hw) - See Statewide
(R) - See Chattahoochee County
MADISON COUNTY
(Hw) - See Statewide
(R) - See Barrow County
MARION COUNTY
(Hw) - See Statewide
(R) - See Chattahoochee County
MERIWETHER COUNTY
(R) - See Chattahoochee County
(Hw) - See Statewide
MILLER COUNTY
(Hw) - See Statewide
(R) - See Baker County
MITCHELL COUNTY
(Hw) - See Statewide
(R) - See Baker County
MONROE COUNTY
(Hw) - See Statewide
MONTGOMERY COUNTY
(Hw) - See Statewide
MORGAN COUNTY
(Hw) - See Statewide
(R) - See Barrow County
MURRAY COUNTY
(Hw) - See Statewide
MUSCOGEE COUNTY
(B,R) - See Chattahoochee County
(Hw) - See Statewide
NEWTON COUNTY
(Hw) - See Statewide
(R) - See Barrow County
OCONEE COUNTY
(Hw) - See Statewide
(R) - See Barrow County
OGLETHORPE COUNTY
(Hw) - See Statewide
(R) - See Barrow County
PAULDING COUNTY
(Hw) - See Statewide
PEACH COUNTY
(Hw) - See Statewide
PICKENS COUNTY
(Hw) - See Statewide
PIERCE COUNTY
(R) - See Charlton County
(Hw) - See Statewide

GEORGIA (Cont'd.)

CHATHAM COUNTY
Decision #AR-4064 (B)
39 FR 42817 - 12/6/74
Mod. #1 - 40 FR 16478 - 4/11/75
Mod. #2 - 40 FR 25325 - 6/13/75
(R) - See Bryan County
(D) - See Bryan County
CHATTAHOOCHEE COUNTY
Decision #GA75-1039 (B)
40 FR 16471 - 4/11/75
Mod. #1 - 40 FR 24455 - 6/6/75
Decision #AQ-4086 (R)
39 FR 9334 - 3/8/74
Mod. #1 - 40 FR 3083 - 1/17/75
(Hw) - See Statewide
CHATTOOGA COUNTY
(Hw) - See Statewide
CHEROKEE COUNTY
(Hw) - See Statewide
CLARKE COUNTY
(Hw) - See Statewide
(R) - See Barrow County
CLAY COUNTY
(R) - See Baker County
(Hw) - See Statewide
CLAYTON COUNTY
Decision #GA75-1019 (B)
40 FR 6020 - 2/7/75
Mod. #1 - 40 FR 16478 - 4/11/75
Mod. #2 - 40 FR 19326 - 5/2/75
Mod. #3 - 40 FR 28305 - 7/3/75
Decision #AQ-4052 (R)
39 FR 2328 - 1/18/74
Mod. #1 - 40 FR 3861 - 1/24/75
(Hw) - See Statewide
CLINCH COUNTY
(Hw) - See Statewide
COBB COUNTY
(B,R) - See Clayton County
(Hw) - See Statewide
COFFEE COUNTY
(Hw) - See Statewide
COLQUITT COUNTY
(Hw) - See Statewide
COLUMBIA COUNTY
(R) - See Burke County
(Hw) - See Statewide
COOK COUNTY
(Hw) - See Statewide
COWETA COUNTY
(Hw) - See Statewide
CRAWFORD COUNTY
(Hw) - See Statewide
CRISP COUNTY
(Hw) - See Statewide
DADE COUNTY
(Hw) - See Statewide
DAWSON COUNTY
(Hw) - See Statewide
DECATUR COUNTY
(Hw) - See Statewide
(R) - See Baker County

GEORGIA (Cont'd.)

DEKALB COUNTY
(D,R) - See Clayton County
(Hw) - See Statewide
DODGE COUNTY
(Hw) - See Statewide
DOOLY COUNTY
(Hw) - See Statewide
DOUGHERTY COUNTY
(Hw) - See Statewide
(R) - See Baker County
DOUGLAS COUNTY
(Hw) - See Statewide
EARLY COUNTY
(Hw) - See Statewide
(R) - See Baker County
ECHOLS COUNTY
(Hw) - See Statewide
EFFINGHAM COUNTY
(R) - See Bryan County
(Hw) - See Statewide
ELBERT COUNTY
(Hw) - See Statewide
(R) - See Barrow County
EMANUEL COUNTY
(Hw) - See Statewide
EVANS COUNTY
(R) - See Bryan County
(Hw) - See Statewide
FANNIN COUNTY
(Hw) - See Statewide
FAYETTE COUNTY
(Hw) - See Statewide
FLOYD COUNTY
(Hw) - See Statewide
FORSYTH COUNTY
(Hw) - See Statewide
FRANKLIN COUNTY
(Hw) - See Statewide
FULTON COUNTY
(Hw) - See Statewide
(B,R) - See Clayton County
(Hw) - See Statewide
GILMER COUNTY
(Hw) - See Statewide
GLASCOCK COUNTY
(Hw) - See Statewide
(R) - See Burke County
GLYNN COUNTY
(D) - See Bryan County
(Hw) - See Statewide
GORDON COUNTY
(Hw) - See Statewide
GRADY COUNTY
(Hw) - See Statewide
(R) - See Baker County
GREENE COUNTY
(R) - See Barrow County
(Hw) - See Statewide

GEORGIA (Cont'd.)

PIKE COUNTY
(Hw) - See Statewide
POLK COUNTY
(Hw) - See Statewide
PULASKI COUNTY
(Hw) - See Statewide
PUTNAM COUNTY
(Hw) - See Statewide
QUITMAN COUNTY
(Hw) - See Statewide
(R) - See Baker County
RABUN COUNTY
(Hw) - See Statewide
RANDOLPH COUNTY
(Hw) - See Statewide
(R) - See Baker County
RICHMOND COUNTY
Decision #GA75-1005 (B)
40 FR 3081 - 1/17/75
Mod. #1 - 40 FR 6900 - 2/14/75
Mod. #2 - 40 FR 19328 - 5/2/75
Mod. #3 - 40 FR 28305 - 7/3/75
(Hw) - See Statewide
(R) - See Burke County
ROCKDALE COUNTY
(Hw) - See Statewide
SCHLEY COUNTY
(Hw) - See Statewide
(R) - See Chattahoochee County
SCREVEN COUNTY
(Hw) - See Statewide
SEMINOLE COUNTY
(Hw) - See Statewide
(R) - See Baker County
SPALDING COUNTY
(Hw) - See Statewide
STEPHENS COUNTY
(Hw) - See Statewide
STEWART COUNTY
(Hw) - See Statewide
(R) - See Chattahoochee County
SUMTER COUNTY
(Hw) - See Statewide
(R) - See Chattahoochee County
TALBOT COUNTY
(Hw) - See Statewide
(R) - See Chattahoochee County
TALIAFERRO COUNTY
(R) - See Burke County
(Hw) - See Statewide
TATTNALL COUNTY
(Hw) - See Statewide
TAYLOR COUNTY
(Hw) - See Statewide
(R) - See Chattahoochee County
TELFAIR COUNTY
(Hw) - See Statewide
TERRELL COUNTY
(Hw) - See Statewide
(R) - See Baker County
THOMAS COUNTY
(Hw) - See Statewide

GEORGIA (Cont'd.)

TIFT COUNTY
(Hw) - See Statewide
TOOMBS COUNTY
(Hw) - See Statewide
TOWNS COUNTY
(Hw) - See Statewide
TREUTLEN COUNTY
(Hw) - See Statewide
TROUP COUNTY
(Hw) - See Statewide
(R) - See Chattahoochee County
TURNER COUNTY
(Hw) - See Statewide
TWIGGS COUNTY
(Hw) - See Statewide
UNION COUNTY
(Hw) - See Statewide
UPSON COUNTY
(Hw) - See Statewide
WALKER COUNTY
(Hw) - See Statewide
WALTON COUNTY
(Hw) - See Statewide
(R) - See Barron County
WARE COUNTY
Decision #GA75-1008 (B)
40 FR 3093 - 1/17/75
(R) - See Charlton County
(Hw) - See Statewide
WARREN COUNTY
(Hw) - See Statewide
(R) - See Burke County
WASHINGTON COUNTY
(Hw) - See Statewide
(R) - See Burke County
WAYNE COUNTY
(Hw) - See Statewide
WEBSTER COUNTY
(Hw) - See Statewide
(R) - See Chattahoochee County
WHEELER COUNTY
(Hw) - See Statewide
WHITE COUNTY
(Hw) - See Statewide
WHITFIELD COUNTY
(Hw) - See Statewide
WILCOX COUNTY
(Hw) - See Statewide
WILKES COUNTY
(R) - See Burke County
(Hw) - See Statewide
WILKINSON COUNTY
(Hw) - See Statewide
WORTH COUNTY
(Hw) - See Statewide

GUAM

GUAM
Decision #AR-1029 (B,H,Hw,R)
39 FR 32448 - 9/6/74

HAWAII

STATEWIDE
Decision #HI75-5002 (B,H,Hw,D,R)
40 FR 3838 - 1/24/75
Mod. #1 - 40 FR 12003 - 3/14/75
Mod. #2 - 40 FR 12953 - 3/21/75
Mod. #3 - 40 FR 16479 - 4/11/75

IDAHO

STATEWIDE
Decision #ID75-5056 (B,H,Hw)
40 FR 20566 - 5/9/75
ADA COUNTY
Decision #AQ-1029 (R)
38 FR 24513 - 9/7/73
Mod. #1 - 38 FR 26543 - 9/21/73
(B,H,Hw) - See Statewide
ADAMS COUNTY
(B,H,Hw) - See Statewide
BANNOCK COUNTY
(B,H,Hw) - See Statewide
BEAR LAKE COUNTY
(B,H,Hw) - See Statewide
BENEWAH COUNTY
(B,H,Hw) - See Statewide
BINGHAM COUNTY
(B,H,Hw) - See Statewide
BLAINE COUNTY
(B,H,Hw) - See Statewide
BOISE COUNTY
(B,H,Hw) - See Statewide
BONNER COUNTY
(B,H,Hw) - See Statewide
BONNEVILLE COUNTY
(B,H,Hw) - See Statewide
BOUNDARY COUNTY
(B,H,Hw) - See Statewide
BUTTE COUNTY
(B,H,Hw) - See Statewide
CAMAS COUNTY
(B,H,Hw) - See Statewide
CANYON COUNTY
(B,H,Hw) - See Statewide
CARIBOU COUNTY
(B,H,Hw) - See Statewide
CASSIA COUNTY
(B,H,Hw) - See Statewide
CLARK COUNTY
(B,H,Hw) - See Statewide
CLEARWATER COUNTY
(B,H,Hw) - See Statewide
CUSTER COUNTY
(B,H,Hw) - See Statewide
ELMORE COUNTY
(B,H,Hw) - See Statewide
FRANKLIN COUNTY
(B,H,Hw) - See Statewide

IDAHO (Cont'd)

FREMONT COUNTY
(B,H,Hw) - See Statewide
GEM COUNTY
(B,H,Hw) - See Statewide
GOODING COUNTY
(B,H,Hw) - See Statewide
IDAHO COUNTY
(B,H,Hw) - See Statewide
JEFFERSON COUNTY
(B,H,Hw) - See Statewide
JEROME COUNTY
(B,H,Hw) - See Statewide
KOOTENAI COUNTY
(B,H,Hw) - See Statewide
LATAH COUNTY
(B,H,Hw) - See Statewide
LEMHI COUNTY
(B,H,Hw) - See Statewide
LEWIS COUNTY
(B,H,Hw) - See Statewide
LINCOLN COUNTY
(B,H,Hw) - See Statewide
MADISON COUNTY
(B,H,Hw) - See Statewide
MINIDOKA COUNTY
(B,H,Hw) - See Statewide
NEZ PERCE COUNTY
(B,H,Hw) - See Statewide
ONEIDA COUNTY
(B,H,Hw) - See Statewide
OWYHEE COUNTY
(B,H,Hw) - See Statewide
PAYETTE COUNTY
(B,H,Hw) - See Statewide
POWER COUNTY
(B,H,Hw) - See Statewide
SHOSHONE COUNTY
(B,H,Hw) - See Statewide
TETON COUNTY
(B,H,Hw) - See Statewide
TWIN FALLS COUNTY
(B,H,Hw) - See Statewide
VALLEY COUNTY
(B,H,Hw) - See Statewide
WASHINGTON COUNTY
(B,H,Hw) - See Statewide

ILLINOIS

ADAMS COUNTY
Decision #IL75-2055 (B)
40 FR 15265 - 4/4/75
Decision #IL75-2082 (H,Hw)
40 FR 26190 - 6/20/75
ALEXANDER COUNTY
Decision #IL75-2084 (H,Hw)
40 FR 27419 - 6/27/75
Decision #IL75-2036 (D)
40 FR 6023 - 2/7/75

ILLINOIS (Cont'd.)

BOND COUNTY
Decision #IL75-2087 (H,Hw)
40 FR 28338 - 7/3/75
BOONE COUNTY
Decision #IL75-2078 (H,Hw)
40 FR 23637 - 5/30/75
Mod. #1 - 40 FR 26182 - 6/20/75
BROWN COUNTY
(B,H,Hw) - See Adams County
(D) - See Alexander County
BUREAU COUNTY
Decision #IL75-2035 (B)
40 FR 5961 - 2/7/75
Mod. #1 - 40 FR 8694 - 2/21/75
Mod. #2 - 40 FR 12004 - 3/14/75
Mod. #3 - 40 FR 19325 - 5/2/75
Decision #IL75-2079 (H,Hw)
40 FR 25362 - 6/13/75
Mod. #1 - 40 FR 27403 - 6/27/75
CALHOUN COUNTY
(H,Hw) - See Bond County
(D) - See Alexander County
CARROLL COUNTY
(H,Hw) - See Bureau County
CASS COUNTY
(H,Hw) - See Adams County
(D) - See Alexander County
CHAMPAIGN COUNTY
Decision #AR-3170 (B)
39 FR 40421 - 11/15/74
Mod. #1 - 40 FR 12006 - 3/14/75
Decision #IL75-2081 (H,Hw)
40 FR 25395 - 6/13/75
CHRISTIAN COUNTY
(H,Hw) - See Adams County
Decision #IL75-2041 (B)
40 FR 7769 - 2/21/75
CLARK COUNTY
(H,Hw) - See Champaign County
CLAY COUNTY
Decision #IL75-2083 (H,Hw)
40 FR 26194 - 6/20/75
CLINTON COUNTY
(H,Hw) - See Bond County
COLES COUNTY
(H,Hw) - See Champaign County
COOK COUNTY
Decision #IL75-2092 (B,H,Hw,R)
40 FR 28343 - 7/3/75
Decision #IL75-5051 (D)
40 FR 16529 - 4/11/75

ILLINOIS

COOK COUNTY (Cont'd.)
Decision #IL75-2015 (H,Hw)
40 FR 6927 - 2/14/75
CRAWFORD COUNTY
(H,Hw) - See Clay County
CUMBERLAND COUNTY
(H,Hw) - See Champaign County
DEKALB COUNTY
(H,Hw) - See Boone County
DEWITT COUNTY
(B) - See Christian County
(H,Hw) - See Champaign County
DOUGLAS COUNTY
(H,Hw) - See Champaign County
DU PAGE COUNTY
Decision #IL75-2050 (B,R)
40 FR 12029 - 3/7/75
Mod. #1 - 40 FR 18276 - 4/25/75
Mod. #2 - 40 FR 19325 - 5/2/75
(H,Hw) - See Boone County
EDGAR COUNTY
(H,Hw) - See Champaign County
EDWARDS COUNTY
(H,Hw) - See Clay County
EFFINGHAM COUNTY
(H,Hw) - See Clay County
FAYETTE COUNTY
(H,Hw) - See Clay County
FORD COUNTY
Decision #IL75-2052 (B)
40 FR 15261 - 4/4/75
Mod. #1 - 40 FR 19325 - 5/2/75
Decision #IL75-2086 (H,Hw)
40 FR 28333 - 7/3/75
FRANKLIN COUNTY
(H,Hw) - See Alexander County
FULTON COUNTY
Decision #IL75-2080 (H,Hw)
40 FR 25389 - 6/13/75
Mod. #1 - 40 FR 27404 - 6/27/75
GALLATIN COUNTY
(H,Hw) - See Alexander County
(D) - See Alexander County
GREENE COUNTY
(H,Hw) - See Bond County
(D) - See Alexander County
GRUNDY COUNTY
(H,Hw) - See Ford County
HAMILTON COUNTY
(H,Hw) - See Clay County
HANCOCK COUNTY
(H,Hw) - See Fulton County
HARDIN COUNTY
(H,Hw) - See Alexander County
(D) - See Alexander County
HENDERSON COUNTY
(H,Hw) - See Fulton County
HENRY COUNTY
(H,Hw) - See Bureau County

INDIANA (Cont'd.)

IROQUOIS COUNTY
(B,H,Hw) - See Ford County
JACKSON COUNTY
(H,Hw) - See Alexander County
(D) - See Alexander County
JASPER COUNTY
(H,Hw) - See Clay County
JEFFERSON COUNTY
(H,Hw) - See Clay County
JERSEY COUNTY
(H,Hw) - See Bond County
(D) - See Alexander County
JO DAVIESS COUNTY
(H,Hw) - See Bureau County
JOHNSON COUNTY
(H,Hw) - See Alexander County
KANE COUNTY
(B,R) - See Du Page County
(H,Hw) - See Boone County
KANKAKEE COUNTY
(B,H,Hw) - See Ford County
KENDALL COUNTY
(H,Hw) - See Boone County
KNOX COUNTY
(H,Hw) - See Fulton County
LAKE COUNTY
(B,R) - See Du Page County
(D) - See Cook County
(H,Hw) - See Boone County
LA SALLE COUNTY
(B) - See Bureau County
(H,Hw) - See Ford County
LAWRENCE COUNTY
(H,Hw) - See Clay County
LEE COUNTY
(H,Hw) - See Bureau County
LIVINGSTON COUNTY
(B) - See Bureau County
LOGAN COUNTY
(H,Hw) - See Adams County
MCDONOUGH COUNTY
(H,Hw) - See Fulton County
MCHENRY COUNTY
(H,Hw) - See Fulton County
Mc LEAN COUNTY
(H,Hw) - See Ford County
MACON COUNTY
(B) - See Christian County
(H,Hw) - See Champaign County
MACOUPIN COUNTY
(H,Hw) - See Bond County
MADISON COUNTY
Decision #IL75-2016 (B,R)
40 FR 6931 - 2/14/75
Mod. #1 - 40 FR 22733 - 5/23/75
(H,Hw) - See Bond County

ILLINOIS (Cont'd)

MARION COUNTY
(H,Hw) - See Clay County
MARSHALL COUNTY
(B) - See Bureau County
(H,Hw) - See Ford County
MASON COUNTY
(H,Hw) - See Adams County
MASSAC COUNTY
(H,Hw) - See Alexander County
MENARD COUNTY
(H,Hw) - See Adams County
MERCER COUNTY
(H,Hw) - See Fulton County
MONROE COUNTY
(H,Hw) - See Bond County
(D) - See Alexander County
MONTGOMERY COUNTY
(H,Hw) - See Bond County
MORGAN COUNTY
(H,Hw) - See Adams County
(D) - See Alexander County
MOULTRIE COUNTY
(B) - See Christian County
(H,Hw) - See Champaign County
OGLE COUNTY
(H,Hw) - See Bureau County
PEORIA COUNTY
Decision #AR-3069 (B,R,D)
39 FR 28813 - 8/9/74
Mod. #1 - FR 42806 - 12/6/74
Mod. #2 - 40 FR 12005 - 3/14/75
(H,Hw) - See Fulton County
PERRY COUNTY
(H,Hw) - See Alexander County
PIATT COUNTY
(B) - See Christian County
(H,Hw) - See Champaign County
PIKE COUNTY
(B,H,Hw) - See Adams County
(D) - See Alexander County
POPE COUNTY
(H,Hw,D) - See Alexander County
PULASKI COUNTY
(H,Hw,D) - See Alexander County
PUTNAM COUNTY
(B) - See Bureau County
(H,Hw) - See Ford County
RANDOLPH COUNTY
(H,Hw,D) - See Alexander County
RICHLAND COUNTY
(H,Hw) - See Clay County
ROCK ISLAND COUNTY
Decision #IL75-2051 (B)
40 FR 12976 - 3/21/75
(H,Hw) - See Bureau County
SAINT CLAIR COUNTY
(B,R) - See Madison County
(H,Hw) - See Bond County
(D) - See Alexander County

ILLINOIS (Cont'd)

SALINE COUNTY
(H,Hw) - See Alexander County
SANGAMON COUNTY
Decision #AR-3072 (B,R)
39 FR 28822 - 8/9/74
Mod. #1 - 39 FR 43459 - 12/13/74
Mod. #2 - 40 FR 12006 - 3/14/75
(H,Hw) - See Adams County
SCHUYLER COUNTY
(H,Hw) - See Adams County
SCOTT COUNTY
(H,Hw) - See Adams County
(D) - See Alexander County
SHELBY COUNTY
(B) - See Christian County
(H,Hw) - See Champaign County
STARK COUNTY
(H,Hw) - See Fulton County
STEPHENSON COUNTY
(H,Hw) - See Bureau County
TAZEWELL COUNTY
(B,R,D) - See Peoria County
(H,Hw) - See Fulton County
UNION COUNTY
(H,Hw,D) - See Alexander County
VERMILLION COUNTY
(H,Hw) - See Champaign County
(B) - See Champaign County
WABASH COUNTY
(H,Hw) - See Clay County
WARREN COUNTY
(H,Hw) - See Fulton County
WASHINGTON COUNTY
(H,Hw) - See Bond County
WAYNE COUNTY
(H,Hw) - See Clay County
WHITE COUNTY
(H,Hw) - See Clay County
WHITESIDE COUNTY
(H,Hw) - See Bureau County
WILL COUNTY
(B,R) - See Du Page County
(H,Hw) - See Boone County
WILLIAMSON COUNTY
Decision #IL75-2043 (B)
40 FR 8736 - 2/28/75
Mod. #1 - 40 FR 18276 - 4/25/75
(H,Hw) - See Alexander County
WINNEBAGO COUNTY
Decision #IL75-2044 (B)
40 FR 10893 - 3/7/75
(H,Hw) - See Bureau County
WOODFORD COUNTY
(B) - See Bureau County
(H,Hw) - See Ford County

INDIANA

ADAMS COUNTY
Decision #IN75-2037 (H,Hw)
40 FR 7814 - 2/21/75
Mod. #1 - 40 FR 21655 - 5/16/75
ALLEN COUNTY
Decision #IN75-2088 (B)
40 FR 27422 - 6/27/75
Decision #AQ-3000 (R)
38 FR 22341 - 8/17/73
(H,Hw) - See Adams County
BARTHOLOMEW COUNTY
Decision #IN75-2018 (B)
40 FR 4809 - 1/31/75
Mod. #1 - 40 FR 10871 - 3/7/75
Mod. #2 - 40 FR 20557 - 5/9/75
Mod. #3 - 40 FR 25320 - 6/13/75
Decision #IN75-2046 (H,Hw)
40 FR 7831 - 2/21/75
Mod. #1 - 40 FR 21656 - 5/16/75
Mod. #2 - 40 FR 25323 - 6/13/75
BENTON COUNTY
(B) - See Allen County
Decision #IN75-2038 (H,Hw)
40 FR 7820 - 2/21/75
Mod. #1 - 40 FR 21655 - 5/16/75
BLACKFORD COUNTY
Decision #IN75-2039 (H,Hw)
40 FR 7824 - 2/21/75
Mod. #1 - 40 FR 12953 - 3/21/75
Mod. #2 - 40 FR 21656 - 5/16/75
BOONE COUNTY
Decision #AP-668 (R)
38 FR 13247 - 5/18/73
(H,Hw) - See Bartholomew County
BROWN COUNTY
(H,Hw) - See Bartholomew County
CARROLL COUNTY
(H,Hw) - See Benton County
CASS COUNTY
(H,Hw) - See Benton County
CLARK COUNTY
Decision #IL75-2036 (D)
40 FR 6023 - 2/7/75
(H,Hw) - See Bartholomew County
CLAY COUNTY
(H,Hw) - See Bartholomew County
CLINTON COUNTY
(H,Hw) - See Benton County
CRAWFORD COUNTY
(H,Hw) - See Bartholomew County
(D) - See Clark County
DAVIESS COUNTY
(H,Hw) - See Bartholomew County
DEARBORN COUNTY
(B) - See Allen County
(H,Hw) - See Bartholomew County

INDIANA (cont'd)

DECATUR COUNTY
(H,Hw) - See Bartholomew County
DEKALB COUNTY
(H,Hw) - See Adams County
DELAWARE COUNTY
(B) - See Allen County
(H,Hw) - See Blackford County
DUBOIS COUNTY
(H,Hw) - See Bartholomew County
ELKHART COUNTY
(H,Hw) - See Adams County
FAYETTE COUNTY
(H,Hw) - See Blackford County
FLOYD COUNTY
(D) - See Clark County
(H,Hw) - See Bartholomew County
FOUNTAIN COUNTY
(H,Hw) - See Bartholomew County
FRANKLIN COUNTY
(H,Hw) - See Bartholomew County
FULTON COUNTY
(H,Hw) - See Benton County
GIBSON COUNTY
(H,Hw) - See Bartholomew County
GRANT COUNTY
(B) - See Allen County
(H,Hw) - See Blackford County
GREENE COUNTY
(H,Hw) - See Bartholomew County
HAMILTON COUNTY
(H,Hw) - See Blackford County
(R) - See Boone County
HANCOCK COUNTY
(H,Hw) - See Blackford County
(R) - See Boone County
HARRISON COUNTY
(D) - See Clark County
(H,Hw) - See Bartholomew County
HENDRICKS COUNTY
(H,Hw) - See Bartholomew County
(R) - See Boone County
HENRY COUNTY
(H,Hw) - See Blackford County
HOWARD COUNTY
(H,Hw) - See Benton County
HUNTINGTON COUNTY
(H,Hw) - See Adams County
JACKSON COUNTY
(H,Hw) - See Bartholomew County
JASPER COUNTY
(H,Hw) - See Benton County
JAY COUNTY
(H,Hw) - See Blackford County

INDIANA (Cont'd)

JEFFERSON COUNTY
(D) - See Clark County
(H,Hw) - See Bartholomew County
JENNINGS COUNTY
(H,Hw) - See Bartholomew County
JOHNSON COUNTY
(H,Hw) - See Blackford County
(R) - See Boone County
KNOX COUNTY
(H,Hw) - See Bartholomew County
KOSCIUSKO COUNTY
(H,Hw) - See Adams County
LAGRANGE COUNTY
(H,Hw) - See Adams County
LAKE COUNTY
Decision #IN75-2089 (B,H,Hw)
40 FR 28346 - 7/3/75
Decision #AQ-3095 (H)
39 FR 5982 - 2/15/74
Mod. #1 - 39 FR 44161 - 12/20/74
LAPORTE COUNTY
(B,H,Hw) - See Lake County
(D) - See Lake County
LAWRENCE COUNTY
(H,Hw) - See Bartholomew County
MADISON COUNTY
(H,Hw) - See Blackford County
MARION COUNTY
(B) - See Allen County
(R) - See Boone County
(H,Hw) - See Blackford County
MARSHALL COUNTY
(H,Hw) - See Adams County
MARTIN COUNTY
(H,Hw) - See Bartholomew County
MIAMI COUNTY
(H,Hw) - See Benton County
MONROE COUNTY
(B) - See Allen County
(H,Hw) - See Bartholomew County
MONTGOMERY COUNTY
(H,Hw) - See Bartholomew County
MORGAN COUNTY
(R) - See Boone County
(H,Hw) - See Bartholomew County
NEWTON COUNTY
(H,Hw) - See Benton County
NOBLE COUNTY
(H,Hw) - See Adams County

INDIANA (Cont'd.)

OHIO COUNTY
(D) - See Clark County
(H,Hw) - See Bartholomew County
ORANGE COUNTY
(H,Hw) - See Bartholomew County
OWEN COUNTY
(H,Hw) - See Bartholomew County
PARKE COUNTY
(H,Hw) - See Bartholomew County
PERRY COUNTY
(D) - See Clark County
(H,Hw) - See Bartholomew County
PIKE COUNTY
(H,Hw) - See Bartholomew County
PORTER COUNTY
(B,H,Hw) - See Lake County
(D) - See Lake County
POSEY COUNTY
(D) - See Clark County
(H,Hw) - See Bartholomew County
PULASKI COUNTY
(H,Hw) - See Benton County
PUTNAM COUNTY
(H,Hw) - See Bartholomew County
RANDOLPH COUNTY
(H,Hw) - See Blackford County
RIPLEY COUNTY
(H,Hw) - See Bartholomew County
RUSH COUNTY
(H,Hw) - See Blackford County
SAINT JOSEPH COUNTY
(B,H,Hw) - See Lake County
SCOTT COUNTY
(H,Hw) - See Bartholomew County
SHELBY COUNTY
(R) - See Boone County
(H,Hw) - See Blackford County
SPENCER COUNTY
(D) - See Clark County
(H,Hw) - See Bartholomew County
STARKE COUNTY
(H,Hw) - See Adams County
STEUBEN COUNTY
(H,Hw) - See Adams County
SULLIVAN COUNTY
(H,Hw) - See Bartholomew County
SWITZERLAND COUNTY
(D) - See Clark County
(H,Hw) - See Bartholomew County

INDIANA (Cont'd)

TIPPECANOE COUNTY
(B,H,Hw) - See Benton County
TIPTON COUNTY
(H,Hw) - See Benton County
UNION COUNTY
(H,Hw) - See Blackford County
VANDERBURGH COUNTY
(B) - See Allen County
(D) - See Clark County
(H,Hw) - See Bartholomew County
VERMILLION COUNTY
(H,Hw) - See Bartholomew County
VIGO COUNTY
(B) - See Allen County
(H,Hw) - See Bartholomew County
WABASH COUNTY
(H,Hw) - See Benton County
WARREN COUNTY
(H,Hw) - See Bartholomew County
WARRICK COUNTY
(D) - See Clark County
(H,Hw) - See Bartholomew County
WASHINGTON COUNTY
(H,Hw) - See Bartholomew County
WAYNE COUNTY
(H,Hw) - See Blackford County
WELLS COUNTY
(H,Hw) - See Adams County
WHITE COUNTY
(H,Hw) - See Benton County
WHITLEY COUNTY
(H,Hw) - See Adams County

IOWA

ADAIR COUNTY
None
ADAMS COUNTY
None
ALLAMAKEE COUNTY
None
APPANOOSE COUNTY
Decision #AR-73 (Hw)
39 FR 38797 - 11/1/74
Mod. #1 - 40 FR 4786 - 1/31/75
AUDUBON COUNTY
None
BENTON COUNTY
Decision #IA75-4081 (Hw)
40 FR 17507 - 4/18/75
BLACK HAWK COUNTY
Decision #IA75-4034 (B,H,Hw)(City of Waterloo & abutting Municipalities
40 FR 4823 - 1/31/75
Mod. #1 - 40 FR 6900 - 2/14/75
Mod. #2 - 40 FR 12955 - 3/21/75
Mod. #3 - 40 FR 14201 - 3/28/75
Mod. #4 - 40 FR 15271 - 4/4/75
Mod. #5 - 40 FR 25323 - 6/13/75
BOONE COUNTY
None
BREMER COUNTY
None
BUCHANAN COUNTY
None
BUENA VISTA COUNTY
None
BUTLER COUNTY
None
CALHOUN COUNTY
None
CARROLL COUNTY
Decision #AM-6712 (H,Hw)
37 FR 7429 - 4/14/72
Mod. #1 - 39 FR 40404 - 11/15/74
CASS COUNTY
(H,Hw) - See Carroll County
CEDAR COUNTY
None
CERRO GORDO COUNTY (MASON CITY)
Decision #IA75-4035 (B,H,Hw)
40 FR 4826 - 1/31/75
Mod. #1 - 40 FR 6901 - 2/14/75
Mod. #2 - 40 FR 14201 - 3/28/75
Mod. #3 - 40 FR 25323 - 6/13/75
CHEROKEE COUNTY
None
CHICKASAW COUNTY
None
CLARKE COUNTY
None

IOWA (Cont'd)

CLAY COUNTY
(H,Hw) - See Carroll County
CLAYTON COUNTY
None
CLINTON COUNTY (City of Clinton and abutting municipalities)
Decision #IA75-4036 (B,H,Hw)
40 FR 4828 - 1/31/75
Mod. #1 - 40 FR 6900 - 2/14/75
Mod. #2 - 40 FR 12954 - 3/21/75
Mod. #3 - 40 FR 14201 - 3/28/75
Mod. #4 - 40 FR 23629 - 5/30/75
CRAWFORD COUNTY
(H,Hw) - See Carroll County
DALLAS COUNTY
None
DAVIS COUNTY
(Hw) - See Appanoose County
DECATUR COUNTY
None
DELAWARE COUNTY
None
DES MOINES COUNTY (City of Burlington and Abutting Municipalities; and Burlington Ordnance Plant)
Decision #IA75-4037 (B,H,Hw)
40 FR 4831 - 1/31/75
Mod. #1 - 40 FR 6901 - 2/14/75
Mod. #2 - 40 FR 12954 - 3/21/75
Mod. #3 - 40 FR 14202 - 3/28/75
Mod. #4 - 40 FR 23629 - 5/30/75
DICKINSON COUNTY
None
DUBUQUE COUNTY (City of Dubuque and abutting municipalities)
Decision #IA75-4038 (B,H,Hw)
40 FR 4834 - 1/31/75
Mod. #1 - 40 FR 14202 - 3/28/75
EMMET COUNTY
None
FAYETTE COUNTY
None
FLOYD COUNTY
None
FRANKLIN COUNTY
None
FREMONT COUNTY
Decision #NE75-4054 (Channel Stabilization)
40 FR 8739 - 2/28/75
GREENE COUNTY
None
GRUNDY COUNTY
None

IOWA (Cont'd)

GUTHRIE COUNTY
None
HAMILTON COUNTY
None
HANCOCK COUNTY
None
HARDIN COUNTY
None
HARRISON COUNTY
(Chann. Stab.) - See Fremont Co.
HENRY COUNTY
None
HOWARD COUNTY
(H,Hw) - See Carroll County
HUMBOLDT COUNTY
None
IDA COUNTY
None
IOWA COUNTY
(Hw) - See Benton County
JACKSON COUNTY
None
JASPER COUNTY
None
JEFFERSON COUNTY
(Hw) - See Appanoose County
JOHNSON COUNTY (City of Iowa City and abutting municipalities)
Decision #IA75-4039 (B,H,Hw)
40 FR 4836 - 1/31/75
Mod. #1 - 40 FR 6902 - 2/14/75
Mod. #2 - 40 FR 14202 - 3/28/75
Mod. #3 - 40 FR 18276 - 4/25/75
(Hw) - See Benton County
JONES COUNTY
None
KEOKUK COUNTY
(Hw) - See Benton County
KOSSUTH COUNTY
None
LEE COUNTY
None
LINN COUNTY
Decision #IA75-4040 (B,H,Hw)
40 FR 4839 - 1/31/75
Mod. #1 - 40 FR 6902 - 2/14/75
Mod. #2 - 40 FR 14202 - 3/28/75
Mod. #3 - 40 FR 18276 - 4/25/75

IOWA (Cont'd.)

LOUISA COUNTY
None
LUCAS COUNTY
None
LYON COUNTY
None
MADISON COUNTY
None
MAHASKA COUNTY
(Hw) - See Benton County
MARION COUNTY
None
MARSHALL COUNTY
None
MILLS COUNTY
(Channel Stab.) - See Freemont Co.
MITCHELL COUNTY
None
MONONA COUNTY
(H,Hw) - See Carroll County
(Channel Stab.) - See Freemont Co.
MONROE COUNTY
None
MONTGOMERY COUNTY
None
MUSCATINE COUNTY
O'BRIEN COUNTY
(H,hw) - See Carroll County
OSCEOLA COUNTY
(H,Hw) - See Carroll County
PAGE COUNTY
None
PALO ALTO COUNTY
None
PLYMOUTH COUNTY
None
POCAHONTAS COUNTY
None
POLK COUNTY
Decision #IA75-4041 (B,H,Hw)
40 FR 4841 - 1/31/75
Mod. #1 - 40 FR 6903 - 2/14/75
Mod. #2 - 40 FR 14202 - 3/28/75
Mod. #3 - 40 FR 18276 - 4/25/75
Mod. #4 - 40 FR 22733 - 5/23/75
Mod. #5 - 40 FR 25323 - 6/13/75
POTTAWATTAMIE COUNTY (City of Council Bluffs and the area within 3 miles from the City Limits)
Decision #IA75-4042 (B,H,Hw)
40 FR 4843 - 1/31/75
Mod. #1 - 40 FR 6903 - 2/14/75
Mod. #2 - 40 FR 12955 - 3/21/75
Mod. #3 - 40 FR 14202 - 3/28/75
Mod. #4 - 40 FR 15271 - 4/4/75
Mod. #5 - 40 FR 18277 - 4/25/75
Mod. #6 - 40 FR 22733 - 5/23/75
(Chann. Stab.) - See Freemont County

IOWA (Cont'd)

POWESHIEK COUNTY
(Hw) - See Benton County
RINGGOLD COUNTY
(H,Hw) - See Carroll County
SAC COUNTY
None
SCOTT COUNTY
Decision #IA75-4043 (B,H,Hw)
40 FR 4845 - 1/31/75
Mod. #1 - 40 FR 6903 - 2/14/75
Mod. #2 - 40 FR 14203 - 3/28/75
Mod. #3 - 40 FR 18277 - 4/25/75
Mod. #4 - 40 FR 23629 - 5/30/75
SHELBY COUNTY
None
SIOUX COUNTY
None
STORY COUNTY (City of Ames and abutting municipalities)
Decision #IA75-4044 (B,H,Hw)
40 FR 4848 - 1/31/75
Mod. #1 - 40 FR 6904 - 2/14/75
Mod. #2 - 40 FR 14203 - 3/28/75
Mod. #3 - 40 FR 25323 - 6/13/75
TAMA COUNTY
(Hw) - See Benton County
TAYLOR COUNTY
(H,Hw) - See Carroll County
UNION COUNTY
None
VAN BUREN COUNTY
(Hw) - See Appanoose County
WAPELLO COUNTY
(Hw) - See Appanoose County
WARREN COUNTY
None
WASHINGTON COUNTY
(Hw) - See Benton County
WAYNE COUNTY
None
WEBSTER COUNTY (City of Fort Dodge)
Decision #IA75-4074 (B,H,Hw)
40 FR 15295 - 4/4/75
Mod. #1 - 40 FR 23630 - 5/30/75
Mod. #2 - 40 FR 25324 - 6/13/75
WINNEBAGO COUNTY
None
WINNESHIEK COUNTY
None

IOWA (Cont'd.)

WOODBURY COUNTY (City of Sioux City and abutting municipalities)
Decision #IA75-4046 (B)
40 FR 4852 - 1/31/75
Mod. #1 - 40 FR 6905 - 2/14/75
Mod. #2 - 40 FR 14203 - 3/28/75
Mod. #3 - 40 FR 23629 - 5/30/75
Mod. #4 - 40 FR 25324 - 6/13/75
(Chann. Stab.) - See Freemont Co.
WORTH COUNTY
None
WRIGHT COUNTY
None

KANSAS

ALLEN COUNTY
Decision #KS75-4051 (Hw,W&S)
40 FR 6056 - 2/7/75
Mod. #1 - 40 FR 7775 - 2/21/75
ANDERSON COUNTY
(Hw, W&S) - See Allen County
ATCHISON COUNTY
Decision #MO75-4070 (D)
40 FR 14225 - 3/28/75
(Hw, W&S) - See Allen County
BARBER COUNTY
Decision #KS75-4053 (Hw, W&S)
40 FR 6058 - 2/7/75
Mod. #1 - 40 FR 7775 - 2/21/75
BARTON COUNTY
(Hw, W&S) - See Barber County
BOURBON COUNTY
(Hw, W&S) - see Allen County
BROWN COUNTY
(Hw, W&S) - See Allen County
BUTLER COUNTY
(Hw, W&S) - See Allen County
CHASE COUNTY
(Hw, W&S) - See Allen County
CHAUTAUQUA COUNTY
(Hw, W&S) - See Allen County
CHEROKEE COUNTY
(Hw, W&S) - See Allen County
CHEYENNE COUNTY
(Hw, W&S) - See Barber County
CLARK COUNTY
(Hw, W&S) - See Barber County

KANSAS (Cont'd.)

CLAY COUNTY
(Hw, W&S) - See Allen County
CLOUD COUNTY
(Hw, W&S) - See Allen County
COFFEY COUNTY
(Hw, W&S) - See Allen County
COMANCHE COUNTY
(Hw, W&S) - See Barber County
CONLEY COUNTY
(Hw, W&S) - See Allen County
CRAWFORD COUNTY
(Hw, W&S) - See Allen County
DECATUR COUNTY
(Hw, W&S) - See Barber County
DICKINSON COUNTY
(Hw, W&S) - See Allen County
DONIPHAN COUNTY
(D) - See Atchison County
(Hw, W&S) - See Allen County
DOUGLAS COUNTY
Decision #KS75-4063 (Hw)
40 FR 12041 - 3/14/75
Mod. #1 - 40 FR 19326 - 5/2/75
EDWARDS COUNTY
(Hw, W&S) - See Barber County
ELK COUNTY
(Hw, W&S) - See Allen County
ELLIS COUNTY
(Hw, W&S) - See Barber County
ELLSWORTH COUNTY
(Hw, W&S) - See Barber County
FINNEY COUNTY
(Hw, W&S) - See Barber County
FORD COUNTY
(Hw, W&S) - See Barber County
FRANKLIN COUNTY
(Hw, W&S) - See Allen County
GEARY COUNTY
Decision #AQ-88 (R)
38 FR 11791 - 3/29/74
(Hw, W&S) - See Allen County
GOVE COUNTY
(Hw, W&S) - See Barber County
GRAHAM COUNTY
(Hw, W&S) - See Barber County
GRANT COUNTY
(Hw, W&S) - See Barber County
GRAY COUNTY
(Hw, W&S) - See Barber County
GREELEY COUNTY
(Hw, W&S) - See Barber County
GREENWOOD COUNTY
(Hw, W&S) - See Allen County

KANSAS (Cont'd.)

HAMILTON COUNTY
(Hw, W&S) - See Barber County
HARPER COUNTY
(Hw, W&S) - See Allen County
HARVEY COUNTY
(Hw, W&S) - See Allen County
HASKELL COUNTY
(Hw, W&S) - See Barber County
HODGEMAN COUNTY
(Hw, W&S) - See Barber County
JACKSON COUNTY
(Hw, W&S) - See Allen County
JEFFERSON COUNTY
(Hw) - See Douglas County
JEWELL COUNTY
(Hw, W&S) - See Barber County
JOHNSON COUNTY
Decision #M075-4059 (B,H,Hw)
40 FR 8740 - 2/28/75
Mod. #1 - 40 FR 15273 - 4/4/75
Mod. #2 - 40 FR 17457 - 4/18/75
Decision #M075-4071 (R)
40 FR 14226 - 3/28/75
Mod. #1 - 40 FR 17459 - 4/18/75
KEARNY COUNTY
(Hw, W&S) - See Barber County
KINGMAN COUNTY
(Hw, W&S) - See Allen County
KIOWA COUNTY
(Hw, W&S) - See Barber County
LABETTE COUNTY
(Hw, W&S) - See Allen County
LANE COUNTY
(Hw, W&S) - See Barber County
LEAVENWORTH COUNTY
Decision #KS75-4061 (B)
40 FR 12034 - 3/14/75
Mod. #1 - 40 FR 15271 - 4/4/75
(Hw) - See Douglas County
(D) - See Atchison County
LINCOLN COUNTY
(Hw, W&S) - See Barber County
LINN COUNTY
(Hw, W&S) - See Allen County
LOGAN COUNTY
(Hw, W&S) - See Barber County

KANSAS (Cont'd.)

LYON COUNTY
(Hw, W&S) - See Allen County
McPHERSON COUNTY
(Hw, W&S) - See Allen County
MARION COUNTY
(Hw, W&S) - See Allen County
MARSHALL COUNTY
(Hw, W&S) - See Allen County
MEADE COUNTY
(Hw, W&S) - See Barber County
MIAMI COUNTY
(Hw) - See Douglas County
MITCHELL COUNTY
(Hw, W&S) - See Barber County
MONTGOMERY COUNTY
(Hw, W&S) - See Allen County
MORRIS COUNTY
(Hw, W&S) - See Allen County
MORTON COUNTY
(Hw, W&S) - See Barber County
NEMAHA COUNTY
(Hw, W&S) - See Allen County
NEOSHO COUNTY
(Hw, W&S) - See Allen County
NESS COUNTY
(Hw, W&S) - See Barber County
NORTON COUNTY
(Hw, W&S) - See Barber County
OSAGE COUNTY
(Hw, W&S) - See Allen County
OSBORNE COUNTY
(Hw, W&S) - See Barber County
OTTAWA COUNTY
(Hw, W&S) - See Allen County
PAWNEE COUNTY
(Hw, W&S) - See Barber County
PHILLIPS COUNTY
(Hw, W&S) - See Barber County
POTTAWATOMIE COUNTY
(Hw, W&S) - See Allen County
PRATT COUNTY
(Hw, W&S) - See Barber County
RAWLINS COUNTY
(Hw, W&S) - See Barber County

KANSAS (Cont'd.)

RENO COUNTY
(Hw, W&S) - See Allen County
REPUBLIC COUNTY
(Hw, W&S) - See Allen County
RICE COUNTY
(Hw, W&S) - See Barber County
RILEY COUNTY
(Hw, W&S) - See Allen County
(R) - See Geary County
ROOKS COUNTY
(Hw, W&S) - See Barber County
RUSH COUNTY
(Hw, W&S) - See Barber County
RUSSELL COUNTY
(Hw, W&S) - See Barber County
SALINE COUNTY
(Hw, W&S) - See Allen County
SCOTT COUNTY
(Hw, W&S) - See Barber County
SEDGWICK COUNTY
Decision #AP-533 (R)
38 FR 16573 - 6/22/73
Decision #KS75-4065 (B)
40 FR 12048 - 3/14/75
Mod. #1 - 40 FR 15272 - 4/4/75
Decision #KS75-4052 (Hw, W&S)
40 FR 6057 - 2/7/75
Mod. #1 - 40 FR 7775 - 2/21/75
SEWARD COUNTY
(Hw, W&S) - See Barber County
SHAWNEE COUNTY
Decision #KS75-4062 (B)
40 FR 12038 - 3/14/75
Mod. #1 - 40 FR 15271 - 4/4/75
Decision #KS75-4064 (R)
40 FR 12045 - 3/14/75
Mod. #1 - 40 FR 15272 - 4/4/75
(Hw) - See Douglas County

KANSAS (Cont'd.)

SHERIDAN COUNTY
(Hw, W&S) - See Barber County
SHERMAN COUNTY
(Hw, W&S) - See Barber County
SMITH COUNTY
(Hw, W&S) - See Barber County
STAFFORD COUNTY
(Hw, W&S) - See Barber County
STANTON COUNTY
(Hw, W&S) - See Barber County
STEVENS COUNTY
(Hw, W&S) - See Barber County
SUMNER COUNTY
(Hw, W&S) - See Allen County
THOMAS COUNTY
(Hw, W&S) - See Barber County
TREGO COUNTY
(Hw, W&S) - See Barber County
WABAUNSEE COUNTY
(Hw, W&S) - See Allen County
WALLACE COUNTY
(Hw, W&S) - See Barber County
WASHINGTON COUNTY
(Hw, W&S) - See Allen County
WICHITA COUNTY
(Hw, W&S) - See Barber County
WILSON COUNTY
(Hw, W&S) - See Allen County
WOODSON COUNTY
(Hw, W&S) - See Allen County
WYANDOTTE COUNTY
(B,H,Hw,R) - See Johnson County
(D) - See Atchison County

KENTUCKY

ADAIR COUNTY
Decision #AR-4054 (H,Hw)
39 FR 39697 - 11/8/74
Mod. #1 - 39 FR 44907 - 12/27/74
Mod. #2 - 40 FR 3085 - 1/17/75
Mod. #3 - 40 FR 22734 - 5/23/75
ALLEN COUNTY
Decision #AR-4053 (H,Hw)
39 FR 39694 - 11/8/74
Mod. #1 - 40 FR 3085 - 1/17/75
Mod. #2 - 40 FR 22733 - 5/23/75
ANDERSON COUNTY
Decision #AR-4055 (H,Hw)
39 FR 39700 - 11/8/74
Mod. #1 - 40 FR 3086 - 1/17/75
Mod. #2 - 40 FR 22734 - 5/23/75
BALLARD COUNTY
Decision #AR-4013 (D)
39 FR 27397 - 7/26/74
(H,Hw) - See Allen County
BARREN COUNTY
(H,Hw) - See Adair County
BATH COUNTY
(H,Hw) - See Anderson County
Decision #AQ-4066 (R)
39 FR 4305 - 2/1/74
BELL COUNTY
(H,Hw) - See Adair County
Decision #AQ-4126 (B)
39 FR 22359 - 6/21/74
BOONE COUNTY
Decision #AR-4056 (H,Hw)
39 FR 39703 - 11/8/74
Mod. #1 - 40 FR 3082 - 1/17/75
Mod. #2 - 40 FR 4786 - 1/31/75
Decision #AR-4034 (B)
39 FR 33158 - 9/13/74
Mod. #1 - 40 FR 10877 - 3/7/75
Mod. #2 - 40 FR 25325 - 6/13/75
Decision #IL75-2036 (D)
40 FR 6923 - 2/7/75
BOURBON COUNTY
(H,Hw) - See Anderson County
(R) - See Bath County
BOYD COUNTY
Decision #AR-4047 (B)
39 FR 38824 - 11/1/74
Mod. #1 - 40 FR 10878 - 3/7/75
Mod. #2 - 40 FR 19327 - 5/2/75
(H,Hw) - See Anderson County
(D) - See Boone County
BOYLE COUNTY
(H,Hw) - See Anderson County
BRACKEN COUNTY
(H,Hw) - See Anderson County
(D) - See Boone County
BREATHITT COUNTY
(H,Hw) - See Adair County

KENTUCKY (Cont'd.)

BRECKINRIDGE COUNTY
Decision #AP-183 (R)
38 FR 11278 - 5/4/73
(H,Hw) - See Anderson County
(D) - See Boone County
BULLITT COUNTY
(D) - See Boone County
(H,Hw) - See Anderson County
(R) - See Breckinridge County
BUTLER COUNTY
(H,Hw) - See Allen County
CALDWELL COUNTY
(H,Hw) - See Allen County
CALLOWAY COUNTY
(H,Hw) - See Allen County
CAMPBELL COUNTY
(B,H,D,Hw) - See Boone County
CARLISLE COUNTY
(D) - See Ballard County
(H,Hw) - See Allen County
CARROLL COUNTY
(H,Hw) - See Anderson County
(D) - See Boone County
CARTER COUNTY
(H,Hw) - See Anderson County
CASEY COUNTY
(H,Hw) - See Adair County
CHRISTIAN COUNTY
(H,Hw) - See Allen County
CLARK COUNTY
(H,Hw) - See Anderson County
(R) - See Bath County
CLAY COUNTY
(H,Hw) - See Adair County
CLINTON COUNTY
(H,Hw) - See Adair County
CRITTENDEN COUNTY
(H,Hw) - See Allen County
(D) - See Boone County
CUMBERLAND COUNTY
(H,Hw) - See Adair County
DAVIESS COUNTY
Decision #AQ-4122 (B)
39 FR 20281 - 6/7/74
(H,Hw) - See Allen County
(D) - See Boone County
EDMONSON COUNTY
(H,Hw) - See Allen County
ELLIOTT COUNTY
(H,Hw) - See Anderson County
ESTILL COUNTY
(H,Hw) - See Adair County

KENTUCKY (Cont'd)

FAYETTE COUNTY
Decision #AR-4018 (B)
39 FR 28836 - 8/9/74
Mod. #1 - 39 FR 32442 - 9/6/74
Mod. #2 - 39 FR 40406 - 11/15/74
Mod. #3 - 40 FR 10875 - 3/7/75
(H,Hw) - See Anderson County
(R) - See Bath County
FLEMING COUNTY
(H,Hw) - See Anderson County
FLOYD COUNTY
Decision #AR-4002 (B)
39 FR 24777 - 7/5/74
(H,Hw) - See Adair County
FRANKLIN COUNTY
Decision #AQ-4101 (B)
39 FR 14113 - 4/19/74
Mod. #1 - 39 FR 30665 - 8/23/74
Mod. #2 - 39 FR 38803 - 11/1/74
Mod. #3 - 40 FR 10879 - 3/7/75
(H,Hw) - See Anderson County
FULTON COUNTY
(D) - See Ballard County
(H,Hw) - See Allen County
GALLATIN COUNTY
(H,Hw) - See Anderson County
(D) - See Boone County
GARRARD COUNTY
(H,Hw) - See Adair County
GRANT COUNTY
(H,Hw) - See Anderson County
GRAVES COUNTY
(H,Hw) - See Allen County
GRAYSON COUNTY
(H,Hw) - See Anderson County
GREENE COUNTY
(H,Hw) - See Adair County
GREENUP COUNTY
(H,Hw) - See Anderson County
(D) - See Boone County
HANCOCK COUNTY
(H,Hw) - See Allen County
(D) - See Boone County

KENTUCKY (Cont'd)

HARDIN COUNTY
(B) - See Jefferson County
(H,Hw) - See Anderson County
(R) - See Breckinridge County
(D) - See Boone County
HARLAN COUNTY
(H,Hw) - See Adair County
HARRISON COUNTY
(H,Hw) - See Anderson County
(R) - See Bath County
HART COUNTY
(H,Hw) - See Adair County
HENDERSON COUNTY
Decision #AR-4025 (B)
39 FR 31796 - 8/30/74
Mod. #1 - 40 FR 10877 - 3/7/75
(H,Hw) - See Allen County
(D) - See Boone County
HENRY COUNTY
(H,Hw) - See Anderson County
HICKMAN COUNTY
(D) - See Ballard County
(H,Hw) - See Allen County
HOPKINS COUNTY
(H,Hw) - See Allen County
JACKSON COUNTY
(H,Hw) - See Adair County
JEFFERSON COUNTY
Decision #KY75-1064 (B)
40 FR 26198 - 6/20/75
(D) - See Boone County
(R) - See Breckinridge County
(H,Hw) - See Anderson County
JESSAMINE COUNTY
(H,Hw) - See Anderson County
(R) - See Bath County

KENTUCKY (Cont'd)

JOHNSON COUNTY
(H,Hw) - See Anderson County
KENTON COUNTY
(B,H,Hw,D) - See Boone County
KNOTT COUNTY
(H,Hw) - See Adair County
KNOX COUNTY
(H,Hw) - See Adair County
LARUE COUNTY
(H,Hw) - See Anderson County
LAUREL COUNTY
(H,Hw) - See Adair County
LAWRENCE COUNTY
(H,Hw) - See Anderson County
LEE COUNTY
(H,Hw) - See Adair cOunty
LESLIE COUNTY
(H,Hw) - See Adair County
LETCHER COUNTY
(H,Hw) - See Adair County
LEWIS COUNTY
(H,Hw) - See Anderson County
(D) - See Boone County
LINCOLN COUNTY
(H,Hw) - See Adair county
LIVINGSTON COUNTY
(H,Hw) - See Allen County
(D) - See Boone County
LOGAN COUNTY
(H,Hw) - See Allen County
LYON COUNTY
(H,Hw) - See Allen County
McCRACKEN COUNTY
Decision #KY75-1065 (B)
40 FR 26201 - 6/20/75
(D) - See Boone County
(H,Hw) - See Allen County

KENTUCKY (Cont'd)

McCREARY COUNTY
(H,Hw) - See Adair County
McLEAN COUNTY
(H,Hw) - See Allen County
MADISON COUNTY
(H,Hw) - See Anderson County
(R) - See Bath County
MAGOFFIN COUNTY
(H,Hw) - See Adair County
MARION COUNTY
(H,Hw) - See Anderson County
(R) - See Breckinridge County
MARSHALL COUNTY
(H,Hw) - See Allen County
MARTIN COUNTY
(H,Hw) - See Adair County
MASON COUNTY
(H,Hw) - See Anderson County
(D) - See Boone County
MEADE COUNTY
(H,Hw) - See Anderson County
(B) - See Jefferson County
(R) - See Breckinridge County
(D) - See Boone County
MENIFEE COUNTY
(H,Hw) - See Adair County
MERCER COUNTY
(H,Hw) - See Anderson County
METCALFE COUNTY
(H,Hw) - See Adair County
MONROE COUNTY
(H,Hw) - See Adair County
MONTGOMERY COUNTY
(H,Hw) - See Anderson County
(R) - See Bath County
MORGAN COUNTY
(H,Hw) - See Anderson County
MUHLENBERG COUNTY
(H,Hw) - See Allen County

KENTUCKY (Cont'd)

NELSON COUNTY
(H,Hw) - See Anderson County
(R) - See Breckinridge County
NICHOLAS COUNTY
(H,Hw) - See Anderson County
OHIO COUNTY
(H,Hw) - See Allen County
OLDHAM COUNTY
(H,Hw) - See Anderson County
(R) - See Breckinridge County
(D) - See Boone County
OWEN COUNTY
(H,Hw) - See Anderson County
OWSLEY COUNTY
(H,Hw) - See Adair County
PENDLETON COUNTY
(B)(D) - See Boone County

PERRY COUNTY
(H,Hw) - See Adair County
PIKE COUNTY
(B) - See Floyd County
(H,Hw) - See Adair County
POWELL COUNTY
(H,Hw) - See Adair County
PULASKI COUNTY
(H,Hw) - See Adair County
ROBERTSON COUNTY
(H,Hw) - See Anderson County
ROCKCASTLE COUNTY
(H,Hw) - See Adair County
ROWAN COUNTY
(H,Hw) - See Anderson County
RUSSELL COUNTY
(H,Hw) - See Adair County
SCOTT COUNTY
(H,Hw) - See Anderson County
(R) - See Bath County
SHELBY COUNTY
(H,Hw) - See Anderson County
(R) - See Breckinridge County

KENTUCKY (Cont'd.)

SIMPSON COUNTY
(H,Hw) - See Allen County
SPENCER COUNTY
(H,Hw) - See Anderson County
(R) - See Breckinridge County
TAYLOR COUNTY
(H,Hw) - See Allen County
TODD COUNTY
(H,Hw) - See Allen County
TRIGG COUNTY
(H,Hw) - See Allen County
TRIMBLE COUNTY
(H,Hw) - See Anderson County
(D) - See Boone County
UNION COUNTY
(H,Hw) - See Allen County
(D) - See Boone County
WARREN COUNTY
Decision #AR-4023 (B)
39 FR 32449 - 9/6/74
Mod. #1 - 40 FR 10876 - 3/7/75
(H,Hw) - See Allen County
WASHINGTON COUNTY
(H,Hw) - See Anderson County
(R) - See Breckinridge County
WAYNE COUNTY
(H,Hw) - See Adair County
WEBSTER COUNTY
(H,Hw) - See Allen County
WHITLEY COUNTY
(H,Hw) - See Adair County
WOLFE COUNTY
(H,Hw) - See Adair County
WOODFORD COUNTY
(H,Hw) - See Anderson County
(R) - See Bath County

LOUISIANA

STATEWIDE
Decision #NR-4013 (D)
39 FR 27397 - 7/26/74
Decision #LA75-4100 (B,Hw,R)
40 FR 22745 - 5/23/75
Mod. #1 - 40 FR 25326 - 6/13/75
Mod. #2 - 40 FR 26183 - 6/20/75
Mod. #3 - 40 FR 27604 - 6/27/75
ACADIA PARISH
Decision #AQ75-5074 (F)
40 FR 26189 - 6/20/75
(B,D,Hw) - See Statewide
ALLEN PARISH
(F) - See Acadia Parish
(D,D,Hw) - See Statewide
ASCENSION PARISH
(F) - See Acadia Parish
(B,D,Hw) - See Statewide
ASSUMPTION PARISH
(F) - See Acadia Parish
(B,D,Hw) - See Statewide
AVOYELLES PARISH
(F) - See Acadia Parish
(B,D,Hw) - See Statewide
BEAUREGARD PARISH
(F) - See Acadia Parish
(B,D,Hw) - See Statewide
BIENVILLE PARISH
(F) - See Acadia Parish
(B,D,Hw) - See Statewide
BOSSIER PARISH
(F) - See Acadia Parish
(B,D,Hw,R) - See Statewide

CADDO PARISH
(B,D,Hw,R) - See Statewide
CALCASIEU PARISH
(F) - See Acadia Parish
(B,D,Hw,R) - See Statewide

LOUISIANA (Cont'd)

CALDWELL PARISH
(F) - See Acadia Parish
(B,D,Hw)- See Statewide
CAMERON PARISH
(F) - See Acadia Parish
(B,D,Hw) - See Statewide
CATAHOULA PARISH
(F) - See Acadia Parish
(D,B,Hw) - See Statewide
CLAIBORNE PARISH
(F) - See Acadia Parish
(B,D,Hw) - See Statewide
CONCORDIA PARISH
(F) - See Acadia Parish
(B,D,Hw) - See Statewide
DE SOTO PARISH
(F) - See Acadia Parish
(B,D,Hw)-See Statewide
EAST BATON ROUGE PARISH
(B,D,Hw) - See Statewide
EAST CARROLL PARISH
(F) - See Acadia Parish
(B,D,Hw) - See Statewide
EAST FELICIANA PARISH
(F) - See Acadia Parish
(B,D,Hw) - See Statewide
EVANGELINE PARISH
(F) - See Acadia Parish
(B,D,Hw) - See Statewide
FRANKLIN PARISH
(F) - See Acadia Parish
(B,D,Hw) - See Statewide
GRANT PARISH
(F) - See Acadia Parish
(B,D,Hw) - See Statewide
IBERIA PARISH
(F) - See Acadia Parish
(B,D,Hw) - See Statewide

LOUISIANA (Cont'd)

IBERVILLE PARISH
(F) - See Acadia Parish
(B,D,Hw) - See Statewide
JACKSON PARISH
(F) - See Acadia Parish
(B,D,Hw) - See Statewide
JEFFERSON PARISH
Decision #AR-3 (R)
39 FR 25777 - 7/12/74
(F) - See Acadia Parish
(B,D,Hw) - See Statewide
JEFFERSON DAVIS PARISH
(F) - See Acadia Parish
(B,D,Hw) - See Statewide
LAFAYETTE PARISH
(F) - See Acadia Parish
(B,D,Hw) - See Statewide
LAFOURCHE PARISH
(F) - See Acadia Parish
(B,D,Hw) - See Statewide
LA SALLE PARISH
(F) - See Acadia Parish
(B,D,Hw) - See Statewide
LINCOLN PARISH
(F) - See Acadia Parish
(B,D,Hw) - See Statewide
LIVINGSTON PARISH
(F) - See Acadia Parish
(B,D,Hw) - See Statewide
MADISON PARISH
(F) - See Acadia Parish
(B,D,Hw) - See Statewide
MOREHOUSE PARISH
(F) - See Acadia Parish
(B,D,Hw) - See Statewide
NATCHITOCHES PARISH
(F) - See Acadia Parish
(B,D,Hw) - See Statewide
ORLEANS PARISH
(B,D,Hw) - See Statewide
(R) - See Jefferson Parish
OUACHITA PARISH
Decision #AQ-116 (R)
39 FR 22397 - 6/21/74
(B,D,Hw) - See Statewide

LOUISIANA (Cont'd)

PLAQUEMINES PARISH
(F) - See Acadia Parish
(B,D,Hw) - See Statewide
(R) - See Jefferson Parish
POINTE COUPEE PARISH
(F) - See Acadia Parish
(B,D,Hw) - See Statewide
RAPIDES PARISH
(B,D,Hw) - See Statewide
RED RIVER PARISH
(B,D,Hw) - See Statewide
(F) - See Acadia Parish
RICHLAND PARISH
(F) - See Acadia Parish
(B,D,Hw) - See Statewide
SABINE PARISH
(F) - See Acadia Parish
(B,D,Hw) - See Statewide
ST. BERNARD PARISH
(F) - See Acadia Parish
(B,D,Hw) - See Statewide
(R) - See Jefferson Parish
ST. CHARLES PARISH
(F) - See Acadia Parish
(B,Hw,D)- See Statewide
ST. HELENA PARISH
(F) - See Acadia Parish
(B,D,Hw) - See Statewide
ST. JAMES PARISH
(F) - See Acadia Parish
(B,D,Hw) - See Statewide
ST. JOHN THE BAPTIST PARISH
(F) - See Acadia Parish
(B,D,Hw) - See Statewide
ST. LANDRY PARISH
(F) - See Acadia Parish
(B,D,Hw) - See Statewide
ST. MARTIN PARISH
(F) - See Acadia Parish
(B,D,Hw) - See Statewide
ST. MARY PARISH
(F) - See Acadia Parish
(B,D) - See Statewide

LOUISIANA (Cont'd)

ST. TAMMANY PARISH
(F) - See Acadia Parish
(B,D,Hw) - See Statewide
TANGIPAHOA PARISH
(F) - See Acadia Parish
(B,D,Hw) - See Statewide
TENSAS PARISH
(F) - See Acadia Parish
(B,Hw,D) - See Statewide
TERREBONNE PARISH
(F) - See Acadia Parish
(B,D,Hw) - See Statewide
UNION PARISH
(F) - See Acadia Parish
(B,D,Hw) - See Statewide
VERMILION PARISH
(F) - See Acadia Parish
(D,B,Hw) - See Statewide
VERNON PARISH
(F) - See Acadia Parish
(B,D,Hw) - See Statewide
WASHINGTON PARISH
(F) - See Acadia Parish
(B,D,Hw) - See Statewide
WEBSTER PARISH
(F) - See Acadia Parish
(B,D,Hw) - See Statewide
WEST BATON ROUGE PARISH
(F) - See Acadia Parish
(B,D,Hw) - See Statewide
WEST CARROLL PARISH
(F) - See Acadia Parish
(B,D,Hw) - See Statewide
WEST FELICIANA PARISH
(F) - See Acadia Parish
(B,D,Hw) - See Statewide
WINN PARISH
(F) - See Acadia Parish
(B,D,Hw) - See Statewide

MAINE

ANDROSCOGGIN COUNTY
None
AROOSTOOK COUNTY
None
CUMBERLAND COUNTY
Decision #CT75-5045 (D)
40 FR 15294 - 4/4/75
FRANKLIN COUNTY
None
HANCOCK COUNTY
(D) - See Cumberland County
KENNEBEC COUNTY
None
KNOX COUNTY
(D) - See Cumberland County
LINCOLN COUNTY
(D) - See Cumberland County
OXFORD COUNTY
None
PENOBSCOT COUNTY
None
PISCATAQUIS COUNTY
None
SAGADAHOC COUNTY
(D) - See Cumberland County
SOMERSET COUNTY
None
WALDO COUNTY
(D) - See Cumberland County
WASHINGTON COUNTY
(D) - See Cumberland County
YORK COUNTY
(D) - See Cumberland County

MARYLAND

ALLEGANY COUNTY
Decision #AR-2091 (B)
39 FR 41651 - 11/29/74
Mod. #1 - 40 FR 928 - 1/3/75
Decision #AR-2084 (H,Hw)
39 FR 41125 - 11/22/74
ANNE ARUNDEL COUNTY
Decision #MD75-3008 (D)
40 FR 3094 - 1/17/75
Mod. #1 - 40 FR 14204 - 3/28/75
Decision #AR-2086 (B,H)
39 FR 41127 - 11/22/74
Mod. #1 - 40 FR 928 - 1/3/75
Mod. #2 - 40 FR 14204 - 3/28/75
Mod. #3 - 40 FR 17460 - 4/18/75
Decision #AR-2085 (Hw)
39 FR 41100 - 11/22/74
BALTIMORE CITY
Decision #AR-2053 (Hw)
39 FR 34905 - 9/27/74
Mod. #1 - 40 FR 928 - 1/3/75
Mod. #2 - 40 FR 16479 - 4/11/75
Mod. #3 - 40 FR 24455 - 6/6/75
Mod. #4 - 40 FR 27405 - 6/27/75
Decision #MD75-3064 (B,H)
40 FR 27431 - 6/27/75
Decision #AQ-2072 (R)
39 FR 8122 - 3/1/74
Decision #CT75-5045 (D)
40 FR 15294 - 4/4/75
BALTIMORE COUNTY
Decision #AR-2052 (Hw)
39 FR 34904 - 9/27/74
Mod. #1 - 40 FR 27405 - 6/27/75
(B,H,R) - See Baltimore City
CALVERT COUNTY
(D,Hw) - See Anne Arundel County
CAROLINE COUNTY
Decision #MD75-3052 (Hw)
40 FR 20555 - 5/9/75
(Hw) - See Anne Arundel County
CARROLL COUNTY
(Hw) - See Anne Arundel County
CECIL COUNTY
(Hw) - See Caroline County
(R) - See Baltimore County
CHARLES COUNTY
(D,Hw) - See Anne Arundel County
DORCHESTER COUNTY
(Hw) - See Caroline County
(D) - See Anne Arundel County
FREDERICK COUNTY
Decision #AQ-2076 (R)
39 FR 10069 - 3/15/74
Mod. #1 - 40 FR 15272 - 4/4/75
(Hw) - See Anne Arundel County
GARRETT COUNTY
(B,H,Hw) - See Allegany County

MARYLAND (Cont'd.)

HARFORD COUNTY
(B,H,R) - See Baltimore City
(Hw) - See Anne Arundel County
HOWARD COUNTY
(B,H) - See Baltimore City
(R) - See Baltimore County
(Hw) - See Anne Arundel City
KENT COUNTY
(Hw) - See Caroline County
(D) - See Arundel County
MONTGOMERY COUNTY
Decision #MD75-3062 (B)
40 FR 25203 - 6/20/75
(Hw) - See Anne Arundel County
PRINCE GEORGES COUNTY
(B) - See Montgomery County
(D,Hw) - See Anne Arundel County
QUEEN ANNES COUNTY
(Hw) - See Caroline County
(D) - See Anne Arundel County
ST. MARYS COUNTY
(D,Hw) - See Anne Arundel County
SOMERSET COUNTY
(Hw) - See Caroline County
(D) - See Anne Arundel County
TALBOT COUNTY
(Hw) - See Caroline County
(D) - See Anne Arundel County
WASHINGTON COUNTY
(Hw) - See Anne Arundel County
WICOMICO COUNTY
Decision #AQ-2075 (R)
39 FR 10068 - 3/15/74
Mod. #1 - 39 FR 14849 - 4/26/74
(D) - See Anne Arundel County
(Hw) - See Caroline County
WORCESTER COUNTY
(D) - See Baltimore County
(Hw) - See Caroline County
Decision #AR-2012 (B)
39 FR 27991 - 8/2/74

MASSACHUSETTS

BARNSTABLE COUNTY
Decision #MA75-2069 (B,H,Hw, & Marine)
40 FR 20557 - 5/9/75
Mod. #1 - 40 FR 27407 - 6/27/75
Decision #CT75-5045 (D)
40 FR 15294 - 4/4/75
BERKSHIRE COUNTY
Decision #MA75-2070 (B,H,Hw)
40 FR 20581 - 5/9/75
Mod. #1 - 40 FR 27408 - 6/27/75
BRISTOL COUNTY
Decision #MA75-2071 (B,H,Hw,R, & Marine)
40 FR 19335 - 5/2/75
Mod. #1 - 40 FR 27409 - 6/27/75
(D) - See Barnstable County
DUKES COUNTY
(D) - See Barnstable County
ESSEX COUNTY
Decision #MA75-2072 (B,H,Hw, & Marine)
40 FR 18305 - 4/25/75
Mod.#1-440FFR227410 - 6/27/75
(D) - See Barnstable County
FRANKLIN COUNTY
Decision #MA75-2006 (B,H,Hw)
40 FR 3112 - 1/17/75
Mod. #1 - 40 FR 7777 - 2/21/75
Mod. #2 - 40 FR 18277 - 4/25/75
Mod. #3 - 40 FR 27405 - 6/27/75
HAMPDEN COUNTY
Decision #MA75-2053 (B,H,Hw)
40 FR 12051 - 3/14/75
Mod. #1 - 40 FR 19327 - 5/2/75
Mod. #2 - 40 FR 28307 - 7/3/75
Decision #MA75-2054 (R)
40 FR 15297 - 4/4/75
HAMPSHIRE COUNTY
Decision #MA75-2008 (B,H,Hw)
40 FR 3121 - 1/17/75
Mod. #1 - 40 FR 7778 - 2/21/75
Mod. #2 - 40 FR 19327 - 5/2/75
Mod. #3 - 40 FR 28305 - 7/3/75
MIDDLESEX COUNTY
Decision #MA75-2073 (B,H,Hw,R, & Marine)
40 FR 19340 - 5/2/75
Mod. #1 - 40 FR 27412 - 6/27/75
(D) - See Barnstable County
NANTUCKET COUNTY
(D) - See Barnstable County
NORFOLK COUNTY
Decision #MA75-2074 (B,H,Hw,R)
40 FR 20586 - 5/9/75
Mod. #1 - 40 FR 27413 - 6/27/75
(D) - See Barnstable County

MASSACHUSETTS

PLYMOUTH COUNTY
Decision #MA75-2075 (B,H,Hw,R)
40 FR 20590 - 5/9/75
Mod. #1 - 40 FR 27413 - 6/27/75
SUFFOLK COUNTY
Decision #MA75-2076 (B,H,Hw,D,R)
& Marine)
40 FR 20595 - 5/9/75
Mod. #1 - 40 FR 23630 - 5/30/75
Mod. #2 - 40 FR 27414 - 6/27/75
WORCESTER COUNTY
Decision #MA75-2077 (B,H,Hw,R)
40 FR 21660 - 5/16/75
Mod. #1 - 40 FR 27415 - 6/27/75

MICHIGAN

STATEWIDE
Decision #AR-3141 (Hw, W&S)
39 FR 30765 - 8/23/74
Mod. #1 - 39 FR 41109 - 11/22/74
Mod. #2 - 39 FR 41658 - 11/29/74
Mod. #3 - 40 FR 10879 - 3/7/75
Mod. #4 - 40 FR 16479 - 4/11/75
ALCONA COUNTY
Decision #IL75-5075 (D)
40 FR 27418 - 6/27/75
(Hw, W&S) - See Statewide
(B,H) - See Alpena County
ALGER COUNTY
Decision #AR-3177 (B,H)
39 FR 44164 - 12/20/74
Mod. #1 - 40 FR 929 - 1/3/75
Mod. #2 - 40 FR 8695 - 2/28/75
Mod. #3 - 40 FR 22744 - 5/23/75
(D) - See Alcona County
(Hw, W&S) - See Statewide
ALLEGAN COUNTY
Decision #AR-3102 (B,H)
39 FR 29784 - 8/16/74
Mod. #1 - 39 FR 33152 - 9/13/74
Mod. #2 - 39 FR 33911 - 9/20/74
Mod. #3 - 39 FR 34920 - 9/27/74
Mod. #4 - 40 FR 7781 - 2/21/75
Decision #AM-398 (R)
36 FR 15891 - 8/18/71
(Hw, W&S) - See Statewide
(D) - See Alcona County
ALPENA COUNTY
Decision #AR-3150 (B,H)
39 FR 36759 - 10/11/74
Mod. #1 - 40 FR 7795 - 2/21/75
Mod. #2 - 40 FR 15272 - 4/4/75
(Hw, W&S) - See Statewide
ANTRIM COUNTY
(D) - See Alcona County
(Hw, W&S) - See Statewide
ARENAC COUNTY
(D) - See Alcona County
(Hw, W&S) - See Statewide
BARAGA COUNTY
(B,H) - See Alger County
(D) - See Alcona County
(Hw, W&S) - See Statewide
BARRY COUNTY
(Hw, W&S) - See Statewide
BAY COUNTY
Decision #MI75-2061 (B,H)
40 FR 17511 - 4/18/75
Mod. #1 - 40 FR 19328 - 5/2/75
(D) - See Alcona County
(Hw, W&S) - See Statewide
BENZIE COUNTY
(D) - See Alcona County
(Hw, W&S) - See Statewide

MICHIGAN (Cont'd.)

BERRIEN COUNTY
Decision #AR-3164 (B,H)
39 FR 37338 - 10/18/74
Mod. #1 - 40 FR 7796 - 2/21/75
Decision #AM-399 (R)
36 FR 15892 - 8/18/71
(D) - See Alcona County
(Hw, W&S) - See Statewide
BRANCH COUNTY
Decision #AM-401 (R)
36 FR 15894 - 8/18/71
(Hw, W&S) - See Statewide
CALHOUN COUNTY
Decision #AR-3106 (B,H)
39 FR 29797 - 8/16/74
Mod. #1 - 39 FR 33154 - 9/13/74
Mod. #2 - 39 FR 33912 - 9/20/74
Mod. #3 - 39 FR 34922 - 9/27/74
Decision #AM-400 (R)
36 FR 15892 - 8/18/71
(Hw, W&S) - See Statewide
CASS COUNTY
(Hw, W&S) - See Statewide
(R) - See Branch County
CHARLEVOIX COUNTY
Decision #MI75-2049 (B,H)
40 FR 17508 - 4/18/75
(D) - See Alcona County
(Hw, W&S) - See Statewide
CHEBOYGAN COUNTY
(D) - See Alcona County
(Hw, W&S) - See Statewide
CHIPPEWA COUNTY
(B,H) - See Alger County
(D) - See Alcona County
(Hw, W&S) - See Statewide
CLARE COUNTY
(Hw, W&S) - See Statewide
CLINTON COUNTY
(Hw, W&S) - See Statewide
CRAWFORD COUNTY
(Hw, W&S) - See Statewide

MICHIGAN (Cont'd.)

DELTA COUNTY
(D) - See Alcona County
(Hw, W&S) - See Statewide
DICKINSON COUNTY
(Hw, W&S) - See Statewide
EATON COUNTY
Decision #AM-8041 (R)
36 FR 24027 - 12/17/71
(Hw, W&S) - See Statewide
EMMET COUNTY
(B,H) - See Charlevoix County
(D) - See Alcona County
(Hw, W&S) - See Statewide
GENESEE COUNTY
(B,H) - See Bay County
Decision #MI75-2062 (R)
40 FR 17515 - 4/18/75
(Hw, W&S) - See Statewide
GLADWIN COUNTY
(Hw) - See Statewide
GOGEBIC COUNTY
(B,H) - See Alger County
(D) - See Alcona County
(Hw, W&S) - See Statewide
GRAND TRAVERSE COUNTY
(B,H) - See Charlevoix County
(D) - See Alcona County
(Hw, W&S) - See Statewide
GRATIOT COUNTY
(Hw, W&S) - See Statewide
HILLSDALE COUNTY
(Hw, W&S) - See Statewide
HOUGHTON COUNTY
(B,H) - See Alger County
(D) - See Alcona County
(Hw, W&S) - See Statewide
HURON COUNTY
(B,H) - See Bay County
(D) - See Alcona County
(Hw, W&S) - See Statewide
INGHAM COUNTY
Decision #AR-3113 (B,H)
39 FR 29820 - 8/16/74
Mod. #1 - 39 FR 33154 - 9/13/74
Mod. #2 - 39 FR 33914 - 9/20/74
Mod. #3 - 39 FR 35910 - 10/4/74
Mod. #4 - 40 FR 7787 - 2/21/75
(Hw, W&S) - See Statewide
(R) - See Eaton County

MICHIGAN (Cont'd.)

IONIA COUNTY
(Hw, W&S) - See Statewide
IOSCO COUNTY
(Hw, W&S) - See Statewide
(D) - See Alcona County
IRON COUNTY
(Hw, W&S) - See Statewide
ISABELLA COUNTY
(Hw, W&S) - See Statewide
JACKSON COUNTY
(Hw, W&S) - See Statewide
KALAMAZOO COUNTY
Decision #AR-3114 (B,H)
39 FR 29823 - 8/16/74
Mod. #1-39 FR 33914 - 9/20/74
Mod. #2-39 FR 36910 - 10/4/74
Mod. #3-40 FR 7788 - 2/21/75
(Hw, W&S) - See Statewide
(R) - See Branch County
KALKASKA COUNTY
(Hw, W&S) - See Statewide
KENT COUNTY
Decision #AR-3054 (B,H)
39 FR 25858 - 7/12/74
Mod. #1 - 39 FR 33155 - 9/13/74
Mod. #2 - 39 FR 34920 - 9/27/74
Mod. #3 - 40 FR 3862 - 1/24/75
Decision #AM-402 (R)
36 FR 15895 - 8/18/71
(Hw, W&S) - See Statewide
KEWEENAW COUNTY
(B,H) - See Alger County
(Hw, W&S) - See Statewide
LAKE COUNTY
(R) - See Genessee County
(Hw, W&S) - See Statewide
LAPEER COUNTY
(B,H) - See Bay County
(Hw, W&S) - See Statewide
LEELANAU COUNTY
(B,H) - See Grand Traverse County
(Hw, W&S) - See Statewide
LANAWEE COUNTY
(Hw, W&S) - See Statewide
LIVINGSTON COUNTY
(Hw, W&S) - See Statewide
LUCE COUNTY
(D) - See Alcona County
(Hw, W&S) - See Statewide
MACKINAC COUNTY
(B,H) - See Alger County
(Hw, W&S) - See Statewide
MACOMB COUNTY
Decision #MI75-2063 (B,H,R)
40 FR 19345 - 5/2/75
(D) - See Alcona County
(W&S, Hw) - See Statewide

MICHIGAN (Cont'd.)

MANISTEE COUNTY
(D) - See Alcona County
(Hw, W&S) - See Statewide
MARQUETTE COUNTY
Decision #AR-3178 (R)
39 FR 44166 - 12/20/74
Mod. #1 - 40 FR 22734 - 5/23/75
(B,H) - See Alger County
(D) - See Alcona County
(Hw, W&S) - See Statewide
MASON COUNTY
(B,H) - See Charlevoix County
(D) - See Alcona County
MECOSTA COUNTY
(Hw, W&S) - See Statewide
MENOMINEE COUNTY
(D) - See Alcona County
(Hw, W&S) - See Statewide
MIDLAND COUNTY
(Hw, W&S) - See Statewide
MISSAUKEE COUNTY
(Hw, W&S) - See Statewide
MONROE COUNTY
(D) - See Alcona County
(Hw, W&S) - See Statewide
MONTCALM COUNTY
(Hw, W&S) - See Statewide
(R) - See Kent County
MONTMORENCY COUNTY
(B,H) - See Alpena County
(Hw, W&S) - See Statewide
MUSKEGON COUNTY
Decision #AR-3117 (B,H)
39 FR 29833 - 8/16/74
Mod. #1 - 39 FR 33915 - 9/20/74
Mod. #2 - 39 FR 35912 - 10/4/74
Mod. #3 - 39 FR 36716 - 10/11/74
Mod. #4 - 40 FR 7790 - 2/21/75
Decision #AM-403 (R)
36 FR 15896 - 8/18/71
(D) - See Alcona County
(Hw, W&S) - See Statewide
NEWAYGO COUNTY
(Hw, W&S) - See Statewide
OAKLAND COUNTY
(B,H,R) - See Macomb County
(D) - See Alcona County
(Hw, W&S) - See Statewide
OCEANA COUNTY
(B,H,R) - See Muskegon County
(D) - See Alcona County
(Hw, W&S) - See Statewide
OGEMAW COUNTY
(Hw, W&S) - See Statewide
ONTONAGON COUNTY
(B,H) - See Baraga County
(D) - See Alcona County
(Hw, W&S) - See Statewide

MICHIGAN (Cont'd.)

OSCEOLA COUNTY
(Hw, W&S) - See Statewide
OSCODA COUNTY
(B,H) - See Alpena County
(Hw, W&S) - See Statewide
OTSEGO COUNTY
(Hw, W&S) - See Statewide
OTTAWA COUNTY
(D) - See Alcona County
(Hw, W&S) - See Statewide
(R) - See Allegan County
PRESQUE ISLE COUNTY
(B,H) - See Alpena County
(D) - See Alcona County
(Hw, W&S) - See Statewide
ROSCOCOMMON COUNTY
(Hw, W&S) - See Statewide
SAGINAW COUNTY
(B,H) - See Bay County
(Hw, W&S) - See Statewide
(R) - See Genessee County
SAINT CLAIR COUNTY
(B,H) - See Bay County
(Hw, W&S) - See Statewide
(R) - See Genessee County
SAINT JOSEPH COUNTY
(Hw, W&S) - See Statewide
(R) - See Branch County
SANILAC COUNTY
(B,H) - See Bay County
(D) - See Alcona County
(Hw, W&S) - See Statewide
SCHOOLCRAFT COUNTY
(D) - See Alcona County
(Hw, W&S) - See Statewide
SHIAWASSEE COUNTY
(B,H) - See Bay County
(Hw, W&S) - See Statewide
(R) - See Genessee County
TUSCOLA COUNTY
(B,H) - See Bay County
(D) - See Alcona County
(Hw, W&S) - See Statewide
VAN BUREN COUNTY
(D) - See Alcona County
(Hw, W&S) - See Statewide
WASHTENAW COUNTY
(B,H,R) - See Macomb County
(Hw, W&S) - See Statewide
(D) - See Alcona County
WAYNE COUNTY
(B,H,R) - See Macomb County
(D) - See Alcona County
(Hw, W&S) - See Statewide
WEXFORD COUNTY
(Hw, W&S) - See Statewide

MINNESOTA

AITKIN COUNTY
Decision #MN75-2068 (H,Hw)
40 FR 19349 - 5/2/75
ANOKA COUNTY
Decision #AR-3166 (B,R)
39 FR 39705 - 11/8/74
Mod. #1 - 40 FR 12007 - 3/14/75
Mod. #2 - 40 FR 17461 - 4/18/75
Mod. #3 - 40 FR 22734 - 5/23/75
(H,Hw) - See Aitkin County
BECKER COUNTY
Decision #AQ-3104 (H,Hw)
39 FR 9369 - 3/8/74
BELTRAMI COUNTY
Decision #AR-3147 (H,Hw)
39 FR 36704 - 10/11/74
BENTON COUNTY
(H,Hw) - See Aitkin County
BIG STONE COUNTY
Decision #AQ-3105 (H,Hw)
39 FR 9370 - 3/8/74
BLUE EARTH COUNTY
(H,Hw) - See Aitkin County
BROWN COUNTY
None
CARLTON COUNTY
(H,Hw) - See Aitkin County
CARVER COUNTY
(B,R) - See Anoka County
(H,Hw) - See Aitkin County
CASS COUNTY
(Hw) - See Becker County
CHIPPEWA COUNTY
(Hw) - See Big Stone County
CHISAGO COUNTY
(H,Hw) - See Aitkin County
CLAY COUNTY
(Hw) - See Becker County
CLEAR WATER COUNTY
(H,Hw) - See Beltrami County
COOK COUNTY
Decision #IL75-5075 (D)
40 FR 27418 - 6/27/75
(H,Hw) - See Aitkin County
COTTONWOOD COUNTY
Decision #AQ-3134 (H,Hw)
39 FR 935 - 3/8/74
CROW WING COUNTY
(H,Hw) - See Aitkin County
DAKOTA COUNTY
(B,R) - See Anoka County
(H,Hw) - See Aitkin County

MINNESOTA (Cont'd.)

DODGE COUNTY
(H,Hw) - See Aitkin County
DOUGLAS COUNTY
(H,Hw) - See Big Stone County
FAIRBAULT COUNTY
(H,Hw) - See Aitkin County
FILLMORE COUNTY
(H,Hw) - See Aitkin County
FREEBORN COUNTY
(H,Hw) - See Aitkin County
GOODHUE COUNTY
(H,Hw) - See Aitkin County
GRANT COUNTY
(H,Hw) - See Big Stone County
HENNEPIN COUNTY
(B,R) - See Anoka County
(H,Hw) - See Aitkin County
HOUSTON COUNTY
(H,Hw) - See Aitkin County
HUBBARD COUNTY
(H,Hw) - See Becker County
ISANTI COUNTY
(H,Hw) - See Aitkin County
ITASKA COUNTY
(H,Hw) - See Aitkin County
JACKSON COUNTY
(H,Hw) - See Aitkin County
KANABEC COUNTY
(H,Hw) - See Aitkin County
KANDIYOHI COUNTY
(H,Hw) - See Big Stone County
KITTSON COUNTY
(H,Hw) - See Beltrami County
KOOCHICHING COUNTY
(H,Hw) - See Aitkin County
LAC QUI PARLE COUNTY
(H,Hw) - See Big STone County
LAKE COUNTY
(H,Hw) - See Aitkin County
(D) - See Cook County
LAKE OF THE WOODS COUNTY
(H,Hw) - See Beltrami County
LE SHUEUR COUNTY
(H,Hw) - See Aitkin County
LINCOLN COUNTY
(H,Hw) - See Cottonwood County

MINNESOTA (Cont'd.)

LYON COUNTY
(H,Hw) - See Cottonwood County
MCLEOD COUNTY
(H,Hw) - See Aitkin County
MAHNOMEN COUNTY
(H,Hw) - See Beltrami County
MARSHALL COUNTY
(H,Hw) - See Beltrami County
MARTIN COUNTY
(H,Hw) - See Aitkin County
MEEKER COUNTY
(H,Hw) - See Aitkin County
MILLE LACS COUNTY
(H,Hw) - See Aitkin County
MORRISON COUNTY
(H,Hw) - See Aitkin County
MOWER COUNTY
(H,Hw) - See Aitkin County
MURRAY COUNTY
(H,Hw) - See Cottonwood County
NICOLLET COUNTY
(H,Hw) - See Aitkin County
NOBLES COUNTY
(H,Hw) - See Aitkin County
NORMAN COUNTY
(H,Hw) - See Beltrami County
OLMSTEAD COUNTY
Decision #MN75-2058 (B,R)
40 FR 17454 - 4/18/75
(H,Hw) - See Aitkin County
OTTER TAIL COUNTY
(H,Hw) - See Becker County
PENNINGTON COUNTY
(H,Hw) - See Beltrami County
PINE COUNTY
(H,Hw) - See Aitkin County
PIPESTONE COUNTY
(H,Hw) - See Cottonwood County
POLK COUNTY
(H,Hw) - See Beltrami County
POPE COUNTY
(H,Hw) - See Big Stone County
RAMSEY COUNTY
(B,R) - See Anoka County
(H,Hw) - See Aitkin County
RED LAKE COUNTY
(H,Hw) - See Beltrami County
REDWOOD COUNTY
(H,Hw) - See Cottonwood County
RENVILLE COUNTY
None
RICE COUNTY
(H,Hw) - See Aitkin County
ROCK COUNTY
(H,Hw) - See Aitkin County

MINNESOTA (Cont'd.)

ROSEAU COUNTY
(H,Hw) - See Beltrami County
SAINT LOUIS COUNTY
(D) - See Cook County
(H,Hw) - See Aitkin County
Decision #MN75-2042 (B,R)
40 FR 7837 - 2/21/75
Mod. #1 - 40 FR 12007 - 3/14/75
Mod. #2 - 40 FR 18278 - 4/25/75
SCOTT COUNTY
(H,Hw) - See Aitkin County
(B,R) - See Anoka County
SHERBURNE COUNTY
(H,Hw) - See Aitkin County
SIBLEY COUNTY
(H,Hw) - See Aitkin County
STEARNS COUNTY
Decision #MN75-2059 (B,R)
40 FR 16472 - 4/11/75
Mod. #1 - 40 FR 18279 - 4/25/75
(H,Hw) - See Aitkin County
STEELE COUNTY
(H,Hw) - See Aitkin County
STEVENS COUNTY
(H,Hw) - See Big Stone County
SWIFT COUNTY
(H,Hw) - See Big Stone County
TODD COUNTY
(Hw) - See Becker County
TRAVERSE COUNTY
(H,Hw) - See Big Stone County
WABASHA COUNTY
(H,Hw) - See Aitkin County
WADENA COUNTY
(H,Hw) - See Becker County
WASECA COUNTY
(H,Hw) - See Aitkin County
WASHINGTON COUNTY
(B,R) - See Anoka County
(H,Hw) - See AitkinCCounty
WATONWAN COUNTY
None
WILKIN COUNTY
(H,Hw) - See Becker County
WINONA COUNTY
(H,Hw) - See Aitkin County
WRIGHT COUNTY
(H,Hw) - See Aitkin County
YELLOW MEDICINE COUNTY
(H,Hw) - See Cottonwood County

MISSISSIPPI

STATEWIDE
Decision #AR-4013 (D)
39 FR 27397 - 7/26/74
Decision #AR75-5074 (F)
40 FR 26189 - 6/20/75
Decision #MS75-1067 (Hw, W&S)
40 FR 28354 - 7/3/75
ADAMS COUNTY
(D,F,Hw, W&S) - See Statewide
ALCORN COUNTY
(D,F,Hw, W&S) - See Statewide
AMITE COUNTY
(D,F,Hw, W&S) - See Statewide
ATTALA COUNTY
(D,F,Hw, W&S) - See Statewide
BENTON COUNTY
(D,F,Hw, W&S) - See Statewide
BOLIVAR COUNTY
(D,F,Hw, W&S) - See Statewide
CALHOUN COUNTY
(D,F,Hw, W&S) - See Statewide
CARROLL COUNTY
(D,F,Hw, W&S) - See Statewide
CHICKASAW COUNTY
(D,F,Hw, W&S) - See Statewide
CHOCTAW COUNTY
(D,F,Hw, W&S) - See Statewide
CLAIBORNE COUNTY
(D,F,Hw, W&S) - See Statewide
CLARKE COUNTY
(D,F,Hw, W&S) - See Statewide
CLAY COUNTY
(Hw, W&S) - See Statewide
COAHOMA COUNTY
Decision #AR-4024 (R)
39 FR 31771 - 8/30/74
Mod. #1 - 40 FR 3086 - 1/17/75
(D,F,Hw, W&S) - See Statewide
COPIAH COUNTY
Decision #AQ-4120 (R)
39 FR 20302 - 6/7/74
(D,F,Hw, W&S) - See Statewide

MISSISSIPPI (Cont'd.)

COVINGTON COUNTY
(D,Hw,F,W&S) - See Statewide
DE SOTO COUNTY
(D,F,Hw, W&S) - See Statewide
FORREST COUNTY
Decision #MS75-1007 (R)
40 FR 3147 - 1/17/75
Decision #MS75-1020 (B)
40 FR 5966 - 2/7/75
Mod. #1 - 40 FR 7798 - 2/21/75
(D,F,Hw, W&S) - See Statewide
FRANKLIN COUNTY
(D,F,Hw, W&S) - See Statewide
GEORGE COUNTY
Decision #AP-174 (R)
38 FR 10584 - 4/27/74
Mod. #1 - 39 FR 8102 - 3/1/74
(D,F,Hw, W&S) - See Statewide
GREENE COUNTY
(D,F,Hw, W&S) - See Statewide
GRENADA COUNTY
(D,F,Hw, W&S)- See Statewide
HANCOCK COUNTY
Decision #MS75-1013 (B,H,Hw, W&S)
40 FR 4854 - 1/31/75
(D,F) - See Statewide
(R) - See George County
HARRISON COUNTY
(B,H,Hw, W&S) - See Hancock County
(R) - See George County
(D,F) - See Statewide

MISSISSIPPI (Cont'd.)

HINDS COUNTY
Decision #AR-4030 (B)
39 FR 32454 - 9/6/74
Mod. #1 - 39 FR 38806 - 11/1/74
Mod. #2 - 39 FR 41658 - 11/29/74
Mod. #3 - 40 FR 16479 - 4/11/75
(D,F,Hw, W&S) - See Statewide
(R) - See Copiah County
HOLMES COUNTY
(D,F,Hw, W&S) - See Statewide
HUMPHREYS COUNTY
(D,F,Hw, W&S) - See Statewide
ISSAQUENA COUNTY
(D,F,Hw, W&S) - See Statewide
ITAWAMBA COUNTY
(D,F,Hw, W&S) - See Statewide
JACKSON COUNTY
(D,F) - See Statewide
(B,H,Hw, W&S) - See Hancock County
(R) - See George County
JASPER COUNTY
(D,F,Hw, W&S) - See Statewide
JEFFERSON COUNTY
(D,F,Hw, W&S) - See Statewide
JEFFERSON DAVIS COUNTY
(D,F,Hw, W&S) - See Statewide
JONES COUNTY
(D,F,Hw, W&S) - See Statewide
(R) - See Forest County
KEMPER COUNTY
(D,F,Hw, W&S) - See Statewide
LAFAYETTE COUNTY
(D,F,Hw, W&S) - See Statewide

MISSISSIPPI (cont'd)

LAMAR COUNTY
(D,F,Hw, W&S) - See Statewide
LAUDERDALE COUNTY
(D,F,Hw, W&S)- See Statewide
LAWRENCE COUNTY
(D,F,Hw, W&S) - See Statewide
LEAKE COUNTY
(D,F,Hw, W&S) - See Statewide
(R) - See Copiah County
LEE COUNTY
(D,F,Hw, W&S) - See Statewide
LEFLORE COUNTY
(D,F,Hw, W&S) - See Statewide
LINCOLN COUNTY
(D,F,Hw, W&S) - See Statewide
LOWNDES COUNTY
(D,F,Hw, W&S) - See Statewide
MADISON COUNTY
(D,F,Hw, W&S) - See Statewide
(R) - See Copiah County
MARION COUNTY
(D,F,Hw, W&S) - See Statewide
MARSHALL COUNTY
(D,F,Hw, W&S) - See Statewide
MONROE COUNTY
(D,F,Hw, W&S) - See Statewide
MONTGOMERY COUNTY
(D,F,Hw, W&S) - See Statewide

MISSISSIPPI (Cont'd)

NESHOBA COUNTY
(D,F,Hw, W&S) - See Statewide
NEWTON COUNTY
(D,F,Hw, W&S) - See Statewide
NOXUBEE COUNTY
(D,F,Hw, W&S) - See Statewide
OKTIBBEHA COUNTY
(D,F,Hw, W&S) - See Statewide
PANOLA COUNTY
(D,F,Hw, W&S) - See Statewide
PEARL RIVER COUNTY
(D,F) - See Statewide
(B,H,Hw, W&S) - See Hancock County
(R) - See George County
PERRY COUNTY
(D,F,Hw, W&S) - See Statewide
PIKE COUNTY
(D,F,Hw, W&S) - See Statewide
PONTOTOC COUNTY
(D,F,Hw, W&S) - See Statewide
PRENTISS COUNTY
(D,F,Hw, W&S) - See Statewide
QUITMAN COUNTY
(D,F,Hw, W&S) - See Statewide
RANKIN COUNTY
(D,F,Hw, W&S) - See Statewide
(R) - See Copiah County

MISSISSIPPI (Cont'd)

SCOTT COUNTY
(D,F,Hw, W&S) - See Statewide
(R) - See Copiah County
SHARKEY COUNTY
(D,F,Hw, W&S) - See Statewide
SIMPSON COUNTY
(D,F,Hw, W&S) - See Statewide
(R) - See Copiah County
SMITH COUNTY
(D,F,Hw, W&S) - See Statewide
(R) - See Copiah County
STONE COUNTY
(D,F,Hw, W&S) - See Statewide
(R) - See George County
SUNFLOWER COUNTY
(D,F,Hw, W&S) - See Statewide
(R) - See Coahoma County
TALLAHATCHIE COUNTY
(D,F,Hw, W&S) - See Statewide
TATE COUNTY
(D,F,Hw, W&S) - See Statewide
TIPPAH COUNTY
(D,F,Hw, W&S) - See Statewide
TISHOMINGO COUNTY
(D,F,Hw, W&S) - See Statewide
TUNICA COUNTY
(D,F,Hw, W&S) - See Statewide
UNION COUNTY
(D,F,Hw, W&S) - See Statewide

MISSISSIPPI (Cont'd)

WALTHALL COUNTY
(D,F,Hw, W&S) - See Statewide
WARREN COUNTY
Decision #M75-1044 (B)
40 FR 16530 - 4/11/75
(D,F,Hw, W&S) -
(R) - See Coahoma County
WASHINGTON COUNTY
Decision #AQ-4072 (B)
39 FR 5933 - 2/15/74
(D,F,Hw, W&S) - See Statewide
(R) - See Coahoma County
WAYNE COUNTY

(D,F,Hw, W&S) - See Statewide
WEBSTER COUNTY
(D,F,Hw, W&S) - See Statewide
WILKINSON COUNTY
(D,F,Hw, W&S) - See Statewide
WINSTON COUNTY
(D,F,Hw, W&S) - See Statewide
YALOBUSHA COUNTY
(D,F,Hw, W&S)- See Statewide
YAZOO COUNTY
(D,F,Hw, W&S) - See Statewide
(R) - See Copiah County

MISSOURI

STATEWIDE
Decision #M075-4115 (H,Hw)
40 FR 26205 - 6/20/75
ADAIR COUNTY
(H,Hw) - See Statewide
ANDREW COUNTY
Decision #M075-4070 (D)
40 FR 14225 - 3/28/75
(H,Hw) - See Statewide
ATCHISON COUNTY
(D) - See Andrew County
(H,Hw) - See Statewide
AUDRAIN COUNTY
(H,Hw) - See Statewide
BARRY COUNTY
(Hw) - See Statewide
BARTON COUNTY
(H,Hw) - See Statewide
BATES COUNTY
(H,Hw) - See Statewide
BENTON COUNTY
(H,Hw) - See Statewide
BOLLINGER COUNTY
(H,Hw) - See Statewide
BOONE COUNTY
(H,Hw) - See Statewide
(D) - See Andrew County
BUCHANAN COUNTY
(D) - See Andrew County
(H,Hw) - See Statewide
BUTLER COUNTY
(Hw) - See Statewide
CALDWELL COUNTY
(H,Hw) - See Statewide
CALLAWAY COUNTY
(D) - See Andrew County
(H,Hw) - See Statewide
CAMDEN COUNTY
(H,Hw) - See Statewide
CAPE GIRARDEAU COUNTY
Decision #IL75-2036 (D)
40 FR 6023 - 2/7/75
(H,Hw) - See Statewide
CARROLL COUNTY
(D) - See Andrew County
(H,Hw) - See Statewide
CARTER COUNTY
(Hw) - See Statewide

MISSOURI (Cont'd)

CASS COUNTY
Decision #MO75-4059 (B,H,Hw)
40 FR 8740 - 2/28/75
Mod. #1 - 40 FR 8740 - 4/4/75
Decision #MO75-4071 (R)
40 FR 14226 - 3/28/75
(H,Hw) - See Statewide
CEDAR COUNTY
(H,Hw) - See Statewide
CHARITON COUNTY
(D) - See Andrew County
(H,Hw) - See Statewide
CHRISTIAN COUNTY
(Hw) - See Statewide
CLARK COUNTY
(H,Hw) - See Statewide
CLAY COUNTY
(B,R) - See Cass County
(D) - See Andrew County
(H,Hw) - See Statewide
CLINTON COUNTY
(H,Hw) - See Statewide
COLE COUNTY
(D) - See Andrew County
(H,Hw) - See Statewide
COOPER COUNTY
(D) - See Andrew County
(H,Hw) - See Statewide
CRAWFORD COUNTY
(H,Hw) - See Statewide
DADE COUNTY
(H,Hw) - See Statewide
DALLAS COUNTY
(H,Hw) - See Statewide
DAVIESS COUNTY
(H,Hw) - See Statewide
DE KALB COUNTY
(H,Hw) - See Statewide
DENT COUNTY
(Hw) - See Statewide
DOUGLAS COUNTY
(Hw) - See Statewide
DUNKLIN COUNTY
(Hw) - See Statewide
FRANKLIN COUNTY
Decision #MO75-4072 (B)
40 FR 14232 - 3/28/75
Mod. #1 - 40 FR 19328 - 5/2/75
Decision #MO75-4075 (R)
40 FR 15293 - 4/4/75
Mod. #1 - 40 FR 19329 - 5/2/75
(D) - See Andrew County
(H,Hw) - See Statewide
GASCONADE COUNTY
(D) - See Andrew County
(H,Hw) - See Statewide
GENTRY COUNTY
(H,Hw) - See Statewide
GREENE COUNTY
(H,Hw) - See Statewide

MISSOURI (Cont'd)

GRUNDY COUNTY
(H,Hw) - See Statewide
HARRISON COUNTY
(H,Hw) - See Statewide
HENRY COUNTY
(H,Hw) - See Statewide
HICKORY COUNTY
(H,Hw) - See Statewide
HOLT COUNTY
(D) - See Andrew County
(H,Hw) - See Statewide
HOWARD COUNTY
(D) - See Andrew County
(H,Hw) - See Statewide
HOWELL COUNTY
(Hw) - See Statewide
IRON COUNTY
(Hw) - See Statewide
JACKSON COUNTY
(B,R) - See Cass County
(D) - See Andrew County
(H,Hw) - See Statewide
JASPER COUNTY
None
JEFFERSON COUNTY
(D) - See Cape Girdeau County
(H,Hw) - See Statewide
JOHNSON COUNTY
(H,Hw) - See Statewide
KNOX COUNTY
(H,Hw) - See Statewide
LACLEDE COUNTY
(H,Hw) - See Statewide
LAFAYETTE COUNTY
(H,Hw) - See Statewide
(D) - See Andrew County
LAWRENCE COUNTY
(H,Hw) - See Statewide
LEWIS COUNTY
(H,Hw) - See Statewide
LINCOLN COUNTY
(B,R) - See Franklin County
(H,Hw) - See Statewide
LINN COUNTY
(H,Hw) - See Statewide
LIVINGSTON COUNTY
(H,Hw) - See Statewide
MC DONALD COUNTY
(H,Hw) - See Statewide
MACON COUNTY
(H,Hw) - See Statewide
MADISON COUNTY
(H,Hw) - See Statewide
MARIES COUNTY
(H,Hw) - See Statewide

MISSOURI (Cont'd)

MARION COUNTY
(H,Hw) - See Statewide
MERCER COUNTY
(H,Hw) - See Statewide
MILLER COUNTY
(H,Hw) - See Statewide
MISSISSIPPI COUNTY
(D) - See Cape Girardeau County
(Hw) - See Statewide
MONITEAU COUNTY
(D) - See Andrew County
(H,Hw) - See Statewide
MONROE COUNTY
(H,Hw) - See Statewide
MONTGOMERY COUNTY
(D) - See Andrew County
(H,Hw) - See Statewide
MORGAN COUNTY
(H,Hw) - See Statewide
NEW MADRID COUNTY
(Hw) - See Statewide
NEWTON COUNTY
(H,Hw) - See Statewide
NODAWAY COUNTY
(H,Hw) - See Statewide
OREGON COUNTY
(Hw) - See Statewide
OSAGE COUNTY
(D) - See Andrew County
(H,Hw) - See Statewide
OZARK COUNTY
(Hw) - See Statewide
PEMISCOT COUNTY
(Hw) - See Statewide
PERRY COUNTY
(D) - See Cape Girardeau County
(H,Hw) - See Statewide
PETTIS COUNTY
(H,Hw) - See Statewide
PHELPS COUNTY
(H,Hw) - See Statewide
PIKE COUNTY
(H,Hw) - See Statewide
PLATTE COUNTY
(B,R,H,Hw) - See Cass County
(D) - See Andrew County
POLK COUNTY
(H,Hw) - See Statewide

MISSOURI (Cont'd)

PULASKI COUNTY
(H,Hw) - See Statewide
PUTNAM COUNTY
(H,Hw) - See Statewide
RALLS COUNTY
(H,Hw) - See Statewide
RANDOLPH COUNTY
(H,Hw) - See Statewide
RAY COUNTY
(B,R) - See Cass County
(H,Hw) - See Statewide
(D) - See Andrew County
REYNOLDS COUNTY
(Hw) - See Statewide
RIPLEY COUNTY
(Hw) - See Statewide
ST. CHARLES COUNTY
(B,R) - See Franklin County
(D) - See Andrew County
(D) - See Cape Girardeau County
(H,Hw) - See Statewide
ST. CLAIR COUNTY
(H,Hw) - See Statewide
ST. FRANCOIS COUNTY
(H,Hw) - See Statewide
ST. LOUIS COUNTY
(B,R) - See Franklin County
(D) - See Cape Girardeau County
(D) - See Andrew County
(H,Hw) - See Statewide
STE. GENEVIEVE COUNTY
(D) - See Cape Girardeau County
(H,Hw) - See Statewide
SALINE COUNTY
(D) - See Andrew County
(H,Hw) - See Statewide
SCHUYLER COUNTY
(H,Hw) - See Statewide
SCOTLAND COUNTY
(H,Hw) - See Statewide
SCOTT COUNTY
(D) - See Cape Girardeau County
(H,Hw) - See Statewide
SHANNON COUNTY
(Hw) - See Statewide
SHELBY COUNTY
(H,Hw) - See Statewide
STODDARD COUNTY
(Hw) - See Statewide

MISSOURI (Cont'd)

STONE COUNTY
(Hw) - See Statewide
SULLIVAN COUNTY
(H,Hw) - See Statewide
TANEY COUNTY
(Hw) - See Statewide
TEXAS COUNTY
(Hw) - See Statewide
VERNON COUNTY
(H,Hw) - See Statewide
WARREN COUNTY
(B) - See Andrew County
(H,Hw) - See Statewide
WASHINGTON COUNTY
(H,Hw) - See Statewide
WAYNE COUNTY
(Hw) - See Statewide
WEBSTER COUNTY
(Hw) - See Statewide
WORTH COUNTY
(H,Hw) - See Statewide
WRIGHT COUNTY
(Hw) - See Statewide

MONTANA

STATEWIDE
Decision #MT75-5062 (B)
40 FR 23650 - 5/30/75
Decision #MT75-5063 (H,Hw)
40 FR 23675 - 5/30/75
BEAVERHEAD COUNTY
(B,H,Hw) - See Statewide
BIG HORN COUNTY
(B,H,Hw) - See Statewide
BLAINE COUNTY
(B,H,Hw) - See Statewide
BROADWATER COUNTY
(B,H,Hw) - See Statewide
CARBON COUNTY
(B,H,Hw) - See Statewide
CARTER COUNTY
(B,H,Hw) - See Statewide
CASCADE COUNTY
Decision #MT75-5059 (R)
40 FR 22765 - 5/23/75
(B,H,Hw) - See Statewide
CHOUTEAU COUNTY
(B,H,Hw) - See Statewide
CUSTER COUNTY
(B,H,Hw) - See Statewide
DANIELS COUNTY
(B,H,Hw) - See Statewide
DAWSON COUNTY
(B,H,Hw) - See Statewide
DEER LODGE COUNTY
(B,H,Hw) - See Statewide
Decision #MT75-5060 (R)
40 FR 23642 - 5/30/75
FALLON COUNTY
(B,H,Hw) - See Statewide
FERGUS COUNTY
(B,H,Hw) - See Statewide
FLATHEAD COUNTY
(B,H,Hw) - See Statewide
(R) - See Cascade County

MONTANA (Cont'd.)

GALLATIN COUNTY
(B,H,Hw) - See Statewide
(R) - See Deer Lodge County
GARFIELD COUNTY
(B,H,Hw) - See Statewide
GLACIER COUNTY
(R) - See Cascade County
(B,H,Hw) - See Statewide
GOLDEN VALLEY COUNTY
(B,H,Hw) - See Statewide
GRANITE COUNTY
(B,H,Hw) - See Statewide
HILL COUNTY
(B,H,Hw) - See Statewide
(R) - See Cascade County
JEFFERSON COUNTY
(B,H,Hw) - See Statewide
JUDITH BASIN COUNTY
(B,H,Hw) - See Statewide
LAKE COUNTY
(B,H,Hw) - See Statewide
LEWIS & CLARK COUNTY
(B,H,Hw) - See Statewide
LIBERTY COUNTY
(B,H,Hw) - See Statewide
LINCOLN COUNTY
(B,H,Hw) - See Statewide
MC CONE COUNTY
(B,H,Hw) - See Statewide
MADISON COUNTY
(B,H,Hw) - See Statewide
MEAGHER COUNTY
(B,H,Hw) - See Statewide
MINERAL COUNTY
(B,H,Hw) - See Statewide
MISSOULA COUNTY
(R) - See Cascade County
(B,H,Hw) - See Statewide
MUSSELSHELL COUNTY
(B,H,Hw) - See Statewide
PARK COUNTY
(B,H,Hw) - See Statewide
PETROLEUM COUNTY
(B,H,Hw) - See Statewide
PHILLIPS COUNTY
(B,H,Hw) - See Statewide
PONDERA COUNTY
(B,H,Hw) - See Statewide
POWDER RIVER COUNTY
(B,H,Hw) - See Statewide
POWELL COUNTY
(B,H,Hw) - See Statewide
PRAIRIE COUNTY
(B,H,Hw) - See Statewide
RAVALLI COUNTY
(B,H,Hw) - See Statewide

MONTANA (Cont'd.)

RICHLAND COUNTY
(B,H,Hw) - See Statewide
ROOSEVELT COUNTY
(B,H,Hw) - See Statewide
ROSEBUD COUNTY
(B,H,Hw) - See Statewide
SANDERS COUNTY
(B,H,Hw) - See Statewide
(R) - See Cascade County
SHERIDAN COUNTY
(B,H,Hw) - See Statewide
SILVER BOW COUNTY
(R) - See Deer Lodge County
(B,H,Hw) - See Statewide
STILLWATER COUNTY
(B,H,Hw) - See Statewide
SWEET GRASS COUNTY
(B,H,Hw) - See Statewide
TETON COUNTY
(B,H,Hw) - See Statewide
TOOLE COUNTY
(B,H,Hw) - See Statewide
TREASURE COUNTY
(B,H,Hw) - See Statewide
VALLEY COUNTY
(B,H,Hw) - See Statewide
(R) - See Cascade County
WHEATLAND COUNTY
(B,H,Hw) - See Statewide
WIBAUX COUNTY
(B,H,Hw) - See Statewide
YELLOWSTONE COUNTY
(B,H,Hw) - See Statewide

NEBRASKA

ADAMS COUNTY
Decision #AR-92 (H,Hw)
39 FR 44917 - 12/27/74
ANTELOPE COUNTY
(H,Hw) - See Adams County
ARTHUR COUNTY
(H,Hw) - See Adams County
BANNER COUNTY
Decision #NE75-4113 (B)
40 FR 26218 - 6/20/75
(H,Hw) - See Adams County
BLAINE COUNTY
(H,Hw) - See Adams County
BOONE COUNTY
(H,Hw) - See Adams County
BOX BUTTE COUNTY
(B) - See Banner County
(H,Hw) - See Adams County
BOYD COUNTY
(H,Hw) - See Statewide
Decision #NE75-4054 (Channel Stabilization)
40 FR 8739 - 2/28/75
BROWN COUNTY
(H,Hw) - See Adams County
BUFFALO COUNTY
(H,Hw) - See Adams County
BURT COUNTY
(H,Hw) - See Adams County
(Chann. Stab.) - See Boyd County
BUTLER COUNTY
(H,Hw) - See Adams County
CASS COUNTY
(Chann. Stab.) - See Boyd County
Decision #NE75-4112 (H,Hw)
40 FR 25400 - 6/13/75
Mod. #1 - 40 FR 27416 - 6/27/75
CEDAR COUNTY
Decision #AQ-93 (B)
39 FR 15653 - 5/3/74
(H,Hw) - See Adams County
(Chann. Stab.) - See Boyd County
CHASE COUNTY
(H,Hw) - See Adams County
CHERRY COUNTY
(H,Hw) - See Adams County
CHEYENNE COUNTY
(B) - See Banner County
(H,Hw) - See Adams County
CLAY COUNTY
(H,Hw) - See Adams County
COLFAX COUNTY
(H,Hw) - See Adams County

NEBRASKA (Cont'd.)

CUMING COUNTY
(B) - See Cedar County
(H,Hw) - See Adams County
CUSTER COUNTY
(H,Hw) - See Adams County
DAKOTA COUNTY
(Chann. Stab.) - See Boyd County
(H,Hw) - See Adams County
DAWES COUNTY
(B) - See Banner County
(H,Hw) - See Adams County
DAWSON COUNTY
(H,Hw) - See Adams County
DEUEL COUNTY
(B) - See Banner County
(H,Hw) - See Adams County
DIXON COUNTY
(Chann. Stab.) - See Boyd County
(H,Hw) - See Adams County
DODGE COUNTY
(H,Hw) - See Adams County
DOUGLAS COUNTY
Decision #NE75-4111 (B,R)
40 FR 25399 - 6/13/75
(H,Hw) - See Cass County
(Chann. Stab.) - See Boyd County
DUNDY COUNTY
(H,Hw) - See Adams County
FILLMORE COUNTY
(H,Hw) - See Adams County
FRANKLIN COUNTY
(H,Hw) - See Adams County
FRONTIER COUNTY
(H,Hw) - See Adams County
FURNAS COUNTY
(H,Hw) - See Adams County
GAGE COUNTY
(H,Hw) - See Adams County
GARDEN COUNTY
(B) - See Banner County
(H,Hw) - See Adams County
GARFIELD COUNTY
(H,Hw) - See Adams County
GOSPER COUNTY
(H,Hw) - See Adams County
GRANT COUNTY
(H,Hw) - See Adams County
GREELEY COUNTY
(H,Hw) - See Adams County

NEBRASKA (Cont'd)

HALL COUNTY
Decision #AQ-24 (B)
38 FR 24486 - 9/7/73
Mod. #1 - 38 FR 30330 - 11/2/73
(H,Hw) - See Adams County
HAMILTON COUNTY
(H,Hw) - See Adams County
HARLAN COUNTY
(H,Hw) - See Adams County
HAYES COUNTY
(H,Hw) - See Adams County
HITCHCOCK COUNTY
(H,Hw) - See Adams County
HOLT COUNTY
(H,Hw) - See Adams County
HOOKER COUNTY
(H,Hw) - See Adams County
HOWARD COUNTY
(H,Hw) - See Adams County
JEFFERSON COUNTY
(H,Hw) - See Adams County
JOHNSON COUNTY
(H,Hw) - See Adams County
KEARNEY COUNTY
(H,Hw) - See Adams County
KEITH COUNTY
(H,Hw) - See Adams County
KEYAPAHA COUNTY
(H,Hw) - See Adams County
KIMBALL COUNTY
(B) - See Banner County
(H,Hw) - See Adams County
KNOX COUNTY
(H,Hw) - See Adams County
(Chann. Stab.) - See Boyd County
LANCASTER COUNTY
Decision #NE75-4085 (B)
40 FR 20599 - 5/9/75
Decision #AM-6140 (R)
36 FR 21736 - 11/12/71
(H,Hw) - See Adams County
LINCOLN COUNTY
(H,Hw) - See Adams County
LOGAN COUNTY
(H,Hw) - See Adams County
LOUP COUNTY
(H,Hw) - See Adams County
MC PHERSON COUNTY
(H,Hw) - See Adams County
MADISON COUNTY
(H,Hw) - See Adams County
MERRICK COUNTY
(H,Hw) - See Adams County

NEBRASKA (Cont'd.)

MORRILL COUNTY
(B) - See Banner County
(H,Hw) - See Adams County
NANCE COUNTY
(H,Hw) - See Adams County
NEMAHA COUNTY
Decision #MD75-4070 (D)
40 FR 14225 - 3/28/75
(H,Hw) - See Adams County
(Chann. Stab.) - See Boyd County
NUCKOLLS COUNTY
(H,Hw) - See Adams County
OTOE COUNTY
(Chann. Stab.) - See Boyd County
(H,Hw) - See Adams County
PAWNEE COUNTY
(H,Hw) - See Adams County
PERKINS COUNTY
(H,Hw) - See Adams County
PHELPS COUNTY
(H,Hw) - See Adams County
PIERCE COUNTY
(B) - See Cedar County
(H,Hw) - See Adams County
PLATTE COUNTY
(H,Hw) - See Adams County
POLK COUNTY
(H,Hw) - See Adams County
RED WILLOW COUNTY
(H,Hw) - See Adams County
RICHARDSON COUNTY
(Chann. Stab.) - See Boyd County
(D) - See Neemaha County
(H,Hw) - See Adams County
ROCK COUNTY
(H,Hw) - See Adams County
SALINE COUNTY
(H,Hw) - See Adams County
SARPY COUNTY
(Chann. Stab.) - See Boyd County
(B,R) - See Douglas County
(H,Hw) - See Cass County
SAUNDERS COUNTY
(H,Hw) - See Adams County
(H,Hw) - See Cass County
SCOTTS BLUFF COUNTY
(B) - See Banner County
(H,Hw) - See Adams County
SEWARD COUNTY
(H,Hw) - See Adams County
SHERIDAN COUNTY
(B) - See Banner County
(H,Hw) - See Adams County
SHERMAN COUNTY
(H,Hw) - See Adams County
SIOUX COUNTY
(B) - See Banner County
(H,Hw) - See Adams County

NEBRASKA (Cont'd)

STANTON COUNTY
(B) - See Cedar County
(Hw) - See Adams County
THAYER COUNTY
(Hw) - See Adams County
THOMAS COUNTY
(Hw) - See Adams County
THURSTON COUNTY
(Chann. Stab.) - See Boyd County
(Hw) - See Adams County
VALLEY COUNTY
(Hw) - See Adams County
WASHINGTON COUNTY
(H,Hw) - See Cass County
(Chann. Stab.) - See Boyd County
WAYNE COUNTY
(B) - See Cedar County
(Hw) - See Adams County
WEBSTER COUNTY
(Hw) - See Adams County
WHEELER COUNTY
(Hw) - See Adams County
YORK COUNTY
(Hw) - See Adams County

NEVADA

STATEWIDE (Excluding the Nevada Test Site & Tonopah Test Range)
Decision #NV75-5037 (B,H,Hw)
40 FR 14235 - 3/28/75
Mod. #1 - 40 FR 19330 - 5/2/75
Mod. #2 - 40 FR 23630 - 5/30/75
CHURCHILL COUNTY
(B,H,Hw) - See Statewide
CLARK COUNTY
Decision #NV75-5038 (R)(Excluding the Nevada Test Site)
40 FR 14246 - 3/28/75
Mod. #1 - 40 FR 19330 - 5/2/75
Mod. #2 - 40 FR 23630 - 5/30/75
(B,H,Hw) - See Statewide
Decision #NV75-5057 (B,H,Hw) (Nevada Tes Site including the Tonopah Test Range
40 FR 20602 - 5/9/75
Mod. #1 - 40 FR 25326 - 6/13/75
DOUGLAS COUNTY
(B,H,Hw) - See Statewide
ELKO COUNTY
(B,H,Hw) - See Statewide
ESMERALDA COUNTY
(B,H,Hw) - See Statewide
EUREKA COUNTY
(B,H,Hw) - See Statewide
HUMBOLDT COUNTY
(B,H,Hw) - See Statewide
LANDER COUNTY
(B,H,Hw) - See Statewide
LINCOLN COUNTY
(B,H,Hw) - See Statewide
LYON COUNTY
(B,H,Hw) - See Statewide
MINERAL COUNTY
(B,H,Hw) - See Statewide
NYE COUNTY
(B,H,Hw) - See Clark Co. (Nevada Test Site)
(B,H,Hw) - See Statewide
ORMSBY COUNTY
(B,H,Hw) - See Statewide
PERSHING COUNTY
(B,H,Hw) - See Statewide
STOREY COUNTY
(B,H,Hw) - See Statewide
WASHOE COUNTY
Decision #NV75-5039 (R)
40 FR 14250 - 3/28/75
Mod. #1 - 40 FR 19330 - 5/2/75
Mod. #2 - 40 FR 23631 - 5/30/75
(B,H,Hw) - See Statewide
WHITE PINE COUNTY
(B,H,Hw) - See Statewide

NEW HAMPSHIRE

BELKNAP COUNTY
None
CARROLL COUNTY
None
CHESHIRE COUNTY
None
COOS COUNTY
None
GRAFTON COUNTY
None
HILLSBORO COUNTY
Decision #AR-3142 (B,H,Hw,R)
39 FR 35021 - 9/27/74
Mod. #1 - 39 FR 36717 - 10/11/74
Mod. #2 - 40 FR 7799 - 2/21/75
Mod. #3 - 40 FR 19331 - 5/2/75
MERRIMACK COUNTY
Decision #AR-3143 (B,H,Hw, & Marine)
39 FR 35024 - 9/27/74
Mod. #1 - 39 FR 36717 - 10/11/74
Mod. #2 - 40 FR 7799 - 2/21/75
ROCKINGHAM COUNTY
Decision #CT75-5045 (D)
40 FR 15294 - 4/4/75
Decision #AR-3144 (B,H,Hw,R, & Marine)
39 FR 35027 - 9/27/74
Mod. #1 - 39 FR 36718 - 10/11/74
Mod. #2 - 40 FR 7799 - 2/21/75
STRAFFORD COUNTY
Decision #AR-3145 (B,H,Hw, & Marine)
39 FR 35031 - 9/27/74
Mod. #1 - 39 FR 36718 - 10/11/74
Mod. #2 - 40 FR 7799 - 2/21/75
SULLIVAN COUNTY
None

NEW JERSEY

ATLANTIC COUNTY
Decision #NJ75-3049 (B,H,Hw)
40 FR 26219 - 6/20/75
Decision #CT75-5045 (D)
40 FR 15294 - 4/4/75
BERGEN COUNTY
Decision #AR-2078 (B,H,Hw)
39 FR 40473 - 11/15/74
Mod. #1 - 39 FR 42811 - 12/6/74
Mod. #2 - 39 FR 44156 - 12/20/74
Mod. #3 - 40 FR 5981 - 2/7/75
Mod. #4 - 40 FR 16489 - 4/11/75
(D) - See Atlantic County

NEW JERSEY

BURLINGTON COUNTY
(B,H,Hw) - See Atlantic County
(D) - See Atlantic County
CAMDEN COUNTY
(B,H,Hw) - See Atlantic County
(D) - See Atlantic County
CAPE MAY COUNTY
(B,H,Hw,D) - See Atlantic County
CUMBERLAND COUNTY
(B,H,Hw) - See Atlantic County
(D) - See Atlantic County
ESSEX COUNTY
Decision #AR-2083 (B,H,Hw)
39 FR 41153 - 11/22/74
Mod. #1 - 40 FR 5982 - 2/7/75
(D) - See Atlantic County
GLOUCESTER COUNTY
(B,H,Hw) - See Camden County
(D) - See Atlantic County
HUDSON COUNTY
Decision #AR-2087 (B,H,Hw)
39 FR 41671 - 11/29/74
Mod. #1 - 40 FR 5982 - 2/7/75
Mod. #2 - 40 FR 16491 - 4/11/75
(D) - See Atlantic County
HUNTERDON COUNTY
Decision #AR-2076 (B,H,Hw)
39 FR 40393 - 11/15/74
Mod. #1 - 39 FR 42812 - 12/6/74
Mod. #2 - 40 FR 5980 - 2/7/75
Mod. #3 - 40 FR 16489 - 4/11/75
(D) - See Atlantic County
MERCER COUNTY
(B,H,Hw) - See Atlantic County
MIDDLESEX COUNTY
Decision #AR-2040 (B,H,Hw)
39 FR 33164 - 9/13/74
Mod. #1 - 39 FR 34923 - 9/27/74
Mod. #2 - 40 FR 5977 - 2/7/75
Mod. #3 - 40 FR 16485 - 4/11/75
(D) - See Atlantic County
MONMOUTH COUNTY
(B,H,Hw) - See Atlantic County
(D) - See Atlantic County

NEW JERSEY (Cont'd.)

MORRIS COUNTY
Decision #AR-2041 (B,H,Hw)
39 FR 33172 - 9/13/74
Mod. #1 - 39 FR 34924 - 9/27/74
Mod. #2 - 39 FR 42810 - 12/6/74
Mod. #3 - 40 FR 5978 - 2/7/75
Mod. #4 - 40 FR 16486 - 4/11/75
Mod. #5 - 40 FR 18282 - 4/25/75
(D) - See Atlantic County
OCEAN COUNTY
(B,H,Hw) - See Atlantic County
(D) - See Atlantic County
PASSAIC COUNTY
Decision #AR-2042 (B,H,Hw)
39 FR 33179 - 9/13/74
Mod. #1 - 39 FR 34924 - 9/27/74
Mod. #2 - 39 FR 41659 - 11/29/74
Mod. #3 - 39 FR 42811 - 12/6/74
Mod. #4 - 40 FR 5978 - 2/7/75
Mod. #5 - 40 FR 16487 - 4/11/75
Mod. #5 - 40 FR 8697 - 2/28/75
(D) - See Atlantic County
SALEM COUNTY
(B,H,Hw) - See Atlantic County
(D) - See Atlantic County
SOMERSET COUNTY
Decision #AR-2043 (B,H,Hw)
39 FR 32456 - 9/6/74
Mod. #1 - 39 FR 34925 - 9/27/74
Mod. #2 - 39 FR 42810 - 12/6/74
Mod. #3 - 40 FR 5979 - 2/7/75
Mod. #4 - 40 FR 16487 - 4/11/75
(D) - See Atlantic County
SUSSEX COUNTY
Decision #AR-2075 (B,H,Hw)
39 FR 40386 - 11/15/74
Mod. #1 - 39 FR 42811 - 12/6/74
Mod. #2 - 40 FR 5980 - 2/7/75
Mod. #2 - 40 FR 16488 - 4/11/75
Mod. #4 - 40 FR 18282 - 4/25/75
(D) - See Atlantic County
UNION COUNTY
Decision #AR-2044 (B,H,Hw)
39 FR 32464 - 9/6/74
Mod. #1 - 39 FR 34925 - 9/27/74
Mod. #2 - 39 FR 41659 - 11/29/74
Mod. #3 - 39 FR 42811 - 12/6/74
Mod. #4 - 40 FR 5979 - 2/7/75
Mod. #5 - 40 FR 16487 - 2/7/75
(D) - See Atlantic County
WARREN COUNTY
Decision #AR-2074 (B,H,Hw)
39 FR 40378 - 11/15/74
Mod. #1 - 39 FR 42811 - 12/6/74
Mod. #2 - 40 FR 5980 - 2/7/75
Mod. #3 - 40 FR 16488 - 4/11/75

NEW MEXICO

STATEWIDE
Decision #AQ-18 (Streets, Highways, Utilities and Light Engineering Construction)
38 FR 21714 - 8/10/73
Mod. #1 - 38 FR 22853 - 8/24/73
Mod. #2 - 39 FR 32443 - 9/6/74
Mod. #3 - 40 FR 15273 - 4/4/75
Decision #NM75-4079 (Building, including residential in McKinley, Santa Fe, San Juan & Bernalillo Cos., but not on the Indian Reservation) and Heavy engineering construction.
40 FR 17517 - 4/18/75
Mod. #1 - 40 FR 19331 - 5/2/75
Mod. #2 - 40 FR 22735 - 5/23/75
Mod. #3 - 40 FR 25326 - 6/13/75
Mod. #4 - 40 FR 27416 - 6/27/75
BERNALILLO COUNTY
(B,H,Hw,R) - See Statewide
CATRON COUNTY
(B,H,Hw) - See Statewide
CHAVES COUNTY
(B,H,Hw) - See Statewide
COLFAX COUNTY
(B,H,Hw) - See Statewide
CURRY COUNTY
(B,H,Hw) - See Statewide
DE BACA COUNTY
(B,H,Hw) - See Statewide
DONA ANA COUNTY
(B,H,Hw) - See Statewide
Decision #NM75-4014 (R)
40 FR 3148 - 1/17/75
EDDY COUNTY
(B,H,Hw) - See Statewide
GRANT COUNTY
(B,H,Hw) - See Statewide
GUADALUPE COUNTY
(B,H,Hw) - See Statewide
HARDING COUNTY
(B,H,Hw) - See Statewide
HIDALGO COUNTY
(B,H,Hw) - See Statewide
LEA COUNTY
(B,H,Hw) - See Statewide
LINCOLN COUNTY
(B,H,Hw) - See Statewide
LOS ALAMOS COUNTY
(B,H,Hw) - See Statewide
LUNA COUNTY
(B,H,Hw) - See Statewide
McKINLEY COUNTY
(R) - See San Juan County
(B,H,Hw,R) - See Statewide

NEW MEXICO (Cont'd.)

MORA COUNTY
(B,H,Hw) - See Statewide
OTERO COUNTY
(R) - See Dona Ana County
(B,H,Hw) - See Statewide
QUAY COUNTY
(B,H,Hw) - See Statewide
RIO ARRIBA COUNTY
(B,H,Hw) - See Statewide
ROOSEVELT COUNTY
(B,H,Hw) - See Statewide
SANDOVAL COUNTY
(B,H,Hw) - See Statewide
SAN JUAN COUNTY
Decision #NM75-5004 (R)(Navajo Indian Reservation)
40 FR 3921 - 1/24/75
(B,H,Hw,R) - See Statewide
SAN MIGUEL COUNTY
(B,H,Hw) - See Statewide
SANTE FE COUNTY
(B,H,Hw,R) - See Statewide
SIERRA COUNTY
(B,H,Hw) - See Statewide
SOCORRO COUNTY
(B,H,Hw) - See Statewide
TAOS COUNTY
(B,H,Hw) - See Statewide
TORRANCE COUNTY
(B,H,Hw) - See Statewide
UNION COUNTY
(B,H,Hw) - See Statewide
VALENCIA COUNTY
(B,H,Hw) - See Statewide

NEW YORK

ALBANY COUNTY
Decision #NY75-3031 (B,H,Hw)
40 FR 16545 - 4/11/75
ALLEGANY COUNTY
None
BRONX COUNTY
Decision #AR-2101 (B,H,Hw)
39 FR 44925 - 12/27/74
Mod. #1 - 40 FR 5984 - 2/7/75
Mod. #2 - 40 FR 7799 - 2/21/75
Decision #NY75-3016 (R)
40 FR 7852 - 2/21/75
Decision #CT75-5045 (D)
40 FR 15294 - 4/4/75
BROOME COUNTY
Decision #NY75-3032 (B,H,Hw)
40 FR 16549 - 4/11/75
CATTARAUGUS COUNTY
None
CAYUGA COUNTY
Decision #NY75-3033 (D)
40 FR 16554 - 4/11/75
CHAUTAUQUA COUNTY
Decision #AR-2014 (B,H,Hw)
39 FR 28735 - 8/9/74
Mod. #1 - 40 FR 3863 - 1/24/75
(D) - See Cayuga County
CHEMUNG COUNTY
None
CHENANGO COUNTY
None
CLINTON COUNTY
None
COLUMBIA COUNTY
None
CORTLAND COUNTY
None
DELAWARE COUNTY
None

NEW YORK (Cont'd)

DUTCHESS COUNTY
Decision #NY75-3034 (B,H,Hw)
40 FR 16559 - 4/11/75
(D) - See Bronx County
ERIE COUNTY
Decision #NY75-3035 (B,H,Hw)
40 FR 16565 - 4/11/75
(D) - See Cayuga County
ESSEX COUNTY
None
FRANKLIN COUNTY
(D) - See Cayuga County
FULTON COUNTY
None
GENESEE COUNTY
None
GREENE COUNTY
None
HAMILTON COUNTY
None
HERKIMER COUNTY
None
JEFFERSON COUNTY
Decision #NY75-3036 (B,H,Hw)
40 FR 16571 - 4/11/75
Mod. #1-40 FR 24455 - 6/6/75
(D) - See Cayuga County
KINGS COUNTY
(B,H,Hw,R,D) - See Bronx County
LEWIS COUNTY
None
LIVINGSTON COUNTY
None
MADISON COUNTY
None

NEW YORK (Cont'd)

MONROE COUNTY
Decision #NY75-3063 (B, H,Hw)
40 FR 26233 - 6/20/75
Mod. #1 - 40 FR 27416 - 6/27/75
(D) - See Cayuga County
MONTGOMERY COUNTY
None
NASSAU COUNTY
Decision #NY75-3038 (B,H,Hw)
40 FR 16581 - 4/11/75
(D) - See Bronx County
NEW YORK COUNTY
(B,H,Hw,R,D) - See Bronx County
NIAGARA COUNTY
Decision #NY75-3039 (B,H,Hw)
40 FR 16586 - 4/11/75
(D) - See Cayuga County
ONEIDA COUNTY
Decision #NY75-3040 (B,H,Hw)
40 FR 16589 - 4/11/75
Mod. #1 - 40 FR 24456 - 6/6/75
ONONDAGA COUNTY
Decision #NY75-3041 (B,H,Hw)
40 FR 16595 - 4/11/75
Mod. #1 - 40 FR 24457 - 6/6/75
ONTARIO COUNTY
None
ORANGE COUNTY
Decision #NY75-3042 (B,H,Hw)
40 FR 16599 - 4/11/75
Mod. #1 - 40 FR 25327 - 6/13/75
(D) - See Bronx County
ORLEANS COUNTY
(D) - See Cayuga County
OSWEGO COUNTY
(D) - See Cayuga County
OTSEGA COUNTY
None
PUTNAM COUNTY
None
QUEENS COUNTY
(B,H,Hw,R) - See Bronx County

NEW YORK (Cont'd)

RENSSELAER COUNTY
Decision #NY75-3043 (B,H,Hw)
40 FR 16606 - 4/11/75
RICHMOND COUNTY
(B,H,Hw,R,D) - See Bronx County
ROCKLAND COUNTY
(D) - See Bronx County
ST LAWRENCE COUNTY
(D) - See Cayuga County
SARATOGA COUNTY
Decision #AR-2097 (B,H,Hw)
39 FR 44919 - 12/27/74
SCHENECTADY COUNTY
Decision #NY75-3044 (B,H,Hw)
40 FR 16610 - 4/11/75
SCHOHARIE COUNTY
None
SCHUYLER COUNTY
None
SENECA COUNTY
None
STEUBEN COUNTY
Decision #NY75-3046 (B,H,Hw)
40 FR 16619 - 4/11/75
SUFFOLK COUNTY
Decision #NY75-3045 (B,H,Hw)
40 FR 16614 - 4/11/75
(D) - See Bronx County
SULLIVAN COUNTY
None
TIOGA COUNTY
None

NEW YORK (cont'd)

TOMPKINS COUNTY
None
ULSTER COUNTY
None
WARREN COUNTY
None
WASHINGTON COUNTY
None
WAYNE COUNTY
Decision #NY75-3047 (B,H,Hw)
40 FR 16624 - 4/11/75
(D) - See Cayuga County
WESTCHESTER COUNTY
Decision #NY75-3048 (B,H,Hw)
40 FR 16631 - 4/11/75
(D) - See Bronx County
WYOMING COUNTY
None
YATES COUNTY
None

NORTH CAROLINA

STATEWIDE
Decision #NC75-1015 (H,Hw)
40 FR 4857 - 1/31/75
Decision #NC75-1002 (Sewer & Water)
40 FR 3149 - 1/17/75
ALAMANCE COUNTY
Decision #AQ-4078 (R)
39 FR 7010 - 2/22/74
(Sewer & Water, H,Hw) - See Statewide
ALEXANDER COUNTY
(Sewer & Water, H,Hw) - See Statewide
ALLEGHANY COUNTY
(Sewer & Water, H,Hw) - See Statewide
ANSON COUNTY
(Sewer & Water, H,Hw) - See Statewide
ASHE COUNTY
(Sewer & Water, H,Hw) - See Statewide
AVERY COUNTY
Decision #AR-4017 (B)
39 FR 28739 - 8/9/74
Mod. #1 - 39 FR 43466 - 12/13/74
(Sewer & Water, H,Hw) - See Statewide

NORTH CAROLINA (Cont'd.)

BEAUFORT COUNTY
Decision #MU75-3008 (D)
40 FR 3094 - 1/17/75
Mod. #1 - 40 FR 14204 - 3/28/75
(Sewer & Water, H,Hw) - See Statewide
BERTIE COUNTY
Decision #AQ-4079 (R)
39 FR 7010 - 2/22/74
Mod. #1 - 40 FR 3087 - 1/17/75
(D) - See Beaufort County
(Sewer & Water, H,Hw) - See Statewide
BLADEN COUNTY
(Sewer & Water, H,Hw) - See Statewide
BRUNSWICK COUNTY
(Sewer & Water, H,Hw) - See Statewide
(D) - See Beaufort County
Decision #AR-4031 (R)
39 FR 32441 - 9/6/74
BUNCOMBE COUNTY
Decision #AR-4005 (B)
39 FR 24778 - 7/5/74
Mod. #1 - 39 FR 43465 - 12/13/74
Decision #NC75-1014 (R)
40 FR 6111 - 2/7/75
(Sewer & Water, H,Hw) - See Statewide
BURKE COUNTY
Decision #AQ-4105 (B)
39 FR 14842 - 4/26/74
Decision #AQ-4117 (R)
39 FR 18397 - 5/24/74
(Sewer & Water, H,Hw) - See Statewide
CABARRUS COUNTY
(Sewer & Water, H,Hw) - See Statewide
CALDWELL COUNTY
(Sewer & Water, H,Hw) - See Statewide
CAMDEN COUNTY
(Sewer & Water, H,Hw) - See Statewide
CARTERET COUNTY
Decision #AQ-4083 (R)
39 FR 8101 - 3/1/74
(D) - See Beaufort County
(Sewer & Water, H,Hw) - See Statewide
CASWELL COUNTY
(Sewer & Water, H,Hw) - See Statewide
CATAWBA COUNTY
(R) - See Burke County
(Sewer & Water, H,Hw) - See Statewide
CHATHAM COUNTY
Decision #NC75-1049 (B)
40 FR 18273 - 4/25/75
Decision #AR-4044 (R)
39 FR 36882 - 10/11/74
Mod. #1 - 40 FR 3087 - 1/17/75
(Sewer & Water, H,Hw) - See Statewide
CHEROKEE COUNTY
(Sewer & Water, H,Hw) - See Statewide

NORTH CAROLINA (Cont'd)

CHOWAN COUNTY
(Sewer & Water, H,Hw) - See Statewide
(D) - See Beaufort County
(R) - See Bertie County
CLAY COUNTY
(Sewer & Water, H,Hw) - See Statewide
CLEVELAND COUNTY
(R) - See Burke County
(Sewer & Water, H,Hw) - See Statewide
COLUMBUS COUNTY
(Sewer & Water, H,Hw) - See Statewide
CRAVEN COUNTY
(R) - See Carteret County
(Sewer & Water, H,Hw) - See Statewide
(D) - See Beaufort County
CUMBERLAND COUNTY
(R) - See Chatham County
(Sewer & Water, H,Hw) - See Statewide
CURRITUCK COUNTY
(Sewer & Water, H,Hw) - See Statewide
(D) - See Beaufort County
DARE COUNTY
(Sewer & Water, H,Hw) - See Statewide
(D) - See Beaufort County
DAVIDSON COUNTY
(Sewer & Water, H,Hw) - See Statewide
DAVIE COUNTY
(Sewer & Water, H,Hw) - See Statewide
DUPLIN COUNTY
(Sewer & Water, H,Hw) - See Statewide
(R) - See Carteret County
DURHAM COUNTY
(Sewer & Water, H,Hw) - See Statewide
EDGECOMBE COUNTY
(Sewer & Water, H,Hw) - See Statewide
(R) - See Bertie County
FORSYTH COUNTY
Decision #AR-4019 (R)
39 FR 29702 - 8/16/74
(Sewer & Water, H,Hw) - See Statewide
FRANKLIN COUNTY
(Sewer & Water, H,Hw) - See Statewide
(R) - See Bertie County
GASTON COUNTY
(Sewer & Water, H,Hw) - See Statewide
GATES COUNTY
(Sewer & Water, H,Hw) - See Statewide
(D) - See Beaufort County
GRAHAM COUNTY
(Sewer & Water, H,Hw) - See Statewide
GRANVILLE COUNTY
(Sewer & Water, H,Hw) - See Statewide
GREENE COUNTY
(Sewer & Water, H,Hw) - See Statewide
(R) - See Carteret County
GUILFORD COUNTY
(Sewer & Water, H,Hw) - See Statewide
(R) - See Alamance County

NORTH CAROLINA (Cont'd.)

HALIFAX COUNTY
(Sewer & Water, H,Hw) - See Statewide
(R) - See Bertie County
HARNETT COUNTY
(B,R) - See Chatham County
(Sewer & Water, H,Hw) - See Statewide
HAYWOOD COUNTY
(R) - See Buncombe County
(R) - See Cumberland County
(Sewer & Water, H,Hw) - See Statewide
HENDERSON COUNTY
R) - See Buncombe County
(Sewer & Water, H,Hw) - See Statewide
HERTFORD COUNTY
(Sewer & Water, H,Hw) - See Statewide
(D) - See Beaufort County
(R) - See Bertie County
HOKE COUNTY
(R) - See Chatham County
(Sewer & Water, H,Hw) - See Statewide
HYDE COUNTY
(Sewer & Water, H,Hw) - See Statewide
(D) - See Beaufort County
IREDELL COUNTY
(Sewer & Water, H,Hw) - See Statewide
JACKSON COUNTY
(R) - See Buncombe County
(Sewer & Water, H,Hw) - See Statewide
JOHNSTON COUNTY
(Sewer & Water, H,Hw) - See Statewide
(R) - See Carteret County
JONES COUNTY
(Sewer & Water, H,Hw) - See Statewide
(R) - See Carteret County
LEE COUNTY
(B,R) - See Chatham County
(Sewer & Water, H,Hw) - See Statewide
LENOIR COUNTY
(Sewer & Water, H,Hw) - See Statewide
(R) - See Carteret County
LINCOLN COUNTY
(Sewer & Water, H,Hw) - See Statewide
(R) - See Burke County
MCDOWELL COUNTY
(R) - See Buncombe County
(Sewer & Water, H,Hw) - See Statewide
MACON COUNTY
(Sewer & Water, H,Hw) - See Statewide
MADISON COUNTY
(R) - See Buncombe County
(Sewer & Water, H,Hw) - See Statewide
MARTIN COUNTY
(Sewer & Water, H,Hw) - See Statewide
(R) - See Bertie County
MECKLENBURG COUNTY
Decision #AP-161 (B)
38 FR 5753 - 3/2/73
Mod. #1 - 38 FR 7166 - 3/16/73
Mod. #2 - 38 FR 31770 - 11/16/73
(Sewer & Water, H,Hw) - See Statewide

NORTH CAROLINA (Cont'd.)

MITCHELL COUNTY
(Sewer & Water, H,Hw) - See Statewide
(B) - See Avery County
MONTGOMERY COUNTY
(Sewer & Water, H,Hw) - See Statewide
MOORE COUNTY
(B,R) - See Chatham County
(Sewer & Water, H,Hw) - See Statewide
NASH COUNTY
(Sewer & Water, H,Hw) - See Statewide
NEW HANOVER COUNTY
Decision #NC75-1054 (B)
40 FR 22723 - 5/23/75
(R) - See Brunswick County
(D) - See BeauforttCounty
(Sewer & Water, H,Hw) - See Statewide
NORTHAMPTON COUNTY
(Sewer & Water, H,Hw) - See Statewide
(R) - See Bertie County
ONSLOW COUNTY
Decision #AR-4048 (B)
39 FR 38078 - 10/25/74
(Sewer & Water, H,Hw) - See Statewide
(R) - See Brunswick County-
ORANGE COUNTY
(Sewer & Water, H,Hw) - See Statewide
PAMLICO COUNTY
(D) - See Beaufort County
(Sewer & Water, H,Hw) - See Statewide
(R) - See Carteret County
PASQUOTANK COUNTY
(D) - See Beaufort County
(Sewer & Water, H,Hw) - See Statewide
PENDER COUNTY
(R) - See Brunswick County
(D) - See Beaufort County
(Sewer & Water, H,Hw) - See Statewide
PERQUIMANS COUNTY
(D) - See Beaufort County
(Sewer & Water, H,Hw) - See Statewide
PERSONS COUNTY
(Sewer & Water, H,Hw) - See Statewide
PITT COUNTY
(Sewer & Water, H,Hw) - See Statewide
(R) - See Bertie County
POLK COUNTY
(R) - See Burke County
(Sewer & Water, H,Hw) - See Statewide
RANDOLPH COUNTY
(R) - See Alamance County
(Sewer & Water, H,Hw) - See Statewide
RICHMOND COUNTY
(Sewer & Water, H,Hw) - See Statewide
ROBESON COUNTY
(Sewer & Water, H,Hw) - See Statewide
ROCKINGHAM COUNTY
(Sewer & Water, H,Hw) - See Statewide
(R) - See Alamance County
ROWAN COUNTY
(Sewer & Water, H,Hw) - See Statewide

NORTH CAROLINA (Cont'd.)

RUTHERFORD COUNTY
(R) - See Burke County
(Sewer & Water, H,Hw) - See Statewide
SAMPSON COUNTY
(Sewer & Water, H,Hw) - See Statewide
(R) - See Chatham County
SCOTLAND COUNTY
(Sewer & Water, H,Hw) - See Statewide
STANLY COUNTY
(Sewer & Water, H,Hw) - See Statewide
STOKES COUNTY
(Sewer & Water, H,Hw) - See Statewide
SURRY COUNTY
(Sewer & Water, H,Hw) - See Statewide
(R) - See Forsyth County
SWAIN COUNTY
(Sewer & Water, H,Hw) - See Statewide
TRANSYLVANIA COUNTY
Decision #AR-4042 (B)
39 FR 34906 - 9/27/74
(R) - See Buncombe County
(Sewer & Water, H,Hw) - See Statewide
TYRRELL County
(D) - See Beaufort County
(Sewer & Water, H,Hw) - See Statewide
UNION COUNTY
(Sewer & Water, H,Hw) - See Statewide
VANCE COUNTY
(Sewer & Water, H,Hw) - See Statewide
(R) - See Bertie County
WAKE COUNTY
Decision #AQ-4032 (B)
38 FR 31093 - 11/9/73
Mod. #1 - 39 FR 5066 - 2/8/74
(Sewer & Water, H,Hw) - See Statewide
WARREN COUNTY
(Sewer & Water, H,Hw) - See Statewide
(R) - See Bertie County
WASHINGTON COUNTY
(D) - See Beaufort County
(Sewer & Water, H,Hw) - See Statewide
WATAUGA COUNTY
(B) - See Avery County
(Sewer & Water, H,Hw) - See Statewide
WAYNE COUNTY
(Sewer & Water, H,Hw) - See Statewide
(R) - See Carteret County
WILKES COUNTY
Decision #AR-4063 (B)
39 FR 42803 - 12/6/74
Mod. #1 - 40 FR 3087 - 1/17/75
Mod. #2 - 40 FR 5984 - 2/7/75
(Sewer & Water, H,Hw) - See Statewide
WILSON COUNTY
(Sewer & Water, H,Hw) - See Statewide
(R) - See Bertie County
YADKIN COUNTY
(Sewer & Water, H,Hw) - See Statewide
YANCEY COUNTY
(Sewer & Water, H,Hw) - See Statewide

NORTH DAKOTA

STATEWIDE
Decision #AR-1053 (Hw)
39 FR 42823 - 12/6/74
Mod. #1 - 40 FR 14211 - 3/28/75
ADAMS COUNTY
(Hw) - See Statewide
BARNES COUNTY
(Hw) - See Statewide
BENSON COUNTY
(Hw) - See Statewide
BILLINGS COUNTY
(Hw) - See Statewide
BOTTINEAU COUNTY
(Hw) - See Statewide
BOWMAN COUNTY
(Hw) - See Statewide
BURKE COUNTY
(Hw) - See Statewide
BURLEIGH COUNTY
(Hw) - See Statewide
Decision #HD75-5058 (B)
40 FR 22776 - 5/23/75
Mod. #1 - 40 FR 26184 - 6/20/75
CASS COUNTY
(Hw) - See Statewide
(B) - See Burleigh County
CAVALIER COUNTY
(Hw) - See Statewide
DICKEY COUNTY
(Hw) - See Statewide
DIVIDE COUNTY
(Hw) - See Statewide
DUNN COUNTY
(Hw) - See Statewide
EDDY COUNTY
(Hw) - See Statewide
EMMONS COUNTY
(Hw) - See Statewide
FOSTER COUNTY
(Hw) - See Statewide
GOLDEN VALLEY COUNTY
(Hw) - See Statewide

NORTH DAKOTA (Cont'd)

GRAND FORKS COUNTY
(Hw) - See Statewide
(B) - See Burleigh County
GRANT COUNTY
(Hw) - See Statewide
GRIGGS COUNTY
(Hw) - See Statewide
HETTINGER COUNTY
(Hw) - See Statewide
KIDDER COUNTY
(Hw) - See Statewide
LAMOURE COUNTY
(Hw) - See Statewide
LOGAN COUNTY
(Hw) - See Statewide
McHENRY COUNTY
(Hw) - See Statewide
McINTOSH COUNTY
(Hw) - See Statewide
McKENZIE COUNTY
(Hw) - See Statewide
McLEAN COUNTY
(Hw) - See Statewide
MERCER COUNTY
(Hw) - See Statewide
MORTON COUNTY
(Hw) - See Statewide
(B) - See Burleigh County
MOUNTRAIL COUNTY
(Hw) - See Statewide
NELSON COUNTY
(Hw) - See Statewide
OLIVER COUNTY
(Hw) - See Statewide
PIERCE COUNTY
(Hw) - See Statewide
PEMBINA COUNTY
(Hw) - See Statewide
RAMSEY COUNTY
(Hw) - See Statewide
RANSOM COUNTY
(Hw) - See Statewide
RENVILLE COUNTY
(Hw) - See Statewide
RICHLAND COUNTY
(Hw) - See Statewide
(B) - See Burleigh County

NORTH DAKOTA (Cont'd)

ROLETTE COUNTY
(Hw) - See Statewide
SARGENT COUNTY
(Hw) - See Statewide
SHERIDAN COUNTY
(Hw) - See Statewide
SIOUX COUNTY
(Hw) - See Statewide
SLOPE COUNTY
(Hw) - See Statewide
STARK COUNTY
(Hw) - See Statewide
STEELE COUNTY
(Hw) - See Statewide
(B) - See Burleigh County
STUTSMAN COUNTY
(Hw) - See Statewide
TOWNER COUNTY
(Hw) - See Statewide
TRAILL COUNTY
(Hw) - See Statewide
WALSH COUNTY
(Hw) - See Statewide
(B) - See Burleigh County
WARD COUNTY
(Hw) - See Statewide
(B) - See Burleigh County
WELLS COUNTY
(Hw) - See Statewide
WILLIAMS COUNTY
(Hw) - See Statewide

OHIO

STATEWIDE
Decision #OH75-2056 (H,Hw)
40 FR 1530 - 4/4/75
Mod. #1 - 40 FR 16282 - 4/25/75
Mod. #2 - 40 FR 25328 - 6/13/75
ADAMS COUNTY
Decision #IL75-2036 (D)
40 FR 6023 - 2/7/75
(H,Hw) - See Statewide
ALLEN COUNTY
Decision #OH75-2034 (B)
40 FR 5967 - 2/7/75
(H,Hw) - See Statewide
ASHLAND COUNTY
(H,Hw) - See Statewide
ASHTABULA COUNTY
Decision #AR-3169 (B,R)
39 FR 40401 - 11/15/74
Mod. #1 - 40 FR 14214 - 3/28/75
Decision #IL75-5075 (D)
40 FR 27416 - 6/27/75
(H,Hw) - See Statewide
ATHENS COUNTY
(D) - See Adams County
(H,Hw) - See Statewide
AUGLAIZE COUNTY
(B) - See Allen County
(H,Hw) - See Statewide
BELMONT COUNTY
(H,Hw) - See Statewide
BROWN COUNTY
(D) - See Adams County
(H,Hw) - See Statewide
BUTLER COUNTY
Decision #AR-3033 (B)
39 FR 30774 - 8/23/74
Mod. #1 - 40 FR 16492 - 4/11/75
Decision #AP-683 (R)
38 FR 14049 - 5/25/73
(H,Hw) - See Statewide
CARROLL COUNTY
(H,Hw) - See Statewide
CHAMPAIGN COUNTY
(H,Hw) - See Statewide
CLARK COUNTY
Decision #AR-3034 (B)
39 FR 30776 - 8/23/74
Mod. #1 - 40 FR 15274 - 4/4/75
Decision #AP-684 (R)
38 FR 14049 - 5/25/73
(H,Hw) - See Statewide
CLERMONT COUNTY
Decision #AM-685 (R)
38 FR 14050 - 5/25/73
(B) - See Hamilton County
(D) - See Adams County
(H,Hw) - See Statewide
CLINTON COUNTY
(H,Hw) - See Statewide
COLUMBIANA COUNTY
(H,Hw) - See Statewide
COSHOCTON COUNTY
(H,Hw) - See Statewide

OHIO (Cont'd)

CRAWFORD COUNTY
(H,Hw) - See Statewide
CUYAHOGA COUNTY
Decision #AR-3035 (B,R)
39 FR 30778 - 8/23/74
Mod. #1 - 40 FR 15274 - 4/4/75
(H,Hw) - See Statewide
DARKE COUNTY
(H,Hw) - See Statewide
DEFIANCE COUNTY
(H,Hw) - See Statewide
DELAWARE COUNTY
Decision #AM-420 (R)
36 FR 15963 - 8/18/71
Mod. #1 - 38 FR 4630 - 2/16/73
(H,Hw) - See Statewide
ERIE COUNTY
Decision #AR-3172 (B)
39 FR 41102 - 11/22/74
Mod. #1-40 FR 15276 - 4/4/75
(D) - See Ashtabula County
(H,Hw) - See Statewide
FAIRFIELD COUNTY
(R) - See Delaware County
(H,Hw) - See Statewide
FAYETTE COUNTY
(H,Hw) - See Statewide
FRANKLIN COUNTY
Decision #AR-3036 (B)
39 FR 30780 - 8/23/74
Mod. #1 - 40 FR 37330 - 10/18/74
Mod. # 2- 40 FR 15274 - 4/4/75
(R) - See Delaware County
(H,Hw) - See Statewide
FULTON COUNTY
(B) - See Lucas County
(H,Hw) - See Statewide
GALLIA COUNTY
(D) - See Adams County
(H,Hw) - See Statewide
GEAUGA COUNTY
(H,Hw) - See Statewide
GREENE COUNTY
Decision #AR-3037 (B)
39 FR 30782 - 8/23/74
Mod. #1 -40 FR 15275 - 4/4/75
Decision #AM-422 (R)
36 FR 15965 - 8/18/71
Mod. #1 - 37 FR 8619 - 4/28/72
(H,Hw) - See Statewide
GUERNSEY COUNTY
(H,Hw) - See Statewide
HAMILTON COUNTY
Decision #AR-3038 (B)
39 FR 30784 - 8/23/74
Mod. #1 - 40 FR 15275 - 4/4/75
(D) - See Adams County
(R) - See Clermont County
(H,Hw) - See Statewide

OHIO (Cont'd)

HANCOCK COUNTY
Decision #AR-3173 (B)
39 FR 41105 - 11/22/74
Mod. #1 - 40 FR 15276 - 4/4/75
(H,Hw) - See Statewide
HARDIN COUNTY
(H,Hw) - See Statewide
HARRISON COUNTY
(H,Hw) - See Statewide
HENRY COUNTY
(H,Hw) - See Statewide
HIGHLAND COUNTY
(H,Hw) - See Statewide
HOCKING COUNTY
(H,Hw) - See Statewide
HOLMES COUNTY
(H,Hw) - See Statewide
HURON COUNTY
(B) - See Erie County
(H,Hw) - See Statewide
JACKSON COUNTY
(H,Hw) - See Statewide
JEFFERSON COUNTY
(H,Hw) - See Statewide
KNOX COUNTY
(H,Hw) - See Statewide
LAKE COUNTY
(B,R) - See Cuyahoga County
(D) - See Ashtabula County
(H,Hw) - See Statewide
LAWRENCE COUNTY
(D) - See Adams County
(H,Hw) - See Statewide
LICKING COUNTY
Decision #AR-3039 (B)
39 FR 30786 - 8/23/74
Mod. #1-40 FR 16492 - 4/11/75
Mod. #2 - 40 FR 27416 - 6/27/75
(H,Hw) - See Statewide
(R) - See Delaware County
LOGAN COUNTY
(H,Hw) - See Statewide
LORAIN COUNTY
Decision #AR-3040 (B,R)
39 FR 30663 - 8/23/74
Mod. #1 - 40 FR 16493 - 4/11/75
(D) - See Ashtabula County
(H,Hw) - See Statewide
LUCAS COUNTY
Decision #OH75-2060 (B)
40 FR 17529 - 4/18/75
(D) - See Ashtabula County
(H,Hw) - See Statewide
MADISON COUNTY
(B) - See Franklin County
(R) - See Delaware County
(H,Hw) - See Statewide

OHIO (Cont'd.)

MAHONING COUNTY
Decision #AR-3042 (B,R)
39 FR 30790 - 8/23/74
Mod. #1 - 40 FR 7799 - 2/21/75
Mod. #2 - 40 FR 16493 - 4/11/75
Mod. #3 - 40 FR 27416 - 6/27/75
(H,Hw) - See Statewide
MARION COUNTY
(H,Hw) - See Statewide
MEDINA COUNTY
(H,Hw) - See Statewide
MEIGS COUNTY
(D) - See Adams County
(H,Hw) - See Statewide
MERCER COUNTY
(B) - See Allen County
(H,Hw) - See Statewide
MIAMI COUNTY
(R) - See Greene County
(H,Hw) - See Statewide
MONROE COUNTY
(D) - See Adams County
(H,Hw) - See Statewide
MONTGOMERY COUNTY
(B) - See Greene County
(R) - See Greene County
(H,Hw) - See Statewide
MORGAN COUNTY
(H,Hw) - See Statewide
MORROW COUNTY
(H,Hw) - See Statewide
MUSKINGUM COUNTY
Decision #AR-3043 (B)
39 FR 30792 - 8/23/74
Mod. #1 - 40 FR 17462 - 4/18/75
(H,Hw) - See Statewide
NOBLE COUNTY
(H,Hw) - See Statewide
OTTAWA COUNTY
(R) - See Erie County
(D) - See Ashtabula County
(H,Hw) - See Statewide
PAULDING COUNTY
(H,Hw) - See Statewide
PERRY COUNTY
(H,Hw) - See Statewide
PICKAWAY COUNTY
(B) - See Franklin County
(R) - See Delaware County
(H,Hw) - See Statewide
PIKE COUNTY
Decision #AR-3176 (B)
39 FR 43451 - 12/13/74
Mod. #1 - 40 FR 3087 - 1/17/75
Mod. #2 - 40 FR 5985 - 2/7/75
Mod. #3 - 40 FR 17464 - 4/18/75
(H,Hw) - See Statewide
PORTAGE COUNTY
Decision #AR-3044 (B,R)
39 FR 30794 - 8/23/74
(H,Hw) - See Statewide

OHIO (Cont'd.)

PREBLE COUNTY
(R) - See Greene County
(H,Hw) - See Statewide
PUTNAM COUNTY
(H,Hw) - See Statewide
RICHLAND COUNTY
(H,Hw) - See Statewide
ROSS COUNTY
(B) - See Pike County
(H,Hw) - See Statewide
SANDUSKY COUNTY
(B) - See Erie County
(D) - See Ashtabula County
(H,Hw) - See Statewide
SCIOTO COUNTY
(B) - See Pike County
(D) - See Adams County
(H,Hw) - See Statewide
SENECA COUNTY
(H,Hw) - See Statewide
SHELBY COUNTY
(H,Hw) - See Statewide
STARK COUNTY
Decision #AR-3045 (B,R)
39 FR 30796 - 8/23/74
Mod. #1 - 40 FR 17463 - 4/18/75
(H,Hw) - See Statewide
SUMMITT COUNTY
Decision #AR-3046 (B,R)
39 FR 30798 - 8/23/74
Mod. #1 - 39 FR 34927 - 9/27/74
Mod. #2 - 40 FR 17463 - 4/18/75
(H,Hw) - See Statewide
TRUMBULL COUNTY
Decision #AR-3047 (B,R)
39 FR 30800 - 8/23/74
Mod. #1 - 40 FR 17463 - 4/18/75
(H,Hw) - See Statewide
TUSCARAWAS COUNTY
(H,Hw) - See Statewide
UNION COUNTY
(H,Hw) - See Statewide
VAN WERT COUNTY
(B) - See Allen County
(H,Hw) - See Statewide
VINTON COUNTY
(H,Hw) - See Statewide
WARREN COUNTY
(R) - See Butler County
(H,Hw) - See Statewide
WASHINGTON COUNTY
(D) - See Adams County
(H,Hw) - See Statewide
WAYNE COUNTY
(H,Hw) - See Statewide
WILLIAMS COUNTY
(H,Hw) - See Statewide
WOOD COUNTY
(H,Hw) - See Statewide
WYANDOT COUNTY
(H,Hw) - See Statewide

OKLAHOMA

STATEWIDE (Except the City of Muskogee)
Decision #AQ-124 (Constr., alteration, and/or repair of streets, highways, runways, erosion control structures, well drilling, and water and sewer utilities)
39 FR 24194 - 6/28/74
ADAIR COUNTY
(B) - See Muskogee County
(H,Hw) - See Statewide
ALFALFA COUNTY
(H,Hw) - See Statewide
ATOKA COUNTY
(H,Hw) - See Statewide
BEAVER COUNTY
(H,Hw) - See Statewide
BECKHAM COUNTY
(H,Hw) - See Statewide
BLAINE COUNTY
(H,Hw) - See Statewide
BRYAN COUNTY
(H,Hw) - See Statewide
Decision #OK75-4016 (R)
40 FR 3151 - 1/17/75
CADDO COUNTY
(B) - See CAnadian County
(H,Hw) - See Statewide
CANADIAN COUNTY
(H,Hw) - See Statewide
Decision #OK75-4080 (B)
40 FR 17531 - 4/18/75
Mod. #1 - 40 FR 22736 - 5/23/75
Mod. #2 - 40 FR 26185 - 6/20/75
Decision #AP-304 (R)
37 FR 15789 - 8/4/72
Mod. #1 - 37 FR 28799 - 12/28/72
Mod. #2 - 38 FR 4078 - 2/9/73
CARTER COUNTY
(H,Hw) - See Statewide
CHEROKEE COUNTY
(B) - See Muskogee County
(H,Hw) - See Statewide
CHOCTAW COUNTY
(H,Hw) - See Statewide
CIMARRON COUNTY
(H,Hw) - See Statewide
CLEVELAND COUNTY
(H,Hw) - See Statewide
(B,R) - See Canadian County
COAL COUNTY
(H,Hw) - See Statewide
COMANCHE COUNTY
(H,Hw) - See Statewide
Decision #OK75-4017 (R)
40 FR 3152 - 1/17/75
Decision #OK75-4116 (B)
40 FR 27434 - 6/27/75
COTTON COUNTY
(H,Hw) - See Statewide
CRAIG COUNTY
(H,Hw) - See Statewide
CREEK COUNTY
(B) - See Tulsa County
(H,Hw) - See Statewide

OKLAHOMA (cont'd)

CUSTER COUNTY
(H,Hw) - See Statewide
DELAWARE COUNTY
(H,Hw) - See Statewide
DEWEY COUNTY
(H,Hw) - See Statewide
ELLIS COUNTY
(H,Hw) - See Statewide
GARFIELD COUNTY
Decision #AR-85 (B)
39 FR 42801 - 12/6/74
Mod. #1 - 40 FR 6905 - 2/14/75
Mod. #2 - 40 FR 14214 - 3/28/75
Mod. #3 - 40 FR 16494 - 4/11/75
Mod. #4 - 40 FR 18283 - 4/25/75
Mod. #5 - 40 FR 25328 - 6/13/75
(H,Hw) - See Statewide
GARVIN COUNTY
(H,Hw) - See Statewide
GRADY COUNTY
(B) - See Canadian County
(H,Hw) - See Statewide
GRANT COUNTY
(H,Hw) - See Statewide
GREER COUNTY
(H,Hw) - See Statewide
HARMON COUNTY
(H,Hw) - See Statewide
HARPER COUNTY
(H,Hw) - See Statewide
HASKELL COUNTY
(H,Hw) - See Statewide
HUGHES COUNTY
(H,Hw) - See Statewide
JACKSON COUNTY
(H,Hw) - See Statewide
JEFFERSON COUNTY
(H,Hw) - See Statewide
JOHNSTON COUNTY
(H,Hw) - See Statewide
KAY COUNTY
(H,Hw) - See Statewide
KINGFISHER COUNTY
(B) - See Canadian County
(H,Hw) - See Statewide
KIOWA COUNTY
(H,Hw) - See Statewide
LATIMER COUNTY
(H,Hw) - See Statewide
LEFLORE COUNTY
(H,Hw) - See Statewide
LINCOLN COUNTY
(H,Hw) - See Statewide
(B,R) - See Canadian County
LOGAN COUNTY
(B) - See Canadian County
(H,Hw) - See Statewide
LOVE COUNTY
(H,Hw) - See Statewide

OKLAHOMA (Cont'd.)

McCLAIN COUNTY
(H,Hw) - See Statewide
(B) - See Canadian County
McCURTAIN COUNTY
(H,Hw) - See Statewide
MCINTOSH COUNTY
Decision #AR-89 (B)
39 FR 43456 - 12/13/74
Mod. #1 - 40 FR 6906 - 2/14/75
Mod. #2 - 40 FR 14215 - 3/28/75
Mod. #3 - 40 FR 16494 - 4/11/75
Mod. #4 - 40 FR 28308 - 7/3/75
(H,Hw) - See Statewide
MAJOR COUNTY
(H,Hw) - See Statewide
MARSHALL COUNTY
(H,Hw) - See Statewide
MAYES COUNTY
(H,Hw) - See Statewide
MURRAY COUNTY
(H,Hw) - See Statewide
MUSKOGEE COUNTY
Decision #OK75-4069 (B,H,Hw)
40 FR 14257 - 3/28/75
Mod. #1 - 40 FR 16495 - 4/11/75
Mod. #2 - 40 FR 18283 - 4/25/75
Mod. #3 - 40 FR 26185 - 6/20/75
(H,Hw) - See Statewide
NOBLE COUNTY
(H,Hw) - See Statewide
NOWATA COUNTY
(H,Hw) - See Statewide
OKFUSKEE COUNTY
(H,Hw) - See Statewide
OKLAHOMA COUNTY
(B,R) - See Canadian County
(H,Hw) - See Statewide
OKMULGEE COUNTY
(H,Hw) - See Statewide
OSAGE COUNTY
(H,Hw) - See Statewide
(R) - See Tulsa County
OTTAWA COUNTY
(H,Hw) - See Statewide
PAWNEE COUNTY
(H,Hw) - See Statewide
PAYNE COUNTY
(H,Hw) - See Statewide
PITTSBURG COUNTY
Decision #AR-88 (B)
39 FR 43454 - 12/13/74
Mod. #1 - 40 FR 2381 - 1/10/75
Mod. #2 - 40 FR 6906 - 2/14/75
Mod. #3 - 40 FR 15277 - 4/4/75
Mod. #4 - 40 FR 16494 - 4/11/75
(H,Hw) - See Statewide
PONTOTOC COUNTY
(H,Hw) - See Statewide
POTTAWATOMIE COUNTY
(H,Hw) - See Statewide
(B,R) - See Canadian County

OKLAHOMA (Cont'd.)

PUSHMATAHA COUNTY
(H,Hw) - See Statewide
ROGERS COUNTY
(H,Hw) - See Statewide
ROGERS MILLS COUNTY
(H,Hw) - See Statewide
SEMINOLE COUNTY
(B) - See Oklahoma County
(H,Hw) - See Statewide
SEQUOYAH COUNTY
(H,Hw) - See Statewide
STEPHENS COUNTY
(H,Hw) - See Statewide
TEXAS COUNTY
(H,Hw) - See Statewide
TILLMAN COUNTY
(H,Hw) - See Statewide
TULSA COUNTY
Decision #OK75-4050 (B)
40 FR 6115 - 2/7/75
Mod. #1 - 40 FR 7800 - 2/21/75
Mod. #2 - 40 FR 10882 - 3/7/75
Mod. #3 - 40 FR 16495 - 4/11/75
Mod. #4 - 40 FR 25328 - 6/13/75
(H,Hw) - See Statewide
Decision #OK75-4015 (R)
40 FR 3150 - 1/17/75
WAGONER COUNTY
Decision #AR-93 (B)
40 FR 44903 - 12/27/74
Mod. #1 - 40 FR 5985 - 2/7/75
Mod. #2 - 40 FR 15277 - 4/4/75
Mod. #3 - 40 FR 16494 - 4/11/75
(H,Hw) - See Statewide
WASHINGTON COUNTY
(H,Hw) - See Statewide
WASHITA COUNTY
(H,Hw) - See Statewide
WOODS COUNTY
(H,Hw) - See Statewide
WOODWARD COUNTY
(H,Hw) - See Statewide

OREGON

STATEWIDE
Decision #OR75-5055 (B,H,Hw,D)
40 FR 19360 - 5/2/75
BAKER COUNTY
(B,H,Hw,D) - See Statewide
BENTON COUNTY
(B,H,Hw,D) - See Statewide
CLACKAMAS COUNTY
Decision #OR75-5042 (R)
40 FR 15312 - 4/4/75
(B,H,Hw,D) - See Statewide
CLATSOP COUNTY
(B,H,Hw,D) - See Statewide
COLUMBIA COUNTY
(B,H,Hw,D) - See Statewide
COOS COUNTY
(B,H,Hw,D) - See Statewide
CROOK COUNTY
(B,H,Hw,D) - See Statewide
CURRY COUNTY
(B,H,Hw,D) - See Statewide
DESCHUTES COUNTY
(B,H,Hw,D) - See Statewide
DOUGLAS COUNTY
(B,H,Hw,D) - See Statewide
GILLIAM COUNTY
(B,H,Hw,D) - See Statewide
GRANT COUNTY
(H,Hw,B,D) - See Statewide
HARNEY COUNTY
(B,H,Hw,D) - See Statewide
HOOD RIVER COUNTY
(H,Hw,B,D) - See Statewide
JACKSON COUNTY
(H,Hw,B,D) - See Statewide
JEFFERSON COUNTY
(B,H,Hw,D) - See Statewide
JOSEPHINE COUNTY
(B,H,Hw,D) - See Statewide
KLAMATH COUNTY
(B,H,Hw,D) - See Statewide
LAKE COUNTY
(B,H,Hw,D) - See Statewide
LANE COUNTY
Decision #AR-1015 (R)
39 FR 29702 - 8/16/74
(B,H,Hw,D) - See Statewide
LINCOLN COUNTY
(B,H,Hw,D) - See Statewide
LINN COUNTY
(B,H,Hw,D) - See Statewide
(R) - See Lane County

OREGON (Cont'd.)

MALHEUR COUNTY
(B,H,Hw,D) - See Statewide
MARION COUNTY
(R) - See Lane County
(B,H,Hw,D) - See Statewide
MORROW COUNTY
(B,H,Hw,D) - See Statewide
MULTNOMAH COUNTY
(R) - See Clackamas County
(B,H,Hw,D) - See Statewide
POLK COUNTY
(B,H,Hw,D) - See Statewide
SHERMAN COUNTY
(B,H,Hw,D) - See Statewide
TILLAMOOK COUNTY
(B,H,Hw,D) - See Statewide
UMATILLA COUNTY
(B,H,Hw,D) - See Statewide
UNION COUNTY
(B,H,Hw,D) - See Statewide
WALLOWA COUNTY
(B,H,Hw,D) - See Statewide
WASCO COUNTY
(B,H,Hw,D) - See Statewide
WASHINGTON COUNTY
(B,H,Hw,D) - See Statewide
(R) - See Clackamas County
WHEELER COUNTY
(B,H,Hw,D) - See Statewide
YAMHILL COUNTY
(B,H,Hw,D) - See Statewide

PENNSYLVANIA

ADAMS COUNTY
Decision #AR-2029 (H,Hw)
39 FR 31853 - 8/30/74
Mod. #1 - 39 FR 41660 - 11/29/74
Mod. #2 - 40 FR 43466 - 12/13/74
Decision #AR-2099 (B)
39 FR 44931 - 12/27/74
Mod. #1 - 40 FR 4790 - 1/31/75
Mod. #2 - 40 FR 5986 - 2/7/75
Mod. #3 - 40 FR 15282 - 4/4/75
Mod. #4 - 40 FR 22740 - 5/23/75
Mod. #5 - 40 FR 25332 - 6/13/75
ALLEGHENY COUNTY
Decision #AR-2033 (B)
39 FR 35048 - 9/27/74
Mod. #1 - 39 FR 44157 - 12/20/74
Mod. #2 - 40 FR 15279 - 4/4/75
Mod. #3 - 40 FR 28308 - 7/3/75
Decision #AQ-2049 (R)
39 FR 5043 - 2/8/74
ARMSTRONG COUNTY
Decision #PA75-3029 (H,Hw)
40 FR 15318 - 4/4/75
Mod. #1 - 40 FR 17471 - 4/18/75
Mod. #2 - 40 FR 19332 - 5/2/75
Decision #AR-2034 (B)
39 FR 35051 - 9/27/74
Mod. #1 - 39 FR 44157 - 12/20/74
Mod. #2 - 40 FR 4789 - 1/31/75
Mod. #3 - 40 FR 15278 - 4/4/75
Mod. #4 - 40 FR 28308 - 7/3/75
BEAVER COUNTY
Decision #PA75-3026 (H,Hw)
40 FR 14266 - 3/28/75
Mod. #1 - 40 FR 17467 - 4/18/75
Decision #PA75-3023 (B)
40 FR 12055 - 3/14/75
Mod. #1 - 40 FR 15282 - 4/4/75
Mod. #2 - 40 FR 28311 - 7/3/75
BEDFORD COUNTY
Decision #PA75-3028 (H,Hw)
40 FR 15313 - 4/4/75
Mod. #1 - 40 FR 17468 - 4/18/75
Decision #AQ-2084 (B)
39 FR 11808 - 3/29/74
Mod. #1 - 39 FR 13411 - 4/12/74
Mod. #2 - 39 FR 20919 - 6/14/74
Mod. #3 - 39 FR 28008 - 8/2/74
Mod. #4 - 39 FR 37332 - 10/18/74
Mod. #5 - 39 FR 44158 - 12/20/74
Mod. #6 - 40 FR 15278 - 4/4/75
Mod. #7 - 40 FR 22737 - 5/23/75
BERKS COUNTY
Decision #PA75-3055 (B)
40 FR 27436 - 6/27/75
(H,Hw) - See Adams County

PENNSYLVANIA (Cont'd.

BLAIR COUNTY
Decision #PA75-3057 (B)
40 FR 23686 - 5/30/75
(H,Hw) - See Armstrong County
BRADFORD COUNTY
(H,Hw) - See Adams County
BUCKS COUNTY
Decision #PA75-3011 (B)
40 FR 4781 - 1/31/75
Mod. #1 - 40 FR 12016 - 3/14/75
Mod. #2 - 40 FR 17466 - 4/18/75
Mod. #3 - 40 FR 24460 - 6/6/75
Mod. #4 - 40 FR 25232 - 6/13/75
Decision AR-2006 (R)
39 FR 25905 - 7/12/74
Mod. #1 - 39 FR 28012 - 8/2/74
Mod. #2 - 39 FR 38814 - 11/1/74
Mod. #3 - 40 FR 12015 - 3/14/75
Mod. #4 - 40 FR 17466 - 4/18/75
Mod. #5 - 40 FR 24460 - 6/6/75
Mod. #6 - 40 FR 25331 - 6/13/75
Decision #AR-2028 (H,Hw)
39 FR 33984 - 9/20/74
Mod. #1 - 40 FR 17464 - 4/18/75
Mod. #2 - 40 FR 24460 - 6/6/75
Mod. #3 - 40 FR 25331 - 6/13/75
BUTLER COUNTY
Decision #AR-2036 (B)
39 FR 33988 - 9/20/74
Mod. #1 - 39 FR 41111 - 11/22/74
Mod. #2 - 39 FR 44912 - 12/27/74
Mod. #3 - 40 FR 15279 - 4/4/75
Mod. #4 - 40 FR 18283 - 4/25/75
Mod. #5 - 40 FR 28309 - 7/3/75
Decision #PA75-3051 (H,Hw)
40 FR 17583 - 4/18/75
CAMBRIA COUNTY
Decision #PA75-5059 (B)
40 FR 28361 - 7/3/75
(H,Hw) - See Butler County
CAMERON COUNTY
Decision #PA75-3121 (B)
40 FR 12947 - 3/21/75
Mod. #1 - 40 FR 15282 - 4/4/75
Mod. #2 - 40 FR 16495 - 4/11/75
Mod. #3 - 40 FR 22741 - 5/23/75
(H,Hw) - See Bedford County
CARBON COUNTY
(H,Hw) - See Adams County
CENTRE COUNTY
Decision #AQ-2061 (H,Hw)
39 FR 6008 - 2/15/74
Mod. #1 - 39 FR 9357 - 3/8/74
Mod. #2 - 39 FR 14121 - 4/19/74
Mod. #3 - 39 FR 22373 - 6/21/74
Mod. #4 - 39 FR 33918 - 9/20/74
CHESTER COUNTY
(H,Hw,R) - See Bucks County

PENNSYLVANIA (Cont'd.

CHESTER COUNTY (Cont'd.)
Decision #AR-2003 (B)
39 FR 25895 - 7/12/74
Mod. #1 - 39 FR 28012 - 8/2/74
Mod. #2 - 39 FR 38813 - 11/1/74
Mod. #3 - 40 FR 12014 - 3/14/75
Mod. #4 - 40 FR 17465 - 4/18/75
Mod. #5 - 40 FR 24459 - 6/6/75
Mod. #6 - 40 FR 25329 - 6/13/75
CLINTON COUNTY
(B) - See Cameron County
(H,Hw) - See Bedford County
CLEARFIELD COUNTY
(B) - See Cameron County
(H,Hw) - See Centre County
CLINTON COUNTY
(H,Hw) - See Bedford County
COLUMBIA COUNTY
(H,Hw) - See Adams County
CRAWFORD COUNTY
Decision #AR-2098 (B)
39 FR 44928 - 12/27/74
Mod. #1 - 40 FR 15282 - 4/4/75
Mod. #2 - 40 FR 22740 - 5/23/75
(H,Hw) - See Armstrong County
CUMBERLAND COUNTY
Decision #PA75-3027 (B)
40 FR 14268 - 3/28/75
NMod. #1 - 40 FR 22741 - 5/23/75
(H,Hw) - See Adams County
DELAWARE COUNTY
Decision #AR-2002 (B)
39 FR 25892 - 7/12/74
Mod. #1 - 39 FR 28012 - 8/2/74
Mod. #2 - 39 FR 38813 - 11/1/74
Mod. #3 - 40 FR 10882 - 3/7/75
Mod. #4 - 40 FR 17465 - 4/18/75
Mod. #5 - 40 FR 24459 - 6/6/75
(H,Hw,R) - See Bucks County
ELK COUNTY
Decision #PA75-3058 (B)
40 FR 28358 - 7/3/75
(H,Hw) - See BedfordCounty
ERIE COUNTY
Decision #PA75-3054 (B)
40 FR 28355 - 7/3/75
(H,Hw) - See Butler County
FAYETIE COUNTY
(B) - See Butler County
(H,Hw) - See Butler County
FOREST COUNTY
Decision #AQ-2121 (B)
39 FR 18398 - 5/24/74
Mod. #1 - 39 FR 20920 - 6/14/74
Mod. #2 - 39 FR 28008 - 8/2/74

PENNSYLVANIA (Cont'd.

FOREST COUNTY (Cont'd.)
Mod. #3 - 39 FR 37332 - 10/18/74
Mod. #4 - 39 FR 38812 - 11/1/74
Mod. #5 - 39 FR 44911 - 12/27/74
Mod. #6 - 40 FR 15278 - 4/4/75
Mod. #7 - 40 FR 22737 - 5/23/75
(H,Hw) - See Bedford County
FRANKLIN COUNTY
Decision #AR-2001 (B)
39 FR 24803 - 7/5/74
Mod. #1 - 39 FR 26562 - 7/19/74
Mod. #2 - 39 FR 28010 - 8/2/74
Mod. #3 - 39 FR 40406 - 11/15/74
Mod. #4 - 39 FR 44157 - 12/20/74
(H,Hw) - See Bedford County
FULTON COUNTY
(H,Hw) - See BedfordCounty
GREENE COUNTY
(H,Hw) - See Centre County
HUNTINGDON COUNTY
(H,Hw) - See Bedford County
INDIANA COUNTY
Decision #AR-2037 (B)
39 FR 31859 - 8/30/74
Mod. #1 - 39 FR 44912 - 12/27/74
Mod. #2 - 40 FR 4789 - 1/31/75
Mod. #3 - 40 FR 15279 - 4/4/75
Mod. #4 - 40 FR 28309 - 7/3/75
(H,Hw) - SeeAArmstrong County
JEFFERSON COUNTY
(B) - See Cameron County
(H,Hw) - See Centre County
JUNIATA COUNTY
(B) - See Cumberland County
(H,Hw) - See Adams County
LACKAWANNA COUNTY
Decision #PA75-3056 (B)
40 FR 25401 - 6/13/75
LANCASTER COUNTY
Decision #AR-2030 (B)
39 FR 31857 - 8/30/74
Mod. #1 - 39 FR 40406 - 11/15/74
Mod. #2 - 39 FR 44912 - 12/27/74
Mod. #3 - 40 FR 4789 - 1/31/75
Mod. #4 - 40 FR 5986 - 2/7/75
Mod. #5 - 40 FR 14215 - 3/28/75
Mod. #6 - 40 FR 22739 - 5/23/75
(H,Hw) - See Adams County
LAWRENCE COUNTY
Decision #AR-2045 (B)
39 FR 37345 - 10/18/74
Mod. #1 - 39 FR 44913 - 12/27/74
Mod. #2 - 40 FR 15280 - 4/4/75
Mod. #3 - 40 FR 28310 - 7/3/75
(H,Hw) - See Butler County

PENNSYLVANIA (Cont'd.)

LEBANON COUNTY
Decision #PA75-3053 (B)
40 FR 22782 - 5/23/75
LEHIGH COUNTY
Decision #PA75-3019 (B)
40 FR 8755 - 2/28/75
Mod. #1 - 40 FR 14216 - 3/28/75
Mod. #2 - 40 FR 25333 - 6/13/75
Mod. #3 - 40 FR 27417 - 6/27/75
Mod. #4 - 40 FR 28310 - 7/3/75
(H,Hw) - See Adams County
LUZERNE COUNTY
Decision #PA75-3025 (B)
40 FR 12982 - 3/21/75
Mod. #1 - 40 FR 25333 - 6 /13/75
(H,Hw) - See Adams County
LYCOMING COUNTY
Decision #AQ-2079 (B)
39 FR 11803 - 3/29/74
Mod. #1 - 39 FR 30667 - 8/23/74
Mod. #2 - 39 FR 40407 - 11/15/74
Mod. #3 - 40 FR 12016 - 3/14/75
Mod. #4 - 40 FR 15278 - 4/4/75
Mod. #5 - 40 FR 19331 - 5/2/75
(H,Hw) - See Adams County
MC KEAN COUNTY
(H,Hw) - See Adams County
(B) - See Forest County
MERCER COUNTY
Decision #AR-2046 (B)
39 FR 37349 - 10/18/74
Mod. #1 39 FR 44913 - 12/27/74
Mod. #2 - 40 FR 15281 - 4/4/75
Mod. #3 - 40 FR 28310 - 7/3/75
(H,Hw) - See Butler County
MIFFLIN COUNTY
(H,Hw) - See BedforddCounty
MONROE COUNTY
(H,Hw) - See Adams County
MONTGOMERY COUNTY
Decision #AR-2004 (B)
39 FR 25898 - 7/12/74
Mod. #1 39 FR 28012 - 8/2/74
Mod. #2 - 39 FR 37333 - 10/18/74
Mod. #3 - 39 FR 38813 - 11/1/74
Mod. #4 - 40 FR 12014 - 3/14/75
Mod. #5 - 40 FR 17465 - 4/18/75
Mod. #6 - 40 FR 24460 - 6/6/75
Mod. #7 - 40 FR 25330 - 6/13/75
Mod. #8 - 40 FR 26186 - 6/20/75
(H,Hw,R) - See Bucks County
MONTOUR COUNTY
(H,Hw) - See Adams County

PENNSYLVANIA (Cont'd.)

NORTHAMPTON COUNTY
Decision #PA75-3015 (B)
40 FR 6947 - 2/14/75
Mod. #1 - 40 FR 8698 - 2/28/75
Mod. #2 - 40 FR 15282 - 4/4/75
Mod #3 - 40 FR 25332 - 6/13/75
(H,Hw) - See Adams County
Mod. #4 - 40 FR 28310 - 7/3/75
NORTHUMBERLAND COUNTY
Decision #AR-2095 (B)
39 FR 43494 - 12/13/74
Mod. #1 - 40 FR 12016 - 3/14/75
Mod. #2 - 40 FR 22739 - 5/23/75
(H,Hw) - See Adams County
PERRY COUNTY
(H,Hw) - See Adams County
PHILADELPHIA COUNTY
Decision #AR-2005 (B)
39 FR 25902 - 7/12/74
Mod. #1 - 39 FR 28012 - 8/2/74
Mod. #2 - 39 FR 38814 - 11/1/74
Mod. #3 - 40 FR 12015 - 3/14/75
Mod. #4 - 40 FR 17465 - 4/18/75
Mod. #5 - 40 FR 24460 - 6/6/75
Mod. #6 - 40 FR 25331 - 6/13/75
Mod. #7 - 40 FR 26186 - 6/20/75
Decision #CT75-5045 (D)
40 FR 15294 - 4/4/75
(H,Hw,R) - See Bucks County
PIKE COUNTY
(H,Hw) - See Adams County
POTTER COUNTY
(H,Hw) - See Bedford County
SCHUYKILL COUNTY
Decision #PA75-3017 (B)
40 FR 7854 - 2/21/75
Mod. #1 - 40 FR 15282 - 4/4/75
Mod. #2 - 40 FR 19331 - 5/2/75
Mod. #3 - 40 FR 22741 - 5/23/75
(H,Hw) - See Adams County
SNYDER COUNTY
(H,Hw) - See Adams County
SOMERSET COUNTY
(H,Hw) - See Butler County
SULLIVAN COUNTY
Decision #AQ-2070 (B)
39 FR 10070 - 3/15/74
Mod. #1 - 39 FR 26562 - 7/19/74
Mod. #2 - 39 FR 44911 - 12/27/74
Mod. #3 - 40 FR 4780 - 1/31/75
Mod. #4 - 40 FR 15278 - 4/4/75
Mod. #5 - 40 FR 24459 - 6/6/75
(H,Hw) - See Adams County

PENNSYLVANIA (Cont'd.

SUSQUEHANNA COUNTY
(B) - See Lackawanna County
(H,Hw) - See Adams County
TIOGA COUNTY
(H,Hw) - See Adams County
UNION COUNTY
(H,Hw) - See Adams County
VENANGO COUNTY
Decision #AQ-2043 (B)
39 FR 7011 - 2/22/74
Mod. #1 - 39 FR 18408 - 5/24/74
Mod. #2 - 39 FR 20919 - 6/14/74
Mod. #3 - 39 FR 28008 - 8/2/74
Mod. #4 - 39 FR 41110 - 11/22/74
Mod. #5 - 40 FR 15277 - 4/4/75
Mod. #6 - 40 FR 22736 - 5/23/75
(H,Hw) - See Armstrong County
WARREN COUNTY
Decision #AQ-2085 (B)
39 FR 14115 - 4/19/74
Mod. #1 - 39 FR 20920 - 6/14/74
Mod. #2 - 39 FR 28008 - 8/2/74
Mod. #3 - 39 FR 37332 10/18/74
Mod. #4 - 39 FR 38811 - 11/1/74
Mod. #5 - 39 FR 44911 - 12/27/74
Mod. #6 - 40 FR 22739 - 5/23/75
(H,Hw) - See Armstrong County
WASHINGTON COUNTY
Decision #AR-2039 (B)
39 FR 35054 - 9/27/74
Mod. #1 - 39 FR 44912 - 12/27/74
Mod. #2 - 40 FR 4790 - 1/31/75
Mod. #3 - 40 FR 15280 - 4/4/75
Mod. #4 - 40 FR 28309 - 7/3/75
(H,Hw) - See Butler County
WAYNE COUNTY
(H,Hw) - See Adams County
WESTMORELAND COUNTY
Decision #AR-2038 (B)
39 FR 31862 - 8/30/74
Mod. #1 - 39 FR 44913 - 12/27/74
Mod. #2 - 40 FR 4790 - 1/31/75
Mod. #3 - 40 FR 15280 - 4/4/75
Mod. #4 - 40 FR 28309 - 7/3/75
(H,Hw) - See Butler County
WYOMING COUNTY
(H,Hw) - See Adams County
YORK COUNTY
(B,H,Hw) - See Adams Co. (Excluding New Cumberland Depot)
(B) - See Cumberland County (New Cumberland Depot)
(H,Hw) - See Adams County (New Cumberland Depot)
(B) - See Lackawanna County

PUERTO RICO

PUERTO RICO
Decision #AR-2016 (R)
39 FR 28859 - 8/9/74
Decision #AQ-2052 (B)
39 FR 5161 - 2/8/74
Decision #AQ-2019 (H,Hw)
38 FR 24847 - 9/14/73
Mod. #1 - 39 FR 27395 - 7/26/74

RHODE ISLAND

STATEWIDE
Decision #CT75-5045 (D)
40 FR 15294 - 4/4/75
BRISTOL COUNTY
Decision #RI75-2031 (B,H,Hw,R, & Marine)
40 FR 6128 - 2/7/75
Mod. #1 - 40 FR 12017 - 3/14/75
Mod. #2 - 40 FR 28311 - 7/3/75
(D) - See Statewide
KENT COUNTY
(B,H,Hw, & Marine) - See Bristol County
(D) - See Statewide
NEWPORT COUNTY
Decision #RI75-2090 (B,H,Hw,R, & Marine)
40 FR 28364 - 7/3/75
(D) - See Statewide
PROVIDENCE COUNTY
(D) - See Statewide
(B,H,Hw, R, & Marine) - See Bristol County
WASHINGTON COUNTY
Decision #RI75-2033 (B,H,Hw,R, & Marine)
40 FR 6124 - 2/7/75
Mod. #1 - 40 FR 12017 - 3/14/75
Mod. #2 - 40 FR 14216 - 3/28/75
(D) - See Statewide

SOUTH CAROLINA

STATEWIDE
Decision #SC75-1031 (H,Hw)
40 FR 12058 - 3/14/75
Decision #AP-157 (Sewer & Water)
38 FR 4619 - 2/16/73
ABBEVILLE COUNTY
Decision #AR-4003 (B)
39 FR 26554 - 7/19/74
(Sewer & Water, H,Hw) - See Statewide
AIKEN COUNTY
Decision #SC75-1029 (R)
40 FR 10900 - 3/7/75
(Sewer & Water, H,Hw) - See Statewide
ALLENDALE COUNTY
Decision #SC75-1045 (R)
40 FR 16636 - 4/11/75
(Sewer & Water, H,Hw) - See Statewide
ANDERSON COUNTY
Decision #SC75-1004 (R)
40 FR 3154 - 1/17/75
(Sewer & Water, H,Hw) - See Statewide
BAMBERG COUNTY
(R) - See Allendale County
(Sewer & Water, H,Hw) - See Statewide
BARNWELL COUNTY
(R) - See Aiken County
(Sewer & Water, H,Hw) - See Statewide
BEAUFORT COUNTY
Decision #SC75-1026 (B)
40 FR 8692 - 2/28/75
Mod. #1 - 40 FR 16496 - 4/11/75
Mod. #2 - 40 FR 27417 - 6/27/75
Decision #MD75-3008 (D)
40 FR 3094 - 1/17/75
Mod. #1 - 40 FR 14204 - 3/28/75
(Sewer & Water, H,Hw) - See Statewide
BERKELEY COUNTY
(D) - See Beaufort County
(Sewer & Water, H,Hw) - See Statewide
Decision #SC75-1021 (R)
40 FR 7859 - 2/21/75
Decision #SC75-1055 (B)
40 FR 22785 - 5/23/75
Mod. #1 - 40 FR 25336 - 6/13/75
CALHOUN COUNTY
(R) - See Allendale County
(Sewer & Water, H,Hw) - See Statewide
CHARLESTON COUNTY
(B,R) - See Berkeley County
(D) - See Beaufort County
(Sewer & Water, H,Hw) - See Statewide
CHEROKEE COUNTY
Decision #SC75-1017 (R)
40 FR 4785 - 1/31/75
Mod. #1 - 40 FR 12017 - 3/14/75
(B) - See Abbeville County
(Sewer & Water, H,Hw) - See Statewide

SOUTH CAROLINA (Cont'd.

CHESTER COUNTY
Decision #AR-4009 (B)
39 FR 25778 - 7/12/74
(Sewer & Water, H,Hw) - See Statewide
CHESTERFIELD COUNTY
(Sewer & Water, H,Hw) - See Statewide
CLARENDON COUNTY
Decision #AR-4052 (R)
39 FR 39671 - 11/8/74
(Sewer & Water, H,Hw) - See Statewide
COLLETON COUNTY
(D) - See Beaufort County
(Sewer & Water, H,Hw) - See Statewide
Decision #AR-4052 (R)
39 FR 39671 - 11/8/74
DARLINGTON COUNTY
Decision #SC75-1041 (B)
40 FR 14194 - 3/28/75
(R) - See Clarendon County
(Sewer & Water, H,Hw) - See Statewide
DILLON COUNTY
(R) - See Clarendon County
(Sewer & Water, H,Hw) - See Statewide
DORCHESTER COUNTY
(R) - See Berkeley County
EDGEFIELD COUNTY
(R) - See Aiken County
(Sewer & Water, H,Hw) - See Statewide
FAIRFIELD COUNTY
(B) - See Chester County
(Sewer & Water, H,Hw) - See Statewide
FLORENCE COUNTY
(R) - See Clarendon County
(Sewer & Water, H,hw) - See Statewide
GEORGETOWN COUNTY
(D) - See Beaufort County
(Sewer & Water, H,Hw) - See Statewide
GREENVILLE COUNTY
Decision #SC75-1038 (B)
40 FR 12951 - 3/21/75
Mod. #1 - 40 FR 16496 - 4/11/75
(R) - See Anderson County
(Sewer & Water, H,Hw) - See Statewide
GREENWOOD COUNTY
(Sewer & Water, H,Hw) - See Statewide
HAMPTON COUNTY
(Sewer & Water, H,Hw) - See Statewide
HORRY COUNTY
(D) - See Beaufort County
(Sewer & Water, H,Hw) - See Statewide
JASPER COUNTY
(D) - See Beaufort County
(Sewer & Water, H,Hw) - See Statewide
KERSHAW COUNTY
(Sewer & Water, H,Hw) - See Statewide

SOUTH CAROLINA (Cont'd.

LANCASTER COUNTY
(B) - See Chester County
(Sewer & Water, H,Hw) - See Statewide
LAURENS COUNTY
(B) - See Abbeville County
(Sewer & Water, H,Hw) - See Statewide
LEE COUNTY
((R)-SSee Clarendon County
(Sewer & Water, H,Hw) - See Statewide
LEXINGTON COUNTY
Decision #AR-4004 (R)
39 FR 24779 - 7/7/74
Decision #SC75-1042 (R)
40 FR 14271 - 3/28/75
(Sewer & Water, H,Hw) - See Statewide
McCORMICK COUNTY
(Sewer & Water, H,Hw) - See Statewide
MARION COUNTY
(R) - See Clarendon County
(Sewer & Water, H,Hw) - See Statewide
MARLBORO COUNTY
(R) - See Clarendon County
(Sewer & Water, H,Hw) - See Statewide
NEWBERRY COUNTY
(B) - See Abbeville County
(Sewer & Water, H,Hw) - See Statewide
OCONEE COUNTY
(R) - See Anderson County
(Sewer & Water, H,Hw) - See Statewide
ORANGEBURG COUNTY
(Sewer & Water, H,Hw) - See Statewide
(R) - See Allendale County
PICKENS COUNTY
(R) - See Anderson County
(Sewer & Water, H,Hw) - See Statewide
RICHLAND COUNTY
(B,R) - See Lexington County
(Sewer & Water, H,Hw) - See Statewide
SALUDA COUNTY
(Sewer & Water, H,Hw) - See Statewide
SPARTANBURG COUNTY
(R) - See Cherokee County
(Sewer & Water, H,Hw) - See Statewide
SUMTER COUNTY
Decision #AQ-4097 (B)
39 FR 12581 - 4/5/74
(Sewer & Water, H,Hw) - See Statewide
(R) - See Clarendon County
UNION COUNTY
(R) - See CherokeeCounty
(Sewer & Water, H,Hw) - See Statewide
(B) - See Abbeville County
WILLIAMSBURG COUNTY
(R)- See ClarEndon County
(Sewer & Water, H,Hw) - See Statewide
YORK COUNTY
(Sewer & Water, H,Hw) - See Statewide

SOUTH DAKOTA

STATEWIDE
DDecision##SD75-5013 (H,Hw)
40 FR 4858 - 1/31/75
AURORA COUNTY
(H,Hw) - See Statewide
BEADLE COUNTY
(H,Hw) - See Statewide
BENNET COUNTY
(H,Hw) - See Statewide
BON HOMME COUNTY
(H,Hw) - See Statewide
BROOKINGS COUNTY
(H,Hw) - See Statewide
BROWN COUNTY
(H,Hw) - See Statewide
BRULE COUNTY
(H,Hw) - See Statewide
BUFFALO COUNTY
(H,Hw) - See Statewide
BUTTE COUNTY
(H,Hw) - See Statewide
CAMPBELL COUNTY
(H,Hw) - See Statewide
CHARLES MIX COUNTY
(H,Hw) - See Statewide
CLARK COUNTY
(H,Hw) - See Statewide
CLAY COUNTY
(H,Hw)P - See Statewide
CODINGTON COUNTY
(H,Hw) - See Statewide
CORSON COUNTY
(H,Hw) - See Statewide
CUSTER COUNTY
(H,Hw) - See Statewide
DAVISON COUNTY
(H,Hw) - See Statewide
DAY COUNTY
(H,Hw) - See Statewide
DEUEL COUNTY
(H,Hw) - See Statewide
DEWEY COUNTY
(H,Hw) - See Statewide
DOUGLAS COUNTY
(H,Hw) - See Statewide
EDMUNDS COUNTY
(H,Hw) - See Statewide
FALL RIVER COUNTY
(H,Hw) - See Statewide
FAULK COUNTY
(H,Hw) - See Statewide
GRANT COUNTY
(H,Hw) - See Statewide

SOUTH DAKOTA (Cont'd.)

GREGORY COUNTY
(H,Hw) - See Statewide
HAAKON COUNTY
(H,Hw) - See Statewide
HAMLIN COUNTY
(H,Hw) - See Statewide
HAND COUNTY
(H,Hw) - See Statewide
HANSON COUNTY
(H,Hw) - See Statewide
HARDING COUNTY
(H,Hw) - See Statewide
HUGHES COUNTY
(H,Hw) - See Statewide
HUTCHINSON COUNTY
(H,Hw) - See Statewide
HYDE COUNTY
(H,Hw) - See Statewide
JACKSON COUNTY
(H,Hw) - See Statewide
JERAULD COUNTY
(H,Hw) - See Statewide
JONES COUNTY
(H,Hw) - See Statewide
KINGSBURY COUNTY
(H,Hw) - See Statewide
LAKE COUNTY
(H,Hw) - See Statewide
LAWRENCE COUNTY
(H,Hw) - See Statewide
LINCOLN COUNTY
(H,Hw) - See Statewide
LYMAN COUNTY
(H,Hw) - See Statewide

SOUTH DAKOTA (Cont'd)

MARSHALL COUNTY
(H,Hw) - See Statewide
Mc COOK COUNTY
(H,Hw) - See Statewide
Mc PHERSON COUNTY
(H,Hw) - See Statewide
MEADE COUNTY
Decision #SD75-5044 (B)
40 FR 15327 - 4/4/75
(H,Hw) - See Statewide
MELLETTE COUNTY
(H,Hw) - See Statewide
MINER COUNTY
(H,Hw) - See Statewide
MINNEHAHA COUNTY
Decision #SD75-5043 (B)
40 FR 15326 - 4/4/75
(H,Hw) - See Statewide
Decision #AQ-1091 (R)
39 FR 8146 - 3/1/74
Mod. #1 - 39 FR 14856 - 4/26/74
(H,Hw) - See Statewide
MOODY COUNTY
(H,Hw) - See Statewide
PENNINGTON COUNTY
(B) - See Meade County
(H,Hw) - See Statewide
PERKINS COUNTY
(H,Hw) - See Statewide
POTTER COUNTY
(H,Hw) - See Statewide
ROBERTS COUNTY
(H,Hw) - See Statewide
SANBORN COUNTY
(H,Hw) - See Statewide
SHANNON COUNTY
(H,Hw) - See Statewide
SPINK COUNTY
(H,Hw) - See Statewide
STANLEY COUNTY
(H,Hw) - See Statewide
SULLY COUNTY
(H,Hw) - See Statewide

SOUTH DAKOTA (Cont'd.)

TODD COUNTY
(H,Hw) - See Statewide
TRIPP COUNTY
(H,Hw) - See Statewide
TURNER COUNTY
(H,Hw) - See Statewide
UNION COUNTY
(H,Hw) - See Statewide
WALWORTH COUNTY
(H,Hw) - See Statewide
WASHABAUGH COUNTY
(H,Hw) - See Statewide
YANKTON COUNTY
(H,Hw) - See Statewide
ZIEBACH COUNTY
(H,Hw) - See Statewide

TENNESSEE

STATEWIDE
Decision #AR75-5074 (F)
40 FR 26189 - 6/20/75
Decision #AR-4046 (Hw)
40 FR 940 - 1/3/75
ANDERSON COUNTY
Decision #TN75-1053 (B)(Oak Ridge, Energy Research Development Administration Only)
40 FR 24464 - 6/6/75
(Hw) - See Statewide
(F) - See Statewide
BEDFORD COUNTY
(F,Hw) - See Statewide
BENTON COUNTY
(F,Hw) - See Statewide
BLEDSOE COUNTY
(F,Hw) - See Statewide
BLOUNT COUNTY
(F,Hw) - See Statewide
BRADLEY COUNTY
(F,Hw) - See Statewide
CAMPBELL COUNTY
(F,Hw) - See Statewide
CANNON COUNTY
(F,Hw) - See Statewide
CARROLL COUNTY
Decision #AR-4013 (D)
39 FR 27397 - 7/26/74
(F,Hw) - See Statewide
CARTER COUNTY
Decision #AP-104 (B)
37 FR 13915 - 7/14/72
Decision #AQ-4128 (R)
39 FR 24198 - 6/28/74
(F,Hw) - See Statewide
CHEATHAM COUNTY
Decision #AQ-4061 (R)
39 FR 3426 - 1/25/74
Mod. #1 - 40 FR 7800 - 2/21/75
(F,Hw) - See Statewide
CHESTER COUNTY
(F,Hw) - See Statewide
CLAIBORNE COUNTY
(F,Hw) - See Statewide

TENNESSEE (CONT'D.)

CLAY COUNTY
(F,Hw) - See Statewide
COCKE COUNTY
(F,Hw) - See Statewide
COFFEE COUNTY
(F,Hw) - See Statewide
CROCKETT COUNTY
(D) - See Carroll County
(F,Hw) - See Statewide
CUMBERLAND COUNTY
(F,Hw) - See Statewide
DAVIDSON COUNTY
Decision #TN75-1057 (B)
40 FR 26239 - 6/20/75
(R) - See Cheatham County
(F,Hw) - See Statewide
DECATUR COUNTY
(F,Hw) - See Statewide
DEKALB COUNTY
(F,Hw) - See Statewide
DICKSON COUNTY
(F,Hw) - See Statewide
(R) - See Cheatham County
DYER COUNTY
Decision #AQ-4073 (B)
39 FR 5947 - 2/15/74
Mod. #1 - 39 FR 9357 - 3/8/74
(F,Hw) - See Statewide
(D) - See Carroll County
FAYETTE COUNTY
(D) - See Carroll County
(F,Hw) - See Statewide
FENTRESS COUNTY
(F,Hw) - See Statewide
FRANKLIN COUNTY
(F,Hw) - See Statewide
GIBSON COUNTY
(D) - See Carroll County
(F,Hw) - See Statewide
(B) - See Dyer County

TENNESSEE (Cont'd)

GILES COUNTY
(F,Hw) - See Statewide
GRAINGER COUNTY
(F,Hw) - See Statewide
GREENE COUNTY
(F,Hw) - See Statewide
GRUNDY COUNTY
(F,Hw) - See Statewide
HAMBLEN COUNTY
(F,Hw) - See Statewide
HAMILTON COUNTY
Decision #TN75-1059 (B,H)
40 FR 25407 - 6/13/75
Mod. #1 - 40 FR 27417 - 6/27/75
(F,Hw) - See Statewide
HANCOCK COUNTY
(F,Hw) - See Statewide
HARDEMAN COUNTY
(D) - See Carroll County
(F,Hw) - See Statewide
HARDIN COUNTY
(F,Hw) - See Statewide
HAWKINS COUNTY
(F,Hw) - See Statewide
HAYWOOD COUNTY
(D) - See Carroll County
(F,Hw) - See Statewide
HENDERSON COUNTY
(F,Hw) - See Statewide
HENRY COUNTY
(D) - See Carroll County
(F,Hw) - See Statewide
HICKMAN COUNTY
(F,Hw) - See Statewide
HOUSTON COUNTY
(F,Hw) - See Statewide
HUMPHREYS COUNTY
(F,Hw) - See Statewide
JACKSON COUNTY
(F,Hw) - See Statewide

TENNESSEE (CONT'D)

JEFFERSON COUNTY
(F,Hw) - See Statewide
JOHNSON COUNTY
(F,Hw)- See Statewide
KNOX COUNTY
Decision #TN75-1052 (B)
40 FR 23688 - 5/30/75
Decision #AQ-4051 (R)
39 FR 2321 - 1/18/74
(F,Hw) - See Statewide
LAKE COUNTY
Decision #AQ-4074 (R)
39 FR 5947 - 2/15/74
(F,Hw) - See Statewide
LAUDERDALE COUNTY
(D) - See Carroll County
(F,Hw) - SeetStatewide
LAWRENCE COUNTY
(F,Hw) - See Statewide
(R) - See Cheatham County
LEWIS COUNTY
(F,Hw) - See Statewide
LINCOLN COUNTY
(F,Hw) - See Statewide
LOUDON COUNTY
(F,Hw) - See Statewide
MC MINN COUNTY
(F,Hw) - See Statewide
MC NAIRY COUNTY
(F,Hw) - See Statewide
MACON COUNTY
(F,Hw) - See Statewide
MADISON COUNTY
Decision #TN75-1051 (B)
40 FR 21666 - 5/16/75
(D) - See Carroll County
(F,Hw) - See Statewide
MARION COUNTY
(D) - See Carroll County
(F,Hw) - See Statewide

TENNESSEE (Cont'd)

MARSHALL COUNTY
(F,Hw) - See Statewide
(R) - See Cheatham County
MAURY COUNTY
(F,Hw) - See Statewide
(R) - See Cheatham County
MEIGS COUNTY
(F,Hw) - See Statewide
MONROE COUNTY
(F,Hw) - See Statewide
MONTGOMERY COUNTY
(F,Hw) - See Statewide
MOORE COUNTY
(F,Hw) - See Statewide
MORGAN COUNTY
(F,Hw) - See Statewide
OBION COUNTY
(R) - See Lake County
(D) - See Carroll County
(F,Hw) - See Statewide
OVERTON COUNTY
(F,Hw) - See Statewide
PERRY COUNTY
(F,Hw) - See Statewide
PICKETT COUNTY
(F,Hw) - See Statewide
POLK COUNTY
(F,Hw) - See Statewide
PUTNAM COUNTY
(F,Hw) - See Statewide
RHEA COUNTY
(F,Hw) - See Statewide
ROANE COUNTY
(B) - See Anderson Co. (Oak Ridge, Energy Research Development Administration Only)
(F,Hw) - See Statewide
ROBERTSON COUNTY
(F,Hw) - See Statewide
(R) - See Cheatham County

TENNESSEE (Cont'd)

RUTHERFORD COUNTY
Decision #AQ-4114 (B)
39 FR 16980 - 5/10/74
Mod. #1 - 39 FR 28013 - 8/2/74
Mod. #2 - 39 FR 29726 - 8/16/74
Mod. #3 - 39 FR 31782 - 8/30/74
Mod. #4 - 40 FR 3088 - 1/17/75
(F,Hw) - See Statewide
(R) - See Cheatham County
SCOTT COUNTY
(F,Hw) - See Statewide
SEQUATCHIE COUNTY
(F,Hw) - See Statewide
SEVIER COUNTY
(F,Hw) - See Statewide
SHELBY COUNTY
Decision #TN75-1058 (B,H, & Utility)
40 FR 25404 - 6/13/75
Mod. #1 - 40 FR 27417 - 6/27/75
Decision #AP-152 (R)
38 FR 4176 - 2/9/73
(D) - See Carroll County
(F,Hw) - See Statewide
SMITH COUNTY
(F,Hw) - See Statewide
STEWART COUNTY
(F,Hw) - See Statewide
SULLIVAN COUNTY
Decision #AM-8623 (B)
37 FR 12013 - 6/16/72
Mod. #1 - 37 FR 23065 - 10/27/72
Mod. #2 - 39 FR 11815 - 3/29/74
Mod. #3 - 39 FR 17655 - 5/17/74
(F,Hw) - See Statewide
(R) - See Carter County
SUMNER COUNTY
(F,Hw) - See Statewide
(R) - See Cheatham County
TIPTON COUNTY
(D) - See Carroll County
(F,Hw) - See Statewide
TROUSDALE COUNTY
(F,Hw) - See Statewide
(R) - See Cheatham County

TENNESSEE (cont'd)

UNICOI COUNTY
(F,Hw) - See Statewide
UNION COUNTY
(F,Hw) - See Statewide
VAN BUREN COUNTY
(F,Hw) - See Statewide
WARREN COUNTY
(F,Hw) - See Statewide
WASHINGTON COUNTY
Decision #AP-100 (B)
37 FR 13419 - 7/7/72
Mod. #1 - 37 FR 17316 - 8/25/72
Mod. #2 - 37 FR 22708 - 10/20/72
(R) - See Carter County
(F,Hw) - See Statewide
WAYNE COUNTY
(F,Hw) - See Statewide
WEAKLEY COUNTY
(D) - See Carroll County
(F,Hw) - See Statewide
WHITE COUNTY
(F,Hw) - See Statewide
WILLIAMSON COUNTY
(F,Hw) - See Statewide
(R) - See Cheatham County
WILSON COUNTY
(F,Hw) - See Statewide
(R) - See Cheatham County

TEXAS

STATEWIDE (Excluding Dallas-Fort Worth Regional Airport)
Decision #TX75-4006 (H (Excluding tunnels and dams), Hw Incidental shore work, and paving and utilities incidental to general building construction)
40 FR 21667 - 5/16/75
ANDERSON COUNTY
(H,Hw) - See Statewide
ANDREWS COUNTY
(H,Hw) - See Statewide
ANGELINA COUNTY
(H,Hw) - See Statewide
ARANSAS COUNTY
(H,Hw) - See Statewide
Decision #AR-4013 (D)
39 FR 27397 - 7/26/74
ARCHER COUNTY
(H,Hw) - See Statewide
ARMSTRONG COUNTY
Decision #TX75-4105 (B)
40 FR 22797 - 5/23/75
Mod. #1 - 40 FR 25334 - 6/13/75
Mod. #2 - 40 FR 26186 - 6/20/75
Mod. #3 - 40 FR 27417 - 6/27/75
Decision #TX75-4090 (R)
40 FR 21679 - 5/16/75
Mod. #1 - 40 FR 23631 - 5/30/75
Mod. #2 - 40 FR 25334 - 6/13/75
Mod. #3 - 40 FR 26186 - 6/20/75
Mod. #4 - 40 FR 27417 - 6/27/75
(H,Hw) - See Statewide
ATASCOSA COUNTY
(H,Hw) - See Statewide
AUSTIN COUNTY
(H,Hw) - See Statewide
BAILEY COUNTY
(H,Hw) - See Statewide
Decision #TX75-4003 (R)
40 FR 3158 - 1/17/75
BANDERA COUNTY
(H,Hw) - See Statewide
BASTROP COUNTY
Decision #AR-1 (R)
39 FR 24809 - 7/5/74
(H,Hw) - See Statewide
BAYLOR COUNTY
(H,Hw) - See Statewide
BEE COUNTY
Decision #TX75-4004 (R)
40 FR 3160 - 1/17/75
(H,Hw) - See Statewide
BELL COUNTY
(H,Hw) - See Statewide
Decision #TX75-4110 (B)
40 FR 23692 - 5/30/75
Mod. #1 - 40 FR 26187 - 6/20/75

TEXAS (Cont'd)

BEXAR COUNTY
Decision #TX75-4109 (R)
40 FR 23690 - 5/30/75
(H,Hw) - See Statewide
Decision #AR-45 (B)
39 FR 34015 - 9/20/74
Mod. #1 - 39 FR 35915 - 10/4/74
Mod. #2 - 39 FR 39675 - 11/8/74
Mod. #3 - 39 FR 44158 - 12/20/74
BLANCO COUNTY
(H,Hw) - See Statewide
(R) - See Bastrop County
BORDEN COUNTY
(H,Hw) - See Statewide
BOSQUE COUNTY
(B) - See Bell County
(H,Hw) - See Statewide
BOWIE COUNTY
Decision #TX75-4104 (B)
40 FR 22795 - 5/23/75
(H,Hw) - See Statewide
BRAZORIA COUNTY
(H,Hw) - See Statewide
Decision #AR-11 (R)
39 FR 29910 - 8/16/74
(D) - See Aransas County
BRAZOS COUNTY
Decision #TX75-4106 (B)
40 FR 22799 - 5/23/75
Mod. #1 - 40 FR 24461 - 6/6/75
(H,Hw) - See Statewide
BREWSTER COUNTY
(H,Hw) - See Statewide
BRISCOE COUNTY
(H,Hw) - See Statewide
BROOKS COUNTY
(H,Hw) - See Statewide
BROWN COUNTY
(H,Hw) - See Statewide
BURLESON COUNTY
(H,Hw) - See Statewide
BURNETT COUNTY
(H,Hw) - See Statewide
CALDWELL COUNTY
(H,Hw) - See Statewide
(R) - See Bastrop County
CALHOUN COUNTY
(H,Hw) - See Statewide
(D) - See Aransas County
CALLAHAN COUNTY
(H,Hw) - See Statewide
CAMERON COUNTY
Decision #TX75-4091 (B)
40 FR 21681 - 5/16/75
(H,Hw) - See Statewide
Decision #TX75-4093 (R)
40 FR 21683 - 5/16/75
CAMP COUNTY
(H,Hw) - See Statewide

TEXAS (Cont'd)

CARSON COUNTY
(B,R) - See Armstrong County
(H,Hw) - See Statewide
CASS COUNTY
(H,Hw) - See Statewide
CASTRO COUNTY
(B,R) - See Armstrong County
(H,Hw) - See Statewide
CHAMBERS COUNTY
(H,Hw) - See Statewide
(D) - See Aransas County
CHEROKEE COUNTY
(H,Hw) - See Statewide
CHILDRESS COUNTY
(B,R) - See Armstrong County
(H,Hw) - See Statewide
CLAY COUNTY
(H,Hw) - See Statewide
COCHRAN COUNTY
(H,Hw) - See Statewide
(R) - See Bailey County
COKE COUNTY
(H,Hw) - See Statewide
COLEMAN COUNTY
(H,Hw) - See Statewide
COLLIN COUNTY
Decision #AQ-87 (R)
39 FR 10106 - 3/15/74
Decision #TX75-4102 (B-excluding Dallas-Fort Worth Regional Airport)
40 FR 22791 - 5/23/75
(H,Hw) - See Statewide
COLLINGSWORTH COUNTY
(B,R) - See Armstrong County
(H,Hw) - See Statewide
COLORADO COUNTY
(H,Hw) - See Statewide
COMAL COUNTY
(H,Hw) - See Statewide
COMANCHE COUNTY
(H,Hw) - See Statewide
CONCHO COUNTY
(H,Hw) - See Statewide
COOKE COUNTY
(H,Hw) - See Statewide
CORYELL COUNTY
(B) - See Bell County
(H,Hw) - See Statewide
COTTLE COUNTY
(H,Hw) - See Statewide

TEXAS (Cont'd.)

CRANE COUNTY
(H,Hw) - See Statewide
Decision #TX75-4006 (R)
40 FR 3163 - 1/17/75
CROCKETT COUNTY
(H,Hw) - See Statewide
CROSBY COUNTY
(R) - See Bailey County
(H,Hw) - See Statewide
CULBERSON COUNTY
(H,Hw) - See Statewide
DALLAM COUNTY
(R)(B) - See Armstrong County
(H,Hw) - See Statewide
DALLAS COUNTY
(B,R) - See Collin County
(H,Hw) - See Statewide
DAWSON COUNTY
(H,Hw) - See Statewide
DEAF SMITH COUNTY
(B,R) - See Armstrong County
(H,Hw) - See Statewide
DELTA COUNTY
(H,Hw) - See Statewide
DENTON COUNTY
(B,R) - See Collin County
(H,Hw) - See Statewide
DE WITT COUNTY
(H,Hw) - See Statewide
DICKENS COUNTY
(H,Hw) - See Statewide
DIMMIT COUNTY
Decision #TX75-4010 (B,R)
40 FR 3172 - 1/17/75
(H,Hw) - See Statewide
DONLEY COUNTY
(B,R) - See Armstrong County
(H,Hw) - See Statewide
DUVAL COUNTY
(H,Hw) - See Statewide
EASTLAND COUNTY
(H,Hw) - See Statewide
ECTOR COUNTY
(H,Hw) - See Statewide
(R) - See Crane County
EDWARDS COUNTY
(H,Hw) - See Statewide
ELLIS COUNTY
(B,R) - See Collin County
(H,Hw) - See Statewide
EL PASO COUNTY
Decision #TX75-4114 (B)
40 FR 26240 - 6/20/75
(H,Hw) - See Statewide
ERATH COUNTY
(H,Hw) - See Statewide

TEXAS (Cont'd)

FALLS COUNTY
(B) - See Bell County
(H,Hw) - See Statewide
FANNIN COUNTY
(H,Hw) - See Statewide
FAYETTE COUNTY
(H,Hw) - See Statewide
(R) - See Bastrop County
FISHER COUNTY
(H,Hw) - See Statewide
FLOYD COUNTY
(R) - See Bailey County
(H,Hw) - See Statewide
FOARD COUNTY
(H,Hw) - See Statewide
FORT BEND COUNTY
(R) - See Brazoria County
(H,Hw) - See Statewide
FRANKLIN COUNTY
(H,Hw) - See Statewide
FREESTONE COUNTY
(H,Hw) - See Statewide
FRIO COUNTY
(H,Hw) - See Statewide
GAINES COUNTY
(H,Hw) - See Statewide
GALVESTON COUNTY
(R) - See Brazoria County
(D) - See Aransas County
(H,Hw) - See Statewide

Decision #TX75-4096 (B)
40 FR 21689 - 5 /16/75
Mod. #1 - 40 FR 25334 - 6/13/75
GARZA COUNTY
(R) - See Bailey County
(H,Hw) - See Statewide
GILLESPIE COUNTY
(H,Hw) - See Statewide
GLASSCOCK COUNTY
(H,Hw) - See Statewide
GOLIAD COUNTY
(H,Hw) - See Statewide
GONZALES COUNTY
(H,Hw) - See Statewide
GRAY COUNTY
(R,B) - See Armstrong County
(H,Hw) - See Statewide
GRAYSON COUNTY
(B) - See Collin County
(H,Hw) - See Statewide
GREGG COUNTY
Decision #TX75-4092 (B)
40 FR 21682 - 5/16/75
(H,Hw) See Statewide

TEXAS (Cont'd)

GRIMES COUNTY
(H,Hw) - See Statewide
GUADALUPE COUNTY
(H,Hw) - See Statewide
HALE COUNTY
(R) - See Bailey County
(H,Hw) - See Statewide
HALL COUNTY
(H,Hw) - See Statewide
HAMILTON COUNTY
(H,Hw) - See Statewide
HANSFORD COUNTY
(R,B) - See Armstrong County
(H,Hw) - See Statewide
HARDEMAN COUNTY
(H,Hw) - See Statewide
HARDIN COUNTY
(H,Hw) - See Statewide
HARRIS COUNTY
(B) - See Galveston County
(R) - See Brazoria County
(D) - See Aransas County
(H,Hw) - See Statewide
HARRISON COUNTY
Decision #TX75-4103 (B)
40 FR 22795 - 5/23/75
(H,Hw) - See Statewide
HARTLEY COUNTY
(R,B) - See Armstrong County
(H,Hw) - See Statewide
HASKELL COUNTY
(H,Hw) - See Statewide
HAYS COUNTY
(H,Hw) - See Statewide
(R) - See Bastrop County
HEMPHILL COUNTY
(R,B) - See Armstrong County
(H,Hw) - See Statewide
HENDERSON COUNTY
(H,Hw) - See Statewide
HIDALGO COUNTY
(R,B) - See Cameron County
(H,Hw) - See Statewide
HILL COUNTY
(B) - See Bell County
(H,Hw) - See Statewide
HOCKLEY COUNTY
(R) - See Bailey County
(H,Hw) - See Statewide
HOOD COUNTY
(B) - See Collin County
Decision #TX75-4011 (R)
40 FR 3173 - 1/17/75
(H,Hw) - See Statewide

TEXAS (Cont'd)

HOPKINS COUNTY
(H,Hw) - See Statewide
HOUSTON COUNTY
(H,Hw) - See Statewide
HOWARD COUNTY
Decision #TX75-4095 (B,R)
40 FR 21687 - 5/16/75
(H,Hw) - See Statewide
HUDSPETH COUNTY
(H,Hw) - See Statewide
HUNT COUNTY
(R)(B) - See Collin County
(H,Hw) - See Statewide
HUTCHINSON COUNTY
(R)(B) - See Armstrong County
(H,Hw) - See Statewide
IRION COUNTY
(H,Hw) - See Statewide
JACK COUNTY
(H,Hw) - See Statewide
JACKSON COUNTY
(D) - See Aransas County
(H,Hw) - See Statewide
JASPER COUNTY
(H,Hw) - See Statewide
JEFF DAVIS COUNTY
(H,Hw) - See Statewide
JEFFERSON COUNTY
Decision #TX75-4012 (B,R)
40 FR 3175 - 1/17/75
Mod. #1 - 40 FR 7800 - 2/21/75
Mod. #2 - 40 FR 8698 - 2/28/75
Mod. #3 - 40 FR 12017 - 3/14/75
Mod. #4 - 40 FR 25334 - 6/13/75
(D) - See Aransas County
(Hw) - See Statewide
JIM HOGG COUNTY
(H,Hw) - See Statewide
(B,R) - See Dimmit County
JIM WELLS COUNTY
(H,Hw) - See Statewide
JOHNSON COUNTY
(B) - See Collin County
(H,Hw) - See Statewide
(R) - See Hood County
JONES COUNTY
(H,Hw) - See Statewide
KARNES COUNTY
(H,Hw) - See Statewide

TEXAS (Cont'd)

KAUFMAN COUNTY
(B,R) - See Collin County
(H,Hw) - See Statewide
KENDALL COUNTY
(H,Hw) - See Statewide
KENEDY COUNTY
(H,Hw) - See Statewide
(D) - See Aransas County
KENT COUNTY
(H,Hw) - See Statewide
KERR COUNTY
(H,Hw) - See Statewide
KIMBLE COUNTY
(H,Hw) - See Statewide
KING COUNTY
(H,Hw) - See Statewide
KINNEY COUNTY
(H,Hw) - See Statewide
KLEBERG COUNTY
Decision #TX75-4099 (B)
40 FR 22787 - 5/23/75
Mod. #1 - 40 FR 27417 - 6/27/75
(D) - See Aransas County
(H,Hw) - See Statewide
(R) - See Bee County
KNOX COUNTY
(H,Hw) - See Statewide
LAMAR COUNTY
(H,Hw) - See Statewide
LAMB COUNTY
(R) - See Bailey County
(H,Hw) - See Statewide
LAMPASAS COUNTY
(H,Hw) - See Statewide
LA SALLE COUNTY
(B,R) - See Dimmit County
(H,Hw) - See Statewide
LAVACA COUNTY
(H,Hw) - See Statewide
LEE COUNTY
(H,Hw) - See Statewide
(R) - See Bastrop County

TEXAS (Cont'd)

LEON COUNTY
(H,Hw) - See Statewide
LIBERTY COUNTY
(H,Hw) - See Statewide
LIMESTONE COUNTY
(H,Hw) - See Statewide
LIPSCOMB COUNTY
(H,Hw) - See Statewide
(B)(R) - See Armstrong County
LIVE OAK COUNTY
(H,Hw) - See Statewide
LLANO COUNTY
(H,Hw) - See Statewide
LOVING COUNTY
(H,Hw) - See Statewide
(R) - See Crane County
LUBBOCK COUNTY
(R) - See Bailey County
(H,Hw) - See Statewide
Decision #TX75-4094 (B)
40 FR 21685 - 5/16/75
Mod. #1 - 40 FR 26186 - 6/20/75
LYNN COUNTY
(R) - See Bailey County
(H,Hw) - See Statewide
McCULLOCH COUNTY
(H,Hw) - See Statewide
McLENNAN COUNTY
(B) - See Bell County
(H,Hw) - See Statewide
McMULLEN COUNTY
(H,Hw) - See Statewide
MADISON COUNTY
(H,Hw) - See Statewide
MARION COUNTY
(H,Hw) - See Statewide
MARTIN COUNTY
(H,Hw) - See Statewide

TEXAS (Cont'd)

MASON COUNTY
(H,Hw) - See Statewide
MATAGORDA COUNTY
(R) - See Brazoria County
(H,Hw) - See Statewide
(D) - See Aransas County
MAVERICK COUNTY
(B,R) - See Dimmit County
(H,Hw) - See Statewide
MEDINA COUNTY
(H,Hw) - See Statewide
MENARD COUNTY
(H,Hw) - See Statewide
MIDLAND COUNTY
(H,Hw) - See Statewide
(R) - See Crane County
MILAM COUNTY
(H,Hw) - See Statewide
MILLS COUNTY
(H,Hw) - See Statewide
MITCHELL COUNTY
(H,Hw) - See Statewide
MONTAGUE COUNTY
(H,Hw) - See Statewide
MONTGOMERY COUNTY
(R) - See Brazoria County
(H,Hw) - See Statewide
MOORE COUNTY
(R)(B) - See Armstrong County
(H,Hw) - See Statewide
MORRIS COUNTY
(H,Hw) - See Statewide
MOTLEY COUNTY
(H,Hw) - See Statewide
NACOGDOCHES COUNTY
(H,Hw) - See Statewide
NAVARRO COUNTY
(H,Hw) - See Statewide

TEXAS (Cont'd)

NEWTON COUNTY
(H,Hw) - See Statewide
NOLAN COUNTY
(H,Hw) - See Statewide
NUECES COUNTY
(B) - See Kleberg County
(D) - See Aransas County
(H,Hw) - See Statewide
(R) - See Bee County
OCHILTREE COUNTY
(R) (B) - See Armstrong County
(H,Hw) - See Statewide
OLDHAM COUNTY
(R)(B) - See Armstrong County
(H,Hw) - See Statewide
ORANGE COUNTY
(R)(B) - See Jefferson County
(Hw) - See Statewide
(D) - See Aransas County
PALO PINTO COUNTY
(B) - See Collin County
(H,Hw) - See Statewide
(R) - See Hood County
PANOLA COUNTY
(H,Hw) - See Statewide
PARKER COUNTY
(H,Hw) - See Statewide
(R) - See Hood County
PARMER COUNTY
(H,Hw) - See Statewide
PECOS COUNTY
(H,Hw) - See Statewide
(R) - See Crane County
POLK COUNTY
(H,Hw) - See Statewide
POTTER COUNTY
(H,Hw) - See Statewide
(B) (R) - See Armstrong County
PRESIDIO COUNTY
(H,Hw) - See Statewide
RAINS COUNTY
(H,Hw) - See Statewide
RANDALL COUNTY
(H,Hw) - See Statewide
(B)(R) - See Armstrong County
REAGAN COUNTY
(H,Hw) - See Statewide
REAL COUNTY
(H,Hw) - See Statewide
RED RIVER COUNTY
(H,Hw) - See Statewide

TEXAS (Cont'd)

REEVES COUNTY
(H,Hw) - See Statewide
(R) - See Crane County
REFUGIO COUNTY
(D) - See Aransas County
(H,Hw) - See Statewide
ROBERTS COUNTY
(H,Hw) - See Statewide
(B) (R) - See Armstrong County
ROBERTSON COUNTY
(H,Hw) - See Statewide
ROCKWALL COUNTY
(R)(B) - See Collin County
(H,Hw) - See Statewide
RUNNELS COUNTY
(H,Hw) - See Statewide
RUSK COUNTY
(H,Hw) - See Statewide
SABINE COUNTY
(H,Hw) - See Statewide
SAN AUGUSTINE COUNTY
(H,Hw) - See Statewide
SAN JACINTO COUNTY
(H,Hw) - See Statewide
SAN PATRICIO COUNTY
(R) - See Bee County
(D) - See Aransas County
(H,Hw) - See Statewide
SAN SABA COUNTY
(H,Hw) - See Statewide
SCHLEICHER COUNTY
(H,Hw) - See Statewide
SCURRY COUNTY
(H,Hw) - See Statewide
SHACKELFORD COUNTY
(H,Hw) - See Statewide
SHELBY COUNTY
(H,Hw) - See Statewide
SHERMAN COUNTY
(H,Hw) - See Statewide
(B)(R) - See Armstrong County
SMITH COUNTY
(H,Hw) - See Statewide
SOMERVELL COUNTY
(H,Hw) - See Statewide
STARR COUNTY
(H,Hw) - See Statewide
(B)(R) - See Cameron County
STEPHENS COUNTY
(H,Hw) - See Statewide

TEXAS (Cont'd)

STERLING COUNTY
(H,Hw) - See Statewide
STONEWALL COUNTY
(H,Hw) - See Statewide
SUTTON COUNTY
(H,Hw) - See Statewide
SWISHER COUNTY
(H,Hw) - See Statewide
(B)(R) - See Armstrong County
TARRANT COUNTY
(B) - See Collin County
(H,Hw) - See Statewide
Decision #AQ-117 (R)
39 FR 22400 - 6/21/74
TAYLOR COUNTY
Decision #TX75-4098 (B)
40 FR 22786 - 5/23/75
(H,Hw) - See Statewide
TERRELL COUNTY
(H,Hw) - See Statewide
TERRY COUNTY
(H,Hw) - See Statewide
(R) - See Bailey County
THROCKMORTON COUNTY
(H,Hw) - See Statewide
TITUS COUNTY
(H,Hw) - See Statewide
TOM GREEN COUNTY
Decision #TX75-4088 (B)
40 FR 21677 - 5/16/75
(H,Hw) - See Statewide
TRAVIS COUNTY
Decision #TX75-4101 (B)
40 FR 22789 - 5/23/75
Mod. #1 - 40 FR 25334 - 6/13/75
(R) - See Bastrop County
(H,Hw) - See Statewide
TRINITY COUNTY
(H,Hw) - See Statewide
TYLER COUNTY
(H,Hw) - See Statewide
UPSHUR COUNTY
(H,Hw) - See Statewide
UPTON COUNTY
(H,Hw) - See Statewide
(R) - See Crane County
UVALDE COUNTY
(H,Hw) - See STatewide
VAL VERDE COUNTY
(H,Hw) - See Statewide
VAN ZANDT COUNTY
(H,Hw) - See Statewide
VICTORIA COUNTY
(H,Hw) - See Statewide
(D) - See Aransas County

TEXAS (Cont'd.)

WALKER COUNTY
(H,Hw) - See Statewide
(R) - See Brazoria County
WALLER COUNTY
(H,Hw) - See Statewide
WARD COUNTY
(H,Hw) - See Statewide
(R) - See Crane County
WASHINGTON COUNTY
(H,Hw) - See Statewide
WEBB COUNTY
(B,R) - See Dimmit County
(H,Hw) - See STatewide
WHARTON COUNTY
(H,Hw) - See Statewide
WHEELER COUNTY
(R)(B) - See Armstrong County
(H,Hw) - See Statewide
WICHITA COUNTY
Decision #TX75-4087 (R)
40 FR 21675 - 5/16/75
Decision #TX75-4108 (B)
40 FR 22803 - 5/23/75
Mod. #1 - 40 FR 24461 - 6/6/75
Mod. #2 - 40 FR 26187 - 6/20/75
Mod. #3 - 40 FR 27417 - 6/27/75
(H,Hw) - See Statewide
WILBARGER COUNTY
(H,Hw) - See Statewide
WILLACY COUNTY
(R)(B) - See Cameron County
(H,Hw) - See Statewide
(D) - See Aransas County
WILLIAMSON COUNTY
(H,Hw) - See Statewide
(R) - See Bastrop County
WILSON COUNTY
(H,Hw) - See Statewide
WINKLER COUNTY
(H,Hw) - See Statewide
(R) - See Crane County
WISE COUNTY
(B) - See Collin County
(H,Hw) - See Statewide
(R) - See Hood County
WOOD COUNTY
(H,Hw) - See Statewide
YOAKUM COUNTY
(R) - See Bailey County
(H,Hw) - See Statewide
YOUNG COUNTY
(H,Hw) - See Statewide
ZAPATA COUNTY
(B,R) - See Dimmit County
(H,Hw) - See Statewide
ZAVALA COUNTY
(B,R) - See Dimmit County
(H,Hw) - See Statewide

UTAH

STATEWIDE
Decision #UT75-5026 (B,H,Hw)
40 FR 7860 - 2/21/75
Mod. #1 - 40 FR 14216 - 3/28/75
Mod. #2 - 40 FR 17472 - 4/18/75
Mod. #3 - 40 FR 18283 - 4/25/75
Mod. #4 - 40 FR 26187 - 6/20/75
BEAVER COUNTY
(B,H,Hw) - See Statewide
BOX ELDER COUNTY
(B,H,Hw) - See Statewide
CACHE COUNTY
(B,H,Hw) - See Statewide
CARBON COUNTY
(B,H,Hw) - See Statewide
DAGGETT COUNTY
(B,H,Hw) - See Statewide
DAVIS COUNTY
(B,H,Hw) - See Statewide
DUCHESNE COUNTY
(B,H,Hw) - See Statewide
EMERY COUNTY
(B,H,Hw) - See Statewide
GARFIELD COUNTY
(B,H,Hw) - See Statewide
GRAND COUNTY
(B,H,Hw) - See Statewide
IRON COUNTY
(B,H,Hw) - See Statewide
JUAB COUNTY
(B,H,Hw) - See Statewide
KANE COUNTY
(B,H,Hw) - See Statewide
MILLARD COUNTY
(B,H,Hw) - See Statewide
MORGAN COUNTY
(B,H,Hw) - See Statewide
PIUTE COUNTY
(B,H,Hw) - See Statewide
RICH COUNTY
(B,H,Hw) - See Statewide
SALT LAKE COUNTY
(B,H,Hw) - See Statewide
SAN JUAN COUNTY
(B,H,Hw) - See Statewide
SANPETE COUNTY
(B,H,Hw) - See Statewide
SEVIER COUNTY
(B,H,Hw) - See Statewide
SUMMIT COUNTY
(B,H,Hw) - See Statewide
TOOELE COUNTY
(B,H,Hw) - See Statewide
UINTAH COUNTY
(B,H,Hw) - See Statewide
UTAH COUNTY
(B,H,Hw) - See Statewide
WASATCH COUNTY
(B,H,Hw) - See Statewide
WASHINGTON COUNTY
(B,H,Hw) - See Statewide

UTAH (Cont'd)

WAYNE COUNTY
(B,H,Hw) - See Statewide
WEBER COUNTY
(B,H,Hw) - See Statewide

VERMONT

Statewide (Except Rutland County)
Decision #AQ-3184 (Hw)
39 FR 24203 - 6/28/74
Mod. #1 - 39 FR 27397 - 7/26/74
Mod. #2 - 40 FR 16497 - 4/11/75
Mod. #3 - 40 FR 21657 - 5/16/75
ADDISON COUNTY
(Hw) - See Statewide
BENNINGTON COUNTY
(Hw) - See Statewide
CALEDONIA COUNTY
(Hw) - See Statewide
CHITTENDEN COUNTY
(Hw) - See Statewide
ESSEX COUNTY
(Hw) - See Statewide
FRANKLIN COUNTY
(Hw) - See Statewide
GRAND ISLE COUNTY
(Hw) - See Statewide
LAMOILLE COUNTY
(Hw) - See Statewide
ORANGE COUNTY
(Hw) - See Statewide
ORLEANS COUNTY
(Hw) - See Statewide
RUTLAND COUNTY
None
WASHINGTON COUNTY
(Hw) - See Statewide
WINDHAM COUNTY
(Hw) - See Statewide
WINDSOR COUNTY
(Hw) - See Statewide

VIRGINIA

ACCOMACK COUNTY
Decision #AP-805 (Hw)
38 FR 11279 - 5/4/73
Mod. #1 - 38 FR 13127 - 5/18/73
Mod. #2 - 40 FR 15284 - 4/4/75
Mod. #3 - 40 FR 23631 - 5/30/75
Decision #MD75-3008 (D)
40 FR 3094 - 1/17/75
Mod. #1 - 40 FR 14204 - 3/28/75
ALBERMARLE COUNTY
Decision #AM-1874 (Hw)
36 FR 16342 - 8/20/71
Mod. #1 - 40 FR 15284 - 4/4/75
ALEXANDRIA CITY
Decision #MD75-3062 (B)
40 FR 26203 - 6/20/75
Mod. #1 - 40 FR 28312 - 7/3/75
ALLEGHANY COUNTY
Decision #AM-1875 (Hw)
36 FR 16343 - 8/20/71
Mod. #1 - 37 FR 5169 - 3/10/72
Mod. #2 - 40 FR 15284 - 4/4/75
AMELIA COUNTY
Decision #AR-2032 (Hw)
39 FR 31871 - 8/30/74
AMHERST COUNTY
Decision #AQ-2032 (Hw)
38 FR 33259 - 11/30/73
APPOMATTOX COUNTY
(Hw) - See Amherst County
ARLINGTON COUNTY
(B) - See Alexandria City
(D) - See Accomack County
AUGUSTA COUNTY
Decision #AM-9320 (R)
37 FR 10267 - 5/19/72
Mod. #1 - 40 FR 15284 - 4/4/75
(Hw) - See Alleghany County
BATH COUNTY
(Hw) - See Alleghany County
BEDFORD CITY
(Hw) - See Bedford County
BEDFORD COUNTY
Decision #AQ-2021 (Hw)
38 FR 27744 - 10/5/73
BLAND COUNTY
Decision #AQ-2020 (Hw)
38 FR 27744 - 10/5/73
Mod. #1 - 40 FR 15285 - 4/4/75
BOTETOURT COUNTY
(Hw) - See Bedford County

VIRGINIA (Cont'd)

BRISTOL CITY
(Hw) - See Bland County
BRUNSWICK COUNTY
(Hw) - See Amelia County
BUCHANAN COUNTY
(Hw) - See Bland County
BUCKINGHAM COUNTY
(Hw) - See Amherst County
BUENA VISTA CITY
(Hw) - See Allegheny County
CAMPBELL COUNTY
(Hw) - See Amherst County
CAROLINE COUNTY
Decision #AQ-2031 (Hw)
38 FR 33258 - 11/30/73
CARROLL COUNTY
(Hw) - See Bedford County
CHARLES CITY COUNTY
(Hw) - See Amelia County
CHARLOTTE COUNTY
(Hw) - See Amherst County
CHARLOTTSVILLE CITY
(Hw) - See Albermarle County
CHESAPEAKE CITY
Decision #VA75-3005 (B)
40 FR 944 - 1/3/75
Mod. #1 - 40 FR 14217 - 3/28/75
Mod. #2 - 40 FR 17473 - 4/18/75
Mod. #3 - 40 FR 22742 - 5/23/75
Decision #AP-494 (Hw)
38 FR 7693 - 3/23/73
(D) - See Accomack County
CHESTERFIELD COUNTY
(Hw) - See Amelia County
CLARKE COUNTY
Decision #AP-406 (R)
37 FR 15234 - 7/28/72
Mod. #1 - 40 FR 15284 - 4/4/75
(Hw) - See Alleghany County
CLIFTON FORGE CITY
(Hw) - See Alleghany County
COLONIAL HEIGHTS CITY
(Hw) - See Amelia County
COVINGTON CITY
(Hw) - See Alleghany County
CRAIG COUNTY
(Hw) - See Bedford County

VIRGINIA (Cont'd)

CULPEPER COUNTY
(Hw) - See Albermarle County
CUMBERLAND COUNTY
(Hw) - See Amherst County
DANVILLE CITY
(Hw) - See Amherst County
DICKENSON COUNTY
(Hw) - See Bland County
DINWIDDIE COUNTY
(Hw) - See Amelia County
EMPORIA CITY
(Hw) - See Accomack County
ESSEX COUNTY
(Hw) - See Caroline County
(D) - See Accomack County
FAIRFAX COUNTY
(B) - See Alexandria City
(D) - See Accomack County
FAIRFAX CITY
(B) - See Alexandria City
FALLS CHURCH CITY
(B) - See Alexandria City
FAUQUIER COUNTY
(Hw) - See Albermarle County
FLOYD COUNTY
(Hw) - See Bedford County
FLUVANNA COUNTY
(Hw) - See Albermarle County
FORT MONROE CITY
(Hw) - See Chesapeake City
(B,H,W&S) - See York County
FRANKLIN CITY
(Hw) - See Accomack County
FRANKLIN COUNTY
(Hw) - See Bedford County
FREDERICK COUNTY
(R) - See Clarke County
(Hw) - See Alleghany County

VIRGINIA (Cont'd)

FREDERICKSBURG CITY
(Hw) - See Caroline County
GALAX CITY
(Hw) - See Bedford County
GILES COUNTY
(Hw) - See Bedford County
GLOUCESTER COUNTY
(Hw) - See Caroline County
(D) - See Accomack County
GOOCHLAND COUNTY
(Hw) - See Amelia County
GRAYSON COUNTY
(Hw) - See Bland County
GREENE COUNTY
(Hw) - See Albermarle County
GREENSVILLE COUNTY
(Hw) - See Accomack County
HALIFAX COUNTY
(Hw) - See Amherst County
HAMPTON CITY
Decision #AQ-2103 (R)
39 FR 14119 - 4/19/74
Mod. #1 - 15612 - 5/3/74
(B,H,W&S) - See York County
(Hw) - See Chesapeake City
(D) - See Accomack County
HANOVER COUNTY
(Hw) - See Amelia County
HARRISONBURG CITY
(Hw) - See Allegheny County
HENRICO COUNTY
Decision #VA75-3006 (B)
40 FR 946 - 1/3/75
Mod. #1 - 40 FR 14217 - 3/28/75
Mod. #2 - 40 FR 17473 - 4/18/75
Mod. #3 - 40 FR 22743 - 5/23/75
(Hw) - See Amelia County

VIRGINIA (Cont'd.)

HENRY COUNTY
(Hw) - See Bedford County
HIGHLAND COUNTY
(Hw) - See Alleghany County
HOPEWELL CITY
(Hw) - See Amelia County
ISLE OF WIGHT COUNTY
(D,Hw) - See Accomack County
JAMES CITY COUNTY
Decision #AP-407 (R)
37 FR 15235 - 7/28/72
(D,Hw) - See Accomack County
KING AND QUEEN COUNTY
(Hw) - See Caroline County
KING GEORGE COUNTY
(Hw) - See Caroline County
(D) - See Accomack County
KING WILLIAM COUNTY
(Hw) - See Caroline County
LANCASTER COUNTY
(Hw) - See Caroline County
(D) - See Accomack County
LEE COUNTY
(Hw) - See Bland County
LOUDOUN COUNTY
(Hw) - See Albemarle County
LOUISA COUNTY
(Hw) - See Albemarle County
LUNENBURG COUNTY
(Hw) - See Amelia County
LYNCHBURG CITY
(Hw) - See Amherst County
MADISON COUNTY
(Hw) - See Alemarle County
MARTINSVILLE CITY
(Hw) - See Bedford County

VIRGINIA (Cont'd)

MATHEWS COUNTY
(Hw) - See Caroline County
(D) - See Accomack County
MECKLENBURG COUNTY
(Hw) - See Amelia County
MIDDLESEX COUNTY
(Hw) - See Caroline County
(D) - See Accomack County
MONTGOMERY COUNTY
(Hw) - See Bedford County
NANSEMOND COUNTY
(D,Hw) - See Accomack County
NELSON COUNTY
(Hw) - See Amherst County
NEW KENT COUNTY
(Hw) - See Amelia County
NEWPORT NEWS CITY
(B,H,W&S) - See York County
(Hw) - See Chesapeake City
(D) - See Accomack County
(R) - See Hampton City
NORFOLK CITY
(Hw,B) - See Chesapeake City
(D) - See Accomack County
NORTHAMPTON COUNTY
(D,Hw) - See Accomack County
NORTON CITY
(Hw) - See Bland County
NORTHUMBERLAND COUNTY
(Hw) - See Caroline County
(D) - See Accomack County
NOTTOWAY COUNTY
(Hw) - See Amelia County
ORANGE COUNTY
(Hw) - See Albemarle County

VIRGINIA (Cont'd)

PAGE COUNTY
(Hw) - See Alleghany County
PATRICK COUNTY
(Hw) - See Bedford County
PETERSBURG CITY
(Hw) - See Amelia County
PITTSYLVANIA COUNTY
(Hw) - See Amherst County
PORTSMOUTH CITY
(Hw,B) - See Chesapeake City
(D) - See Accomack County
POWHATAN COUNTY
(Hw) - See Amelia County
PRINCE EDWARD COUNTY
(Hw) - See Amherst County
PRINCE GEORGE COUNTY
(Hw) - See Amelia County
PRINCE WILLIAM COUNTY
(Hw) - See Albemarle County
(D) - See Accomack County
PULASKI COUNTY
(Hw) - See Bedford County
RADFORD CITY
(Hw) - See Bedford County
RAPPAHANNOCK COUNTY
(Hw) - See Albermarle County
RICHMOND CITY
(B) - See Henrico County
(Hw) - See Amelia County
RICHMOND COUNTY
(Hw) - See Caroline County
ROANOKE CITY
(Hw) - See Bedford County
ROANOKE COUNTY
(Hw) - See Bedford County
ROCKBRIDGE COUNTY
(Hw) - See Alleghany County
ROCKINGHAM COUNTY
(R) - See Clarke County
(Hw) - See Alleghany County
RUSSELL COUNTY
(Hw) - See Bland County
SALEM CITY
(Hw) - See Bedford County
SCOTT COUNTY
(Hw) - See Bland County
SHENANDOAH COUNTY
(Hw) - See Alleghany County
(R) - See Clarke County
SMYTH COUNTY
(Hw) - See Bland County
SOUTHAMPTON COUNTY
(Hw) - See Accomack County

VIRGINIA (Cont'd.)

SOUTH BOSTON CITY
(Hw) - See Amherst County
SPOTSYLVANIA COUNTY
(Hw) - See Caroline County
STAUNTON CITY
(Hw) - See Alleghany County
STAFFORD COUNTY
(Hw) - See Caroline County
(D) - See Accomack County
SUFFOLK CITY
(Hw) - See Accomack County
SURRY COUNTY
(Hw) - See Accomack County
(D) - See Accomack County
SUSSEX COUNTY
(Hw) - See Accomack County
TAZEWELL COUNTY
(Hw) - See Bland County
VIRGINIA BEACH CITY
Decision #VA-9321 (R)
37 FR 10266 - 5/19/72
(Hw,B) - See Chesapeake City
(D) - See Accomack County
WARREN COUNTY
(R) - See Clarke County
(Hw) - See Alleghany County
WASHINGTON COUNTY
(Hw) - See Bland County
WAYNESBORO CITY
(Hw) - See Allegheny County
WESTMORELAND COUNTY
(Hw) - See Caroline County
(D) - See Accomack County
WILLIAMSBURG CITY
(Hw) - See Accomack County
WINCHESTER CITY
(Hw) - See Alleghany County
WISE COUNTY
(Hw) - See Bland County
WYTHE COUNTY
(Hw) - See Bland County
YORK COUNTY
Decision #VA75-3004 (B,H,S&W)
40 FR 941 - 1/3/75
Mod. #1 - 40 FR 14217 - 3/28/75
Mod. #2 - 40 FR 21657 - 5/16/75
Mod. #3 - 40 FR 22742 - 5/23/75
(R) - See James City
(D,Hw) - See Accomack County

WASHINGTON

STATEWIDE
Decision #WA75-5070 (B,H,Hw,D)
40 FR 25409 - 6/13/75
ADAMS COUNTY
(B,H,Hw,D) - See Statewide
ASOTIN COUNTY
(B,H,Hw,D) - See Statewide
BENTON COUNTY
(B,H,Hw,D) - See Statewide
CHELAN COUNTY
(B,H,Hw,D) - See Statewide
CLALLAM COUNTY
Decision #WA75-5064 (R)
40 FR 23695 - 5/30/75
(B,H,Hw,D) - See Statewide
CLARK COUNTY
(B,H,Hw,D) - See Statewide
COLUMBIA COUNTY
(B,H,Hw,D) - See Statewide
COWLITZ COUNTY
(B,H,Hw,D) - See Statewide
DOUGLAS COUNTY
(B,H,Hw,D) - See Statewide
FERRY COUNTY
(B,H,Hw, D) - See Statewide
FRANKLIN COUNTY
(B,H,Hw,D) - See Statewide
GARFIELD COUNTY
(B,H,Hw,D) - See Statewide
GRANT COUNTY
(B,H,Hw,D) - See Statewide
GRAYS HARBOR COUNTY
(B,H,Hw,D) - See Statewide
(R) - See Clallam County
ISLAND COUNTY
(B,H,Hw,D) - See Statewide
(R) - See Clallam County
JEFFERSON COUNTY
(B,H,Hw,D) - See Statewide
(R) - See Clallam County
KING COUNTY
(R) - See Clallam County
(B,H,Hw,D) - See Statewide
KITSAP COUNTY
(B,H,Hw,D) - See Statewide
(R) - See Clallam County
KITTITAS COUNTY
(B,H,Hw,D) - See Statewide
KLICKITAT COUNTY
(B,H,Hw,D) - See Statewide

WASHINGTON (Cont'd)

LEWIS COUNTY
(B,H,Hw,D) - See Statewide
LINCOLN COUNTY
(B,H,Hw,D) - See Statewide
MASON COUNTY
(B,H,Hw,D) - See Statewide
(R)- See Clallam County
OKANOGAN COUNTY
(B,H,Hw,D) - See Statewide
PACIFIC COUNTY
(B,H,Hw,D) - See Statewide
(R) - See Clallam County
PEND OREILLE COUNTY
(B,H,Hw,D) - See Statewide
PIERCE COUNTY
(R) - See Clallam County
(B,H,Hw,D) - See Statewide
SAN JUAN COUNTY
(B,H,Hw,D) - See Statewide
(R) - See Clallam County
SKAGIT COUNTY
(B,H,Hw,D) - See Statewide
(R) - See Clallam County
SKAMANIA COUNTY
(B,H,Hw,D) - See Statewide
SNOHOMISH COUNTY
(R) - See Clallam County
(B,H,Hw,D) - See Statewide
SPOKANE COUNTY
(B,H,Hw,D) - See Statewide
STEVENS COUNTY
(B,H,Hw,D) - See Statewide
THURSTON COUNTY
(B,H,Hw,D) - See Statewide
(R) - See Clallam County
WAHKIAKUM COUNTY
(B,H,Hw,D) - See Statewide
WALLA WALLA COUNTY
(B,H,Hw,D) - See Statewide
WHATCOM COUNTY
(B,H,Hw,D) - See Statewide
(R) - See Clallam County
WHITMAN COUNTY
(B,H,Hw,D) - See Statewide
YAKIMA COUNTY
Decision #AQ-1109 (R)
39 FR 18416 - 5/24/74
(B,H,Hw,D) - See Statewide
(B,H,Hw,D) - See Statewide

WASHINGTON, D. C.

WASHINGTON, D. C.
Decision #DC75-3061 (B,Hw, W&S)
40 FR 26242 - 6/20/75
Mod. #1 - 40 FR 28312 - 7/3/75
Decision #MD75-3008 (D)
40 FR 3094 - 1/17/75
Mod. #1 - 40 FR 14204 - 3/28/75

WEST VIRGINIA

STATEWIDE
Decision #WV75-3009 (H,Hw)
40 FR 4883 - 1/31/75
Mod. #1 - 40 FR 10883 - 3/7/75
Mod. #2 - 40 FR 14217 - 3/28/75
BARBOUR COUNTY
Decision #WV75-3007 (B)
40 FR 6136 - 2/7/75
Mod. #1 - 40 FR 8700 - 2/28/75
Mod. #2 - 40 FR 10883 - 3/7/75
Mod. #3 - 40 FR 14217 - 3/28/75
Mod. #4 - 40 FR 16497 - 4/11/75
Mod. #5 - 40 FR 21659 - 5/16/75
(H,Hw) - See Statewide
BERKELEY COUNTY
(H,Hw) - See Statewide
BOONE COUNTY
(B) - See Barbour County
(H,Hw) - See Statewide
BRAXTON COUNTY
(H,Hw) - See Statewide
BROOKE COUNTY
(B) - See Barbour County
(H,Hw) - See Statewide
CABELL COUNTY
(B) - See Barbour County
Decision #IL75-2036 (D)
40 FR 6023 - 2/7/75
(H,Hw) - See Statewide
CALHOUN COUNTY
(B) - See Barbour County
(H,Hw) - See Statewide
CLAY COUNTY
(B) - See Barbour County
(H,Hw) - See Statewide
DODDRIDGE COUNTY
(B) - See Barbour County
(H,Hw) - See Statewide
FAYETTE COUNTY
(B) - See Barbour County
(H,Hw) - See Statewide
GILMER COUNTY
(B) - See Barbour County
(H,Hw) - See Statewide
GRANT COUNTY
(H,Hw) - See Statewide
GREENBRIER COUNTY
(H,Hw) - See Statewide
HAMPSHIRE COUNTY
(H,Hw) - See Statewide
HANCOCK COUNTY
(B) - See Barbour County
(H,Hw) - See Statewide
HARDY COUNTY
(H,Hw) - See Statewide
HARRISON COUNTY
(B) - See Barbour County
(H,Hw) - See Statewide

WEST VIRGINIA (Cont'd)

JACKSON COUNTY
(D) - See Cabell County
(H,Hw) - See Statewide
(B) - See Barbour County
JEFFERSON COUNTY
(H,Hw) - See Statewide
KANAWHA COUNTY
(B) - See Barbour County
(H,Hw) - See Statewide
Decision #AR-2068 (R)
39 FR 35948 - 10/4/74
Mod. #1 - 39 FR 44913 - 12/27/74
(H,Hw) - See Statewide
LEWIS COUNTY
(B) - See Barbour County
(H,Hw) - See Statewide
LINCOLN COUNTY
(H,Hw) - See Statewide
LOGAN COUNTY
(H,Hw) - See Statewide
MC DOWELL COUNTY
(H,Hw) - See Statewide
MARION COUNTY
(B) - See Barbour County
(H,Hw) - See Statewide
MARSHALL COUNTY
(B) - See Barbour County
(H,Hw) - See Statewide
MASON COUNTY
(B) - See Barbour County
(D) - See Cabell County
(H,Hw) - See Statewide
MERCER COUNTY
(H,Hw) - See Statewide
MINERAL COUNTY
(H,Hw) - See Statewide
MINGO COUNTY
(H,Hw) - See Statewide
MONONGALIA COUNTY
(B) - See Barbour County
(H,Hw) - See Statewide
MONROE COUNTY
(H,Hw) - See Statewide
MORGAN COUNTY
(H,Hw) - See Statewide
NICHOLAS COUNTY
(H,Hw) - See Statewide
OHIO COUNTY
(B) - See Barbour County
(H,Hw) - See Statewide
PENDLETON COUNTY
(H,Hw) - See Statewide
PLEASANT COUNTY
(D) - See Cabell County
(H,Hw) - See Statewide
(B) - See Barbour County

WEST VIRGINIA (Cont'd.)

PRESTON COUNTY
(H,Hw) - See Statewide
PUTNAM COUNTY
(B) - See Barbour County
(H,Hw) - See Statewide
RALEIGH COUNTY
(H,Hw) - See Statewide
RANDOLPH COUNTY
(H,Hw) - See Statewide
RITCHIE COUNTY
(H,Hw) - See Statewide
(B) - See Barbour County
ROANE COUNTY
(H,Hw) - See Statewide
SUMMERS COUNTY
(H,Hw) - See Statewide
TAYLOR COUNTY
(H,Hw) - See Statewide
TUCKER COUNTY
(H,Hw) - See Statewide
TYLER COUNTY
(B) - See Barbour County
(H,Hw) - See Statewide
UPSHUR COUNTY
(B) - See Barbour County
(H,Hw) - See Statewide
WAYNE COUNTY
(B) - See Barbour County
(H,Hw) - See Statewide
WEBSTER COUNTY
(H,Hw) - See Statewide
WETZEL COUNTY
(B) - See Barbour County
(D) - See Cabell County
(H,Hw) - See Statewide
WIRT COUNTY
(B) - See Barbour County
(H,Hw) - See Statewide
WOOD COUNTY
(B) - See Barbour County
(D) - See Cabell County
(H,Hw) - See Statewide
WYOMING COUNTY
(H,Hw) - See Statewide

WISCONSIN

STATEWIDE
Decision #WI75-2047 (Hw)
40 FR 8757 - 2/28/75
Decision #WI75-2048 (H, Sewer, Tunnel, & Water)
40 FR 12059 - 3/14/75
ADAMS COUNTY
(H,Hw,W&S) - See Statewide
ASHLAND COUNTY
Decision #IL75-5075 (D)
40 FR 27418 - 6/27/75
(H,Hw,W&S) - See Statewide
Decision #AR-3151 (B,R)
39 FR 36706 - 10/11/74
Mod. #1 - 40 FR 21657 - 5/16/75
BARRON COUNTY
(B) - See Polk County
(H,Hw,W&S) - See Statewide
BAYFIELD COUNTY
(B,D,R) - See Ashland County
(H,Hw,W&S) - See Statewide
BROWN COUNTY
Decision #AR-3153 (B)
39 FR 36825 - 10/11/74
Mod. #1 - 40 FR 21658 - 5/16/75
(D) - See Ashland County
(H,Hw,W&S) - See Statewide
BUFFALO COUNTY
(H,Hw,W&S) - See Statewide
BURNETT COUNTY
(H,Hw,W&S) - See Statewide
CALUMET COUNTY
(H,Hw,W&S) - See Statewide
CHIPPEWA COUNTY
(H,Hw,W&S) - See Statewide
(B,R) - See Eau Clair County
CLARK COUNTY
(H,Hw,W&S) - See Statewide
COLUMBIA COUNTY
(H,hw,W&S) - See Statewide
CRAWFORD COUNTY
(H,Hw,W&S) - See Statewide
DANE COUNTY
(H,Hw,W&S) - See Statewide
Decision #AR-3155 (B,R)
39 FR 36829 - 10/11/74
Mod. #1 - 40 FR 18284- 4/25/75
DODGE COUNTY
(H,Hw,W&S) - See Statewide
DOOR COUNTY
(D) - See Ashland County
(H,Hw,W&S) - See Statewide
DOUGLAS COUNTY
(B,R) - See Ashland County
DUNN COUNTY
(B) - See PolkdCounty
(H,Hw,W&S) - See Statewide
EAU CLAIR COUNTY
Decision #AR-3154 (B,R)
39 FR 36827 - 10/11/74
Mod. #1 - 40 FR 18284 - 4/25/75
(H,Hw,W&S) - See Statewide

WISCONSIN (Cont'd.)

FLORENCE COUNTY
(H,Hw,W&S) - See Statewide
FOND DU LAC COUNTY
(H,Hw,W&S) - See Statewide
FOREST COUNTY
(H,Hw,W&S) - See Statewide
GRANT COUNTY
(H,Hw,W&S) - See Statewide
GREEN COUNTY
(B) - See Rock County
(H,Hw,W&S) - See Statewide
GREEN LAKE COUNTY
(B) - See Winnebago County
(H,Hw,W&S) - See Statewide
IOWA COUNTY
(B) - See Dane County
(H,Hw,W&S) - See Statewide
IRON COUNTY
(D) - See Ashland County
(H,Hw,W&S) - See Statewide
JACKSON COUNTY
(H,Hw,W&S) - See Statewide
JEFFERSON COUNTY
(H,Hw,W&S) - See Statewide
JUNEAU COUNTY
(H,Hw,W&S) - See Statewide
Decision #AR-3158 (B)
39 FR 36835 - 10/11/74
Mod. #1 - 40 FR 18285 - 4/25/75
KENOSHA COUNTY
(H,Hw,W&S) - See Statewide
Decision #AR-3159 (B,R)
39 FR 36837 - 10/11/74
Mod. #1 - 39 FR 41662 - -1/29/74
KEWAUNEE COUNTY
(D) - See Ashland County
(H,Hw,W&S) - See Statewide
LA CROSSE COUNTY
Decision #AR-3160 (B,R)
39 FR 36839 - 10/11/74
Mod. #1 - 40 FR 18286 - 4/25/75
(H,Hw,W&S) - See Statewide
LA FAYETTE COUNTY
(H,Hw,W&S) - See Statewide
LANGLADE COUNTY
(B) - See Marathon County
(H,Hw,W&S) - See Statewide
LINCOLN COUNTY
(B) - See Marathon County
(H,Hw,W&S) - See Statewide
MANITOWOC COUNTY
(H,Hw,W&S) - See Statewide
MARATHON COUNTY
Decision #AR-3161 (B)
39 FR 36840 - 10/11/74
Mod. #1 - 40 FR 18286 - 4/25/75
(H,Hw,W&S) - See Statewide
MARINETTE COUNTY
(D) - See Ashland County

WISCONSIN (Cont'd.

MARQUETTE COUNTY
(B) - See Winnebago County
(H,Hw,W&S) - See Statewide
MENOMINEE COUNTY
(H,Hw,W&S) - See Statewide
MILWAUKEE COUNTY
Decision #AR-3162 (B,R)
39 FR 36843 - 10/11/74
Mod. #1 - 40 FR 18287 - 4/25/75
(H,Hw,W&S) - See Statewide
MONROE COUNTY
(H,Hw,W&S) - See Statewide
OCONTO COUNTY
(D) - See Ashland County
(H,Hw,W&S) - See Statewide
ONEIDA COUNTY
(H,Hw,W&S) - See Statewide
OUTAGAMIE COUNTY
(H,Hw,W&S) - See Statewide
OZAUKEE COUNTY
(B,R) - See Milwaukee County
(D) - See Ashland County
(H,Hw,W&S) - See Statewide
PEPIN COUNTY
(B,R) - See Eau Clair County
(H,Hw,W&S) - See Statewide
PIERCE COUNTY
(H,Hw,W&S) - See Statewide
POLK COUNTY
Decision #AR-3152 (B)
39 FR 36823 - 10/11/74
Mod. #1 - 40 FR 18284 - 4/25/75
(H,Hw,W&S) - See Statewide
PORTAGE COUNTY
(H,Hw,W&S) - See Statewide
PRICE COUNTY
(H,Hw,W&S) - See Statewide
RACINE COUNTY
Decision #WI75-2064 (B,R)
40 FR 21691 - 5/16/75
(D) - See Ashland County
(H,Hw,W&S) - See Statewide
RICHLAND COUNTY
(H,Hw,W&S) - See Statewide
ROCK COUNTY
Decision #AR-3156 (B)
39 FR 36831 - 10/11/74
Mod. #1 - 40 FR 21658 - 5/16/75
(H,Hw,W&S) - See Statewide
RUSK COUNTY
(H,Hw,W&S) - See Statewide
SAINT CROIX COUNTY
(B) - See Polk County
(H,Hw,W&S) - See Statewide
SAUK COUNTY
(B) - See Dane County
(H,Hw,W&S) - See Statewide
SAWYER COUNTY
(H,Hw,W&S) - See Statewide

WISCONSIN (Cont'd.

SHAWANO COUNTY
(H,Hw,W&S) - See Statewide
SHEBOYGAN COUNTY
(D) - See Ashland County
TAYLOR COUNTY
(H,Hw,W&S) - See Statewide
TREMPEALEAU COUNTY
(H,Hw,W&S) - See Statewide
VERNON COUNTY
(H,Hw,W&S) - See Statewide
VILAS COUNTY
(H,Hw,W&S) - See Statewide
WALWORTH COUNTY
(H,Hw,W&S) - See Statewide
WASHBURN COUNTY
(H,Hw,W&S) - See Statewide
WASHINGTON COUNTY
(B,R) - See Milwaukee County
(H,Hw,W&S) - See Statewide
WAUKESHA COUNTY
(B,R) - See Milwaukee County
(H,Hw,W&S) - See Statewide
WAUPACA COUNTY
(B) - See Winnebago County
(H,Hw,W&S) - See Statewide
WASHARA COUNTY
(B) - See Winnebago County
(H,Hw,W&S) - SeeSStatewide
WINNEBAGO COUNTY
Decision #AR-3157 (B)
39 FR 36833 - 10/11/74
Mod. #1 - 40 FR 20562 - 5/9/75
(H,Hw,W&S) - See Statewide
WOOD COUNTY
(H,Hw,W&S) - See Statewide

WYOMING

STATEWIDE
Decision #WY75-5011 (Hw)
40 FR 4879 - 1/31/75
Mod. #1 - 40 FR 16497 - 4/11/75
Mod. #2 - 40 FR 26187 - 6/20/75
ALBANY COUNTY
(Hw) - See Statewide
BIG HORN COUNTY
(Hw) - See Statewide
CAMPBELL COUNTY
(Hw) - See Statewide
CARBON COUNTY
(Hw) - See Statewide
CONVERSE COUNTY
Decision #WY75-5073 (B,H)
40 FR 26247 - 6/20/75
(Hw) - See Statewide
CROOK COUNTY
(Hw) - See Statewide
FREMONT COUNTY
(Hw) - See Statewide
GOSHEN COUNTY
(B,H) - See Converse County
(Hw) - See Statewide
HOT SPRINGS COUNTY
(Hw) - See Statewide
JOHNSON COUNTY
(Hw) - See Statewide
LARAMIE COUNTY
(B,H) - See Converse County
(Hw) - See Statewide
LINCOLN COUNTY
(Hw) - SeeSStatewide
NATRONA COUNTY
(B,H) - See Converse County
(Hw) - See Statewide
NIOBRARA COUNTY
(B,H) - See Converse County
(Hw) - See Statewide
PARK COUNTY
(Hw) - See Statewide
PLATTE COUNTY
(B,H) - See Converse County
(Hw) - See Statewide
SHERIDAN COUNTY
(Hw) - See Statewide
SUBLETTE COUNTY
(Hw) - See Statewide
SWEETWATER COUNTY
(Hw) - See Statewide
TETON COUNTY
(Hw) - See Statewide
UINTA COUNTY
(Hw) - See Statewide
WASHAKIE COUNTY
(Hw) - See Statewide

WYOMING (Cont'd.)

WESTON COUNTY
(Hw) - See Statewide
YELLOWSTONE NATIONAL PARK
(Hw) - See Statewide

[FR Doc.75-19767 Filed 7-31-75;8:45 am]

dial·a·reg

For an advance "look" at the FEDERAL REGISTER, try our new information service. A recording will give you selections from our highlights listing of documents to be published in the next day's issue of the FEDERAL REGISTER.

AREA CODE 202

523·5022